

**REGION OF PEEL
EMIL V. KOLB CENTRE
PEEL REGIONAL POLICE FACILITY
INTERIOR RENOVATION PROJECT**

180 DERRY ROAD EAST, MISSISSAUGA, ON L5T 2Y5



CLIENT
REGION OF PEEL

ARCHITECT / INTERIOR DESIGNER
NGA ARCHITECTS

STRUCTURAL ENGINEER
STEPHENSON ENGINEERING

MECHANICAL ENGINEER
EXP SERVICES INC.

ELECTRICAL ENGINEER
EXP SERVICES INC.

SECURITY / IT CONSULTANT
EXP SERVICES INC.

AUDIO / VISUAL CONSULTANT
EXP SERVICES INC.

QUANTITY SURVEYOR
ALPHA COST CONSULTANTS INC.

HARDWARE CONSULTANT
ASSA ABLOY OPENING SOLUTIONS

**ISSUED FOR CONSTRUCTION
AUGUST, 2026**

ARCHITECTURAL

A100	PARTIAL BASEMENT & GROUND FLOOR PLAN-DEMOLITION
A101	PARTIAL SECOND FLOOR & THIRD FLOOR PLAN-DEMOLITION
A102	REFLECTED CEILING PLAN - DEMOLITION
A103	REFLECTED CEILING PLAN - DEMOLITION

A200	PARTIAL BASEMENT & GROUND FLOOR PLAN-NEW
A201	PARTIAL SECOND & THIRD FLOOR PLAN-NEW
A202	FURNITURE PLANS - NEW
A203	STC PLANS - NEW

A300	REFLECTED CEILING PLAN - NEW
A301	REFLECTED CEILING PLAN - NEW
A302	CEILING DETAILS

A400	FLOOR FINISH PLAN - NEW - BASEMENT & GROUND FLOOR
A401	FLOOR FINISH PLAN - NEW - SECOND & THIRD FLOOR
A402	WALL FINISH PLAN - NEW - BASEMENT & GROUND FLOOR
A403	WALL FINISH PLAN - NEW - SECOND & THIRD FLOOR

A500	INTERIOR ELEVATIONS SHOWER WASHROOM KEY PLAN
A501	INTERIOR ELEVATIONS BASEMENT FLOOR SHOWER WASHROOM
A502	INTERIOR ELEVATIONS BASEMENT/GROUND FLOOR SHOWER WASHROOM
A503	INTERIOR ELEVATIONS GROUND FLOOR/SECOND FLOOR WASHROOM
A504	INTERIOR ELEVATIONS SECOND/THIRD FLOOR WASHROOM
A505	INTERIOR ELEVATIONS THIRD FLOOR WASHROOM
A506	INTERIOR ELEVATIONS MILLWORK KEY PLANS
A507	INTERIOR ELEVATIONS MILLWORK DETAILS
A508	INTERIOR ELEVATIONS MILLWORK DETAILS
A509	INTERIOR ELEVATIONS MILLWORK DETAILS
A510	INTERIOR ELEVATIONS MILLWORK DETAILS

A600 STEEL PLATFORM AND STAIRCASE DETAILS

A700 DOOR AND FRAME SCHEDULE
A800 ROOM FINISH SCHEDULE

A900	PHASING PLAN
A901	PHASING PLAN

SAMPLE BOARD


REFER TO STRUCTURAL DRAWINGS

REFER TO MECHANICAL DRAWINGS

REFER TO ELECTRICAL DRAWINGS






NOTE:

1. THE DIMENSIONS ON THIS LEGEND TAKE PRECEDENT OVER ANY CONFLICTS WITHIN THE DRAWINGS
2. PROVIDE ALL REQUIRED REINFORCING WITHIN PARTITION AS NECESSARY.


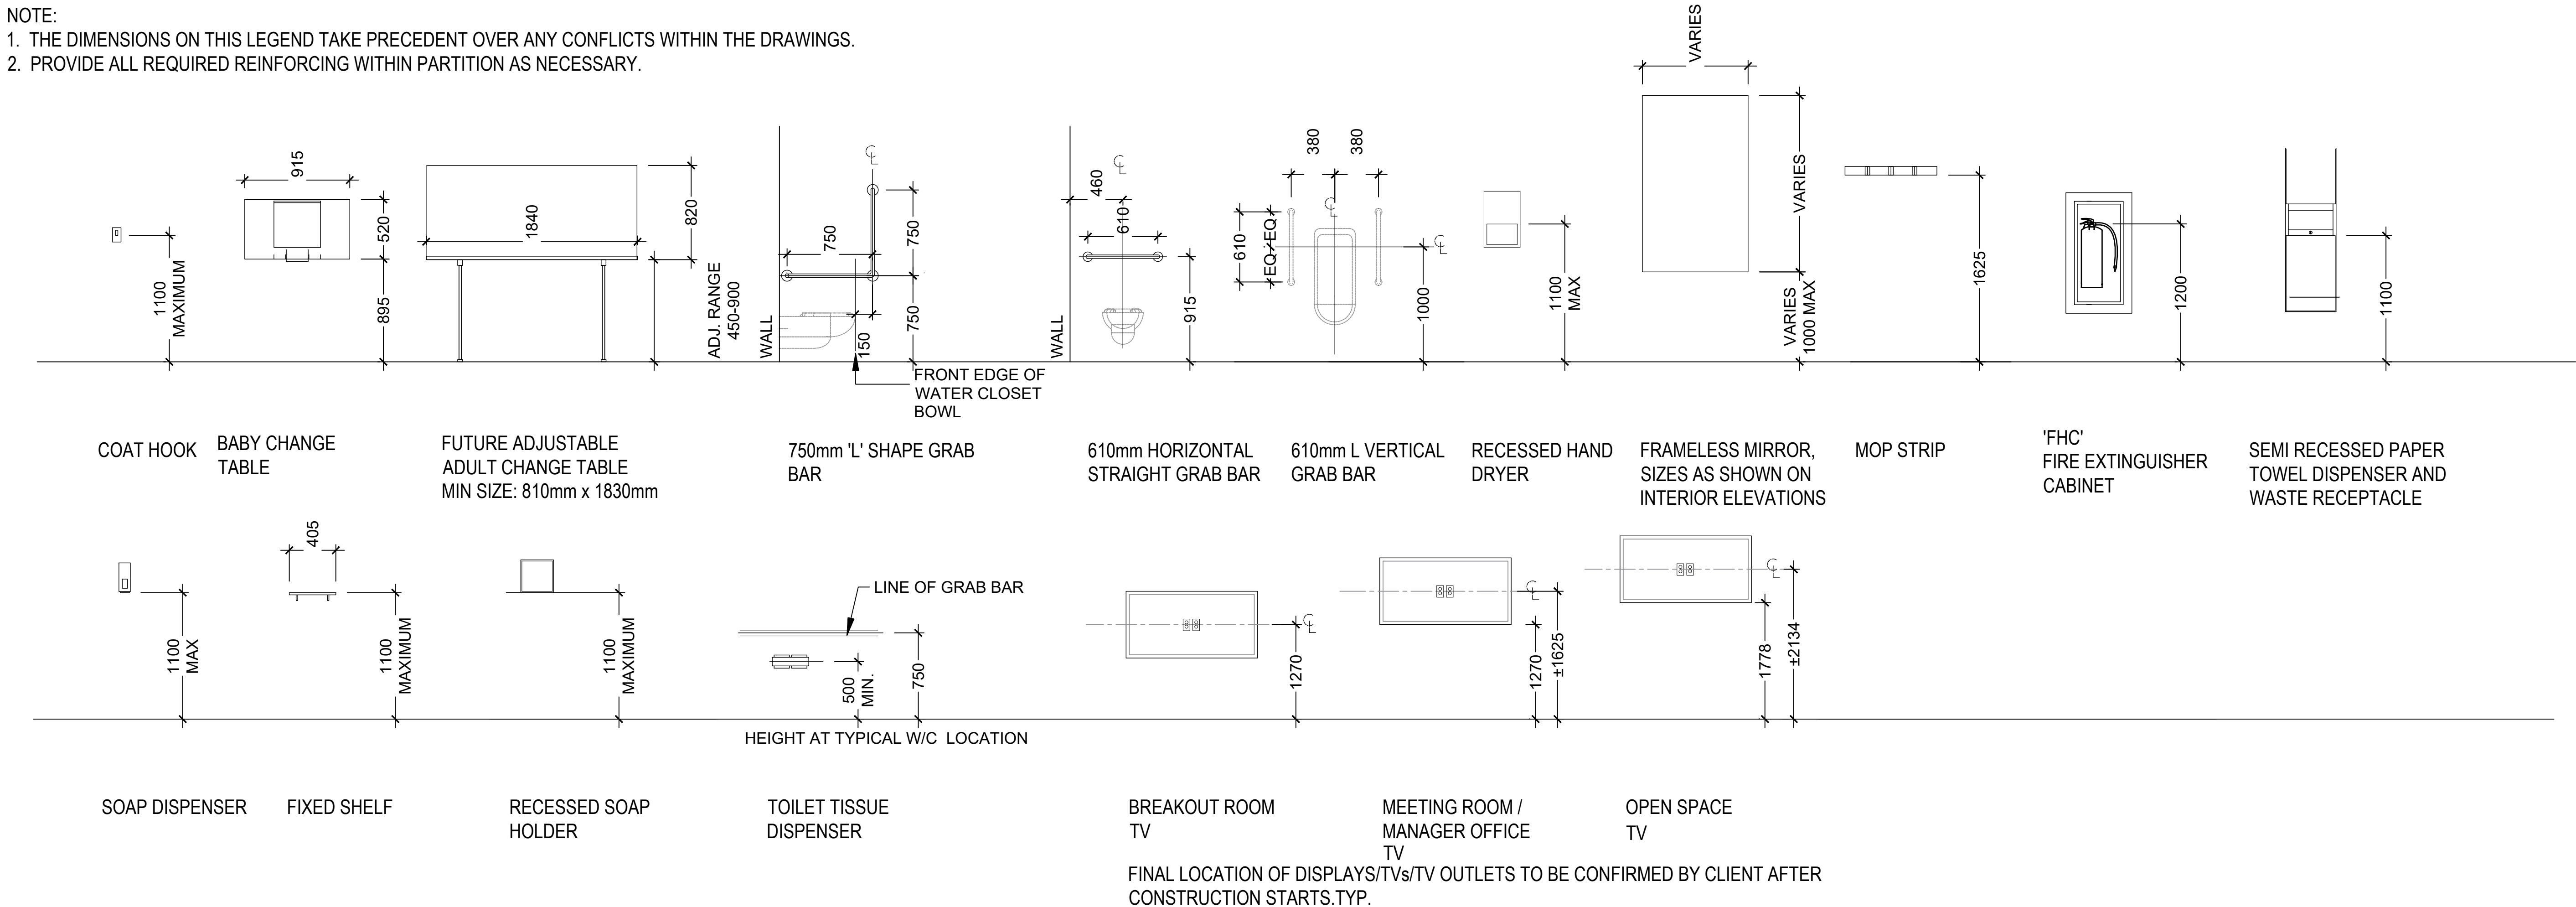


GENERAL NOTES


1.  INDICATES LOCATION OF IN-WALL BACKING OF 1 LAYER 19mm PLYWOOD AND WOOD BLOCKING AND BRACING AS REQUIRED.
2. DIMENSIONED WIDTHS ARE MINIMUMS ONLY - EXTEND BACKING ONE STUD SPACE BEYOND EDGES OF ANCHOR POINTS.

 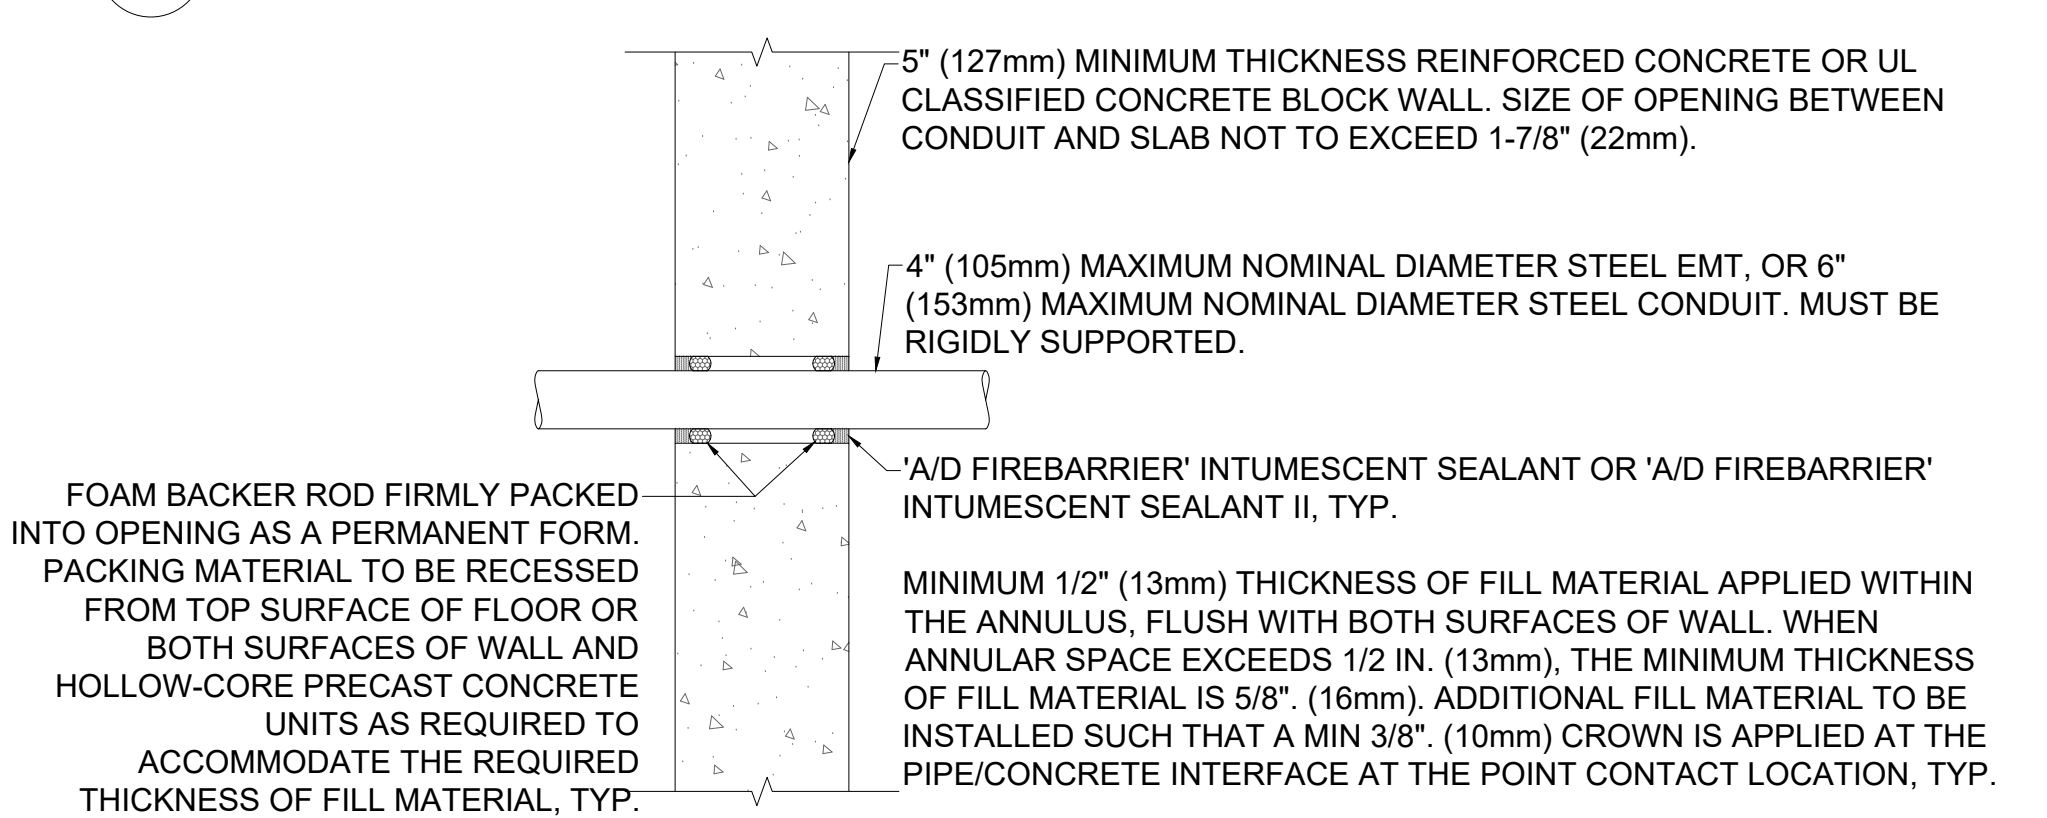 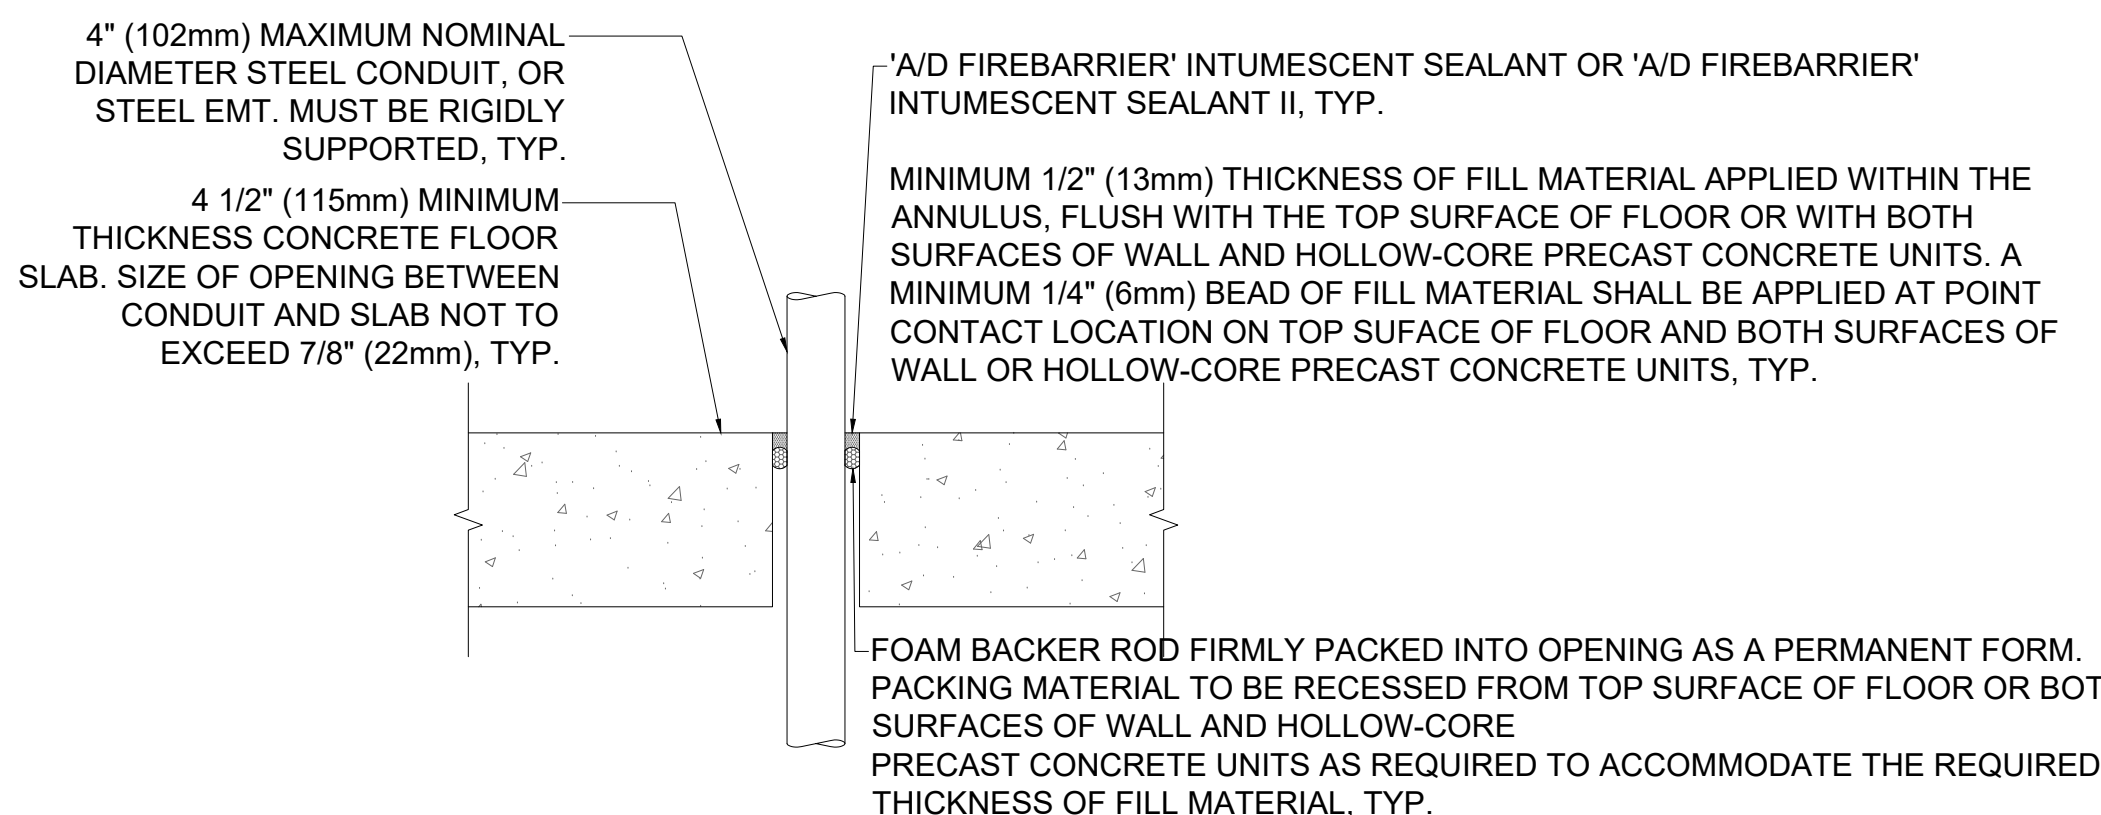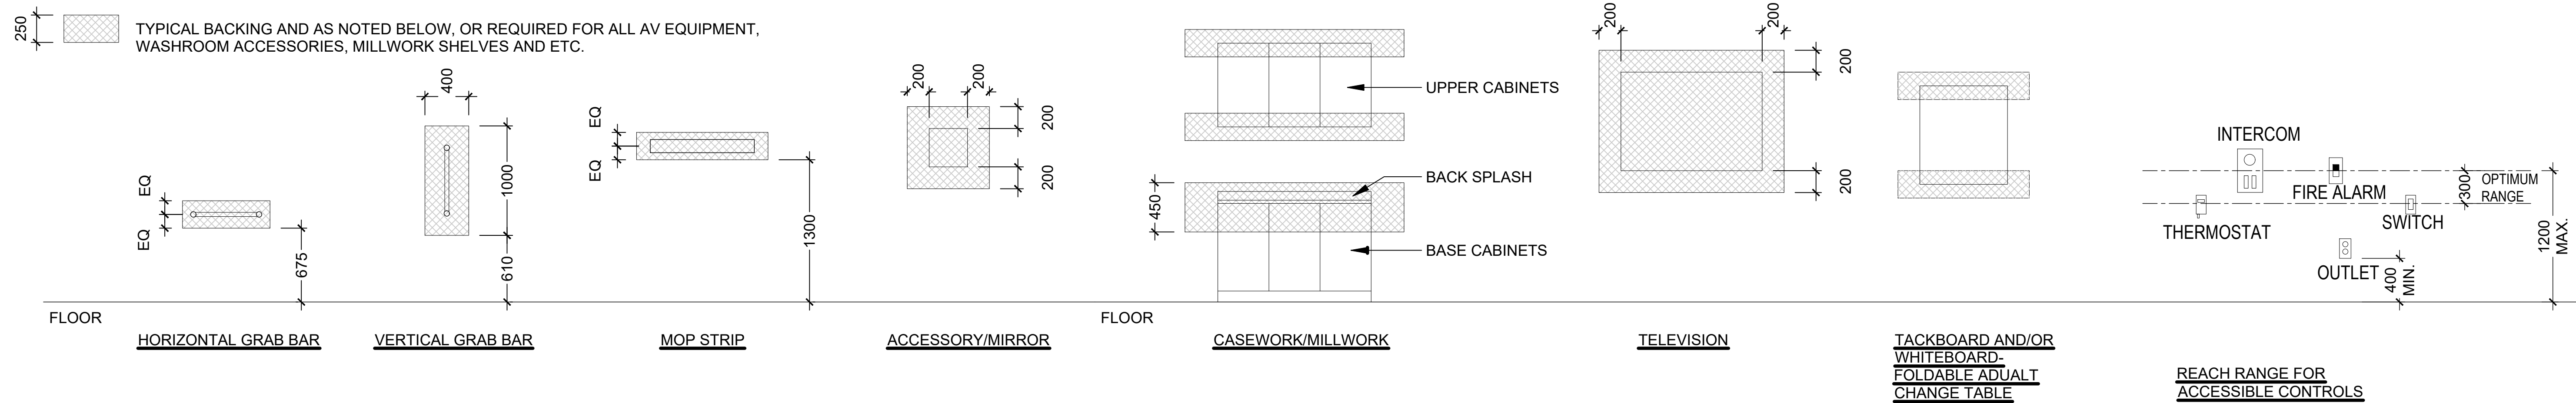

- NOTES:**
- | | | |
|---|---|--|
| <p>A. GENERAL CONTRACTOR IS RESPONSIBLE FOR X-RAY STUDY OF EXISTING CONCRETE SLAB, WALL & BEAM BEFORE CUTTING / CORING TO INSURE STRUCTURAL INTEGRITY OF THE FLOOR SLAB, WALLS, STRUCTURAL FRAMING AND NO EXISTING UNDERGROUND SERVICES TO BE AFFECTED, TYP.</p> | <p>B. GENERAL CONTRACTOR IS RESPONSIBLE TO CUT, REPAIR, PATCH, FIRESTOP AND INFILL EXISTING WALL AND FLOOR TO ACCOMMODATE NEW ELECTRICAL CONDUIT AND MECHANICAL PIPE OPENING, TYP.</p> | <p>C. GENERAL CONTRACTOR IS RESPONSIBLE TO COORDINATE WITH ELECTRICAL, SECURITY, MECHANICAL CONTRACTOR FOR LOCATION AND NUMBER OF THE OPENINGS FOR THE WALL AND FLOOR PENETRATION, TYP.</p> |
|---|---|--|

 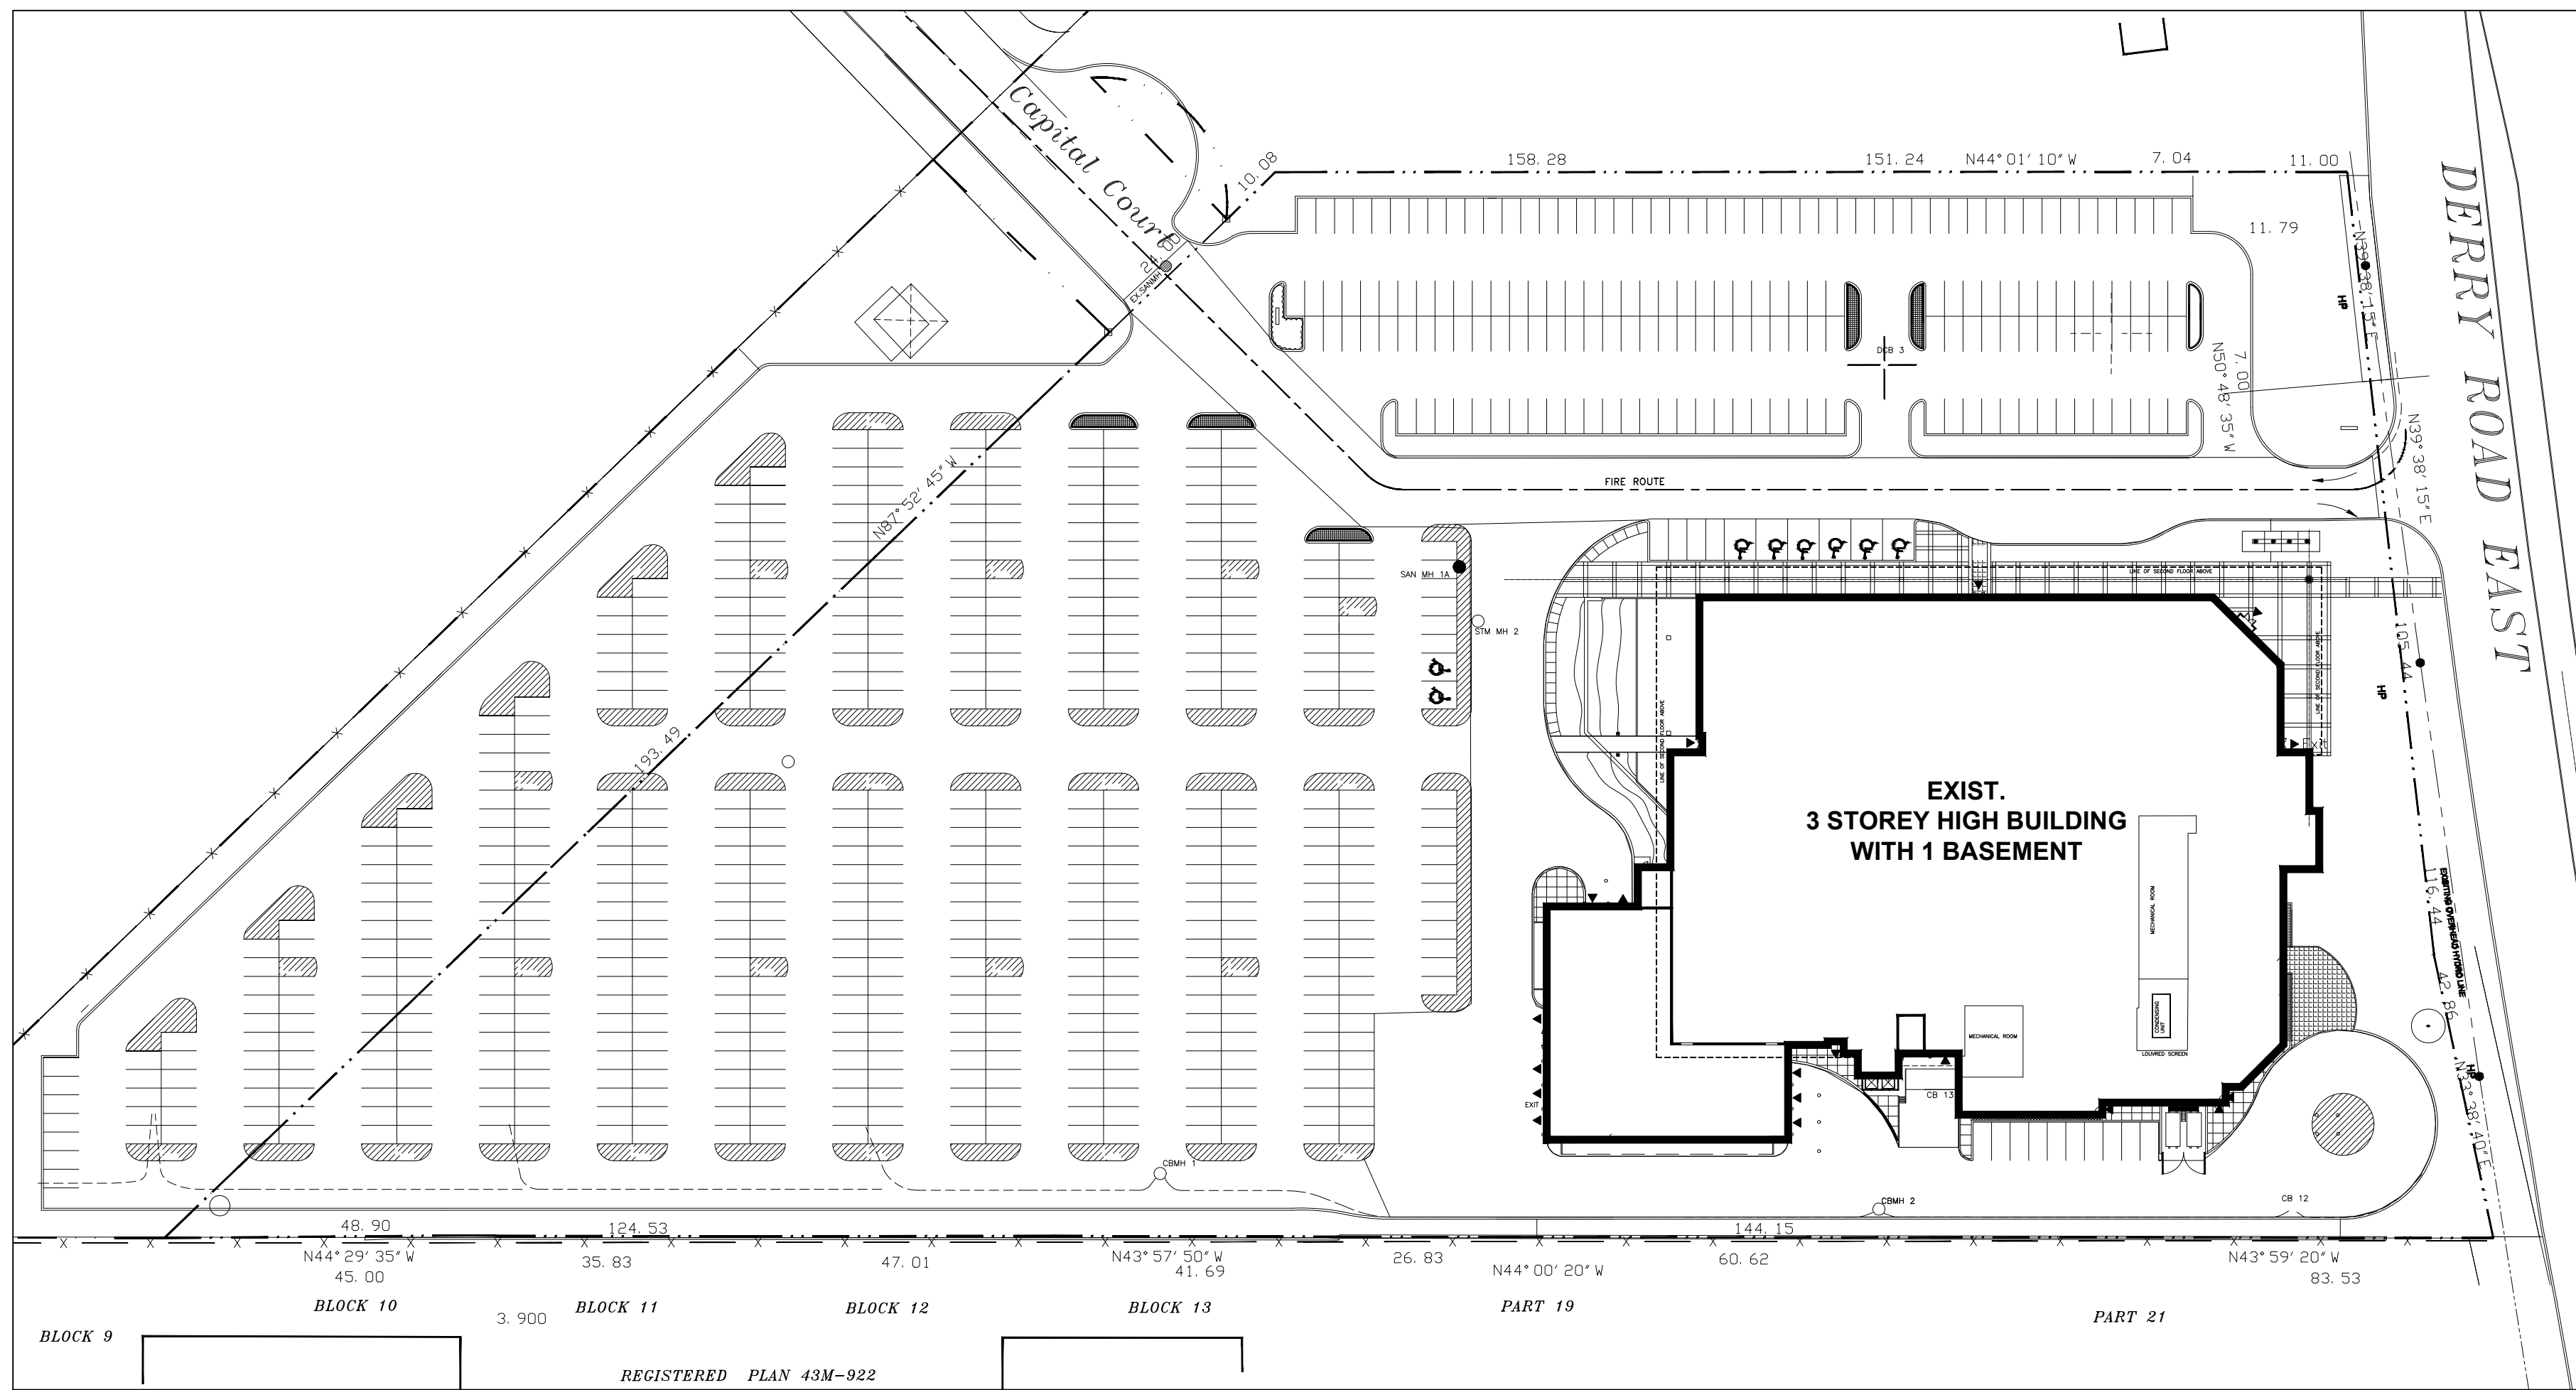


6.	ISSUED FOR CONSTRUCTION	2026.08.24
5.	ISSUED FOR TENDER	2026.08.01
4.	ISSUED FOR BUILDING PERMIT	2026.08.08
3.	ISSUED FOR 100% CLIENT REVIEW	2026.03.31
2.	ISSUED FOR 60% CLIENT REVIEW	2025.01.08
1.	ISSUED FOR DESIGN DEVELOPMENT CLIENT REVIEW	2025.10.24
NO.	DESCRIPTION	DATE
REVISIONS		
PROJECT		
 REGION OF PEEL EMIL V. KOLB CENTRE PEEL REGIONAL POLICE FACILITY INTERIOR RENOVATION PROJECT 180 DERRY ROAD EAST, MISSISSAUGA, ON L2Y 2T5		
 NGA ARCHITECTS		The contractor shall check and verify all drawings and approvals and ensure that they are correct and complete. The contractor shall be responsible for obtaining all necessary permits and approvals and for ensuring that the work is completed in accordance with the approved plans and specifications. ISSUED FOR CONSTRUCTION DATE
NORTH		STRUCTURAL CONSULTANT Stephenson Engineering TECHNICAL CONSULTANT EXP Services Inc. ELECTRICAL CONSULTANT EXP Services Inc.
SHEET TITLE		
DRAWING LIST, SITE PLAN, GENERAL NOTES & DETAILS		
SHEET NO.	DRAWN BY	CHECKED BY
A001	PROJECT NO.	CR
SCALE		AS NOTED

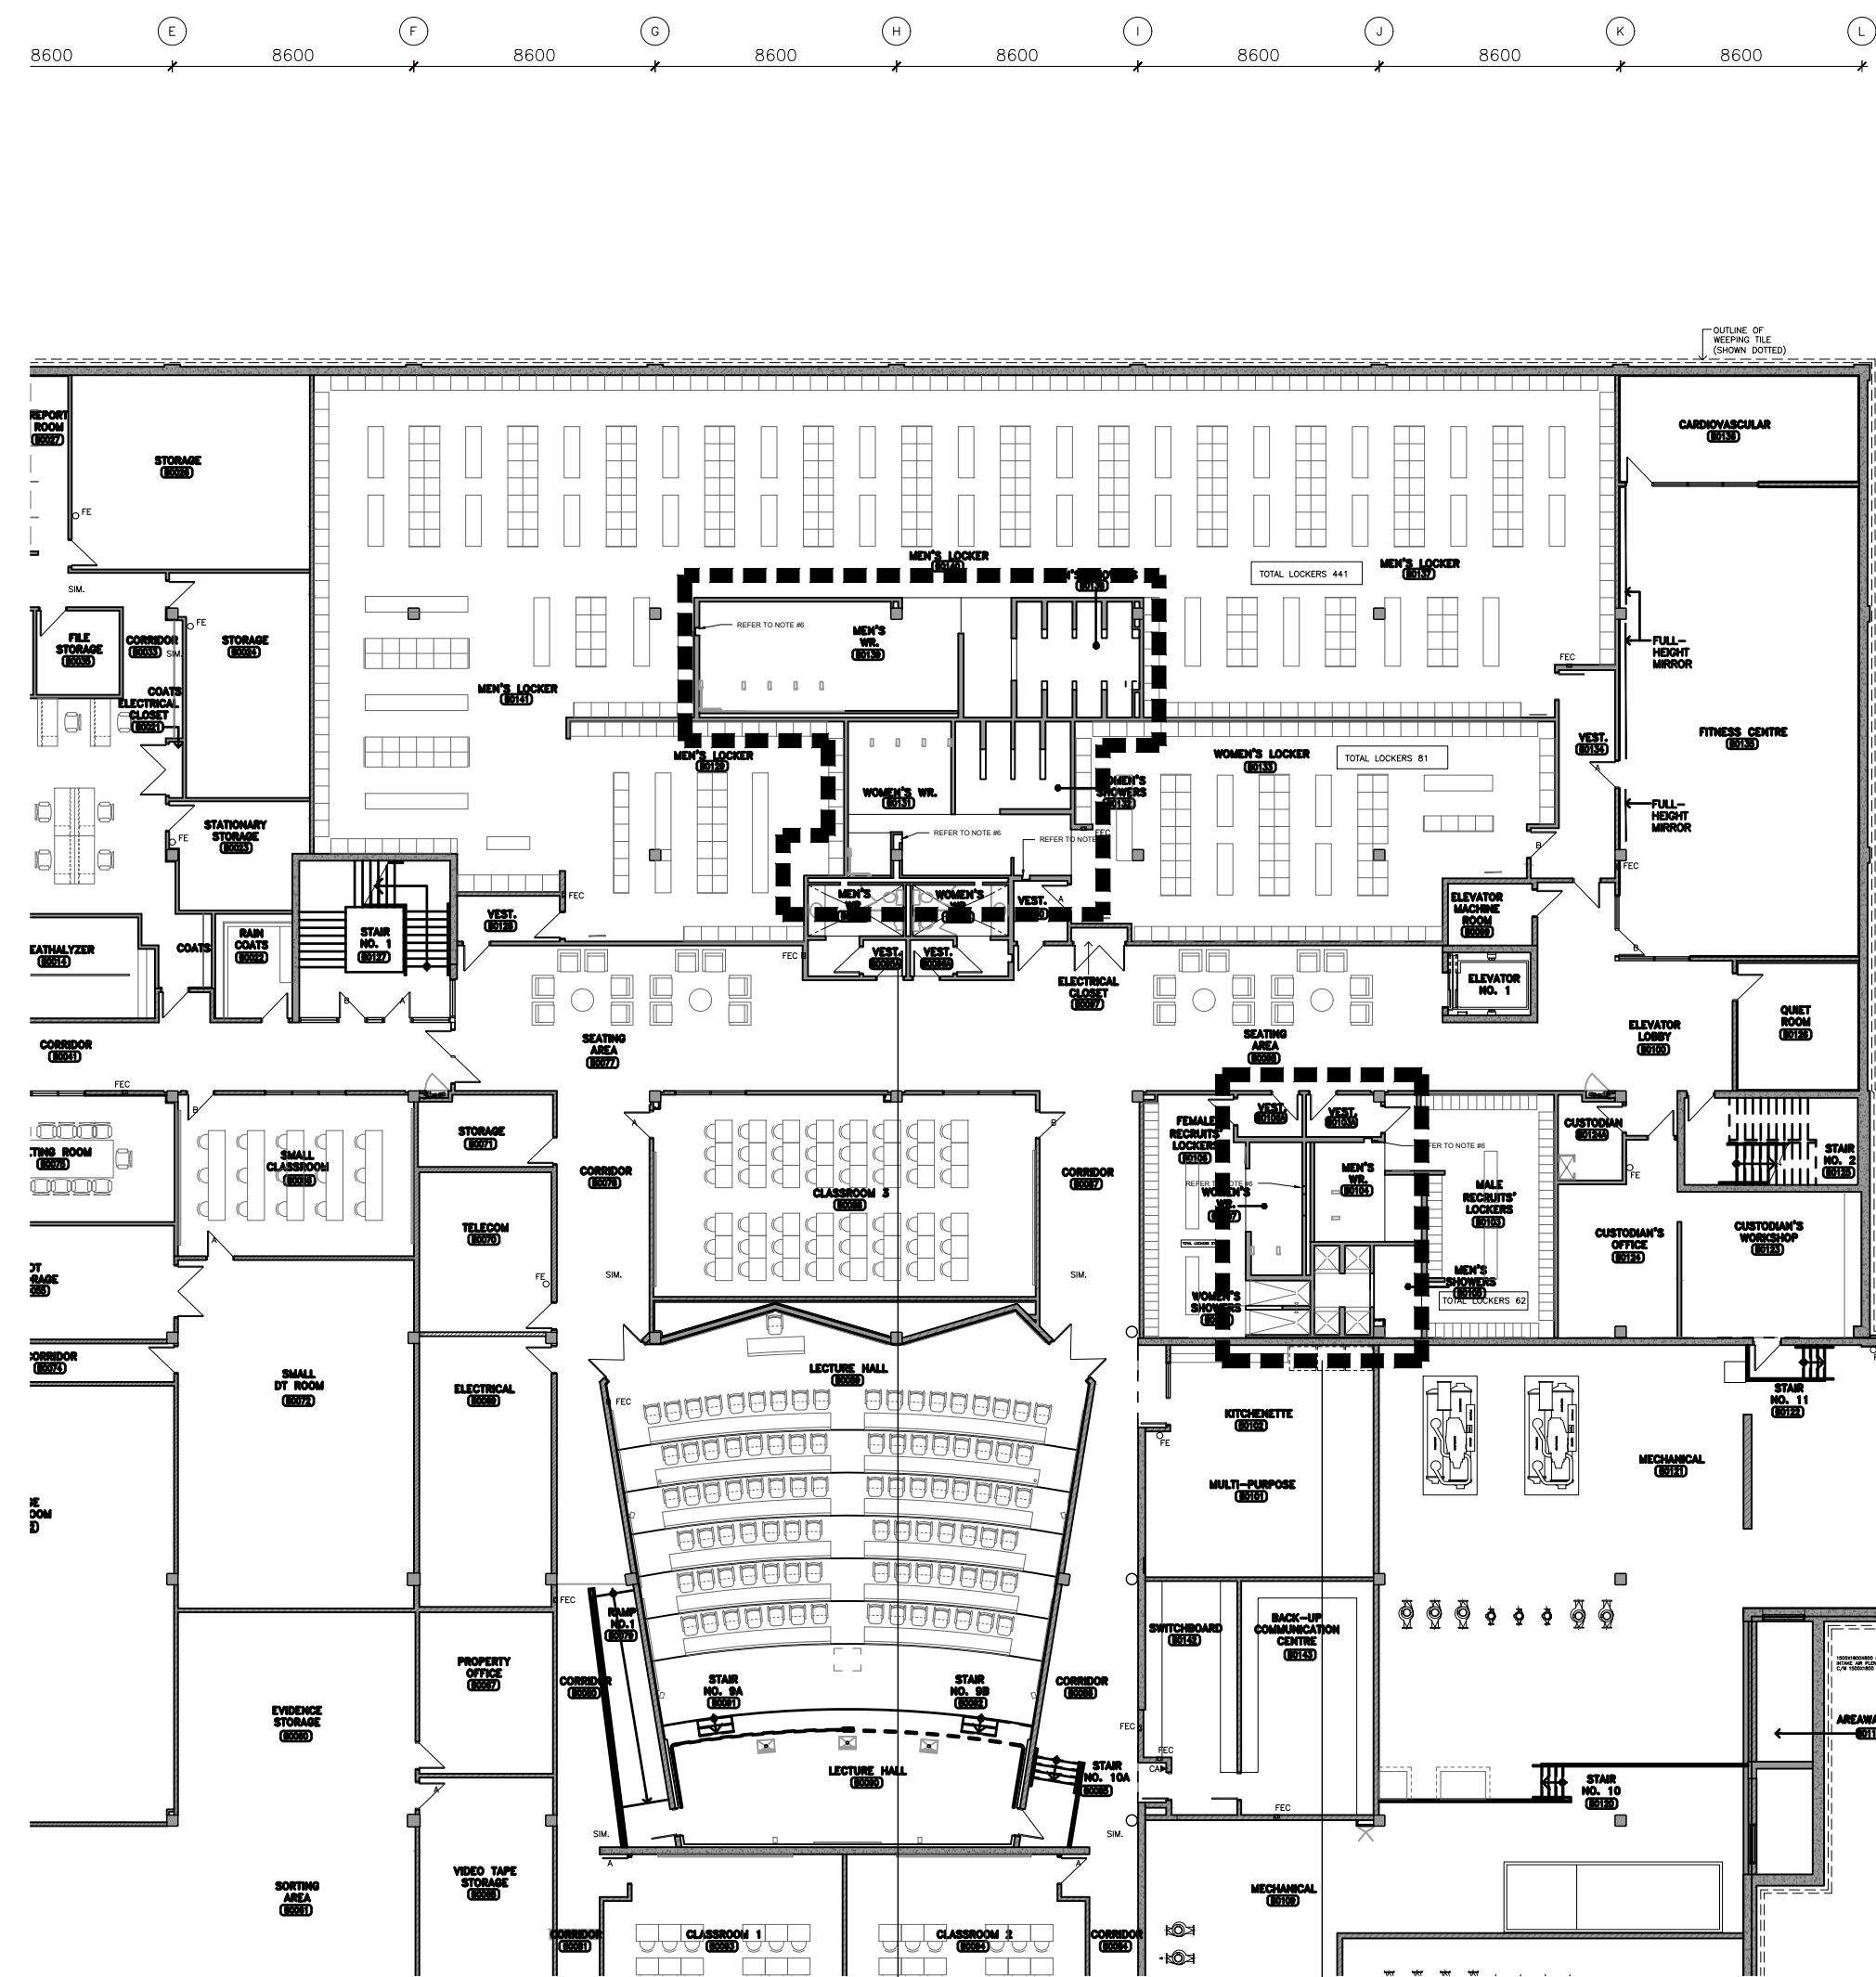

1 OVERALL BASEMENT FLOOR PLAN
A002 SCALE: 1:250

1... 1... 1... 1... 1...
A100 A101 A200 A201 A300

1... 1... 1... 1... 1...
A100 A101 A200 A201 A300

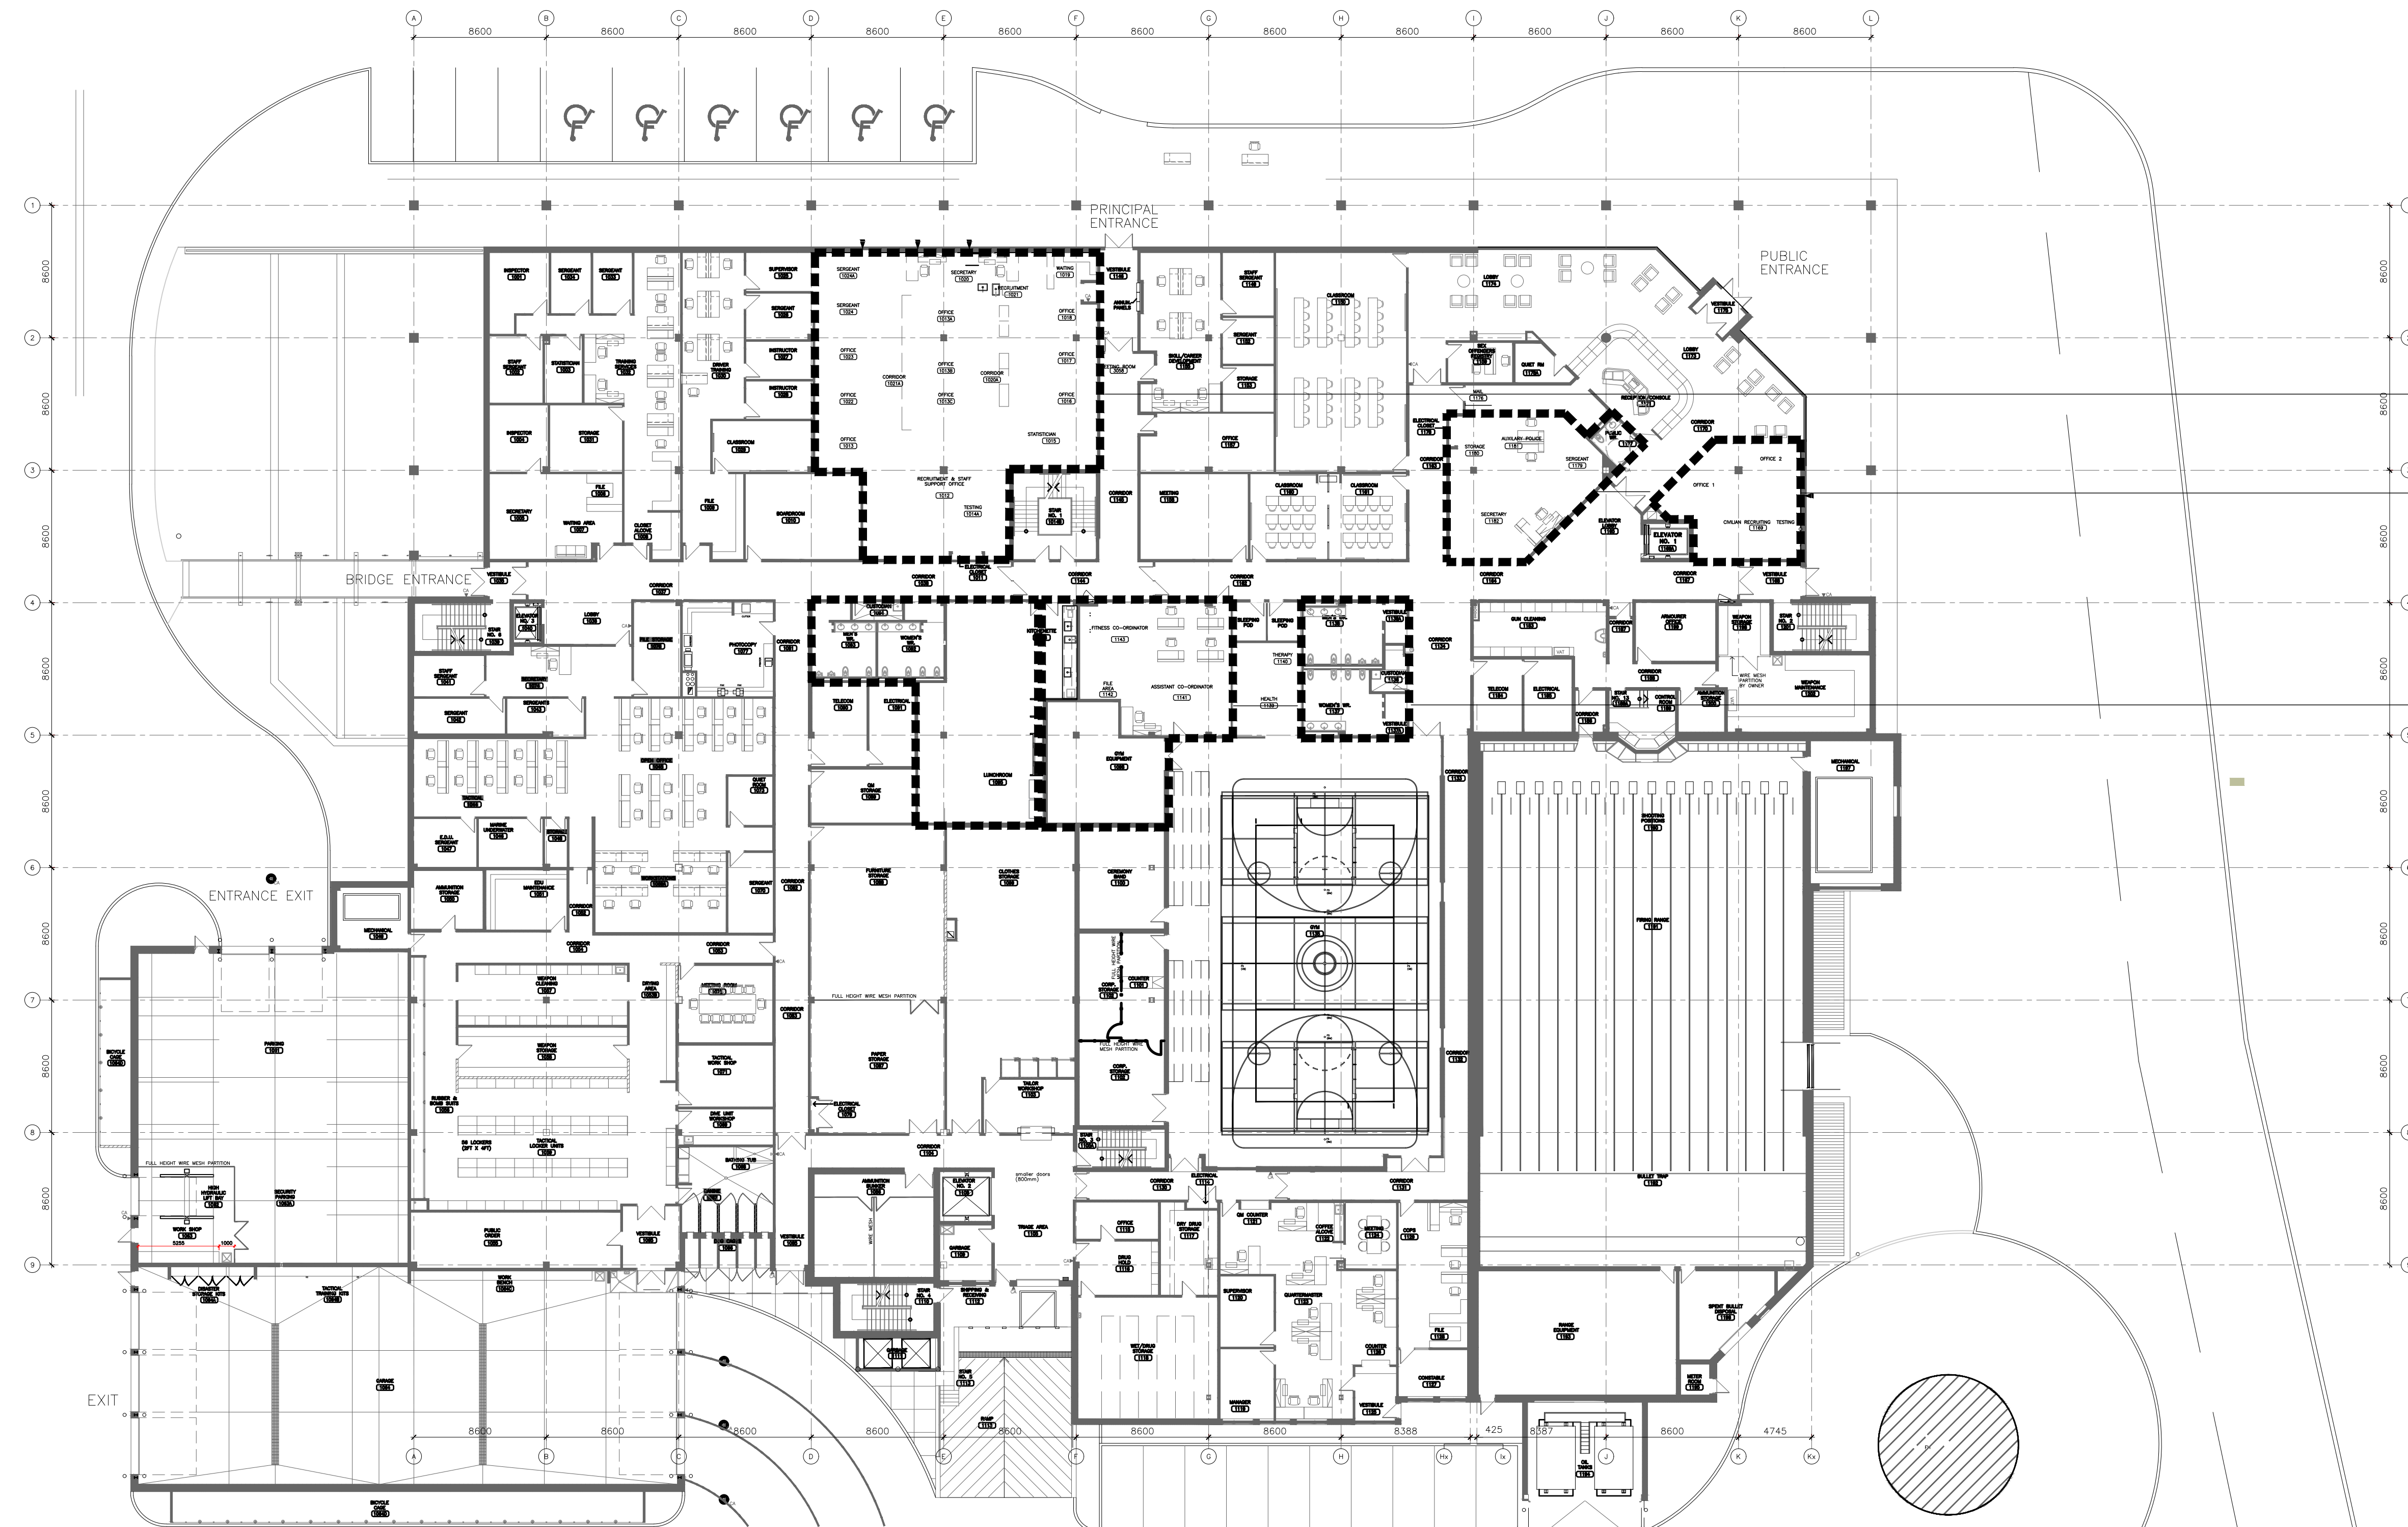


2 OVERALL GROUND FLOOR PLAN
A002 SCALE: 1:250

1... 1... 1... 1... 1...
A100 A101 A200 A201 A300


1... 1... 1... 1... 1...
A100 A101 A200 A201 A300

1... 1... 1... 1... 1...
A100 A101 A200 A201 A300

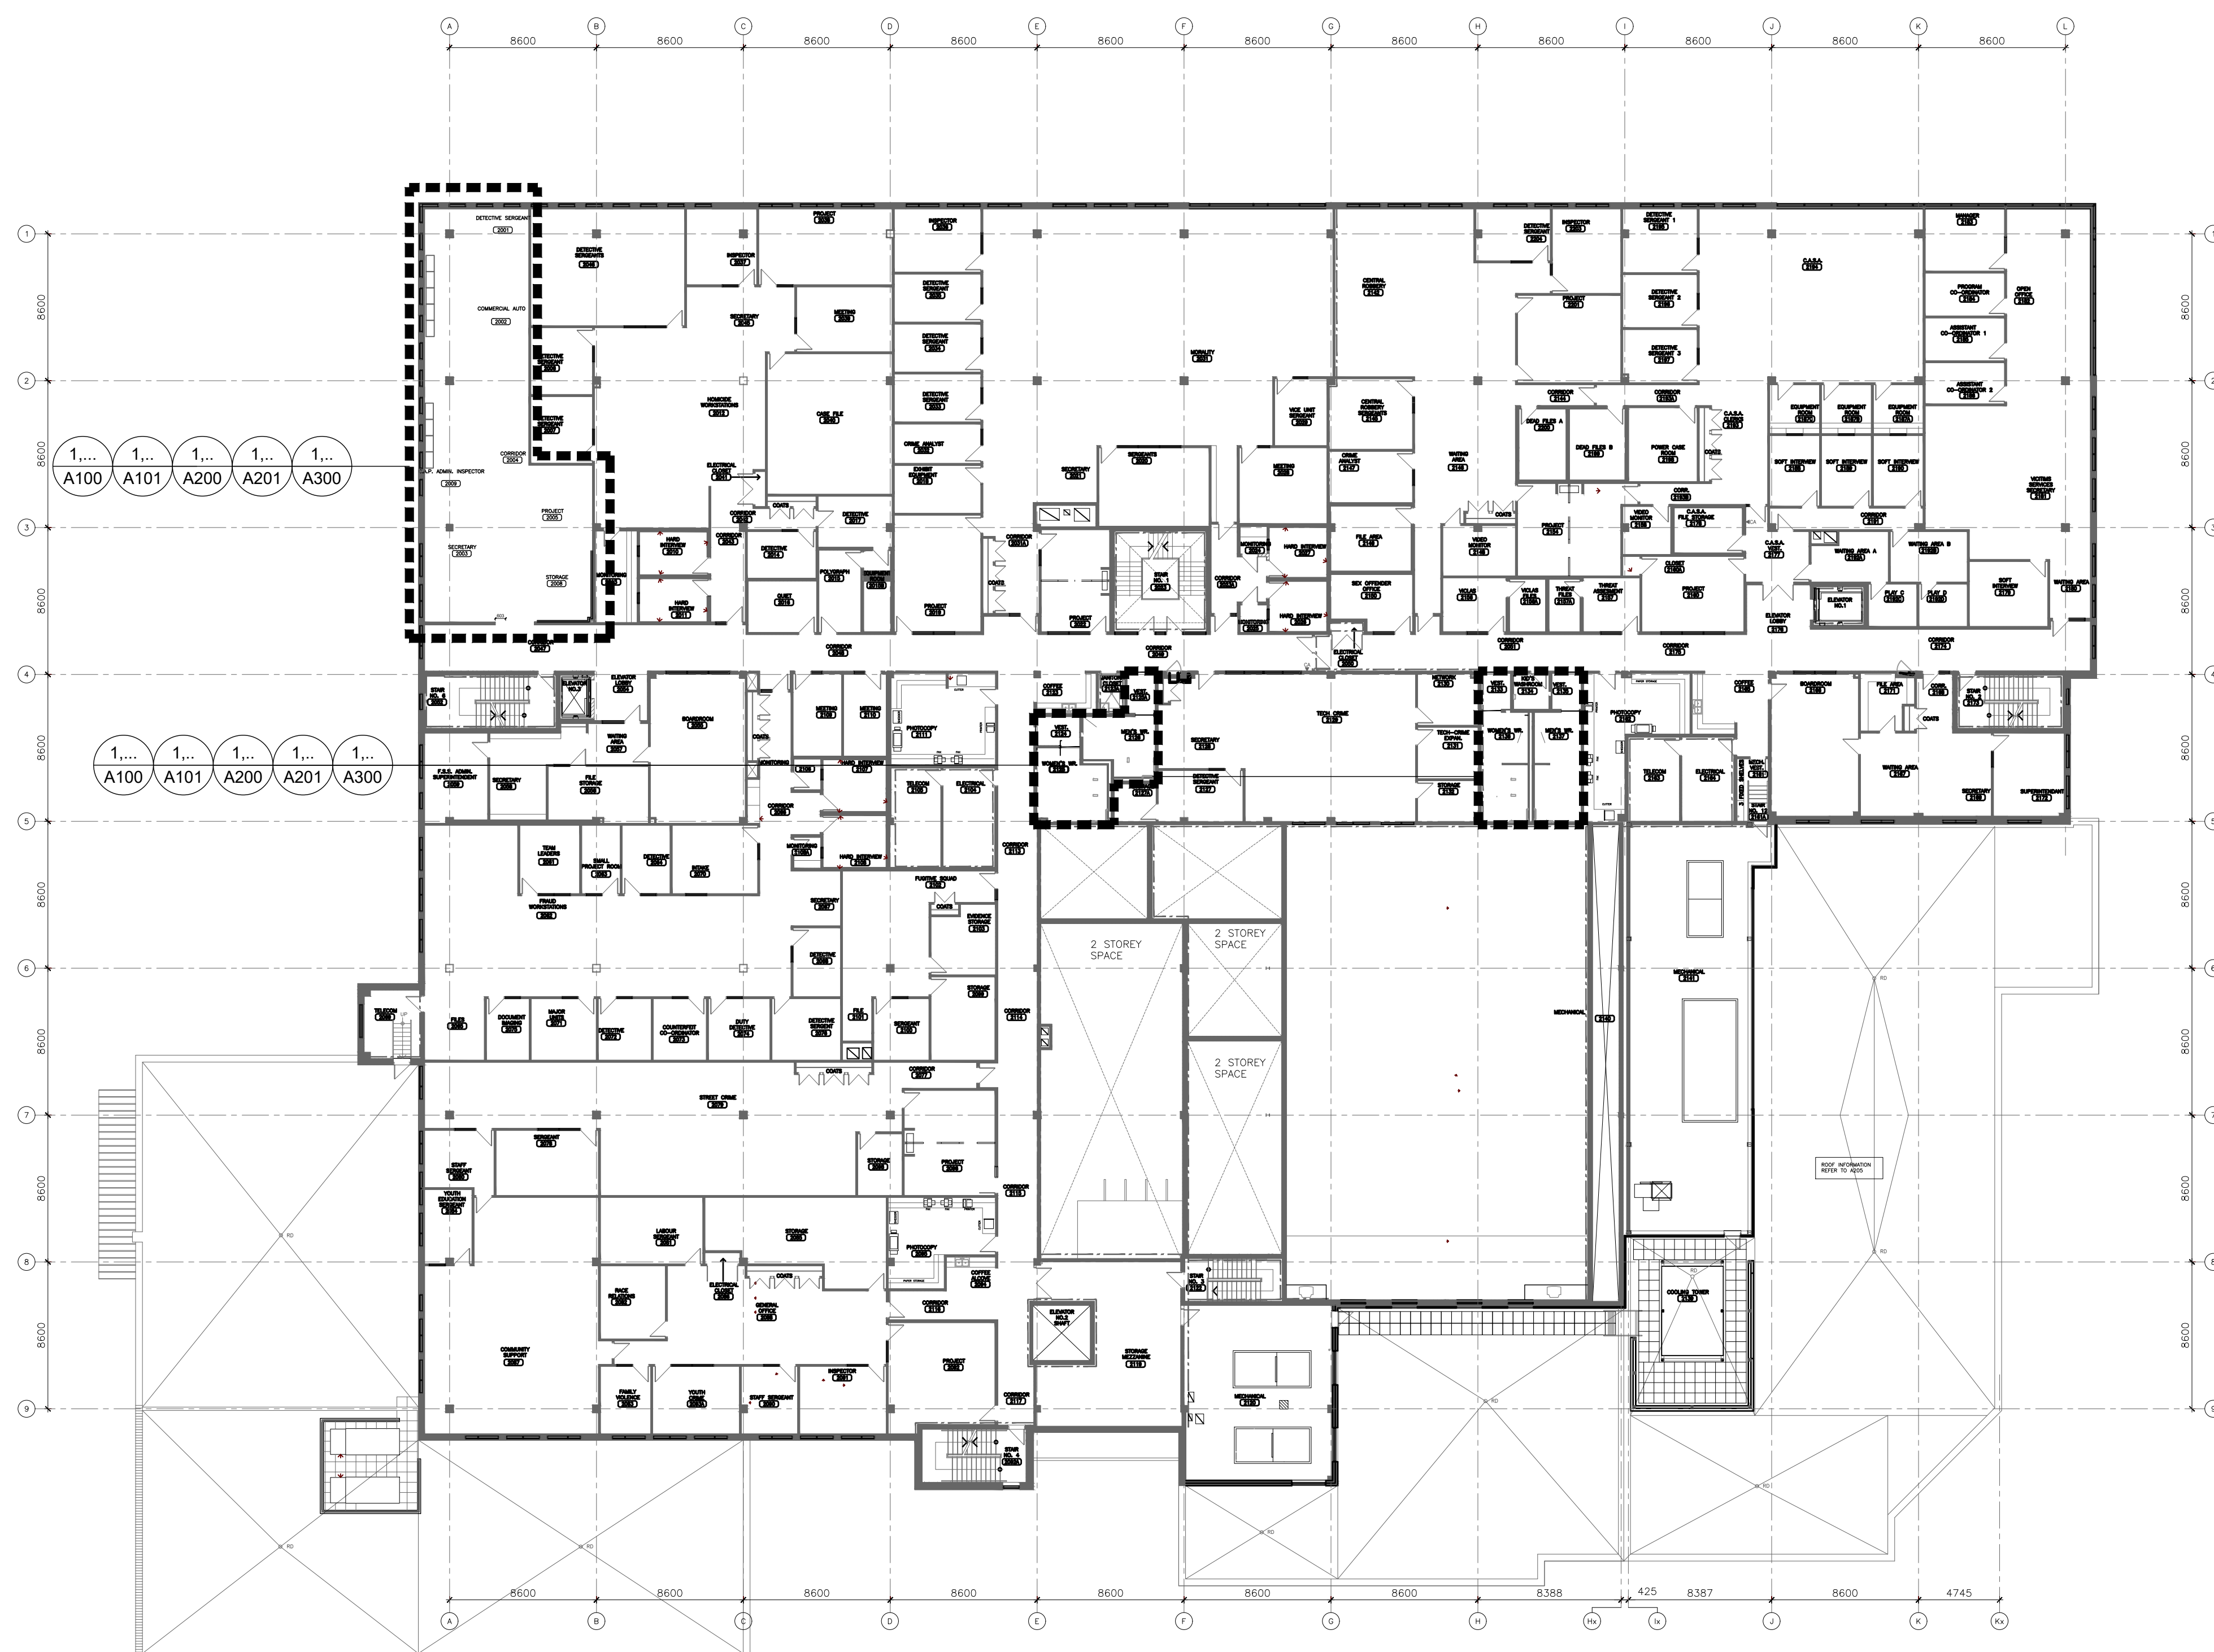

3 OVERALL SECOND FLOOR PLAN
A002 SCALE: 1:250

1... 1... 1... 1... 1...
A100 A101 A200 A201 A300

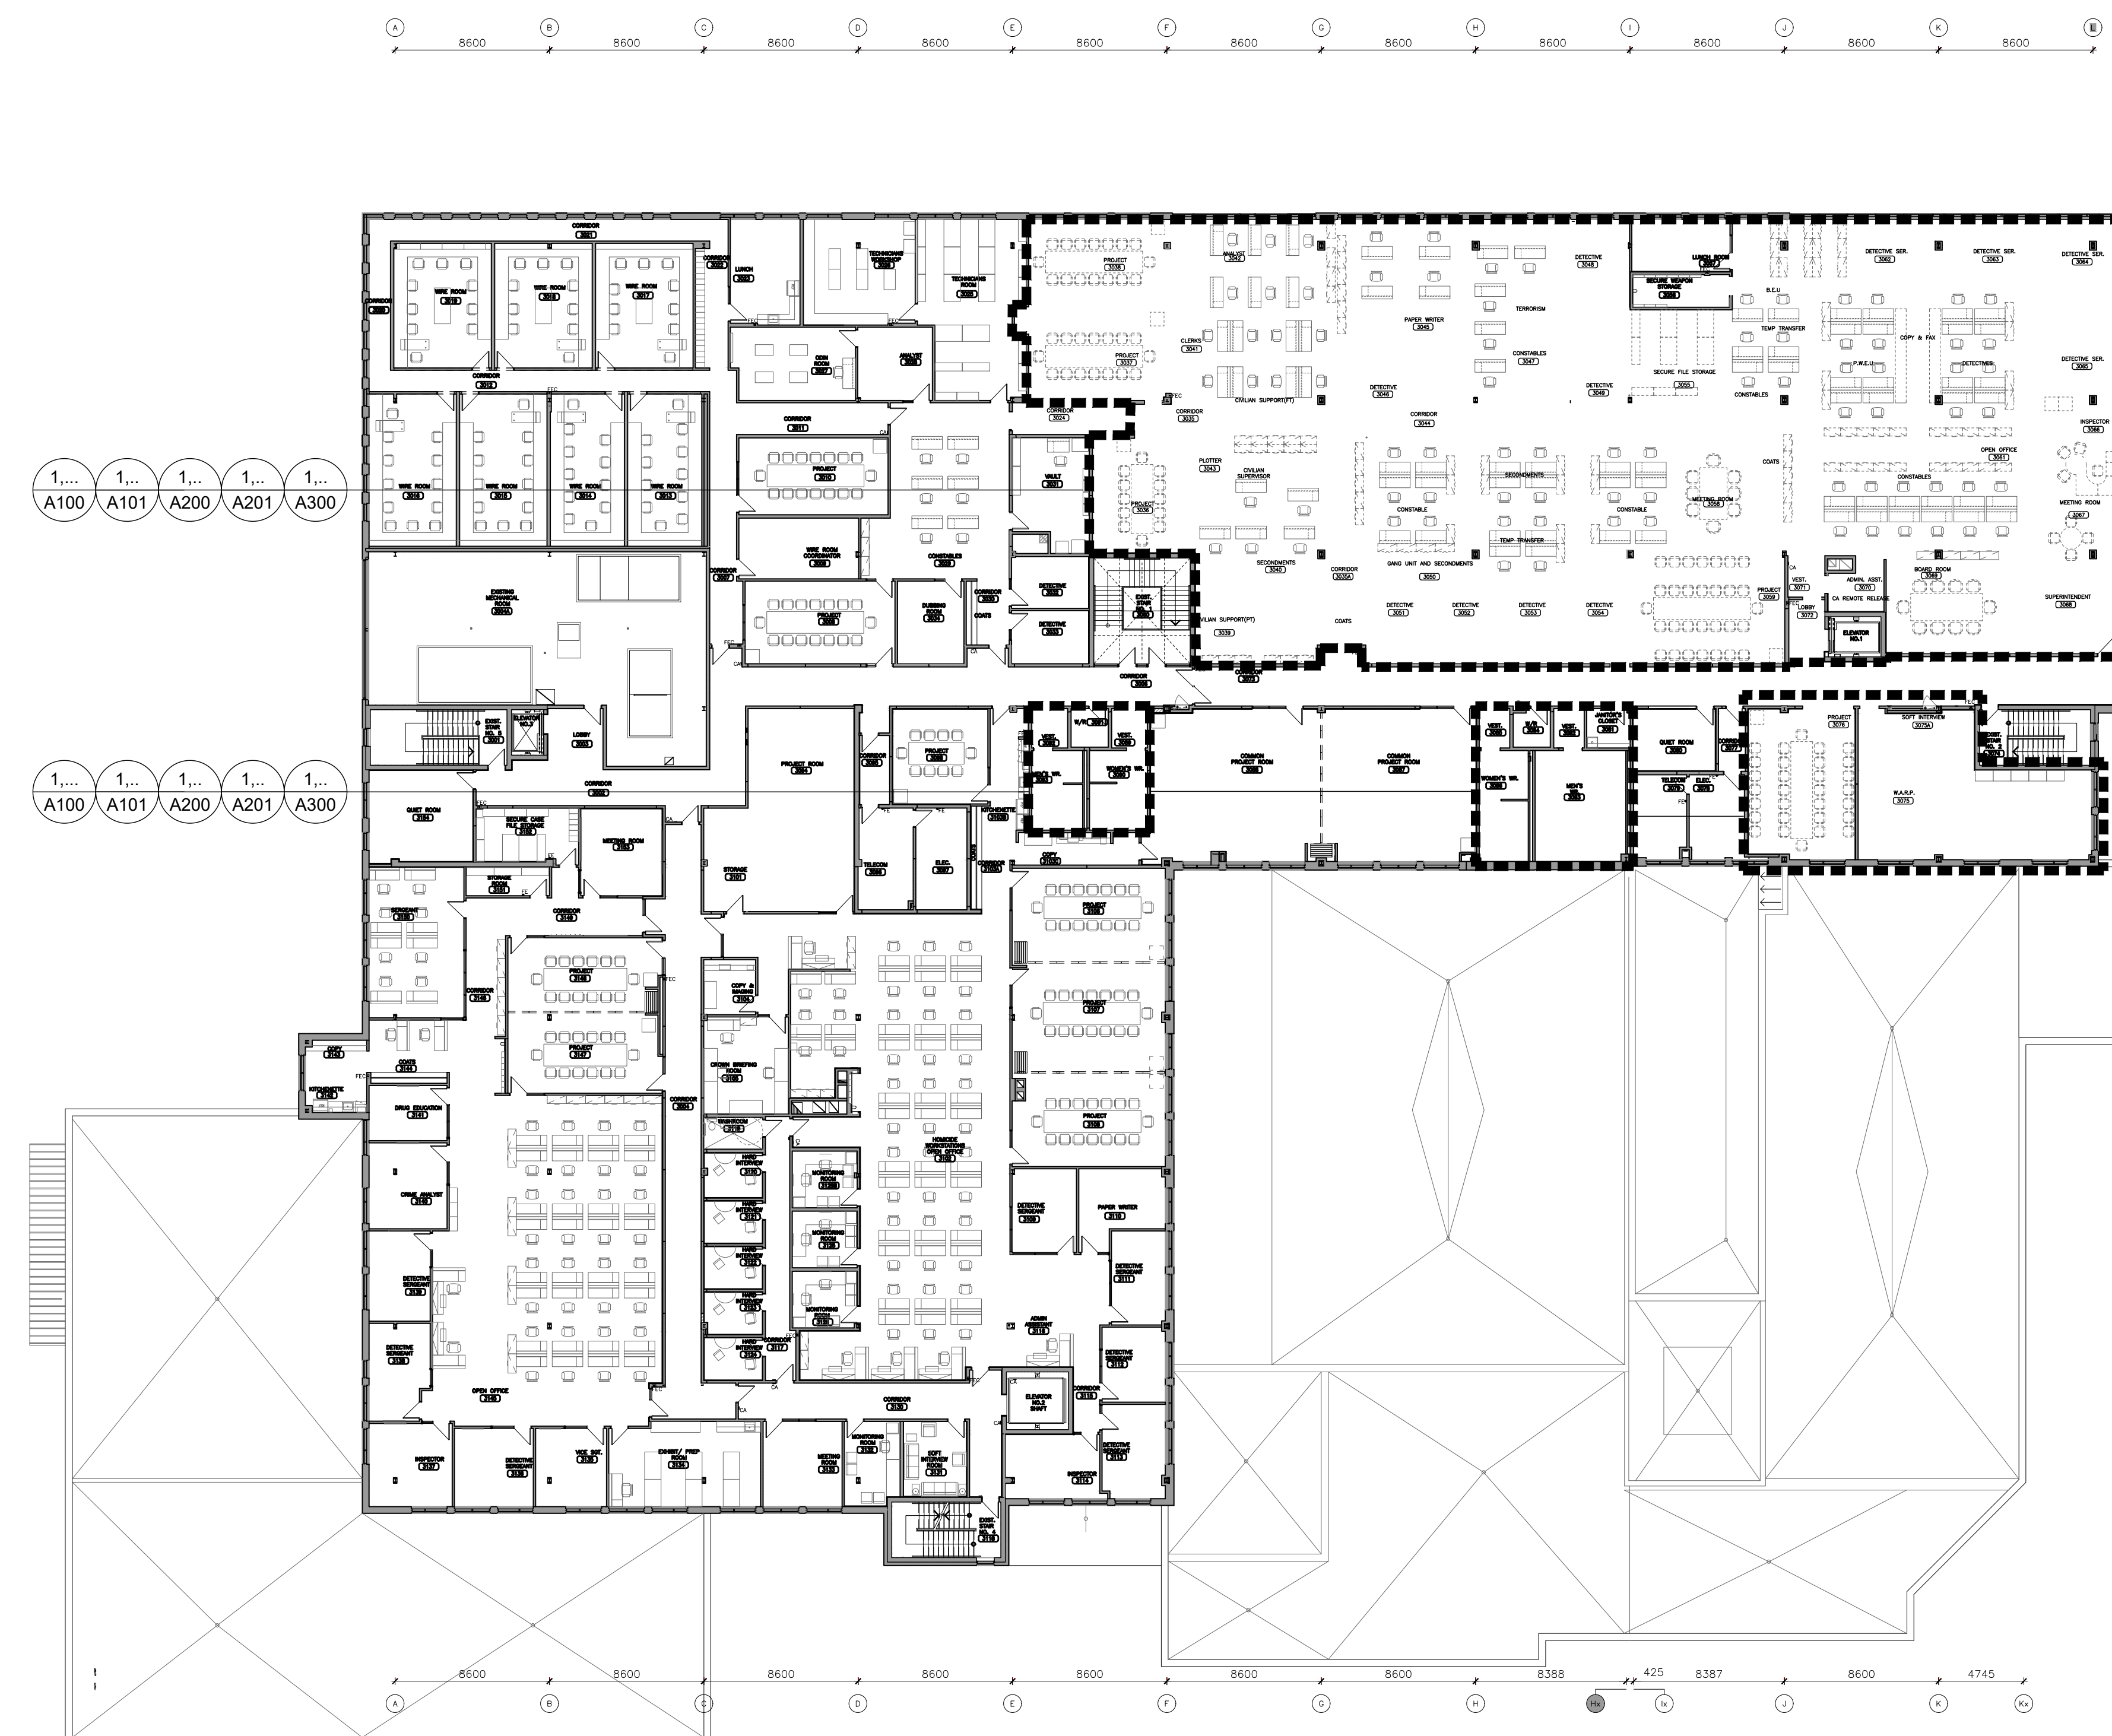

4 OVERALL THIRD FLOOR PLAN
A002 SCALE: 1:250

1... 1... 1... 1... 1...
A100 A101 A200 A201 A300

1... 1... 1... 1... 1...
A100 A101 A200 A201 A300

5	ISSUED FOR CONSTRUCTION	2026.08.24
4	ISSUED FOR TENDER	2026.05.01
3	ISSUED FOR BUILDING PERMIT	2026.04.08
2	ISSUED FOR 100% CLIENT REVIEW	2026.03.31
1	ISSUED FOR 65% CLIENT REVIEW	2026.01.09
NO.	DESCRIPTION	DATE
REVISIONS		
PROJECT		



REGION OF PEEL


EMIL V. KOLB CENTRE
PEEL REGIONAL POLICE FACILITY
INTERIOR RENOVATION PROJECT
181 DERRY ROAD EAST, MISSISSAUGA, ON L5T 2Y5



STRUCTURAL CONSULTANT
Stephenson Engineering
WESTBOROUGH CONSULTANT
EXP Services Inc.
ELECTRICAL CONSULTANT
EXP Services Inc.

SHEET TITLE
OVERALL GROUND FLOOR,
SECOND FLOOR &
THIRD FLOOR PLAN

SHEET NO. A002
DRAWN BY CC
CHECKED RN
PROJECT NO.
SCALE AS NOTED

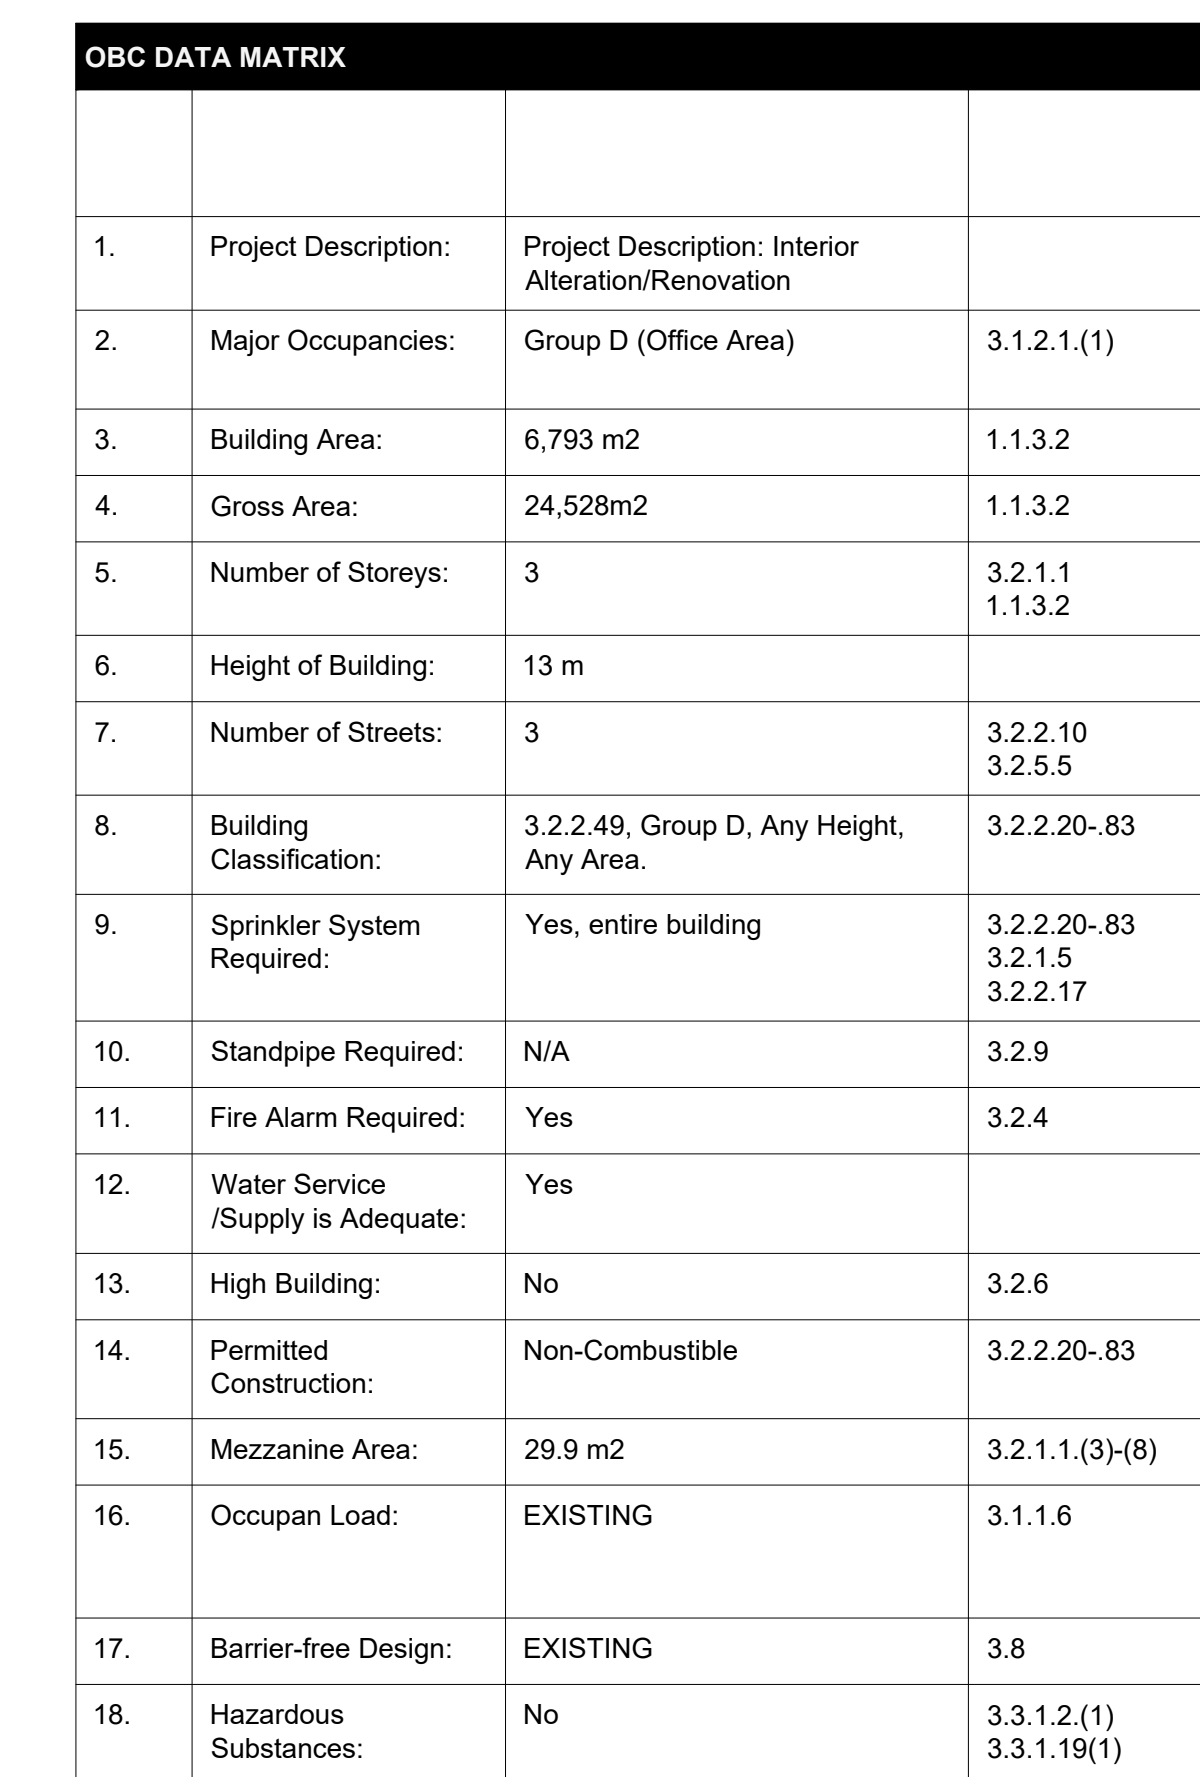



3 PARTIAL THIRD FLOOR PLAN-BUILDING CODE SUMMARY
A002 SCALE: 1/10

		SCIENCE	AS NOTED
--	--	---------	----------



	EXISTING WALL, PARTITIONS OR WINDOW TO REMAIN, TYP.
	EXISTING WALLS, PARTITIONS, WINDOW, DOORS, FRAMES, FIXTURE, ACCESSORIES SHOWER CURTAINS, AND BELLWORK TO BE DEMOLISHED.
	CUT & CAP ALL EXISTING PIPEWORK IF NECESSARY, SEE MECHANICAL.
	ALL EXISTING DAMAGED WALL JUNCTIONS TO BE CUT, PATCHED & SMOOTH, PAINT FINISH. M.S.A.T. TYPICAL.
	EX-KWATER CLOSET, URINAL, WASHROOM PARTITION, SINK, SHOWER, FLOOR DRAIN AND ALL RELATED COMPONENTS TO BE DEMOLISHED AND REPLACED WITH NEW, TYP. REFER TO MECHANICAL.
	EX. DOOR AND FRAME TO REMAIN, TYP.
	EXTENT OF THE AREA TO BE DEMOLISHED TO THE BASE BUILDING WALLS AND CONCRETE STRUCTURE/ FLOOR. DIMENSIONS RELATIVE TO STRUCTURAL ITEMS BUT NOT LIMITED TO FLOOR, FINISHES, CARPET, CABSILETS, WALL BASES, PARTITIONS, RAAP, MILLIONS, FURNITURE, RAILINGS, WASHROOMS, TRACKS, ROADSIDE ETC. M.S.A.T. TYP. BAND, SMOOTH & CHISEL DEDIMENSIONED FLOOR APPLY LEVEL COMPOUND TO ACCOMMODATE NEW FLOORING. REFER TO FLOOR FINISH PLAN AND SECTIONS FOR FINISH FLOOR MATERIALS AND LEVELS. SEE MECHANICAL AND ELECTRICAL, M.S.A.T. TYP.
	PATCH, REPAIR AND MURPHY EXISTING GELING. FLOOR FINISH, AN SURFACE DAMAGED DURING DEMOLITION TO ACCOMMODATE NEW CEILING, FLOOR FINISH, DOOR AND FRAMES AND DOOR STRUCTURAL SUPPORT. M.S.A.T. TYP.
	GENERAL CONTRACTOR IS RESPONSIBLE TO CUT, REPAIR, PATCH, FRESTOR AND FINISH EXISTING WALL AND FLOOR TO ACCOMMODATE NEW MECHANICAL, ELECTRICAL AND SECURITY. TYP. GENERAL CONTRACTORS RESPONSIBLE TO COORDINATE WITH MECHANICAL AND ELECTRICAL CONTRACTOR FOR SIZE AND LOCATION OF THE OPENINGS AND INSTALL NEW STEEL LINTEL, FOR THE OPENING. SEE MECHANICAL AND ELECTRICAL, TYP. EXACT LOCATION TO BE COORDINATED BY GC.
	300mmx300mm TRENCH (TYP.)
	EXIST: FLOOR SLAB TO BE CUT TO ACCOMMODATE INSTALLATION OF NEW JANITION BOXES. CUT PATCH AND FIRE STOP AT EXIST. FLOOR SLAB CEILING BELOW AS REQUIRED. GENERAL CONTRACTOR IS RESPONSIBLE FOR A XRAY STUDY OF EXIST. CONCRETE FLOOR SLAB BEFORE CUTTING TO MAINTAIN STRUCTURAL INTEGRITY OF THE FLOOR SLAB AND NOT EXIST. UNDERGROUND SERVICES ARE AFFECTED. STRUCTURAL CONSULTANT SHALL BE RETAINED BY THE GENERAL CONTRACTOR TO VERIFY EACH LOCATION ON SITE AND PROVIDE A WRITTEN REPORT WITH THEIR COMMENTS REGARDING THE ACCEPTABILITY OF PROPOSED LOCATIONS EXACT LOCATION TO BE COORDINATED BY GC.
	CUT EXIST. CONCK BLOCK WALL TO 45°-45° TO ACCOMMODATE ALL PLUMBING REPLACEMENT AND CONNECTION WORK. SEE MECHANICAL (M.S.A.T. TYP.) GC TO COORDINATE THE EXACT LOCATIONS WITH MECHANICAL, SUBCONTRACTOR TO EXIST EXISTED CONDITIONS.
	M.S.A.T.
	MAKE GOOD ON ALL TRADES AT JUNCTION
	EX. EXISTING
	TYP. TYPICAL.

 

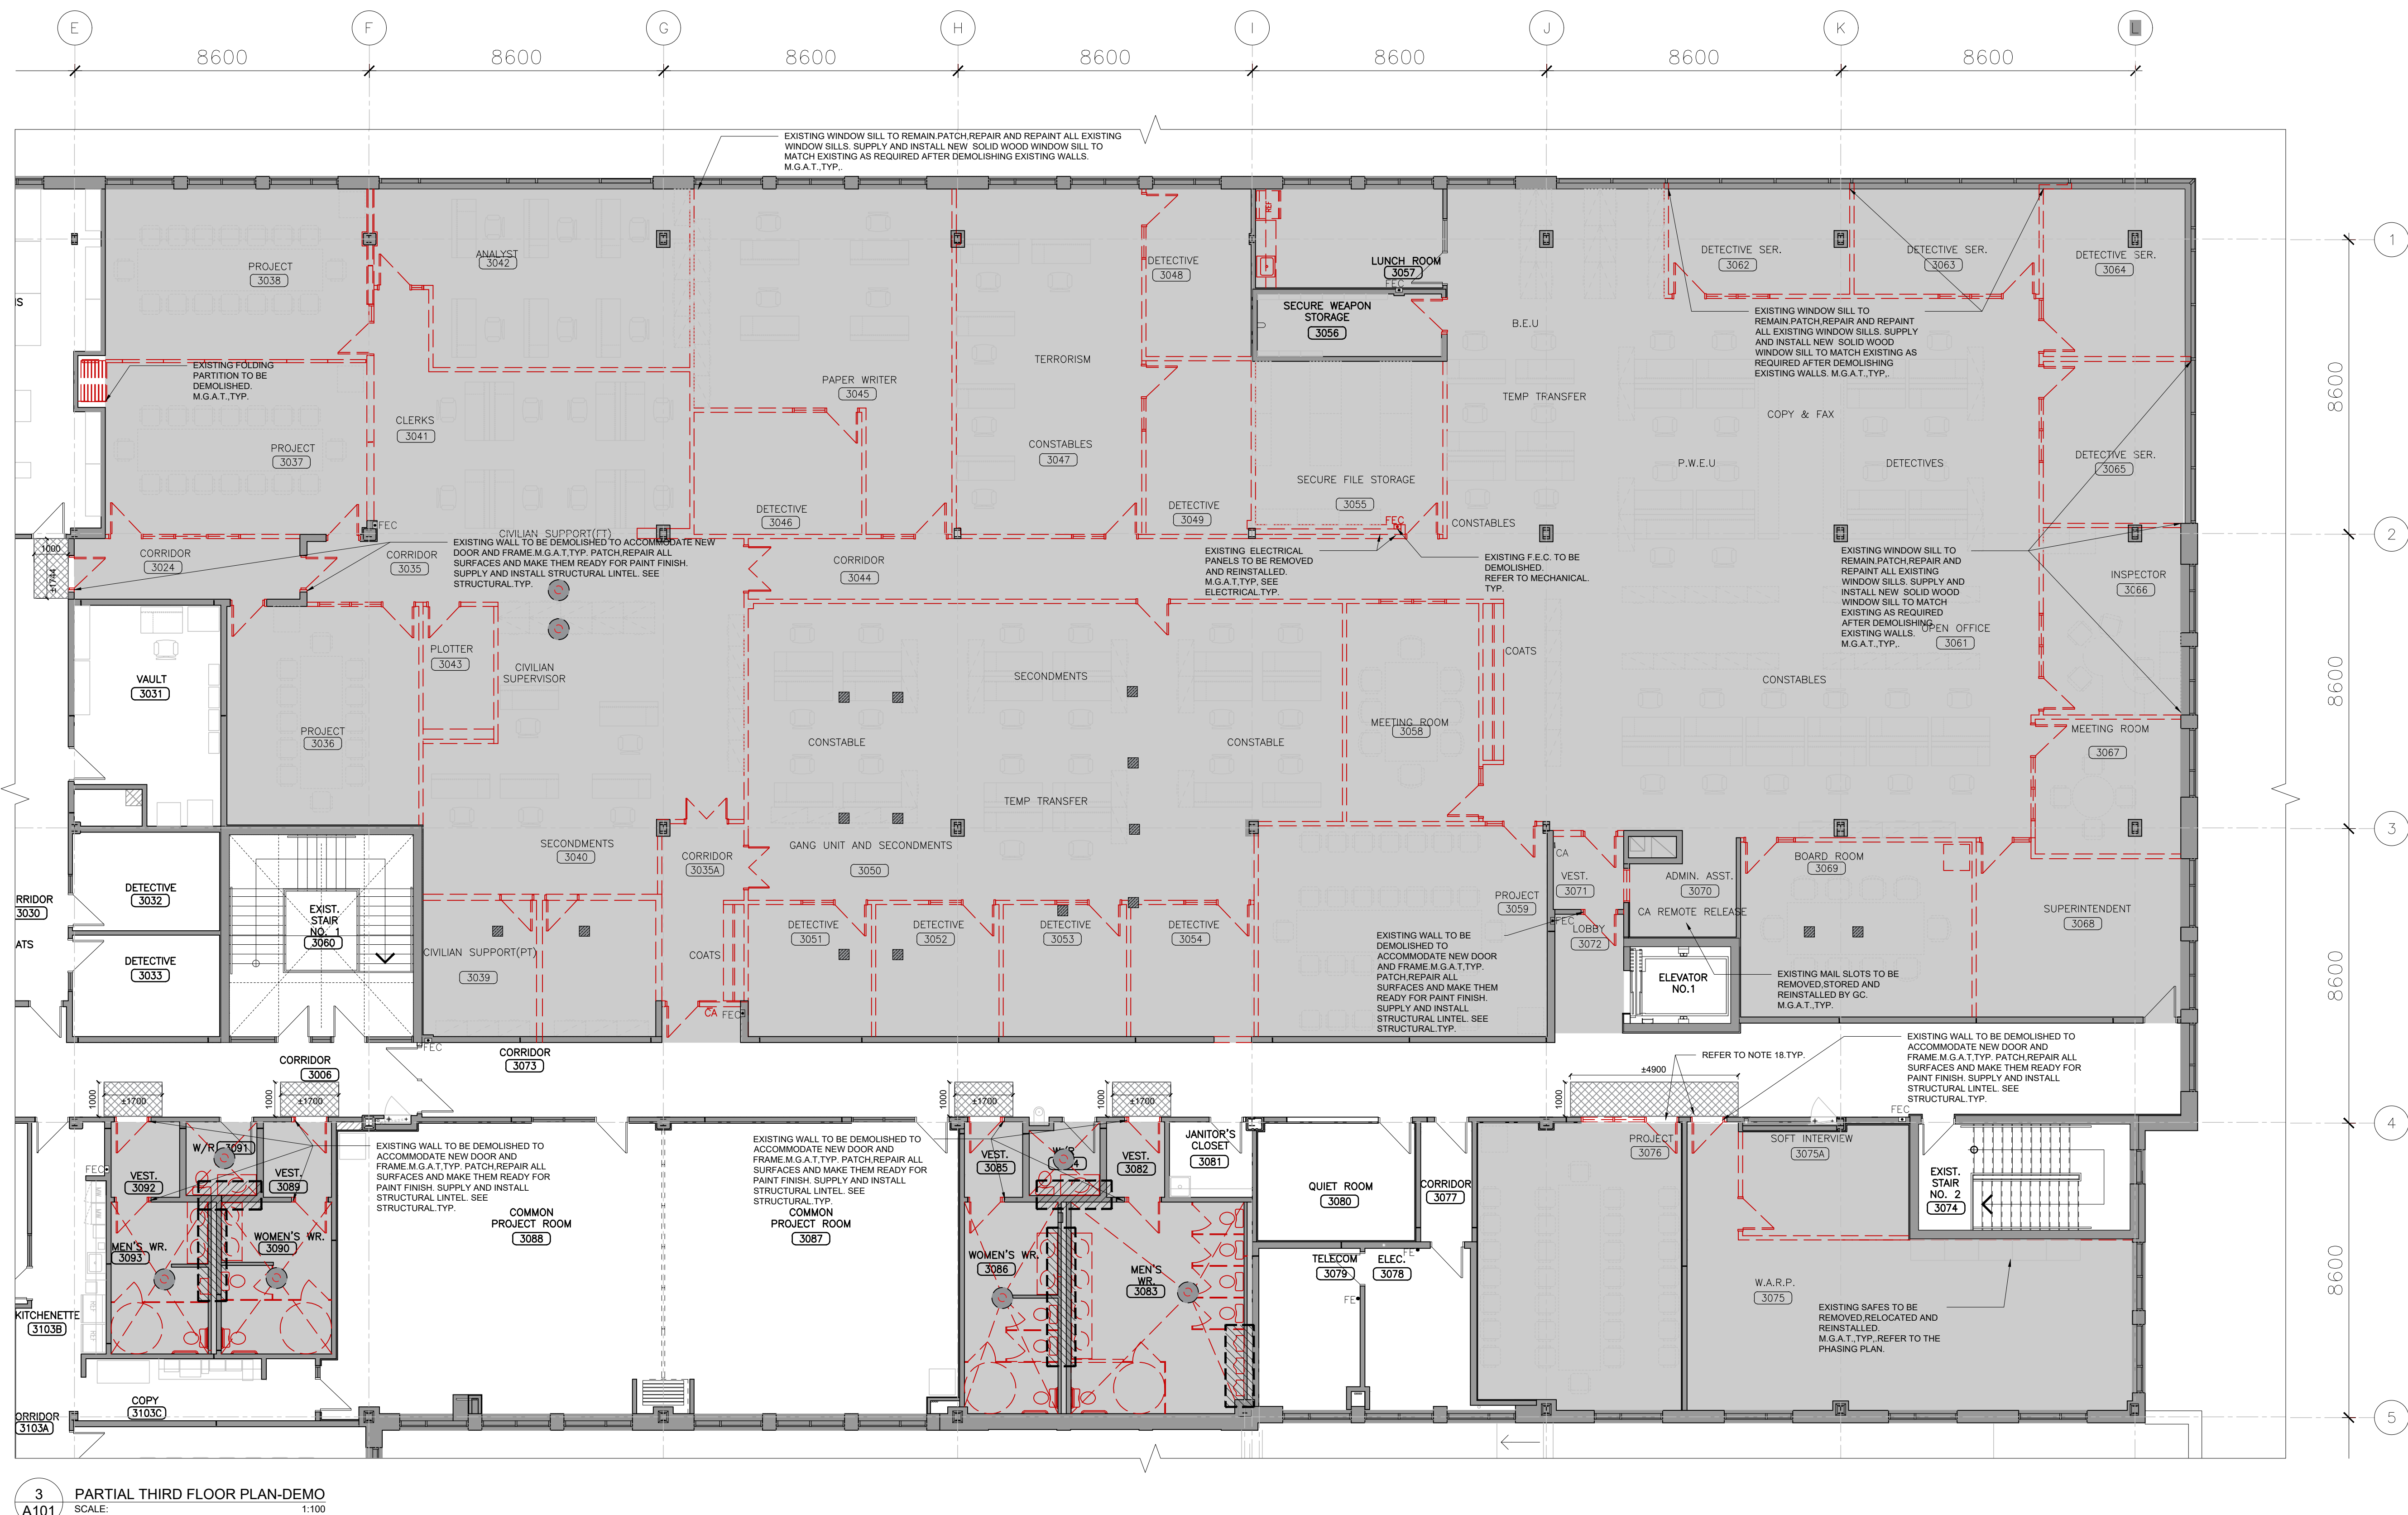

- [illegible]

GENERAL DEMOLITION LEGEND

M.O.A.T.

EX.

TYP.

EXISTING WALL OR PARTITION TO REMAIN, TYP.

EXISTING WALLS, PARTITIONS, WINDOWS, DOORS, FRAMES, FIXTURES, ACCESSORIES, SHOWER CUBICLES, AND MILLWORK TO BE DEMOLISHED

CUT & CAP ALL EXISTING PIPEWORK IF NECESSARY, SEE MECHANICAL

ALL EXISTING DAMAGED WALL, JUNCTIONS TO BE CUT, PATCHED & SMOOTH, PAINT FINISH, M.O.A.T. TYPICAL

EX WATER CLOSET, UTILITY, WASHROOM PARTITION, SINK, SHOWERS, FLOOR DRAIN AND ALL RELATED COMPONENTS TO BE DEMOLISHED AND REPLACED WITH NEW, TYP., REFER TO MECHANICAL

EX. DOOR AND FRAME TO REMAIN, TYP.

EXTENT OF THE WORK TO BE DEMOLISHED TO THE BASE BUILDING WALLS AND CONCRETE STRUCTURE/FLOOR. DEMOLISH ALL RELATED ARCHITECTURAL DETAILS BUT NOT LIMITED TO FLOORS, PARTITIONS, CARPET, CARPET ADHESIVE, WALL BASE, WALLS, PARTITIONS, BARS

MILLWORK/PAINTWORK, RAILING HANDRAILS, TACK BOARD/ELECTRICAL, M.O.A.T. TYP. SAND, GRAVEL & CLEAN DEMOLISHED FLOOR & APPLY LEVELING COMPOUND TO ACCOMMODATE NEW FLOOR FINISHES TO FLOOR FINISH PLAN AND SECTIONS FOR NEW FINISH FLOOR MATERIALS AND LEVELS SEE MECHANICAL TO FLOOR ELECTRICAL, M.O.A.T. TYP.

PATCH, REPAIR AND MODIFY EXISTING CEILING, FLOOR, FINISH ANY SURFACE DAMAGED BY DEMOLITION TO ACCOMMODATE NEW CEILING, FLOOR FINISHES, WALL DOORS AND FRAMES AND DOOR STRUCTURAL SUPPORT, M.O.A.T. TYP.

GENERAL CONTRACTOR IS RESPONSIBLE TO CUT, REPAIR, PATCH, FIRESTOP AND REIN. EXISTING WALL AND FLOOR TO ACCOMMODATE NEW MECHANICAL, ELECTRICAL, SECURITY DRAINAGE, MECHANICAL, ELECTRICAL AND SECURITY, TYP. GENERAL CONTRACTOR IS RESPONSIBLE TO COORDINATE WITH MECHANICAL AND ELECTRICAL CONTRACTOR FOR SIZE AND LOCATION OF THE OPENING. INSTALL NEW STEEL LINTEL TO PROTECT THE WALL OPENING. SEE MECHANICAL AND ELECTRICAL, TYP. EXACT LOCATION TO BE COORDINATED BY GC.

2300mm MINIMUM TRENCH (TYP.) EXIST. FLOOR SLAB TO BE CUT TO ACCOMMODATE INSTALLATION OF NEW PIPE AND DUCT. CUT PATCH AND REPAIR STOP AT EXIST. FLOOR SLAB CEILING BELOW AS REQUIRED. GENERAL CONTRACTOR IS RESPONSIBLE FOR X-RAY STUDY OF EXIST. CONCRETE FLOOR SLAB BEFORE CUTTING TO DETERMINE STRUCTURAL INTEGRITY OF THE FLOOR SLAB AND EXIST. UNDERFLOOR SERVICES. IF AFFECTED STRUCTURAL, CONSULTANT SHALL BE NOTIFIED BY THE GENERAL CONTRACTOR TO PROVIDE EACH SIGN LOCATION ON SITE AND PROVIDE A WRITTEN REPORT FOR THE CONTRACTOR'S REGARDS. IF NOT ACCEPTABLE OF PROPOSED LOCATIONS EXACT LOCATION TO BE COORDINATED


CUT EXIST. CONC. BLOCK WALL TO 20-40 MMF TO ACCOMMODATE ALL PLUMBING REPLACEMENT AND CONNECTION WORK. SEE MECHANICAL & UTILITY TO COORDINATE THE EXIST LOCATIONS WITH MECHANICAL, SUBCONTRACTOR FOR EXISTING CONDITIONS

MAKE GOOD ALL TRADES AT JUNCTION

EXISTING

TYPICAL

14.	ISSUED FOR CONSTRUCTION	2026.08.24
13.	ISSUED FOR TENDER	2026.05.01
12.	ISSUED FOR BUILDING PERMIT	2026.08.04
11.	ISSUED FOR 10% CLIENT REVIEW	2026.03.31
10.	ISSUED FOR 5% CLIENT REVIEW	2026.01.26
9.	ISSUED FOR DESIGN DEVELOPMENT CLIENT REVIEW	2025.10.24
8.	ISSUED FOR DESIGN DEVELOPMENT CLIENT REVIEW	2025.10.01
7.	ISSUED FOR PRELIMINARY DESIGN CLIENT REVIEW	2025.09.03
6.	ISSUED FOR PRELIMINARY DESIGN CLIENT REVIEW	2025.08.18
5.	ISSUED FOR PRELIMINARY DESIGN CLIENT REVIEW	2025.08.12
4.	ISSUED FOR PRELIMINARY DESIGN CLIENT REVIEW	2025.08.01
3.	ISSUED FOR PRELIMINARY DESIGN CLIENT REVIEW	2025.07.30
2.	ISSUED FOR PRELIMINARY DESIGN CLIENT REVIEW	2025.07.25
1.	ISSUED FOR PRELIMINARY DESIGN CLIENT REVIEW	2025.07.14

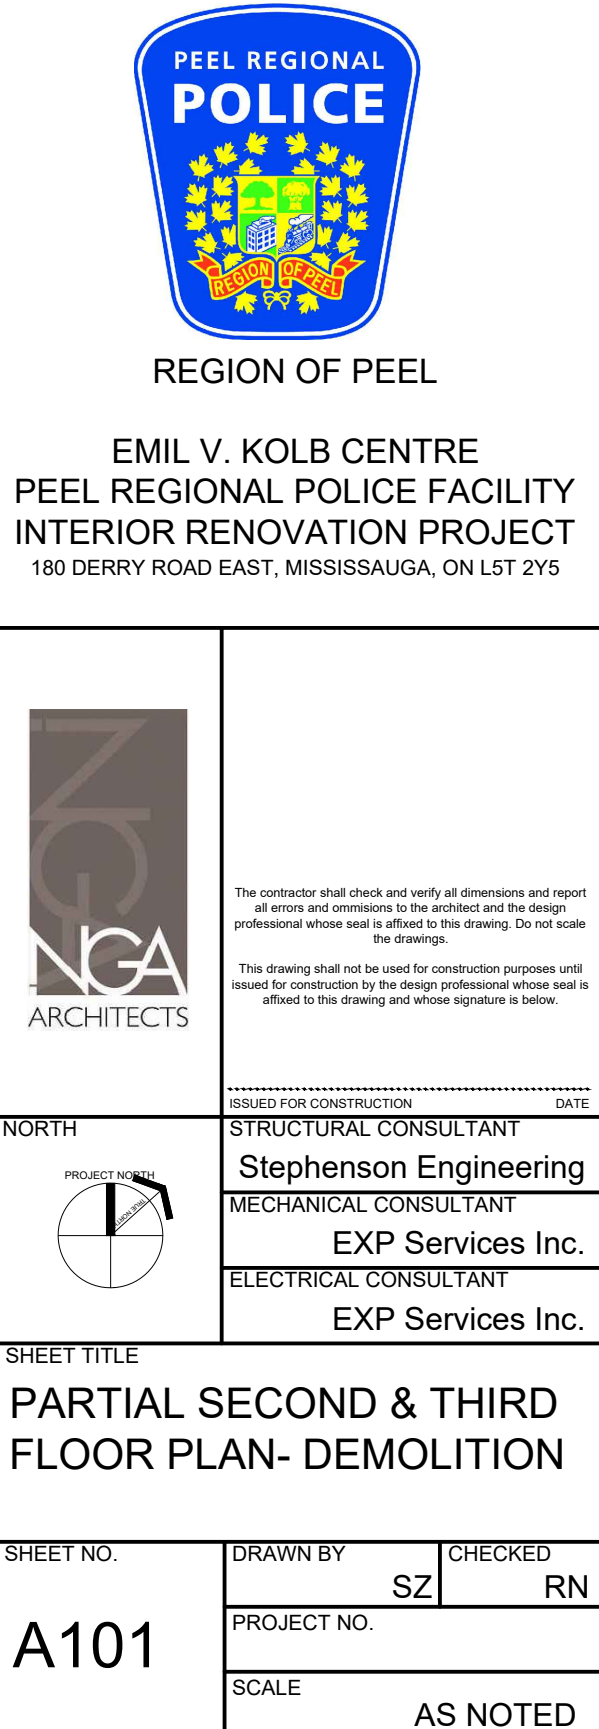



- | REFLECTED CEILING PLUMBING DEMOLITION LEGEND | |
|---|--|
| | DEMOLISH EXISTING TABEROYDUM, CEILING AND ALL RELATED MECHANICAL AND ELECTRICAL SYSTEMS AND COMPONENTS, UNLESS OTHERWISE NOTED. SEE MECHANICAL AND ELECTRICAL M.G.A.T. TYPE. |
| | - REMOVE, REPLACE, CUT AND PATCH EX DRYWALL, LATH AND PLASTER TO ACCOMMODATE THE NEW MECHANICAL WORK IN THE CEILING SPACE. SEE MECHANICAL, TYP. |
| | - ANY DAMAGED TILES DURING THE PROCESS ARE TO BE REPLACED WITH NEW TILES. CEILING GRID IS TO REMAIN. |
| | - REPLACE ANY DAMAGED CEILING LIGHTING COMPONENTS INCLUDING BUT NOT LIMITED TO HANGERS, ELBOWED MAINS AND DOWN CUPS. TIE WALL JOCKING IN PL PANELS AND HOLD DOWN CUPS WHERE REQUIRED. M.G.A.T. TYPE. |
| | - PATCH, REPAIR, AND PAINT FINISH ALL AFFECTED GYPSUMBOARD CEILING TO MATCH EXISTING. M.G.A.T. TYPE. |
| | - REMOVE AND REINSTALL ALL EXISTING MECHANICAL AND ELECTRICAL DEVICES. COMPONENTS NOT TO BE REINSTALLED TO LIGHTING FIXTURES, EXHAUST/PPV, GRILLE, PLUMBING, ETC. IF REQUIRED, INSTALL DAMAGED EXISTING ELECTRICAL AND MECHANICAL COMPONENTS TO BE REPLACED WITH NEW TO MATCH EXISTING. M.G.A.T. TYPE. |
| | - GENERAL CONTRACTOR TO QUANTIFY, TIE, AND EXACT LOCATION OF ALL ELECTRICAL AND MECHANICAL COMPONENTS ON SITE. |
| | EX. WALL OR PARTITION TO REMAIN. TYP. |
| | EX. WALL OR PARTITION TO BE DEMOLISHED. TYP. |
| EX | EXISTING |
| M.G.A.T. | MADE GOOD ON ALL TRADES AT JOINTION |
| TYP. | TYPICAL |
| CEILING DEMOLITION NOTES | |
| 1. THIS DRAWING IS TO BE COORDINATED WITH MECHANICAL & ELECTRICAL DRAWINGS. ANY DISCREPANCIES IN THE DRAWINGS TO BE REPORTED TO ARCHITECT/ENGINEER. | |
| 2. REFER TO REFLECTED CEILING PLAN FOR MAKE NECESSARY CHANGES OR DEMOLITION TO MATCH NEW LAYOUT AND FIELDS. | |
| 3. REFER TO MECHANICAL DRAWINGS FOR DEMOLITION OF EXISTING BUT NOT LIMITED TO MECHANICAL EQUIPMENTS, CONTROLS, AND/OR REMOVAL OF EXISTING BUT NOT LIMITED TO DEVICES, LIGHT FIXTURES, RECEPTACLES, CONTROLS, SWITCHES, ETC. | |
| 4. REFER TO ELECTRICAL DRAWINGS FOR DEMOLITION OF EXISTING BUT NOT LIMITED TO ELECTRICAL EQUIPMENTS, CONTROLS, AND/OR REMOVAL OF EXISTING BUT NOT LIMITED TO DEVICES, LIGHT FIXTURES, RECEPTACLES, CONTROLS, SWITCHES, ETC. | |
| 5. WHERE EXISTING SUSPENDED ACUSTIC/CEILING TILES ARE DAMAGED TO PERFORM DEMOLITION, THE CONTRACTOR SHALL BE RESPONSIBLE FOR THE REMOVAL OF THE TILES TO BEFORE THEY WERE DESTROYED. ACUSTIC CEILING TILES ARE DESTROYED DURING THE ALTRATIONS SHALL BE REPLACED. | |
| 6. WHERE EXISTING DOWNLIGHTS IS ALTERED, ALL NECESSARY CUTTING & PATCHING OF EXISTING ALUMINUM, WALL & CEILING REQUIRED SHALL BE PERFORMED UNDER THIS CONTRACT, SO AS TO MEET THE REQUIREMENTS OF A FINISHED AND WORKMANLIKE CONDITION. | |
| 7. REPAIR AND MAKE GOOD ALL JOINTIONS TO ALL RELATED DESTROYED AREAS WHERE NEW STRUCTURAL FIELDS CONNECT | |
| 8. REPAIR PATCH AND MAKE GOOD ALL JOINTUNAL ALL DESTROYED EXISTING AREAS TO ACCOMMODATE NEW MECHANICAL AND ELECTRICAL PLUMBING AND WIRING CONNECTIONS | |
| 9. REMOVE EXISTING CEILING, WHERE TO RECEIVE NEW PARTITION, MODIFY AND PROVIDE ALL REQUIRED CEILING COMPONENTS TO INCLUDE BUT NOT LIMITED TO THE FOLLOWING: HANGERS, ELBOWED MAINS, DOWN CUPS, TIE WALL JOCKING IN PL PANELS AND HOLD DOWN CUPS WHERE REQUIRED. | |
| 10. GENERAL CONTRACTOR IS RESPONSIBLE TO SUPPLY AND INSTALL ALL REQUIRED TIES, FRAMING, AND MAKE GOOD ALL JOINTIONS TO ALL DESTROYED AREAS WHERE NEW STRUCTURAL FIELDS CONNECT. | |



14.	ISSUED FOR CONSTRUCTION	2008-08-28
15.	ISSUED FOR TENDER	2008-05-05
16.	ISSUED FOR BUILDING PERMIT	2008-04-03
15.	ISSUED FOR TENDENT REVIEW	2008-06-04
10.	ISSUED FOR PLAN REVIEW	2008-05-09
9.	ISSUED FOR DESIGN/CLIMATE/PERMIT CLIENT REVIEW	2008-05-09
8.	ISSUED FOR DESIGN/DEVELOPMENT CLIENT REVIEW	2008-05-12
7.	ISSUED FOR PRELIMINARY DESIGN CLIENT REVIEW	2008-05-09
6.	ISSUED FOR PRELIMINARY DESIGN CLIENT REVIEW	2008-05-09
5.	ISSUED FOR PRELIMINARY DESIGN CLIENT REVIEW	2008-08-01
4.	ISSUED FOR PRELIMINARY DESIGN CLIENT REVIEW	2008-08-01
3.	ISSUED FOR PRELIMINARY DESIGN CLIENT REVIEW	2008-07-30
2.	ISSUED FOR PRELIMINARY DESIGN CLIENT REVIEW	2008-07-28
1.	ISSUED FOR PRELIMINARY DESIGN CLIENT REVIEW	2008-07-14
NO.	DESCRIPTION	DATE
PROJECT		



REGION OF PEE

EMIL V. KOLB CENTRE
PEEL REGIONAL POLICE FACILITY
INTERIOR RENOVATION PROJECT
180 DERRY ROAD EAST, MISSISSAUGA, ON L5T 2Y5



The contractor shall check and verify all dimensions and report all errors and omissions to the architect and the design professional whose seal is affixed to this drawing. Do not scale the drawings.

This drawing shall not be used for construction purposes unless issued for construction by the design professional whose seal is affixed to this drawing and whose signature is below.

	ISSUED FOR CONSTRUCTION	DATE
	STRUCTURAL CONSULTANT Stephenson Engineering MECHANICAL CONSULTANT EXP Services Inc. ELECTRICAL CONSULTANT EXP Services Inc.	

SHEET TITLE
REFLECTED CEILING PLAN
DEMOLITION- BASEMENT &
GROUND FLOOR

SHEET NO. A102	DRAWN BY MM	CHECKED R
	PROJECT NO.	
	SCALE AS NOTED	



REFLECTED CEILING PLAN DEMOLITION LEGEND	
	DEMOLISH EXISTING 1-BAR/40WVFLU, CEILING AND ALL RELATED MECHANICAL AND ELECTRICAL SYSTEMS AND COMPONENTS UNLESS OTHERWISE NOTED. SEE MECHANICAL AND ELECTRICAL M.O.A.T. 1.
	- REMOVE, REPLACE, CUT AND PATCH EX. DRINK, CEILING AND CEILING LINE TO ACCOMMODATE THE NEW MECHANICAL WORK IN THE CEILING SPACE. SEE MECHANICAL, TYP.
	- ANY DAMAGED LINES DURING THE PROCESS ARE TO BE REPLACED WITH NEW LIES. CEILING GRID IS TO BE REPLACED WITH NEW LIES.
	- REPLACE ANY DAMAGED CEILING SYSTEM COMPONENTS INCLUDING BUT NOT LIMITED TO HANGERS, EXPOSED MAINS, EXPOSED TRUNKS, WALLS, INCLUDING IN PANELS AND HOLD DOWN CLIPS WHERE REQUIRED. M.O.A.T. 1.
	- PATCH, REPAIR, AND PAINT FINISH ALL AFFECTED GYPSUMBOARD CEILING TO MATCH EXISTING. M.O.A.T. 1.
	- REMOVE AND REINSTALL ALL EXISTING MECHANICAL AND ELECTRICAL FITTINGS, DEVICES, COMPONENTS AND SYSTEMS NOTED TO LIGHTING FIXTURES, EXHAUST/SUPPLY, OR OTHERS. EXISTING COMPONENTS TO BE REMOVED OR RELOCATED TO ACCOMMODATE ALL DAMAGED EXISTING ELECTRICAL AND MECHANICAL COMPONENTS TO BE REPLACED WITH NEW TO MATCH EXISTING. M.O.A.T. 1.
	- GENERAL CONTRACTOR TO PROVIDE QUANTITIES, TYPE AND EXACT LOCATION OF ALL ELECTRICAL, MECHANICAL, AND COMPONENTS ON THE EXISTING PLAN.
	EX. WALL OR PARTITION TO REMAIN. TYP.
	EX. WALL OR PARTITION TO BE DEMOLISHED. TYP.
EX.	EXISTING
M.O.A.T.	MAKE GOOD ON ALL TRADES AT JUNCTION
TYPE	TYPICAL
CEILING DEMOLITION PLAN	NOTES
1.	THIS DRAWING IS TO BE COORDINATED WITH MECHANICAL & ELECTRICAL DRAWINGS. ANY DISCREPANCIES IN THE DRAWINGS TO BE REPORTED TO ARCHITECT IMMEDIATELY.
2.	REFER TO REFLECTED CEILING PLAN FOR MAKE NECESSARY CHANGES OR DEMOLITION TO MATCH EXISTING AND/ OR TRADES.
3.	REFER TO REFLECTED DRAWINGS FOR DEMOLITION OF EXISTING BUT NOT LIMITED TO EXISTING, LIGHT FIXTURES, RECEPTACLES, CONTROLS, SWITCHES ETC.
4.	REFER TO MECHANICAL DRAWINGS FOR DEMOLITION OF EXISTING BUT NOT LIMITED TO MECHANICAL EQUIPMENTS, CONTROLS, VALVES, PIPES, AND FITTINGS ETC.
5.	WHERE EXISTING SUSPENDED ACOUSTIC CEILING LIES ARE DESTROYED TO REFORM EXISTING, THE EXISTING TREATMENT IS TO BE REINSTALLED. IF THE EXISTING TREATMENT BEFORE THEY WERE DESTROYED, ACCELSORING LIES DAMAGED DURING THE ALTERNATION MUST BE REPLACED.
6.	WHERE EXISTING OUTSTANDING IS ALTERED, ALL NECESSARY CATCHING & PATCHING OF BLENDS, WALLS, WALL & CEILING REQUIRED MUST BE PERFORMED UNDER THIS CONTRACT. SO AS TO MATCH THE EXISTING FINISH AND/ OR TRADES.
7.	MAKE GOOD ON ALL MAKE GOOD AT JUNCTION TO ALL RELATED EXISTING AREAS WHERE NEW STRUCTURAL FRAMES CONSTRUCT.
8.	REFER PATCH AND MAKE GOOD AT JUNCTION ALL RELATED EXISTING AREAS TO ACCOMMODATE NEW MECHANICAL AND ELECTRICAL SYSTEMS AND COMPONENTS.
9.	AND MAKE GOOD EXIST. CEILING WORKS TO RECOVER NEW PARTITION, MOODY AND PROVIDE ALL REQUIRED CEILING COMPONENTS TO REPLACE BUT NOT LIMITED TO HANGERS, EXPOSED MAINS, EXPOSED TRUNKS, WALLS, INCLUDING IN PANELS AND HOLD DOWN CLIPS WHERE REQUIRED.
10.	GENERAL CONTRACTOR IS RESPONSIBLE TO SUPPLY AND INSTALL ALL REQUIRED TRUSSES, FRAMING SUPPORT, BRACING, MAIN TRUSSES CARRYING CHARGES, ACCESSORIES AND ALL RELATED COMPONENTS. TYP.

15.	ISSUED FOR CONSTRUCTION	2026.08.24
14.	ISSUED FOR TENDER ADDENDUM C2	2026.06.15
13.	ISSUED FOR TENDER	2026.05.01
12.	ISSUED FOR BUILDING PERMIT	2026.04.08
11.	ISSUED FOR 100% CLIENT REVIEW	2026.03.31
10.	ISSUED FOR 60% CLIENT REVIEW	2026.01.09
9.	ISSUED FOR DESIGN DEVELOPMENT CLIENT REVIEW	2025.10.24
8.	ISSUED FOR DESIGN DEVELOPMENT CLIENT REVIEW	2025.10.21
7.	ISSUED FOR PRELIMINARY DESIGN CLIENT REVIEW	2025.09.03
6.	ISSUED FOR PRELIMINARY DESIGN CLIENT REVIEW	2025.08.18
5.	ISSUED FOR PRELIMINARY DESIGN CLIENT REVIEW	2025.08.12
4.	ISSUED FOR PRELIMINARY DESIGN CLIENT REVIEW	2025.08.01
3.	ISSUED FOR PRELIMINARY DESIGN CLIENT REVIEW	2025.07.30



REGION OF PEE

EMIL V. KOLB CENTRE
PEEL REGIONAL POLICE FACILITY
INTERIOR RENOVATION PROJECT
180 DERRY ROAD EAST, MISSISSAUGA, ON L5T 2Y5




NGA
ARCHITECTS


NORTH	ISSUED FOR CONSTRUCTION
	STRUCTURAL CONSULTANT Stephenson Engineering
	MECHANICAL CONSULTANT EXP Services Inc.
	ELECTRICAL CONSULTANT EXP Services Inc.

SHEET TITLE
REFLECTED CEILING PLAN
DEMOLITION- SECOND &
THIRD FLOOR


SHEET NO. A103	DRAWN BY MM	CHECKED R
	PROJECT NO.	
	SCALE AS NOTED	

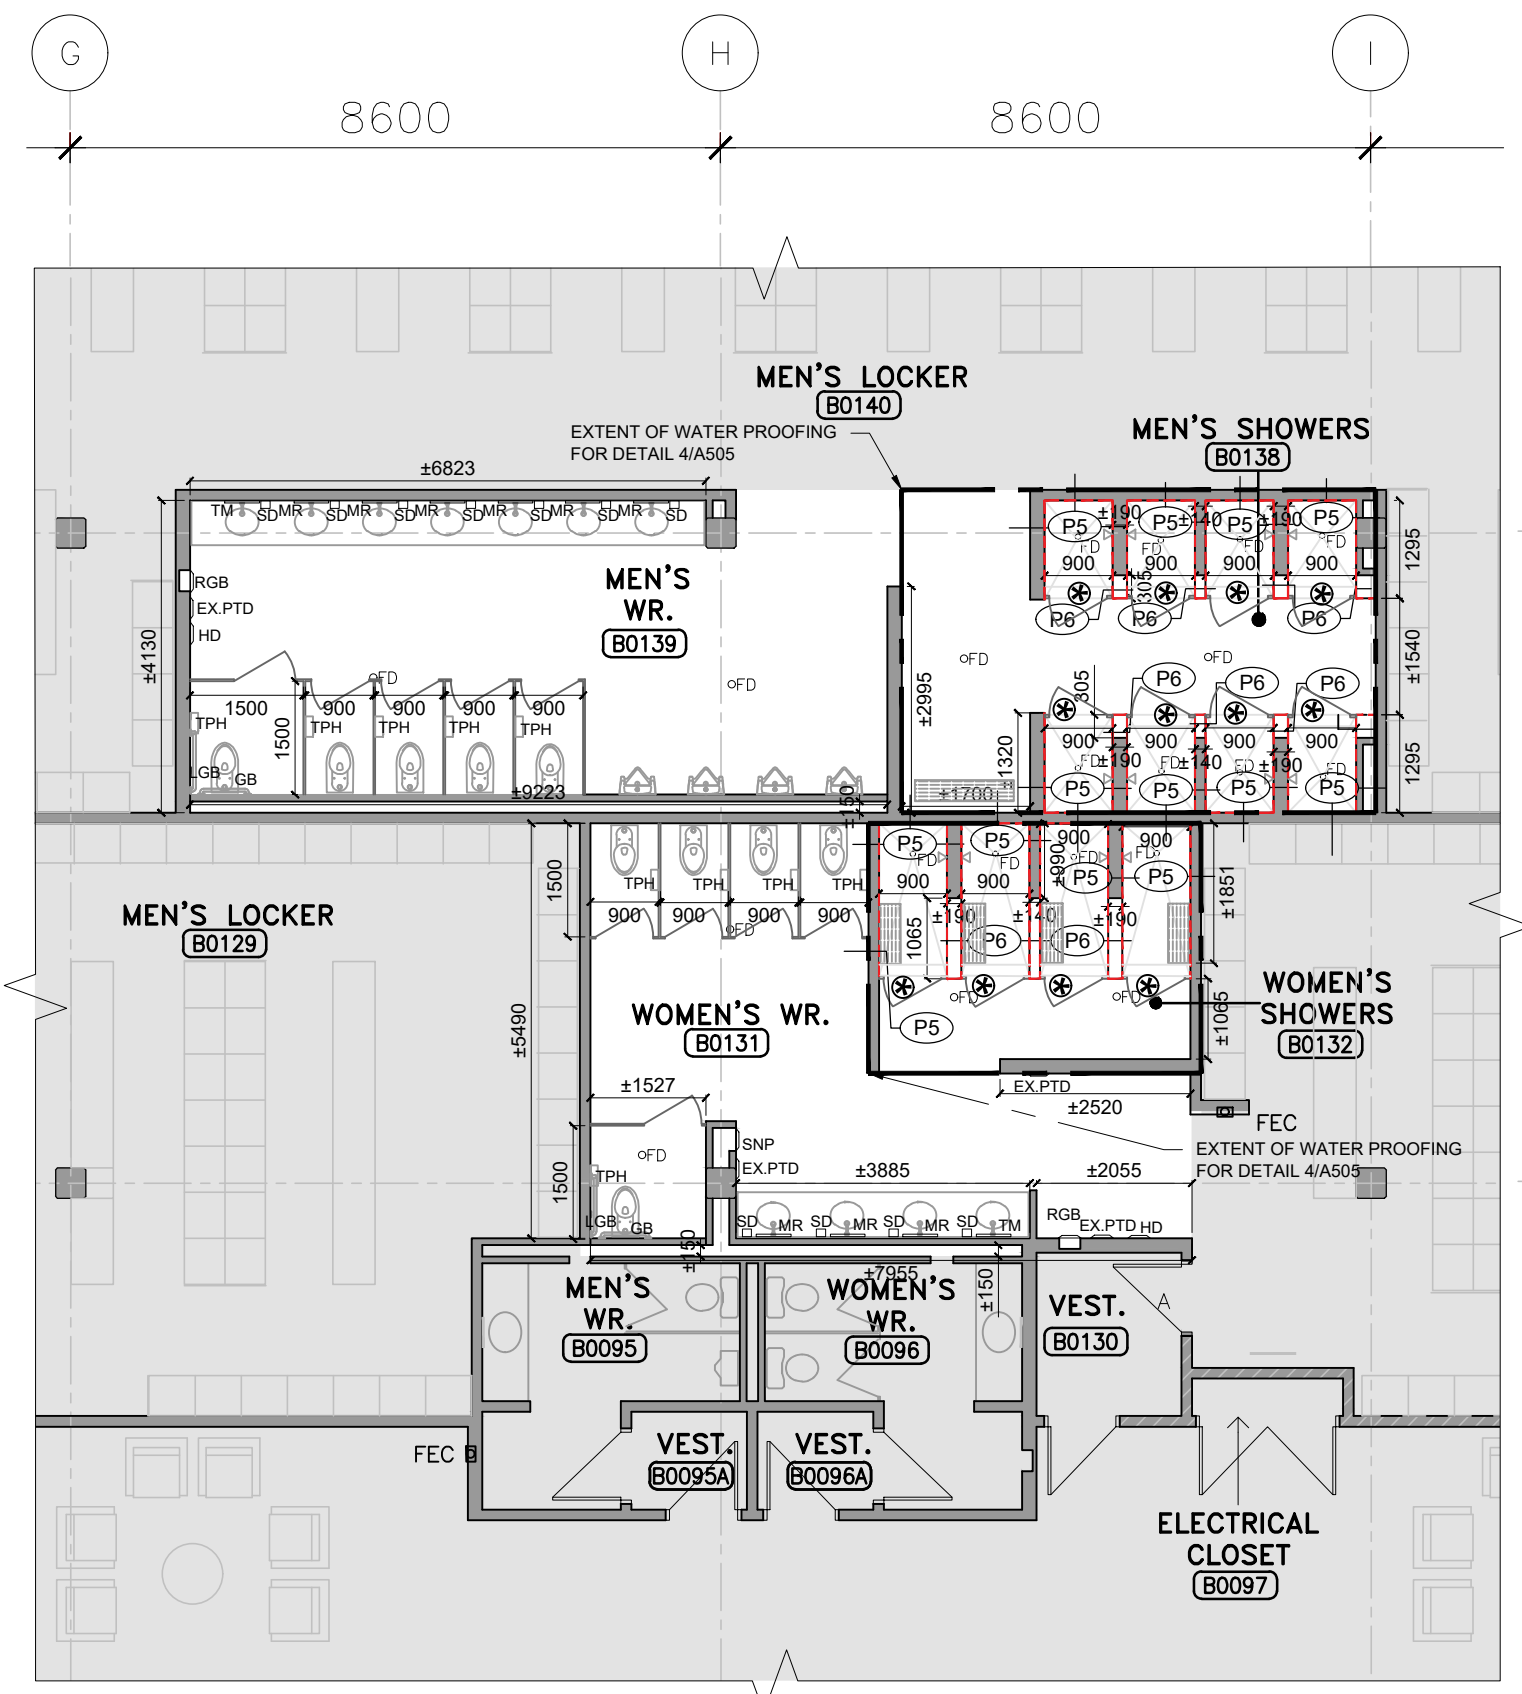

1 PARTIAL BASEMENT FLOOR PLAN (B0131, B0132, B0138, B0139)-NEW
SCALE: 1:100

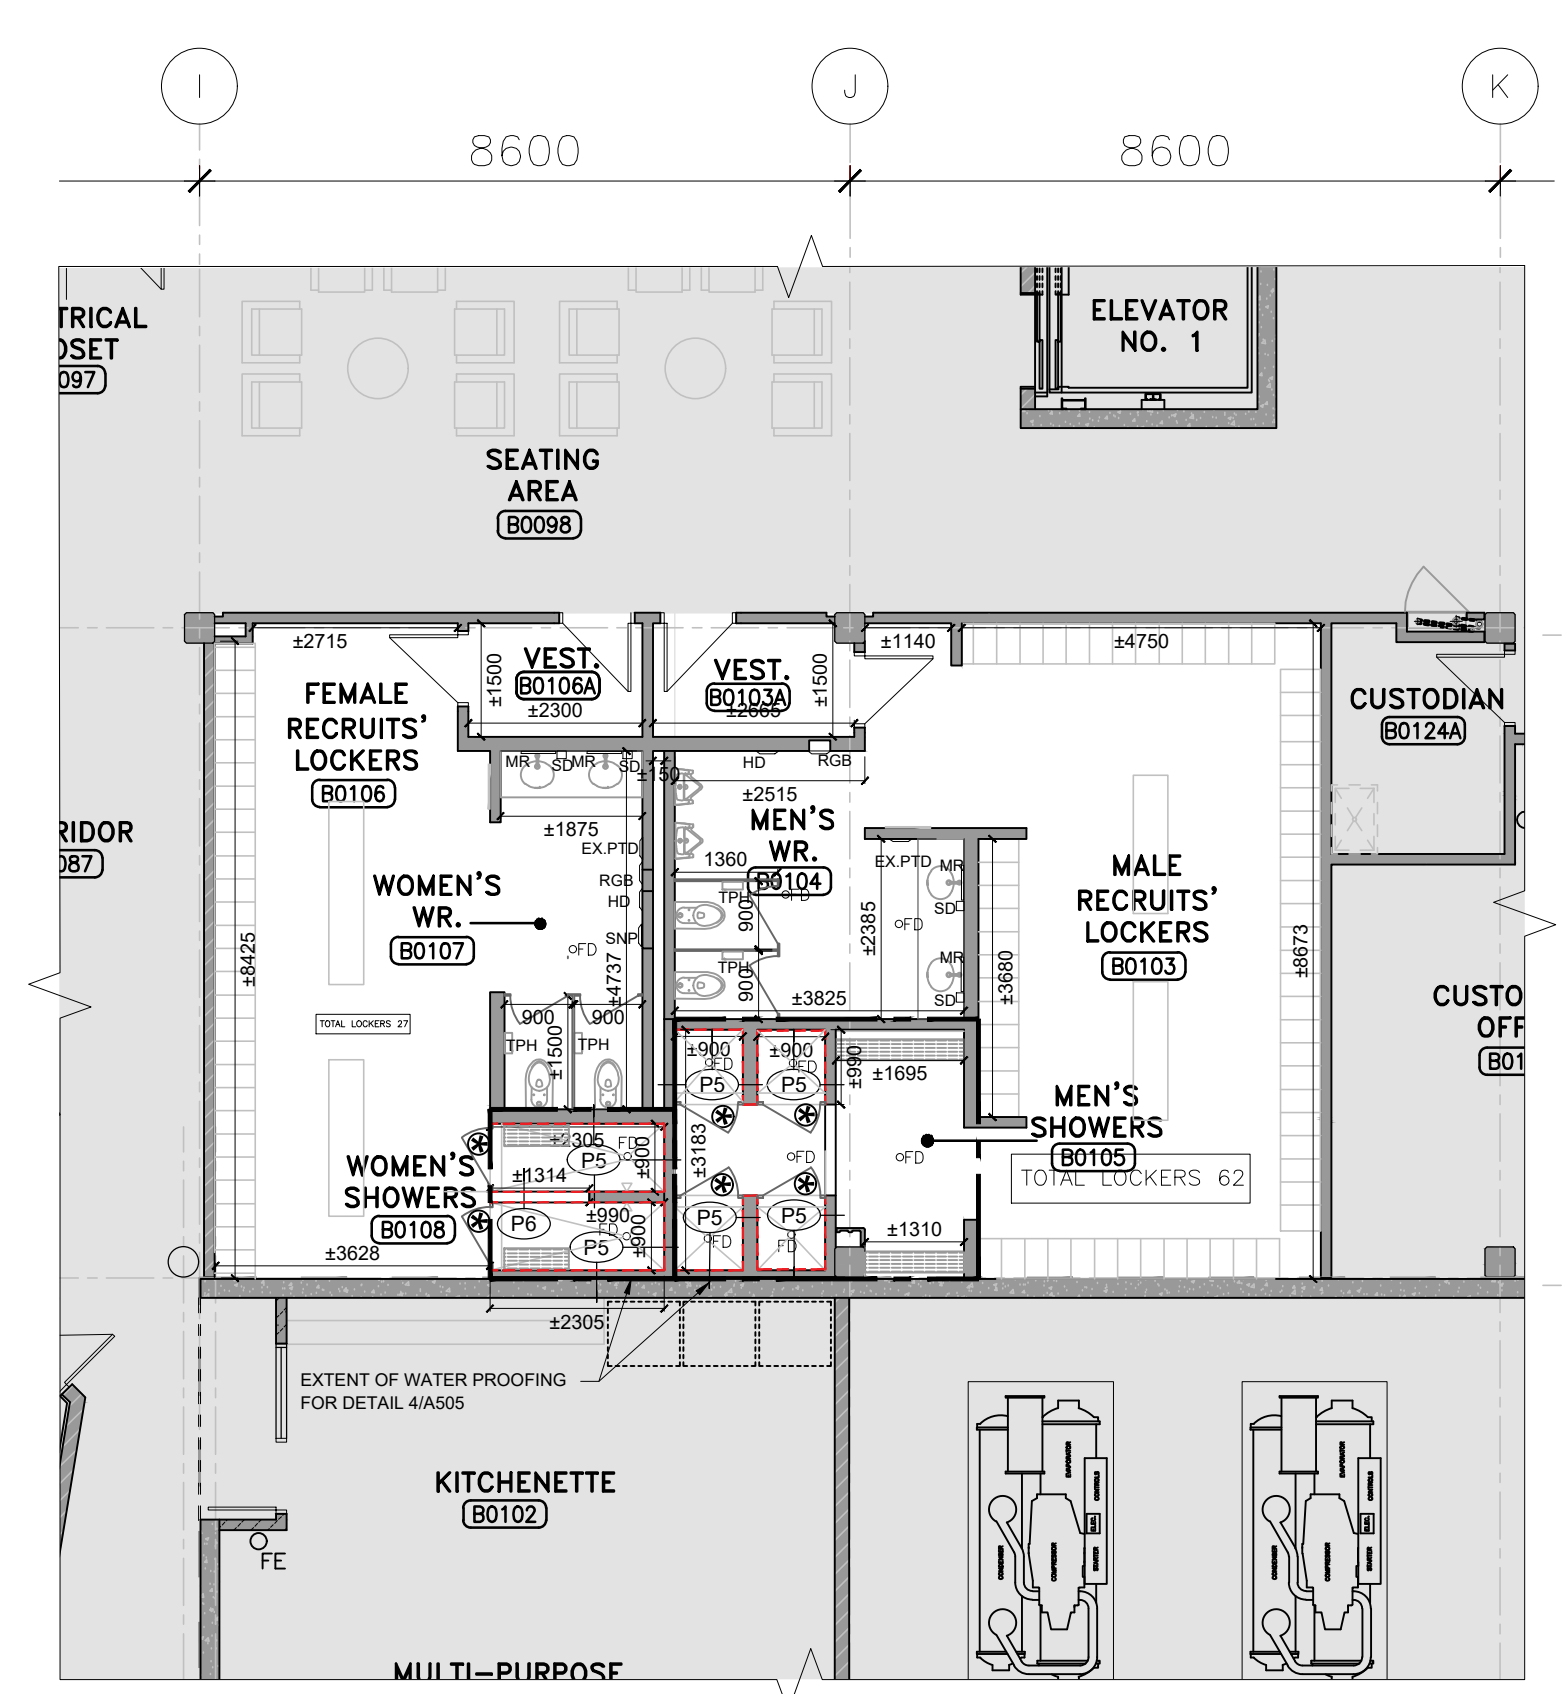


2 PARTIAL BASEMENT FLOOR PLAN (B0104, B0105, B0106, B0107)-NEW
SCALE: 1:100

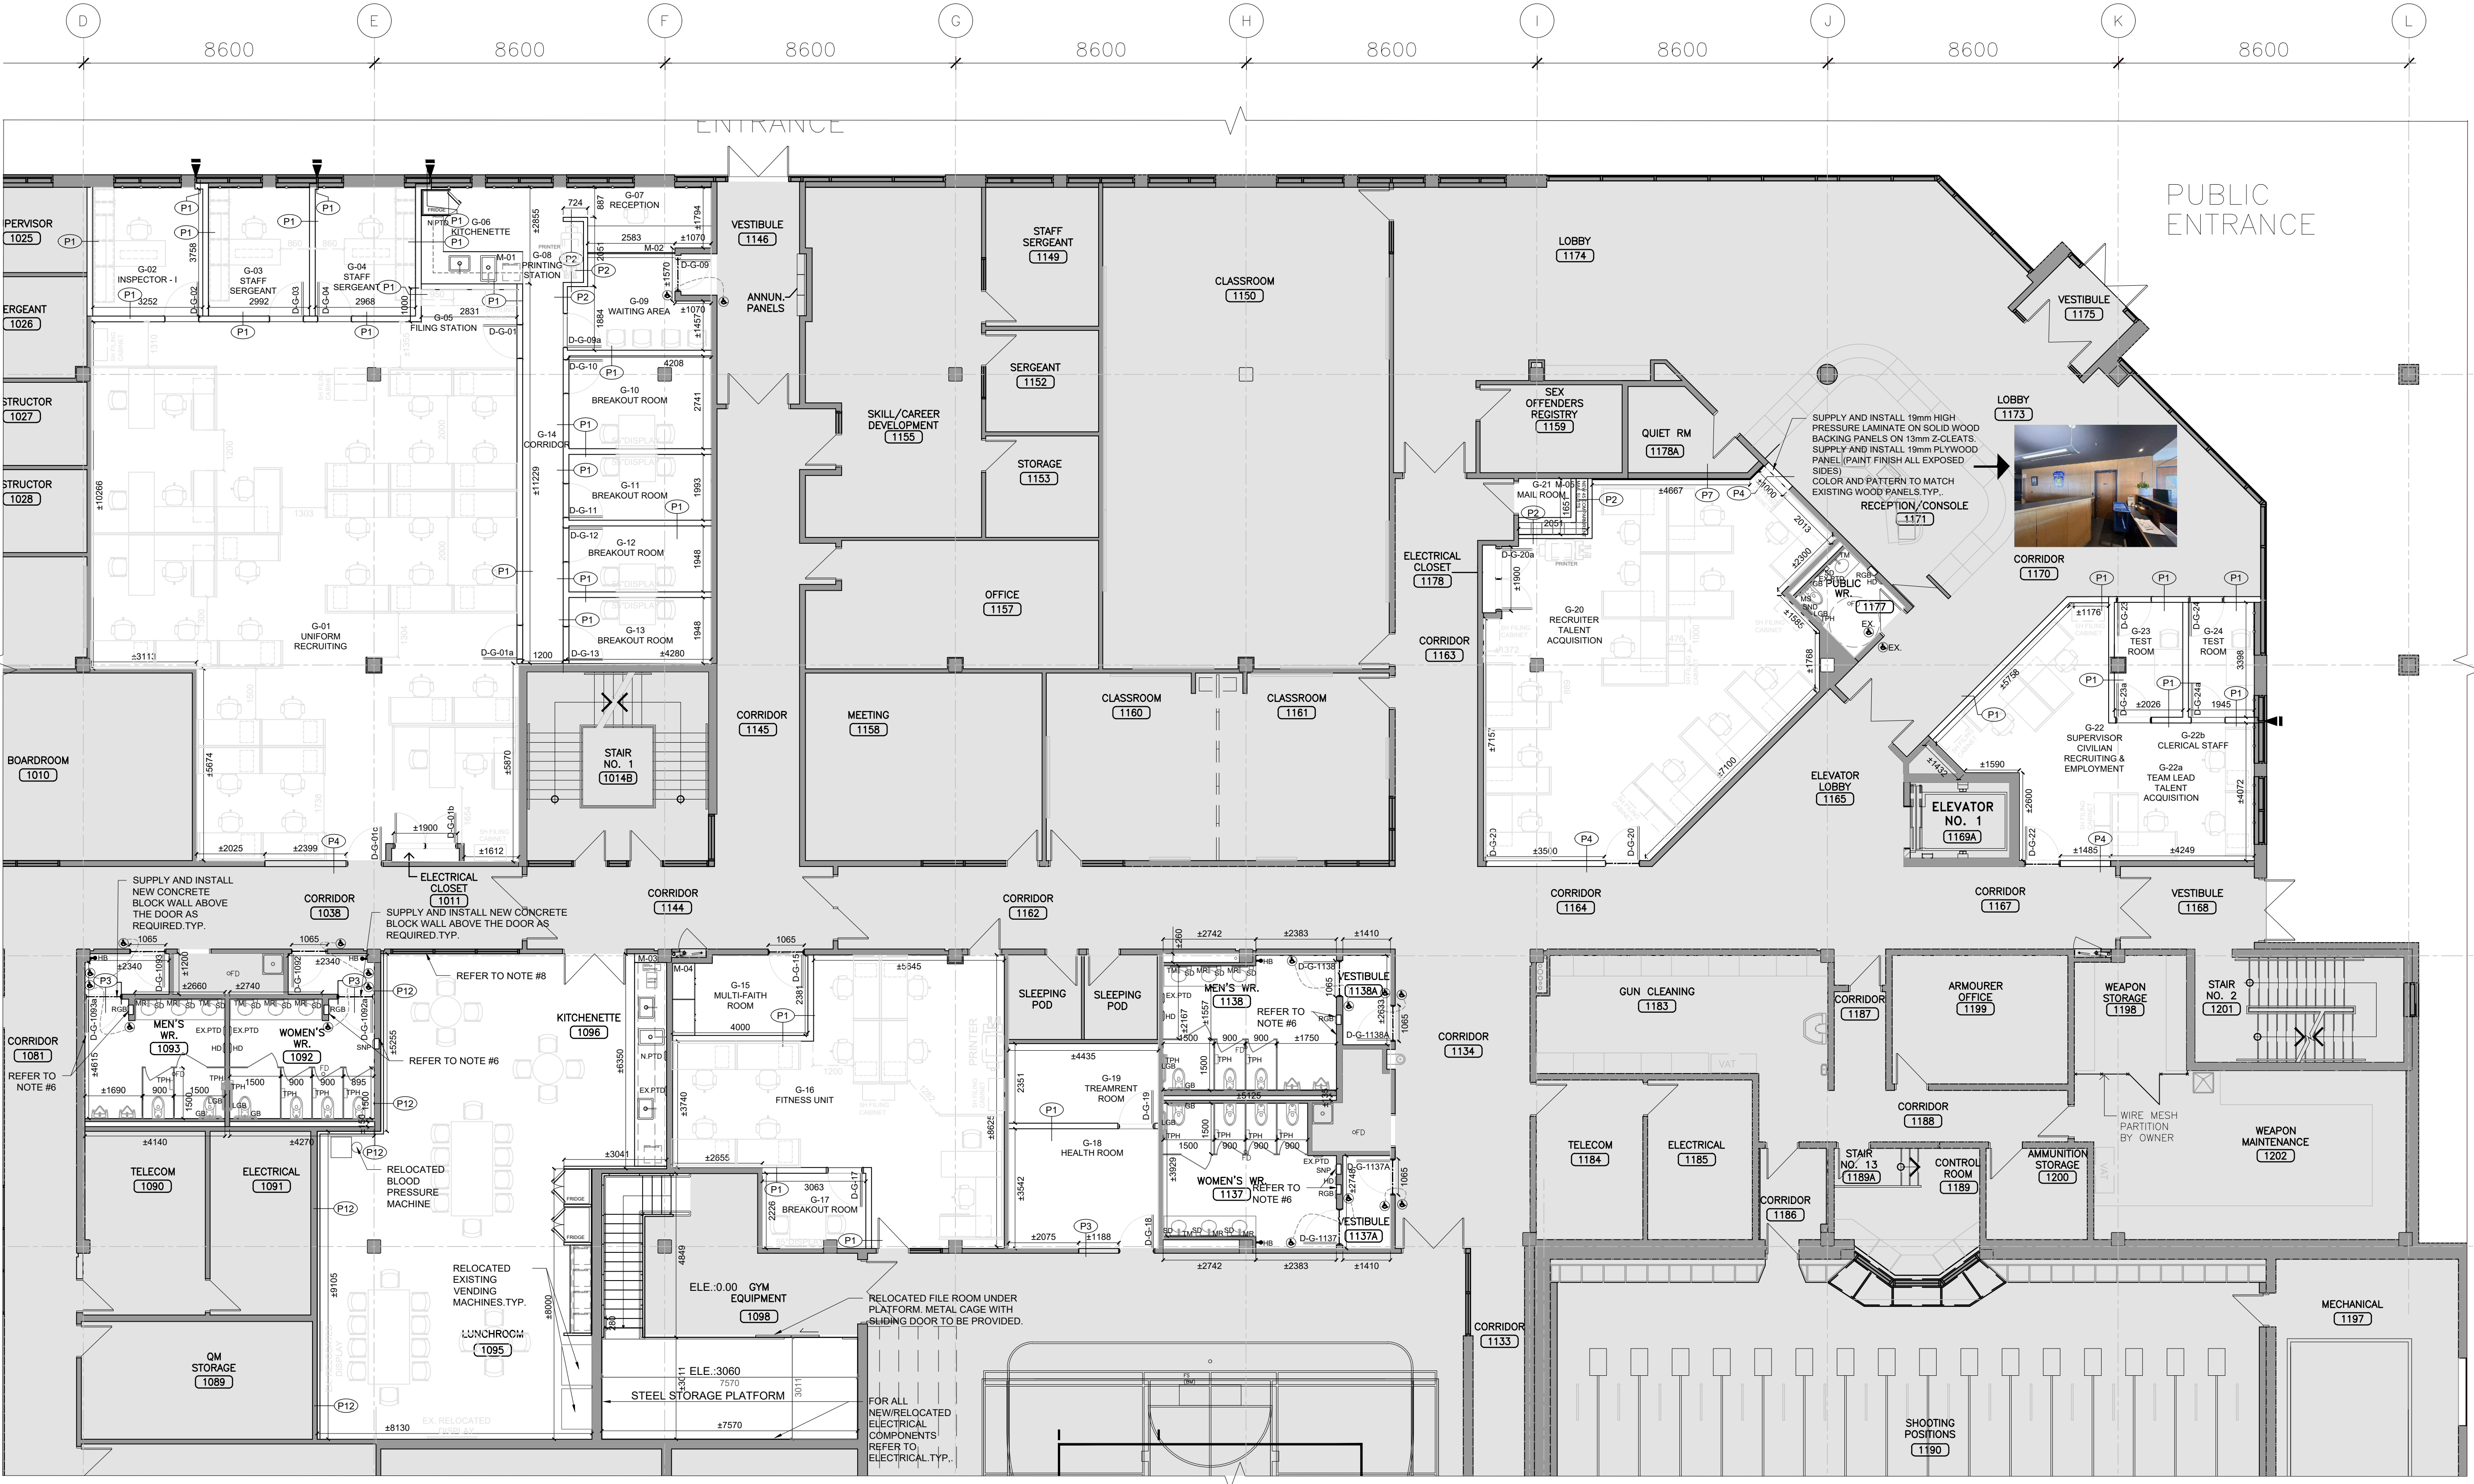

3 PARTIAL GROUND FLOOR PLAN-NEW
SCALE: 1:100

- TYPICAL NOTES**
1. ALL PARTITIONS EXTEND TO UNDERSIDE OF STRUCTURAL SLAB OR ROOF DECKING UNLESS OTHERWISE NOTED. EXISTING SLAB HEIGHT IS 4400mm. GC TO VERIFY THE HEIGHT ON SITE.
 2. ALL PARTITIONS LISTED WITH AN STC RATING ARE TO BE SOUND SEALED AT ALL JUNCTIONS AND PENETRATIONS, TYPICAL.
 3. GENERAL CONTRACTOR IS RESPONSIBLE TO SUPPLY AND INSTALL ALL REQUIRED STEEL AND UNISTRUT FRAMING TO SUPPORT WALL OR CEILING HUNG DIGITAL SCREENS, TYPICAL.
 4. ALL STC RATED PARTITION ASSEMBLIES TO COMPLY WITH BELOW MENTIONED TESTING STANDARDS: ASTM C423 & ASTM E1414.
 5. GENERAL CONTRACTOR IS RESPONSIBLE TO SUPPLY AND INSTALL ALL REQUIRED BLOCKING, FRAMING, AND REINFORCEMENT TO SUPPORT WALL HUNG TOILETS, LAVATORIES, GRAB BARS, ETC.
 6. ALL EXISTING OPENING ON THE WALL (AFTER REMOVING RECESSED ACCESSORIES) TO BE FILLED WITH WATER RESISTANT DRYWALL ON STUD FRAMING, PAINT FINISH, TYPICAL TO ALL WASHROOMS, CHANGE ROOMS AND SHOWERS, TYP.
 7. ALL EXISTING PAPER TOWEL DISPENSERS INSTALLED IN WASHROOMS, CHANGE ROOMS, SHOWERS, AND KITCHENETTES TO BE REMOVED AND REINSTALLED.
 8. GC TO REMOVE ALL EXISTING WINDOW BLINDS INSTALLED TO EXISTING INTERIOR WINDOWS AND DOOR SIGHTGLASS. M.G.A.T. TYP. GC TO SUPPLY AND INSTALL NEW DECORATIVE WINDOW FILM TO ALL INTERIOR WINDOW AND SIGHTGLASS TYP.
 9. PATCH AND REPAIR ALL EXIST WALLS MAKE THEM READY FOR PAINT FINISH AFTER REMOVING WALL MOUNTED TVs, CLOCKS, ELECTRICAL OUTLETS, TYPICAL TO ALL RENOVATION SCOPE.
 10. GC TO REMOVE EXISTING TOILET PAPER HOLDERS, SANITARY NAPKIN DISPENSERS, SOAP DISPENSERS, PAPER TOWEL DISPENSERS, STORE THEM AND REINSTALL, M.G.A.T. TYP. FINAL LOCATIONS TO BE CONFIRMED BY ARCHITECT AND CLIENT. SEE ALSO TYPICAL DETAIL ON DRAWING A001.
 11. ALL CORNERS TO INTERIOR MASONRY WALLS TO BE ROUNDED BULLNOSE, TYP.
 12. GENERAL CONTRACTOR IS RESPONSIBLE TO SUPPLY AND INSTALL ALL REQUIRED UNISTRUT FRAMING, BLOCKING, AND REINFORCEMENT TO SUPPORT WALL HUNG TOILETS, LAVATORIES, GRAB BARS, CEILING HUNG TOILET PARTITIONS, WALL STOPS, ETC. GENERAL CONTRACTOR IS RESPONSIBLE TO COORDINATE LOCATIONS WITH SUBCONTRACTORS. SEE ALSO TYPICAL DETAIL ON DRAWING A001.
 13. GENERAL CONTRACTOR IS RESPONSIBLE TO SUPPLY AND INSTALL ALL REQUIRED STEEL AND UNISTRUT FRAMING TO SUPPORT WALL OR CEILING HUNG DIGITAL SCREENS, TYPICAL.
 14. CUT OUT SCRATCHES, CRACKS AND ABRASIONS IN WALL SURFACES AND ADJOINING TRIMS AS REQUIRED AND FILL WITH AN APPROVED NON-SHRINK PATCHING COMPOUND FLUSH WITH ADJOINING SURFACE. WHEN DRY, SAND THE PATCH SMOOTH AND SEAL BEFORE THE APPLICATION OF THE PRIME COAT.
 15. WHERE NEW WORK, INCLUDING ALL ELECTRICAL & MECHANICAL WORK CONNECTS WITH EXISTING & WHERE EXISTING WORK IS ALTERED, ALL NECESSARY CUTTING & FITTING REQUIRED TO MAKE SATISFACTORY CONNECTIONS WITH THE EXISTING WORK SHALL BE PERFORMED UNDER THIS CONTRACT. GC AS TO LEAVE THE ENTIRE WORK IN FINISHED AND WORKMANLIKE CONDITION.
 16. GENERAL CONTRACTOR IS RESPONSIBLE TO CO-ORDINATE WITH MECHANICAL SUB-CONTRACTORS TO CONFIRM QUANTITY & LOCATION FOR THE DEMO OF ALL, INCLUDING BUT NOT LIMITED TO EXISTING DUCTWORK, PIPING, CONDUIT, ETC.
 17. GC TO COORDINATE AND INSTALL DRYWALL ENCLOSURE AROUND EXIST, DAMAGED/EXPOSED COLUMNS TYP.
 18. GC TO SUPPLY AND INSTALL THE DEMOLITION OF THE EXISTING CONCRETE BLOCK WALL DRYWALL, AS REQUIRED, FOR INSTALLATION OF THE RECESSED EXISTING SANITARY NAPKIN DISPENSER UNITS AND NEW RECESSED PAPER TOWEL DISPOSAL UNITS. M.G.A.T. TYP.
 19. AS PER A002 VARIOUS WALL LOCATION HAS BEEN CHANGED TO CREATE MORE SPACE THE LOCATION OF ALL RELATED ELECTRICAL COMPONENTS TO BE REVISED AS PER THE UPDATED WALL LOCATION ANY ELECTRICAL CHANGES DUE TO THESE REVISIONS SHOULD BE UNDER CONTRACT.

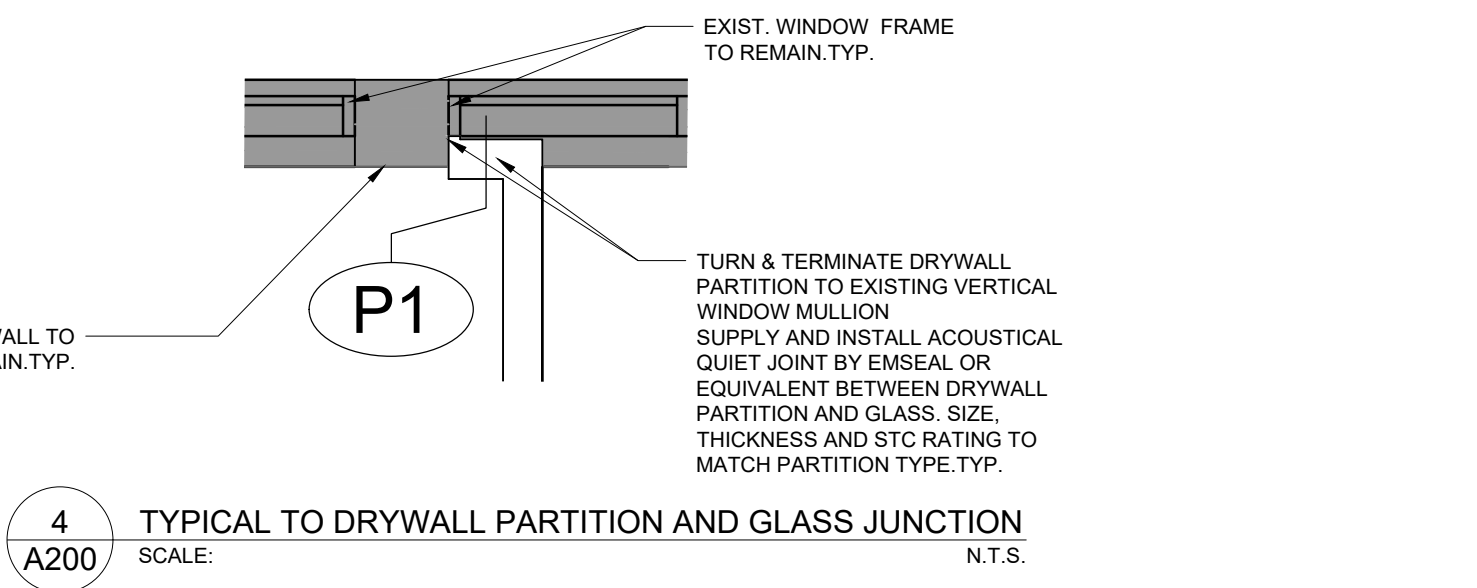

FLOOR PLAN LEGEND	
	EXISTING WALL OR PARTITION TO REMAIN, TYP.
	NEW STEEL STUD FRAMED WALL OR PARTITION, TYP.
	NEW DOOR, SEE DOOR SCHEDULE, TYP.
	EX. DOOR AND FRAME TO REMAIN, TYP.
	NEW PLUMBING FIXTURES, SEE MECHANICAL, TYP.
	NEW FLOOR DRAINS / HUB DRAINS, SLOPE FLOOR TOWARDS DRAIN IN ALL ROOMS THAT FLOOR DRAINS APPEAR IN, SEE MECHANICAL. ALL EXISTING FLOOR DRAINS TO BE REPLACED WITH NEW, TYP. SEE MECHANICAL.
	NEW WASHROOM PARTITIONS, TYP. REFER TO SPECIFICATIONS.
	EXTENT OF AREA NOT IN CONTRACT.
	EX. EXIT
	NEW RECESSED FIRE EXTINGUISHER CABINET, TYP. REFER TO MECHANICAL.
	NEW HOSE BIB, SEE MECHANICAL.
	MOTION SENSORED AUTOMATIC DOOR OPERATOR ACTUATOR BUTTON, TYP.
	NEW SHOWER PARTITION, HIGH DENSITY SOLID PLASTIC PARTITIONS (HDP), REFER TO SPECIFICATIONS.
	NEW ELECTRICAL JUNCTION BOX TO BE RECESSED IN CONCRETE SLAB, TYP. SEE STRUCTURAL. SEE ELECTRICAL. REFER TO A401 ISACAT LOCATION TO BE COORDINATED BY GC.
	TYPICAL TO DRYWALL PARTITION AND GLASS JUNCTION. TERMINATE DRYWALL PARTITION TO EXISTING VERTICAL WINDOW SUPPLY AND INSTALL ACoustical QUIET JOINT BY EMSEAL OR EQUIVALENT BETWEEN DRYWALL PARTITION AND GLASS. SIZE, THICKNESS AND STC RATING TO MATCH PARTITION TYPE. SEE DETAIL A400.
	DISPLAYS: TVs ARE NOT IN CONTRACT. TO BE SUPPLIED AND INSTALLED BY CLIENT. ROUGH IN IS UNDER GENERAL CONTRACTOR'S SCOPE OF WORK. REFER TO ELECTRICAL DRAWINGS FOR THE SCOPE OF WORK, TYP.
	NEW STRUCTURAL LINTEL, TYP. SEE STRUCTURAL. GC TO PATCH, REPAIR & PAINT FINISH ALL THE DAMAGED SURFACES AFTER LINTEL INSTALLATION. REFER TO THE STRUCTURAL DRAWING FOR EXTENT OF WORK. ALL FOR SHORING EXISTING CONCRETE BLOCK WALL ABOVE THE BLOCKS AS REQUIRED FOR INSTALLATION OF THE NEW LINTEL.
	NEW WINDOW BLINDS, TYP. REFER TO SPECIFICATIONS.
	EXISTING RE-INSTALLED SOAP DISPENSER
	EXISTING RE-INSTALLED RECESSED SANITARY NAPKIN DISPENSER GC TO CUT EXISTING CONCRETE BLOCK WALL DRYWALL TO ACCOMMODATE NEW GARBAGE BIN, M.G.A.T., TYP.
	NEW METAL SHELF
	EXISTING RE-INSTALLED TOILET PAPER HOLDER
	NEW GRAB BAR
	NEW L-SHAPE GRAB BAR
	NEW MIRROR
	NEW RECESSED GARBAGE BIN, GC TO CUT EXISTING CONCRETE BLOCK WALL, DRYWALL TO ACCOMMODATE NEW GARBAGE BIN, M.G.A.T., TYP.
	EXISTING RE-INSTALLED PAPER TOWEL DISPENSER
	NEW HAND DRYER
	NEW SHOWER SHELF, REFER TO INTERIOR ELEVATIONS
	EXISTING
	TYPICAL

PARTITION TYPES LEGEND	
TAG	DESCRIPTION
	GYPSUM BOARD PARTITION, 5/8" S.S., SMOKE SEAL AT JUNCTIONS AS REQUIRED, REFER TO A003.
	1-HOUR FIRE RATED VERSION TO BUILT TO UL 1418
	2 x 16 mm SHEETROCK ECONOMY GYPSUM PANEL (TYPE X IF FIRE RATED)
	13mm RESILIENT CHANNEL, 25ga. 0.10mm O.C.
	82 mm STEEL STUDS AT 400 mm O.C.
	88 mm MINERAL WOOL ACOUSTIC INSULATION IN CAVITY
	16 mm GYPSUM WALLBOARD (TYPE X IF FIRE RATED)
	CONCRETE BLOCK PARTITION (TO MATCH EXISTING)
	140mm CONCRETE BLOCK PARTITION, DIMENSIONS & PATTERN TO MATCH EXISTING
	CONCRETE BLOCK PARTITION WITH CEMENT BOARD
	EXISTING PARTITION WITH CEMENT BOARD
	16mm SCHLUTER WATERPROOFING MEMBRANE (WHERE INDICATED ON PLAN)
	CONCRETE BLOCK WALL EXTENDED 150mm ABOVE THE CEILING
	16mm CEMENT BOARD
	SCHLUTER WATERPROOFING MEMBRANE (WHERE INDICATED ON PLAN)
	EXISTING PARTITION WITH GYPSUM BOARD
	13mm GYPSUM BOARD
	22mm GYPSUM BOARD
	V.I.F. EXISTING CONCRETE BLOCK PARTITION
	DEMOUNTABLE PRE-MANUFACTURED GLAZED PARTITION SYSTEM - STC49
	61 mm FRAMING WITH CLEAR TEMPERED GLASS WITH CONTINUOUS STRIP 300mm HEIGHT FROSTED DECORATIVE FILM
	EXISTING PARTITION TO BE EXTENDED TO UNDERSIDE OF THE SLAB - SMOKE SEALED AT JUNCTIONS
	13mm GYPSUM BOARD (TYPE X IF FIRE RATED)
	22mm GYPSUM BOARD (TYPE X IF FIRE RATED)
	140mm CONCRETE BLOCK PARTITION, DIMENSIONS & PATTERN TO MATCH EXISTING
	13mm GYPSUM BOARD (TYPE X IF FIRE RATED)
	16 mm GYPSUM WALLBOARD
	82 mm STEEL STUDS AT 400 mm O.C. Bracing in wall
	88 mm MINERAL WOOL ACOUSTIC INSULATION IN CAVITY
	16 mm GYPSUM WALLBOARD
	V.I.F. EXISTING CONCRETE BLOCK PARTITION
	64 mm STEEL STUDS AT 400 mm O.C. Bracing in wall
	16 mm GYPSUM WALLBOARD

TYPICAL NOTES

15mm FIRE-RESISTANT PLYWOOD BACKING IF HIGH TO WALLS IN SECURITY ROOM SUPPLY & INSTALL TWO 100mmx100mmx10mm PLYWOOD BACKING.

FIRE RATING SUFF CODES LISTED BELOW ARE TO BE READ IN CONJUNCTION WITH WALL AND PARTITION TYPES. PROVIDE ALL FIRE-RATED WALLS WITH FIRESTOPPING AND SMOKE SEALS AT ALL JUNCTIONS AND PENETRATIONS, TYPICAL.

A 1 HOUR

NO.	DESCRIPTION	DATE
15.	ISSUED FOR CONSTRUCTION	2025.08.24
14.	ISSUED FOR TENDER	2025.08.15
13.	ISSUED FOR TENDER	2025.07.01
12.	ISSUED FOR RULING POINT	2025.04.08
11.	ISSUED FOR 100% CLIENT REVIEW	2025.03.31
10.	ISSUED FOR PRELIMINARY DESIGN CLIENT REVIEW	2025.10.09
9.	ISSUED FOR DESIGN DEVELOPMENT CLIENT REVIEW	2025.10.24
8.	ISSUED FOR DESIGN DEVELOPMENT CLIENT REVIEW	2025.10.01
7.	ISSUED FOR PRELIMINARY DESIGN CLIENT REVIEW	2025.09.03
6.	ISSUED FOR PRELIMINARY DESIGN CLIENT REVIEW	2025.08.18
5.	ISSUED FOR PRELIMINARY DESIGN CLIENT REVIEW	2025.08.12
4.	ISSUED FOR PRELIMINARY DESIGN CLIENT REVIEW	2025.08.01
3.	ISSUED FOR PRELIMINARY DESIGN CLIENT REVIEW	2025.07.30
2.	ISSUED FOR PRELIMINARY DESIGN CLIENT REVIEW	2025.07.25
1.	ISSUED FOR PRELIMINARY DESIGN CLIENT REVIEW	2025.07.14
NO.	DESCRIPTION	DATE

PEEL REGIONAL POLICE

REGION OF PEEL

EMIL V. KOLB CENTRE
PEEL REGIONAL POLICE FACILITY
INTERIOR RENOVATION PROJECT
181 DERRY ROAD EAST, MISSISSAUGA, ON L5T 2Y5

NGA ARCHITECTS

PROJECT

STRUCTURAL CONSULTANT
Stephenson Engineering
WESTON/COLEMAN
EXP Services Inc.
ELECTRICAL CONSULTANT
EXP Services Inc.


SHEET TITLE
PARTIAL BASEMENT &
GROUND FLOOR PLAN-NEW

SHEET NO.
A200

DRAWN BY
SZ

CHECKED BY
RN

SCALE
AS NOTED

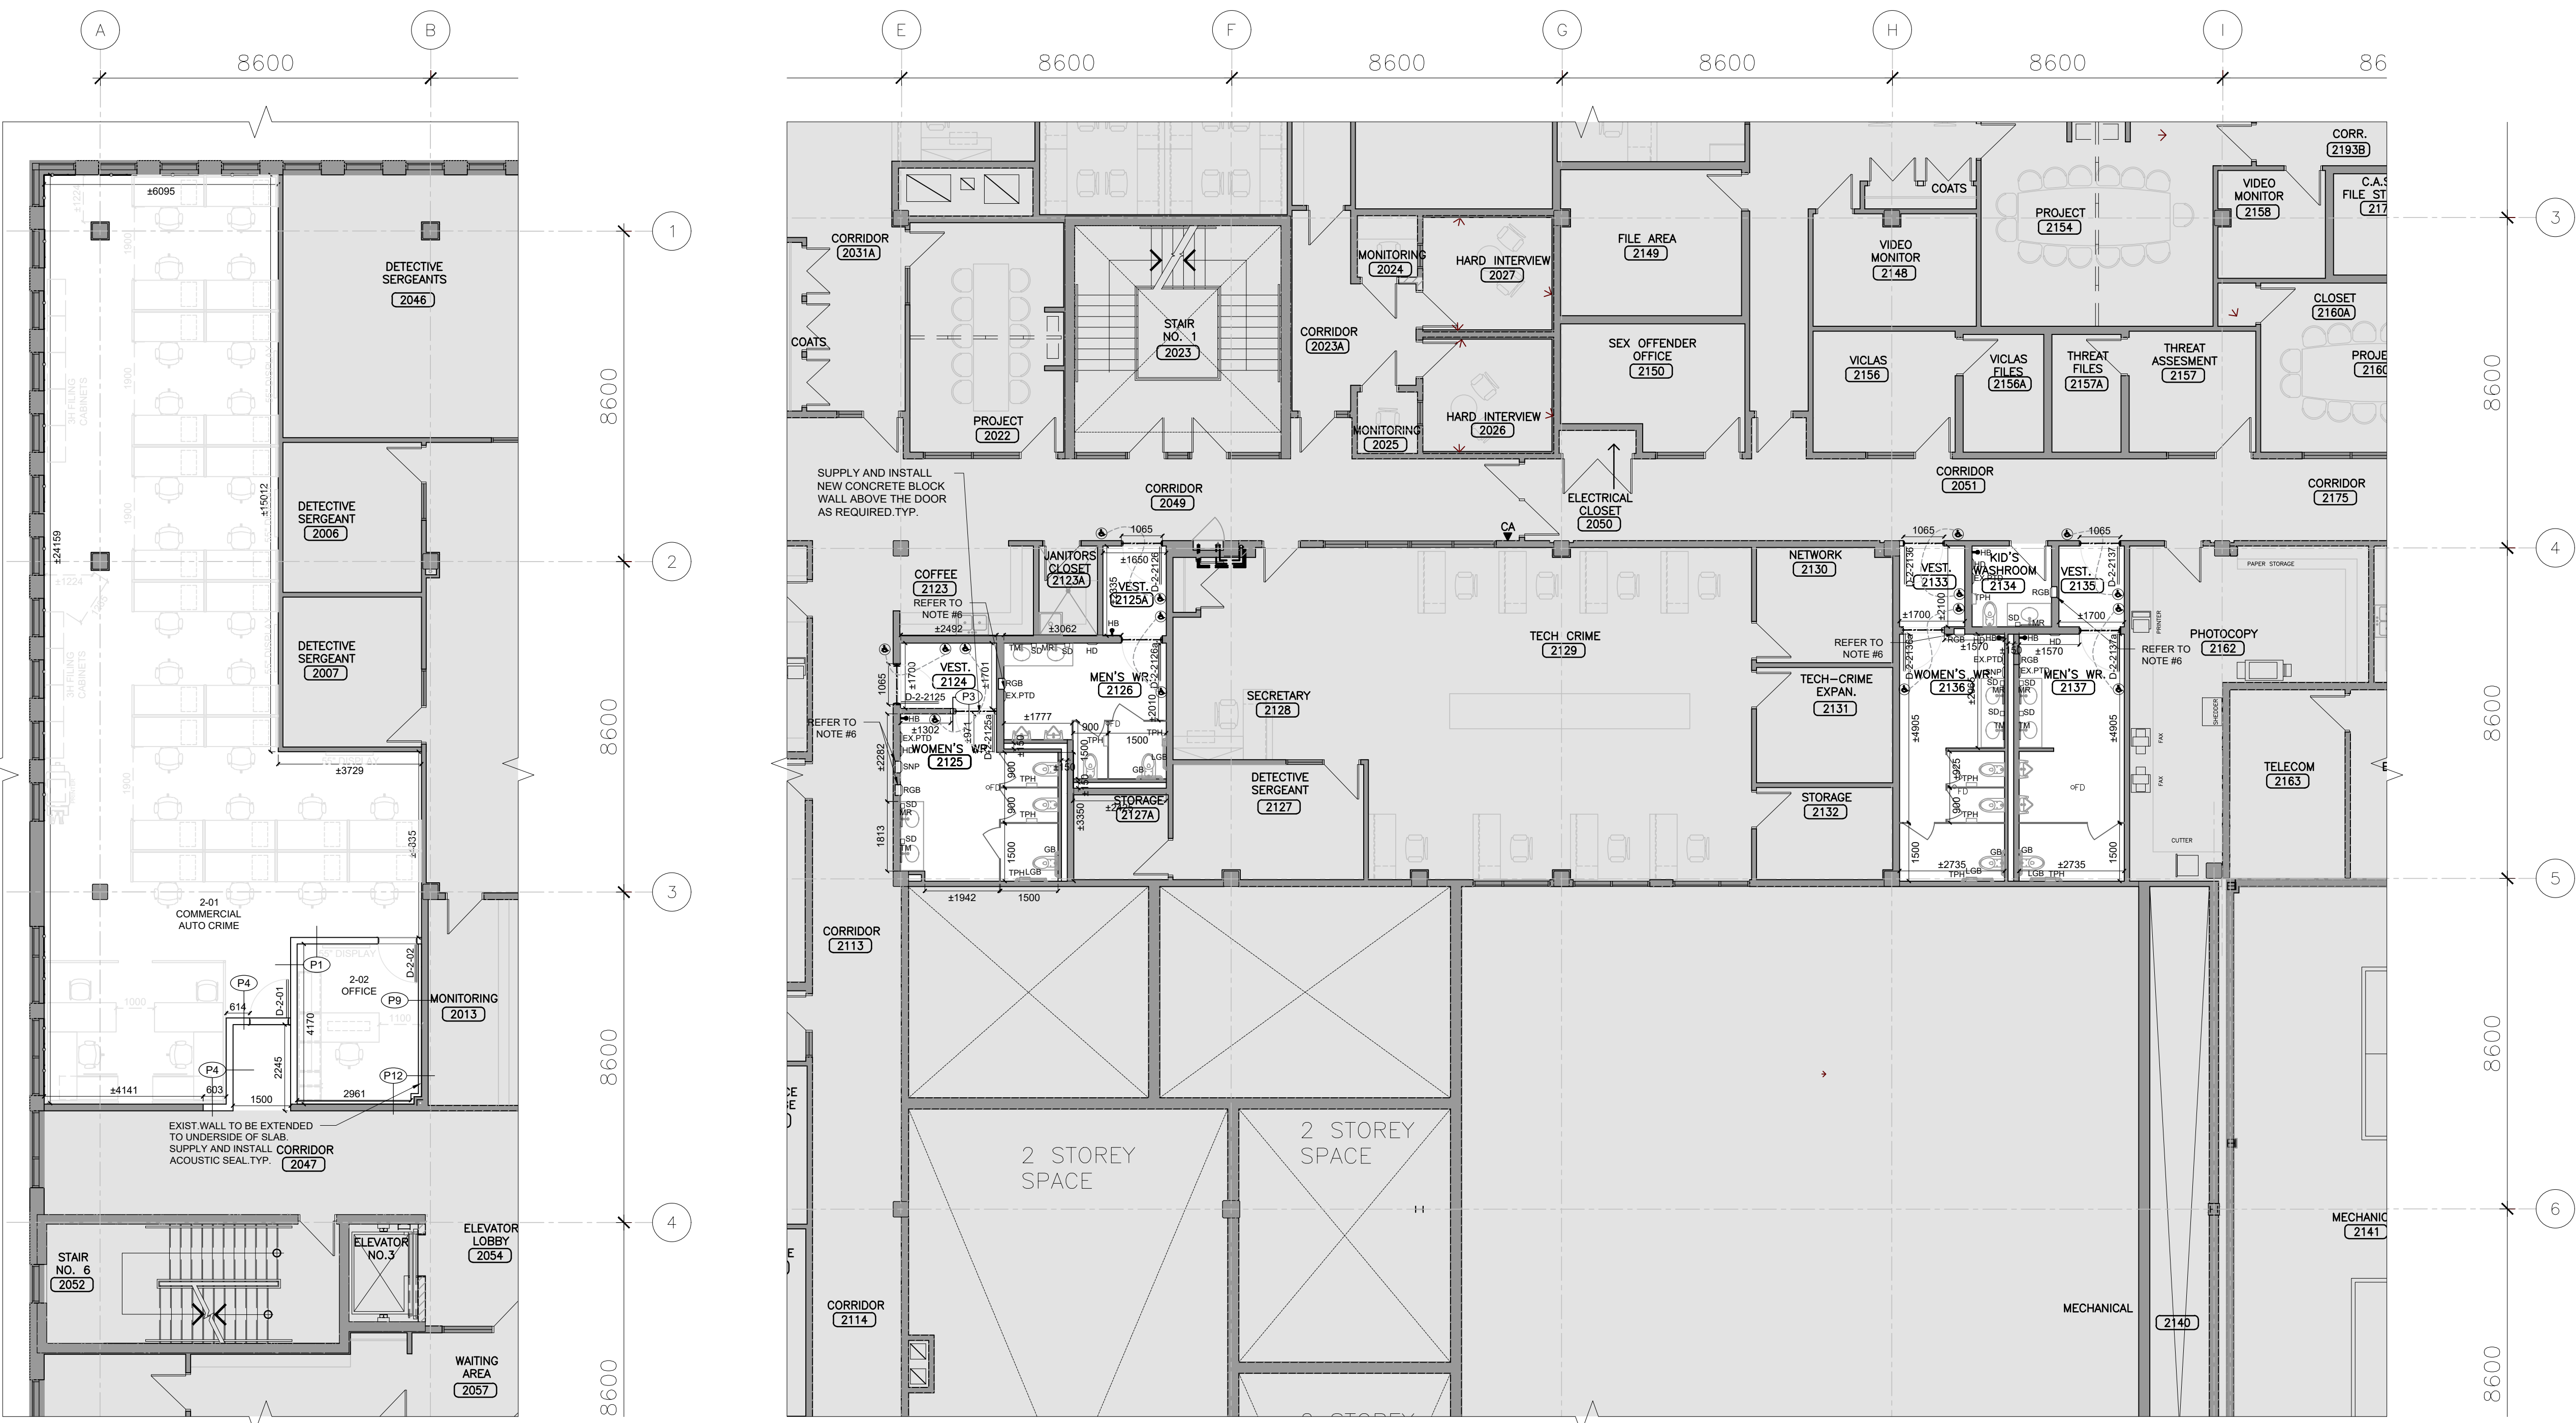

1 PARTIAL SECOND FLOOR PLAN-NEW
SCALE: 1:100

2 PARTIAL SECOND FLOOR PLAN (WASHROOMS)-NEW
SCALE: 1:100




3 PARTIAL THIRD FLOOR PLAN-DEMO
SCALE: 1:100

- TYPICAL NOTES**
- ALL PARTITIONS EXTEND TO UNDERSIDE OF STRUCTURAL SLAB OR ROOF DECKING UNLESS OTHERWISE NOTED. EXISTING SLAB HEIGHT IS 4.00m. GC TO VERIFY THE HEIGHT ON SITE.
 - ALL PARTITIONS LISTED WITH AN STC RATING ARE TO BE SOUND SEALED AT ALL JOINTS AND PENETRATIONS, TYPICAL.
 - GENERAL CONTRACTOR IS RESPONSIBLE TO SUPPLY AND INSTALL ALL REQUIRED STEEL AND UNISTRUT FRAMING TO SUPPORT WALL OR CEILING HUNG DIGITAL SCREENS, TYPICAL.
 - ALL STC RATED PARTITION ASSEMBLIES TO COMPLY WITH BELOW MENTIONED TESTING STANDARDS: ASTM C423 & ASTM E1414.
 - GENERAL CONTRACTOR IS RESPONSIBLE TO SUPPLY AND INSTALL ALL REQUIRED BLOCKING, FRAMING, AND REINFORCEMENT TO SUPPORT WALL HUNG TOILETS, LAVATORIES, GRAB BARS, ETC.
 - ALL EXISTING OPENING ON THE WALL (AFTER REMOVING RECESSED ACCESSORIES) TO BE FILLED WITH WATER RESISTANT DRYWALL ON STUD FRAMING, PAINT FINISH, TYP. TYPICAL TO ALL WASHROOMS, CHANGE ROOMS AND SHOWERS, TYP.
 - ALL EXISTING PAPER TOWEL DISPENSERS INSTALLED IN WASHROOMS, CHANGE ROOMS, SHOWERS, AND KITCHENETTES TO BE REMOVED AND REINSTALLED.
 - GC TO REMOVE ALL EXISTING WINDOW BLINDS INSTALLED TO EXISTING INTERIOR WINDOWS AND DOOR SIGHTGLASS, M.G.A.T. TYP. GC TO SUPPLY AND INSTALL NEW DECORATIVE WINDOW FILM TO ALL INTERIOR WINDOW AND SIGHTGLASS TYP.
 - PATCH AND REPAIR ALL EXIST WALLS MAKE THEM READY FOR PAINT FINISH AFTER REMOVING WALL MOUNTED TVs, CLOCKS, ELECTRICAL OUTLETS, TYPICAL TO ALL RENOVATION SCOPE.
 - GC TO REMOVE EXISTING TOILET PAPER HOLDERS, SANITARY NAPKIN DISPENSERS, SOAP DISPENSERS, PAPER TOWEL DISPENSERS, STORE THEM AND REINSTALL, M.G.A.T. TYP. FINAL LOCATIONS TO BE CONFIRMED BY ARCHITECT AND CLIENT.
 - ALL CORNERS TO INTERIOR MASONRY WALLS TO BE ROUNDED BULNDOSE, TYP.
 - GENERAL CONTRACTOR IS RESPONSIBLE TO SUPPLY AND INSTALL ALL REQUIRED UNISTRUT FRAMING, BLOCKING, AND REINFORCEMENT TO SUPPORT WALL OR CEILING HUNG DIGITAL SCREENS, TYPICAL.
 - GENERAL CONTRACTOR IS RESPONSIBLE TO SUPPLY AND INSTALL ALL REQUIRED STEEL AND UNISTRUT FRAMING TO SUPPORT WALL OR CEILING HUNG DIGITAL SCREENS, TYPICAL.
 - CUT OUT SCRATCHES, CRACKS AND ABRASIONS IN WALL SURFACES AND ADJOINING TRIMS AS REQUIRED AND FILL WITH AN APPROVED NON-SHRINK PATCHING COMPOUND FLUSH WITH ADJOINING SURFACE. WHEN DRY, SAND THE PATCH SMOOTH AND SEAL BEFORE THE APPLICATION OF THE PRIME COAT.
 - WHERE NEW WORK, INCLUDING ALL ELECTRICAL & MECHANICAL WORK CONNECTS WITH EXISTING & WHERE EXISTING WORK IS ALTERED, ALL NECESSARY CUTTING & FITTING REQUIRED TO MAKE SATISFACTORY CONNECTIONS WITH THE EXISTING WORK SHALL BE PERFORMED UNDER THIS CONTRACT, SO AS TO LEAVE THE ENTIRE WORK IN FINISHED AND WORKMANLIKE CONDITION.
 - GENERAL CONTRACTOR IS RESPONSIBLE TO COORDINATE WITH MECH & ELEC SUB-CONTRACTORS TO CONFIRM QUANTITY & LOCATION FOR THE DEMO OF ALL INCLUDING BUT NOT LIMITED TO EXISTING DUCTWORK, PIPING, CONDUIT, ETC.
 - GENERAL CONTRACTOR TO REPAIR, PATCH, FIRESTOP & INFILL EXISTING WALLS & PARTITION OPENINGS FROM THE DEMO OF EXISTING MECH & ELEC SYSTEM (TYP. M.G.A.T.).
 - ANY CONFLICTS, OMISSIONS, DISCREPANCIES AND DISAGREEMENT IN ARCHITECTURAL DRAWINGS AND SPECIFICATIONS SHALL BE REPORTED TO THE ARCHITECT PRIOR TO ANY PROCEEDING FOR ITS CLARIFICATIONS AND INSTRUCTIONS.
 - ALL STC RATED WALLS TO BE CONTINUED TO THE STRUCTURAL SLAB IF THERE IS ANY CONFLICT BETWEEN MECHANICAL/ELECTRICAL COMPONENTS AND NEW STC RATED WALL, GC IS RESPONSIBLE TO EITHER RELOCATE THE MECHANICAL/ELECTRICAL COMPONENT OR SUPPLY AND INSTALL THE REQUIRED BULKHEAD AROUND THE COMPONENT TO MAINTAIN THE INTEGRITY OF THE STC RATED WALL.
 - GC TO SUPPLY AND INSTALL DRYWALL ENCLOSURE AROUND EXIST. DAMAGED/EXPOSED COLUMNS, TYP.
 - GC TO COORDINATE THE DEMOLITION OF THE EXISTING CONCRETE BLOCK WALL/DRYWALL AS REQUIRED, FOR INSTALLATION OF THE RECESSED EXISTING SANITARY NAPKIN DISPENSER UNITS AND NEW RECESSED PAPER TOWEL DISPOSAL UNITS, M.G.A.T. TYP.
 - AS PER ADDENDUM VARIOUS WALL LOCATION HAS BEEN CHANGED TO CREATE MORE SPACE THE LOCATION OF ALL RELATED ELECTRICAL COMPONENTS TO BE REVIEWED AS PER THE UPDATED WALL LOCATION. ANY ELECTRICAL CHANGES DUE TO THESE REVISIONS SHOULD BE UNDER CONTRACT.


FLOOR PLAN LEGEND	
	EXISTING WALL OR PARTITION TO REMAIN, TYP.
	NEW STEEL STUD FRAMED WALL OR PARTITION, TYP.
	NEW DOOR, SEE DOOR SCHEDULE, TYP.
	EX. DOOR AND FRAME TO REMAIN, TYP.
	NEW PLUMBING FIXTURES, SEE MECHANICAL, TYP.
	NEW FLOOR DRAINS / HUB DRAINS, SLOPE FLOOR TOWARDS DRAIN IN ALL ROOMS THAT FLOOR DRAINS APPEAR IN, SEE MECHANICAL. ALL EXISTING FLOOR DRAINS TO BE REPLACED WITH NEW, TYP. SEE MECHANICAL.
	NEW WASHROOM PARTITIONS, TYP. REFER TO SPECIFICATIONS.
	EXTENT OF AREA NOT IN CONTRACT.
	EX. EXIT
	EXISTING RECESSED FIRE EXTINGUISHER CABINET TO REMAIN.
	NEW RECESSED FIRE EXTINGUISHER CABINET, TYP. REFER TO MECHANICAL.
	NEW HOSE BIB, SEE MECHANICAL.
	MOTION SENSORED AUTOMATIC DOOR OPERATOR ACTUATOR BUTTON, TYP.
	NEW SHOWER PARTITION, HIGH DENSITY SOLID PLASTIC PARTITIONS (HDP), REFER TO SPECIFICATIONS.
	NEW ELECTRICAL JUNCTION BOX TO BE RECESSED IN CONCRETE SLAB, TYP. SEE STRUCTURAL. SEE ELECTRICAL. REFER TO A401.504.1 LOCATION TO BE COORDINATED BY GC.
	TYPICAL TO DRYWALL PARTITION AND GLASS JUNCTION. TERMINATE DRYWALL PARTITION TO EXISTING VERTICAL WINDOW SUPPLY AND INSTALL ACoustical QUIET JOINT BY EMSEAL OR EQUIVALENT BETWEEN DRYWALL PARTITION AND GLASS. SIZE, THICKNESS AND STC RATING TO MATCH PARTITION TYPE. SEE DETAIL A400.
	DISPLAYS: TVs ARE NOT IN CONTRACT. TO BE SUPPLIED AND INSTALLED BY CLIENT. ROUGH IN IS UNDER GENERAL CONTRACTORS SCOPE OF WORK. REFER TO ELECTRICAL DRAWINGS FOR THE SCOPE OF WORK, TYP.
	NOT IN CONTRACT
	NEW STRUCTURAL LINTEL, TYP. SEE STRUCTURAL. GC TO PATCH, REPAIR & PAINT FINISH ALL THE DAMAGED SURFACES AFTER LINTEL INSTALLATION. REFER TO THE STRUCTURAL DRAWING FOR EXTENT OF WORK. ALL WORK FOR SHORING EXISTING CONCRETE BLOCK WALL ABOVE THE BLOCKS AS REQUIRED FOR INSTALLATION OF THE NEW LINTEL.
	NEW WINDOW BLINDS, TYP. REFER TO SPECIFICATIONS.
	EXISTING RE-INSTALLED SOAP DISPENSER
	EXISTING RE-INSTALLED RECESSED SANITARY NAPKIN DISPENSER GC TO CUT EXISTING CONCRETE BLOCK WALL, DRY WALL TO ACCOMMODATE NEW GARBAGE BIN, M.G.A.T., TYP.
	NEW METAL SHELF
	EXISTING RE-INSTALLED TOILET PAPER HOLDER
	NEW GRAB BAR
	NEW L-SHAPE GRAB BAR
	NEW TILTED MIRROR
	NEW MIRROR
	NEW RECESSED GARBAGE BIN, GC TO CUT EXISTING CONCRETE BLOCK WALL, DRY WALL TO ACCOMMODATE NEW GARBAGE BIN, M.G.A.T., TYP.
	EXISTING RE-INSTALLED PAPER TOWEL DISPENSER
	NEW HAND DRYER
	NEW SHOWER SHELF, REFER TO INTERIOR ELEVATIONS
	EXISTING
	TYPICAL




PARTITION TYPES LEGEND		DESCRIPTION
TAG	GRAPHIC	
(10)		GYPSUM BOARD PARTITION, STC 55, SMOKE SEAL AT JUNCTIONS AS REQUIRED. REFER TO A403. 1-HOUR FIRE RATED VERSION TO BUILT TO UL 1418
(11)		SHEET ROCK (GYPSUM PANEL) TYPE X IF FIRE RATED RESILIENT CHANNEL, 2xga 45mm O.C. STC 55 STUDS 89 mm MINERAL WOOL ACOUSTIC INSULATION IN CAVITY 1/2 inch GYPSUM WALLBOARD TYPE X IF FIRE RATED
(12)		GYPSUM BOARD PARTITION: SMOKE SEAL AT JUNCTIONS AS REQUIRED. REFER TO A403. 1-HOUR FIRE RATED VERSION TO BUILT TO UL 1418
(13)		160mm GYPSUM WALLBOARD TYPE X IF FIRE RATED 62 mm STEEL STUDS AT 400 mm O.C. Bracing as req. 89 mm MINERAL WOOL ACOUSTIC INSULATION IN CAVITY 15 mm GYPSUM WALLBOARD TYPE X IF FIRE RATED
(14)		CONCRETE BLOCK PARTITION (TO MATCH EXISTING)
(15)		CONCRETE BLOCK PARTITION (TO MATCH EXISTING)
(16)		EXISTING PARTITION WITH CEMENT BOARD EXISTING PARTITION CEMENT BOARD SCHLUTER WATERPROOFING MEMBRANE (WHERE INDICATED ON PLAN)
(17)		CONCRETE BLOCK WALL EXTENDED 150mm ABOVE THE CEILING CONCRETE BLOCK PARTITION. DIMENSIONS & PATTERN TO MATCH EXISTING CEMENT BOARD SCHLUTER WATERPROOFING MEMBRANE (WHERE INDICATED ON PLAN)
(18)		EXISTING PARTITION WITH GYPSUM BOARD EXISTING PARTITION V.L.F. EXISTING CONCRETE BLOCK PARTITION
(19)		DEMOUNTABLE PRE-MANUFACTURED GLAZED PARTITION SYSTEM - STOP FRAMING WITH CLEAR TEMPERED GLASS WITH CONTINUOUS STRIP 300mm HEIGHT FROSTED DECORATIVE FILM. REFER TO A41070
(20)		EXISTING PARTITION TO BE EXTENDED TO UNDERSIDE OF THE EXISTING STRUCTURAL SLAB. SMOKE SEAL AT JUNCTIONS SMOKE SEALING: 1/2 inch TYPE X GYPSUM WALLBOARD, 1/2 inch O.C. Bracing as required. SUPPLY AND INSTALL 19mm OPSYMA, BOARD ON BOTH SIDES OF STUDS. TYPE X GYPSUM WALLBOARD, 1/2 inch SMOKE SEAL AT JUNCTIONS. REFER TO A403 FOR DETAIL LOCATION OF SMOKE SEALED PARTITION
(21)		CONCRETE BLOCK PARTITION (TO MATCH EXISTING) HOURLY FIRE RATED VERSION TO BUILT TO UL 1418
(22)		13 mm GYPSUM BOARD (TYPE X IF FIRE RATED) 22 mm FURRING CHANNEL 140 mm CONCRETE BLOCK PARTITION. DIMENSIONS & PATTERN TO MATCH EXISTING
(23)		22 mm GYPSUM BOARD (TYPE X IF FIRE RATED) 22 mm FURRING CHANNEL 13 mm GYPSUM BOARD (TYPE X IF FIRE RATED)
(24)		GYPSUM BOARD PARTITION: EXTENDED 120mm ABOVE FLOOR FINISH. SUPPLY AND INSTALL WOOD WALL CAP PAINT FINISH. 16 mm GYPSUM WALLBOARD 62 mm STEEL STUDS AT 400 mm O.C. Bracing as req. 89 mm MINERAL WOOL ACOUSTIC INSULATION IN CAVITY 15 mm GYPSUM WALLBOARD
(25)		EXISTING PARTITION WITH GYPSUM BOARD V.L.F. EXISTING CONCRETE BLOCK PARTITION STEEL STUDS AT 400 mm O.C. Bracing as req. 16 mm GYPSUM WALLBOARD

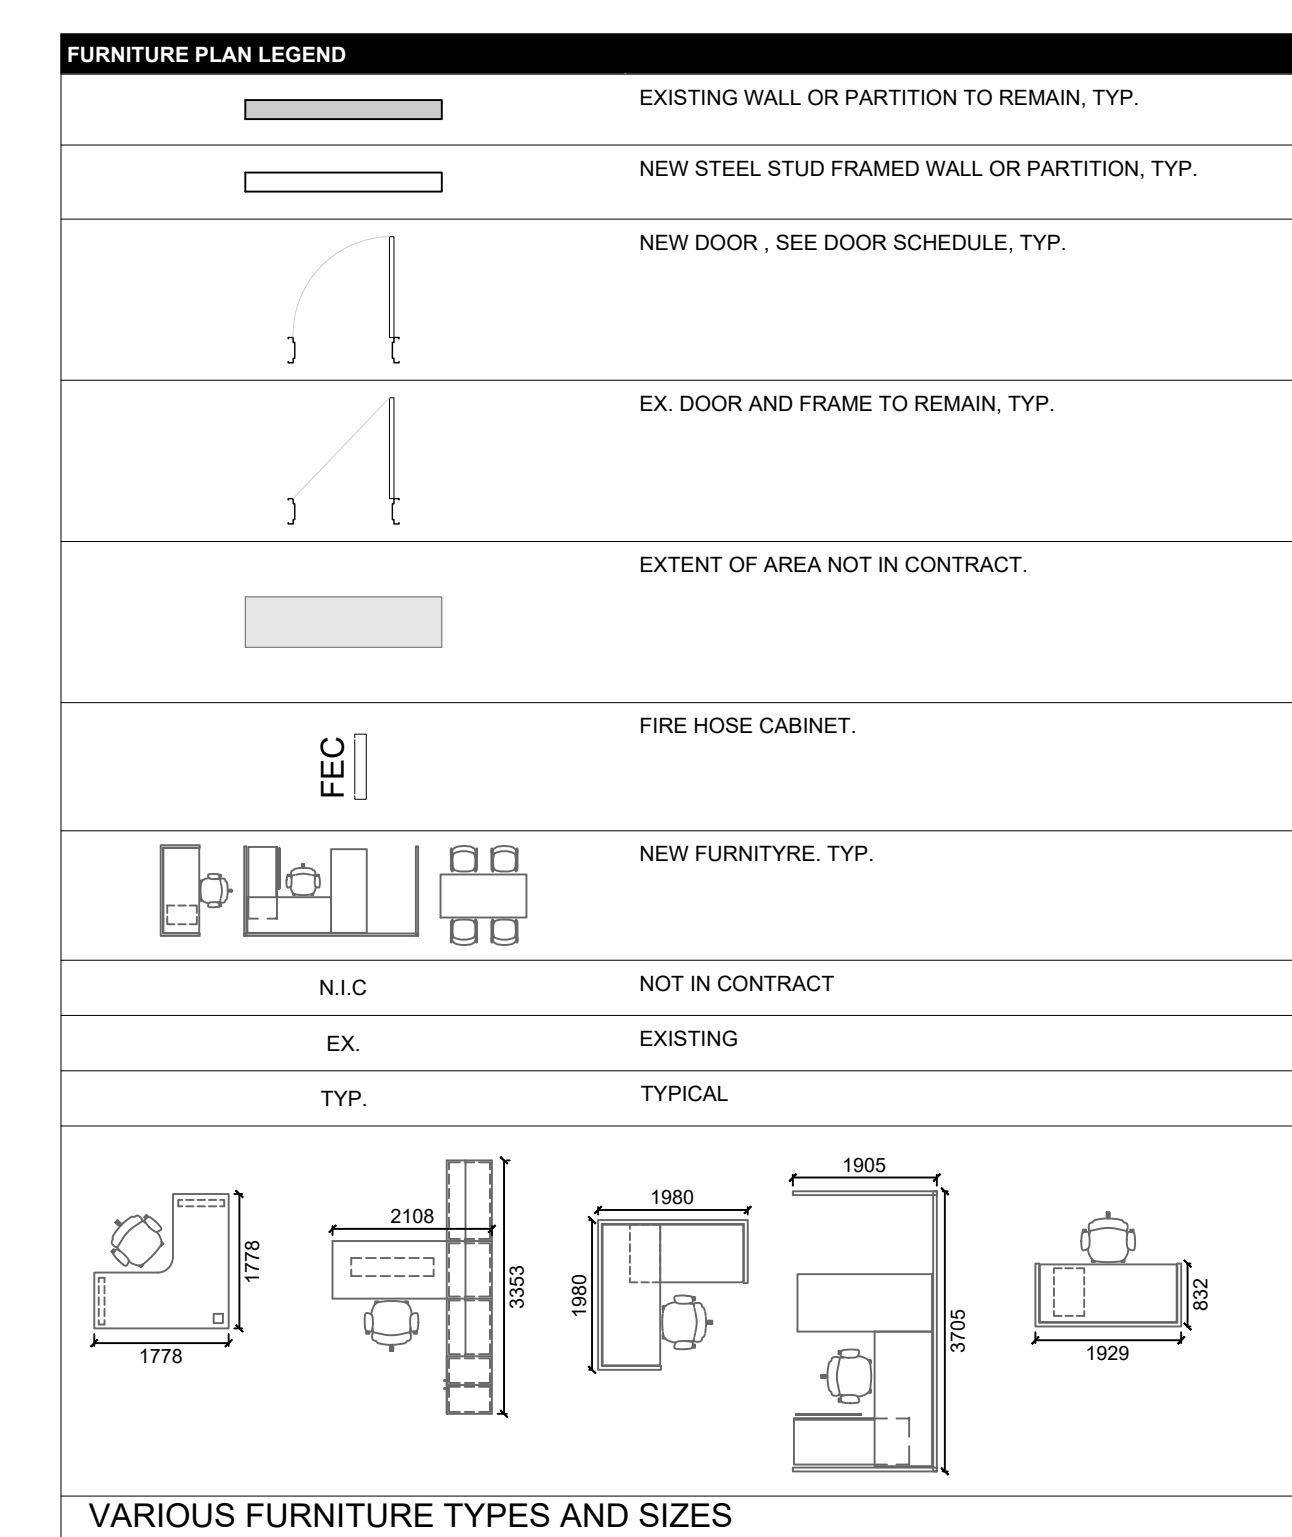

2 PARTIAL SECOND FLOOR PLAN-FURNITURE NEW
A202 SCALE: 1:100

3 PARTIAL THIRD FLOOR PLAN-FURNITURE NEW
A202 SCALE: 1:100

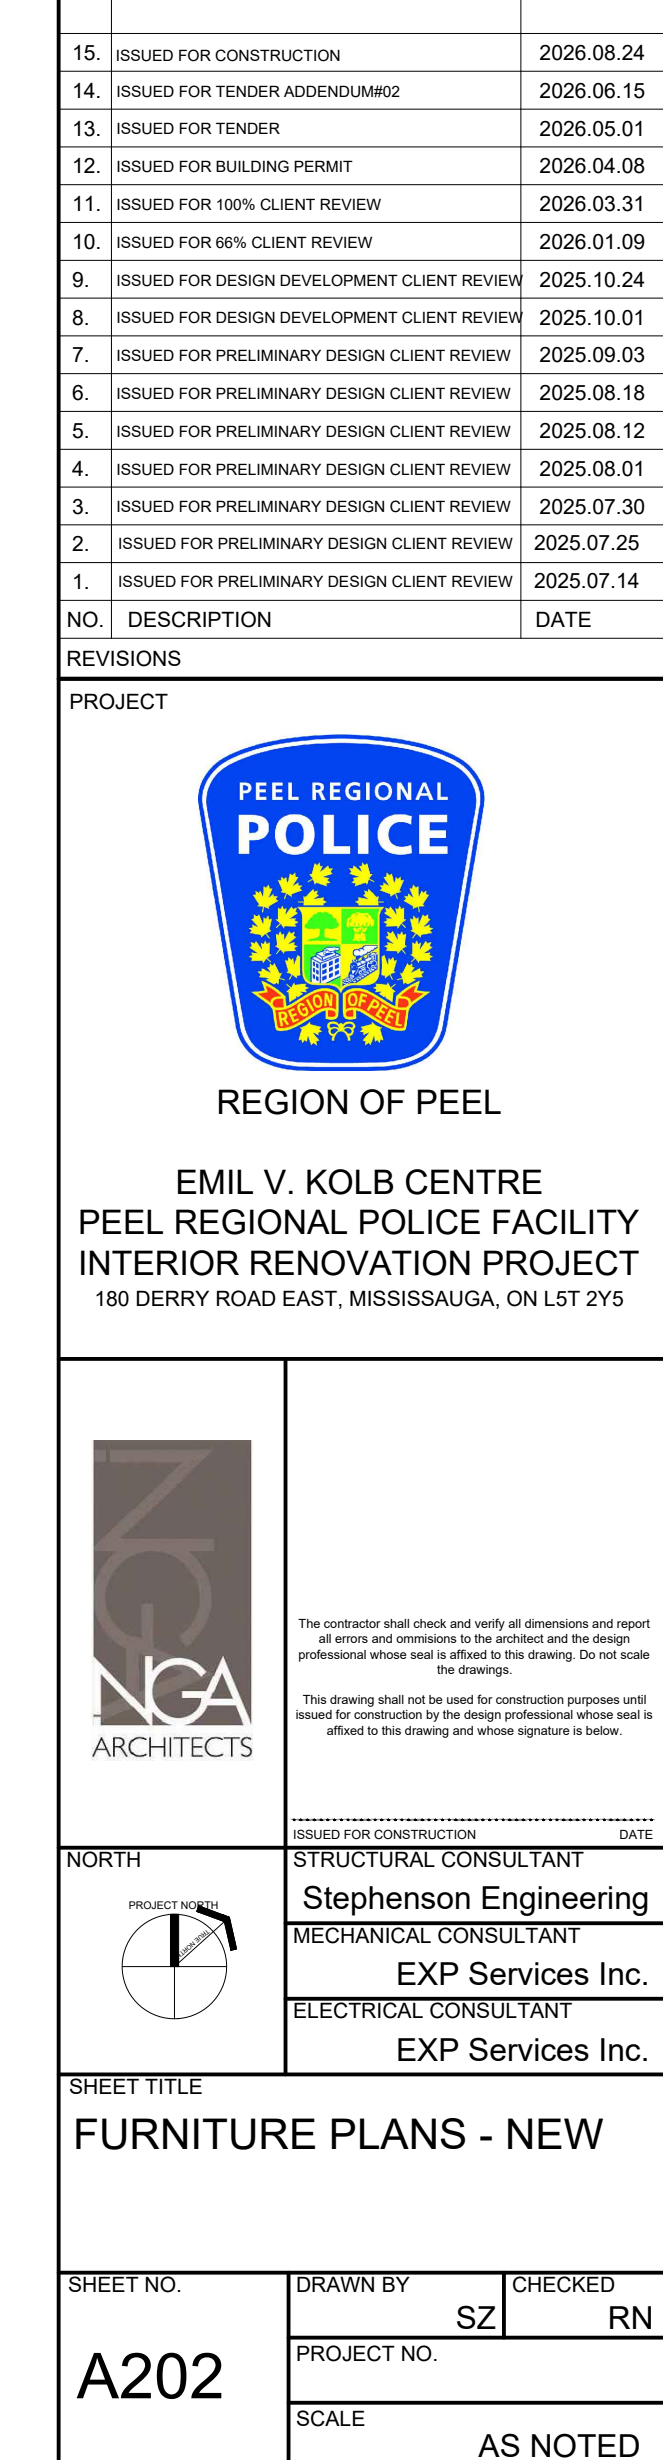

   
PROJECT



SHEET TITLE	STC RATING PLAN GROUND
-------------	------------------------


SHEET NO.	DRAWN BY	CHECKED
	MM	RN

		AS NOTED
--	--	----------

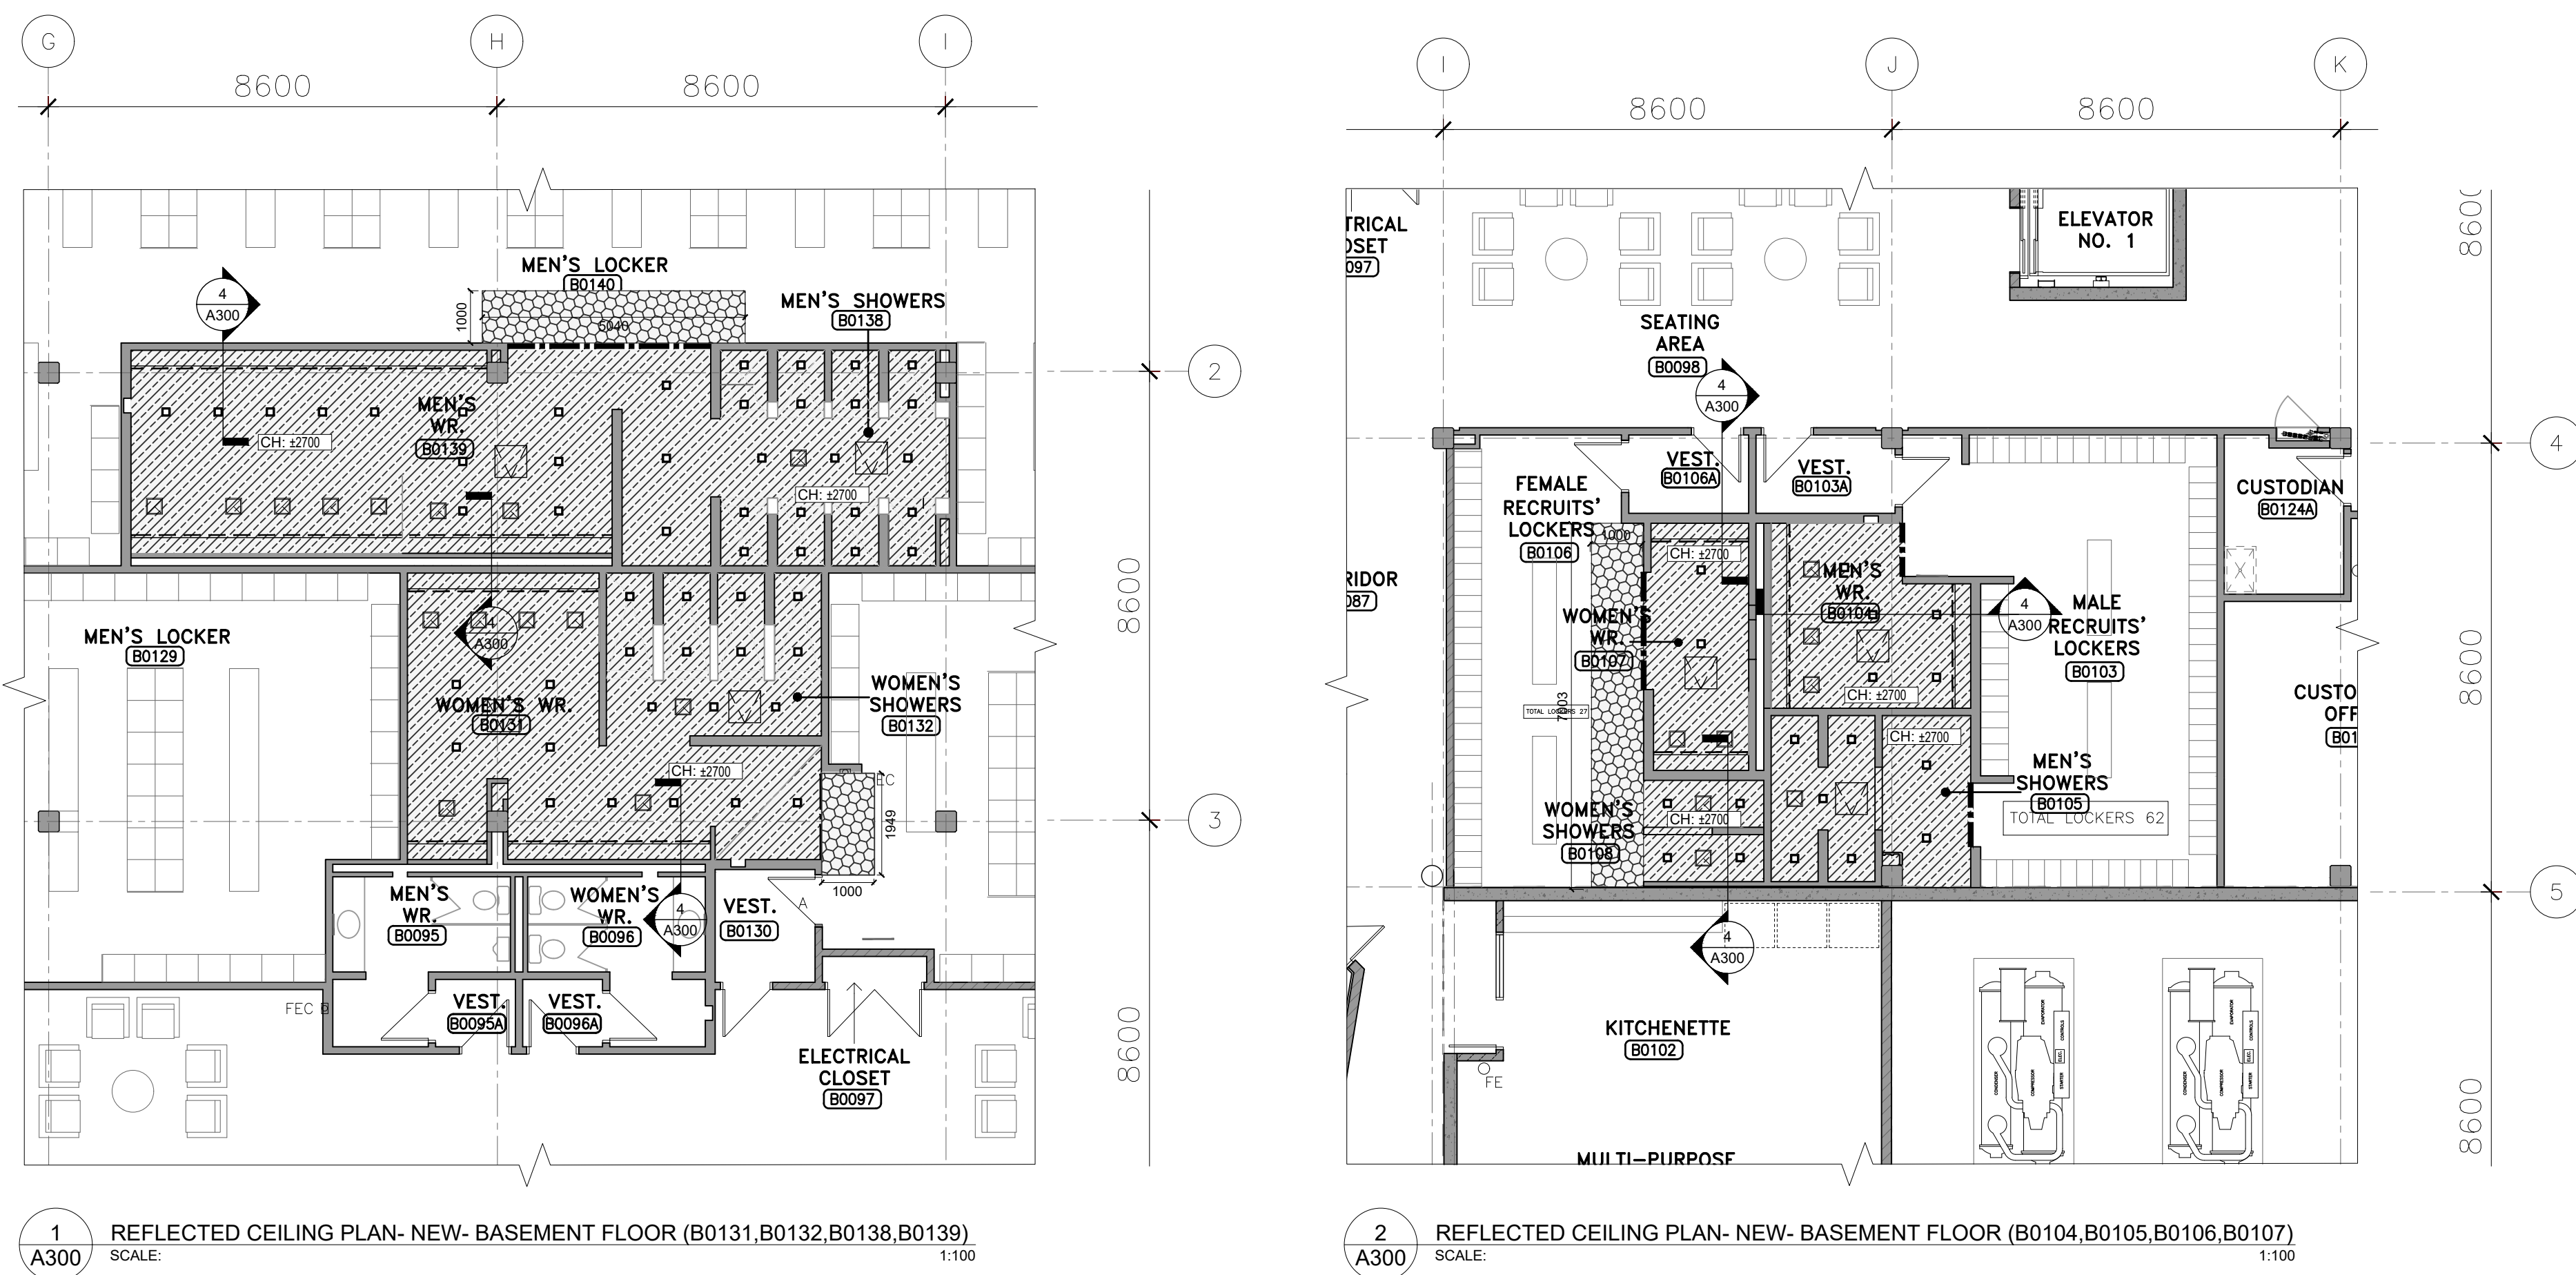

1 REFLECTED CEILING PLAN- NEW- BASEMENT FLOOR (B0131,B0132,B0138,B0139)
A300 SCALE: 1:100


2 REFLECTED CEILING PLAN- NEW- BASEMENT FLOOR (B0104,B0105,B0106,B0107)
A300 SCALE: 1:100

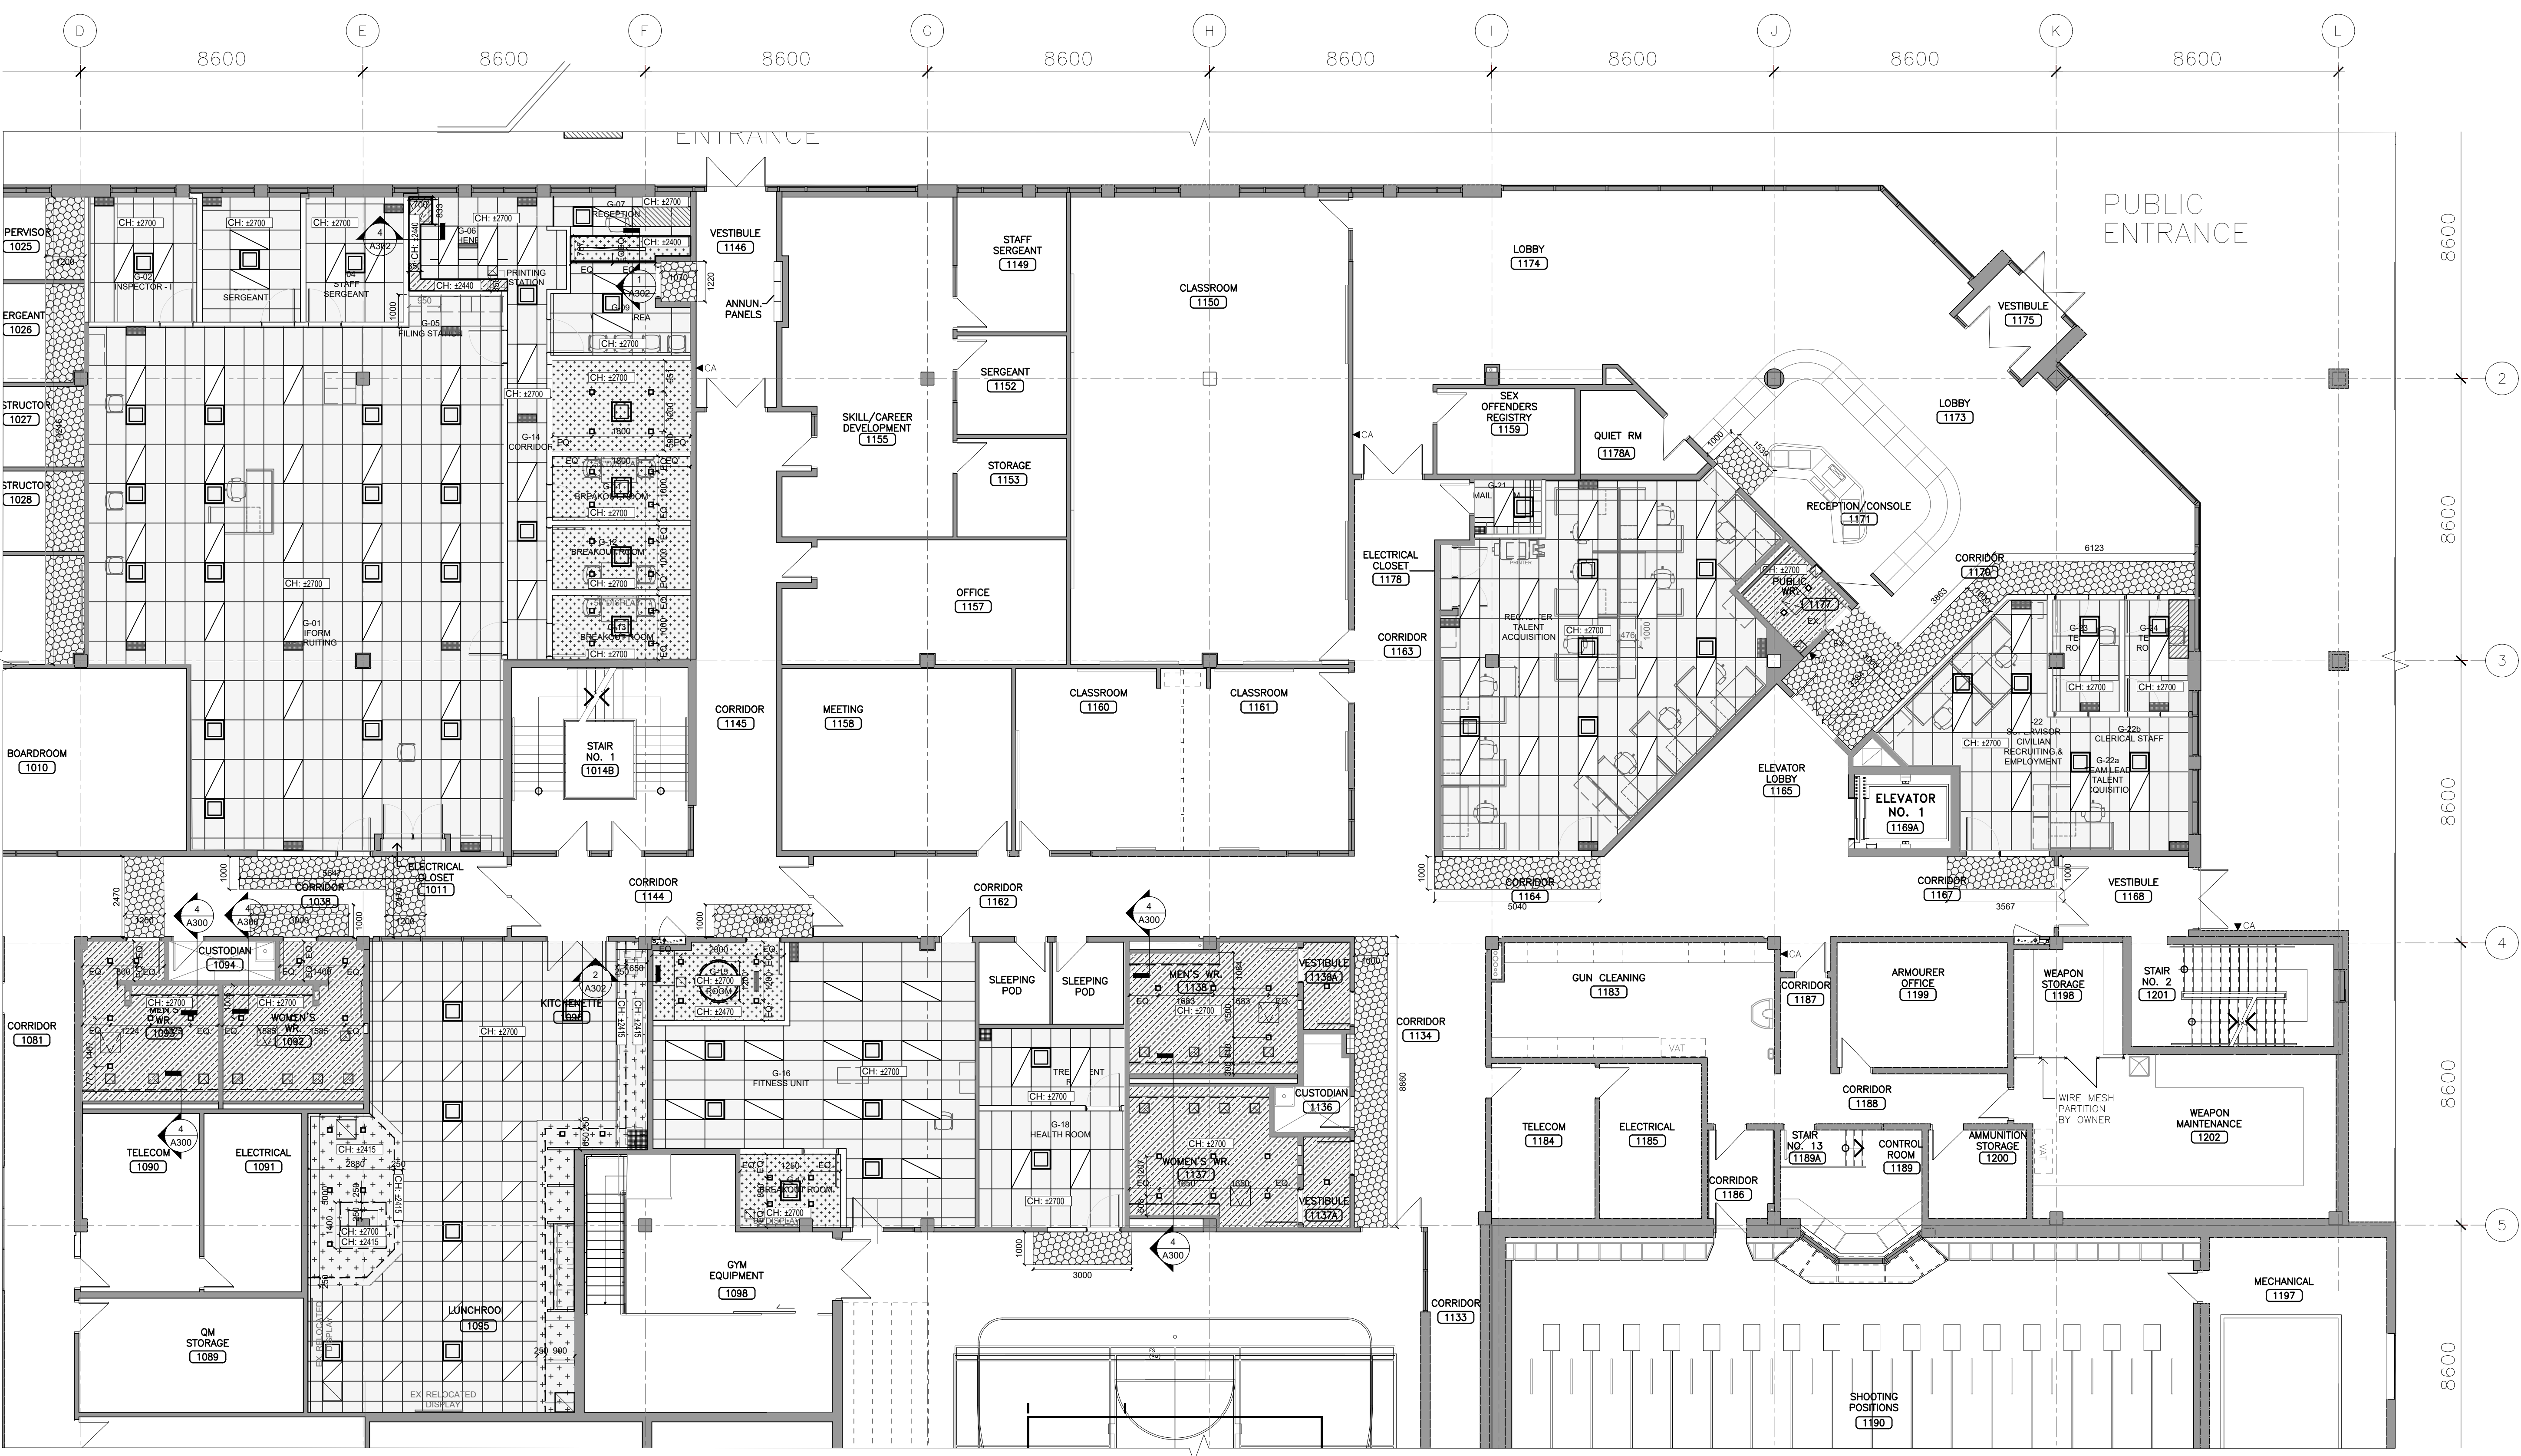

3 REFLECTED CEILING PLAN- NEW- GROUND FLOOR
A300 SCALE: 1:100

REFLECTED CEILING PLAN NEW LEGEND	
	NEW SUSPENDED ACOUSTIC TILE CEILING, 600mm x 1200mm TYPICAL PANELS
	NEW GYPSUM BOARD CEILING, TYP. HANGER SPACING 1000mm O.C. MAX. WIRE TIED OR CLIPPED TO 38mm METAL CARRYING CHANNELS @ 1200mm O.C. MAX. USING METAL FURRING CHANNEL CLIPS TO ATTACH TO METAL FURRING CHANNELS SPACED AT 600mm O.C. MAX.
	NEW WATER-RESISTANT GYPSUM BOARD CEILING, TYP. HANGER SPACING 1000mm O.C. MAX. WIRE TIED OR CLIPPED TO 38mm METAL CARRYING CHANNELS @ 1200mm O.C. MAX. USING METAL FURRING CHANNEL CLIPS TO ATTACH TO METAL FURRING CHANNELS SPACED AT 600mm O.C. MAX.
	- REMOVE, REPLACE, CUT AND PATCH EX. DRYWALL CEILING & CEILING TILE TO ACCOMMODATE THE NEW MECHANICAL WORK IN THE CEILING SPACE. SEE MECHANICAL, TYP.
	- ANY DAMAGED TILES DURING THE PROCESS ARE TO BE REPLACED WITH NEW TILES. CEILING GRID IS TO REMAIN.
	- REPLACE ANY DAMAGED CEILING SYSTEM COMPONENTS INCLUDE BUT NOT LIMITED TO HANGERS, EXPOSED MAIN TEE, EXPOSED CROSS TEE, WALL JOINTING LAY IN PIPES AND HOLD DOWN CLIPS WHERE REQUIRED. M.G.A.T., TYP.
	- PATCH, REPAIR, AND PAINT FINISH ALL AFFECTED GYPSUM BOARD CEILING TO MATCH EXISTING M.G.A.T., TYP.
	- REMOVE AND REINSTALL ALL EXISTING MECHANICAL AND ELECTRICAL FIXTURES, DEVICES, COMPONENTS INCLUDE BUT NOT LIMITED TO LIGHTING FIXTURES, EXHAUST SUPPLY GRILL, OCCUPANCY SENSOR, ETC IF REQUIRED. ALL DAMAGED EXISTING ELECTRICAL AND MECHANICAL COMPONENTS TO BE REPLACED WITH NEW TO MATCH EXISTING. M.G.A.T., TYP. GENERAL CONTRACTOR TO VERIFY QUANTITIES, TYPE AND EXACT LOCATION OF ALL ELECTRICAL & MECHANICAL COMPONENTS ON SITE.
	NEW DRYWALL BULKHEAD, REFER TO MECHANICAL DRAWING FOR DIFFUSER, SEE MECH. TYP.
	CH: xxxx HEIGHT TO UNDERSIDE OF CEILING FROM FINISH FLOOR
	EX. WALL OR PARTITION TO REMAIN, TYP.
	NEW WALL OR PARTITION, TYP.
LIGHTING	
	NEW ARCHITECTURAL RECESSED 600mm x 1200mm LED LUMINAIRE, SEE ELECTRICAL, TYP.
	NEW ARCHITECTURAL RECESSED 600mm x 600mm LED LUMINAIRE, SEE ELECTRICAL, TYP.
	NEW LINEAR RECESSED LED LUMINAIRE, SEE ELEC. TYP.
	NEW RECESSED SQUARE LED DOWNLIGHT, SEE ELECTRICAL, TYP.
	NEW LINEAR COVE LED LUMINAIRE, SEE ELECTRICAL, TYP.
HVAC	
	NEW LINEAR SUPPLY AIR DIFFUSER, SEE MECHANICAL, TYP.
	NEW RECTANGULAR SUPPLY AIR DIFFUSER, SEE MECHANICAL, TYP.
	NEW RETURN/EXHAUST INTAKE AIR GRILLE, SEE MECHANICAL, TYP.
	NEW RADIANT PANEL, SEE MECHANICAL, TYP.
	NEW DRYWALL CONCEALED TYPE ACCESS PANEL, TYP.
TYPICAL	
EX	EXISTING
M.G.A.T.	MAKE GOOD ON ALL TRADES AT JUNCTION
TYP.	TYPICAL

- REFLECTED CEILING PLAN NEW NOTES**
- ALL DIMENSIONS TO BE SITE MEASURED AND VERIFIED.
 - THIS DRAWING IS FOR THE LOCATION DIMS OF A PORTION OF FIXTURES, OUTLETS, GRILLES, DIFFUSERS, AND OTHER EQUIPMENT. IT IS NOT INTENDED TO INDICATE THE COMPLETE SCOPE OF MECHANICAL AND ELECTRICAL WORK. REPORT ANY DISCREPANCIES BETWEEN THIS DRAWING AND THE ENGINEERS DRAWINGS TO THE DESIGNER IMMEDIATELY.
 - THIS DRAWING TO BE READ IN CONJUNCTION WITH MECHANICAL AND ELECTRICAL REFLECTED CEILING PLAN DEMOLITION ROOM FINISH SCHEDULE DRAWINGS. REPORT ANY DISCREPANCIES OR CONFLICTS BETWEEN CONSULTANTS DRAWINGS TO THE ARCHITECT.
 - ALL WALL AREAS OF WORK, SMOKE AND FIRE SEAL ALL CONNECTIONS AND WALL PENETRATIONS.
 - REPAIR, PATCH, AND MAKE GOOD AT JUNCTIONS ALL RELATED EXISTING AREAS TO ACCOMMODATE NEW MECHANICAL AND ELECTRICAL MODIFICATIONS AND NEW CONNECTIONS.
 - RECESSED LIGHT FIXTURES TO BE INSTALLED SO THAT NO LIGHT LEAKS ARE VISIBLE.
 - ALL HVAC DUCTS, T-BARS & GYPSUM BOARD CEILINGS TO BE SUSPENDED FROM BASE BUILDING STRUCTURE. SUSPENSION FROM METAL DECK WILL NOT BE ACCEPTED.
 - RESEAL ALL PENETRATIONS TO LANDLORD BASE BUILDING CAUSED BY HANGING OF EQUIPMENT, CEILING, LIGHT, ETC.
 - CONSULTANT TO APPROVE LOCATIONS OF ALL SPECIALTY LIGHTING RECESSED IN CEILINGS PRIOR TO INSTALLATION.
 - ALL MECHANICAL AND ELECTRICAL DEVICES ON ACOUSTIC CEILING TILES TO BE CENTERED ON EACH TILE, TYP.
 - ENSURE FIRE ALARM AND SMOKE DETECTORS TO BE BYPASSED, COVERED AND PROTECTED PRIOR TO HANGING OF CEILINGS.
 - PROVIDE NECESSARY BLOCKING AND REINFORCING WITHIN CEILING WHERE LOADING IS ANTICIPATED.
 - CONFIRM LOCATION OF ACCESS PANELS WITH THE CONSULTANT BEFORE INSTALLATION. MINOR ADJUSTMENTS TO LOCATION WITHIN WALL SYSTEM MAY BE REQUIRED WHERE PANEL INTERFERES WITH ARCHITECTURAL APPEARANCE.
 - COORDINATE WITH MECHANICAL AND ELECTRICAL CONTRACTOR FOR ALL CUTTING & PATCHING.
 - EXPOSED SURFACES OF PAINTABLE CEILING FIXTURES, INCLUDING ACCESS PANELS, GRILLES, AND DIFFUSERS ARE TO BE PAINTED TO MATCH ADJACENT CEILING. DO NOT PAINT EXPOSED DATA OR VOICE CABLING, OR HVAC CONTROLS.
 - LOCATE AIR DIFFUSERS AND RETURN AIR GRILLES TO SUIT NEW LAYOUT. MECHANICAL FIXTURES LOCATED AS INDICATED ON ARCHITECTURAL DRAWINGS AND COORDINATED WITH MECHANICAL ENGINEERING DRAWINGS.
 - SPRINKLER HEADS IN GWS TO BE CONCEALED WITH FLUSH MOUNTED CAP, COLOUR WHITE.
 - LOCATE LIGHT FIXTURES IN ACCORDANCE WITH ARCHITECTURAL DRAWINGS. OTHER
 - GENERAL CONTRACTOR TO COORDINATE WITH ARCHITECT THE NUMBER AND LOCATION OF ALL MECHANICAL, ELECTRICAL AND HVAC DEVICES.

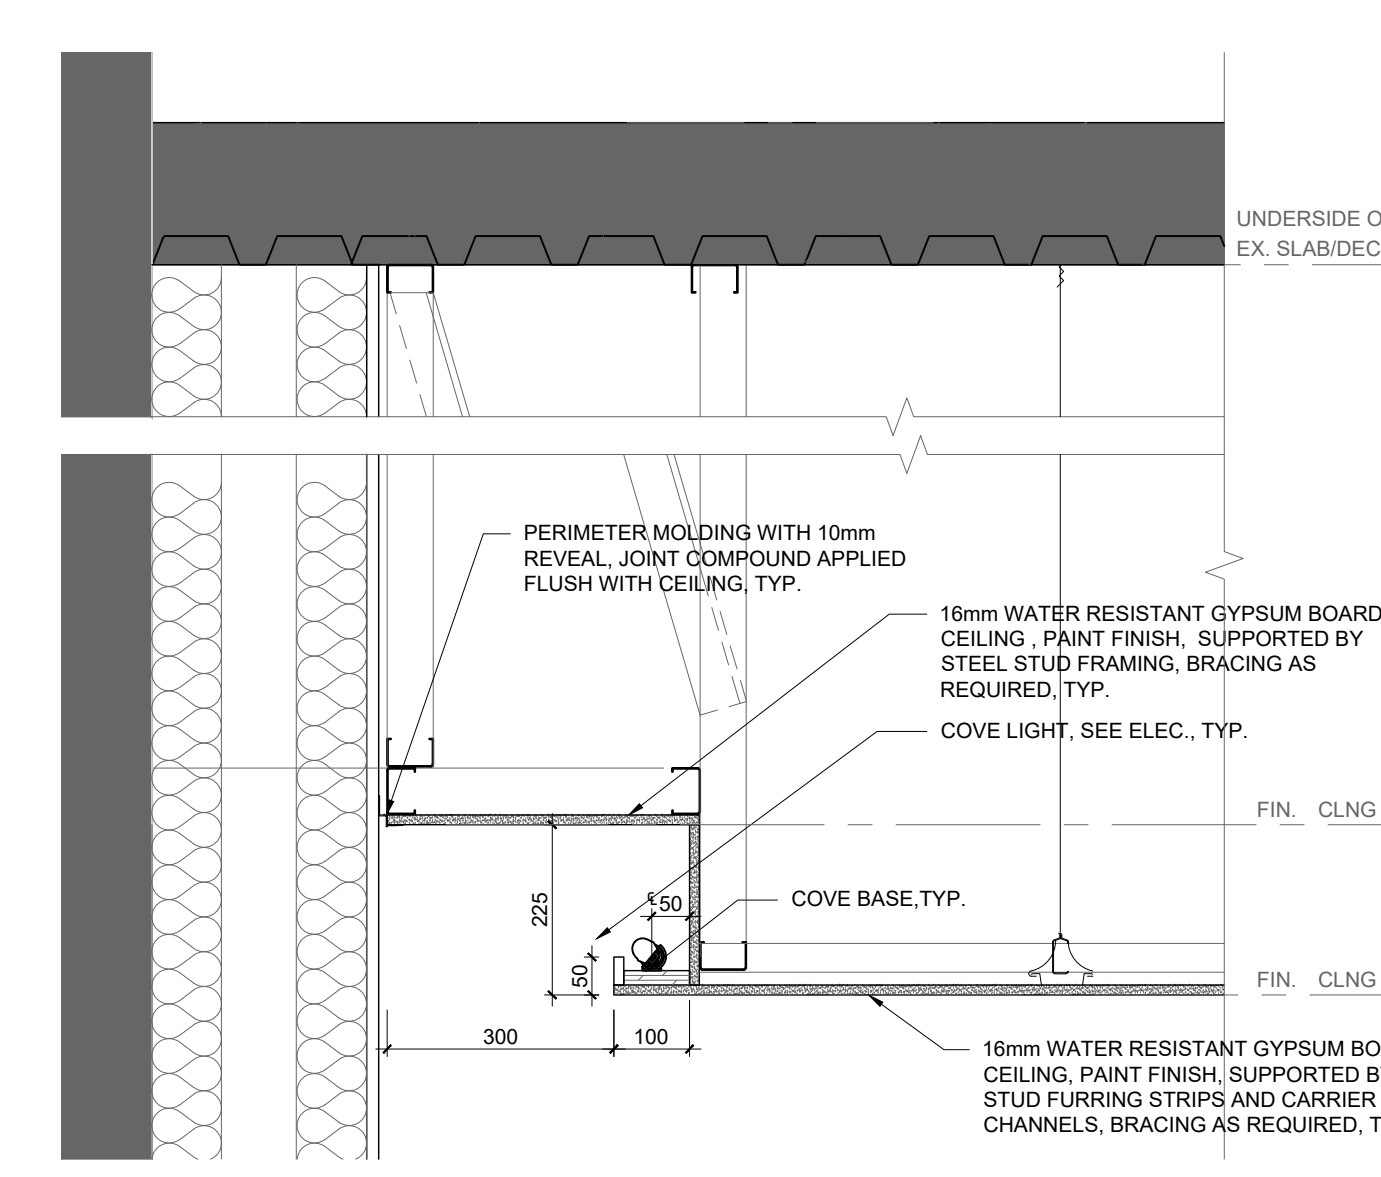

4 TYPICAL WASHROOM MODULE COVE LIGHT DETAIL
A300 SCALE: 1:10

14. ISSUED FOR CONSTRUCTION	2025.08.24
13. ISSUED FOR TENDER	2025.05.01
12. ISSUED FOR BUILDING PERMIT	2025.04.08
11. ISSUED FOR 10% CLIENT REVIEW	2025.03.31
10. ISSUED FOR 50% CLIENT REVIEW	2025.01.09
9. ISSUED FOR DESIGN DEVELOPMENT CLIENT REVIEW	2025.10.24
8. ISSUED FOR PRELIMINARY DESIGN CLIENT REVIEW	2025.10.01
7. ISSUED FOR PRELIMINARY DESIGN CLIENT REVIEW	2025.09.03
6. ISSUED FOR PRELIMINARY DESIGN CLIENT REVIEW	2025.08.18
5. ISSUED FOR PRELIMINARY DESIGN CLIENT REVIEW	2025.08.12
4. ISSUED FOR PRELIMINARY DESIGN CLIENT REVIEW	2025.08.01
3. ISSUED FOR PRELIMINARY DESIGN CLIENT REVIEW	2025.07.30
2. ISSUED FOR PRELIMINARY DESIGN CLIENT REVIEW	2025.07.25
1. ISSUED FOR PRELIMINARY DESIGN CLIENT REVIEW	2025.07.14

NO. DESCRIPTION DATE

REVISIONS

PROJECT

PEEL REGIONAL POLICE

REGION OF PEEL

EMIL V. KOLB CENTRE
PEEL REGIONAL POLICE FACILITY
181 DERRY ROAD EAST, MISSISSAUGA, ON L5T 2Y5

NGA ARCHITECTS

THE CONSULTANT SHALL CHECK AND VERIFY ALL DIMENSIONS AND REPORT ANY DISCREPANCIES TO THE DESIGNER IMMEDIATELY. THIS DRAWING IS NOT TO BE USED FOR CONSTRUCTION PURPOSES UNLESS IT IS APPROVED BY THE DESIGNER IMMEDIATELY.

PROJECT CONSULTANT
Stephenson Engineering
MECHANICAL CONSULTANT
EXP Services Inc.
ELECTRICAL CONSULTANT
EXP Services Inc.

SHEET TITLE
**REFLECTED CEILING PLAN
NEW- BASEMENT &
GROUND FLOOR**

SHEET NO.
A300

DRAWN BY
MM

CHECKED
RN


PROJECT NO.
AS NOTED

SCALE
AS NOTED



1 REFLECTED CEILING PLAN- NEW- SECOND FLOOR
SCALE: 1/100

2 REFLECTED CEILING PLAN- NEW- SECOND FLOOR (WASHROOMS)
SCALE: 1/100

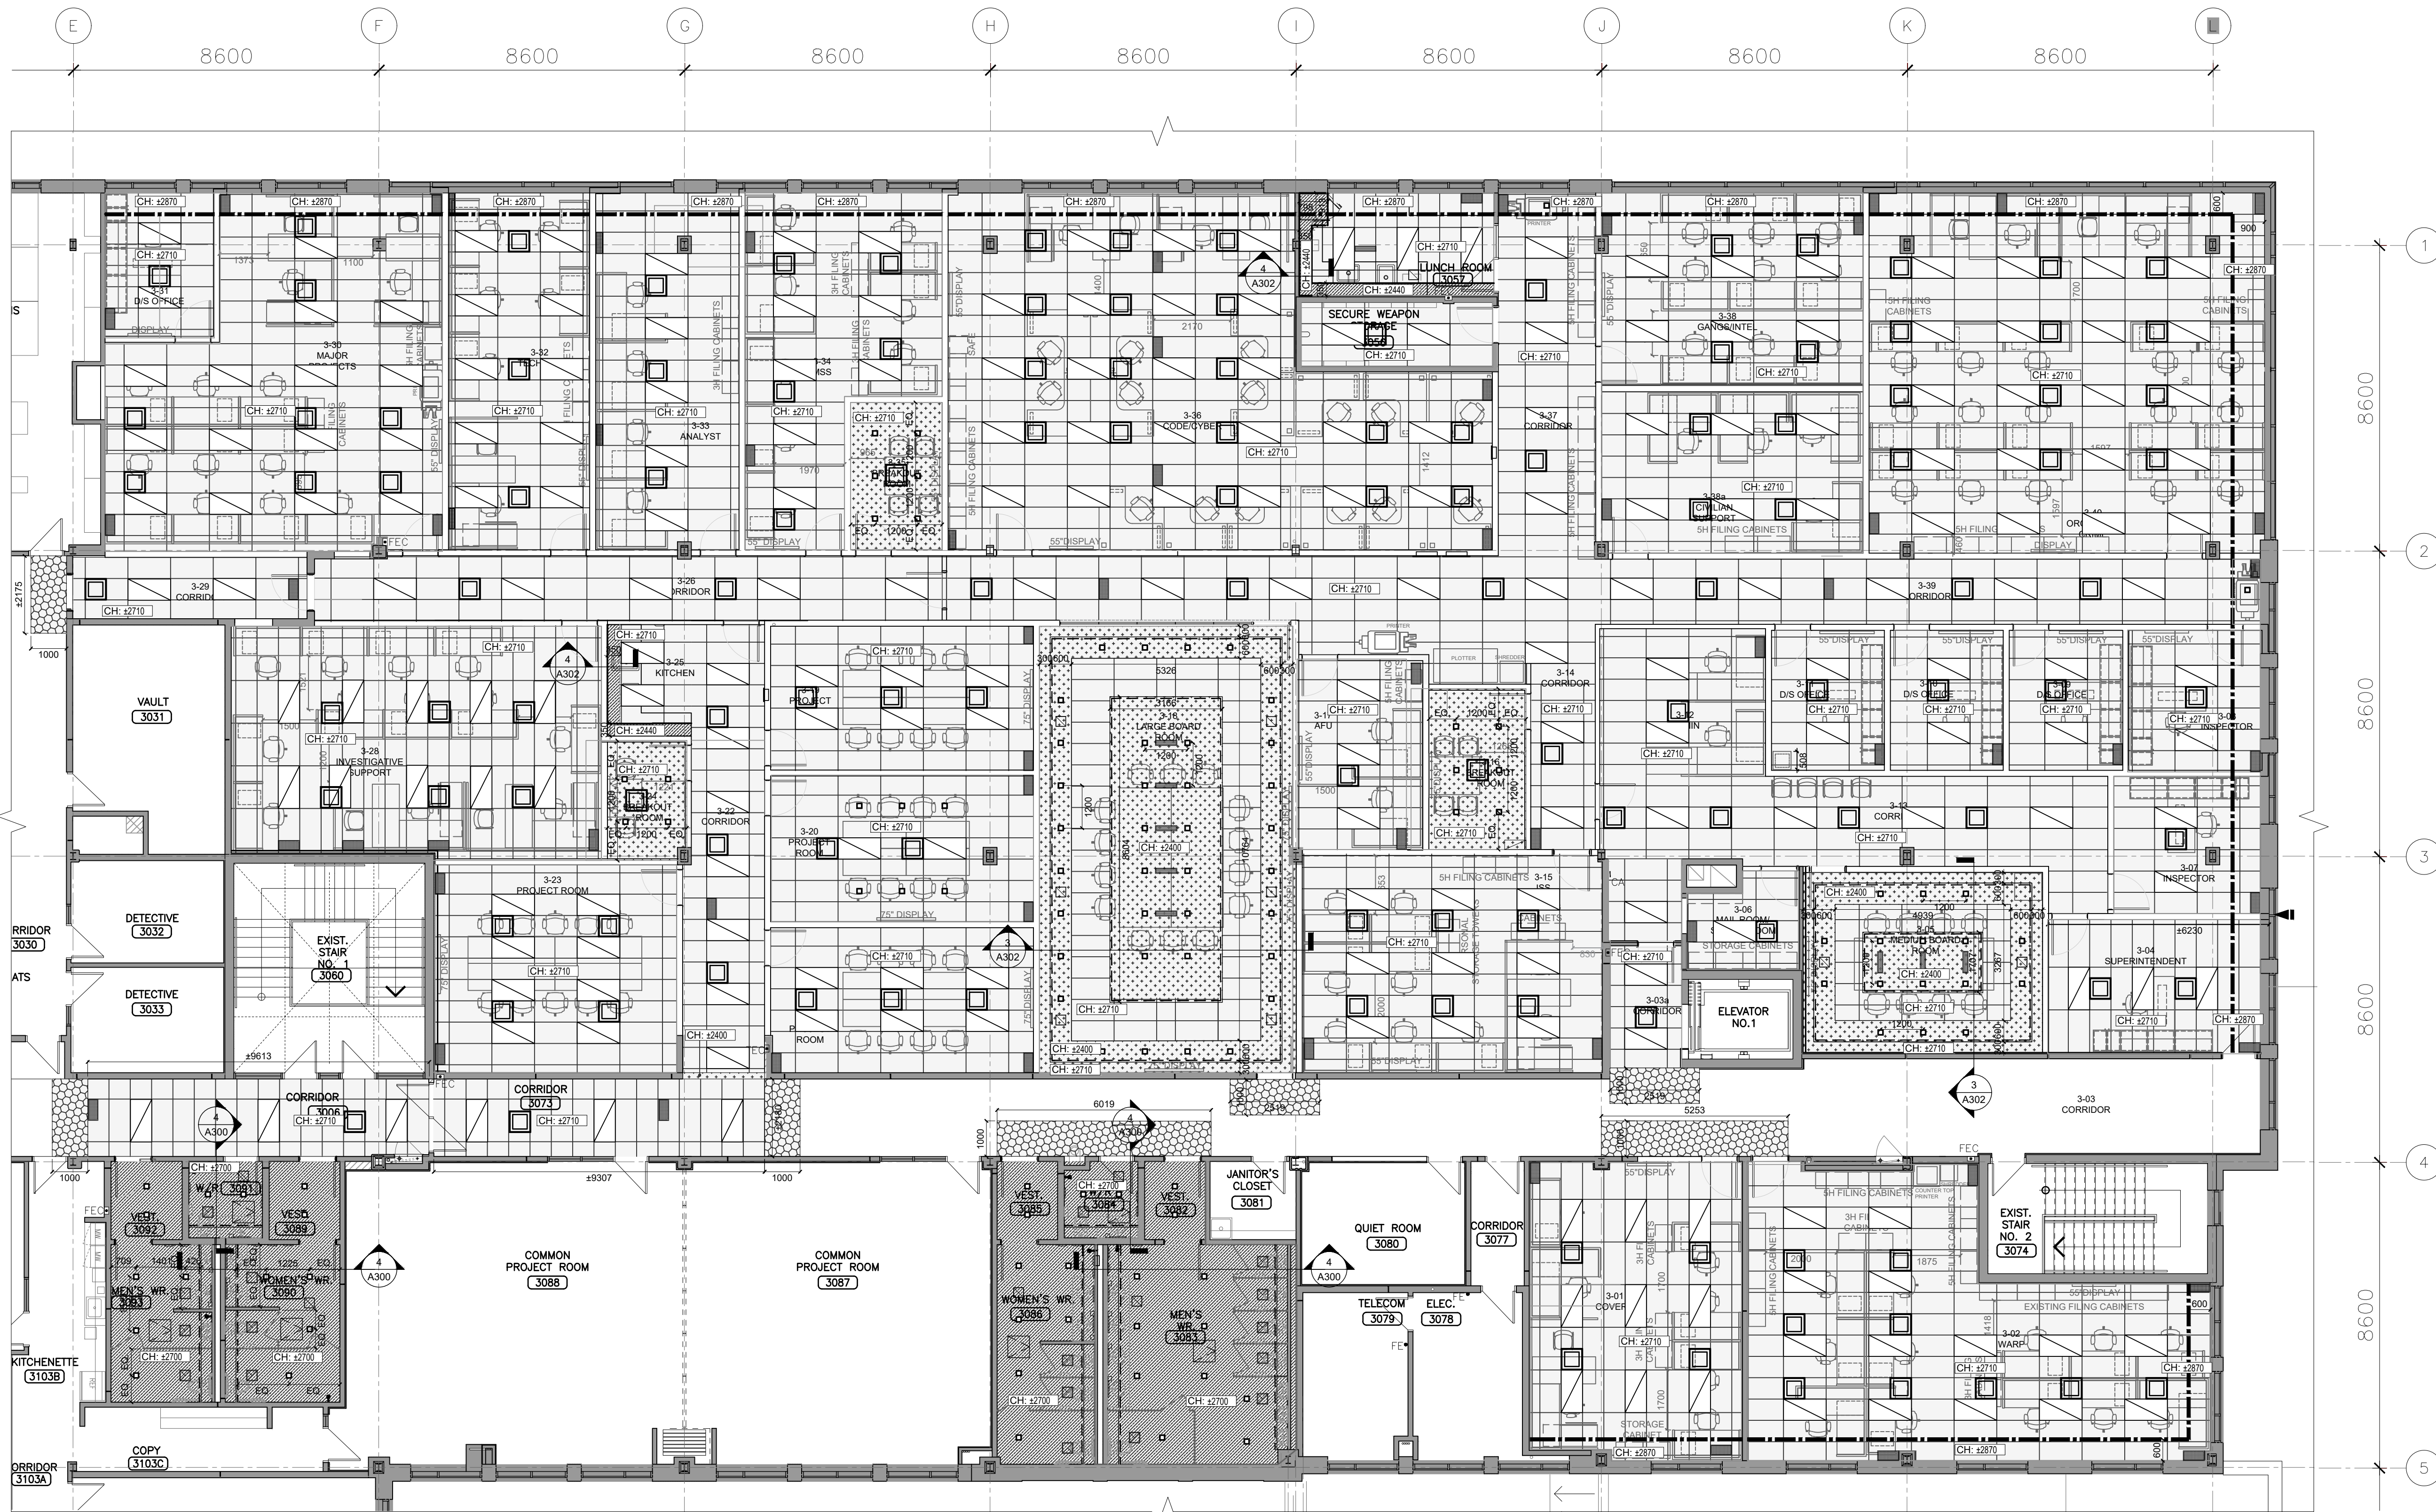

3 REFLECTED CEILING PLAN- NEW- THIRD FLOOR
SCALE: 1/100

REFLECTED CEILING PLAN NEW LEGEND	
	NEW SUSPENDED ACOUSTIC TILE CEILING, 600mm x 1200mm TYPICAL PANELS
	NEW GYPSUM BOARD CEILING, TYP. HANGER SPACING 1200mm O.C. MAX. WIRE TIED OR CLIPPED TO 38mm METAL CARRYING CHANNELS @ 1200mm O.C. MAX. USING METAL FURRING CHANNEL CLIPS TO ATTACH TO METAL FURRING CHANNELS SPACED AT 600mm O.C. MAX.
	NEW WATER-RESISTANT GYPSUM BOARD CEILING, TYP. HANGER SPACING 1200mm O.C. MAX. WIRE TIED OR CLIPPED TO 38mm METAL CARRYING CHANNELS @ 1200mm O.C. MAX. USING METAL FURRING CHANNEL CLIPS TO ATTACH TO METAL FURRING CHANNELS SPACED AT 600mm O.C. MAX.
	REMOVE, REPLACE, CUT AND PATCH EX. DRYWALL CEILING & CEILING TILE TO ACCOMMODATE THE NEW MECHANICAL WORK IN THE CEILING SPACE. SEE MECHANICAL, TYP.
	ANY DAMAGED TILES DURING THE PROCESS ARE TO BE REPLACED WITH NEW TILES. CEILING GRID IS TO REMAIN.
	REPLACE ANY DAMAGED CEILING SYSTEM COMPONENTS INCLUDE BUT NOT LIMITED TO HANGING, EXPOSED MAIN TIE, EXPOSED CROSS TIE, WALL MOLDING LAY IN PANELS AND HOLD DOWN CLIPS WHERE REQUIRED. M.G.A.T. TYP.
	PATCH, REPAIR AND PAINT FINISH ALL AFFECTED GYPSUMBOARD CEILING TO MATCH EXISTING. M.G.A.T. TYP.
	REMOVE AND REINSTALL ALL EXISTING MECHANICAL AND ELECTRICAL FIXTURES. DEVICES, COMPONENTS INCLUDE BUT NOT LIMITED TO LIGHTING FIXTURES, EXHAUSTS/SUPPLY GRILLE, OCCUPANCY SENSORS, ETC. IF REQUIRED, ALL DAMAGED EXISTING ELECTRICAL AND MECHANICAL COMPONENTS TO BE REPLACED WITH NEW TO MATCH EXISTING. M.G.A.T. TYP. GENERAL CONTRACTOR TO VERIFY QUANTITIES, TYPE AND EXACT LOCATION OF ALL ELECTRICAL & MECHANICAL COMPONENTS ON SITE.
	NEW DRYWALL BULKHEAD, REFER TO MECHANICAL DRAWING FOR DIFFUSER. SEE MECH. TYP.
	HEIGHT TO UNDERSIDE OF CEILING FROM FINISH FLOOR
	EX. WALL OR PARTITION TO REMAIN, TYP.
	NEW WALL OR PARTITION, TYP.
LIGHTING	
	NEW ARCHITECTURAL RECESSED 600mm x 1200mm LED LUMINAIRE, SEE ELECTRICAL, TYP.
	NEW ARCHITECTURAL RECESSED 600mm x 600mm LED LUMINAIRE, SEE ELECTRICAL, TYP.
	NEW LINEAR RECESSED LED LUMINAIRE, SEE ELEC. TYP.
	NEW RECESSED SQUARE LED DOWNLIGHT, SEE ELECTRICAL, TYP.
	NEW LINEAR COVE LED LUMINAIRE, SEE ELECTRICAL, TYP.
HVAC	
	NEW LINEAR SUPPLY AIR DIFFUSER, SEE MECHANICAL, TYP.
	NEW RECTANGULAR SUPPLY AIR DIFFUSER, SEE MECHANICAL, TYP.
	NEW RETURN/EXHAUST/INTAKE AIR GRILLE, SEE MECHANICAL, TYP.
	NEW RADIANT PANEL, SEE MECHANICAL, TYP.
	NEW DRYWALL CONCEALED TYPE ACCESS PANEL, TYP.
TYPICAL	
EX	EXISTING
M.G.A.T.	MAKE GOOD ON ALL TRADES AT JUNCTION
TYP.	TYPICAL

- REFLECTED CEILING PLAN NEW NOTES**
1. ALL DIMENSIONS TO BE SITE MEASURED AND VERIFIED.
 2. THIS DRAWING IS FOR THE LOCATION DIME OF A PORTION OF FIXTURES, OUTLETS, GRILLES, DIFFUSERS, AND OTHER EQUIPMENT. IT IS NOT INTENDED TO INDICATE THE COMPLETE SCOPE OF MECHANICAL AND ELECTRICAL WORK. REPORT ANY DISCREPANCIES BETWEEN THIS DRAWING AND THE ENGINEER'S DRAWINGS TO THE DESIGNER IMMEDIATELY.
 3. THIS DRAWING TO BE READ IN CONJUNCTION WITH MECHANICAL AND ELECTRICAL REFLECTED CEILING PLAN DEMOLITION & ROOM FINISH SCHEDULE DRAWINGS. REPORT ANY DISCREPANCIES OR CONFLICTS BETWEEN CONSULTANT'S DRAWINGS TO THE ARCHITECT.
 4. IN ALL AREAS OF WORK, SMOKE AND FIRE SEAL ALL CONNECTIONS AND WALL PENETRATIONS.
 5. REPAIR, PATCH, AND MAKE GOOD AT JUNCTIONS ALL RELATED EXISTING AREAS TO ACCOMMODATE NEW MECHANICAL AND ELECTRICAL MODIFICATIONS AND NEW CONNECTIONS.
 6. RECESSED LIGHT FIXTURES TO BE INSTALLED SO THAT NO LIGHT LEAKS ARE VISIBLE.
 7. ALL HVAC DUCTS, T-BAR & GYPSUM BOARD CEILINGS TO BE SUSPENDED FROM BASE BUILDING STRUCTURE. SUSPENSION FROM METAL DECK WILL NOT BE ACCEPTED.
 8. RESEAL ALL PENETRATIONS TO LANDROCK BASE BUILDING CAUSED BY HANDLING OF EQUIPMENT, CEILING, LIGHT, ETC.
 9. CONSULTANT TO APPROVE LOCATIONS OF ALL SPECIALTY LIGHTING RECESSED IN CEILINGS PRIOR TO INSTALLATION.
 10. ALL MECHANICAL AND ELECTRICAL DEVICES ON ACOUSTIC CEILING TILES TO BE CENTERED ON EACH TILE, TYP.
 11. ENSURE FIRE ALARM AND SMOKE DETECTORS TO BE BYPASSED, COVERED AND PROTECTED PRIOR TO SANDING GIBS CEILINGS.
 12. PROVIDE NECESSARY BLOCKING AND REINFORCING WITHIN CEILING WHERE LOADING IS ANTICIPATED.
 13. CONFIRM LOCATION OF ACCESS PANELS WITH THE CONSULTANT BEFORE INSTALLATION. MINOR ADJUSTMENTS TO LOCATION WITHIN WALL SYSTEM MAY BE REQUIRED WHERE PANEL INTERFERES WITH ARCHITECTURAL APPEARANCE.
 14. COORDINATE WITH MECHANICAL AND ELECTRICAL CONTRACTOR FOR ALL CUTTING & PATCHING.
 15. EXPOSED SURFACES OF PAINTABLE CEILING FIXTURES, INCLUDING ACCESS PANELS, GRILLES, AND DIFFUSERS ARE TO BE PAINTED TO MATCH ADJACENT CEILING. DO NOT PAINT EXPOSED DATA OR VOICE CABLEING, OR HVAC CONTROLS.
 16. LOCATE AIR DIFFUSERS AND RETURN AIR GRILLES TO SUIT NEW LAOUT. MECHANICAL FIXTURES LOCATED AS INDICATED ON ARCHITECTURAL DRAWINGS AND COORDINATED WITH MECHANICAL ENGINEERING DRAWINGS.
 17. SPRINKLER HEADS IN GIBS TO BE CONCEALED WITH FLUSH MOUNTED CAP. COLOUR: WHITE.
 18. LOCATE LIGHT FIXTURES IN ACCORDANCE WITH ARCHITECTURAL DRAWINGS. OTHER ELECTRICAL ITEMS ARE SHOWN FOR COORDINATION.
 19. GENERAL CONTRACTOR TO CONFIRM WITH ARCHITECT THE NUMBER AND LOCATION OF ALL MECHANICAL, ELECTRICAL, AND AV DEVICES.

15. ISSUED FOR CONSTRUCTION	2026.08.24
14. ISSUED FOR TENDER AND/AND/OR	2026.08.15
13. ISSUED FOR TENDER	2026.05.01
12. ISSUED FOR BUILDING PERMIT	2026.04.08
11. ISSUED FOR 10% CLIENT REVIEW	2026.03.31
10. ISSUED FOR NEW CLIENT REVIEW	2026.01.09
9. ISSUED FOR DESIGN DEVELOPMENT CLIENT REVIEW	2025.10.24
8. ISSUED FOR PRELIMINARY DESIGN CLIENT REVIEW	2025.09.03
7. ISSUED FOR PRELIMINARY DESIGN CLIENT REVIEW	2025.08.18
6. ISSUED FOR PRELIMINARY DESIGN CLIENT REVIEW	2025.08.12
5. ISSUED FOR PRELIMINARY DESIGN CLIENT REVIEW	2025.08.01
4. ISSUED FOR PRELIMINARY DESIGN CLIENT REVIEW	2025.07.30
3. ISSUED FOR PRELIMINARY DESIGN CLIENT REVIEW	2025.07.29
2. ISSUED FOR PRELIMINARY DESIGN CLIENT REVIEW	2025.07.14
1. ISSUED FOR PRELIMINARY DESIGN CLIENT REVIEW	2025.07.14


NO. DESCRIPTION DATE

REVISIONS

PROJECT



REGION OF PEEL
EMIL V. KOLB CENTRE
PEEL REGIONAL POLICE FACILITY
INTERIOR RENOVATION PROJECT
181 DERRY ROAD EAST, MISSISSAUGA, ON L5T 2Y5

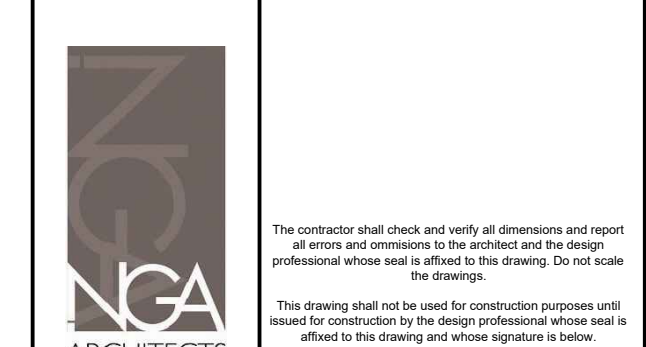

STRUCTURAL CONSULTANT
STEPHENSON ENGINEERING
WESTON/CORSE/DOY
EXP Services Inc.
ELECTRICAL CONSULTANT
EXP Services Inc.

SHEET TITLE

REFLECTED CEILING PLAN
NEW- SECOND & THIRD
FLOOR


SHEET NO. A301

DRAWN BY MM


CHECKED RN

PROJECT NO.


SCALE AS NOTED

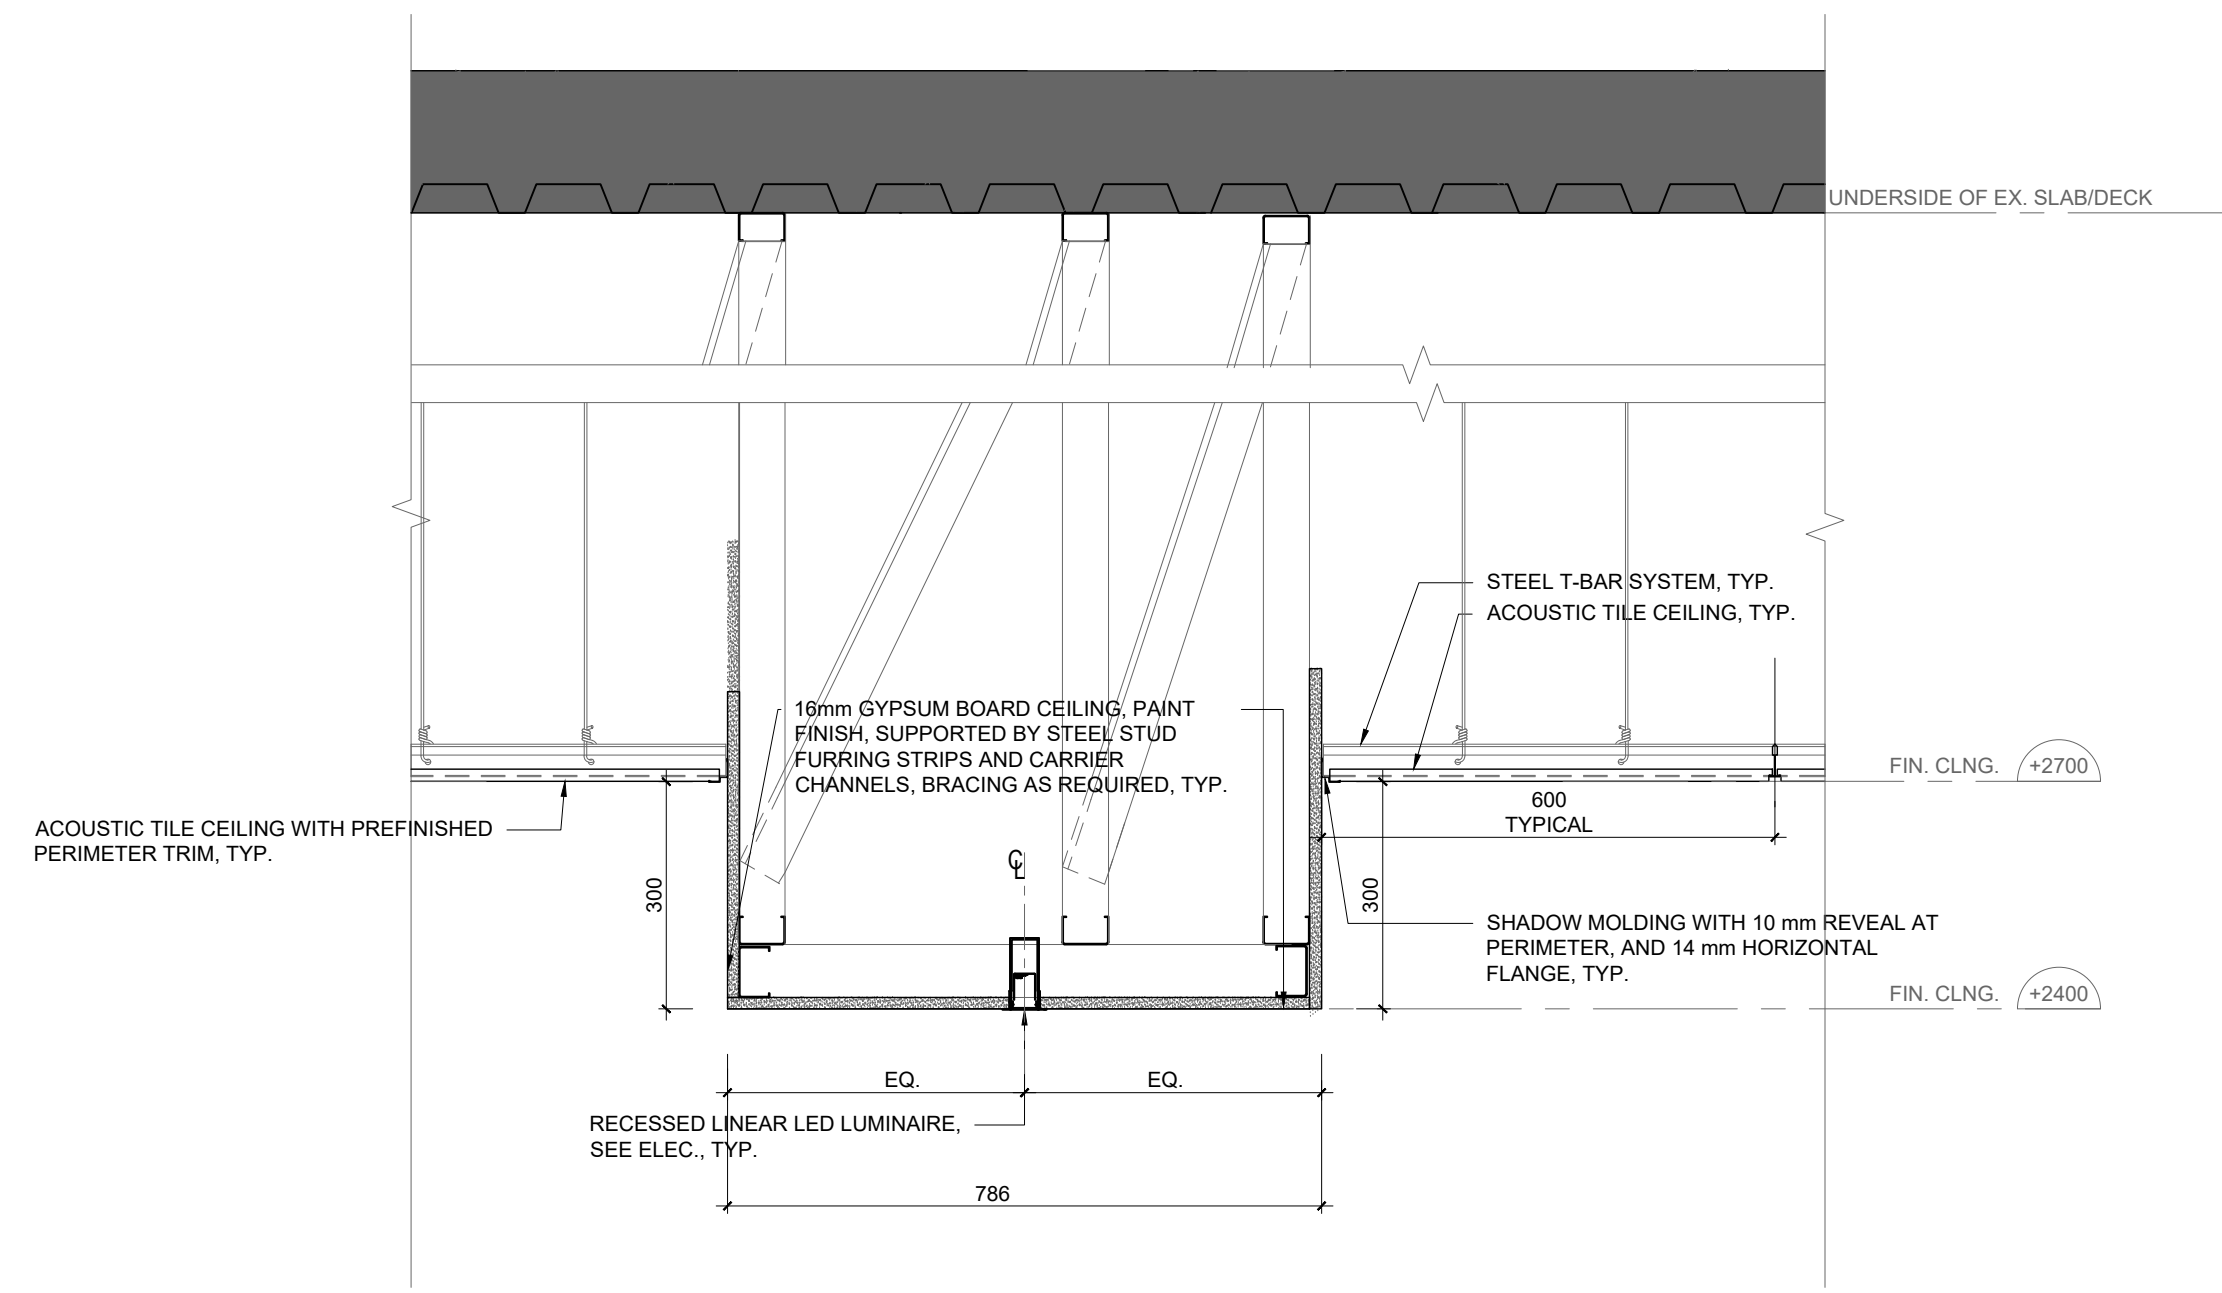


1
A302
CEILING DETAIL SECTION- GROUND FLOOR- RECEPTION
SCALE: 1:10

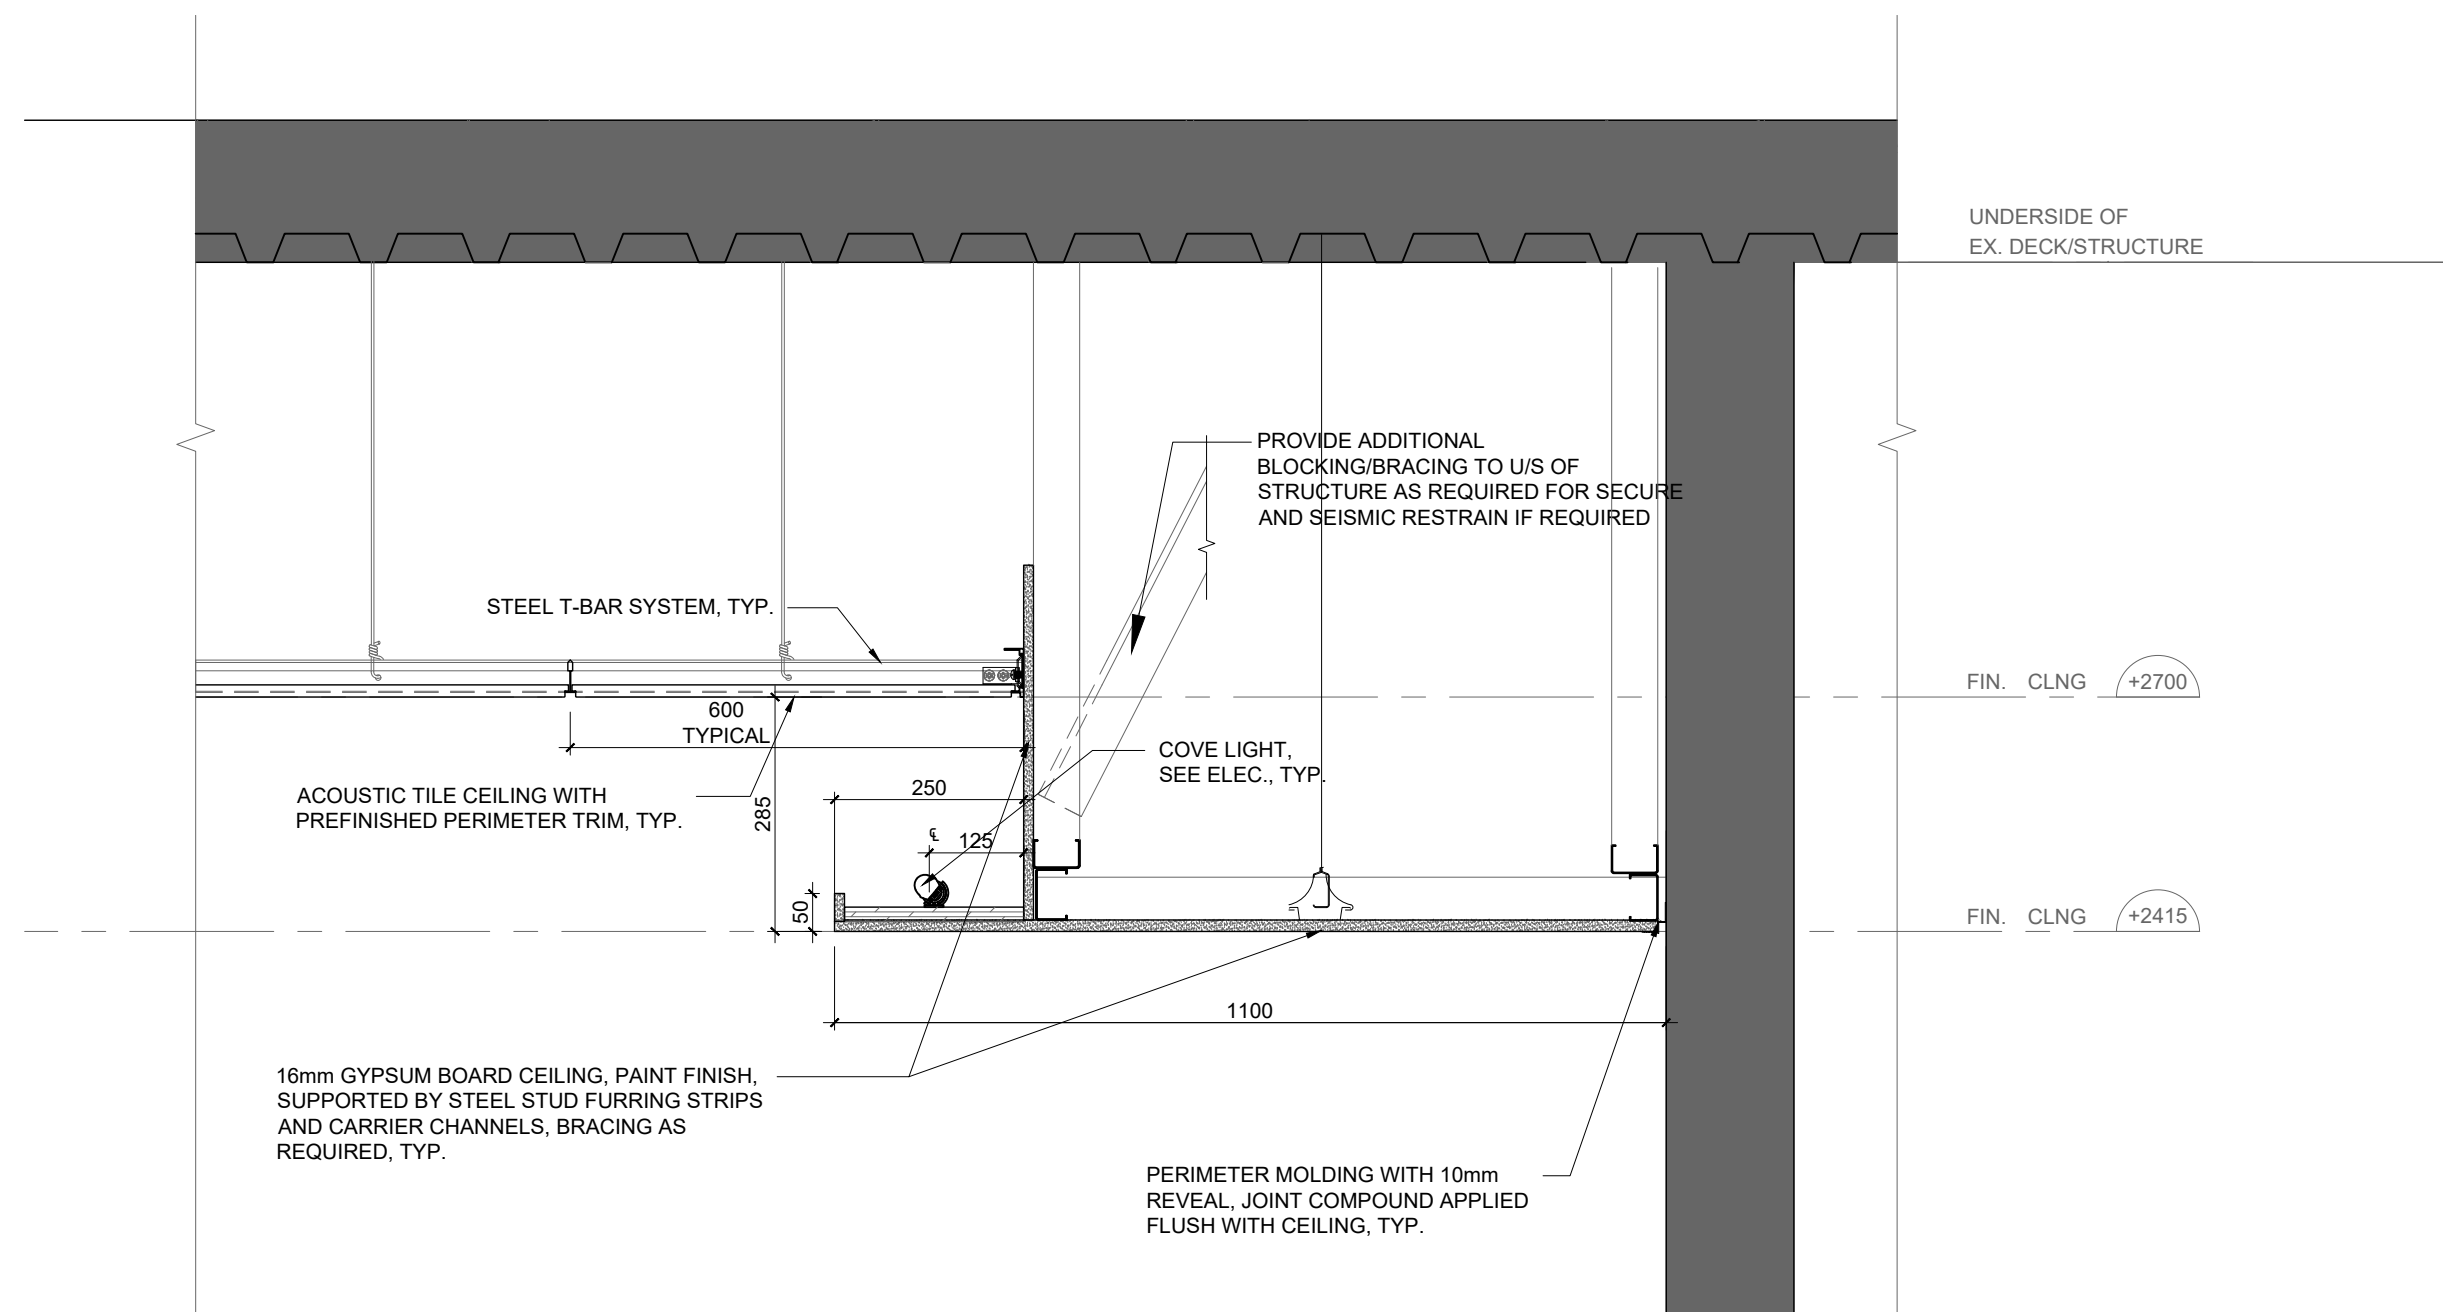

2
A302
CEILING DETAIL SECTION- GROUND FLOOR- KITCHENETTE 1096
SCALE: 1:10

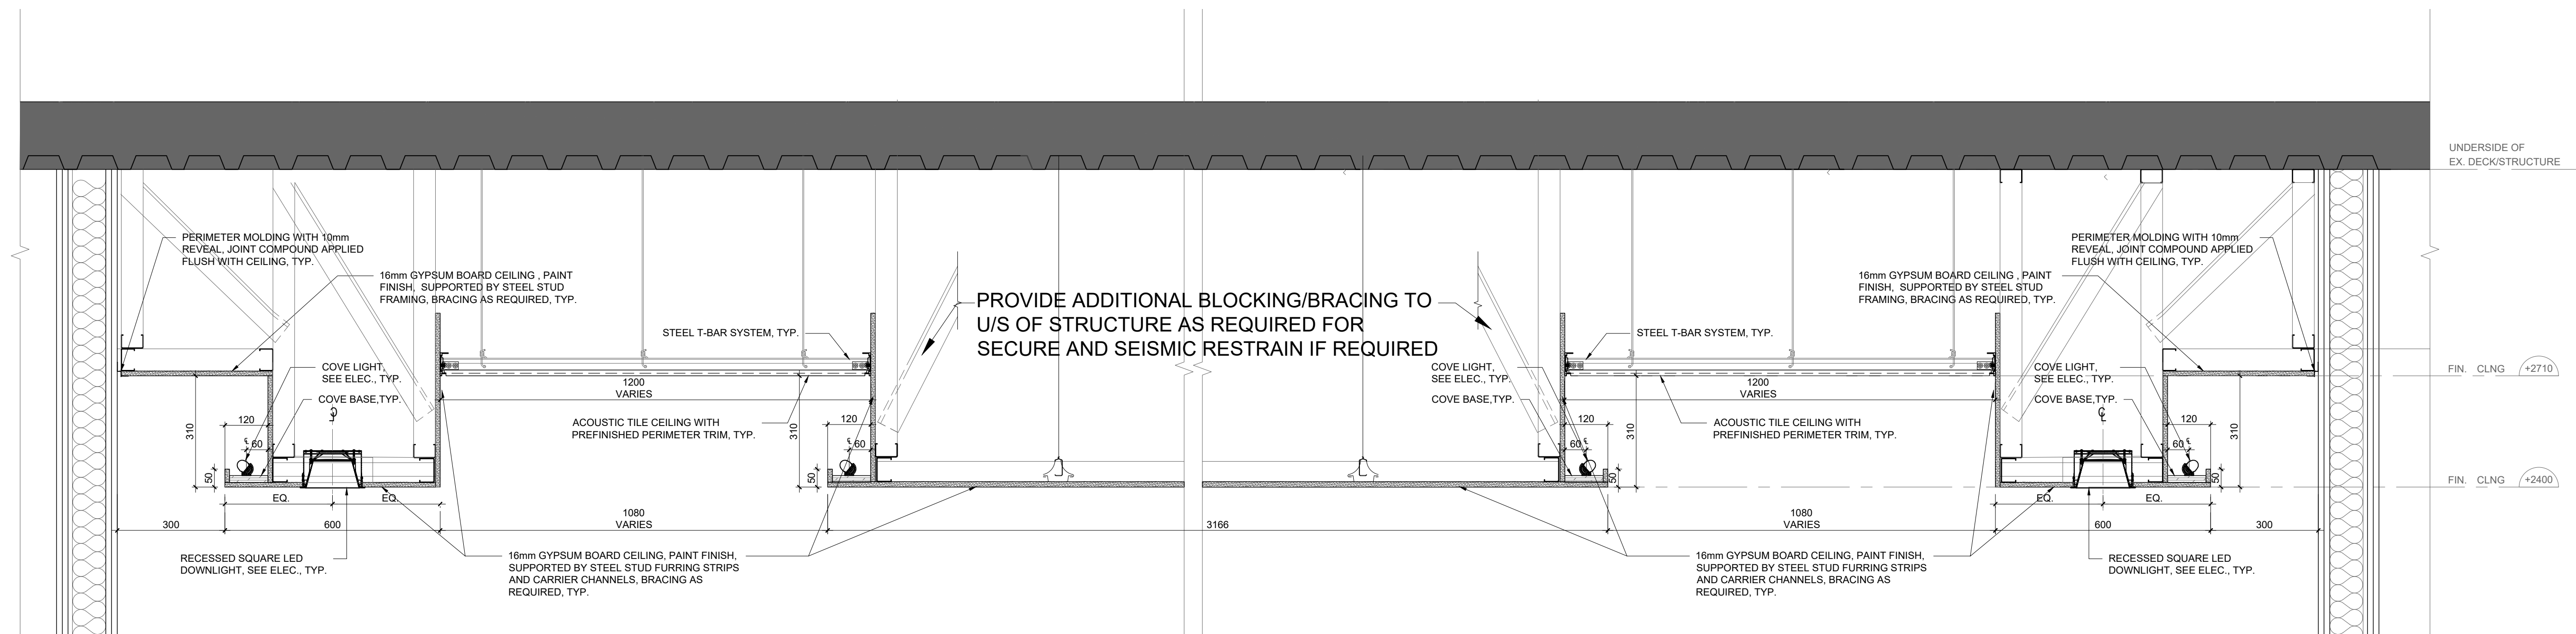

3
A302
CEILING DETAIL SECTION- THIRD FLOOR- LARGE & MEDIUM BOARD ROOM
SCALE: 1:10

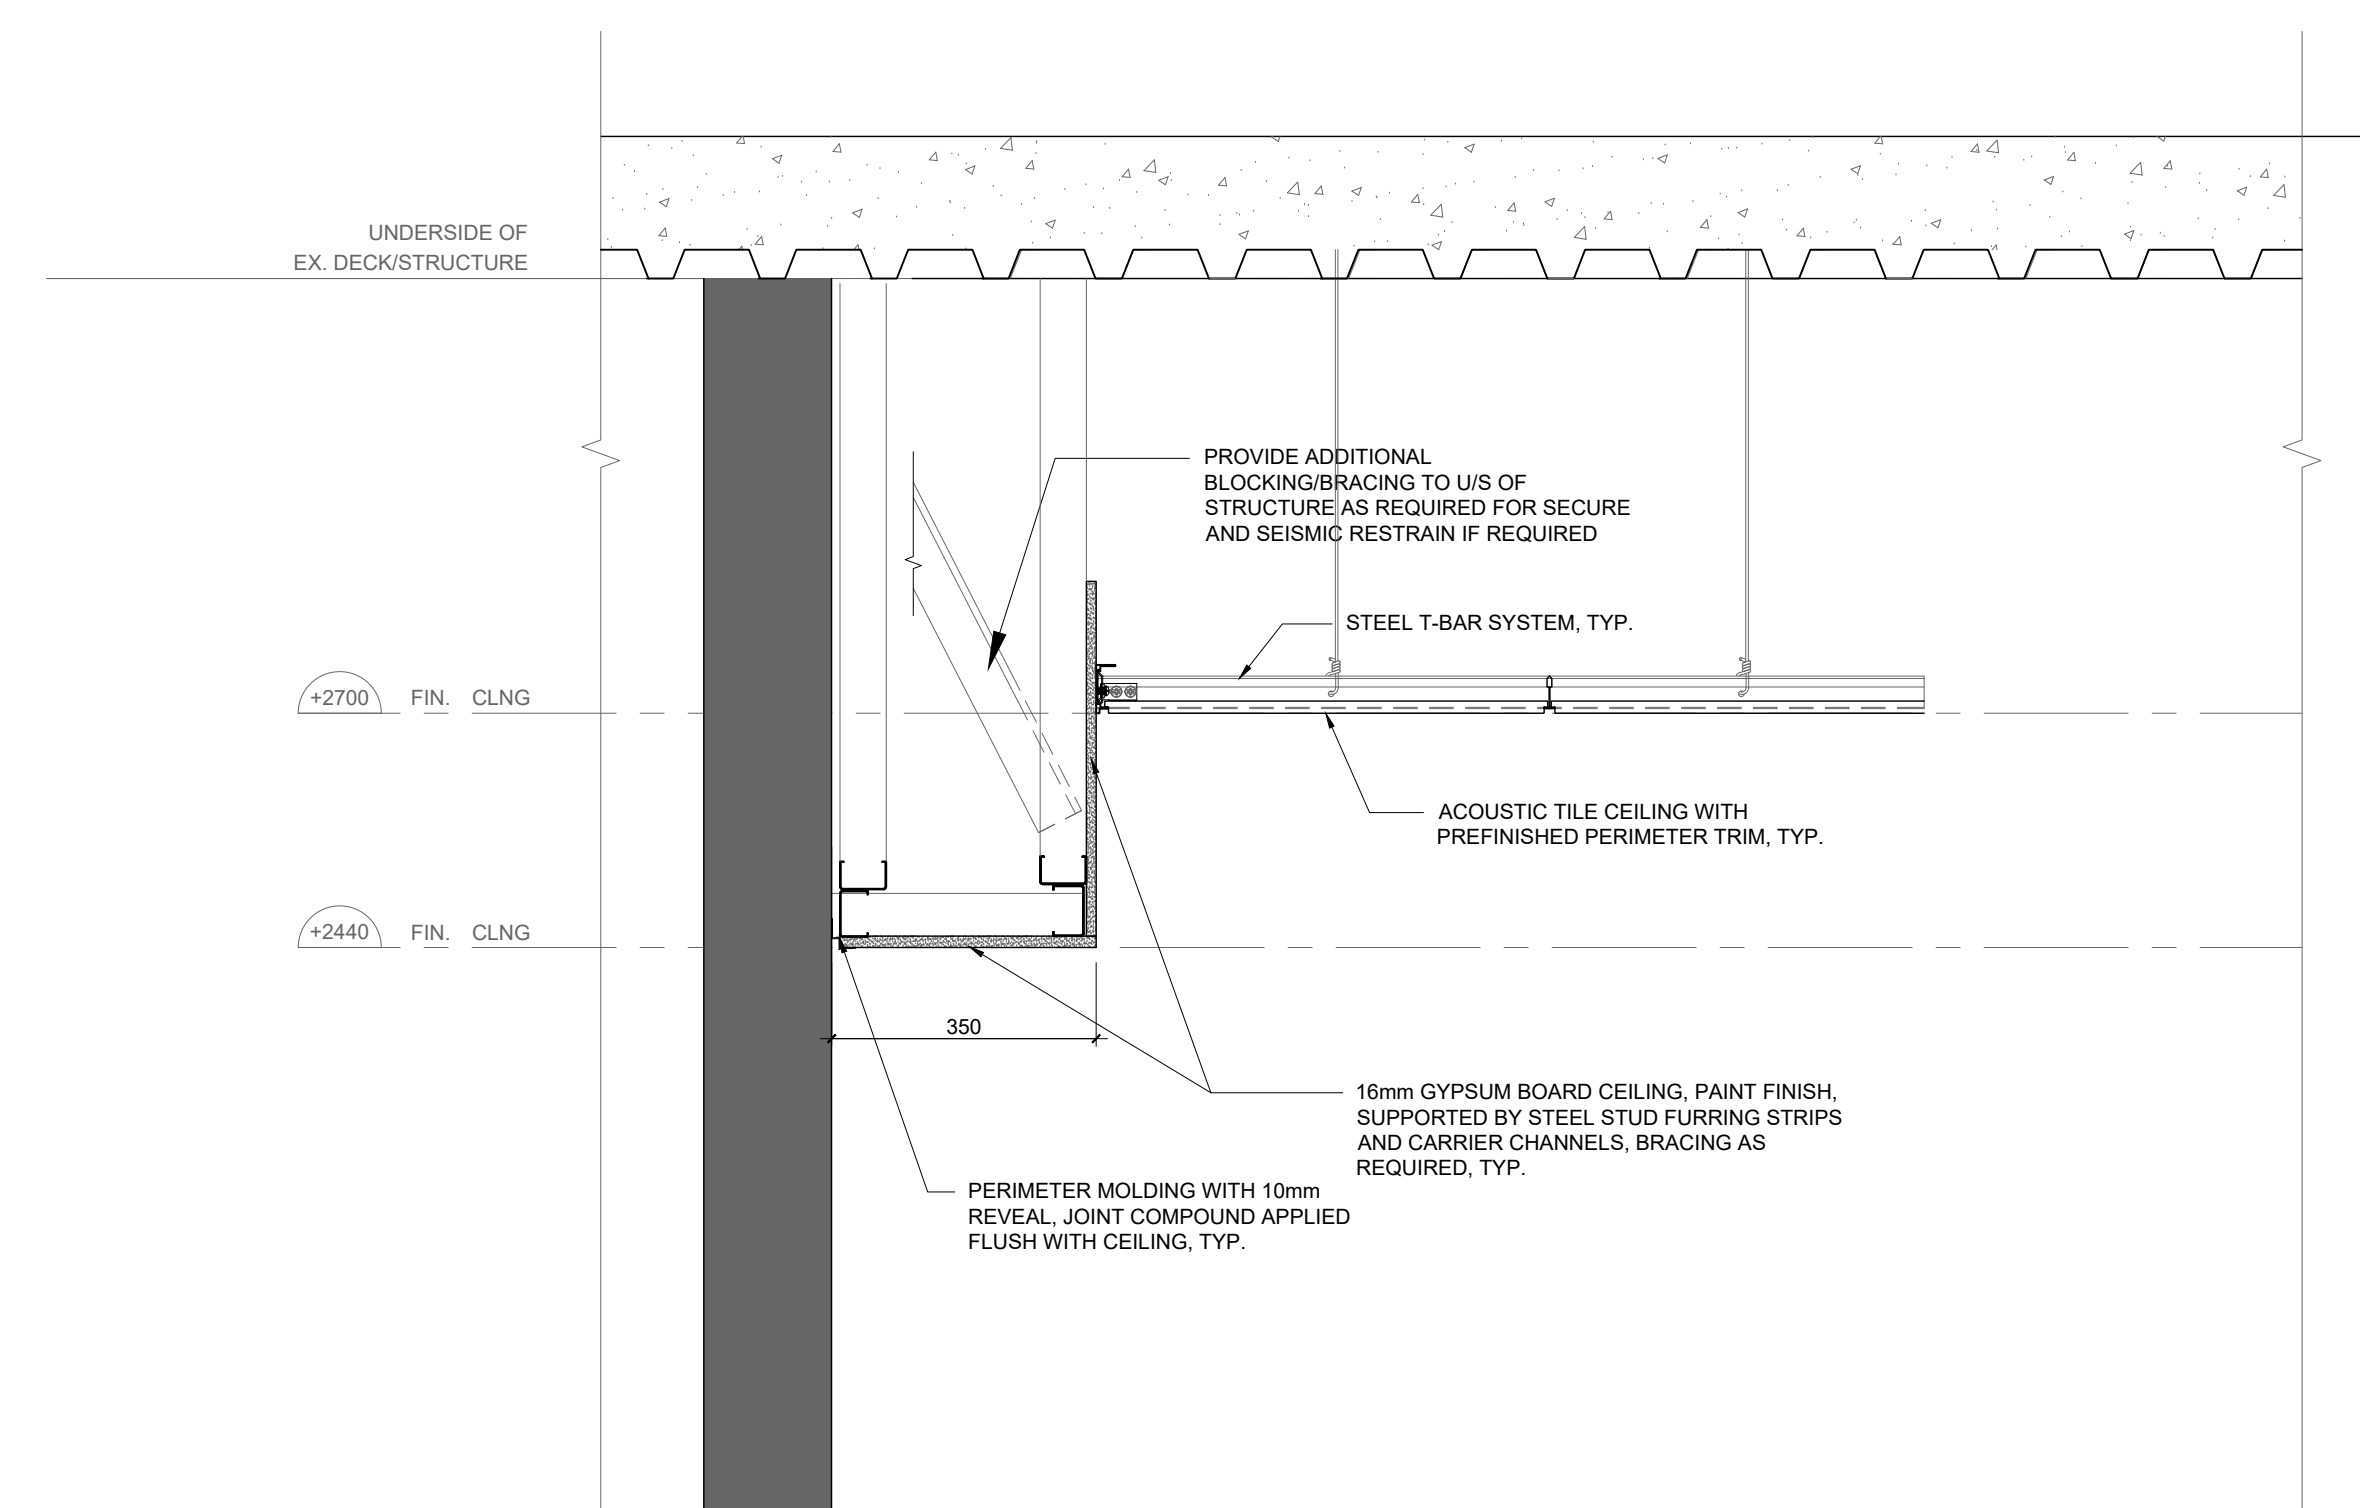

4
A302
CEILING DETAIL SECTION- GROUND AND THIRD FLOOR- KITCHEN AND LUNCH ROOM
SCALE: 1:10

14. ISSUED FOR CONSTRUCTION	2025.08.24
13. ISSUED FOR TENDER	2025.05.01
12. ISSUED FOR BUILDING PERMIT	2025.04.08
11. ISSUED FOR 10% CLIENT REVIEW	2025.03.31
10. ISSUED FOR 5% CLIENT REVIEW	2025.01.08
9. ISSUED FOR DESIGN DEVELOPMENT CLIENT REVIEW	2025.10.24
8. ISSUED FOR DESIGN DEVELOPMENT CLIENT REVIEW	2025.10.01
7. ISSUED FOR PRELIMINARY DESIGN CLIENT REVIEW	2025.09.03
6. ISSUED FOR PRELIMINARY DESIGN CLIENT REVIEW	2025.08.18
5. ISSUED FOR PRELIMINARY DESIGN CLIENT REVIEW	2025.08.12
4. ISSUED FOR PRELIMINARY DESIGN CLIENT REVIEW	2025.08.01
3. ISSUED FOR PRELIMINARY DESIGN CLIENT REVIEW	2025.07.30
2. ISSUED FOR PRELIMINARY DESIGN CLIENT REVIEW	2025.07.25
1. ISSUED FOR PRELIMINARY DESIGN CLIENT REVIEW	2025.07.14


NO.	DESCRIPTION	DATE
-----	-------------	------

REVISIONS	
-----------	--

PROJECT	
---------	--



REGION OF PEEL
EMIL V. KOLB CENTRE
PEEL REGIONAL POLICE FACILITY
INTERIOR RENOVATION PROJECT
181 DERRY ROAD EAST, MISSISSAUGA, ON L5T 2Y5

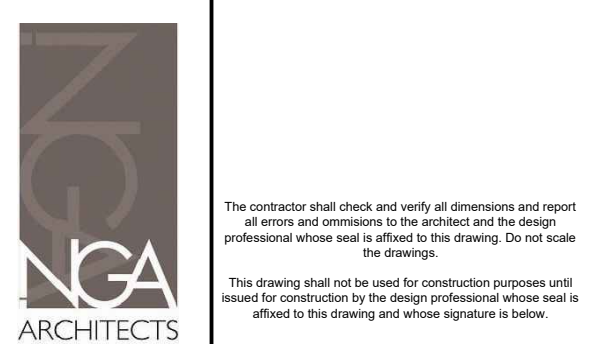

DESIGNED FOR CONSTRUCTION	DATE
STRUCTURAL CONSULTANT	STEPHENSON ENGINEERING
ELECTRICAL CONSULTANT	EXP SERVICES INC.
ELECTRICAL CONSULTANT	EXP SERVICES INC.

SHEET TITLE
CEILING DETAIL SECTIONS

SHEET NO.	DRAWN BY	CHECKED
A302	MM	RN
PROJECT NO.		
SCALE		AS NOTED



GENERAL DEMOLITION NOTES

1. ALL DIMENSIONS SHOWN ARE APPROXIMATE. DIMENSIONS MUST BE SITE VERIFIED BY CONTRACTOR.
2. THIS DRAWING TO BE READ IN CONJUNCTION W/ FLOOR FINISH NEW - ROOM FINISH SCHEDULE DRAWINGS. REPORT ANY DISCREPANCIES OR CONFLICTS BETWEEN CONSULTANT'S DRAWINGS TO THE ARCHITECT.
3. CONTRACTOR TO SUPPLY AND INSTALL TEMPORARY PLYWOOD SHEETING TO PROTECT NEW FLOORING BEING INSTALLED IN ALL AREAS WHERE PUBLIC ACCESS MUST BE MAINTAINED DURING CONSTRUCTION.
4. GENERAL CONTRACTOR IS RESPONSIBLE FOR X-RAY STUDY OF EXIST. CONCRETE FLOOR SLAB BEFORE CUTTING TO ENSURE STRUCTURAL INTEGRITY OF THE FLOOR SLAB AND TO AVOID ANY UNDERGROUND UTILITIES.
5. ALL FLOOR AREAS WHERE EXISTING FLOOR FINISH HAS BEEN REMOVED TO EXPOSE NEW FINISHES TO BE PROPERLY PREPARED WITH LEVELING COMPOUND UP TO 2" THICK, SMOOTH, AND CLEAN TO RECEIVE NEW FLOORING.
6. REPAIR, PATCH, MAINT GOOD CUT WALLS AND FLOOR JOINTS, AND PAINT FINISH TO ALL RELATED SURFACES AND ACCOMMODATE NEW MECHANICAL & ELECTRICAL MODIFICATIONS, FIXTURES AND NEW CONNECTIONS.



14.	ISSUED FOR CONSTRUCTION	2026.08.24
13.	ISSUED FOR TENDER	2026.05.01
12.	ISSUED FOR BUILDING PERMIT	2026.04.08
11.	ISSUED FOR 100% FINANCIAL REVIEW	2026.03.31
10.	ISSUED FOR USE CLIENT REVIEW	2026.01.09
9.	ISSUED FOR DESIGN DEVELOPMENT CLIENT REVIEW	2025.10.24
8.	ISSUED FOR DESIGN DEVELOPMENT CLIENT REVIEW	2025.10.01
7.	ISSUED FOR PRELIMINARY DESIGN CLIENT REVIEW	2025.09.03
6.	ISSUED FOR PRELIMINARY DESIGN CLIENT REVIEW	2025.08.18
5.	ISSUED FOR PRELIMINARY DESIGN CLIENT REVIEW	2025.08.12
4.	ISSUED FOR PRELIMINARY DESIGN CLIENT REVIEW	2025.08.01
3.	ISSUED FOR PRELIMINARY DESIGN CLIENT REVIEW	2025.07.30
2.	ISSUED FOR PRELIMINARY DESIGN CLIENT REVIEW	2025.07.25
1.	ISSUED FOR PRELIMINARY DESIGN CLIENT REVIEW	2025.07.14
NO. DESCRIPTION		DATE
REVISJONS		



REGION OF PEE

EMIL V. KOLB CENTRE
PEEL REGIONAL POLICE FACILITY
INTERIOR RENOVATION PROJECT
180 DERRBY ROAD EAST, MISSISSAUGA, ON L4T 2V6






The contractor shall check and verify all dimensions and report all errors and omissions to the architect and the design professional whose seal is affixed to this drawing. Do not scale the drawings.

This drawing shall not be used for construction purposes until issued for construction by the design professional whose seal is affixed to this drawing and whose signature is below.

NORTH 	ISSUED FOR CONSTRUCTION		DATE
	STRUCTURAL CONSULTANT		
	Stephenson Engineering		
	MECHANICAL CONSULTANT		
	EXP Services Inc.		
	ELECTRICAL CONSULTANT		
	EXP Services Inc.		


SHEET TITLE
FLOOR FINISH PLAN
NEW- BASEMENT & GROUND
FLOOR

SHEET NO. A400	DRAWN BY MM	CHECKED RN
	PROJECT NO.	
	SCALE AS NOTED	

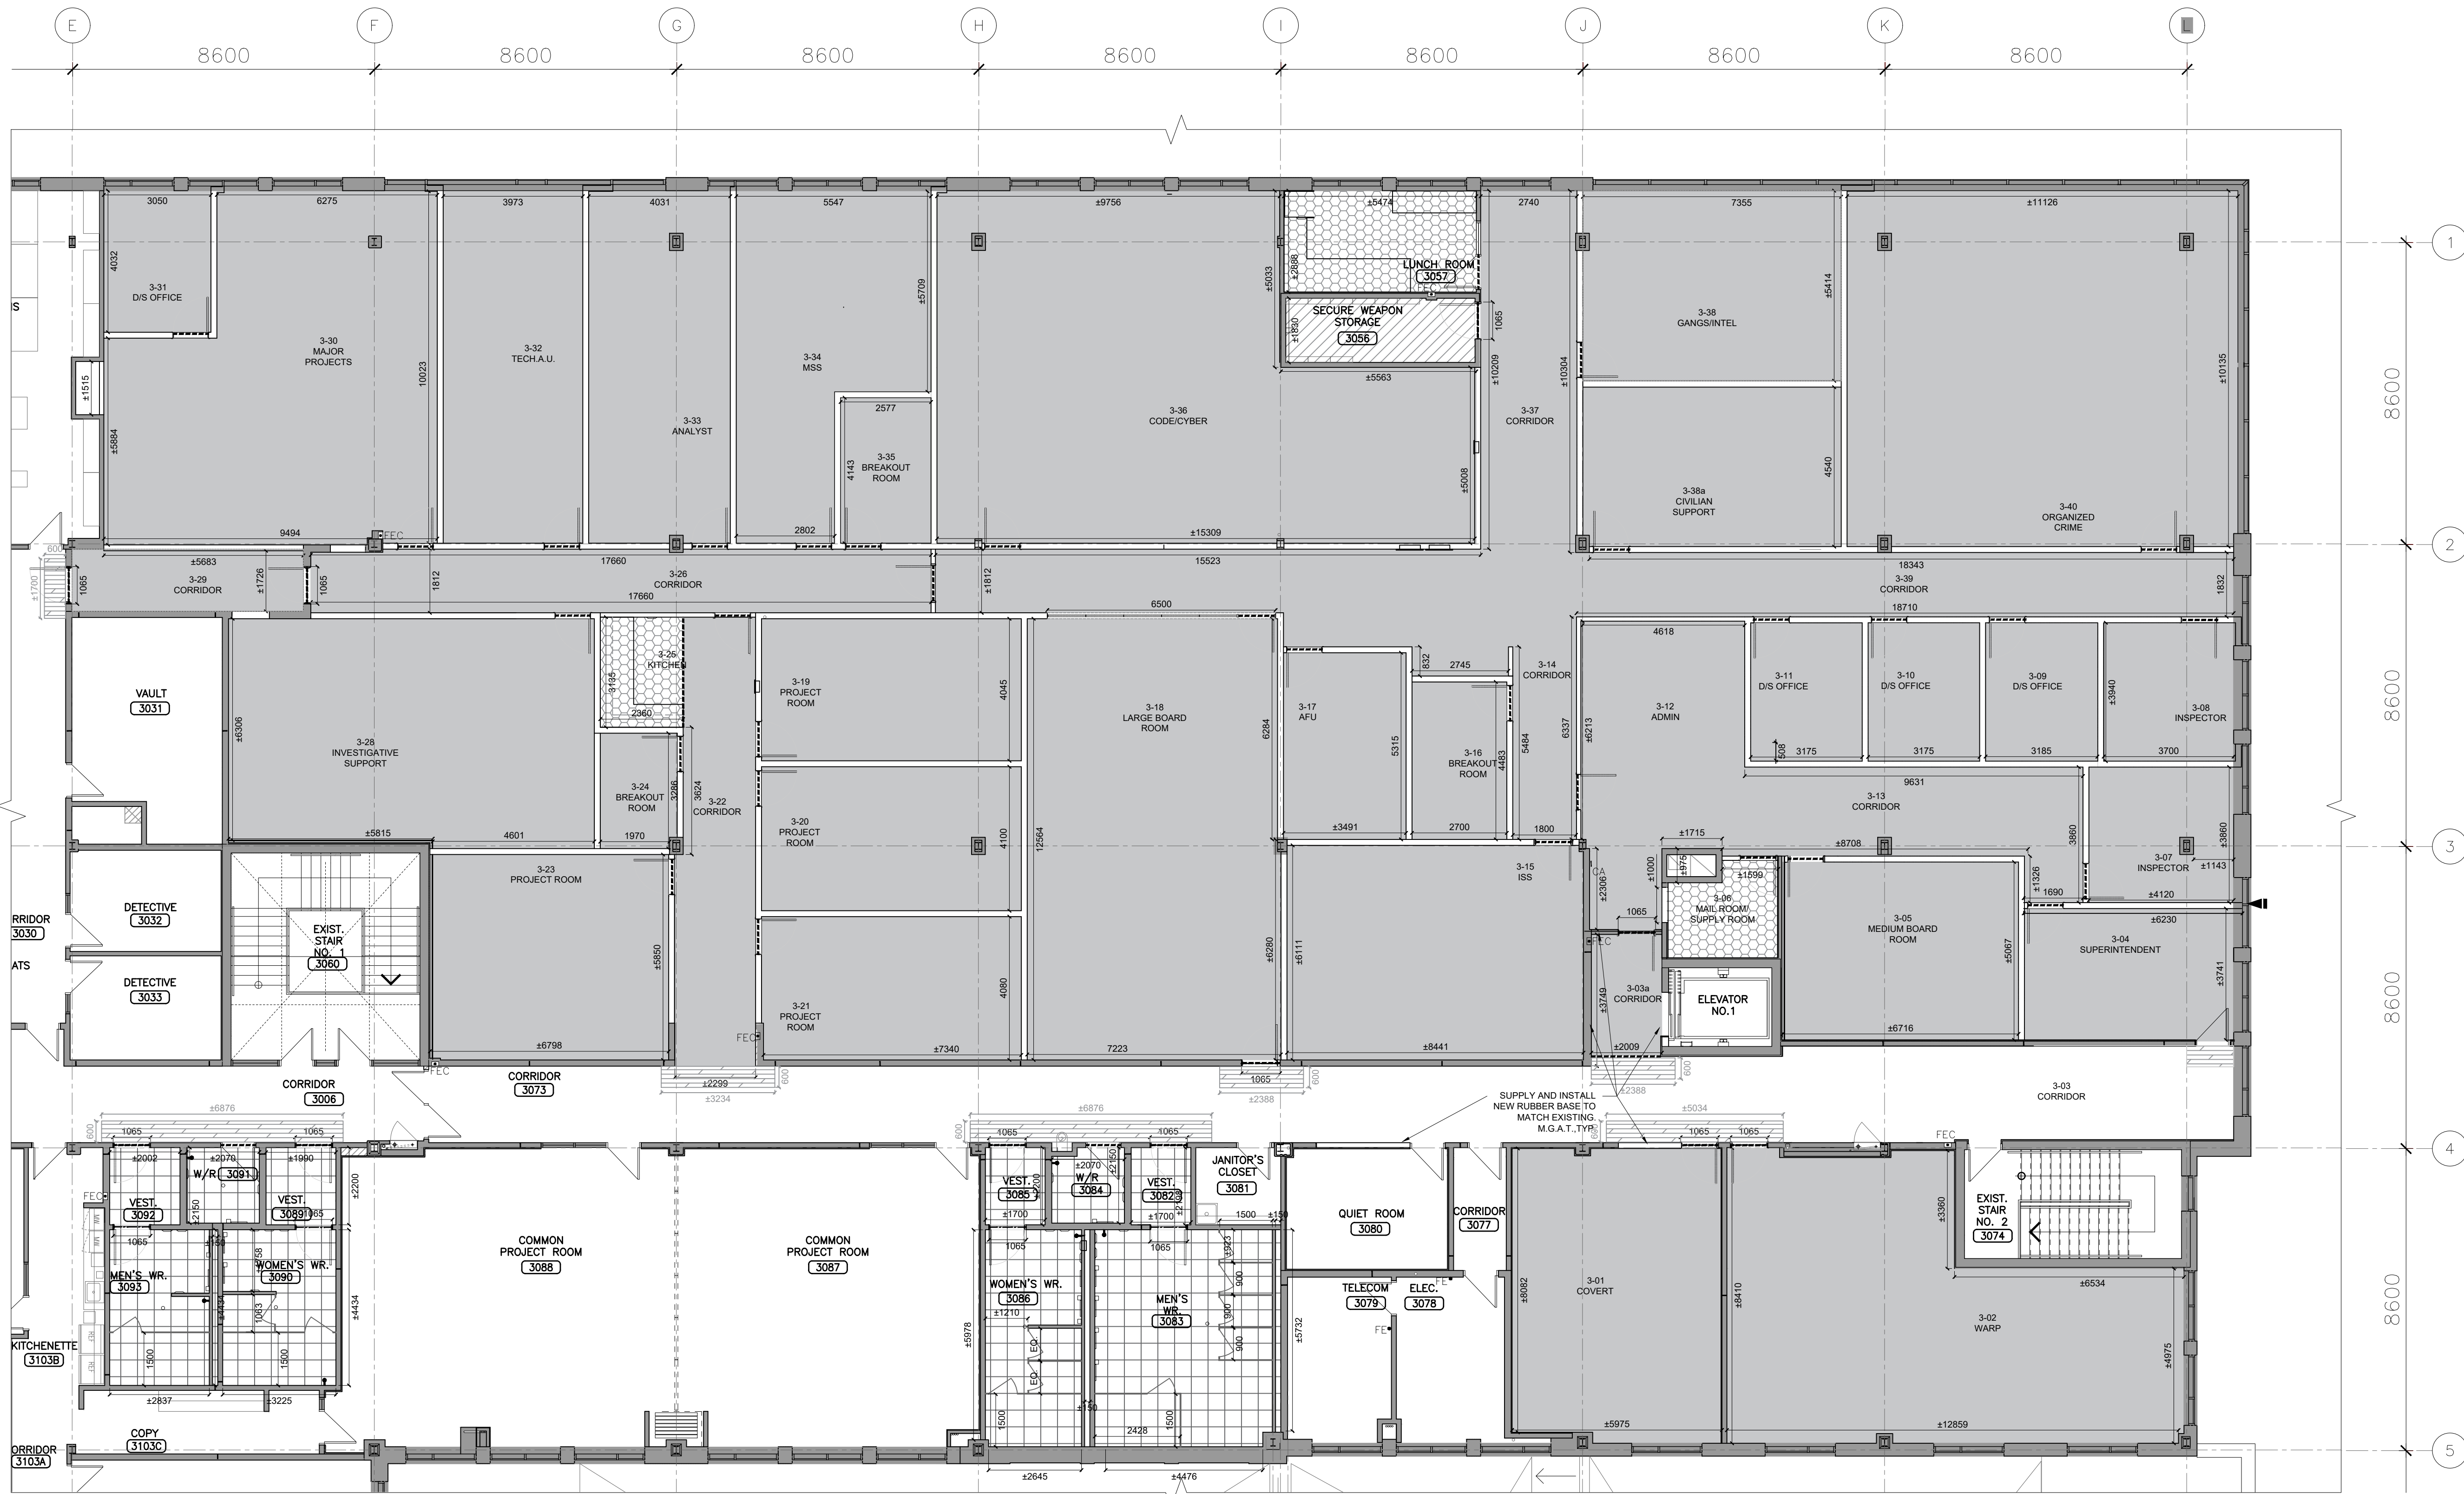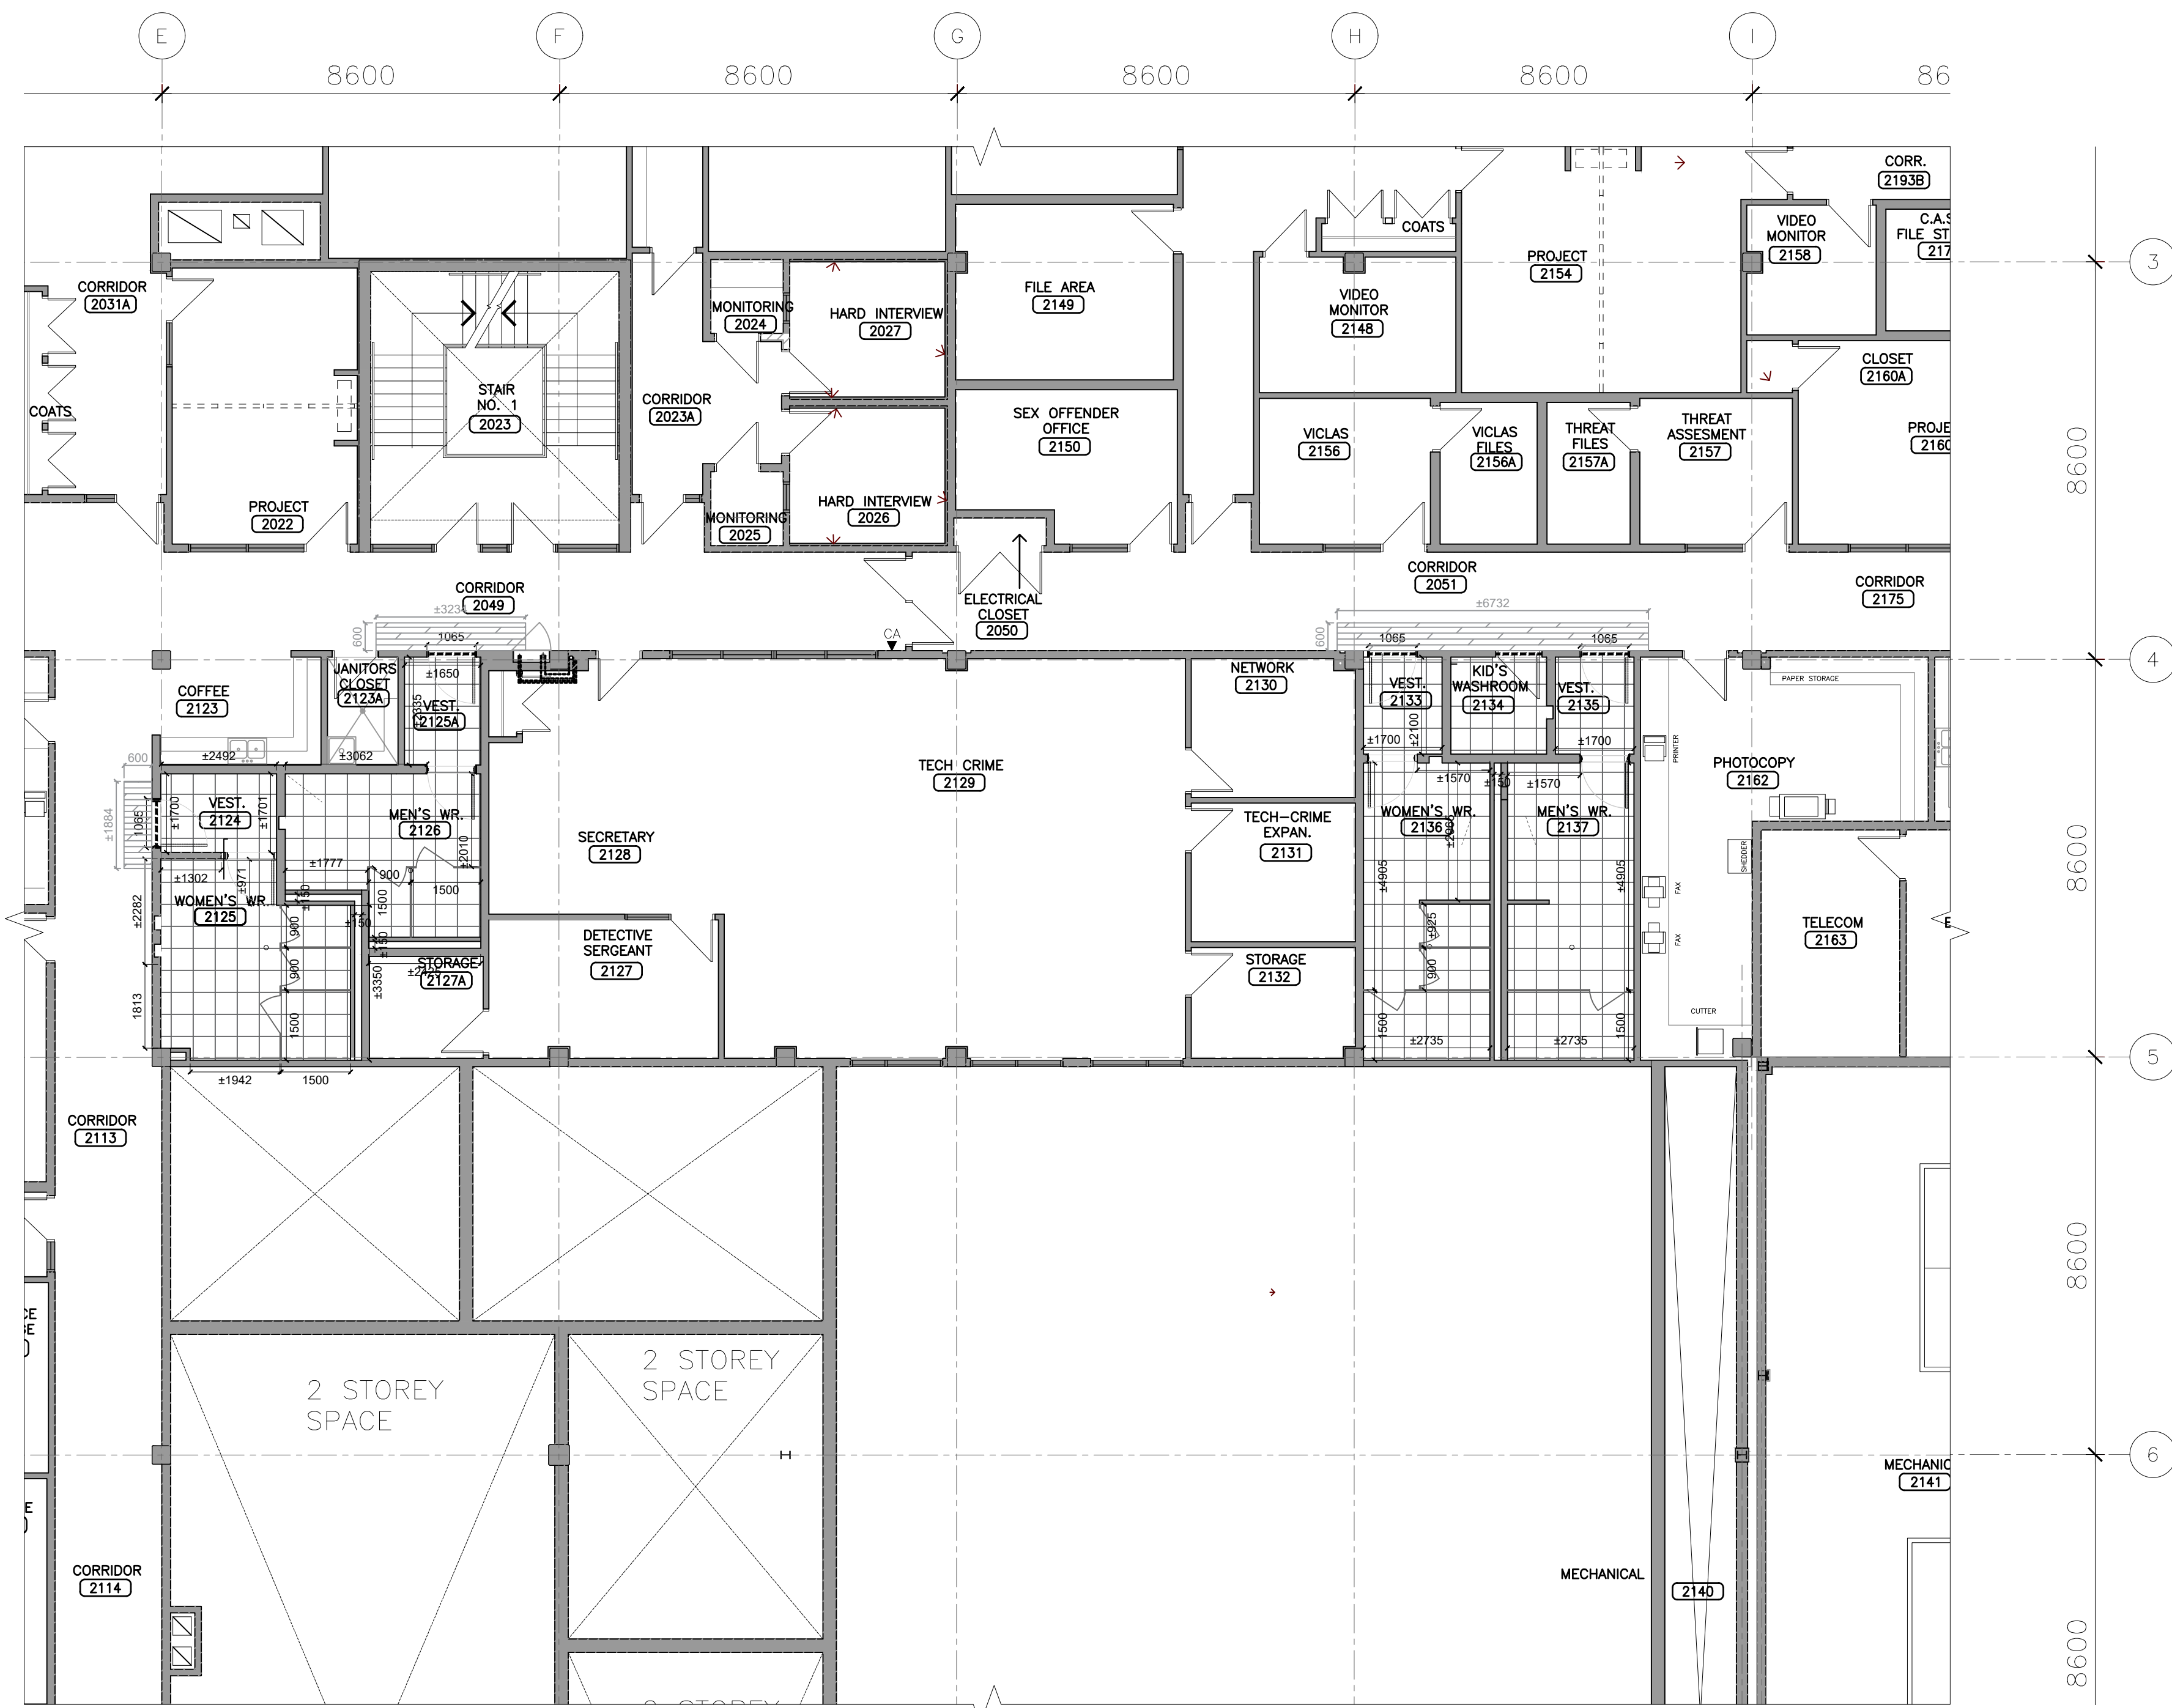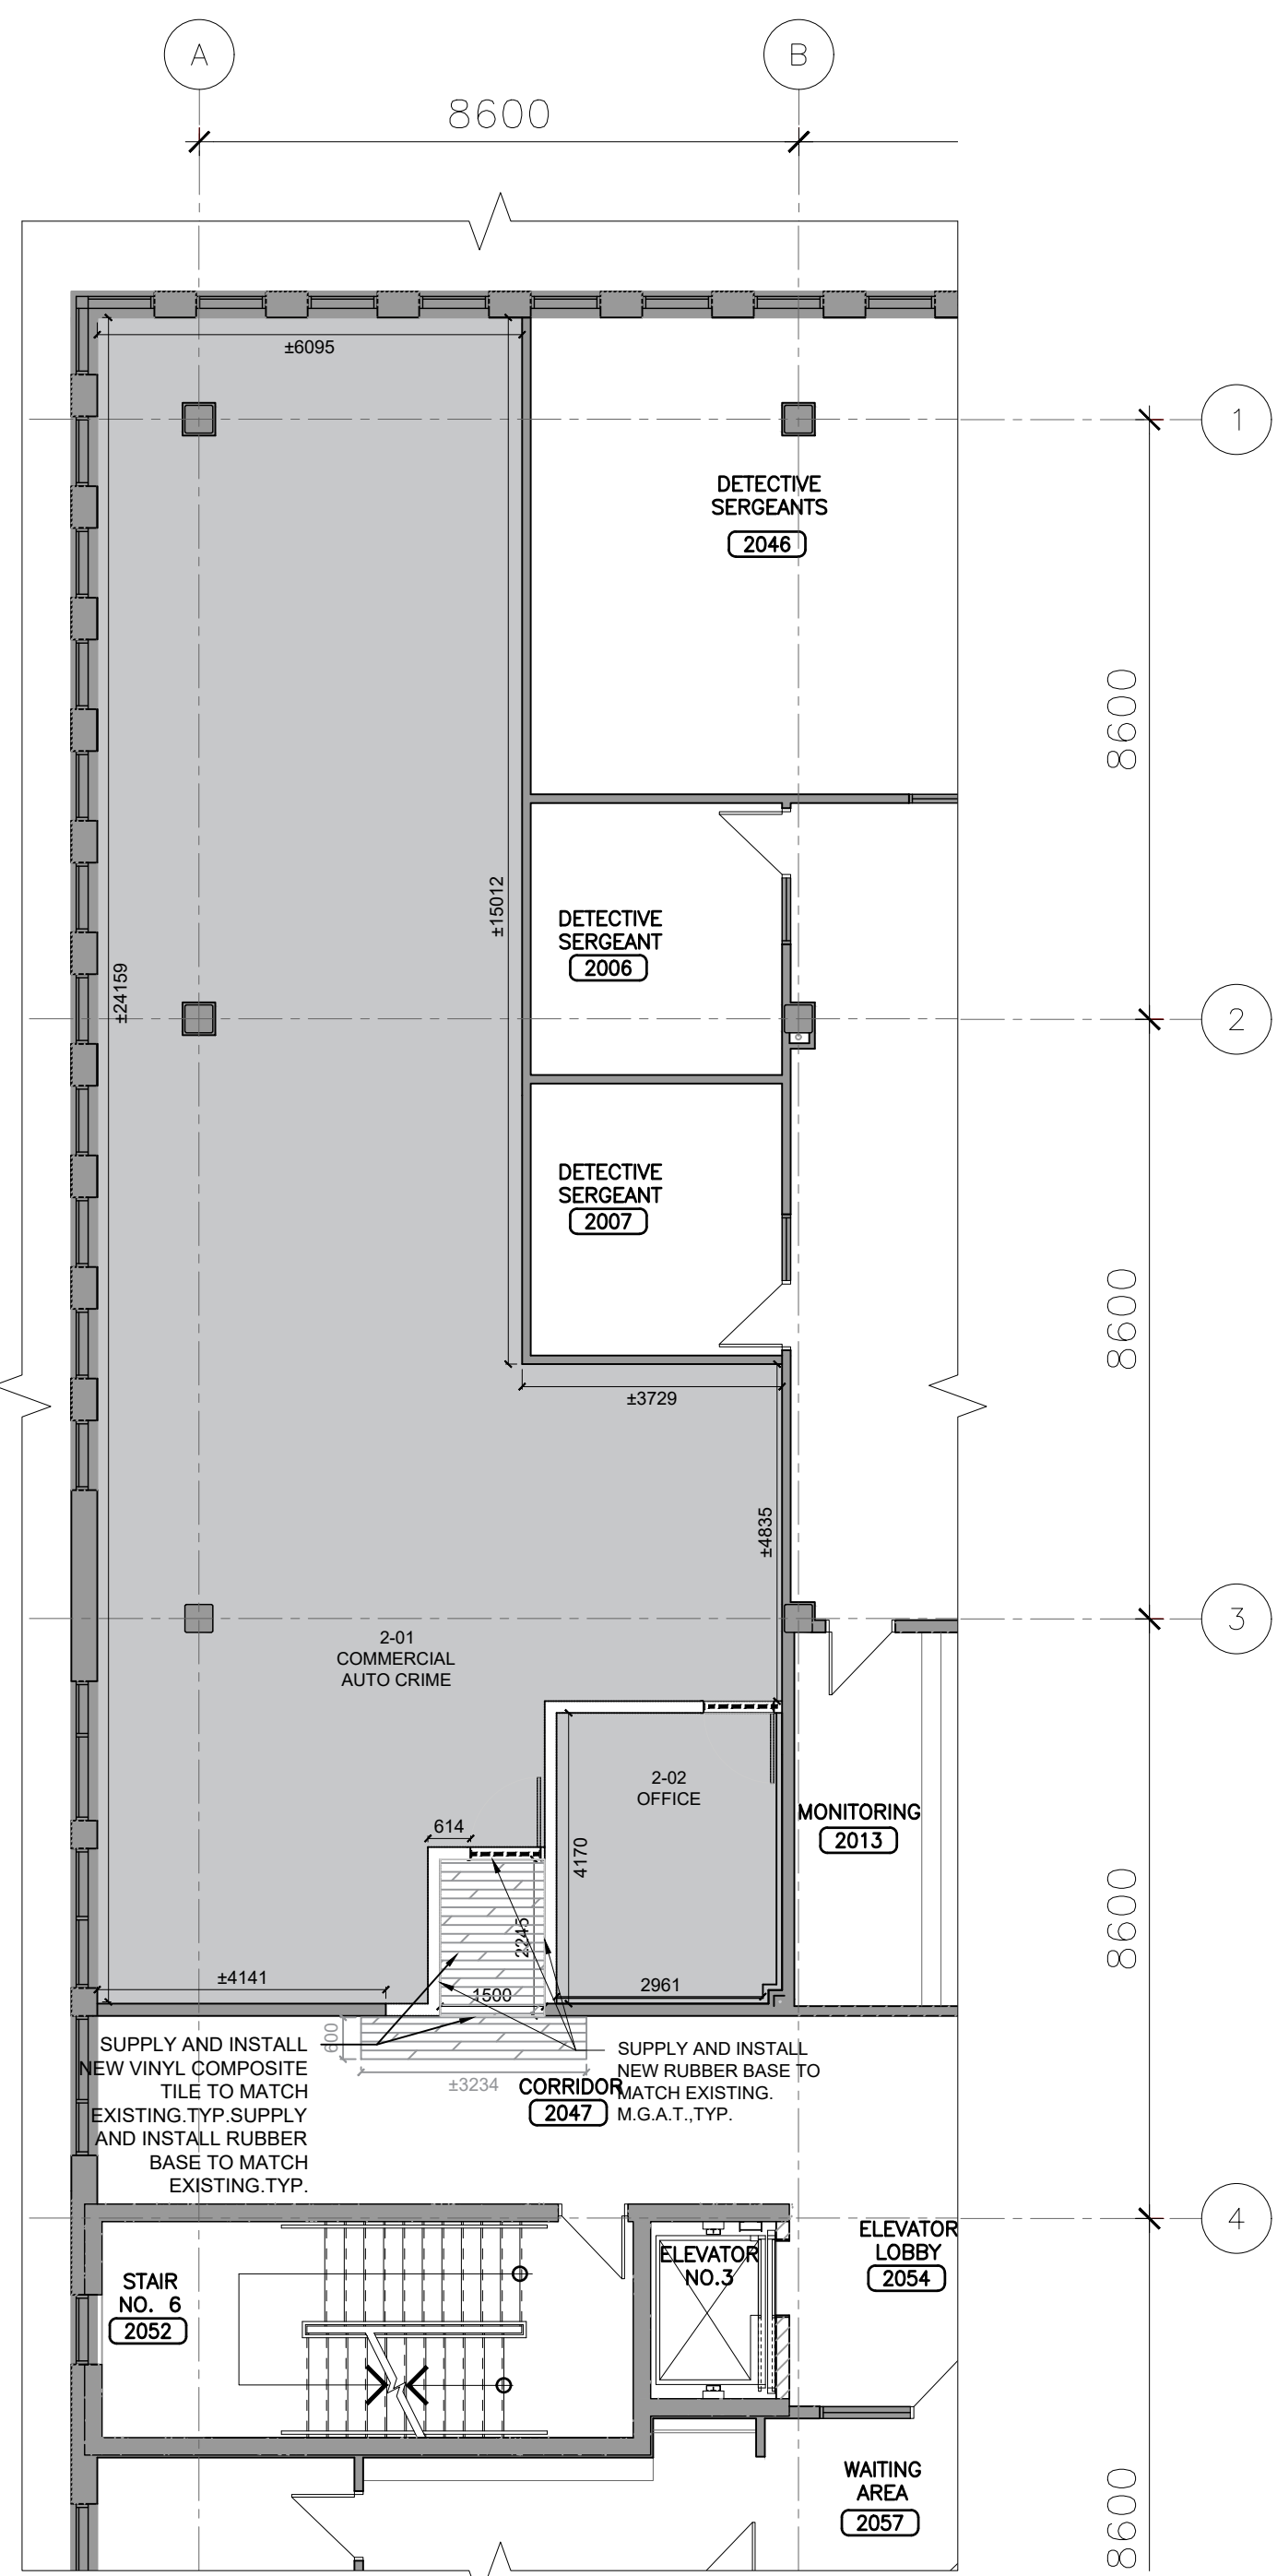

FLOOR FINISH LEGEND	
	NEW SHEET VINYL FLOORING, TYP.
	NEW CARPET TILE ON EXISTING SLAB, TYP.
	NEW SLIP RESISTANT PORCELAIN TILE TYP.
	NEW SLIP RESISTANT PORCELAIN TILE TYP.
	NEW LUXURY VINYL TILE TYP.
	PATCH AND REPAIR FLOOR FINISH TO MATCH EXISTING, M.G.A.T. TYP.
	NEW FLOORING TRANSITION STRIP AS APPROPRIATE TO FLOORING TYPES.
GENERAL DEMOLITION NOTES	
1. ALL DIMENSIONS SHOWN ARE APPROXIMATE. DIMENSIONS MUST BE SITE VERIFIED BY CONTRACTOR.	
2. THIS DRAWING TO BE READ IN CONJUNCTION W/ FLOOR FINISH NEW + ROOM FINISH SCHEDULE DRAWINGS. REPORT ANY DISAGREEMENTS OR CONFLICTS BETWEEN CONSULTANT'S DRAWINGS TO THE ARCHITECT.	
3. CONTRACTOR TO SUPPLY AND INSTALL TEMPORARY PLYWOOD SHEETING TO PROTECT NEW FLOORING BEING INSTALLED IN ALL AREAS WHERE PUBLIC ACCESS MUST BE MAINTAINED DURING CONSTRUCTION.	
4. GENERAL CONTRACTOR IS RESPONSIBLE FOR X-RAY STUDY OF EXIST. CONCRETE FLOOR SLAB BEFORE CUTTING TO ENSURE STRUCTURAL INTEGRITY OF THE FLOOR SLAB AND NO EXIST. UNDERGROUND SERVICES TO BE AFFECTED.	
5. ALL FLOOR AREAS WHERE EXISTING FLOOR FINISH HAS BEEN REMOVED TO ACCOMMODATE NEW FINISHES TO BE PROPERLY PREPARED WITH LEVELING COMPOUND UP TO 1/2" THICK, SMOOTH & CLEAN TO RECEIVE NEW FLOORING.	
6. REPAIR PATCH MAKE GOOD AT WALL AND FLOOR JUNCTIONS AND PAINT FINISH TO ALL RELATED EXISTING AREAS TO ACCOMMODATE NEW MECHANICAL & ELECTRICAL MODIFICATIONS, FIXTURES AND NEW CONNECTIONS.	

15. ISSUED FOR CONSTRUCTION	2026.08.24
14. ISSUED FOR TENDER AND BIDDING	2026.06.15
13. ISSUED FOR TENDER	2026.05.01
12. ISSUED FOR BUILDING PERMIT	2026.04.08
11. ISSUED FOR 10% CLIENT REVIEW	2026.03.31
10. ISSUED FOR NEW CLIENT REVIEW	2026.01.08
9. ISSUED FOR DESIGN DEVELOPMENT CLIENT REVIEW	2025.10.24
8. ISSUED FOR DESIGN DEVELOPMENT CLIENT REVIEW	2025.10.01
7. ISSUED FOR PRELIMINARY DESIGN CLIENT REVIEW	2025.09.03
6. ISSUED FOR PRELIMINARY DESIGN CLIENT REVIEW	2025.08.18
5. ISSUED FOR PRELIMINARY DESIGN CLIENT REVIEW	2025.08.12
4. ISSUED FOR PRELIMINARY DESIGN CLIENT REVIEW	2025.08.01
3. ISSUED FOR PRELIMINARY DESIGN CLIENT REVIEW	2025.07.30
2. ISSUED FOR PRELIMINARY DESIGN CLIENT REVIEW	2025.07.25
1. ISSUED FOR PRELIMINARY DESIGN CLIENT REVIEW	2025.07.14
NO. DESCRIPTION	DATE
REVISIONS	
PROJECT	
 REGION OF PEEL EMIL V. KOLB CENTRE PEEL REGIONAL POLICE FACILITY INTERIOR RENOVATION PROJECT 181 DERRY ROAD EAST, MISSISSAUGA, ON L5T 2Y5	
 The consultant shall check and verify all dimensions and report all discrepancies to the client. The client shall be responsible for providing accurate and complete information. The consultant shall not be responsible for any errors or omissions in the drawings. The client shall be responsible for providing accurate and complete information. The consultant shall not be responsible for any errors or omissions in the drawings.	
NORTH 	
SHEET TITLE FLOOR FINISH PLAN NEW- SECOND & THIRD FLOOR	
SHEET NO.	A401
DRAWN BY	MM
CHECKED BY	RN
PROJECT NO.	
SCALE	AS NOTED

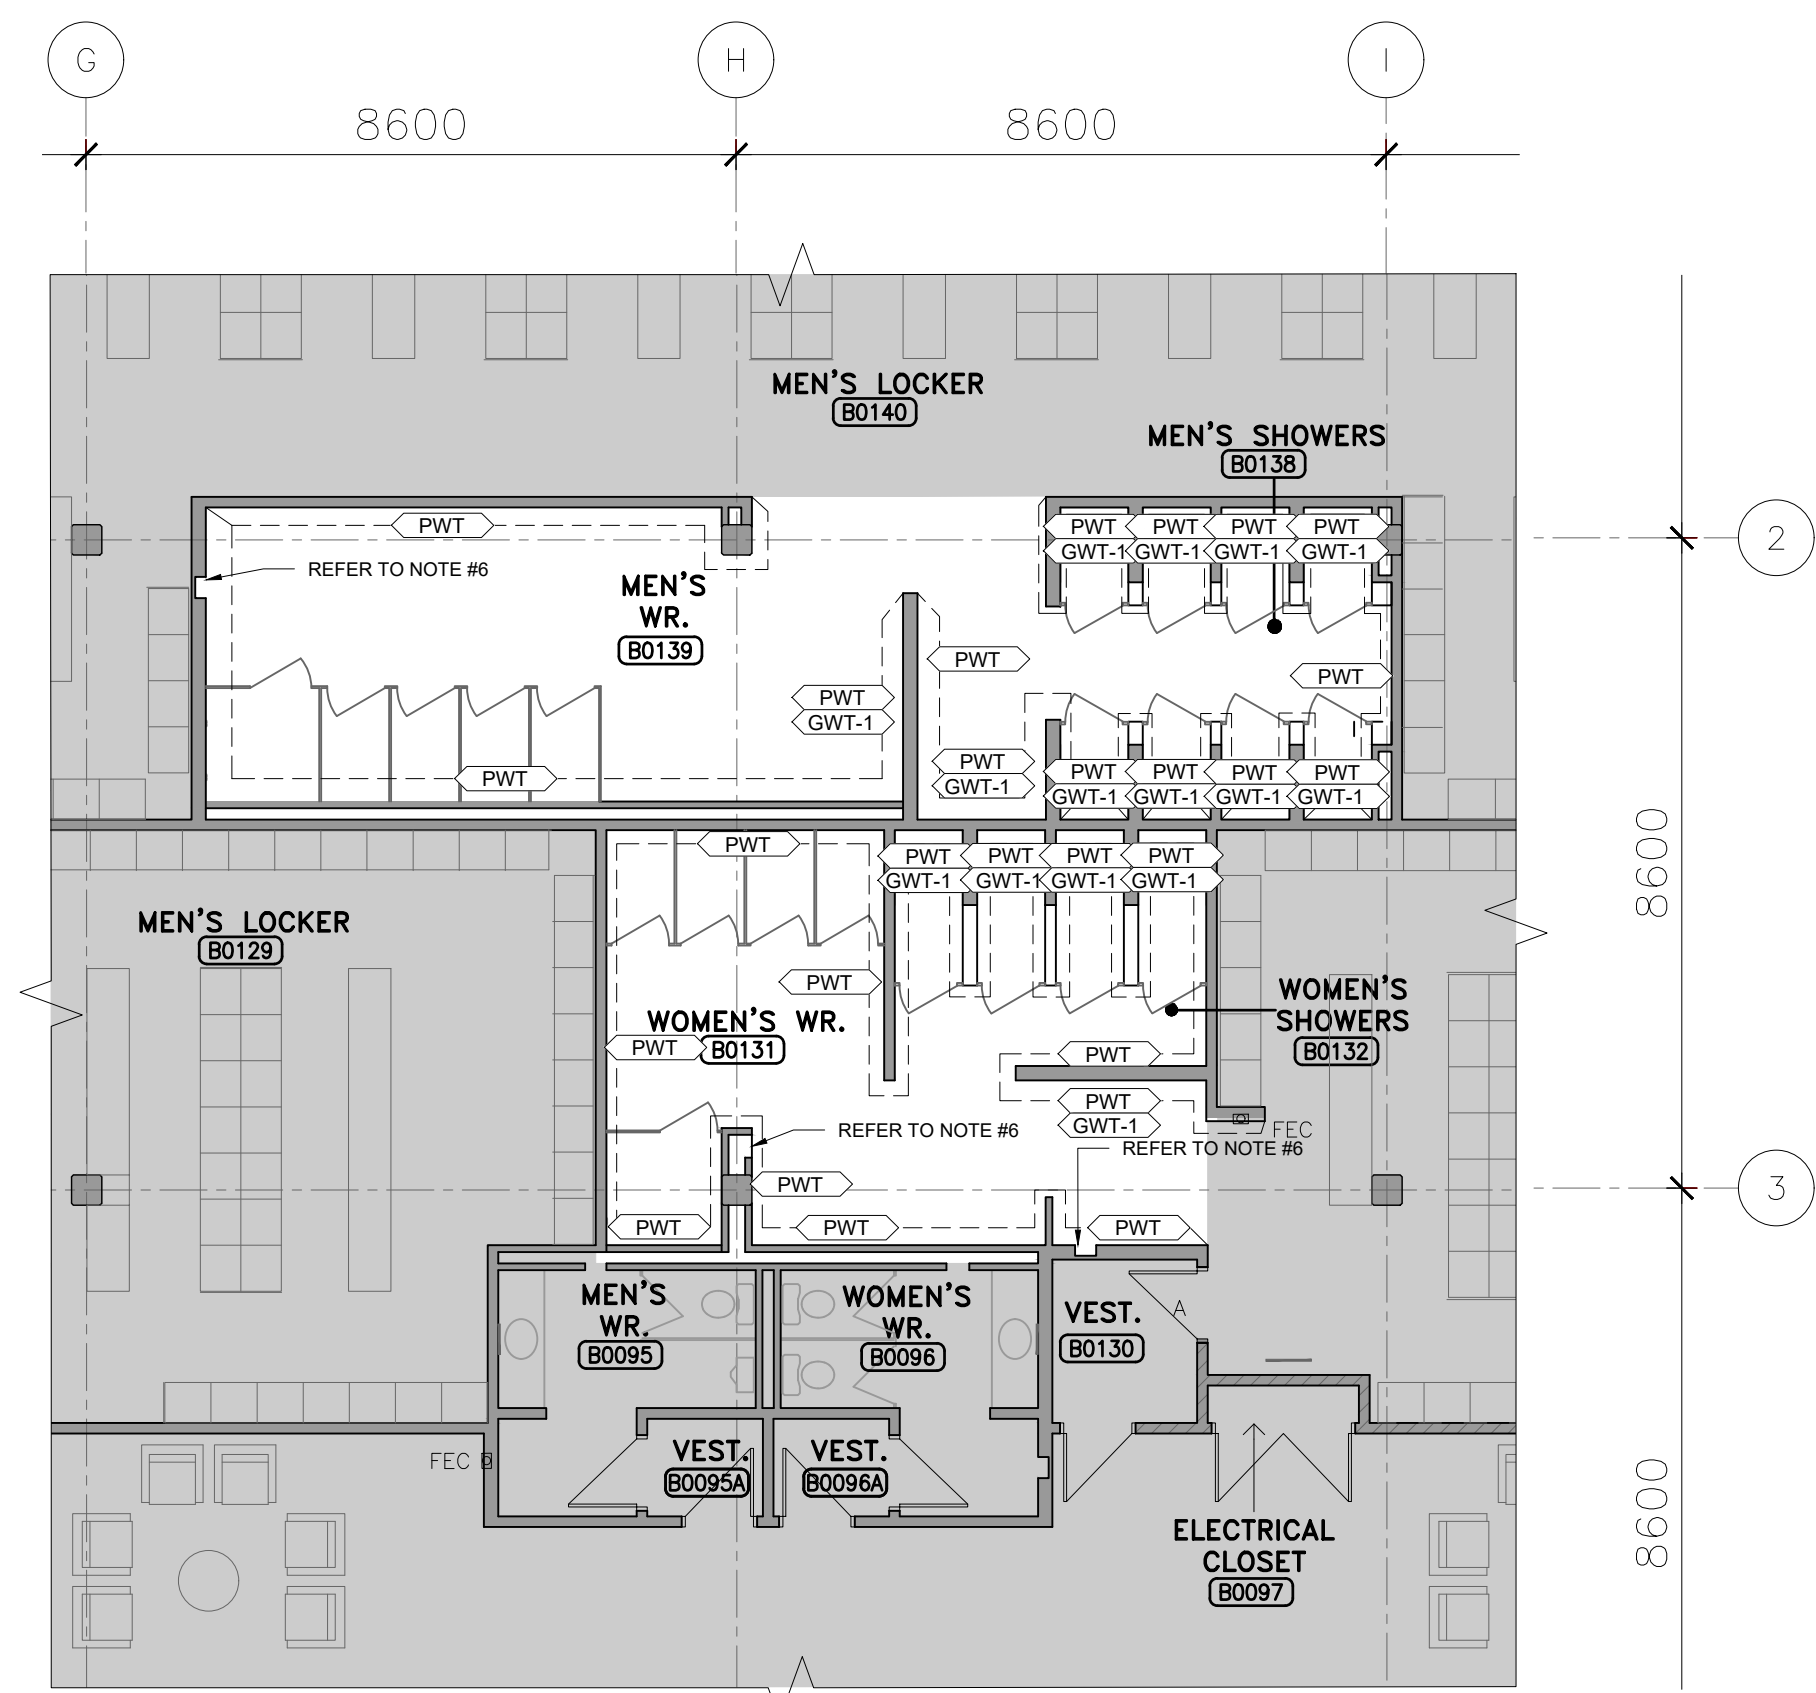


1 WALL FINISH PLAN - BASEMENT
SCALE: 1:100



2 WALL FINISH PLAN - BASEMENT
SCALE: 1:100

FLOOR FINISH LEGEND	
PT-01	PAINT FINISH - GENERAL, COLOR TO BE CONFIRMED BY ARCHITECT & CLIENT
PT-02	PAINT FINISH - ACCENT WALL, COLOR TO BE CONFIRMED BY ARCHITECT & CLIENT
PT-03	PAINT FINISH - EXISTING DOOR & FRAMES, COLOR TO BE CONFIRMED BY ARCHITECT & CLIENT BOTH SIDES OF DOORS TO BE PAINTED TYP. SAND PRIME AND STAIN FINISH ALL EXISTING WOOD DOORS, COLOR TO MATCH EXISTING TYP.
BS-01	BACK SPLASH - CENTURA MKI GLASS SERIES- SEA HAZE MTG102 FINISH- GLOSSY 30mm X200mm GROUT: 909 - STERLING
PWT	PORCELAIN WALL TILE - CENTURA GLOCAL SERIES- CLEAR GC01, FINISH: NATURAL, 300mmX300mm GROUT: 909 - STERLING
GWT	FEATURE WALL GLASS WALL TILE - CENTURA MKI GLASS SERIES- SEA HAZE MTG102 FINISH: GLOSSY 50mm X 300mm GROUT: 909 STERLING
GWT-1	FEATURE WALL GLASS WALL TILE - CENTURA MKI GLASS SERIES- ATMOSPHERE CRUSG0212 FINISH: GLOSSY 50mm X 300mm GROUT: 909 STERLING
WPA	WOOD PANEL TO MATCH EXISTING
HPL-01	HIGH PRESSURE LAMINATE PANEL - TAFSA MATERIA- MOONLIGHT T761 (M)
HPL-02	HIGH PRESSURE LAMINATE PANEL - TAFSA LAMMA- MIDNIGHT SUNT760M
AP	ACOUSTIC PANEL - GULFORD OF MAINE HERITAGE - ANCHORAGE 2335-WHITE 2664

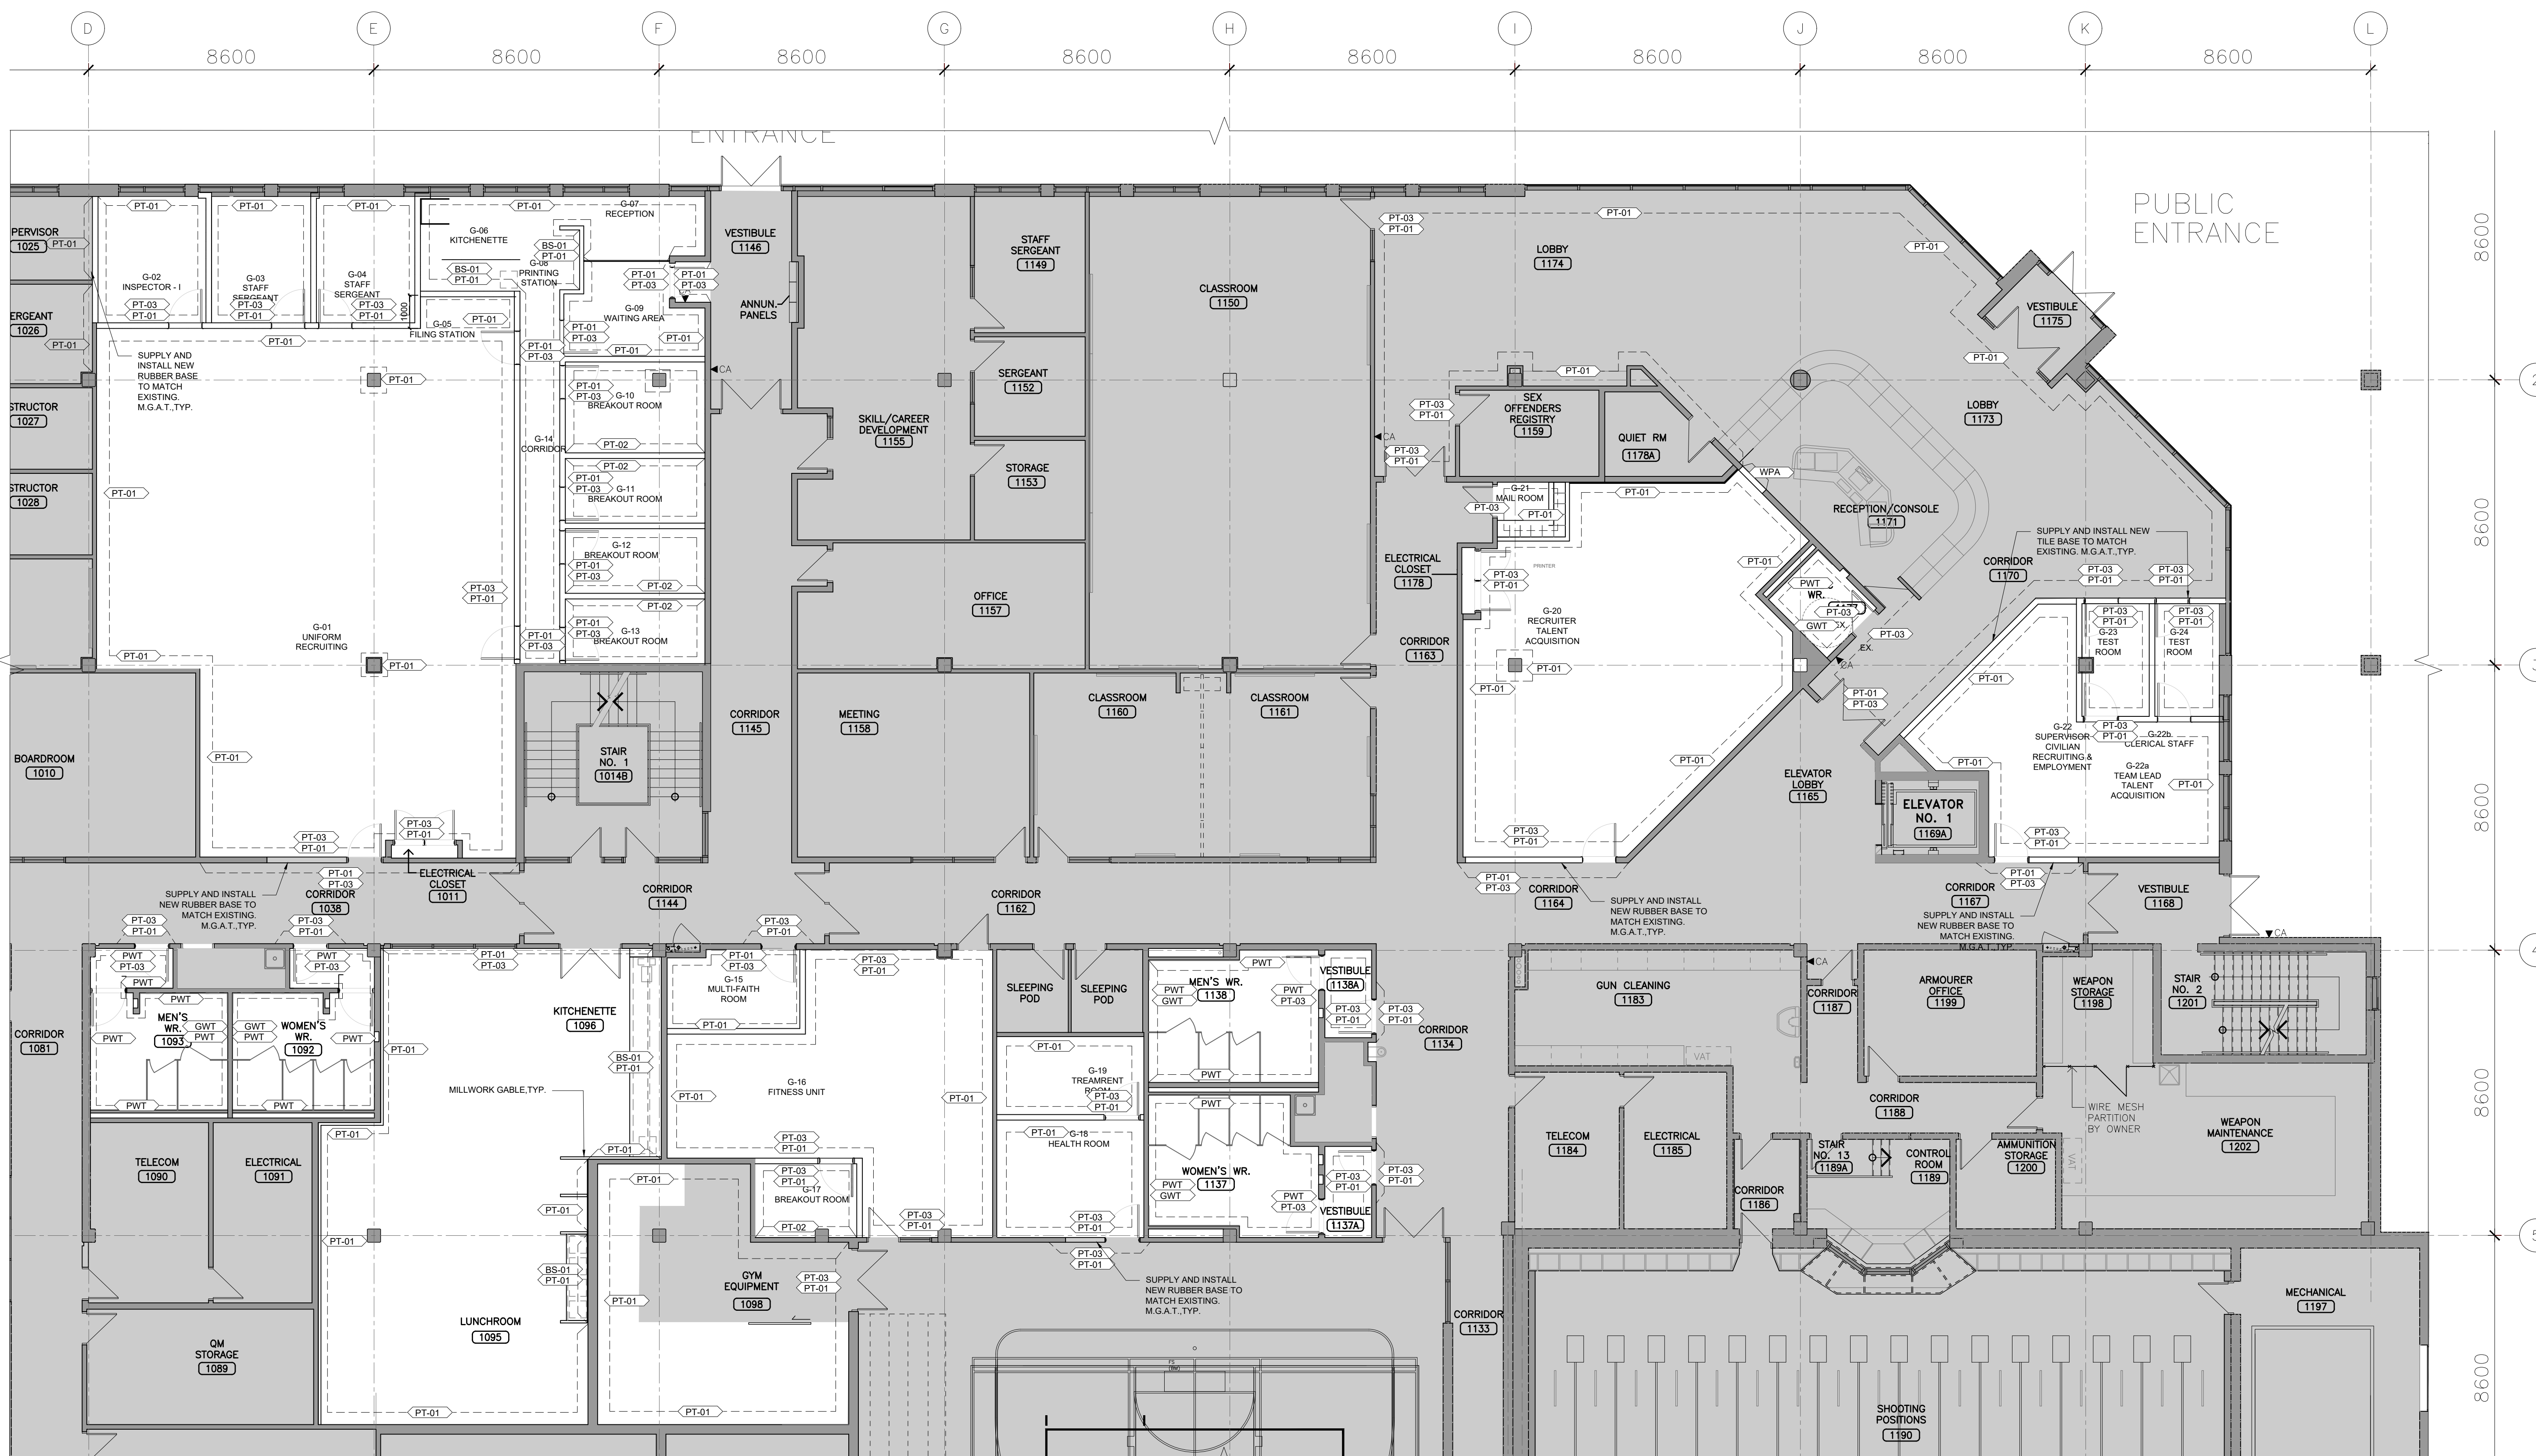

3 WALL FINISH PLAN- GROUND FLOOR
SCALE: 1:100

15. ISSUED FOR CONSTRUCTION	2026.08.24
14. ISSUED FOR TENDER AND PERMIT	2026.06.15
13. ISSUED FOR TENDER	2026.05.01
12. ISSUED FOR BUILDING PERMIT	2026.04.08
11. ISSUED FOR PRELIMINARY DESIGN REVIEW	2026.03.31
10. ISSUED FOR PRELIMINARY DESIGN REVIEW	2026.01.09
9. ISSUED FOR DESIGN DEVELOPMENT CLIENT REVIEW	2025.10.24
8. ISSUED FOR PRELIMINARY DESIGN REVIEW	2025.09.03
7. ISSUED FOR PRELIMINARY DESIGN REVIEW	2025.08.18
6. ISSUED FOR PRELIMINARY DESIGN REVIEW	2025.08.12
5. ISSUED FOR PRELIMINARY DESIGN REVIEW	2025.08.01
4. ISSUED FOR PRELIMINARY DESIGN REVIEW	2025.07.30
3. ISSUED FOR PRELIMINARY DESIGN REVIEW	2025.07.25
2. ISSUED FOR PRELIMINARY DESIGN REVIEW	2025.07.14
1. ISSUED FOR PRELIMINARY DESIGN REVIEW	2025.07.14


NO. DESCRIPTION DATE

REVISIONS

PROJECT



REGION OF PEEL
EMIL V. KOLB CENTRE
PEEL REGIONAL POLICE FACILITY
INTERIOR RENOVATION PROJECT
181 DERRY ROAD EAST, MISSISSAUGA, ON L5T 2Y5

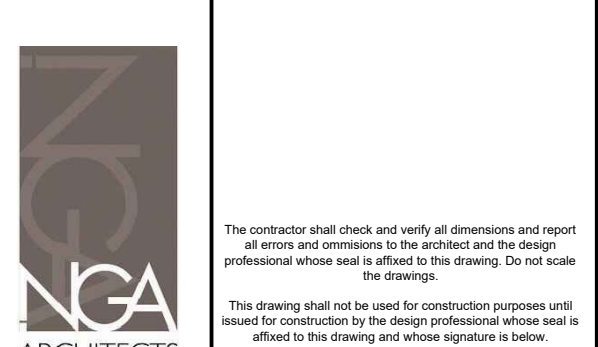

STRUCTURAL CONSULTANT
STEPHENSON ENGINEERING
MECHANICAL CONSULTANT
EXP SERVICES INC.
ELECTRICAL CONSULTANT
EXP SERVICES INC.

SHEET TITLE

WALL FINISH PLAN


NEW- BASEMENT & GROUND FLOOR

SHEET NO. A402


DRAWN BY MM

CHECKED BY RN

SCALE AS NOTED

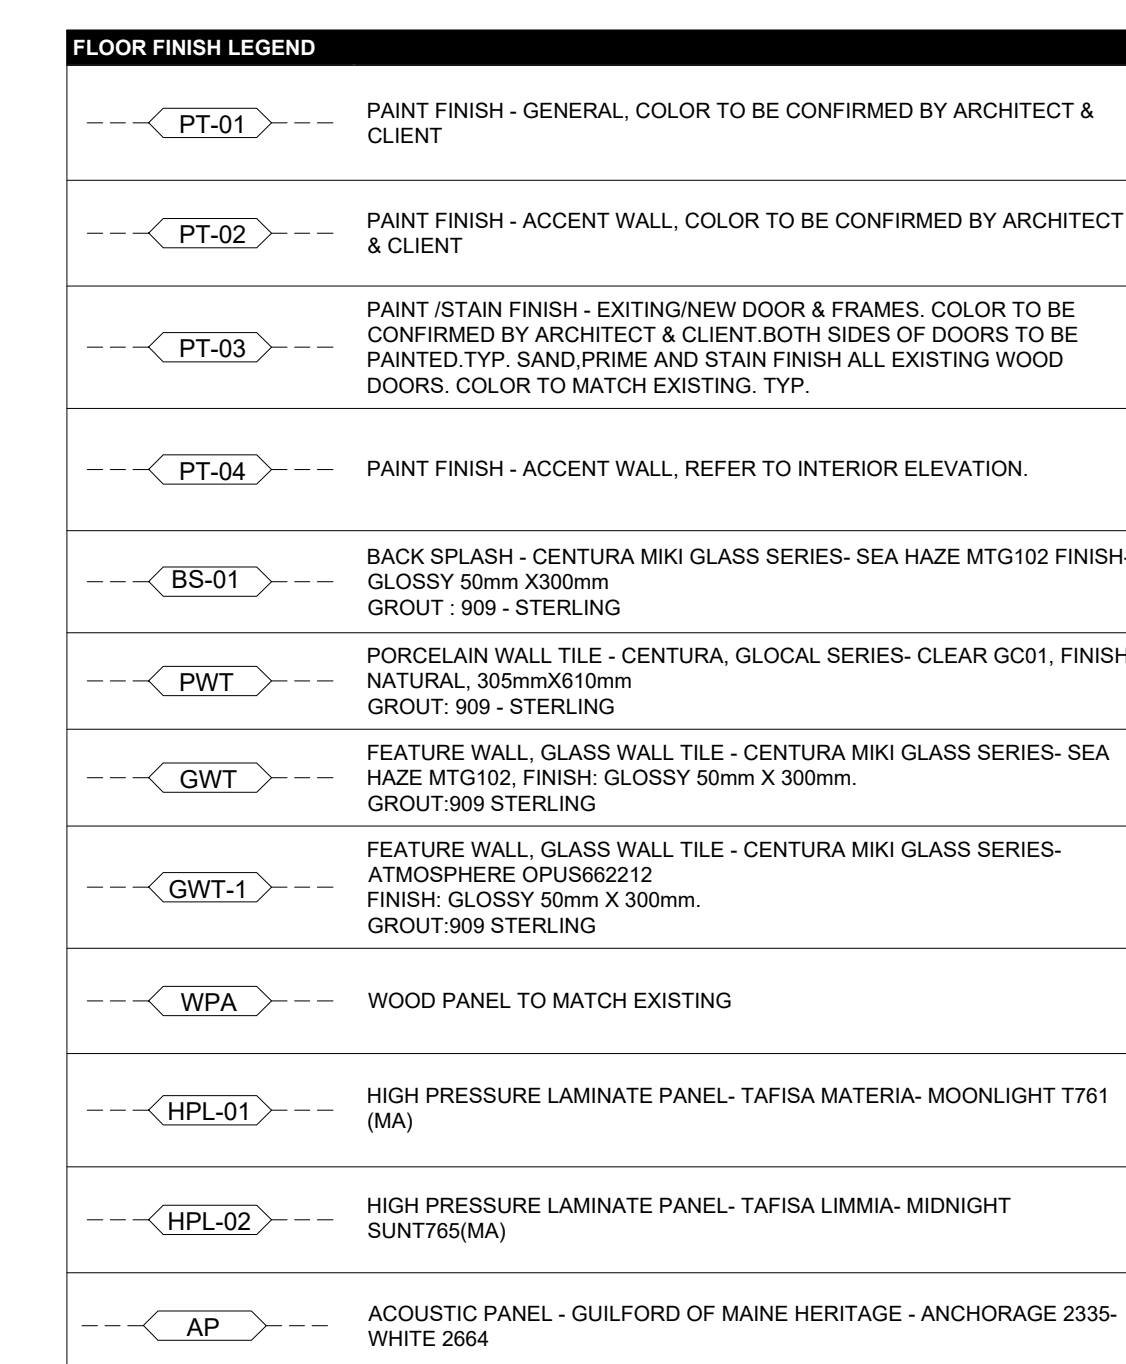

2 WALL FINISH PLAN- NEW- SECOND FLOOR (WASHROOMS)
A403 SCALE: 1:100

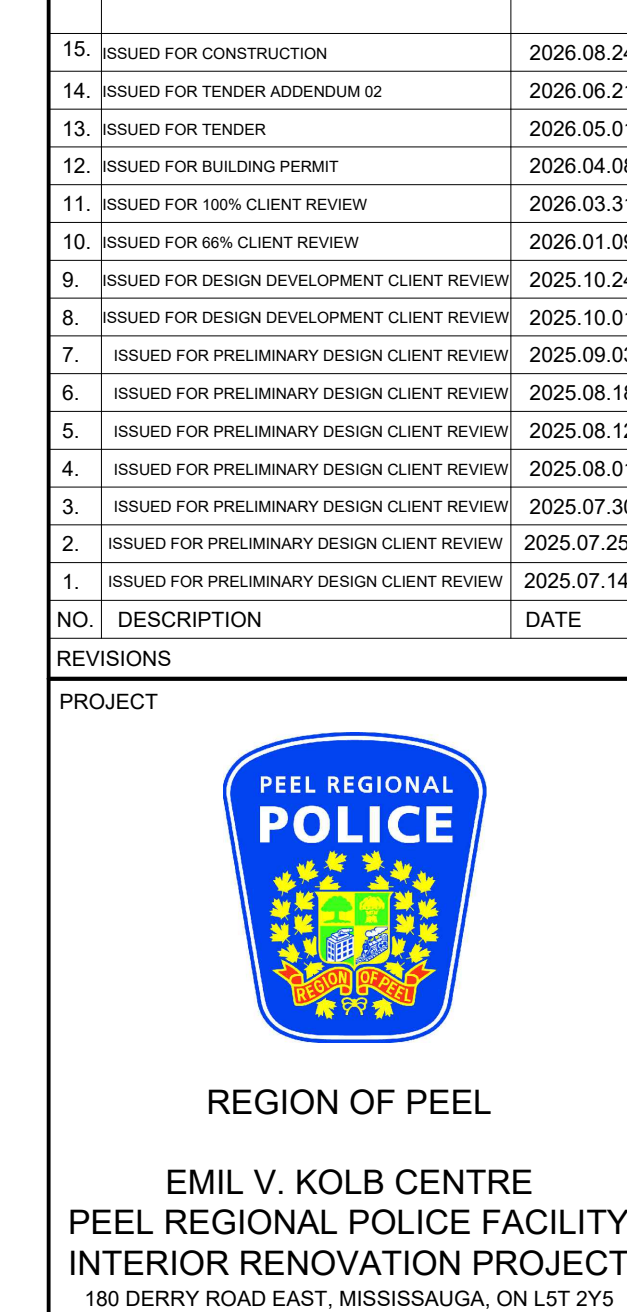


3 FLOOR FINISH PLAN- NEW- THIRD FLOOR
A103 SCALE: 1/8" = 1'-0"

NOTES

ALL EXISTING PAPER TOWEL DISPENSER, TOILET PAPER HOLDER, AND SOAP DISPENSER TO BE REMOVED AND REINSTALLED, TYP, TO ALL WASHROOMS, SHOWER ROOMS AND KITCHEN. FINAL LOCATION TO BE CONFIRMED BY THE CLIENT.

GENERAL CONTRACTOR IS RESPONSIBLE, AT THEIR OWN EXPENSE, TO SUPPLY & INSTALL NEW DISPENSER AND HOLDER TO REPLACE ANY DAMAGED DISPENSER AND HOLDER DURING REMOVAL TYP.

GC IS TO RETURN ALL EXISTING STAINLESS STEEL DISPENSER AND DISPOSAL UNIT TO THE CLIENT AFTER REMOVAL, TYP.

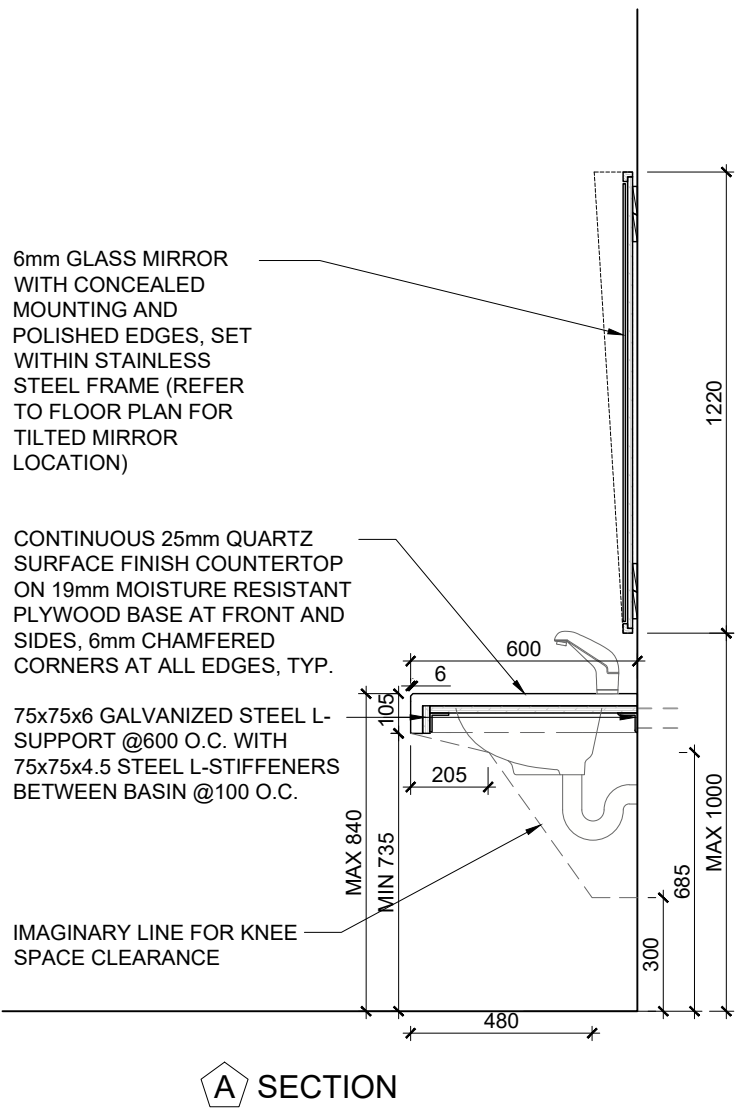

1 A500 SCALE: 1:50

2 A500 SCALE: 1:50

5 A500 SCALE: 1:20

3 A500 SCALE: 1:50

4 A500 SCALE: 1:50

14. ISSUED FOR CONSTRUCTION	2025.08.24
13. ISSUED FOR TENDER	2025.08.15
12. ISSUED FOR TENDER	2025.05.01
11. ISSUED FOR BUILDING PERMIT	2025.04.08
10. ISSUED FOR 10% CLIENT REVIEW	2025.03.31
9. ISSUED FOR DESIGN DEVELOPMENT CLIENT REVIEW	2025.10.28
8. ISSUED FOR DESIGN DEVELOPMENT CLIENT REVIEW	2025.10.01
7. ISSUED FOR PRELIMINARY DESIGN CLIENT REVIEW	2025.09.03
6. ISSUED FOR PRELIMINARY DESIGN CLIENT REVIEW	2025.08.18
5. ISSUED FOR PRELIMINARY DESIGN CLIENT REVIEW	2025.08.12
4. ISSUED FOR PRELIMINARY DESIGN CLIENT REVIEW	2025.08.01
3. ISSUED FOR PRELIMINARY DESIGN CLIENT REVIEW	2025.07.30
2. ISSUED FOR PRELIMINARY DESIGN CLIENT REVIEW	2025.07.25
1. ISSUED FOR PRELIMINARY DESIGN CLIENT REVIEW	2025.07.14


NO. DESCRIPTION DATE

REVISIONS

PROJECT




REGION OF PEEL
EMIL V. KOLB CENTRE
REGIONAL POLICE FACILITY
INTERIOR RENOVATION PROJECT
180 DERRY ROAD EAST, MISSISSAUGA, ON L5T 2Y5

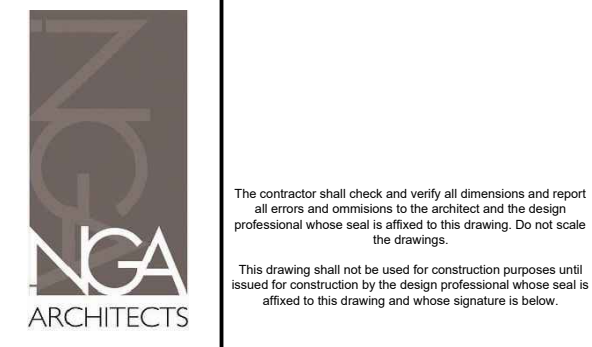



DESIGNED FOR CONSTRUCTION
STRUCTURAL CONSULTANT
STEPHENSON ENGINEERING
WESTON/CORRECTION
EXP SERVICES INC.
ELECTRICAL CONSULTANT
EXP SERVICES INC.

SHEET TITLE
INTERIOR ELEVATIONS-
SHOWER/WASHROOM
KEY PLANS



SHEET NO. DRAWN BY CHECKED
PROJECT NO. 2520797
SCALE AS NOTED

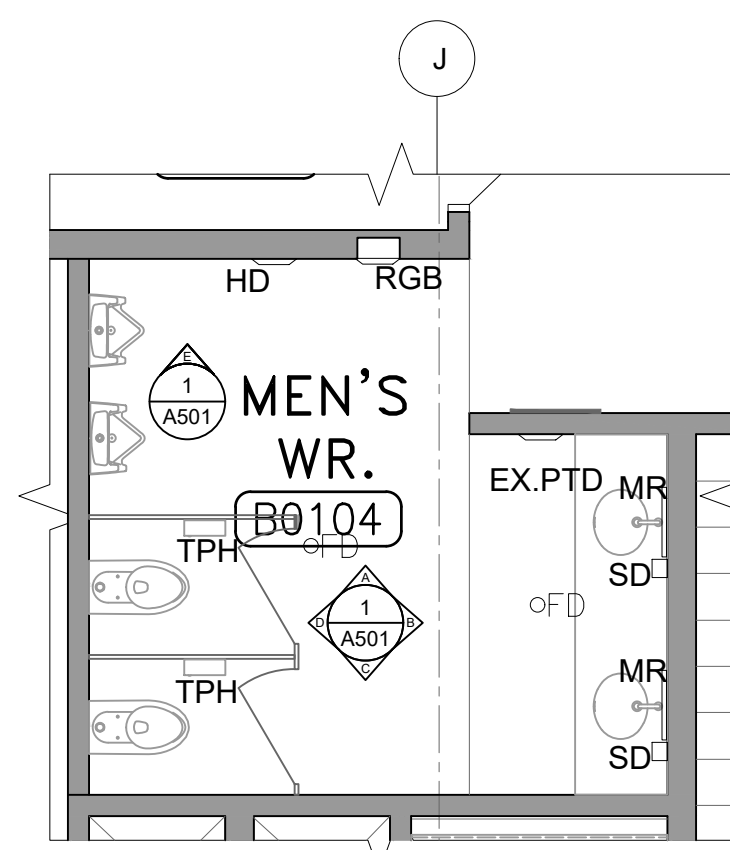



1
A501
INTERIOR ELEVATIONS- BASEMENT FLOOR MEN'S WR. (B0104)
SCALE: 1/50

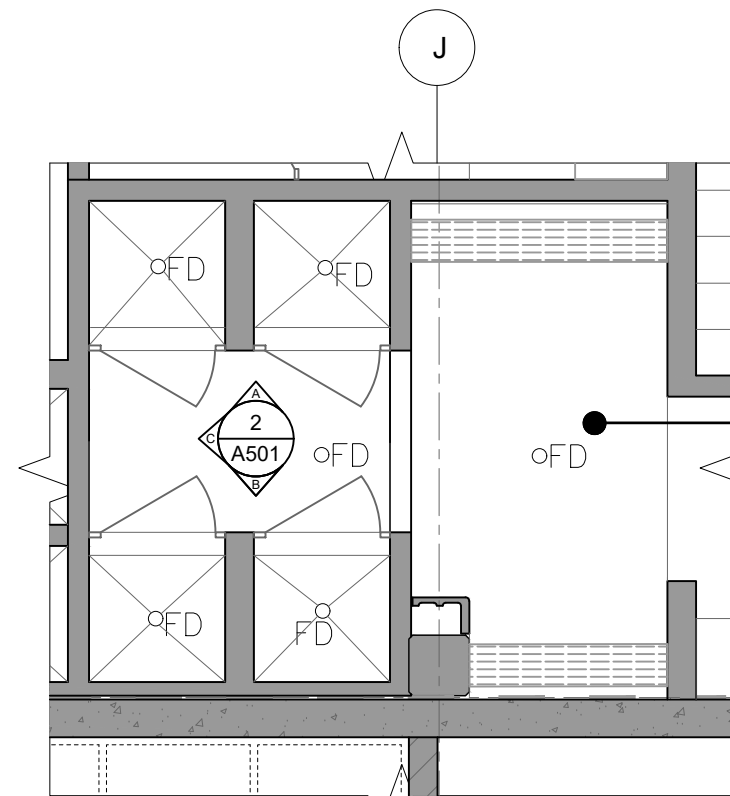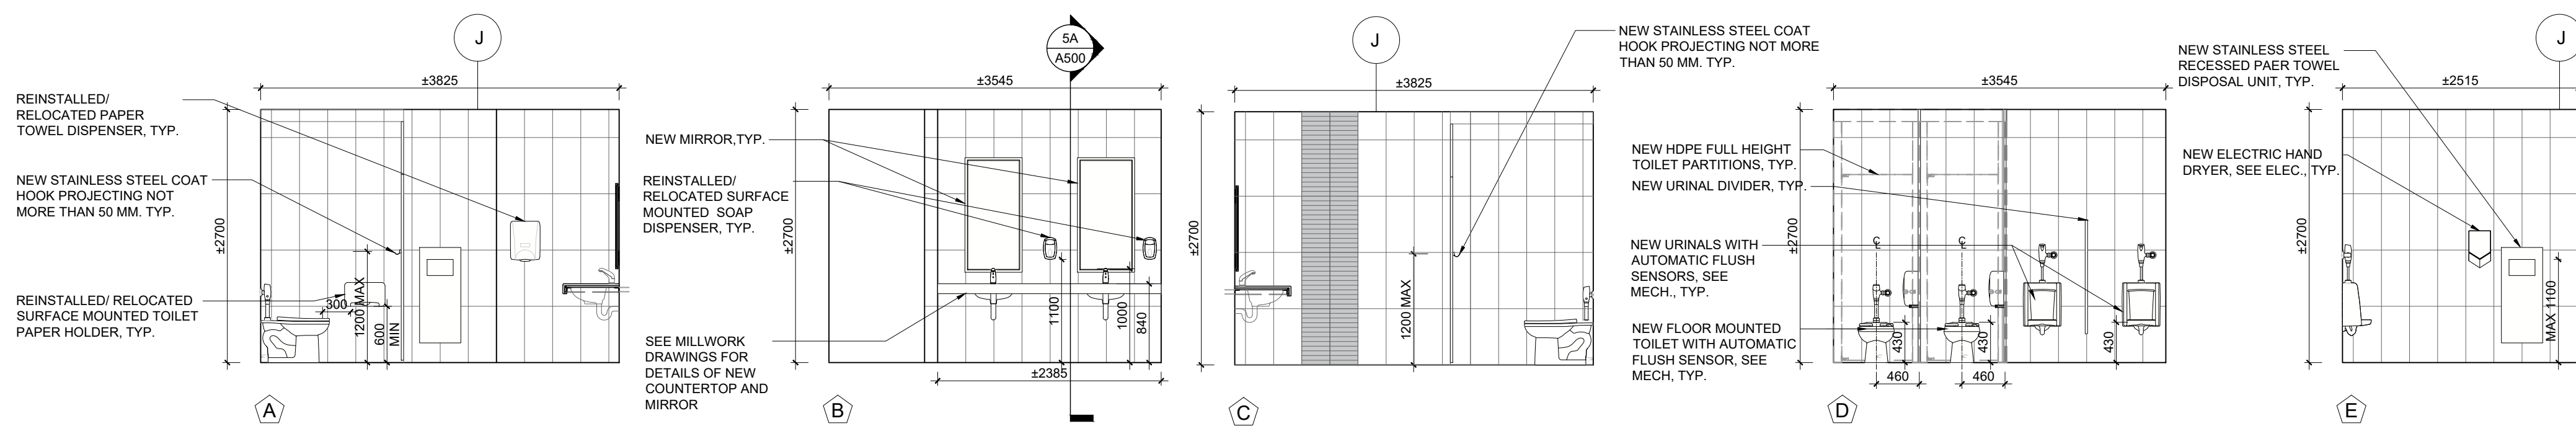



2
A501
INTERIOR ELEVATIONS- BASEMENT FLOOR MEN'S SHOWERS (B0105)
SCALE: 1/50

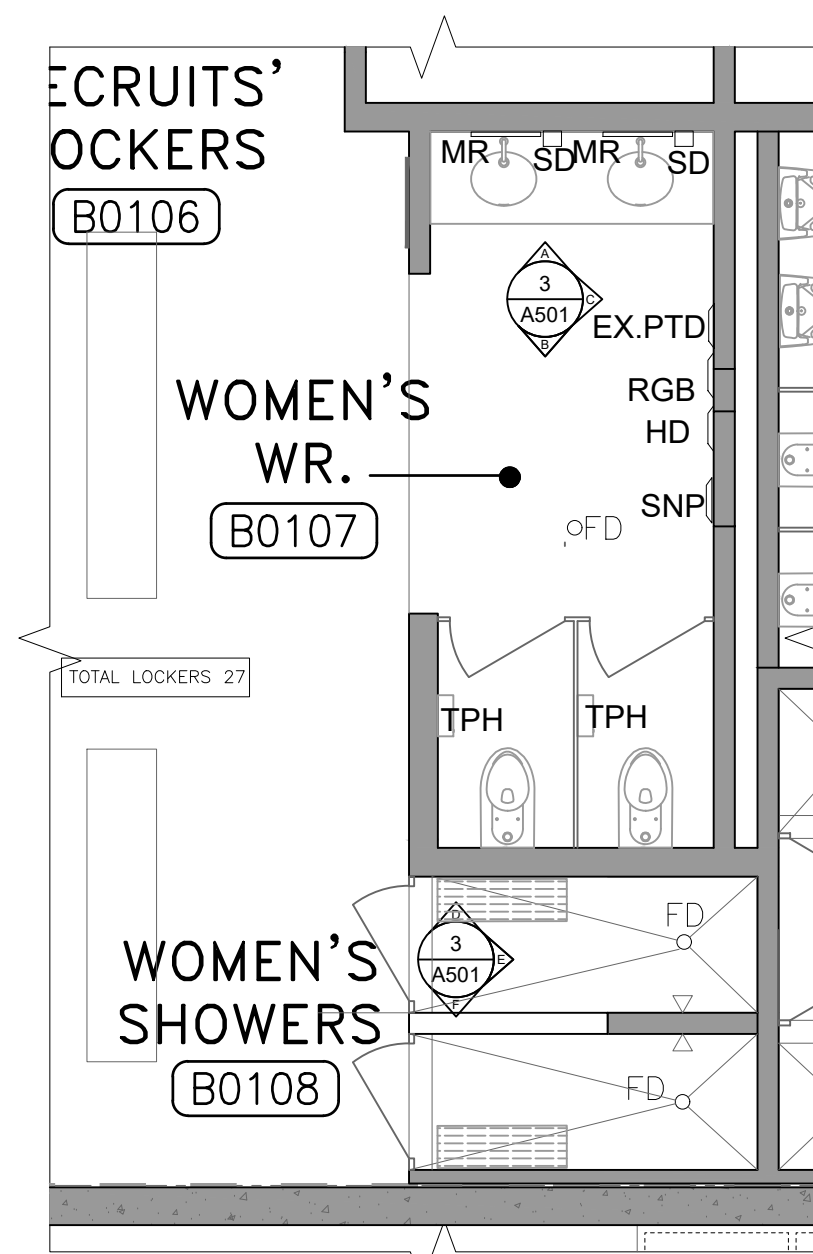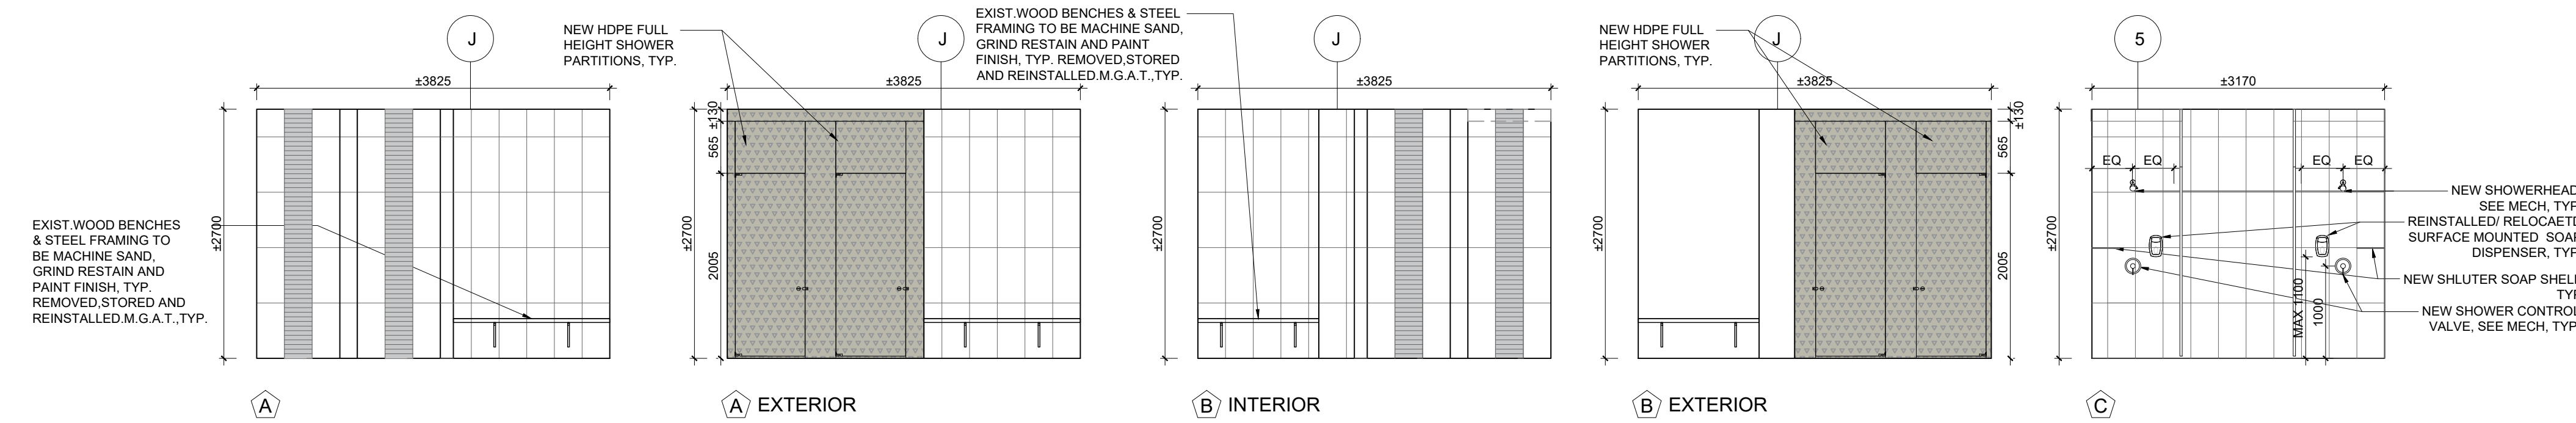


3
A501
INTERIOR ELEVATIONS- BASEMENT FLOOR WOMEN'S WR. (B0107), WOMEN'S SHOWERS (B0108)
SCALE: 1/50

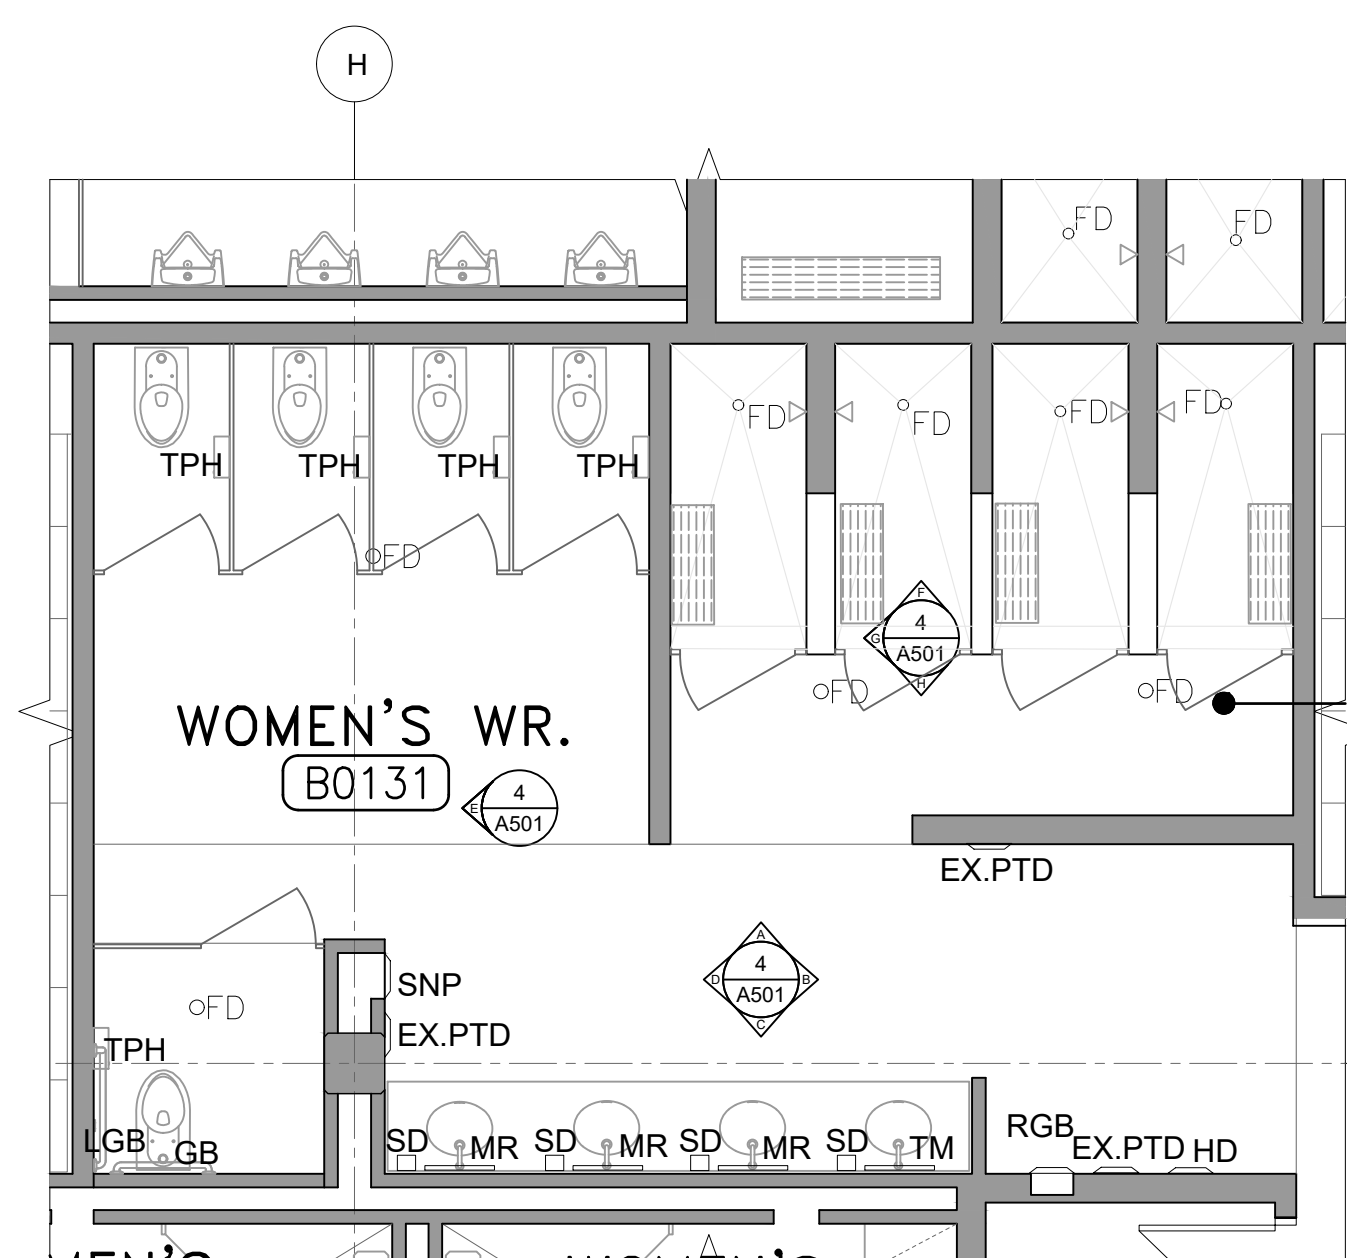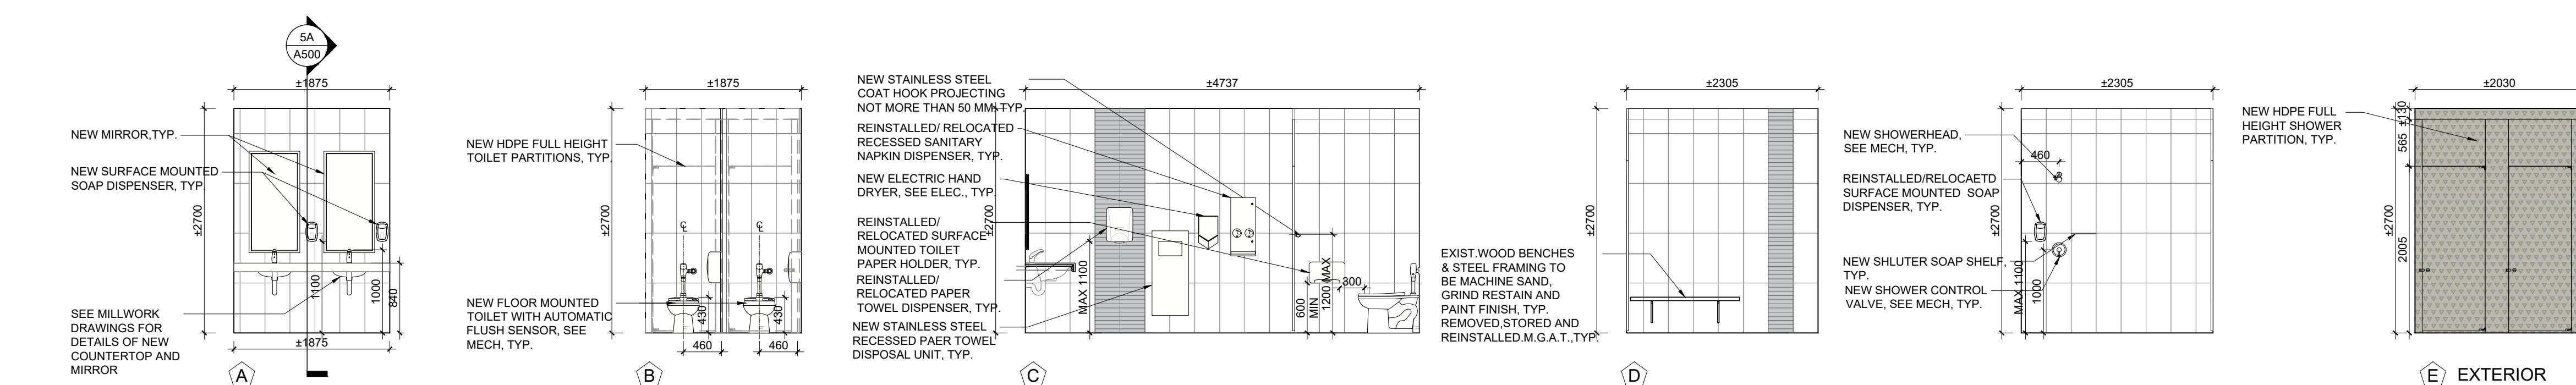

4
A501
INTERIOR ELEVATIONS- BASEMENT FLOOR WOMEN'S WR. (B0131), WOMEN'S SHOWERS (B0132)
SCALE: 1/50

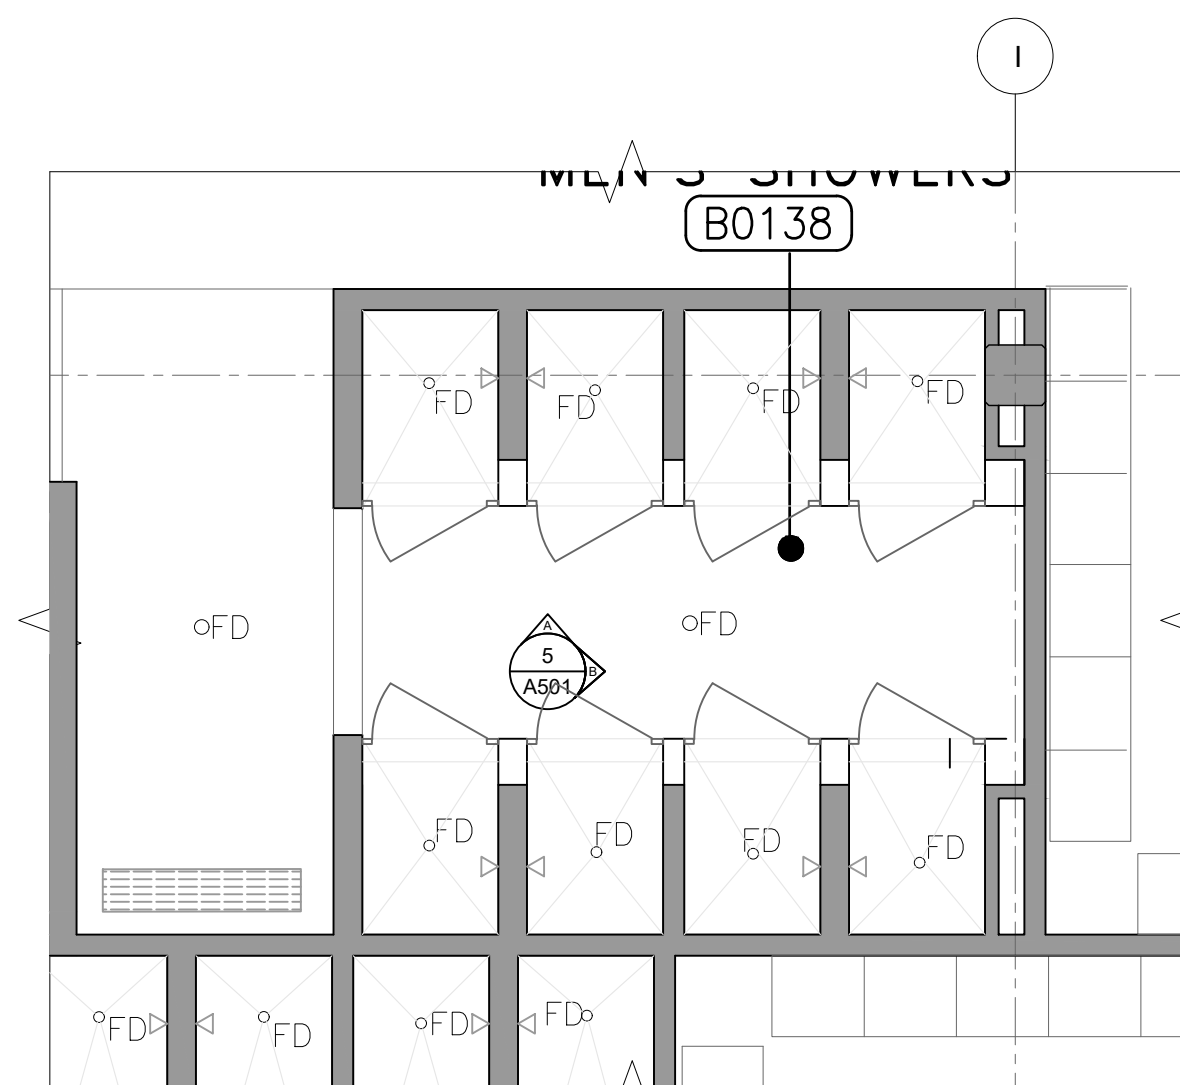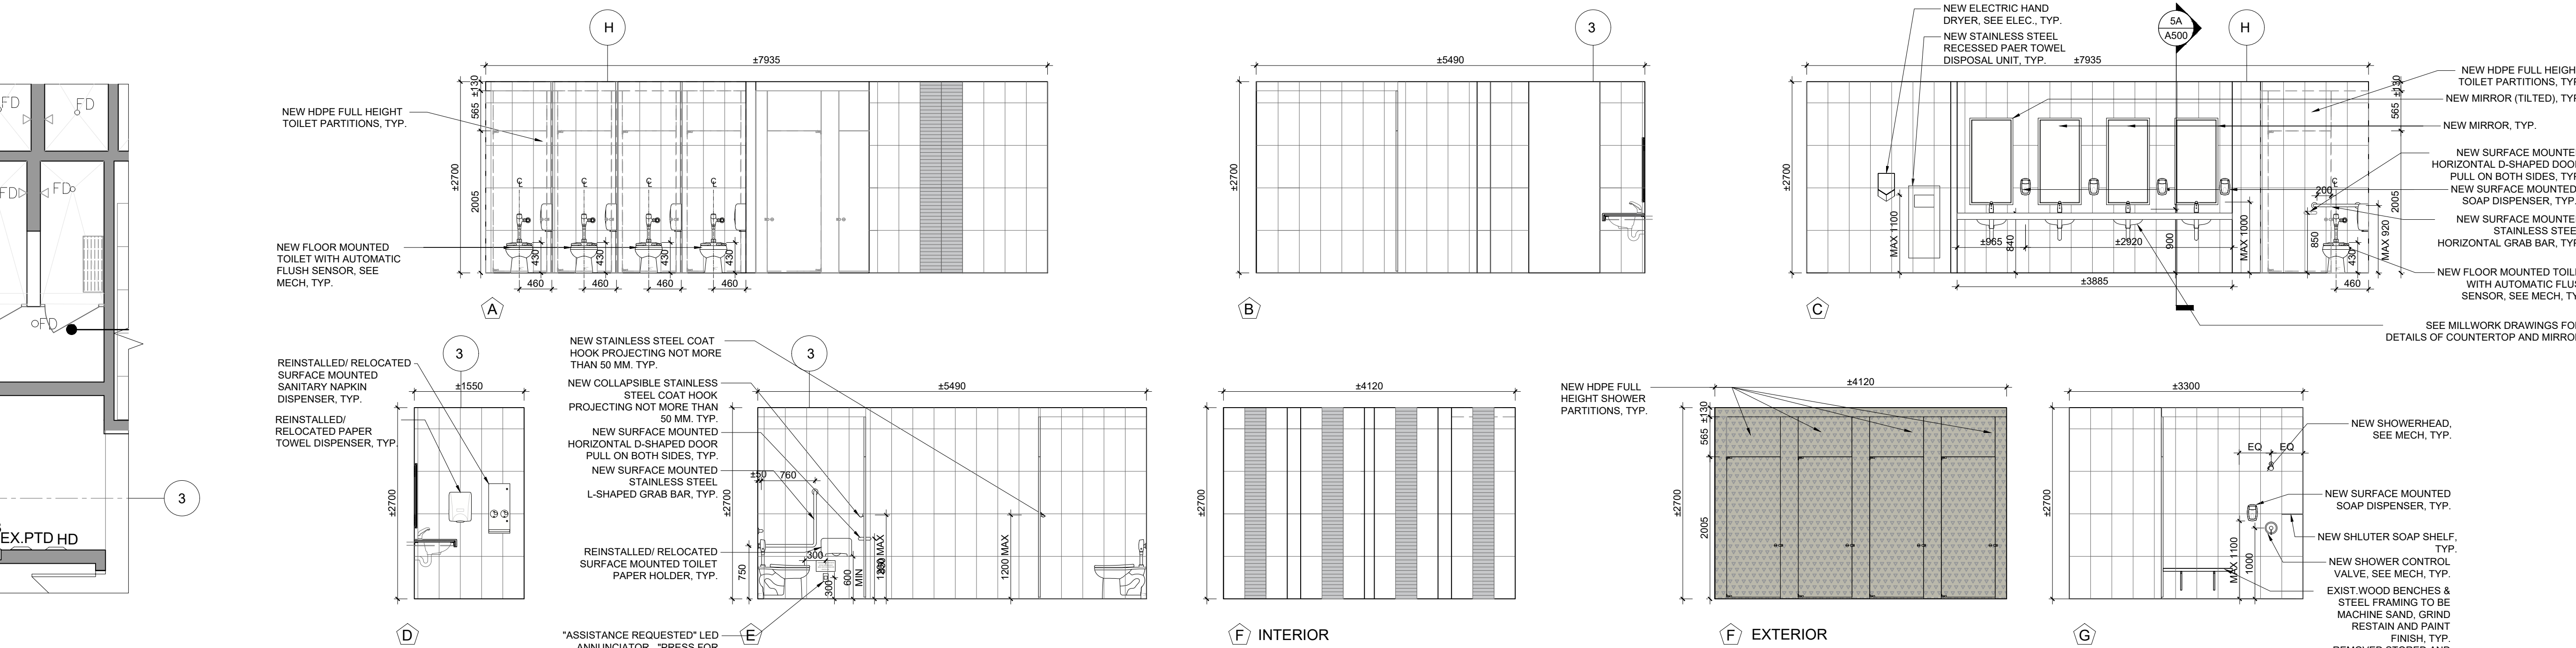

5
A501
INTERIOR ELEVATIONS- BASEMENT FLOOR MEN'S SHOWERS (B0138)
SCALE: 1/50

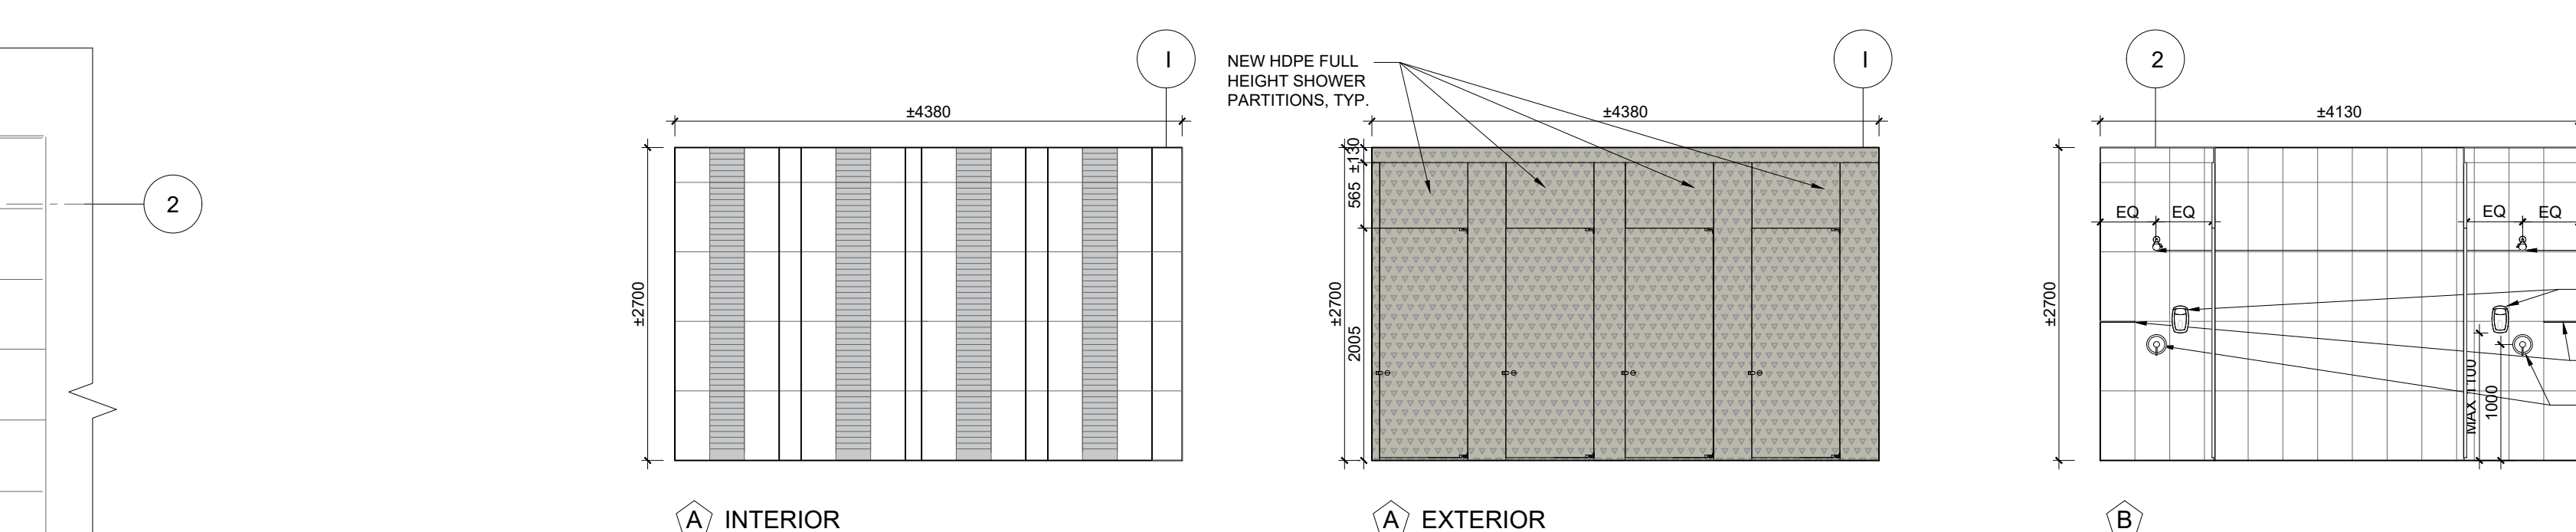

INTERIOR ELEVATIONS LEGEND	
	POR1: 300mm x 610mm PORCELAIN WALL TILE
	GLA1: 300mm x 50mm GLASS TILE, STACK-BOND
	GLA2: 300mm x 50mm GLASS TILE, STACK-BOND
	NEW HOPE FULL HEIGHT SHOWER PARTITIONS, TYP.
EX.	EXISTING
N.I.C.	NOT IN CONTRACT
TYP.	TYPICAL
INTERIOR ELEVATIONS NOTES	
1. MECHANICAL ACCESS HATCH FOR WASHROOMS AND SHOWER ROOMS NOT TO BE INSTALLED ON THE FEATURE WALL. GC TO COORDINATE WITH MECHANICAL SUBCONTRACTOR AND INFORM THE ARCHITECT. GC TO RECEIVE THE APPROVAL FROM THE ARCHITECT REGARDING THE LOCATION OF THE ACCESS HATCH BEFORE STARTING ANY MECHANICAL WORK.	
2. GC IS RESPONSIBLE TO SUPPLY & INSTALL ±18 SOAP/SHAMPOO SHELVES BY SCHLUTER SYSTEMS TO ALL SHOWERS, TYP.	

13. ISSUED FOR CONSTRUCTION	2026.08.24
12. ISSUED FOR TENDER	2026.05.01
11. ISSUED FOR BUILDING PERMIT	2026.04.08
10. ISSUED FOR 10% CLIENT REVIEW	2026.03.31
9. ISSUED FOR DESIGN DEVELOPMENT CLIENT REVIEW	2025.10.28
8. ISSUED FOR PRELIMINARY DESIGN CLIENT REVIEW	2025.09.03
7. ISSUED FOR PRELIMINARY DESIGN CLIENT REVIEW	2025.08.18
6. ISSUED FOR PRELIMINARY DESIGN CLIENT REVIEW	2025.08.12
5. ISSUED FOR PRELIMINARY DESIGN CLIENT REVIEW	2025.08.01
4. ISSUED FOR PRELIMINARY DESIGN CLIENT REVIEW	2025.07.30
3. ISSUED FOR PRELIMINARY DESIGN CLIENT REVIEW	2025.07.25
2. ISSUED FOR PRELIMINARY DESIGN CLIENT REVIEW	2025.07.14
1. ISSUED FOR PRELIMINARY DESIGN CLIENT REVIEW	2025.07.09
NO. DESCRIPTION	DATE

PROJECT

PEEL REGIONAL POLICE

REGION OF PEEL

EMIL V. KOLB CENTRE
PEEL REGIONAL POLICE FACILITY
INTERIOR RENOVATION PROJECT
181 DERRY ROAD EAST, MISSISSAUGA, ON L5T 2Y5

NGA ARCHITECTS

THE CONSULTANT SHALL CHECK AND VERIFY ALL DIMENSIONS AND REPORT ANY DISCREPANCIES TO THE ARCHITECT. THE CONSULTANT SHALL BE RESPONSIBLE FOR OBTAINING ALL NECESSARY PERMITS AND APPROVALS FROM THE APPROPRIATE AGENCIES.

THIS DRAWING SHALL NOT BE USED FOR CONSTRUCTION PURPOSES UNLESS IT IS ACCOMPANIED BY THE NECESSARY PERMITS AND APPROVALS FROM THE APPROPRIATE AGENCIES.

PROJECT NO. 2520797

















SHEET NO. A501

DRAWN BY CC


CHECKED BY RN

PROJECT NO. 2520797

SCALE AS NOTED

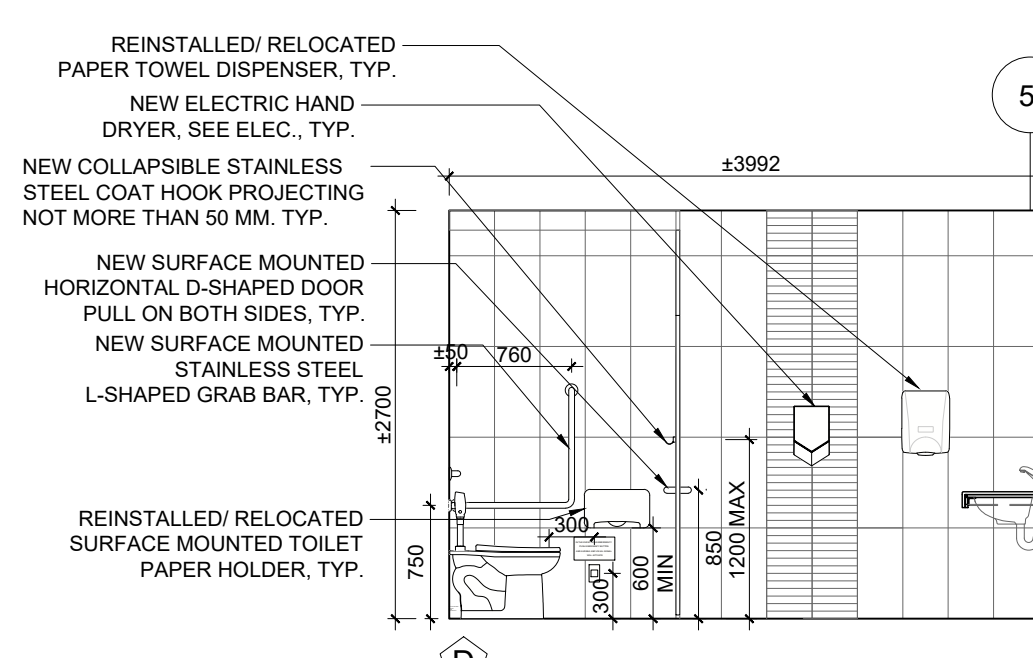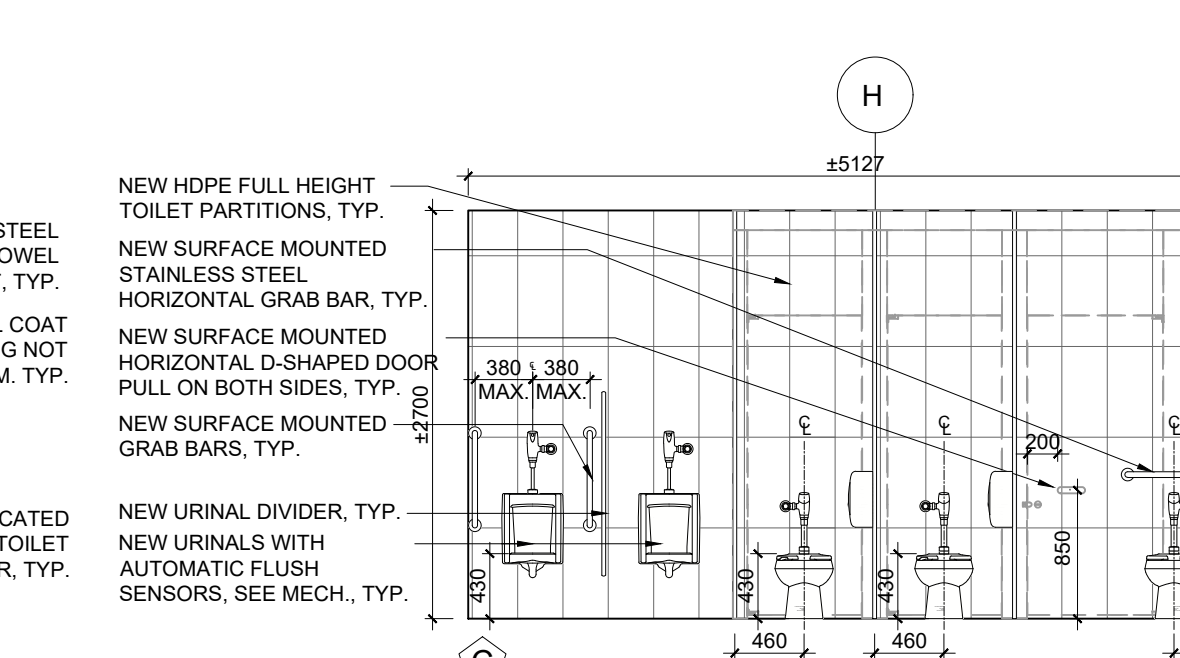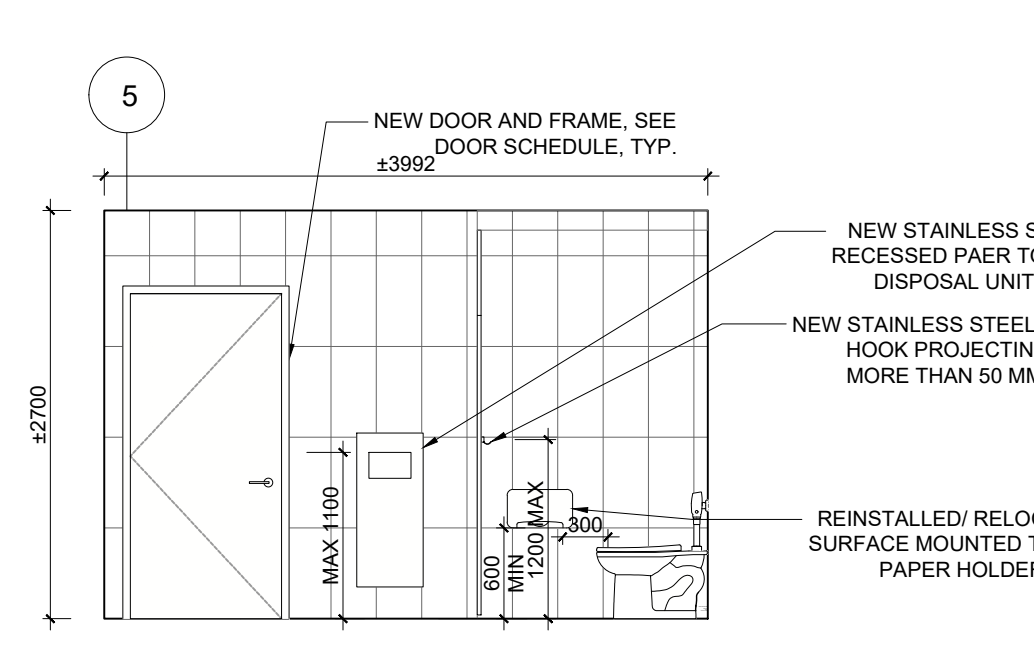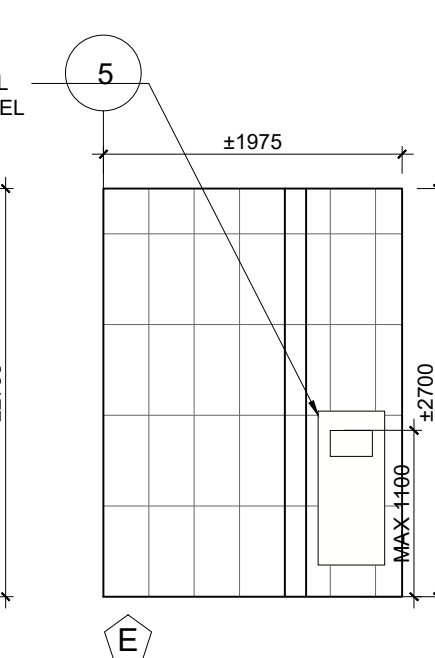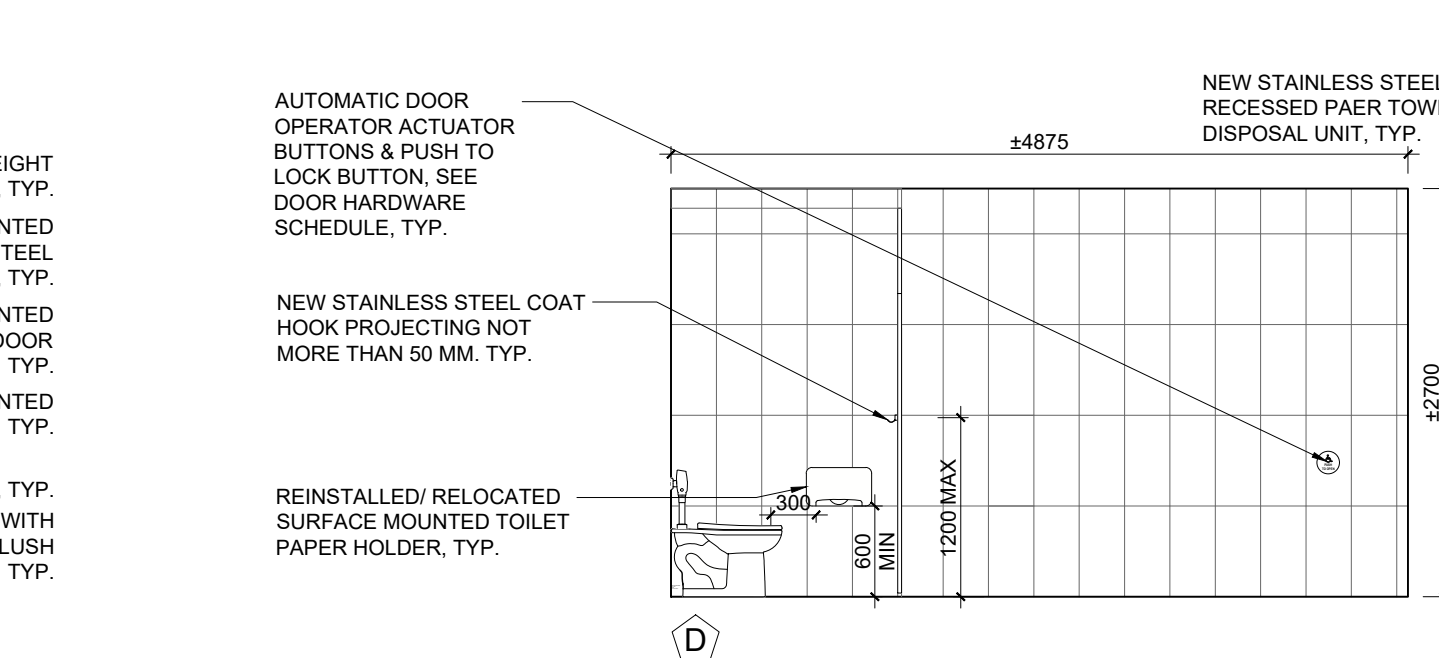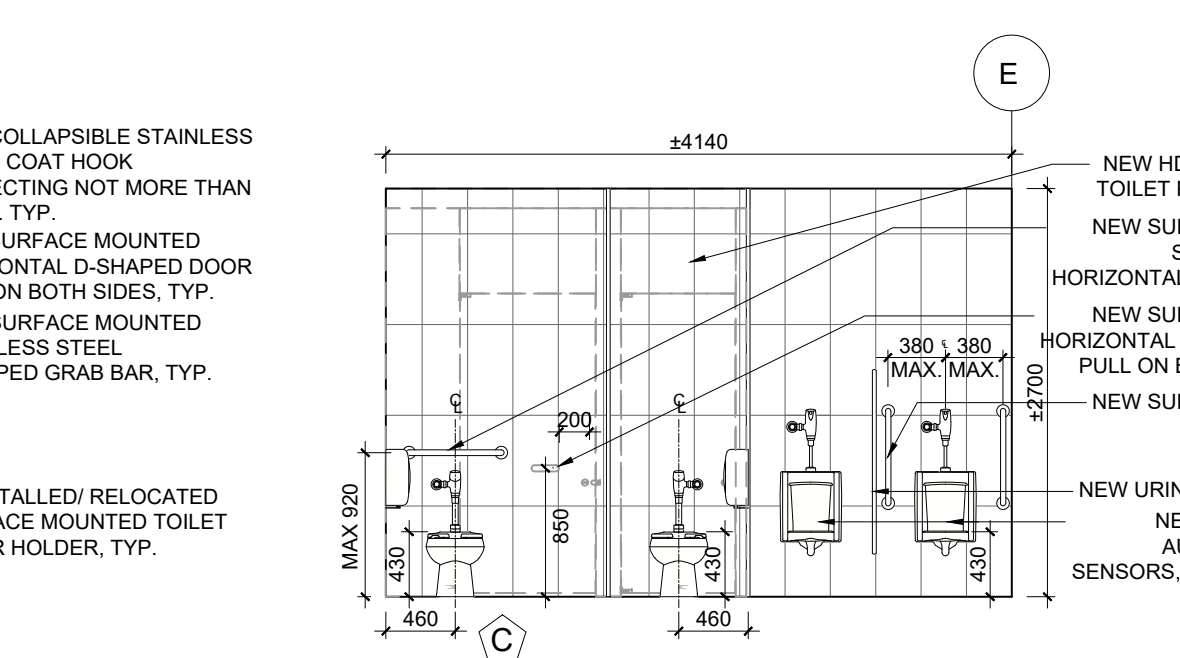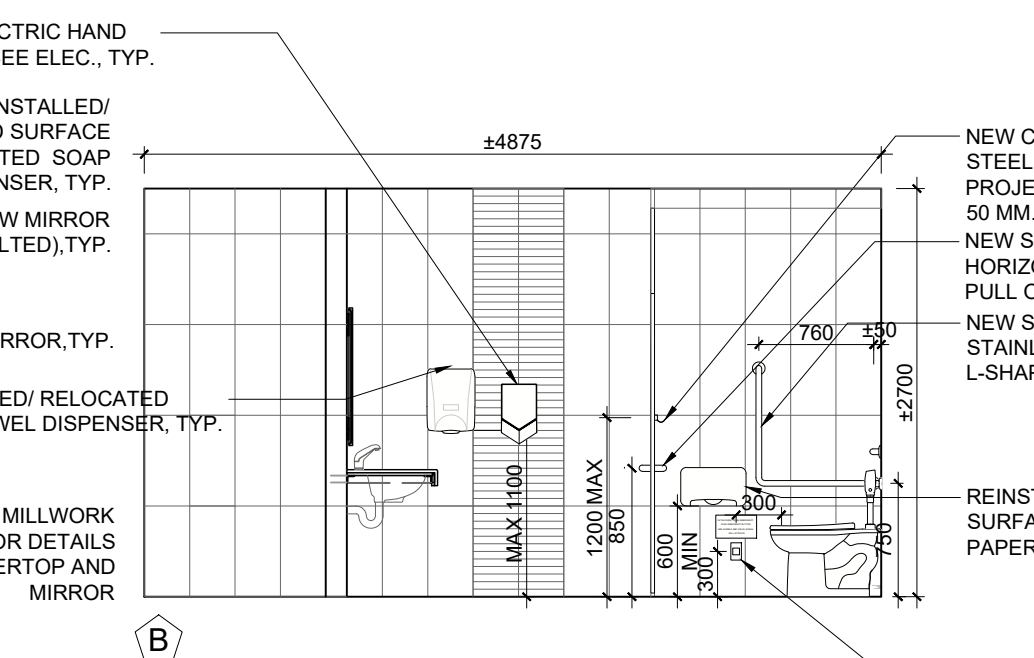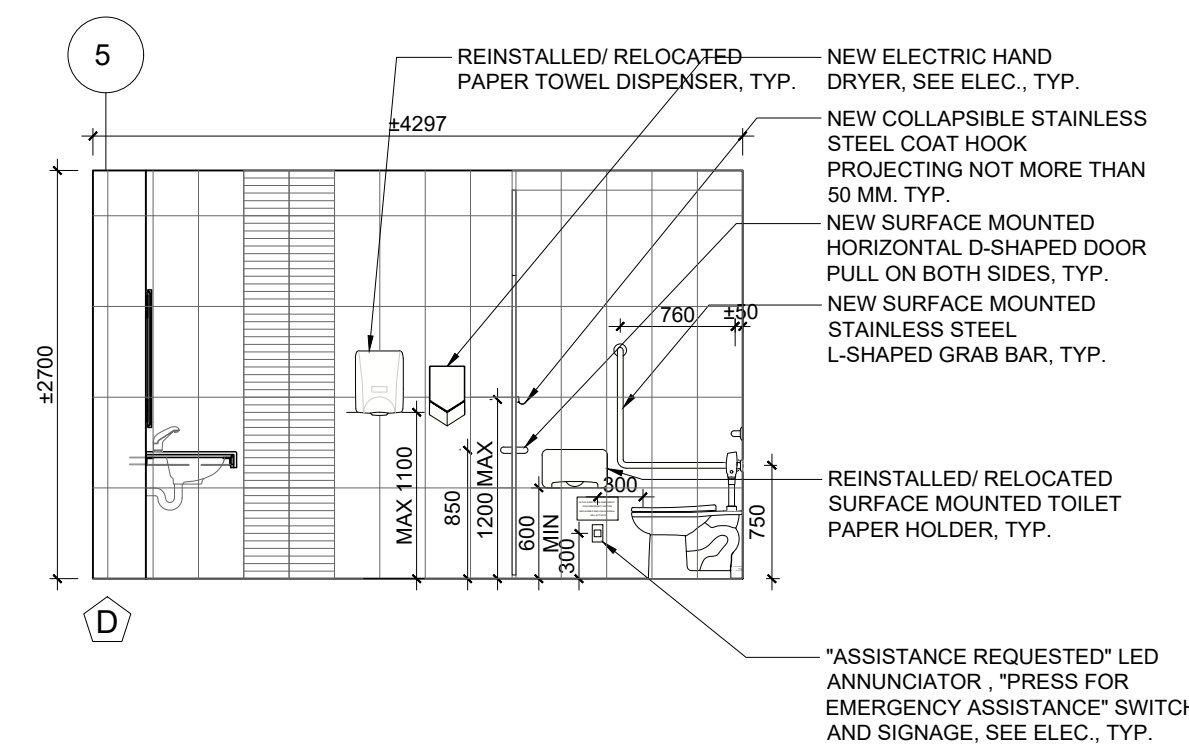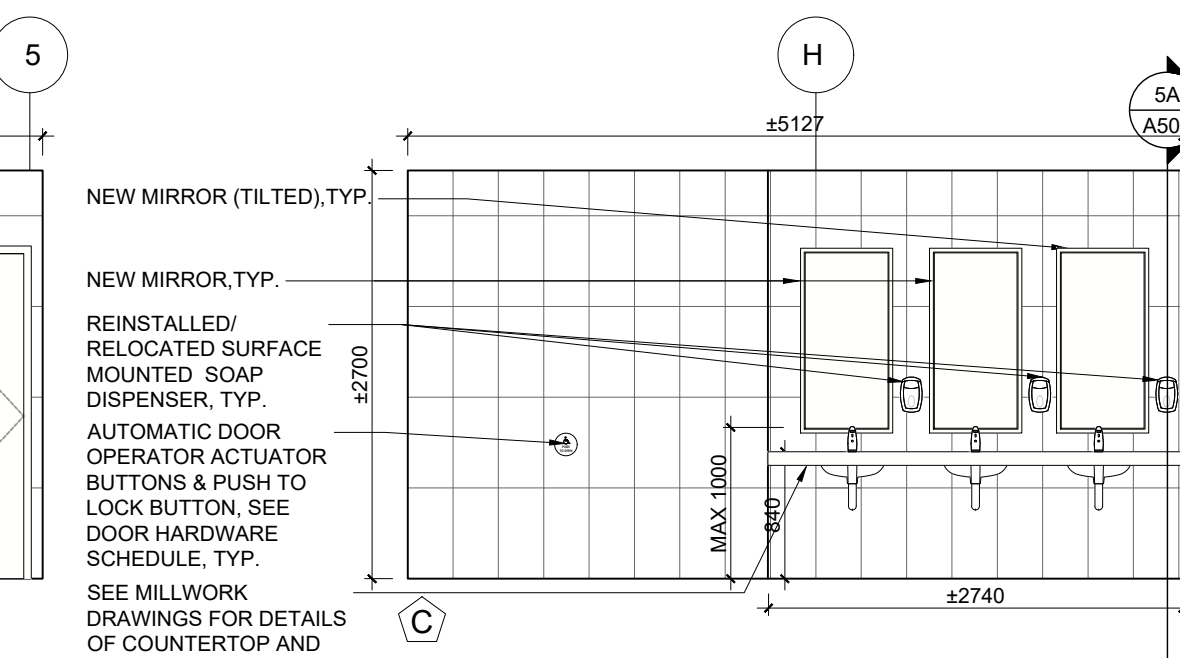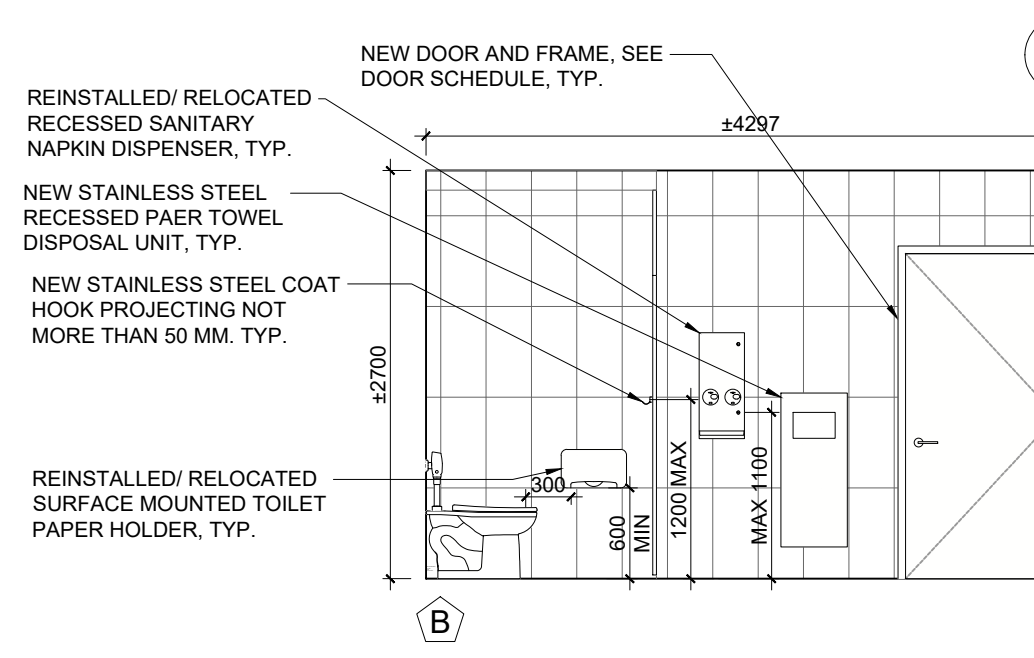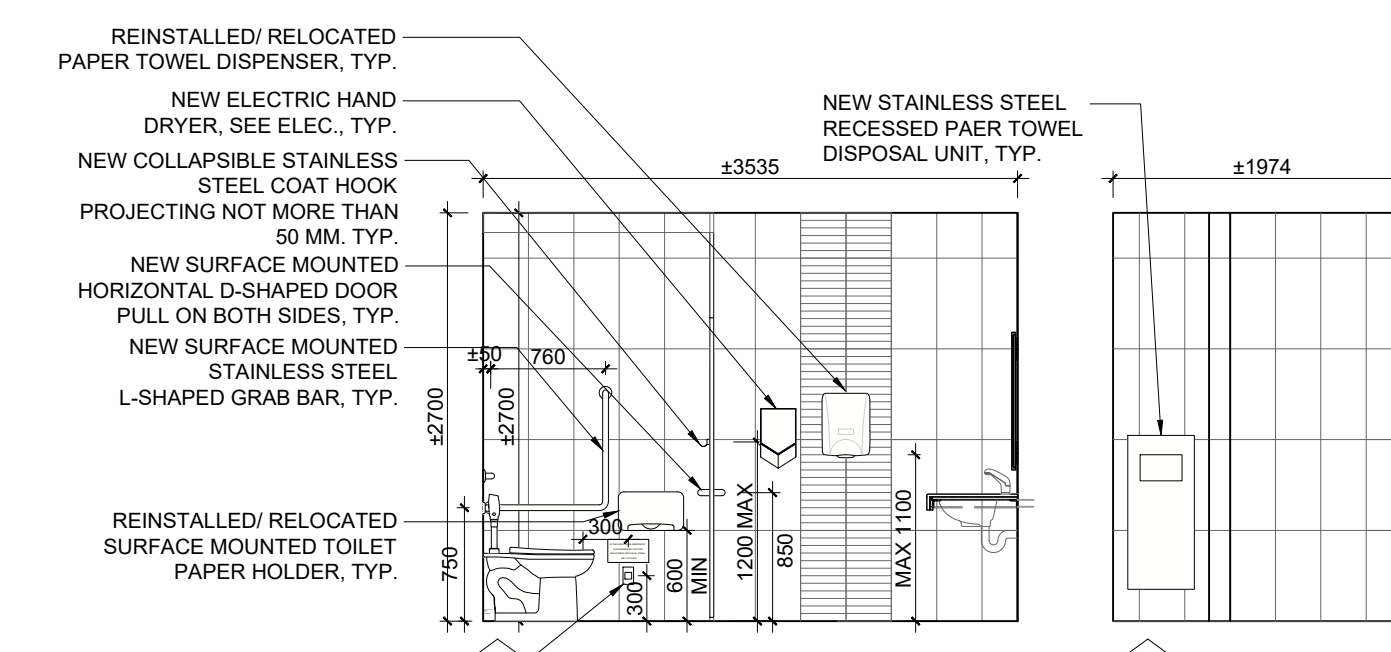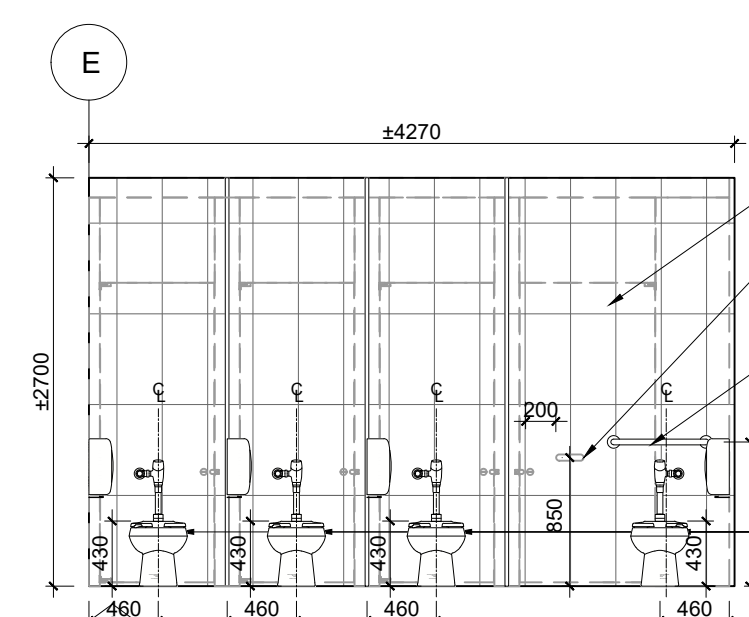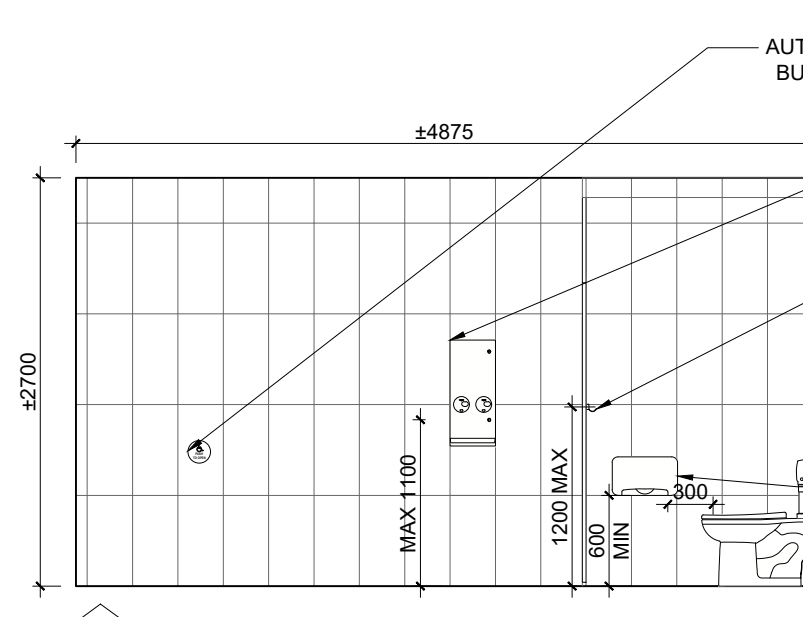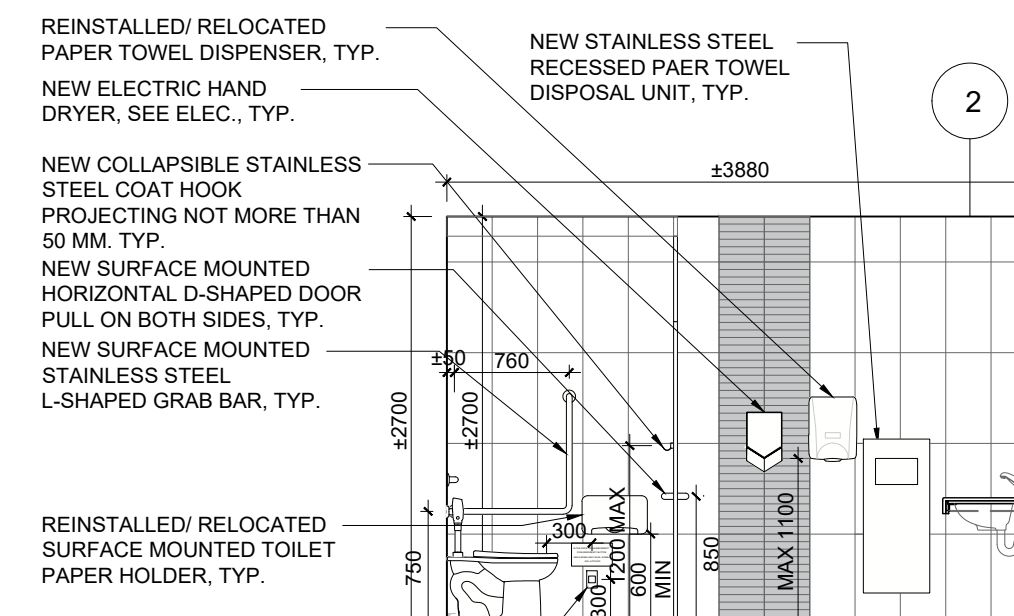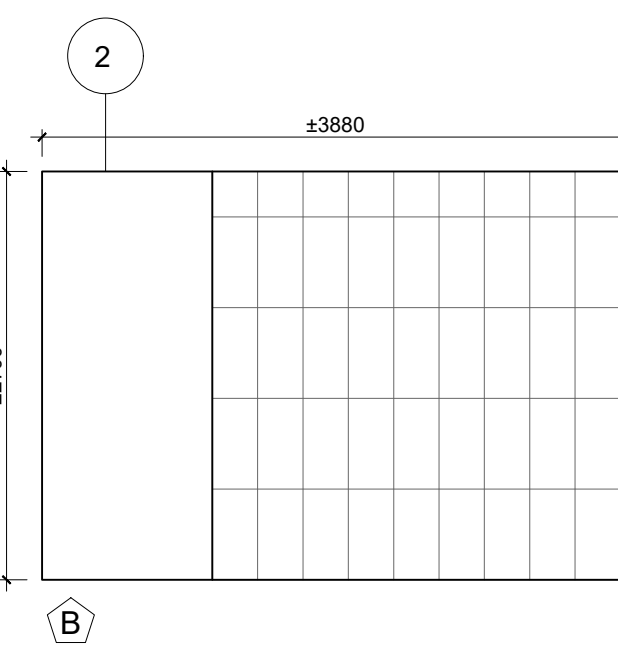 


13.	ISSUED FOR CONSTRUCTION	2008.08.24
12.	ISSUED FOR TENDER	2008.05.01
11.	ISSUED FOR BUILDING PERMIT	2008.04.08
10.	ISSUED FOR 10% FINAL REVIEW	2008.03.31
9.	ISSUED FOR DESIGN DEVELOPMENT CLIENT REVIEW	2008.10.28
8.	ISSUED FOR DESIGN DEVELOPMENT CLIENT REVIEW	2008.10.01
7.	ISSUED FOR PRELIMINARY DESIGN CLIENT REVIEW	2008.09.03
6.	ISSUED FOR PRELIMINARY DESIGN CLIENT REVIEW	2008.08.18
5.	ISSUED FOR PRELIMINARY DESIGN CLIENT REVIEW	2008.08.12
4.	ISSUED FOR PRELIMINARY DESIGN CLIENT REVIEW	2008.08.01
3.	ISSUED FOR PRELIMINARY DESIGN CLIENT REVIEW	2008.07.30
2.	ISSUED FOR PRELIMINARY DESIGN CLIENT REVIEW	2008.07.25
1.	ISSUED FOR PRELIMINARY DESIGN CLIENT REVIEW	2008.07.14
NO. DESCRIPTION		DATE
REVISIONS		


 






















The contractor shall check and verify all dimensions and report all errors and omissions to the architect and the design professionals whose seal is affixed to this drawing. Do not scale the drawings.

This drawing shall not be used for construction purposes until signed for completion by the design professionals whose seal is affixed to this drawing and whose signature is below:


 


SHEET NO. A502	DRAWN BY CC	CHECKED RN
	PROJECT NO.	
	SCALE AS NOTED	

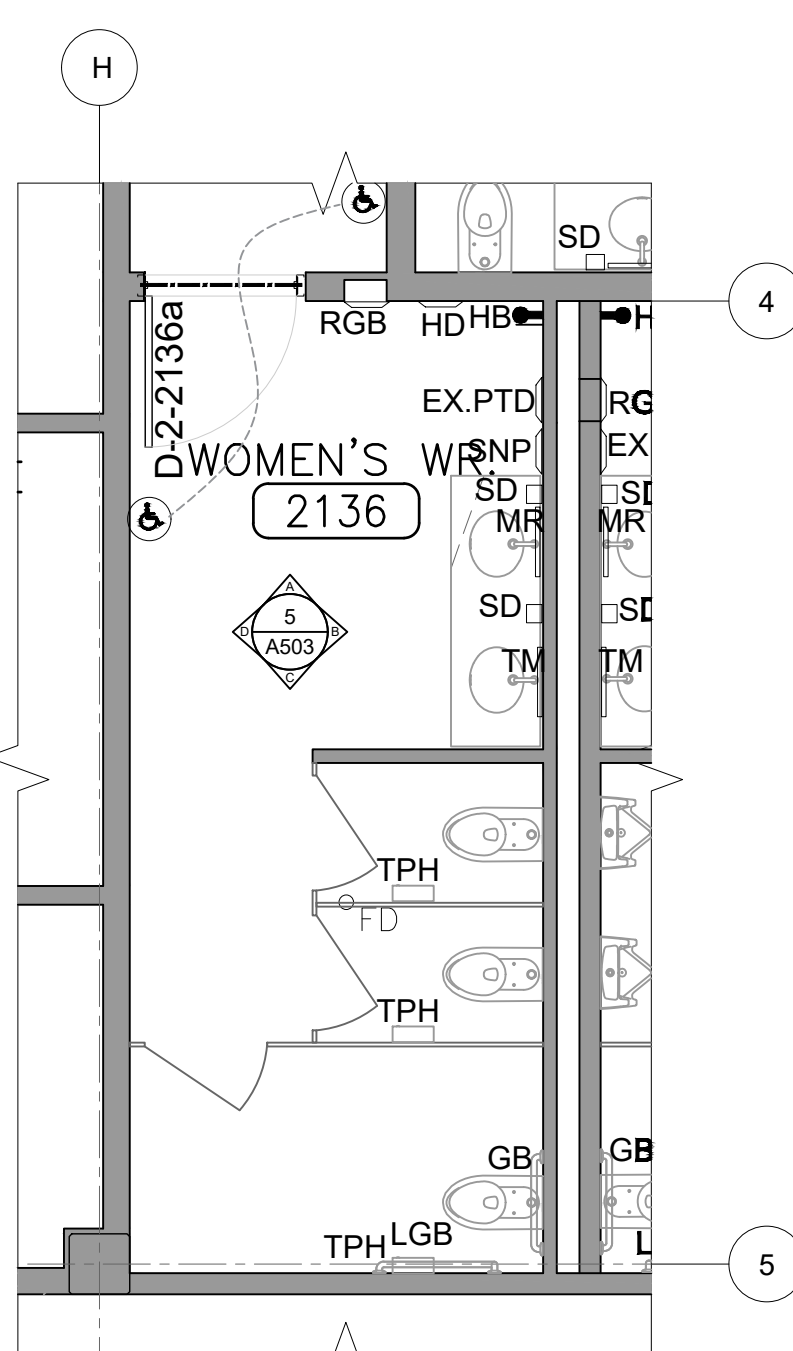 [illegible]

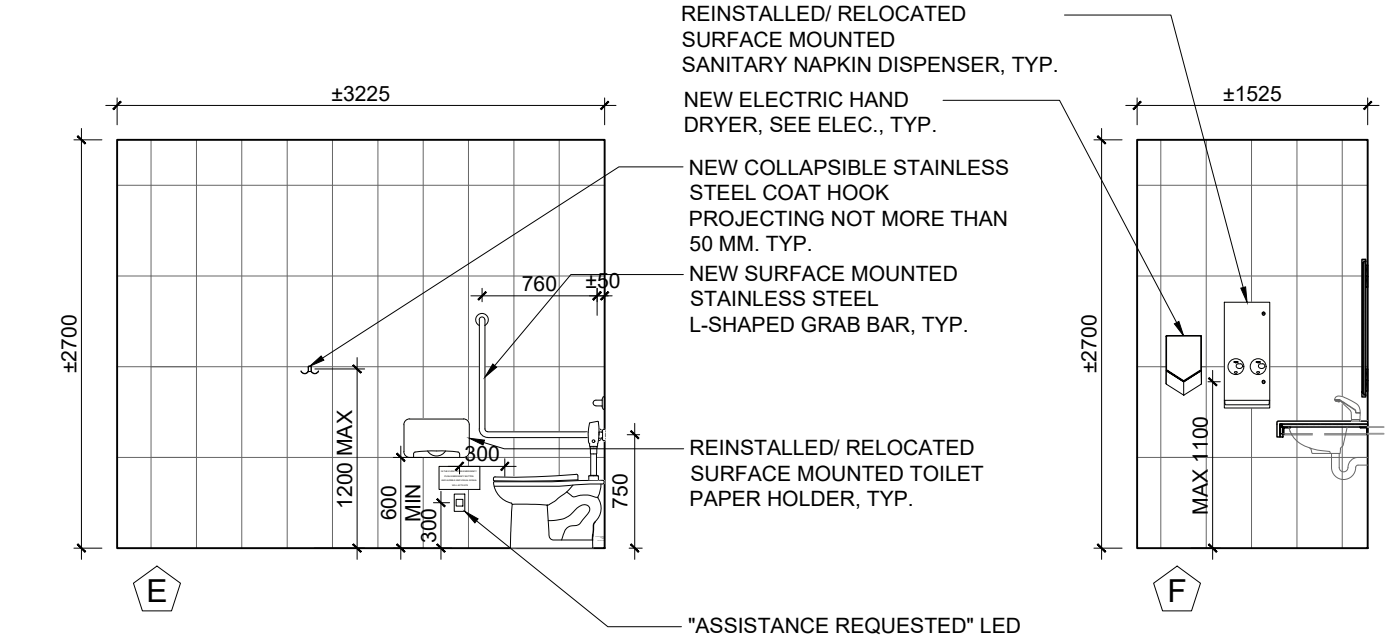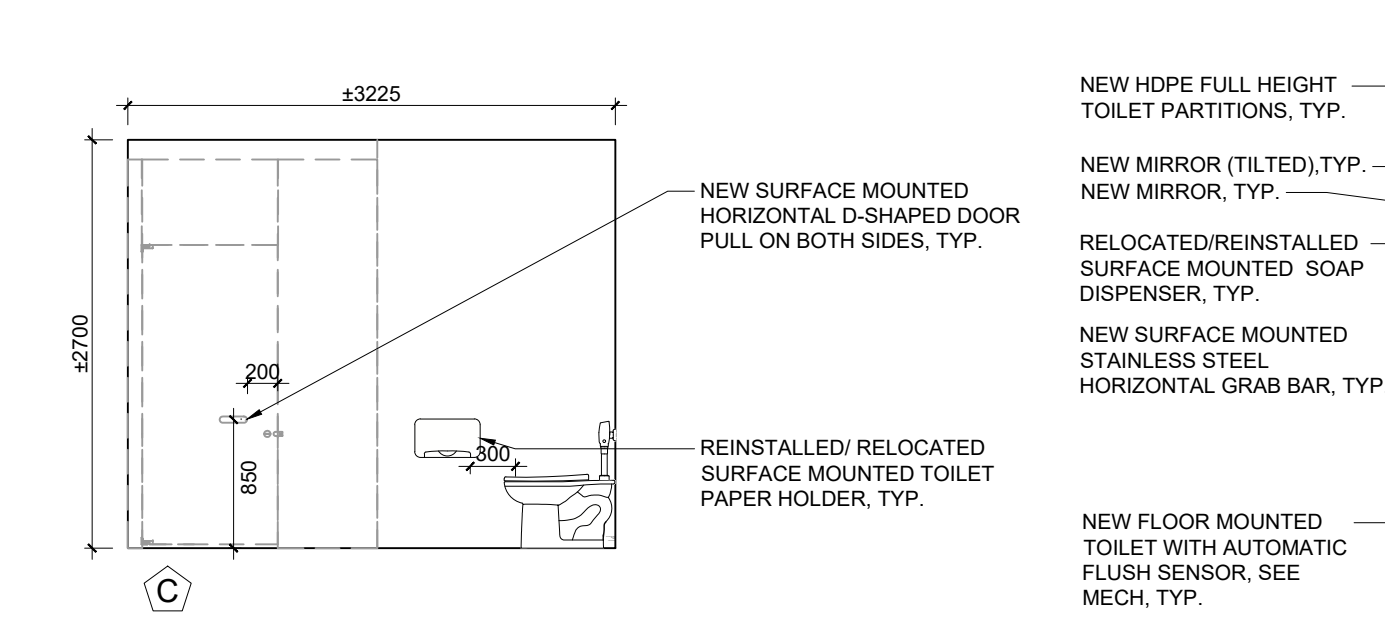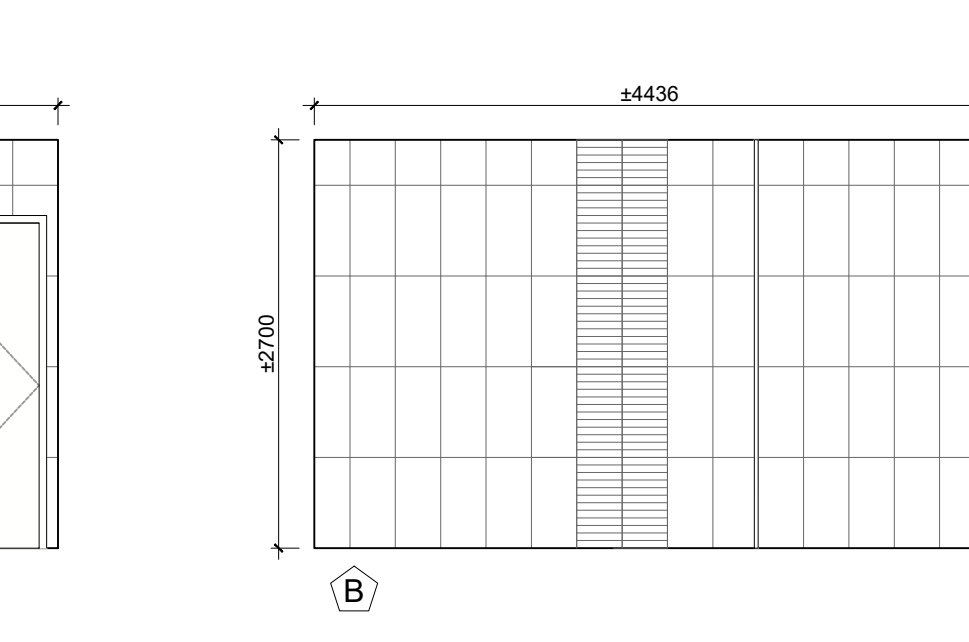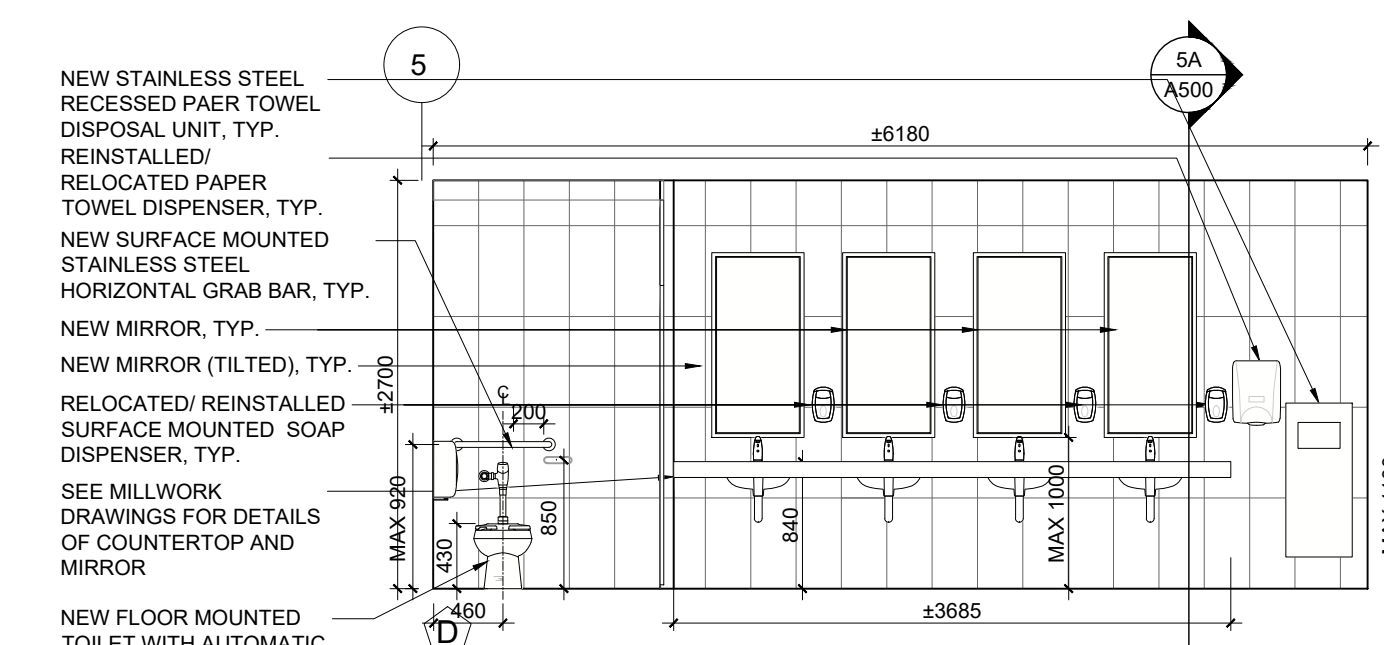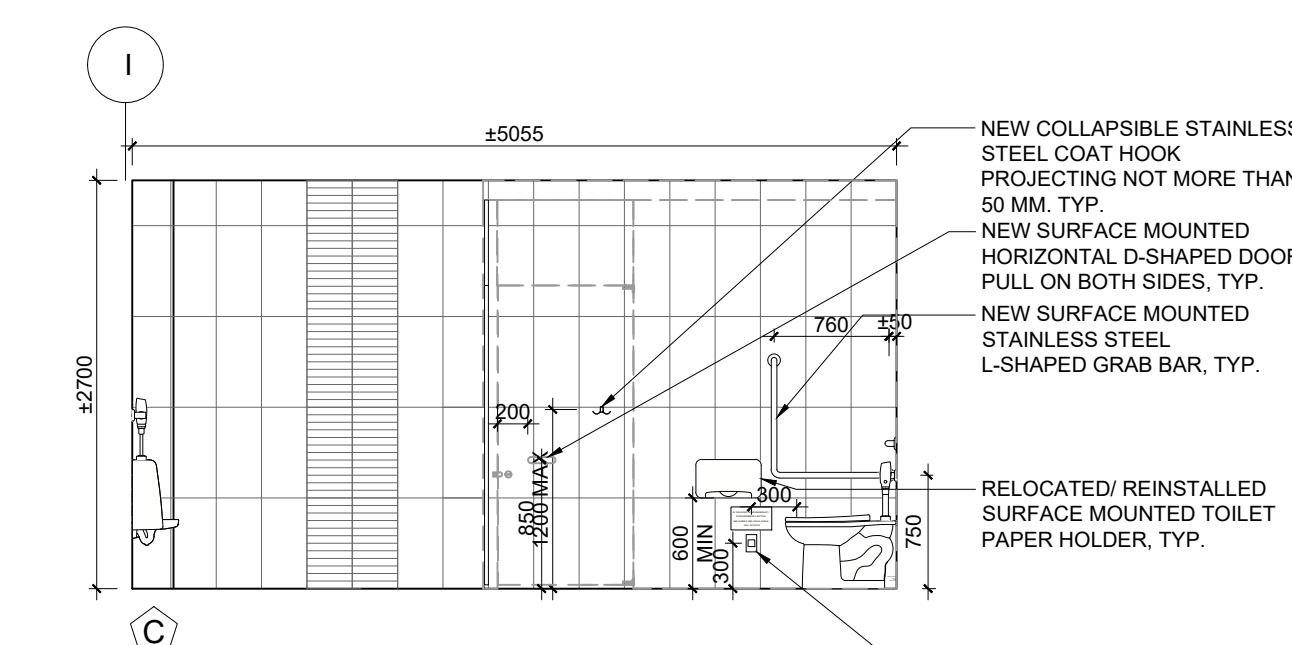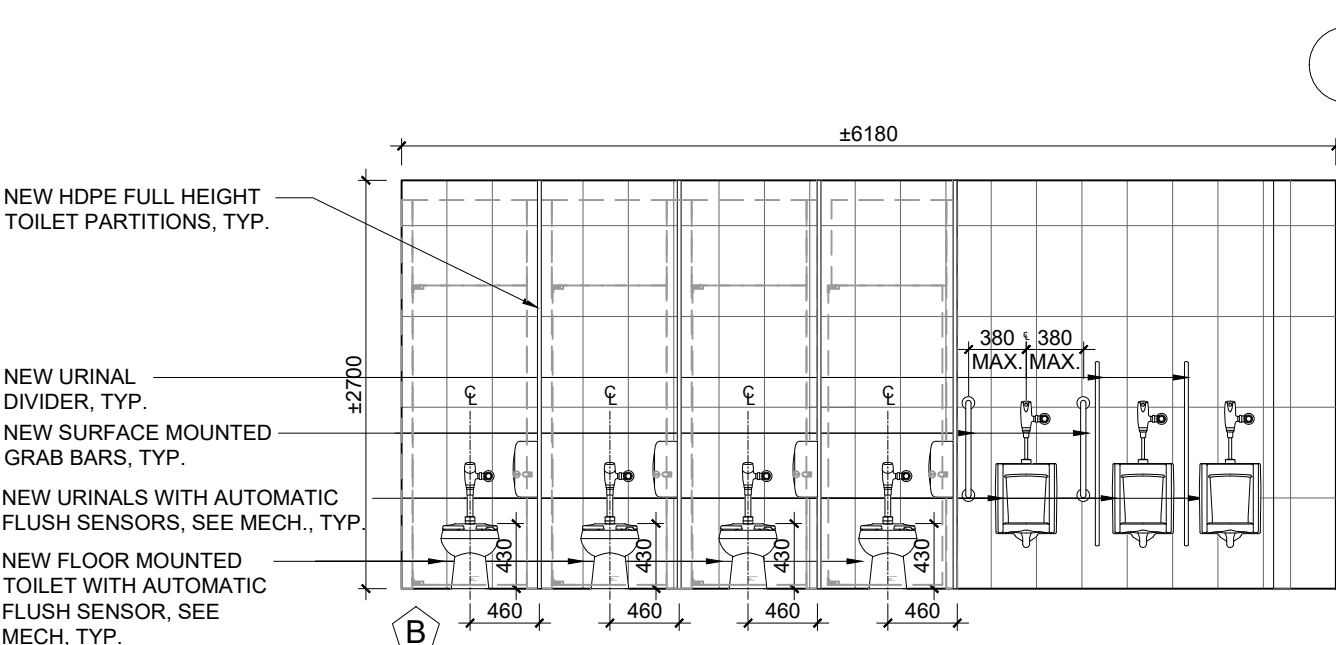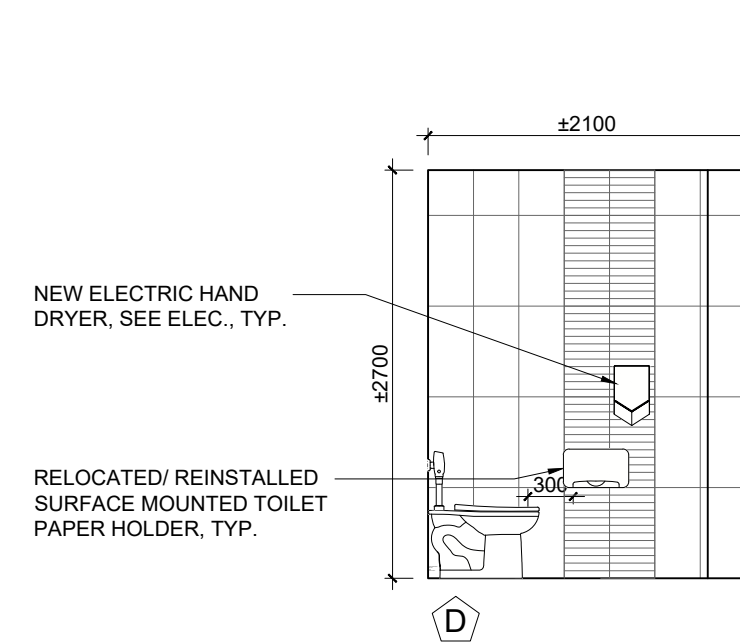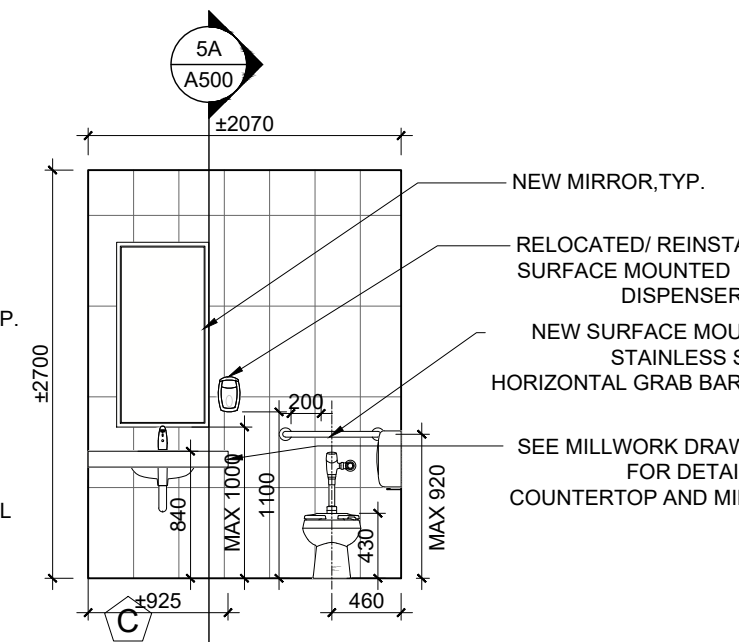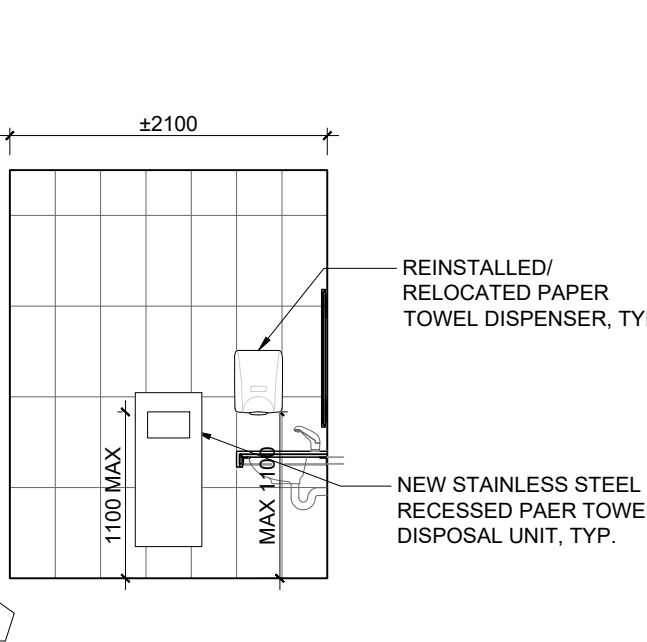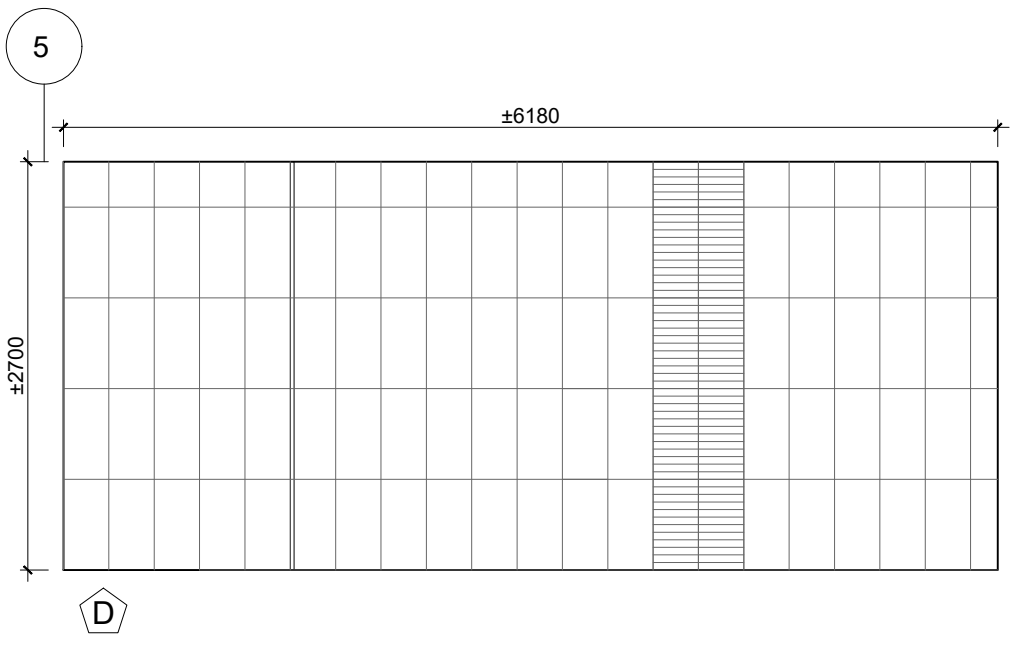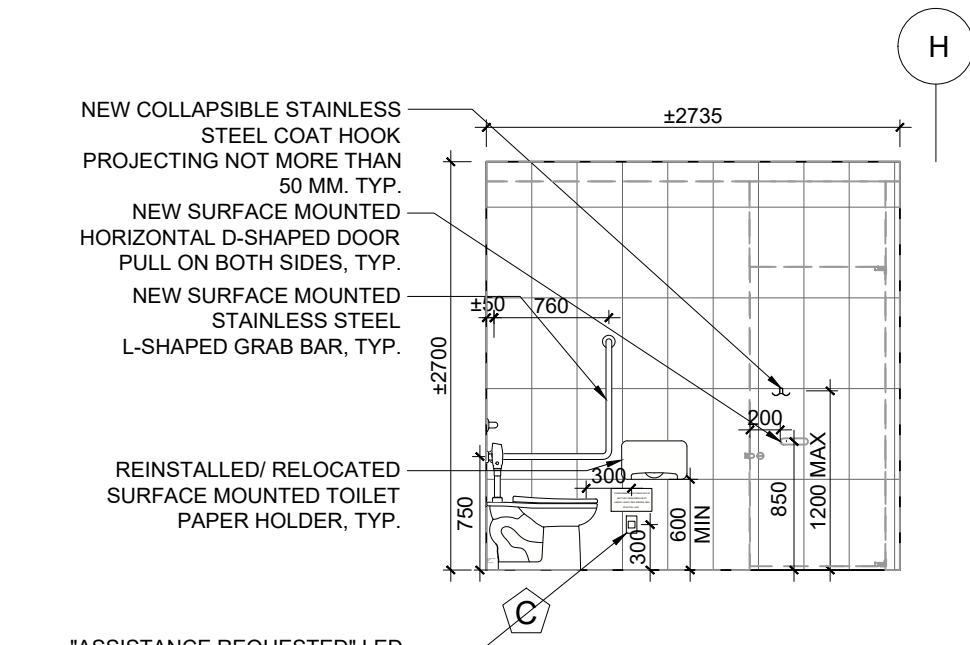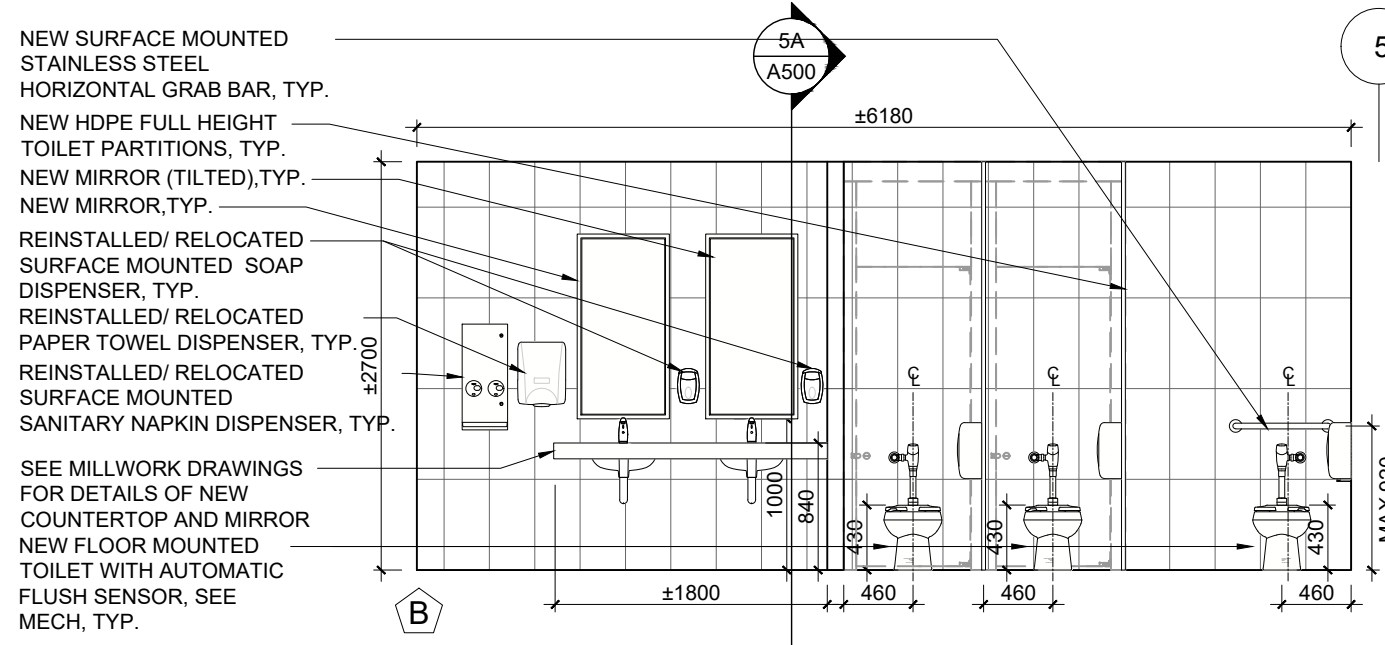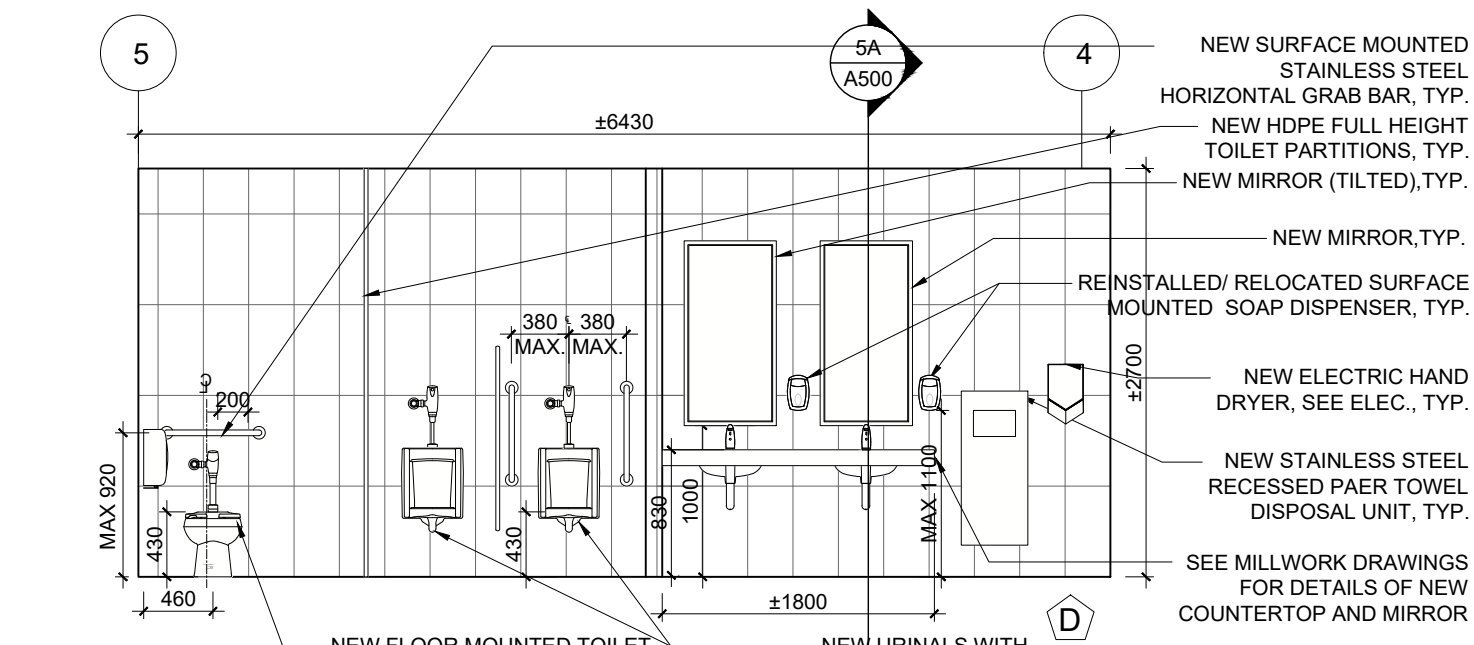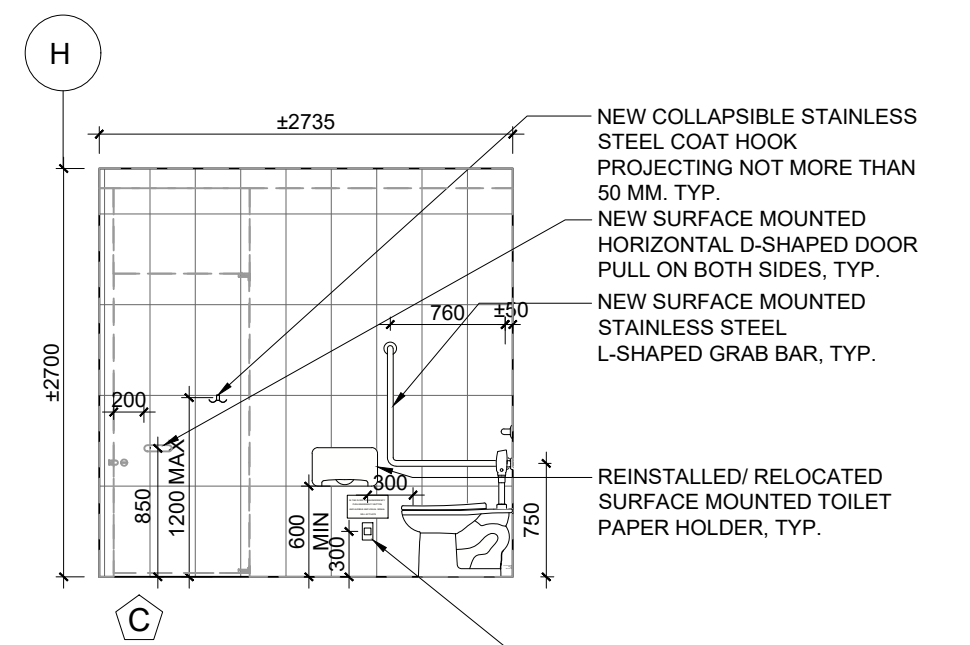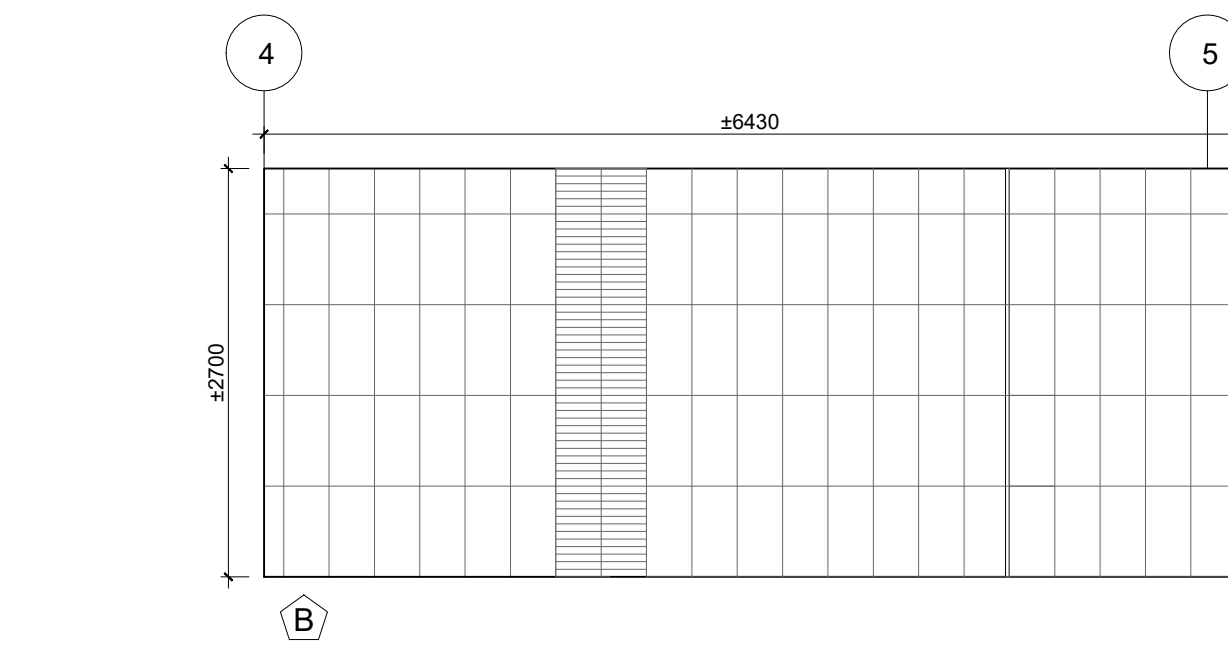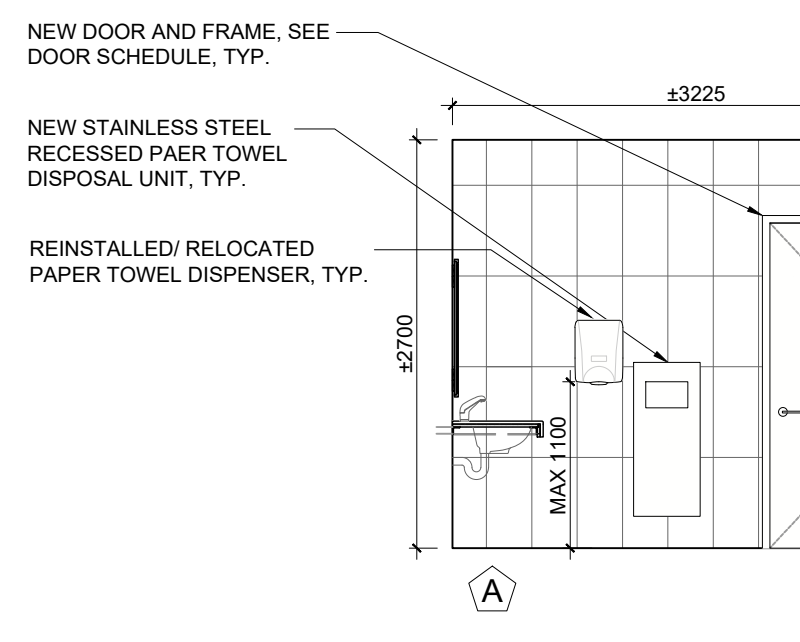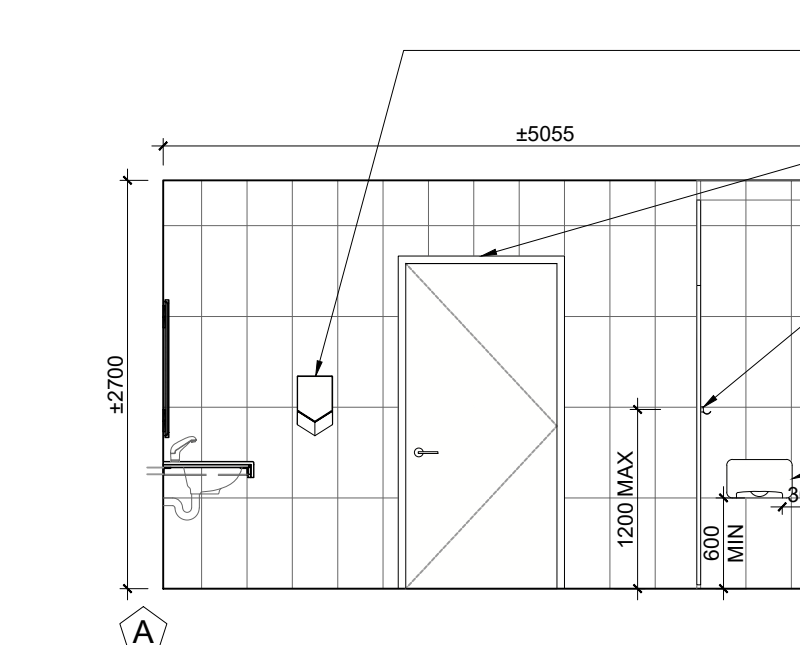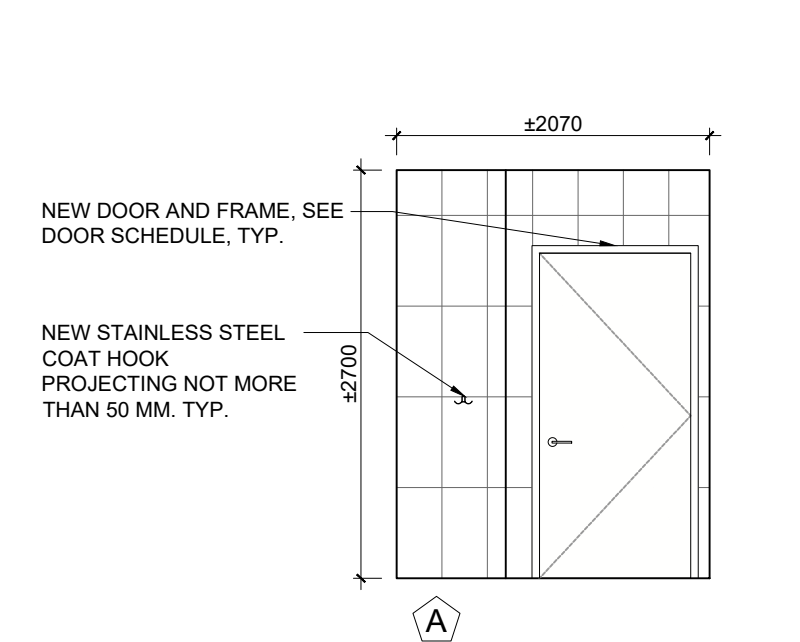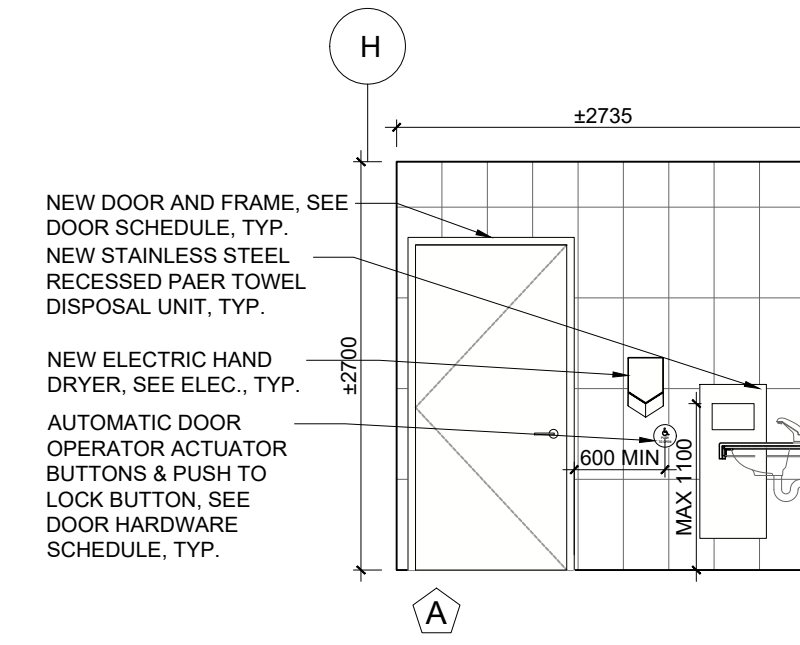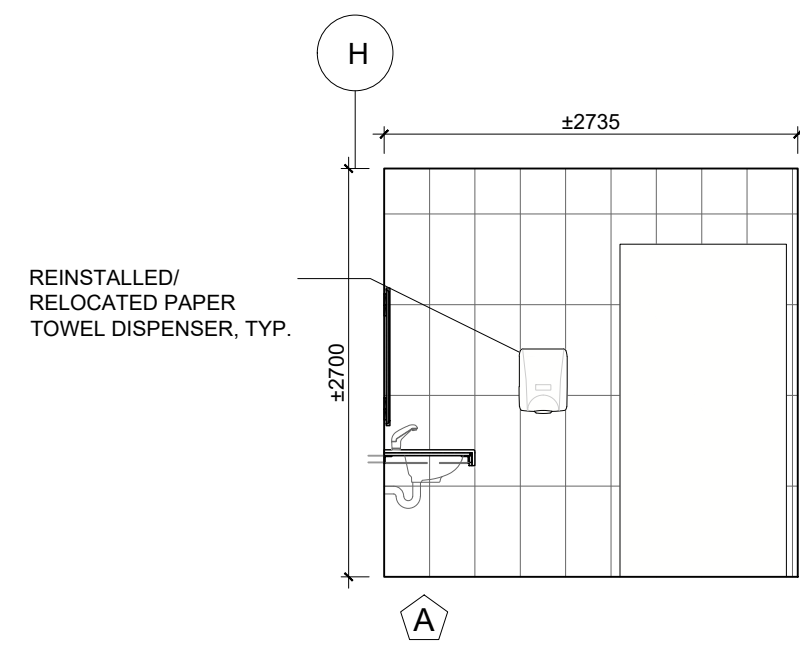

13.	ISSUED FOR CONSTRUCTION	2008-08-24
12.	ISSUED FOR TENDER	2008-06-01
11.	ISSUED FOR BUILDING PERMIT	2008-04-08
10.	ISSUED FOR THIRD CLIENT REVIEW	2008-03-31
9.	ISSUED FOR DESIGN DEVELOPMENT CLIENT REVIEW	2008-10-28
8.	ISSUED FOR DESIGN DEVELOPMENT CLIENT REVIEW	2008-10-01
7.	ISSUED FOR PRELIMINARY DESIGN CLIENT REVIEW	2008-09-03
6.	ISSUED FOR PRELIMINARY DESIGN CLIENT REVIEW	2008-08-18
5.	ISSUED FOR PRELIMINARY DESIGN CLIENT REVIEW	2008-08-12
4.	ISSUED FOR PRELIMINARY DESIGN CLIENT REVIEW	2008-08-01
3.	ISSUED FOR PRELIMINARY DESIGN CLIENT REVIEW	2008-07-30
2.	ISSUED FOR PRELIMINARY DESIGN CLIENT REVIEW	2008-07-25
1.	ISSUED FOR PRELIMINARY DESIGN CLIENT REVIEW	2008-07-14
NO. DESCRIPTION		DATE
REVISIONS		
6/20/2017		

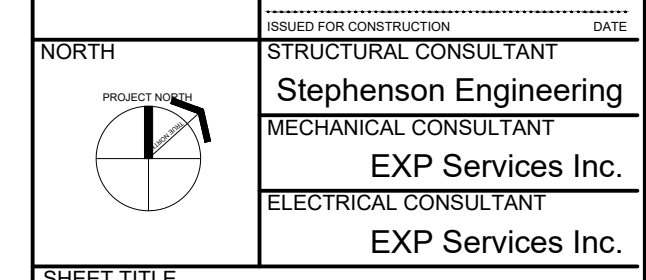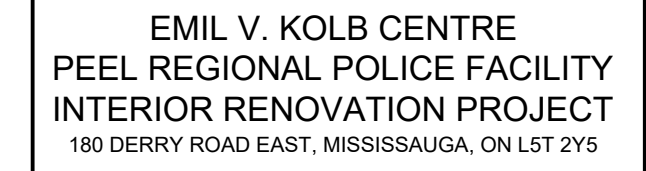

SHEET TITLE		
INTERIOR ELEVATIONS- SECOND/ THIRD FLOOR WASHROOM		
SHEET NO. A504	DRAWN BY	CHECKED
	CC	RN
	PROJECT NO.	
	SCALE	AS NOTED










14.	ISSUED FOR CONSTRUCTION	2026.08.24
13.	ISSUED FOR TENDER ADDENDUM #2	2026.06.01
12.	ISSUED FOR TENDER	2026.05.15
11.	ISSUED FOR BUILDING PERMIT	2026.04.08
10.	ISSUED FOR 10% CLIENT REVIEW	2026.03.31
9.	ISSUED FOR DESIGN DEVELOPMENT CLIENT REVIEW	2025.10.28
8.	ISSUED FOR DESIGN DEVELOPMENT CLIENT REVIEW	2025.10.01
7.	ISSUED FOR PRELIMINARY DESIGN CLIENT REVIEW	2025.09.03
6.	ISSUED FOR PRELIMINARY DESIGN CLIENT REVIEW	2025.08.18
5.	ISSUED FOR PRELIMINARY DESIGN CLIENT REVIEW	2025.08.12
4.	ISSUED FOR PRELIMINARY DESIGN CLIENT REVIEW	2025.08.01
3.	ISSUED FOR PRELIMINARY DESIGN CLIENT REVIEW	2025.07.31
2.	ISSUED FOR PRELIMINARY DESIGN CLIENT REVIEW	2025.07.25
1.	ISSUED FOR PRELIMINARY DESIGN CLIENT REVIEW	2025.07.14
NO DESCRIPTION DATE		
REVISIONS		





[illegible]

TYP. CONSTRUCTION FOR ALL KITCHEN MILLWORK:
UPPER AND LOWER CABINET GABLES, APRONS, DOORS, AND DRAWER FRONTS, CONSTRUCTED OF 19mm MDF BOARD WITH HIGH PRESSURE LAMINATE FINISH TO ALL SURFACES, TYP.
6mm HIGH PRESSURE LAMINATE FINISH MELAMINE MDF BOARD BACKING ON CONTINUOUS WOOD NAILERS, TYP.
19mm MDF BOARD ADJUSTABLE SHELF WITH HIGH PRESSURE LAMINATE FINISH, SUPPORTED ON 5mm SHELF PINS, DRILL HOLES 25mm ON CENTRE, TYP. FOR ALL CABINETS
DRAWER SIDES CONSTRUCTED OF 13mm MDF BOARD, DRAWER BOTTOMS CONSTRUCTED OF 6mm PLYWOOD, HIGH PRESSURE LAMINATE FINISH, TYP.
COUNTERTOP CONSTRUCTED OF 25mm QUARTZ FINISH SUPPORTED ON 19mm MDF BOARD BACKING, TYP.

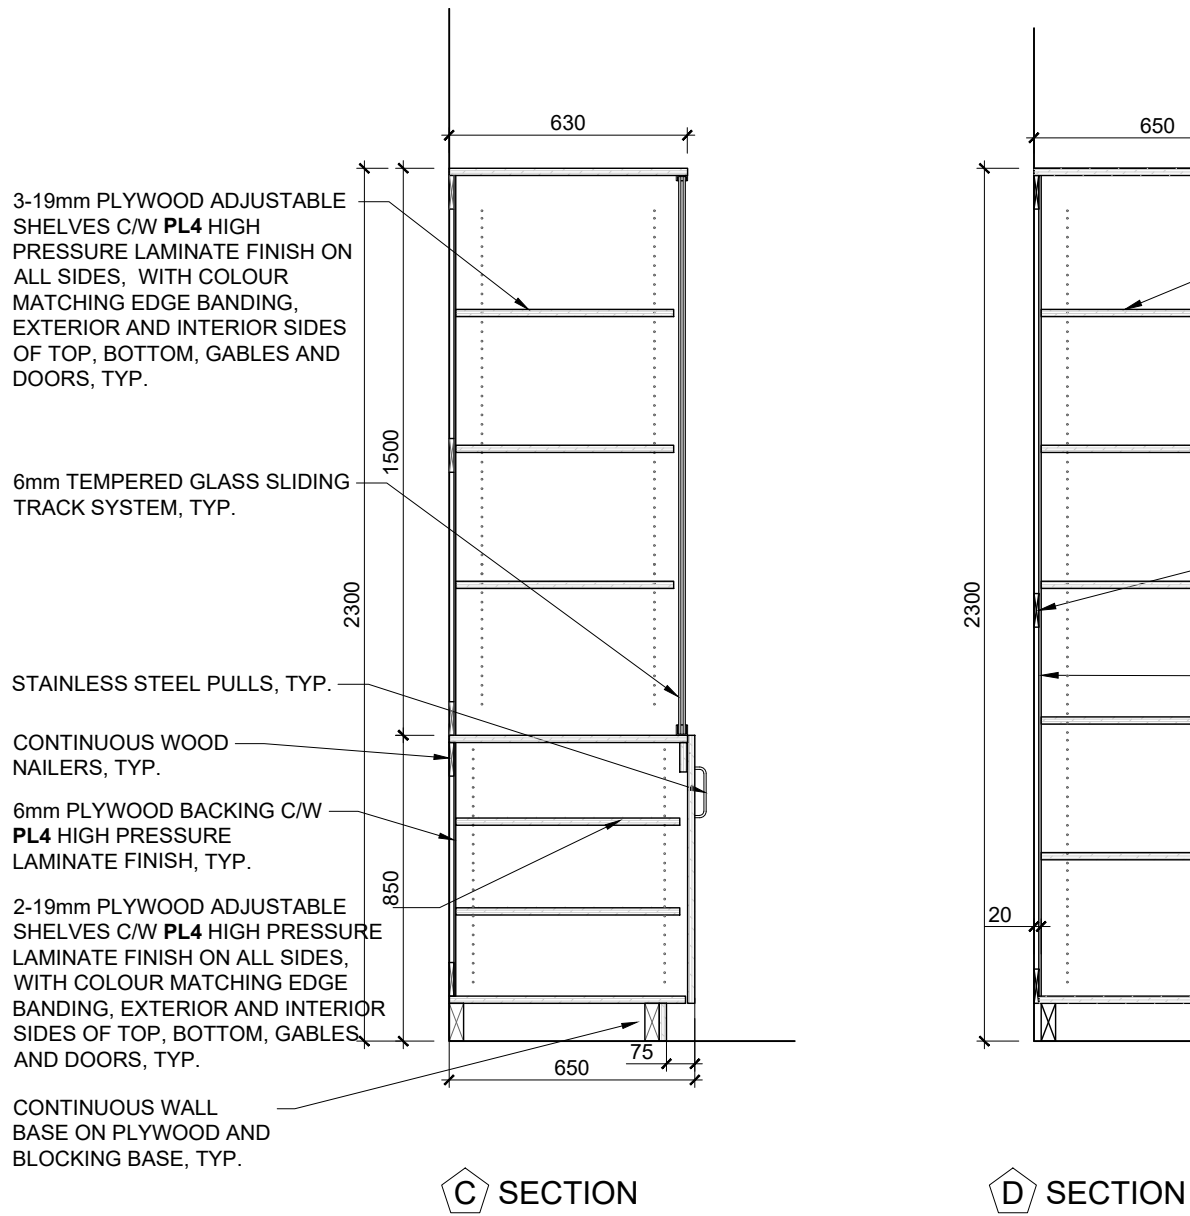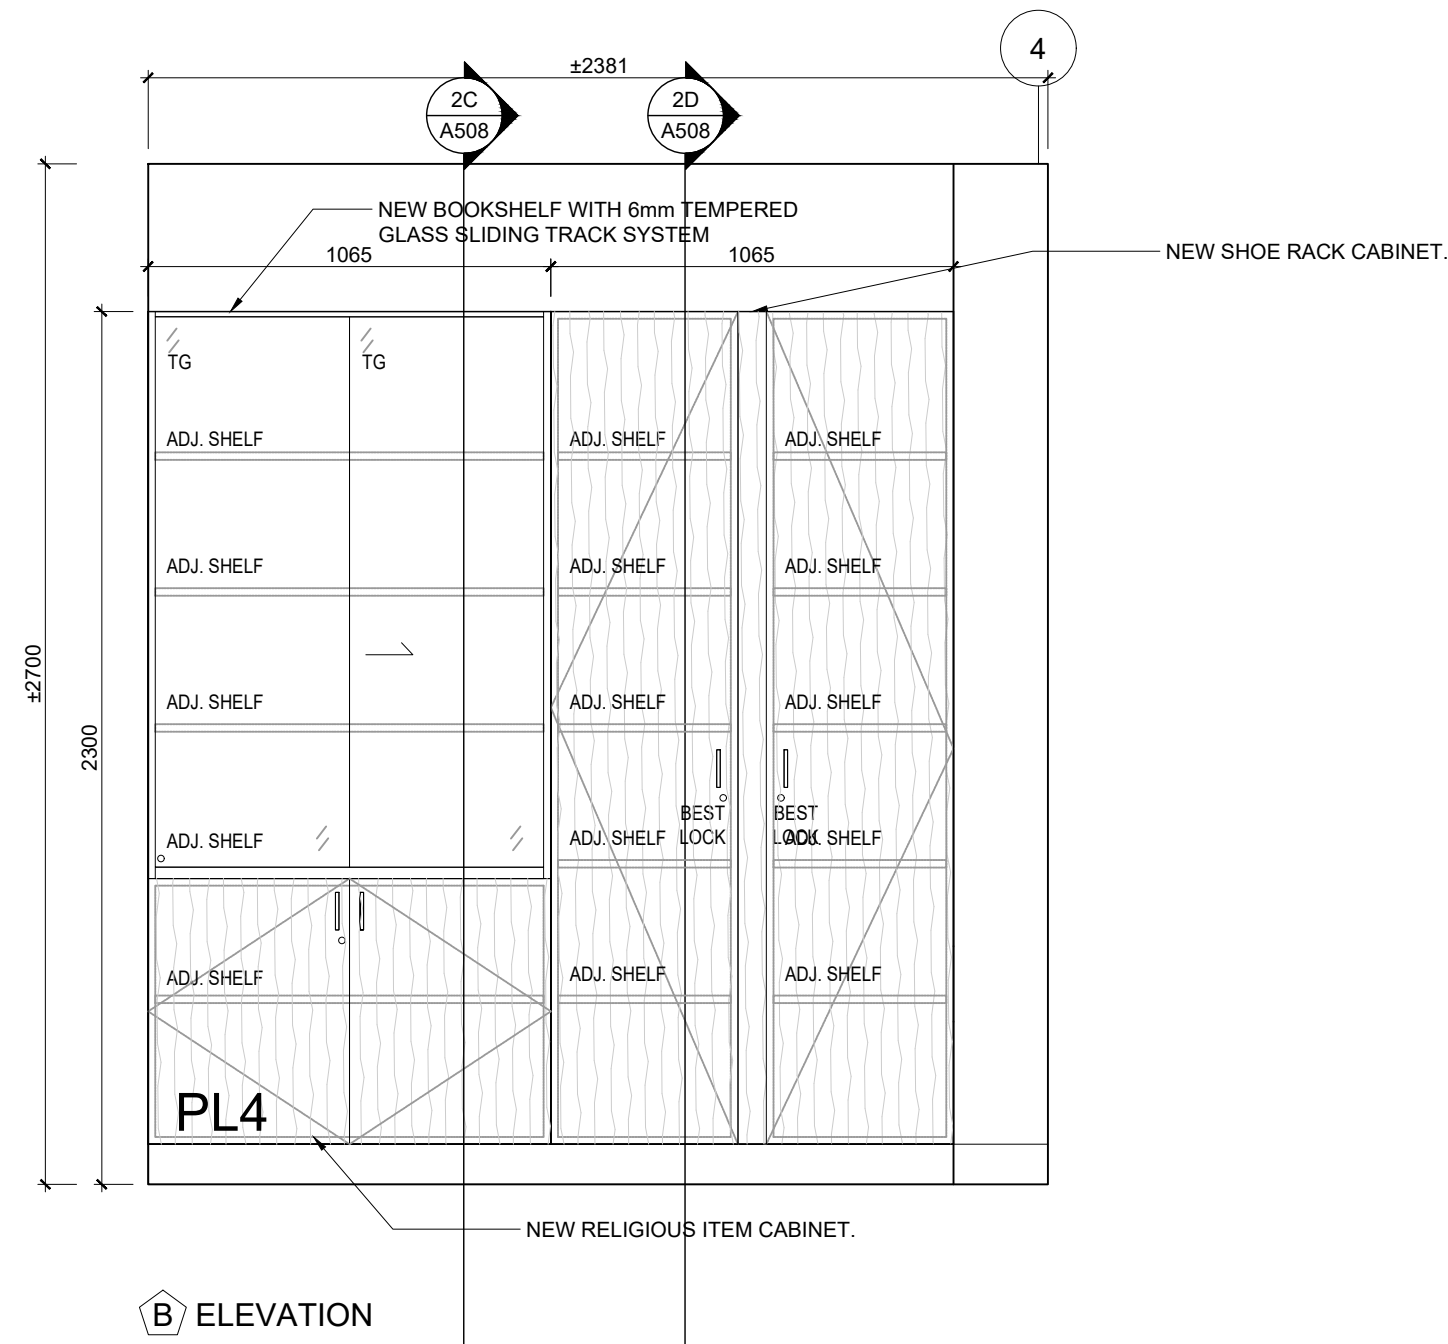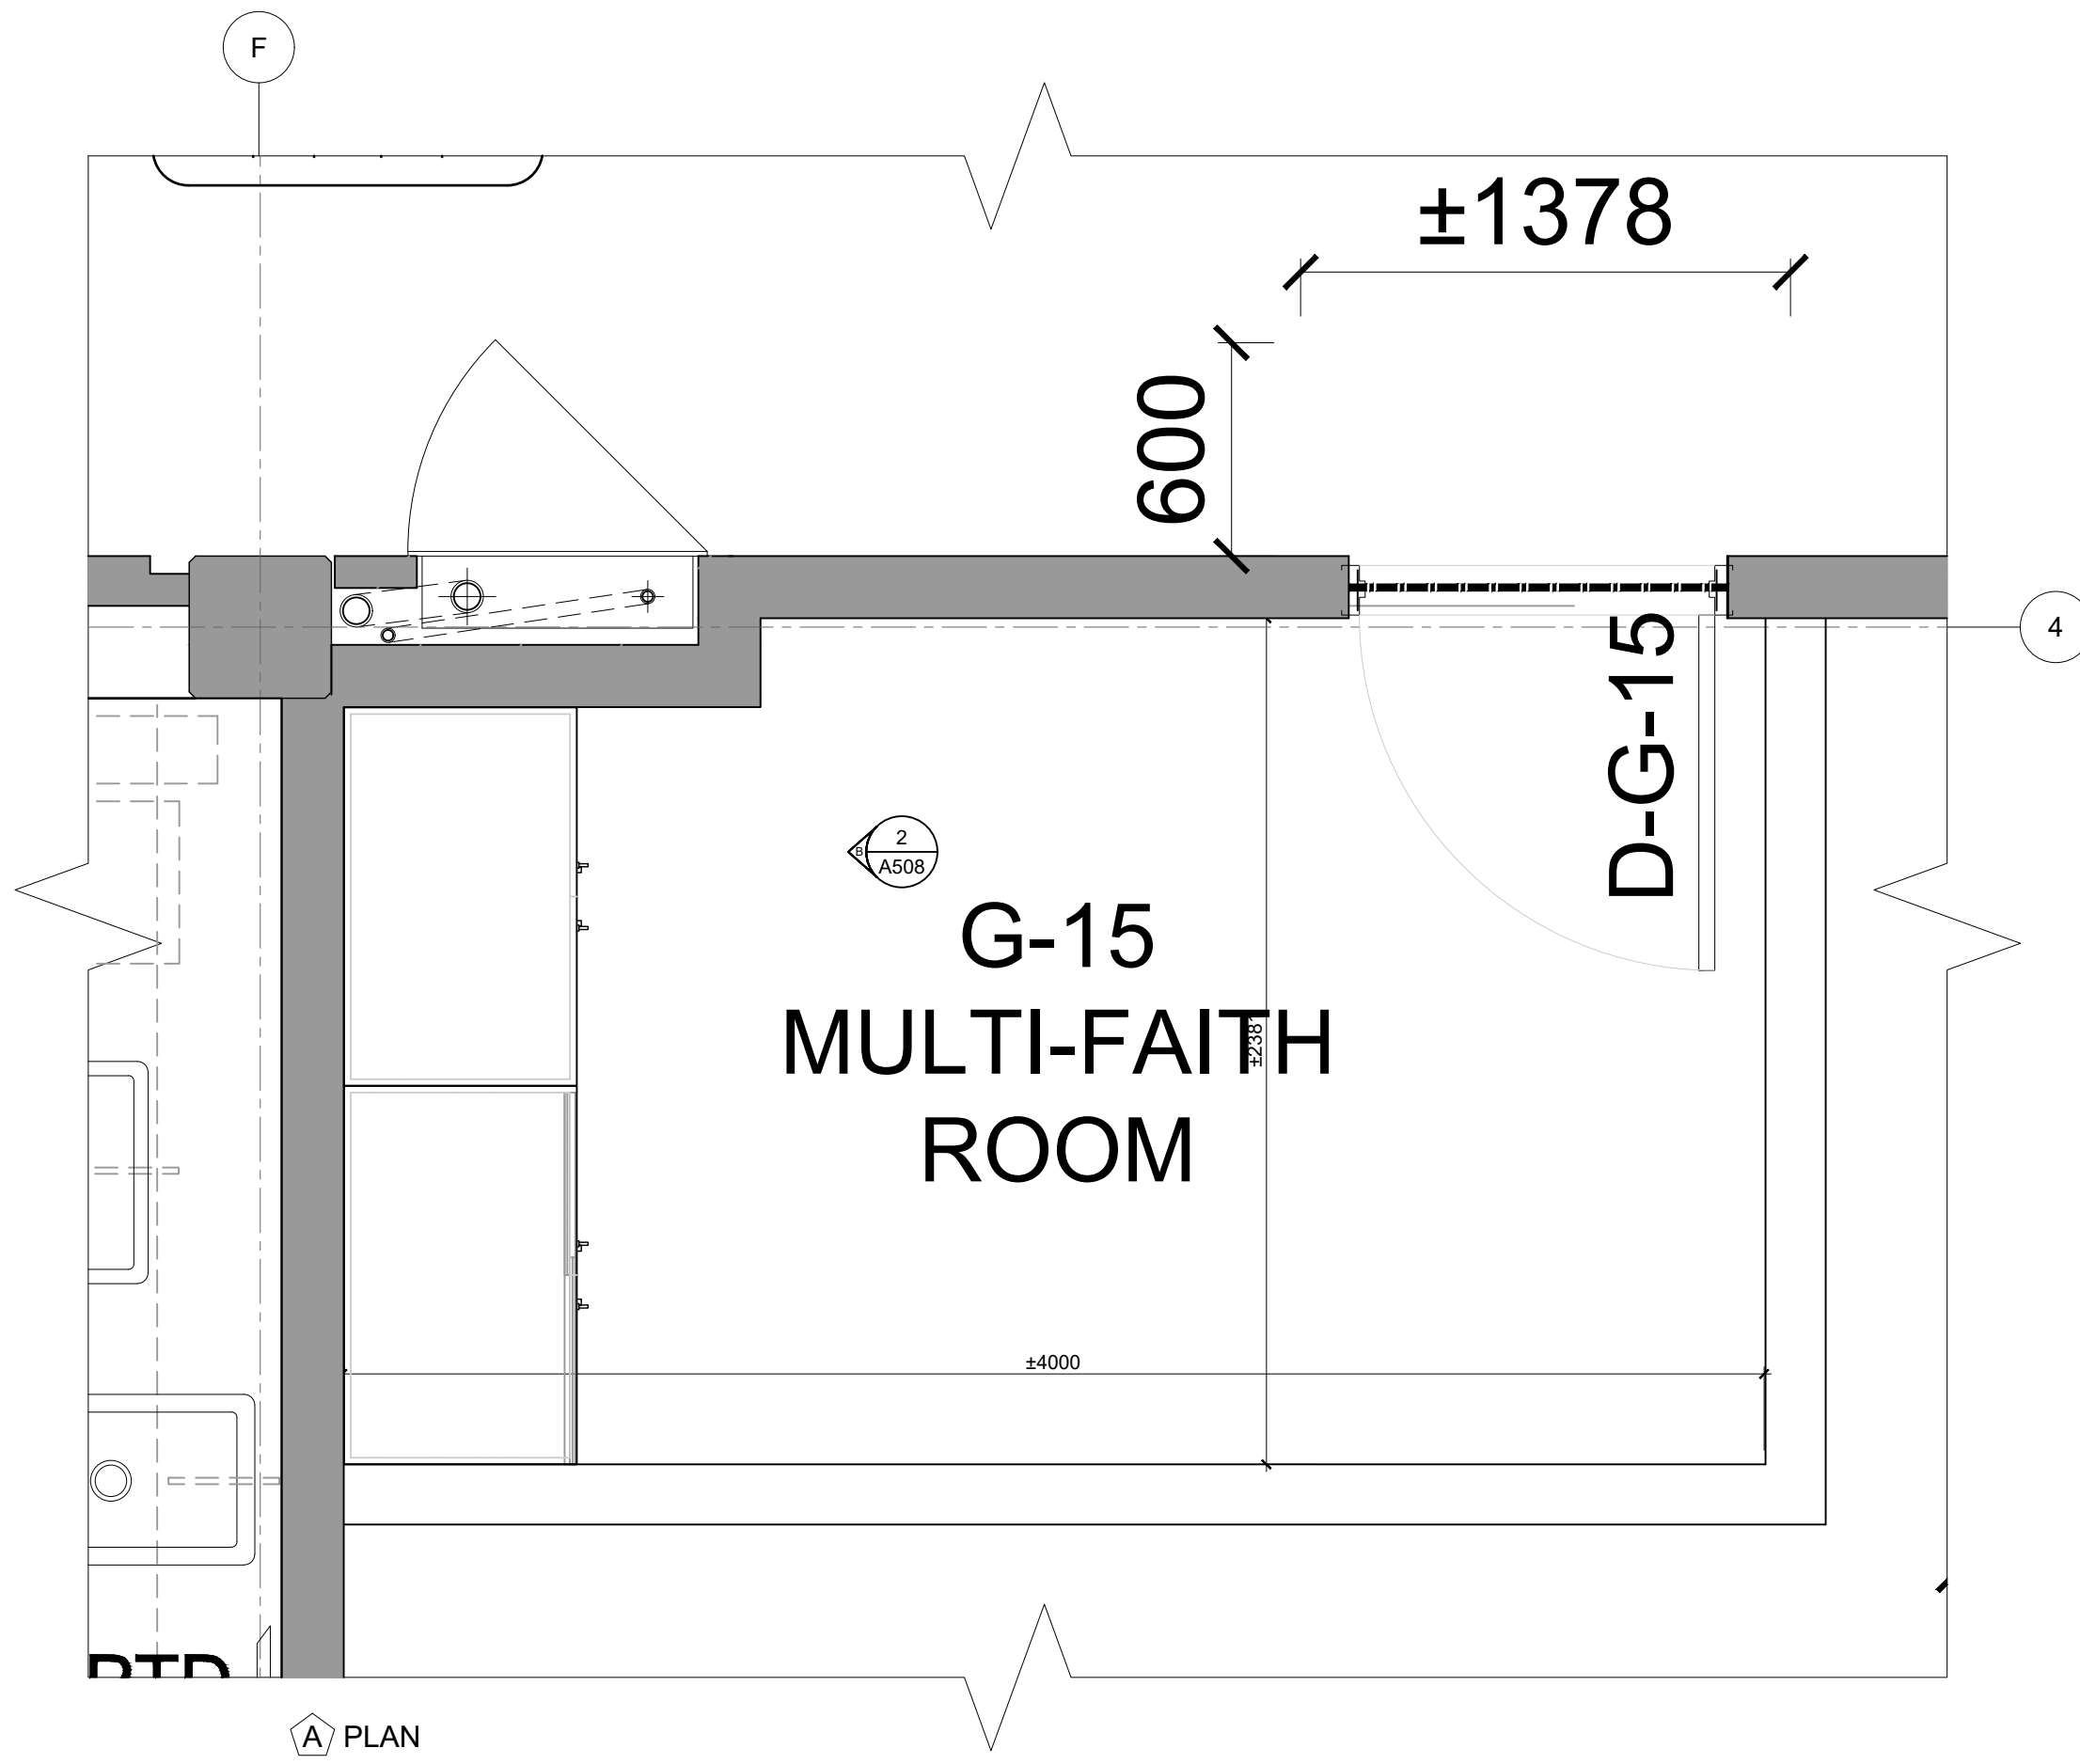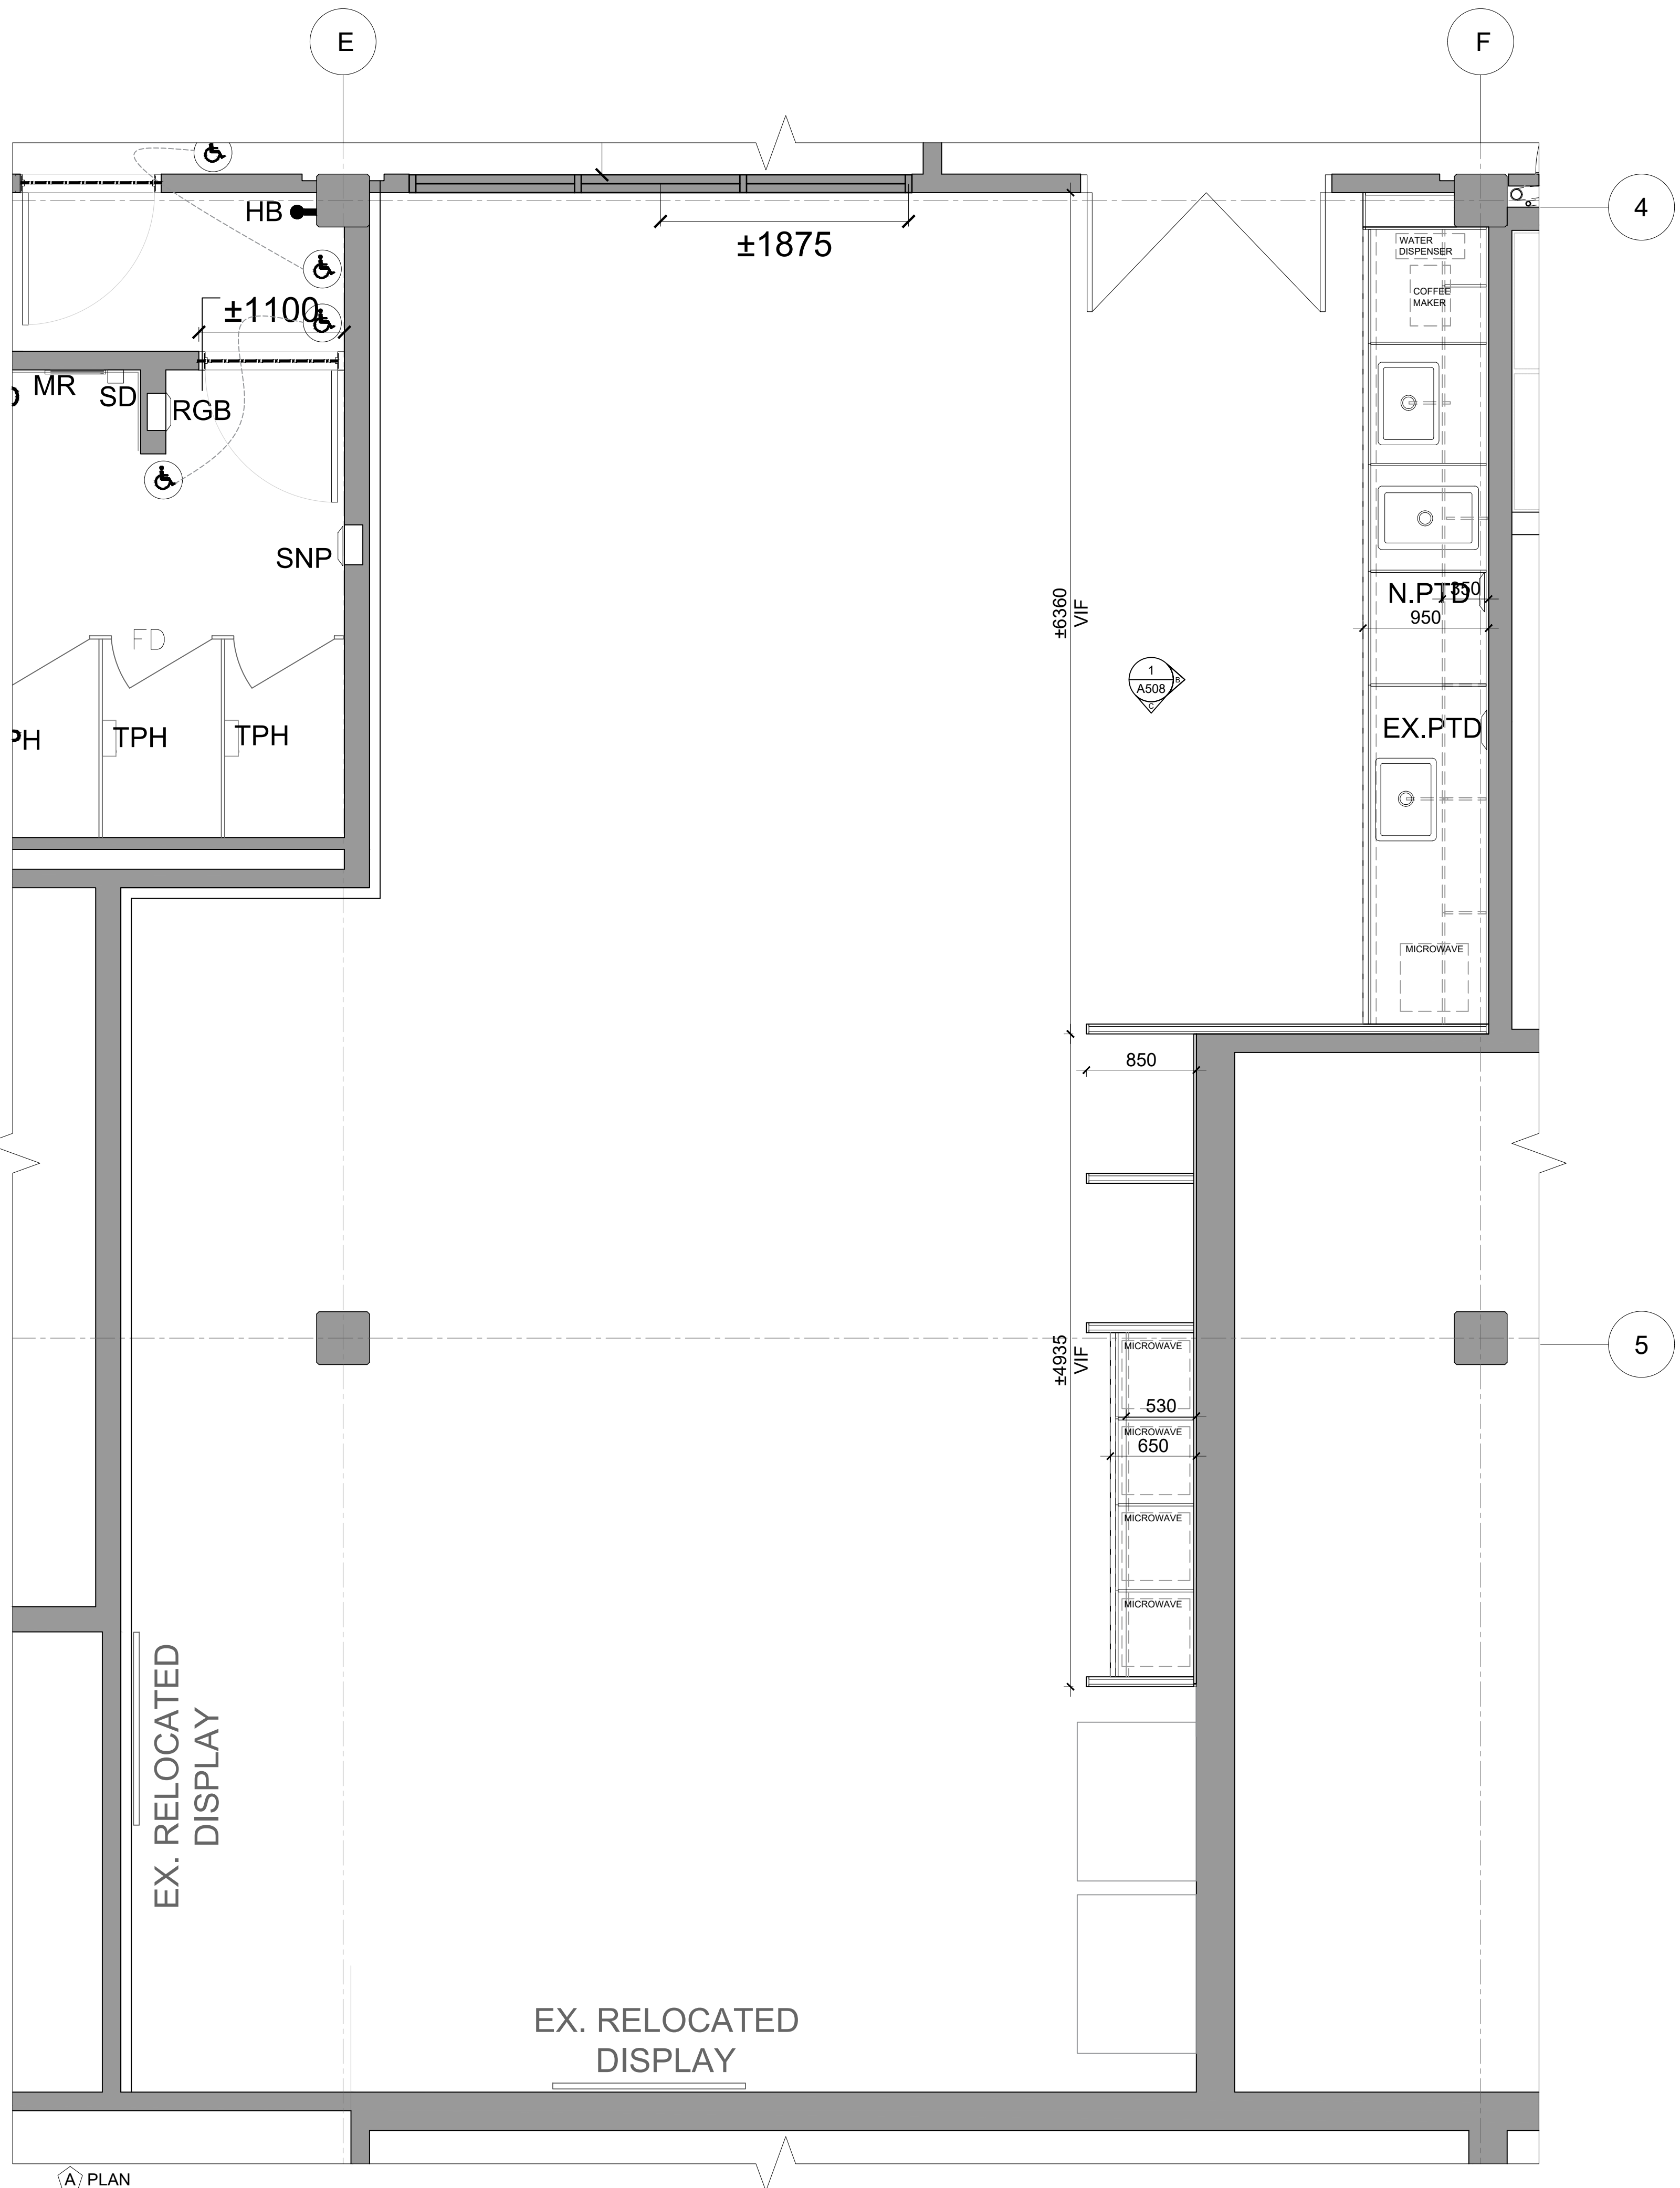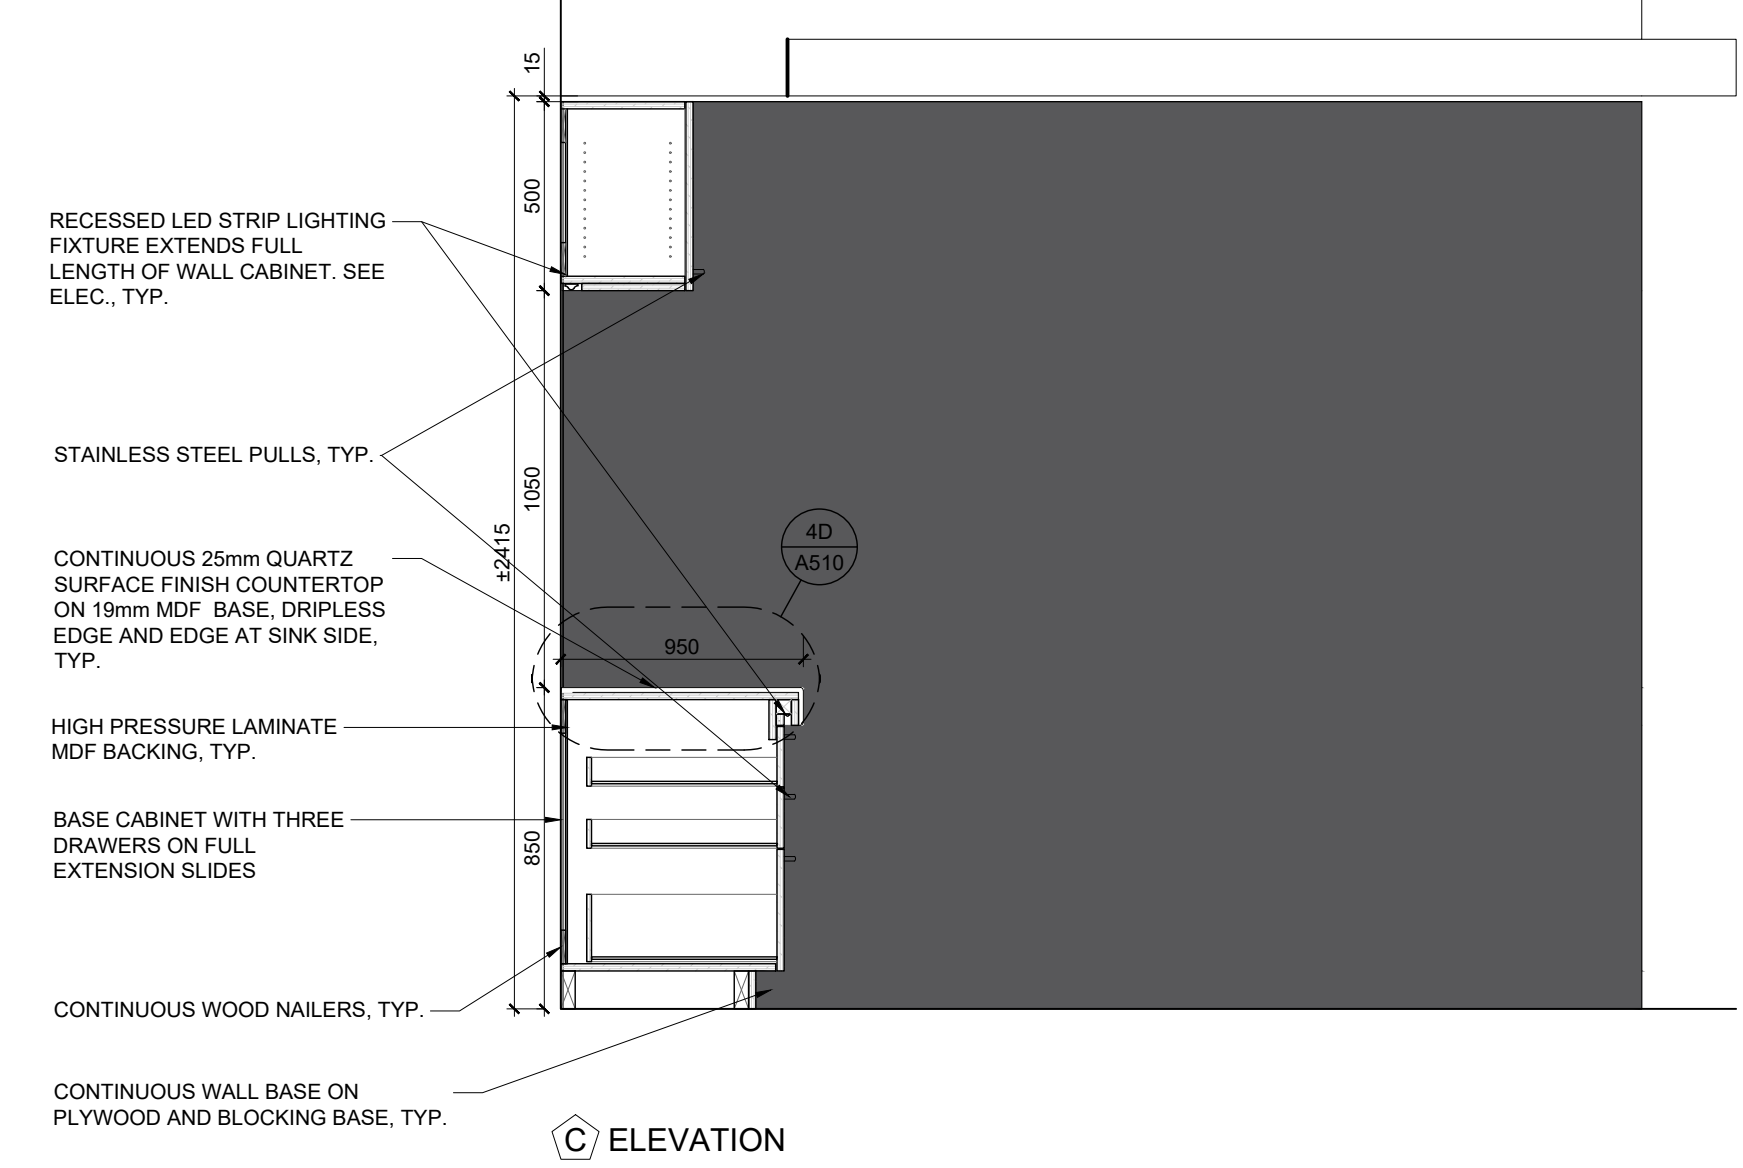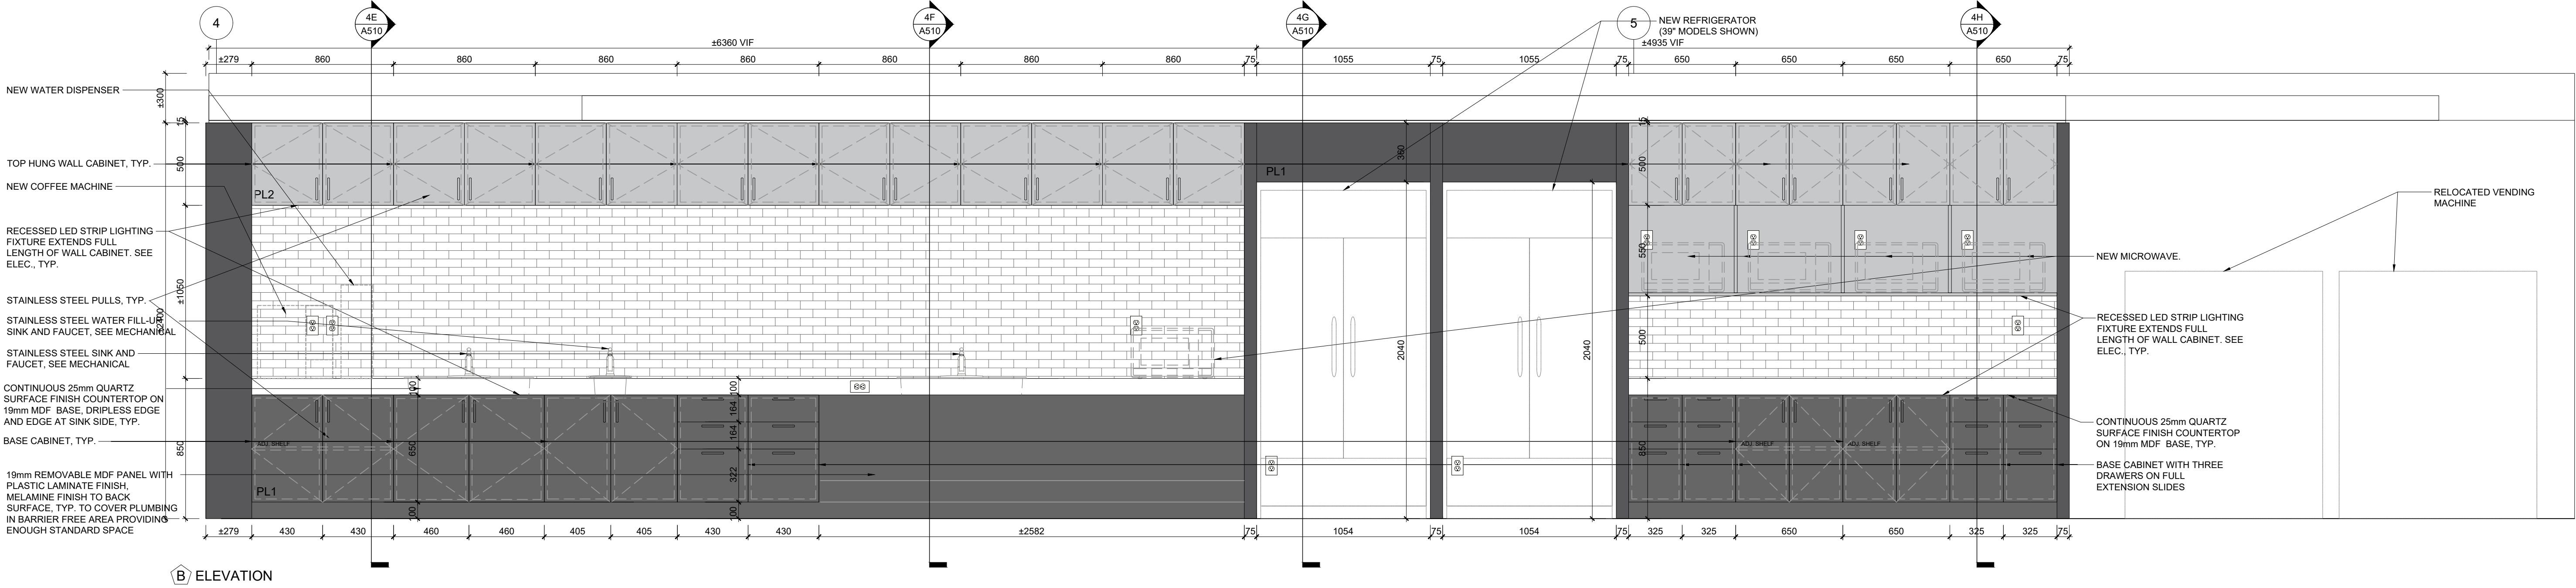

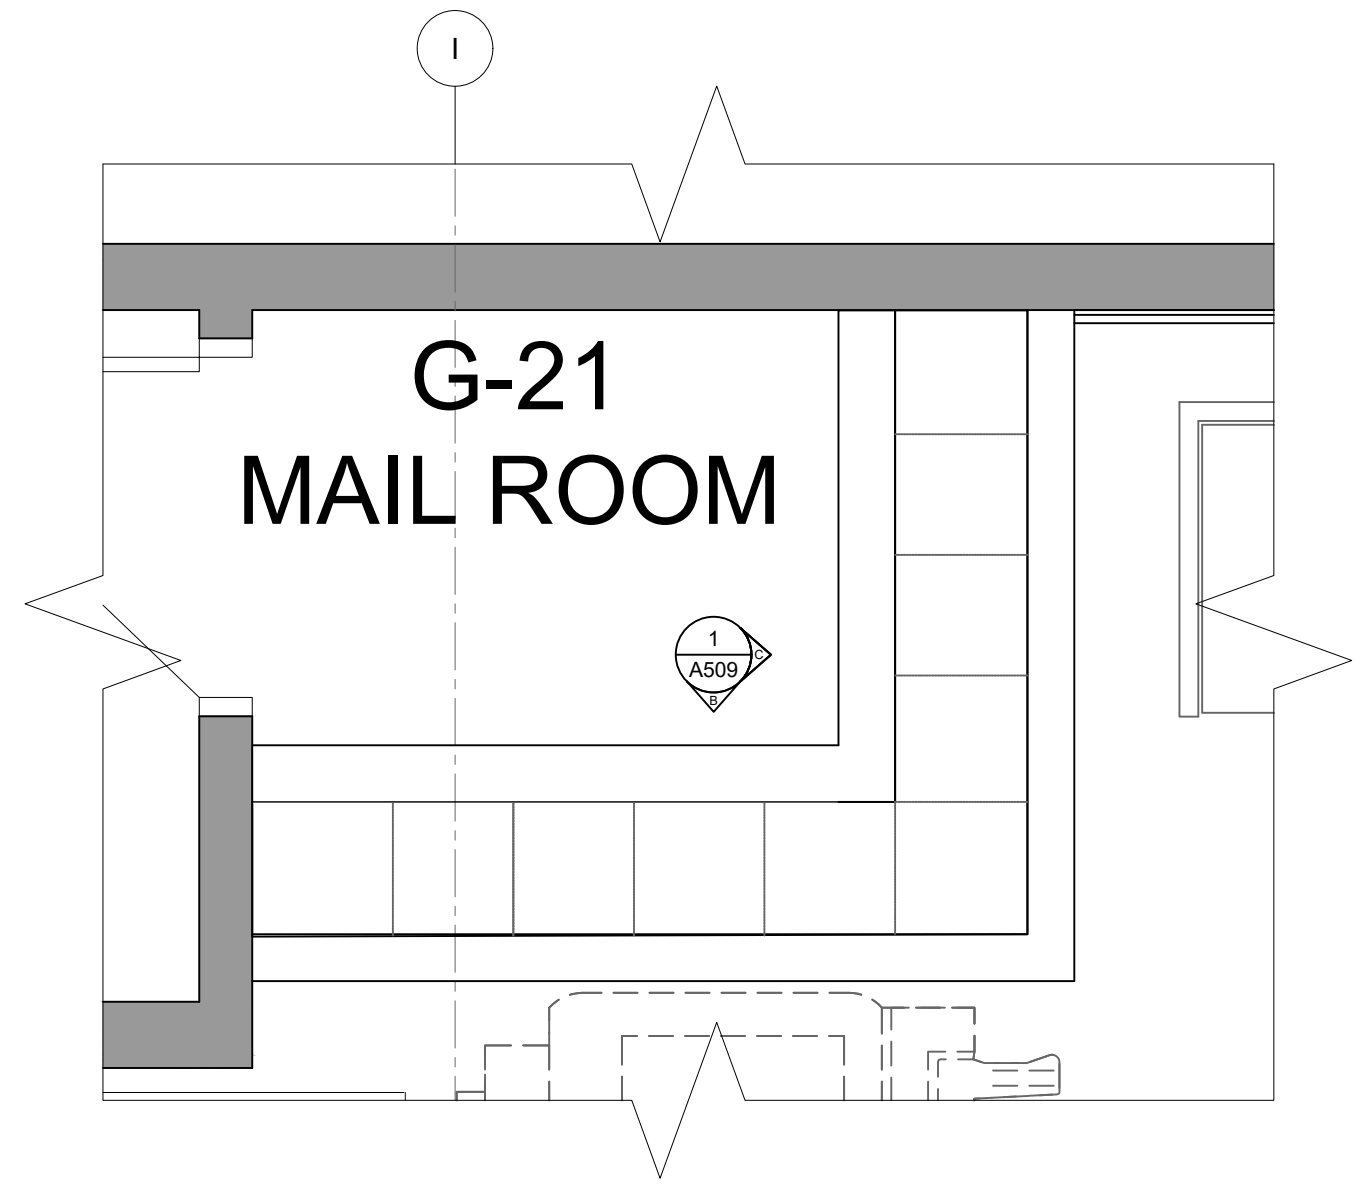

1
A509 INTERIOR ELEVATION- MAIL ROOM (G-21) / MILLWORK DETAILS M-05
SCALE: 1:20

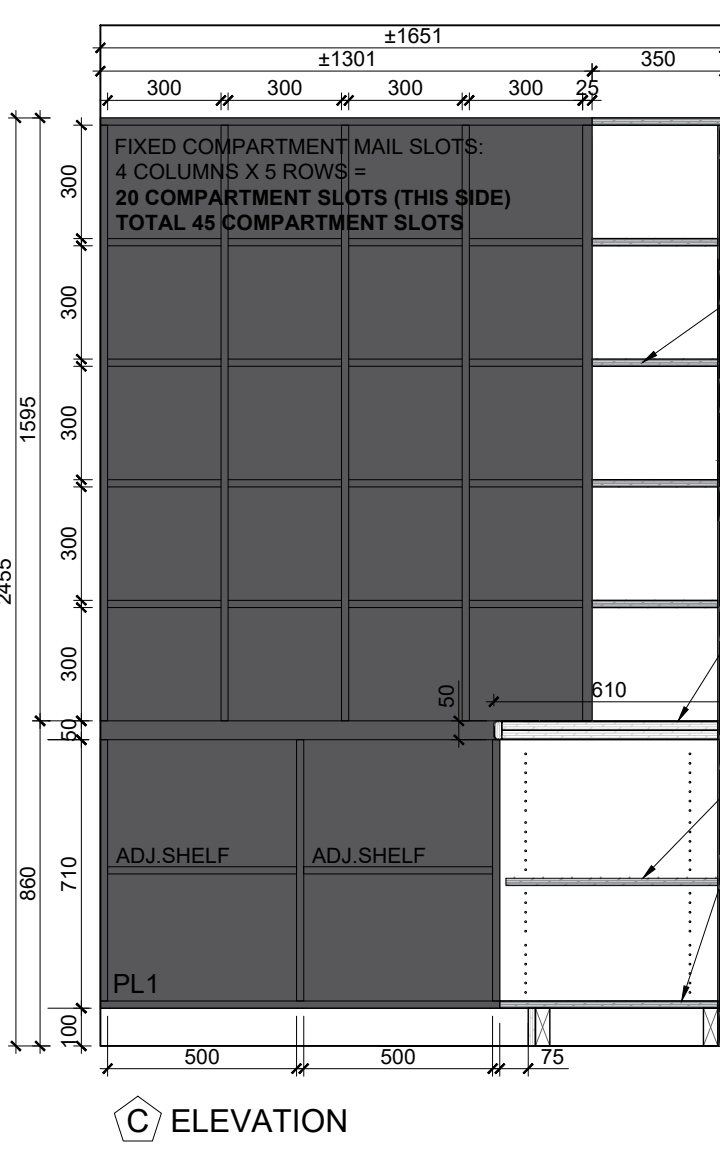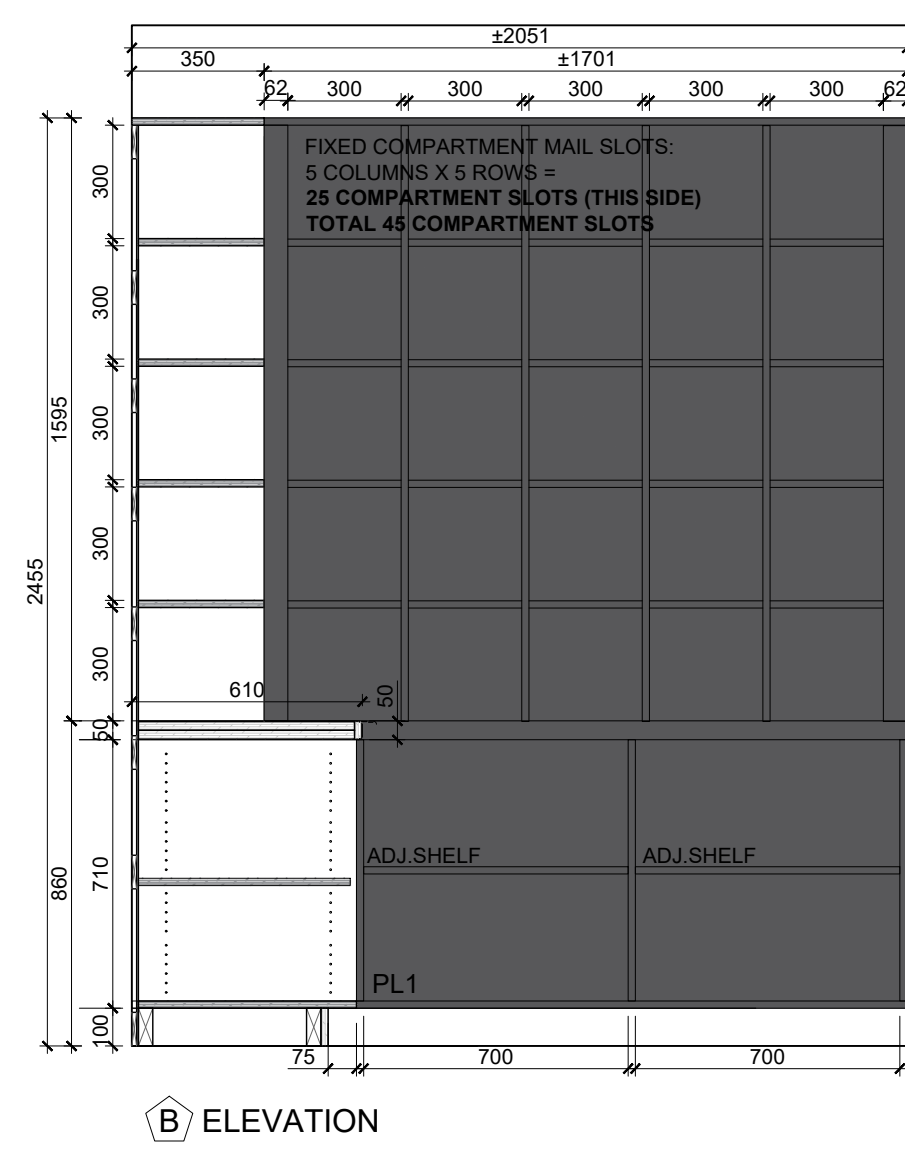

19mm PLYWOOD CW PL1 HIGH PRESSURE LAMINATE FINISH, COLOUR MATCHING EDGE BANDING, EXTERIOR AND INTERIOR SIDES OF TOP, BOTTOM, GABLES, TYP.

6mm MDF BACKING WITH HIGH PRESSURE LAMINATE FINISH, TYP.


CONTINUOUS WOOD NAILERS, TYP.

BUILT-UP PLYWOOD DESKTOP CW PL1 HIGH PRESSURE LAMINATE FINISH AT TOP AND UNDERSIDE OF DESK, WITH COLOUR MATCHING EDGE BANDING, 6mm RADIUS TO ALL EDGES, TYP.

19mm PLYWOOD CW PL1 HIGH PRESSURE LAMINATE FINISH, WITH COLOUR MATCHING EDGE BANDING, ADJUSTABLE SHELF SUPPORTED ON 5mm SHELF PINS, DRILL HOLES 25mm ON CENTRE, EXTERIOR AND INTERIOR SIDES OF TOP, BOTTOM, GABLES, TYP.

CONTINUOUS WALL BASE ON PLYWOOD AND BLOCKING BASE, TYP.

MILLWORK LEGEND	
	GLA1: 300mm x 50mm GLASS BACKPLASH T.I.E. RUNNING BOND
	PL1: HIGH PRESSURE LAMINATE FINISH- COLOUR 1
	PL2: HIGH PRESSURE LAMINATE FINISH- COLOUR 2
EX.	EXISTING
N.T.C.	NOT IN CONTRACT
TYP.	TYPICAL

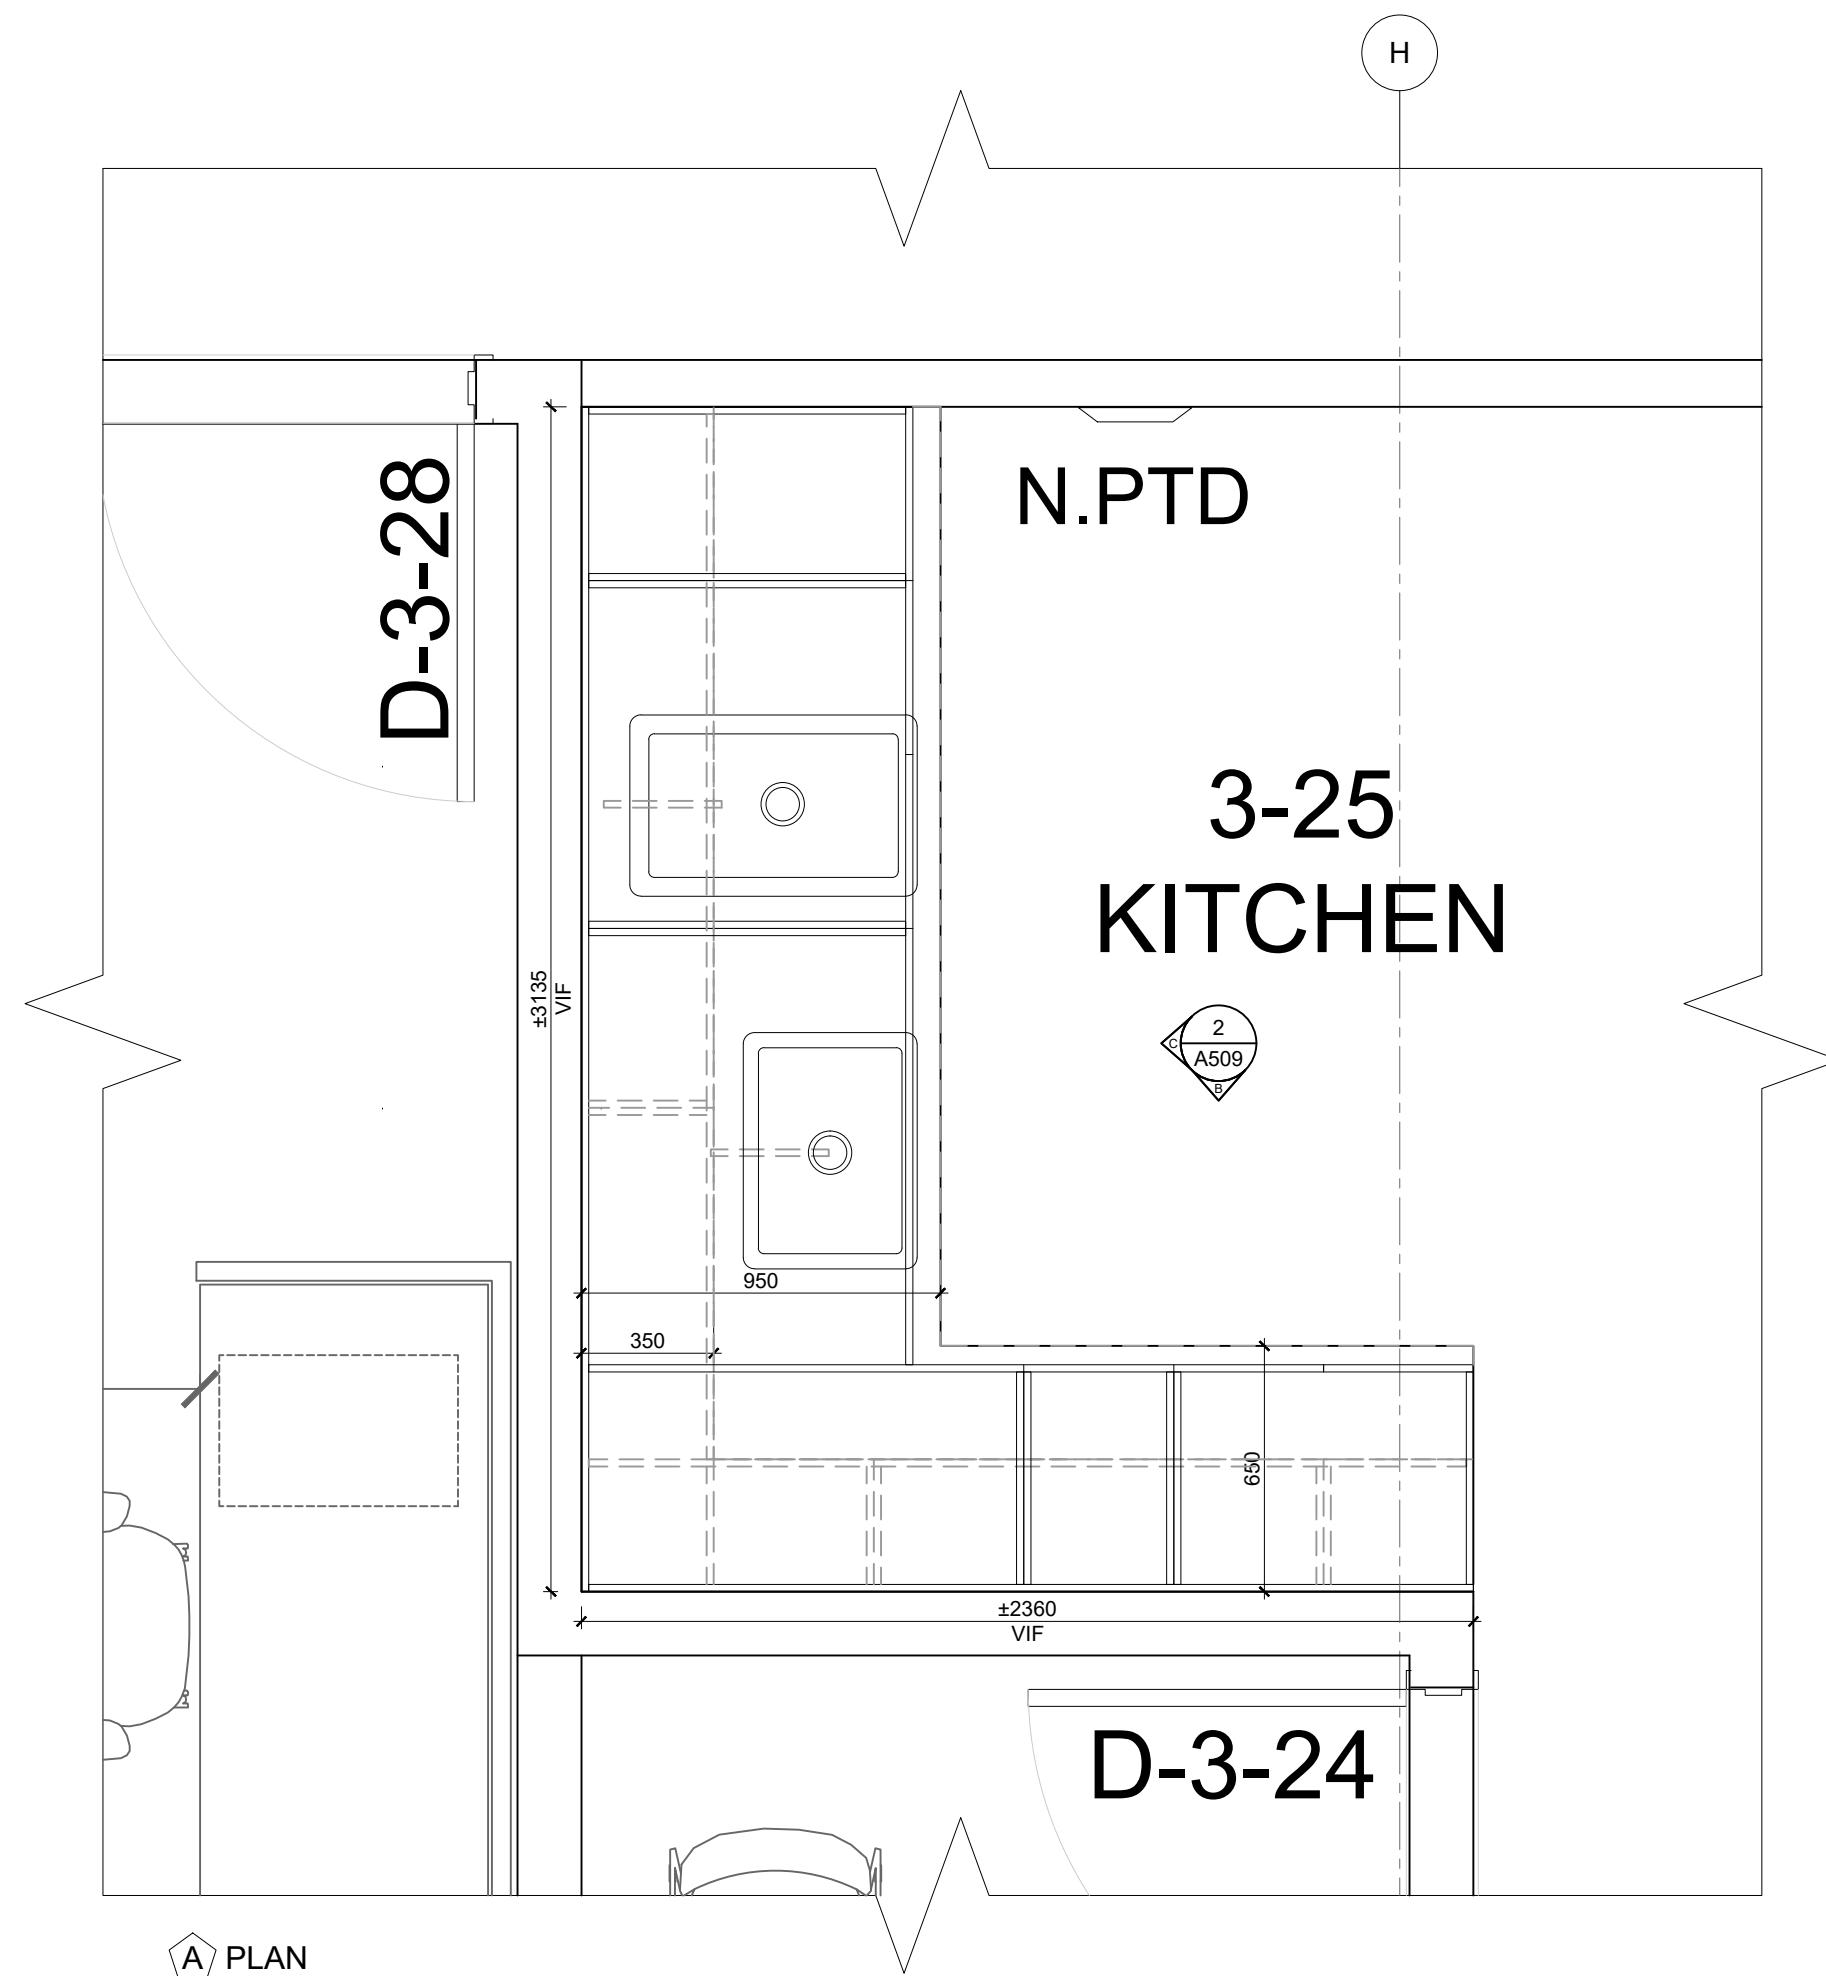

2
A509 INTERIOR ELEVATION- KITCHENETTE (3-25) / MILLWORK DETAILS M-06
SCALE: 1:20

TYP. CONSTRUCTION FOR ALL KITCHEN MILLWORK:


UPPER AND LOWER CABINET GABLES, APRONS, DOORS, AND DRAWER FRONTS, CONSTRUCTED OF 19mm MDF BOARD WITH HIGH PRESSURE LAMINATE FINISH TO ALL SURFACES, TYP.

6mm HIGH PRESSURE LAMINATE FINISH MDF BOARD BACKING ON CONTINUOUS WOOD NAILERS, TYP.

19mm MDF BOARD ADJUSTABLE SHELF WITH HIGH PRESSURE LAMINATE FINISH, SUPPORTED ON 5mm SHELF PINS, DRILL HOLES 25mm ON CENTRE, TYP. FOR ALL CABINETS

DRAWER SIDES CONSTRUCTED OF 13mm MDF BOARD, DRAWER BOTTOMS CONSTRUCTED OF 6mm PLYWOOD, HIGH PRESSURE LAMINATE FINISH, TYP.

COUNTERTOP CONSTRUCTED OF 25mm QUARTZ FINISH SUPPORTED ON 19mm MDF BOARD BACKING, TYP.

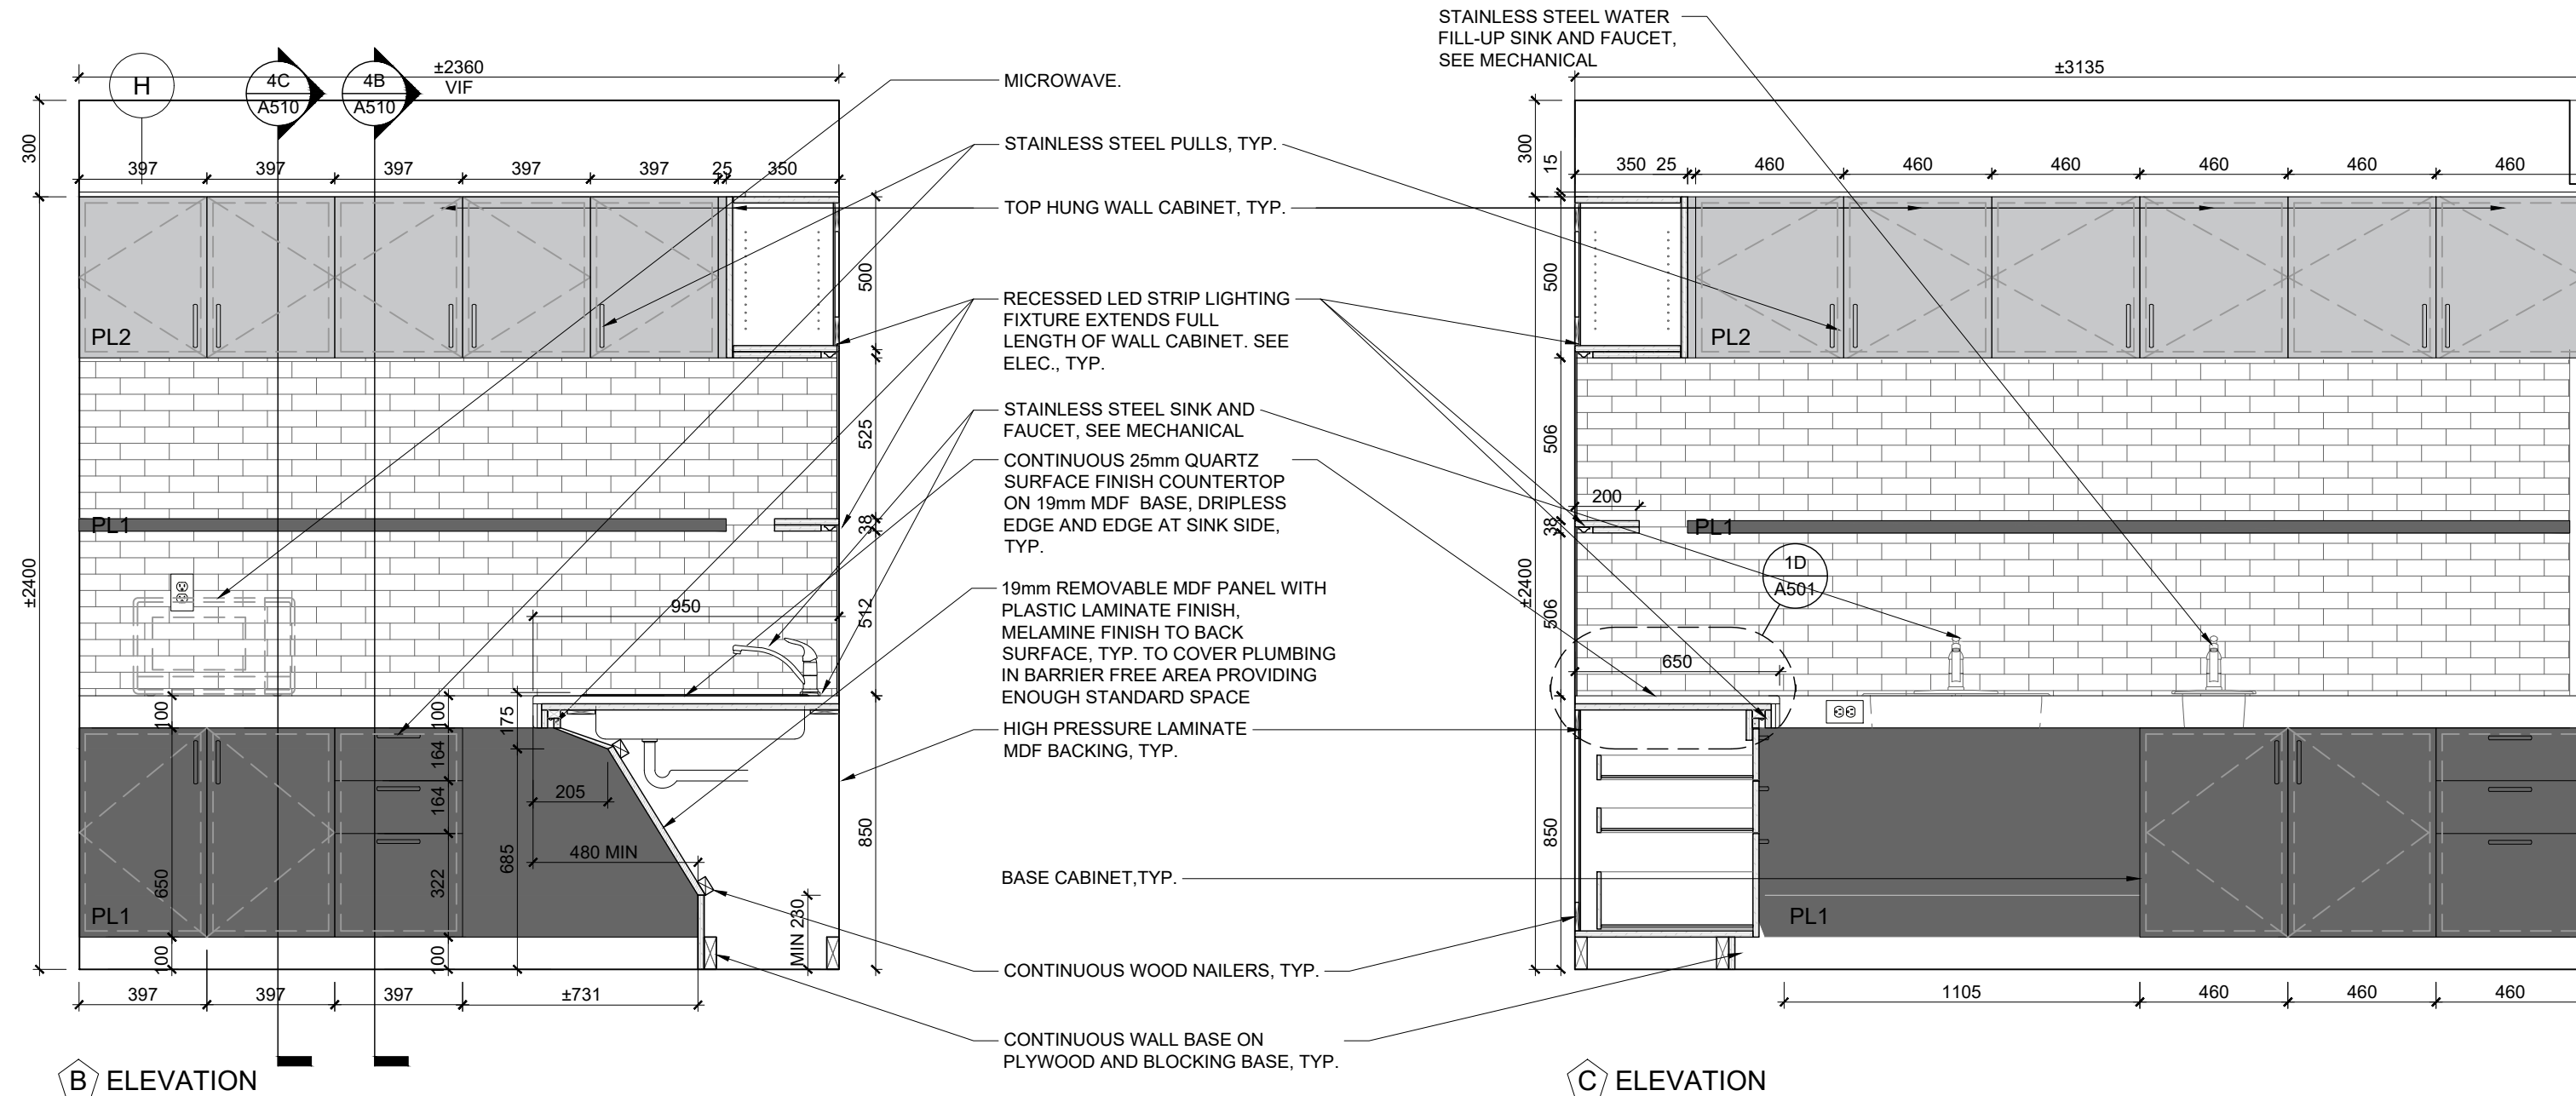

C) ELEVATION

TYP. CONSTRUCTION FOR ALL KITCHEN MILLWORK:


UPPER AND LOWER CABINET GABLES, APRONS, DOORS, AND DRAWER FRONTS, CONSTRUCTED OF 19mm MDF BOARD WITH HIGH PRESSURE LAMINATE FINISH TO ALL SURFACES, TYP.

6mm HIGH PRESSURE LAMINATE FINISH MELAMINE MDF BOARD BACKING ON CONTINUOUS WOOD NAILERS, TYP.


19mm MDF BOARD ADJUSTABLE SHELF WITH HIGH PRESSURE LAMINATE FINISH, SUPPORTED ON 5mm SHELF PINS, DRILL HOLES 25mm ON CENTRE, TYP. FOR ALL CABINETS

DRAWER SIDES CONSTRUCTED OF 13mm MDF BOARD, DRAWER BOTTOMS CONSTRUCTED OF 6mm PLYWOOD, HIGH PRESSURE LAMINATE FINISH, TYP.

COUNTERTOP CONSTRUCTED OF 25mm QUARTZ FINISH SUPPORTED ON 19mm MDF BOARD BACKING, TYP.

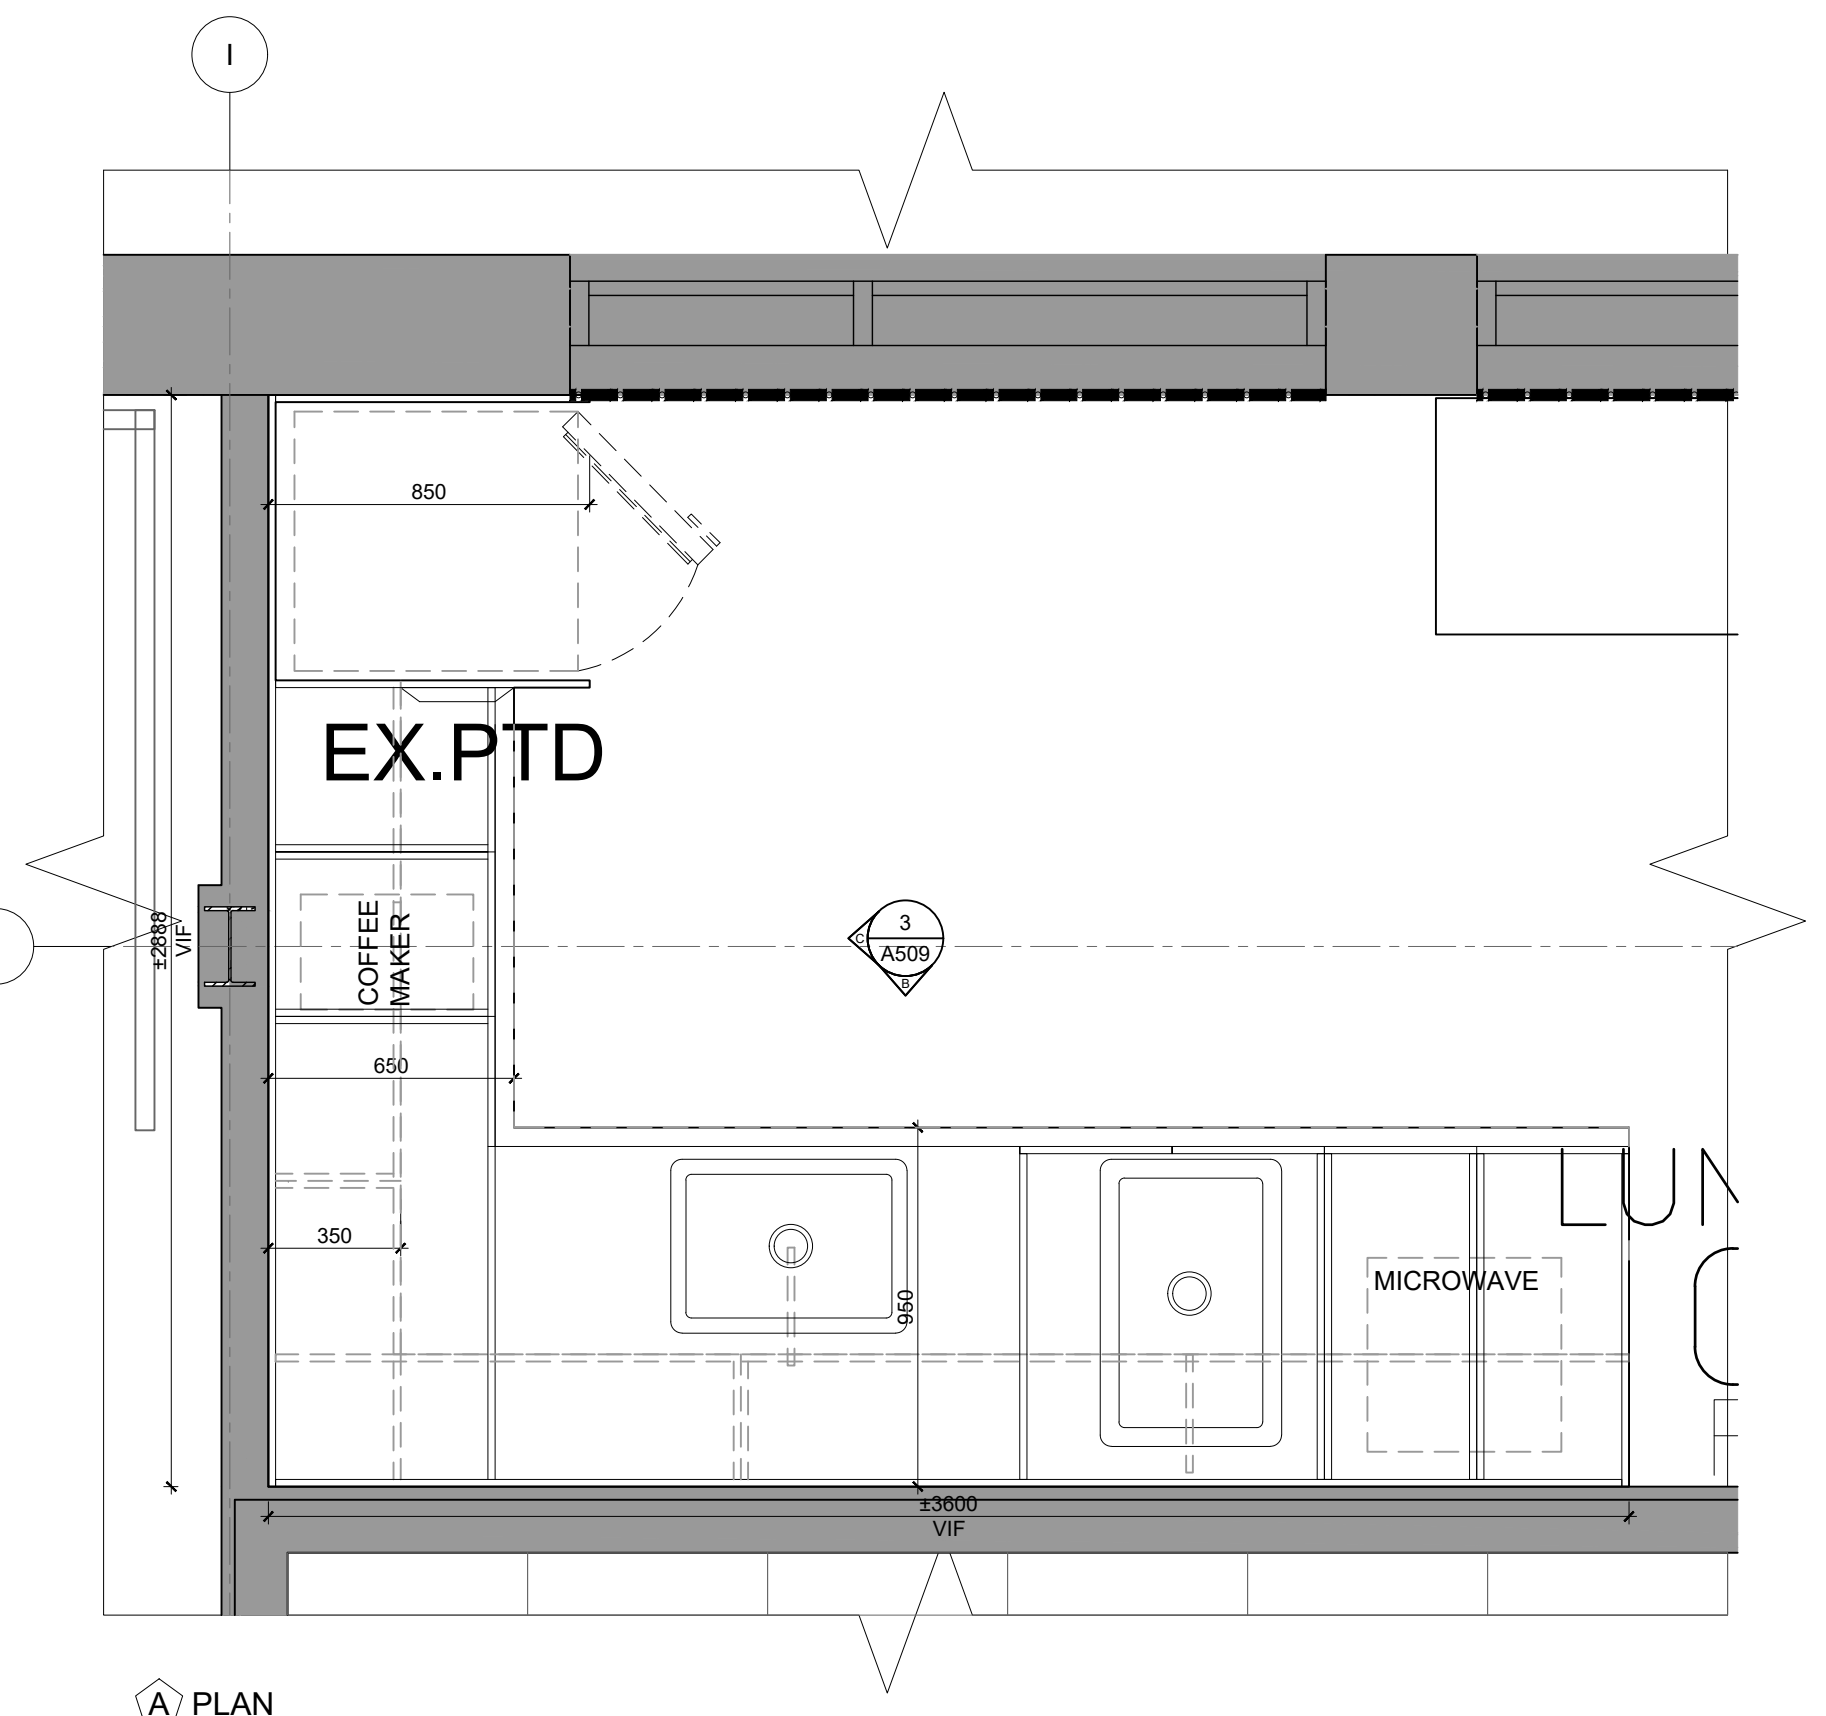


3
A509 INTERIOR ELEVATION- LUNCH ROOM (3057) / MILLWORK DETAILS M-07
SCALE: 1:20




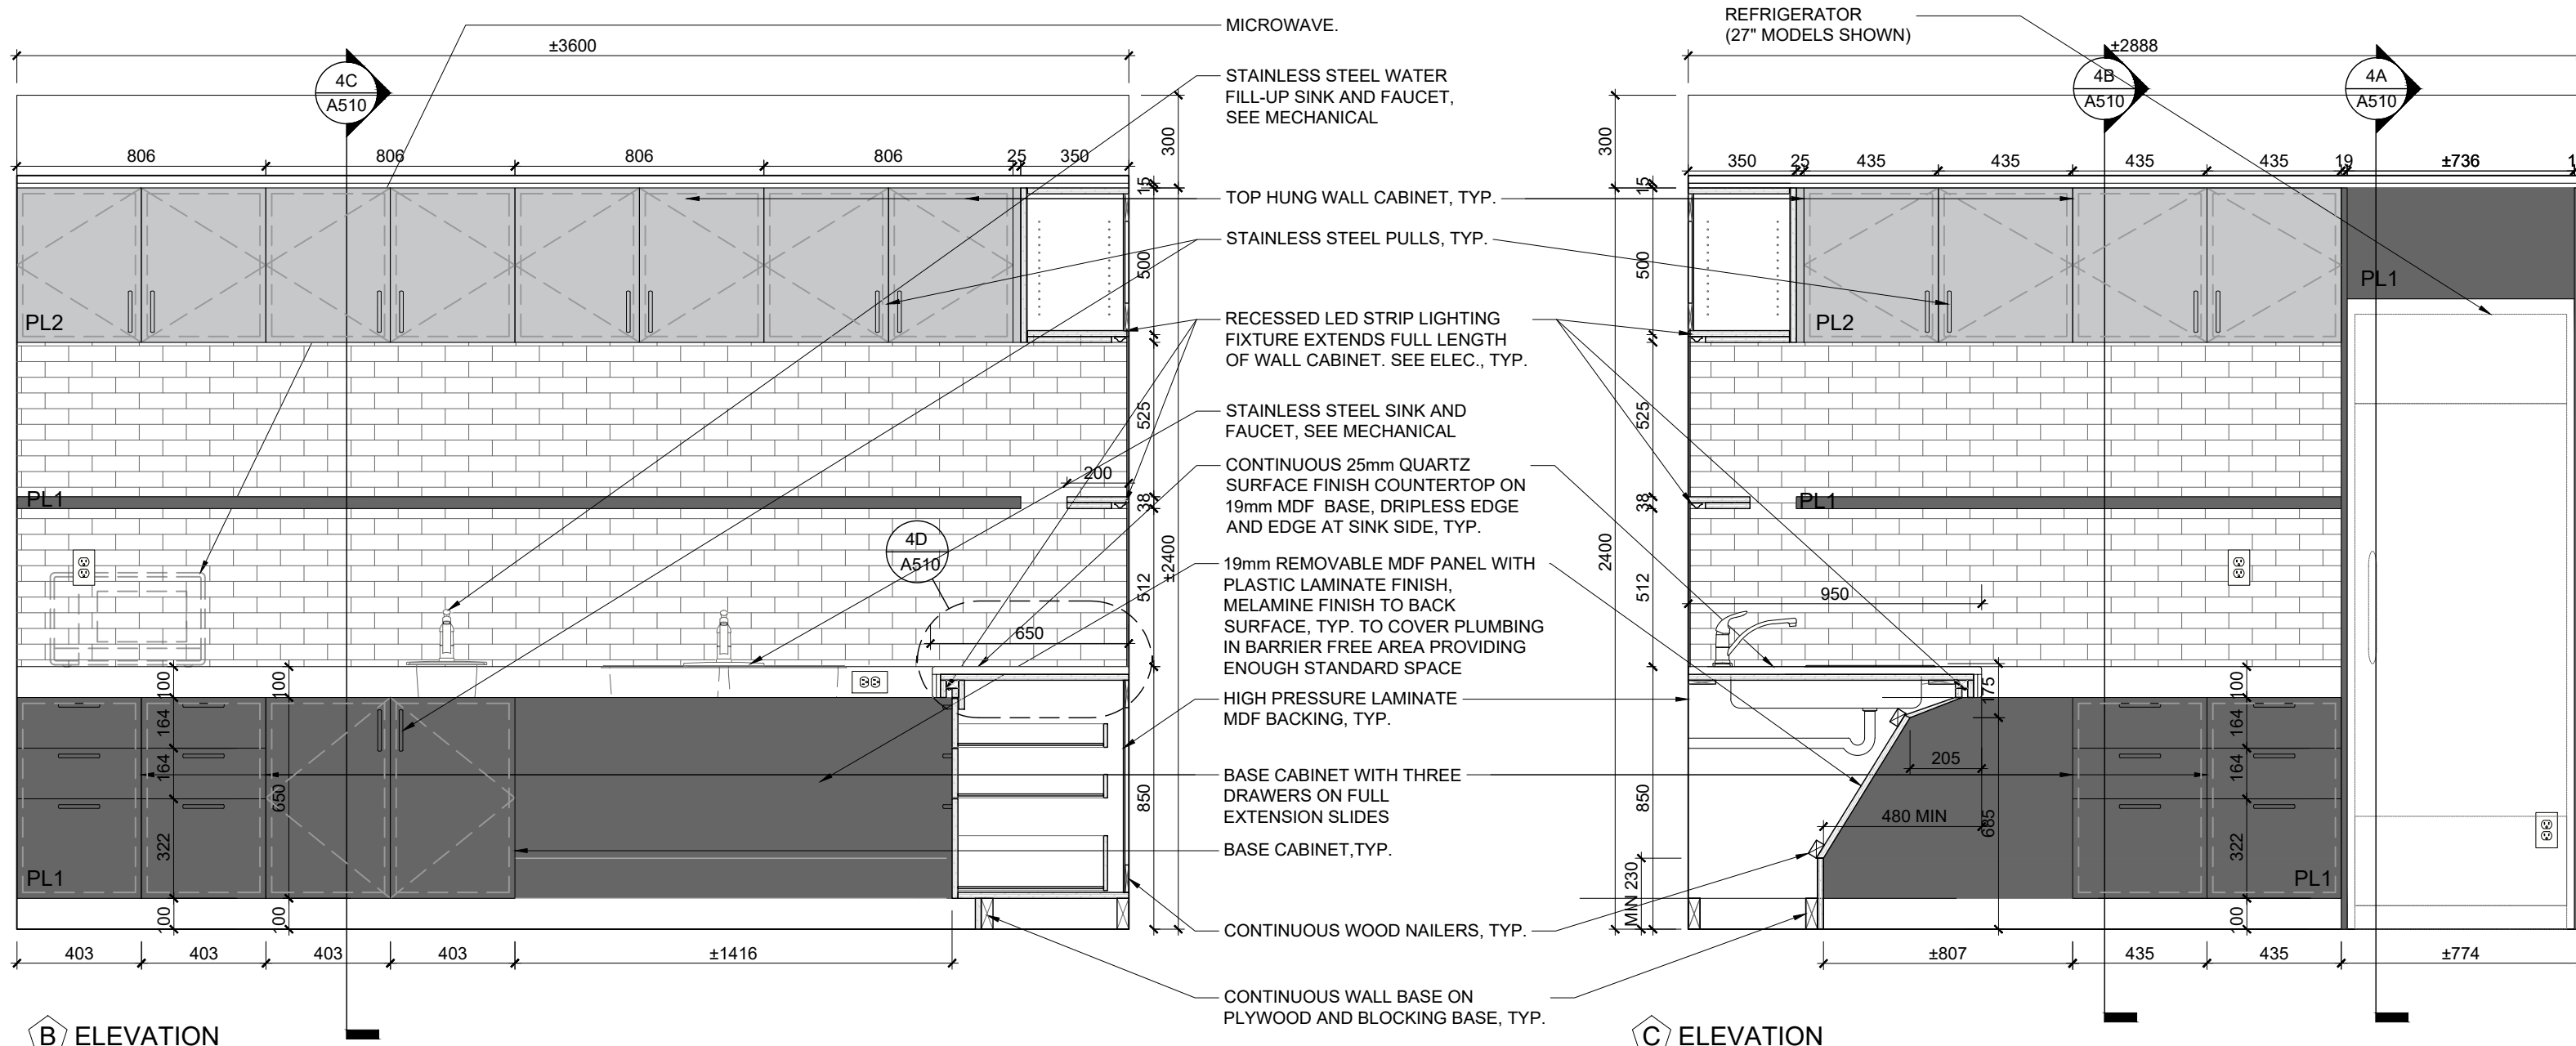


C) ELEVATION


14.	ISSUED FOR CONSTRUCTION	2025.08.24
13.	ISSUED FOR TENDER ADDENDUM #3	2025.08.15
12.	ISSUED FOR TENDER	2025.05.01
11.	ISSUED FOR BUILDING PERMIT	2025.04.08
10.	ISSUED FOR 10% CLIENT REVIEW	2025.03.31
9.	ISSUED FOR DESIGN DEVELOPMENT CLIENT REVIEW	2025.10.28
8.	ISSUED FOR DESIGN DEVELOPMENT CLIENT REVIEW	2025.10.01
7.	ISSUED FOR PRELIMINARY DESIGN CLIENT REVIEW	2025.09.03
6.	ISSUED FOR PRELIMINARY DESIGN CLIENT REVIEW	2025.08.18
5.	ISSUED FOR PRELIMINARY DESIGN CLIENT REVIEW	2025.08.12
4.	ISSUED FOR PRELIMINARY DESIGN CLIENT REVIEW	2025.08.01
3.	ISSUED FOR PRELIMINARY DESIGN CLIENT REVIEW	2025.07.30
2.	ISSUED FOR PRELIMINARY DESIGN CLIENT REVIEW	2025.07.25
1.	ISSUED FOR PRELIMINARY DESIGN CLIENT REVIEW	2025.07.14
NO.	DESCRIPTION	DATE
REVISIONS		
PROJECT		
REGION OF PEEL		
EMIL V. KOLB CENTRE		
PEEL REGIONAL POLICE FACILITY		
INTERIOR RENOVATION PROJECT		
180 DERRY ROAD EAST, MISSISSAUGA, ON L5T 2Y5		
The copyright shall remain with and shall be the property of the client and shall not be used for any other purpose without the written consent of the client. The drawings shall not be used for construction purposes until they have been approved by the client. The client shall be responsible for the accuracy of the information provided to the architect.		
ISSUED FOR CONSTRUCTION		
STRUCTURAL CONSULTANT		
STEPHENSON ENGINEERING		
WESTON/COLE CONSULTANT		
EXP SERVICES INC.		
ELECTRICAL CONSULTANT		
EXP SERVICES INC.		
SHEET TITLE		
INTERIOR ELEVATIONS & MILLWORK DETAILS		
SHEET NO.		
A509		
DRAWN BY		
CC		
CHECKED		
RN		
PROJECT NO.		
SCALE		
AS NOTED		

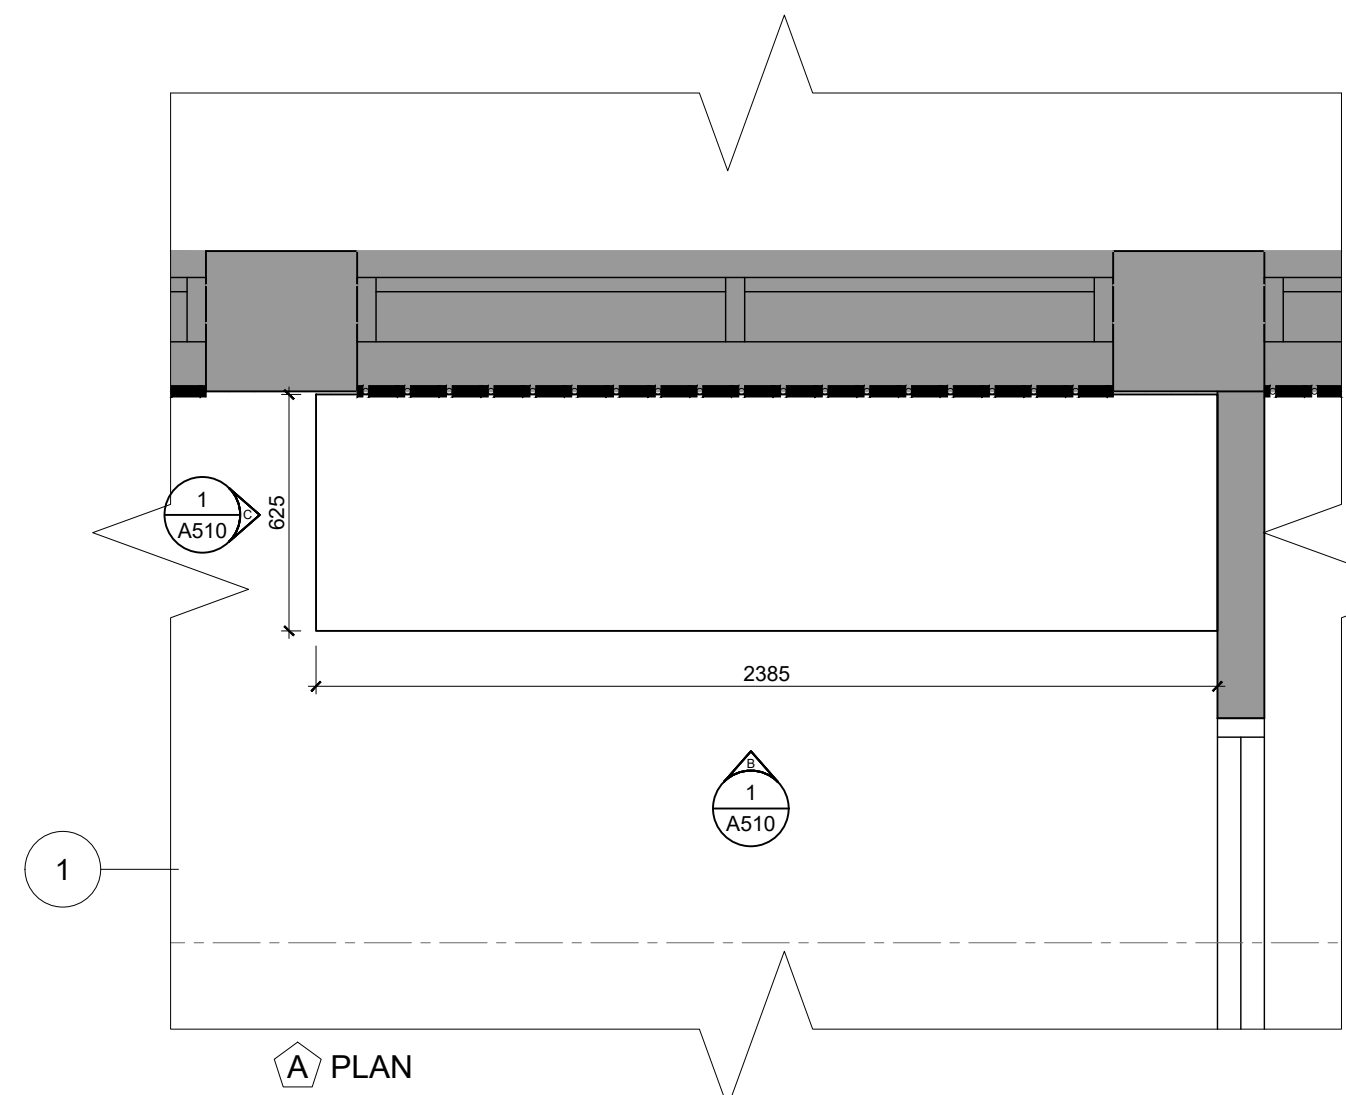





1
A510
INTERIOR ELEVATION- LUNCH ROOM (3057) / MILLWORK DETAILS M-08
SCALE: 1:20

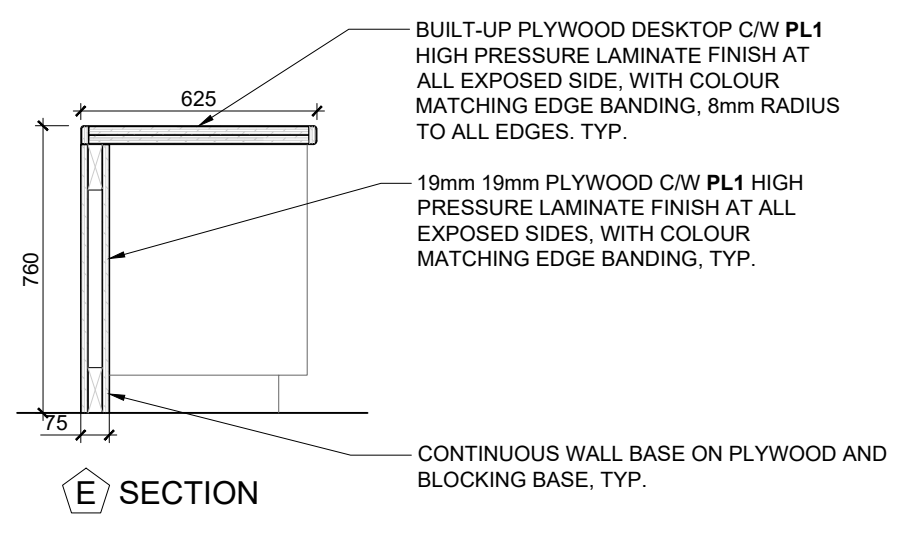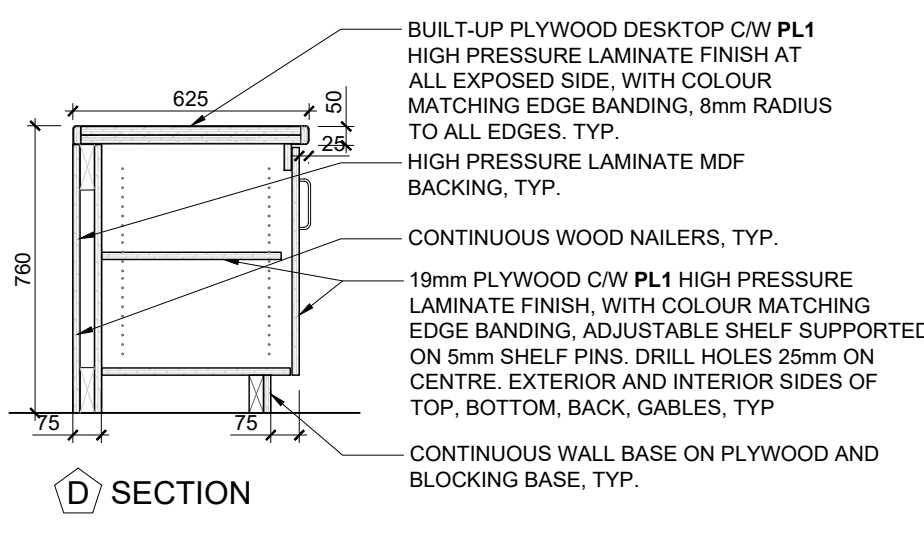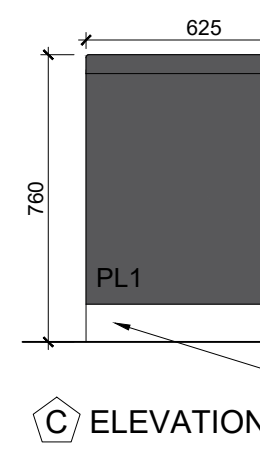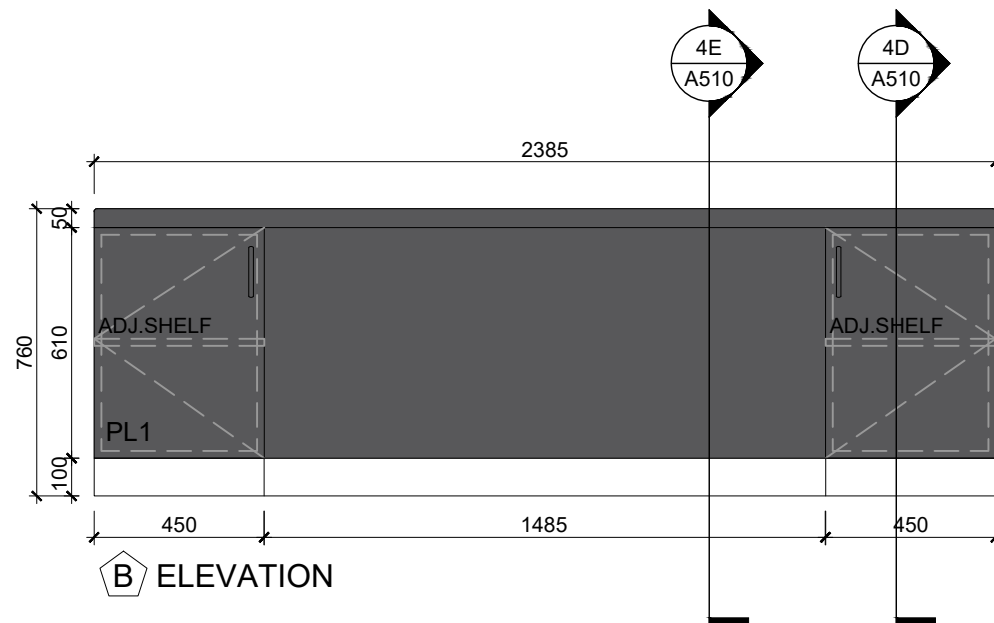


MILLWORK LEGEND	
GLA1: 300mm X 60mm GLASS BACKPLASH TILE, RUNNING BOND	
PL1: HIGH PRESSURE LAMINATE FINISH- COLOUR 1	
PL2: HIGH PRESSURE LAMINATE FINISH- COLOUR 2	
EX.	EXISTING
N.I.C.	NOT IN CONTRACT
TYP.	TYPICAL

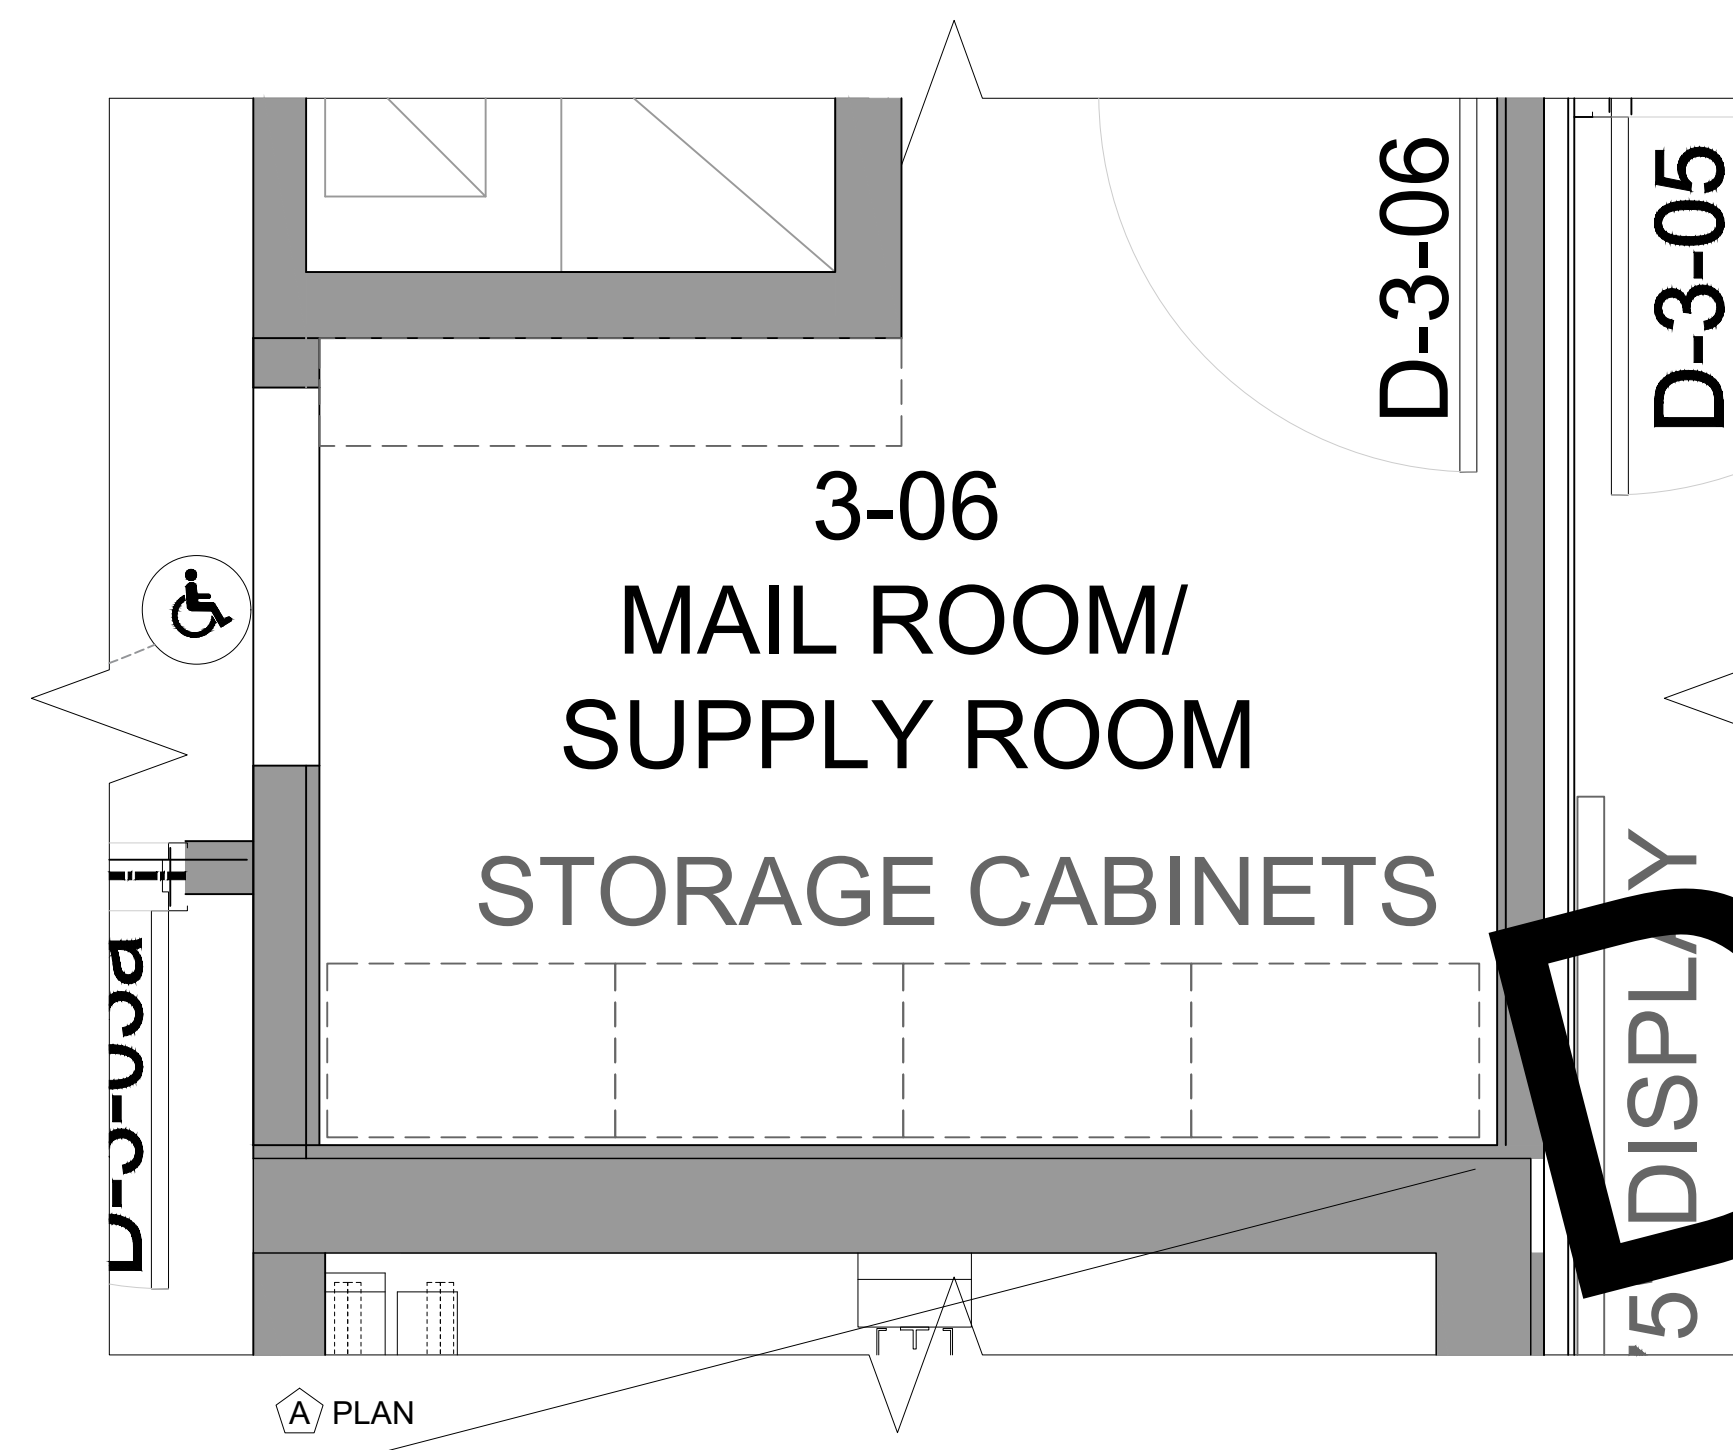









2
A510
INTERIOR ELEVATION- MAIL ROOM (3-06) / MILLWORK DETAILS M-09
SCALE: 1:20

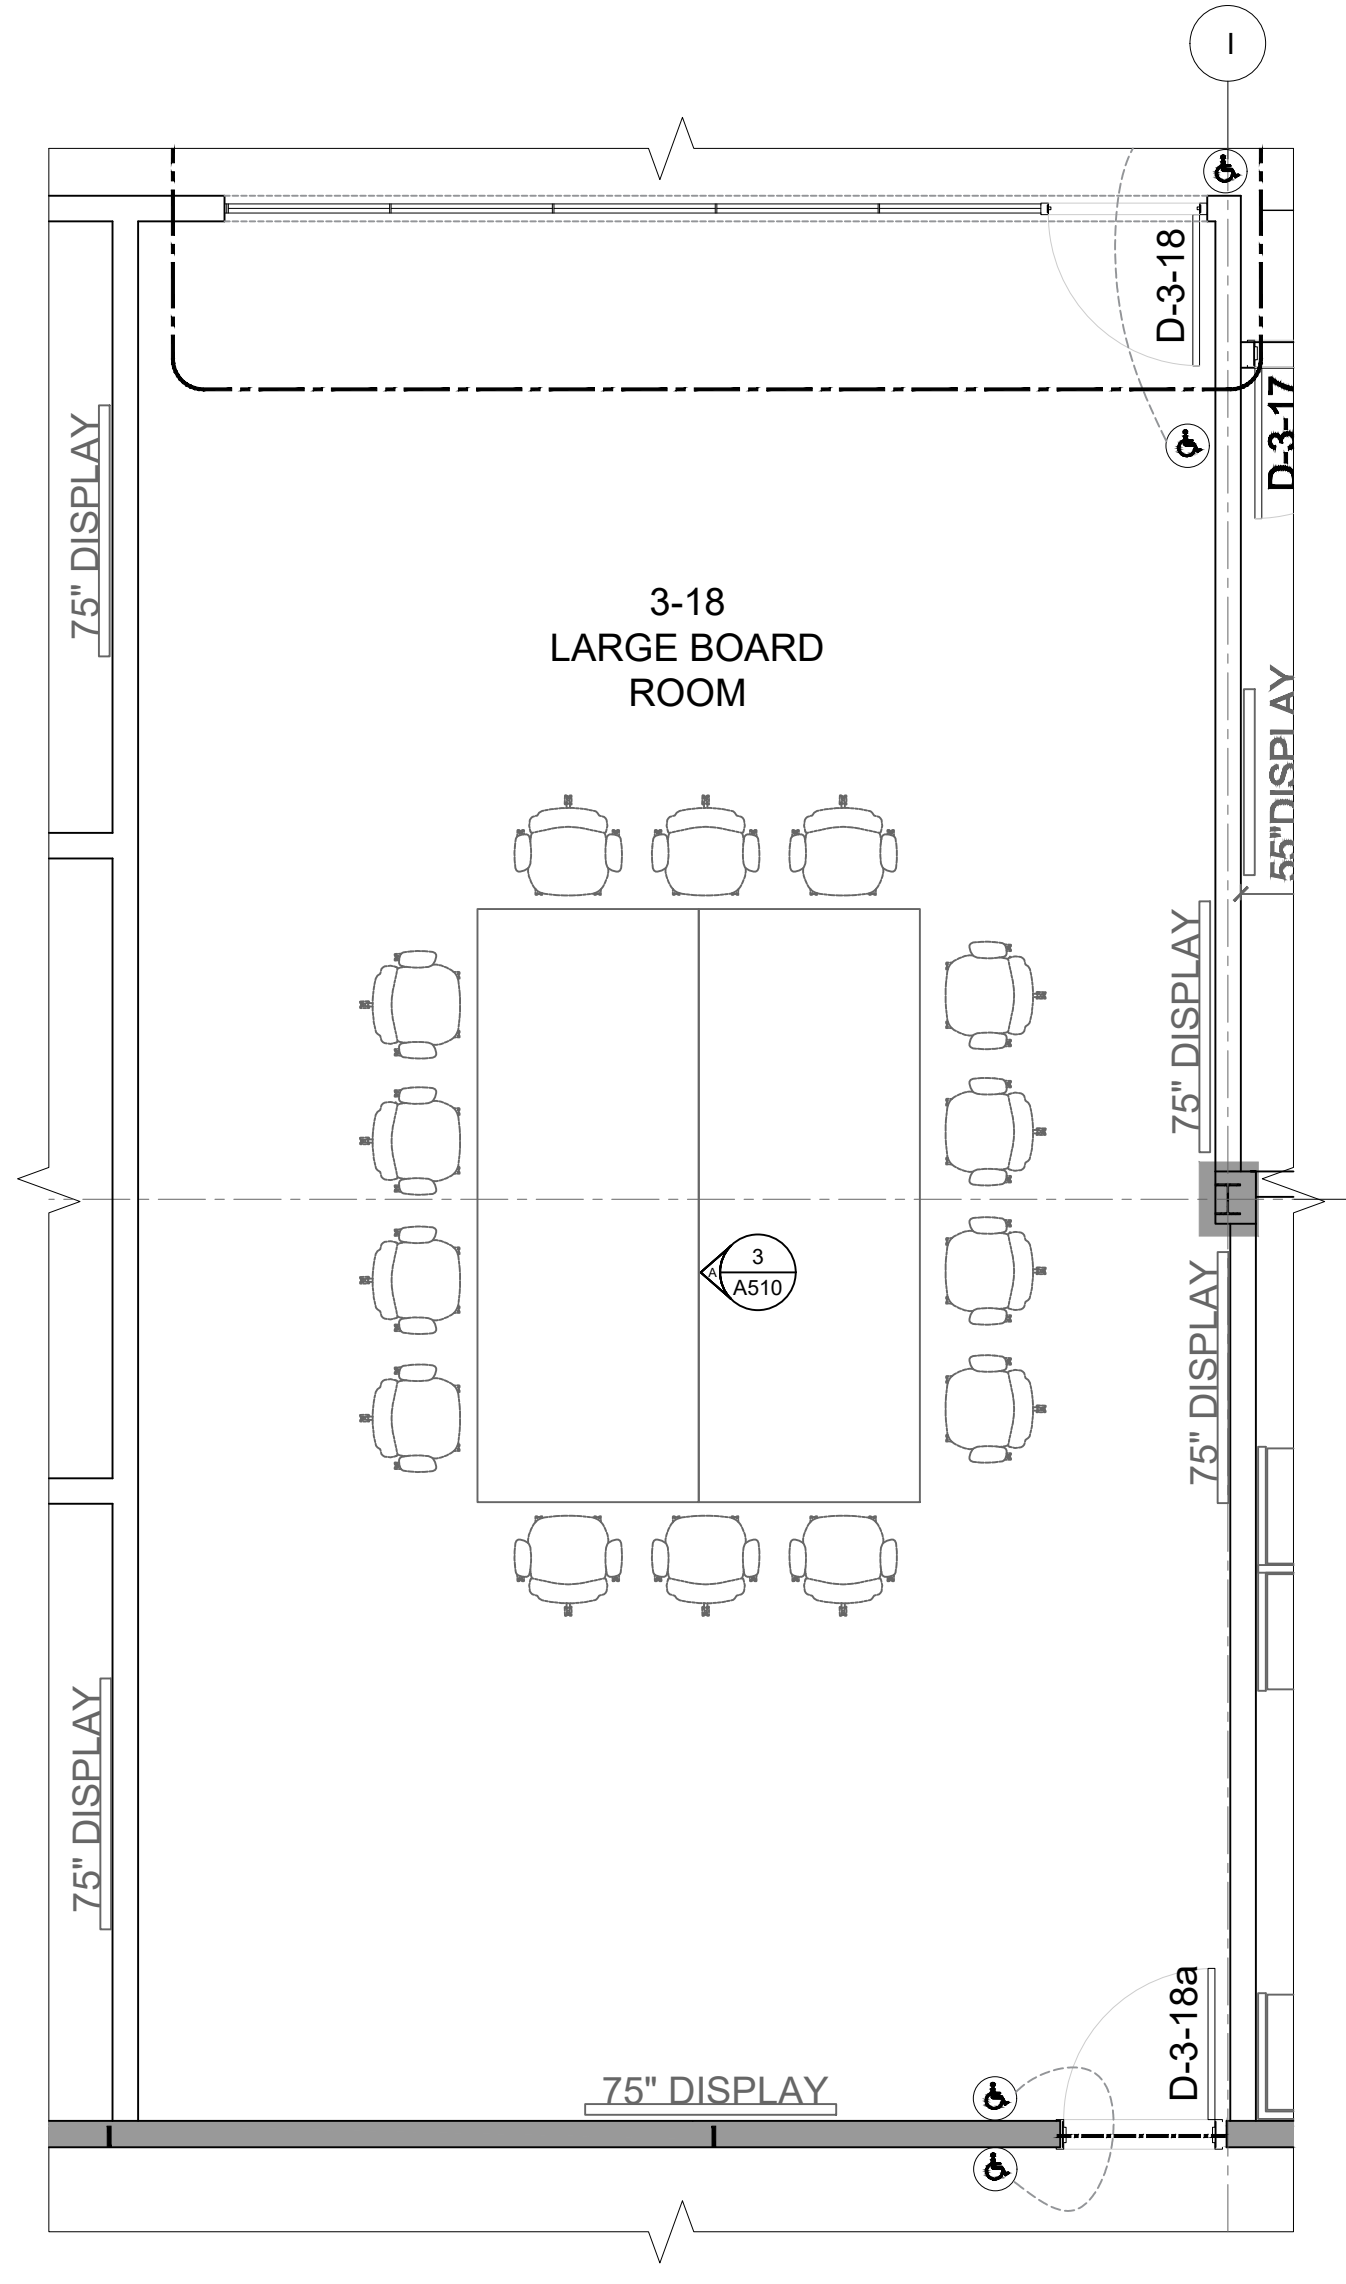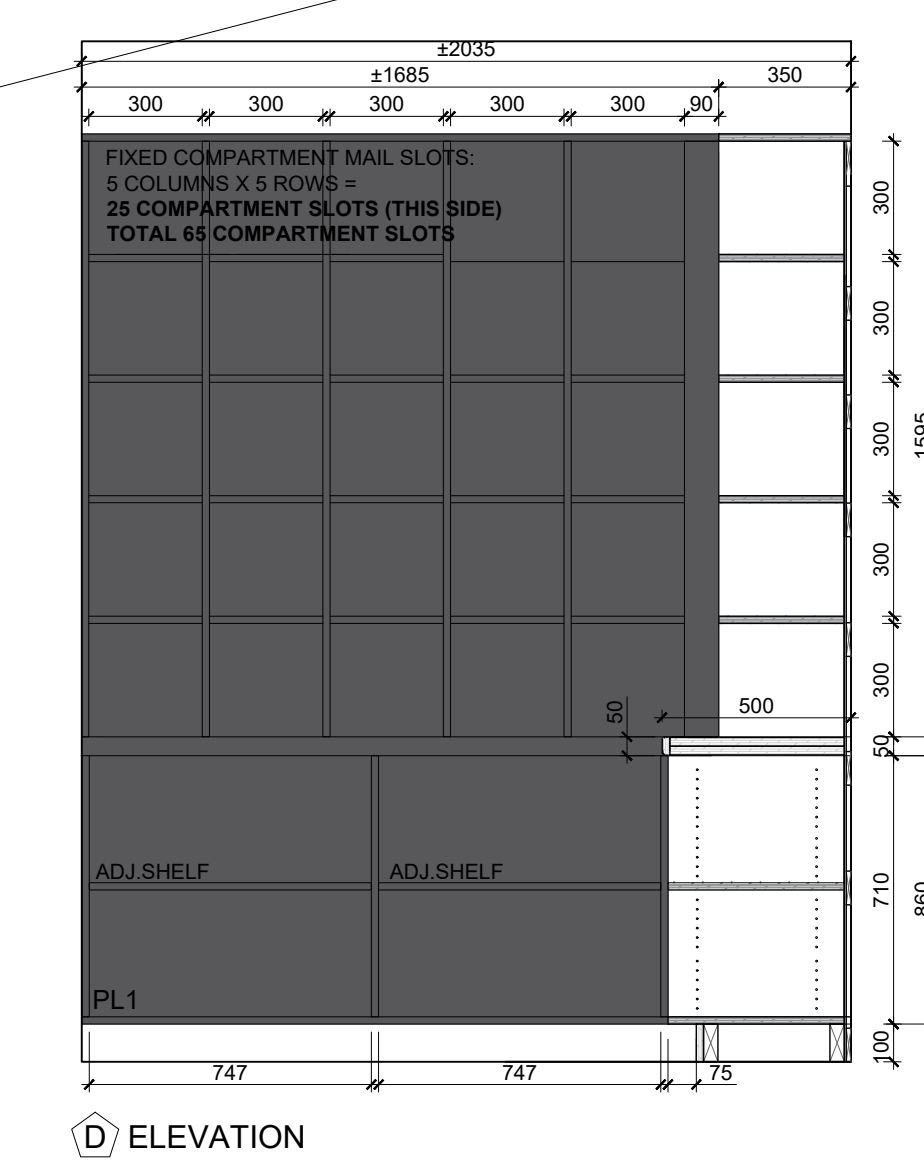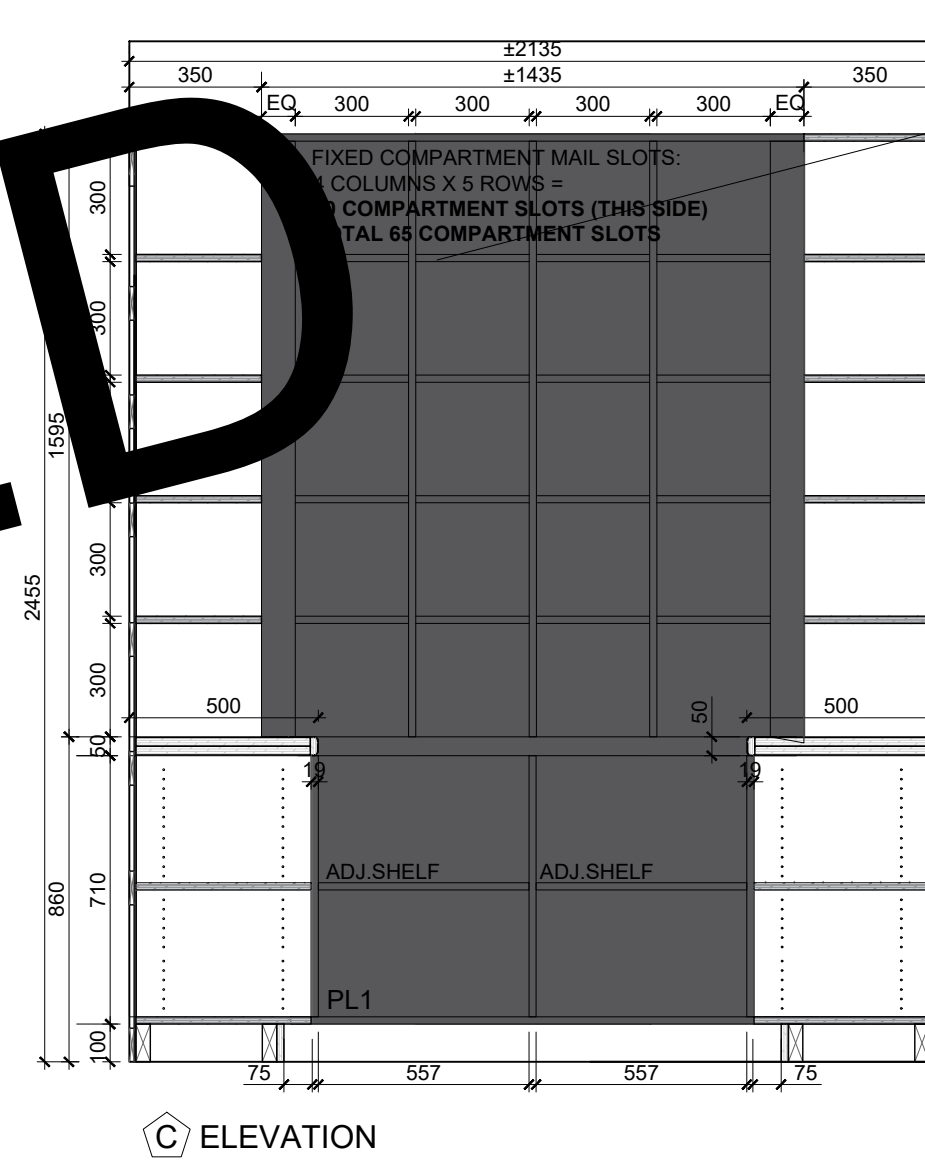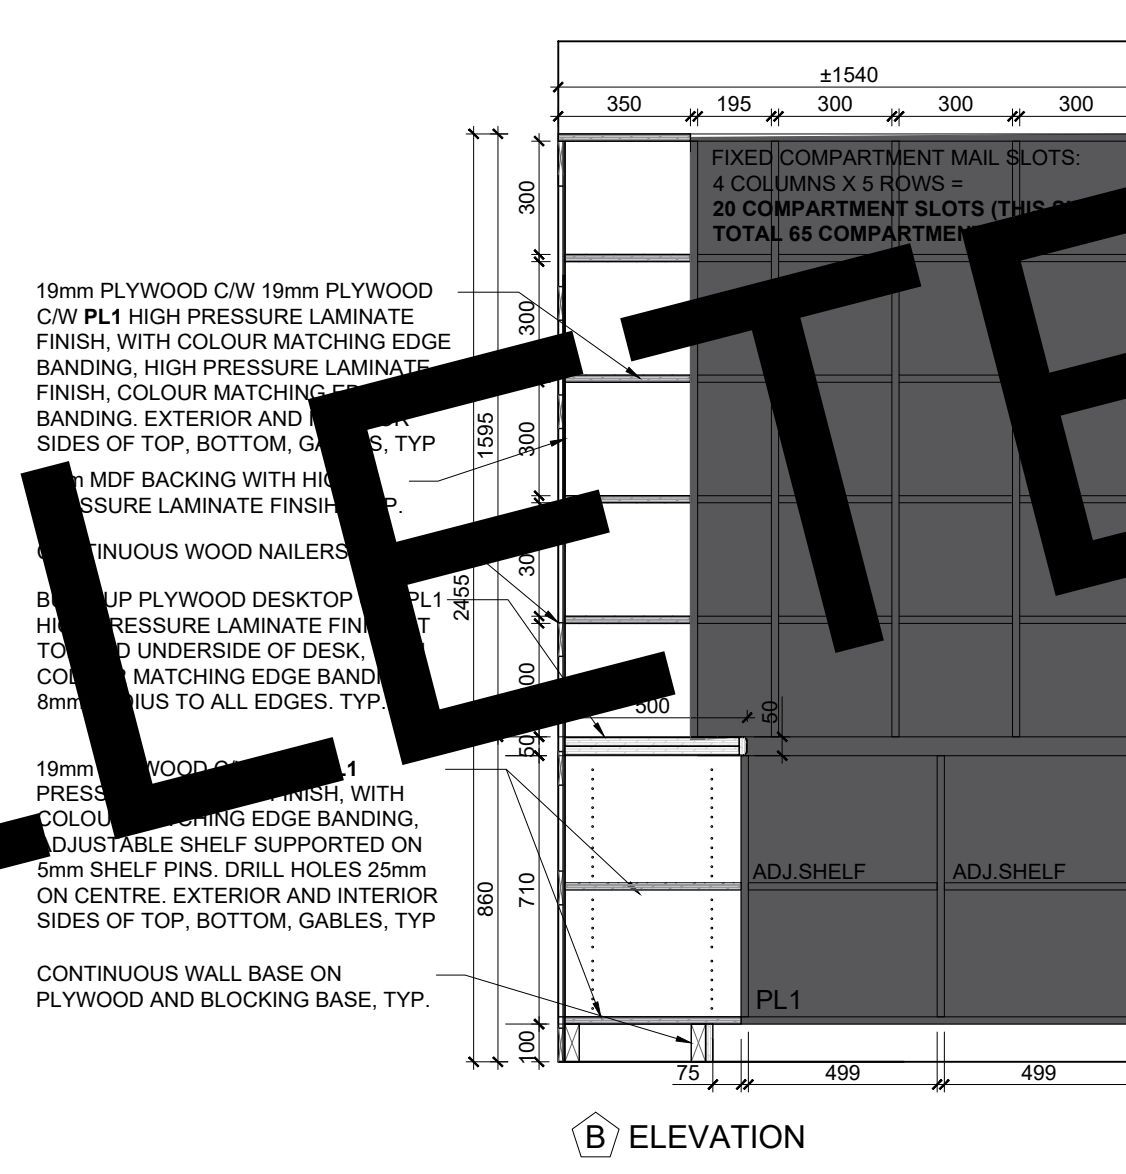

3
A510
INTERIOR ELEVATIONS- THIRD FLOOR LARGE BOARD ROOM
SCALE: 1:20

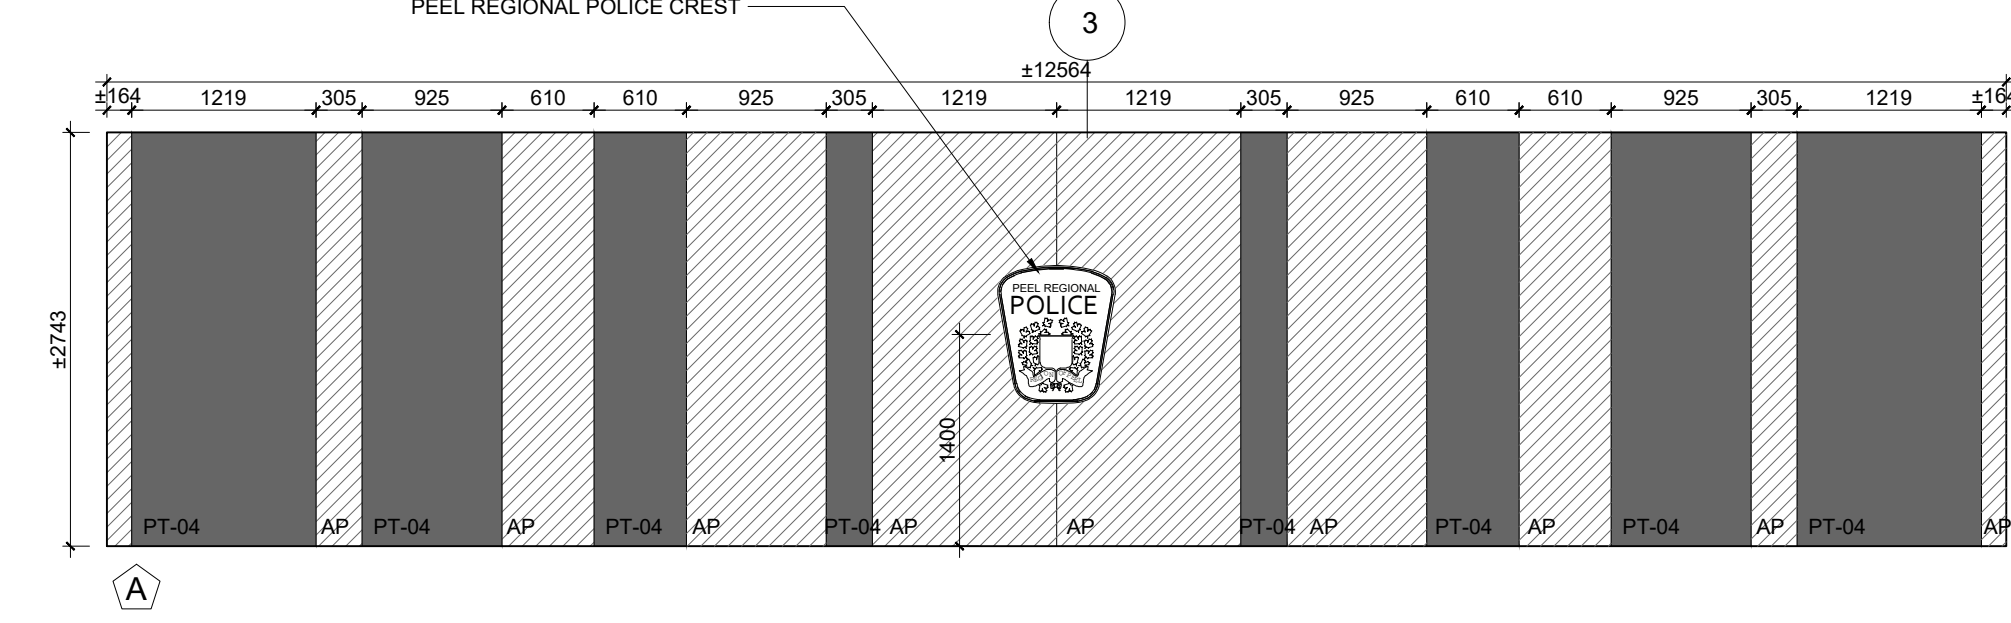

INTERIOR ELEVATIONS LEGEND	
PT-04: PAINT FINISH- SHERWIN WILLIAMS SW623 TEMPE STAR	
AP: CROWN SURFACE SOLUTIONS- ZENTRA ETCH FINISH- V-J ANGLE PATTERN, 48"x108" SHEETS, COLOUR: PEBBLE	
EX.	EXISTING
N.I.C.	NOT IN CONTRACT
TYP.	TYPICAL

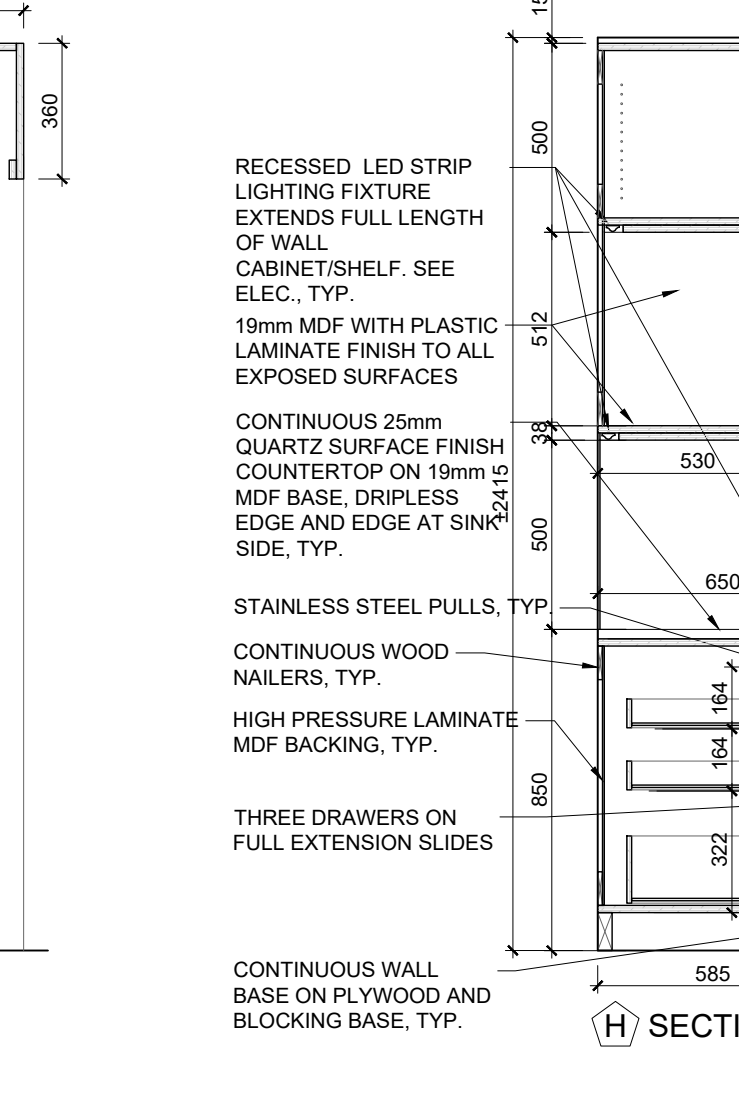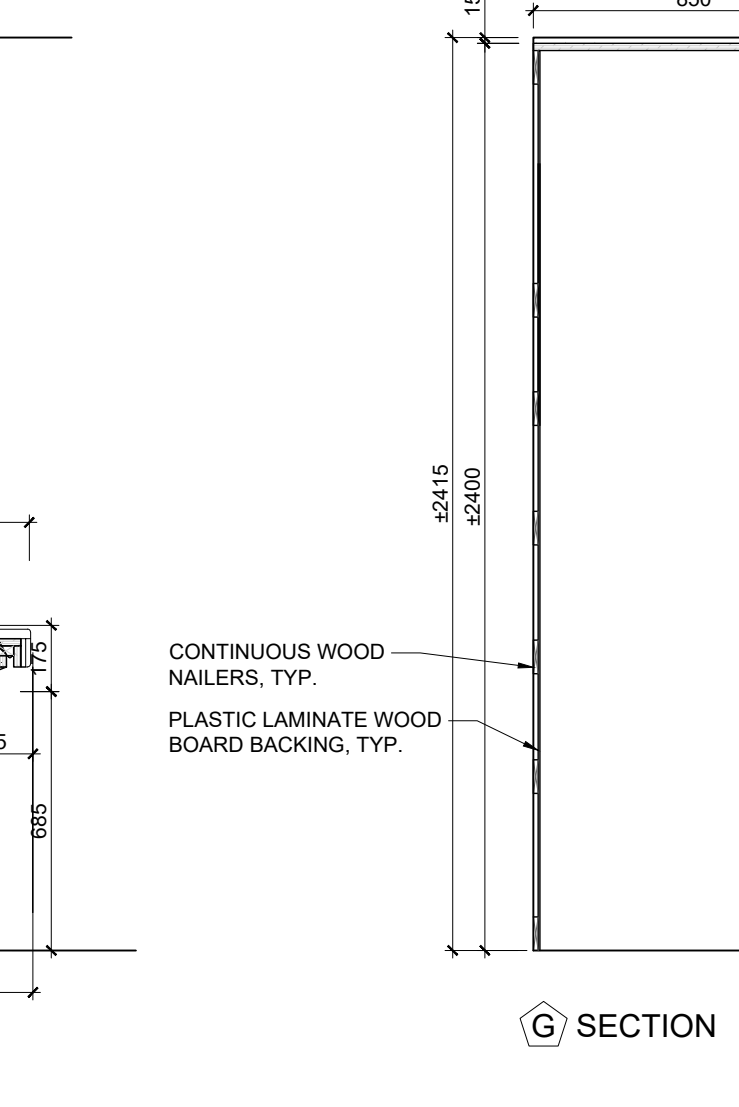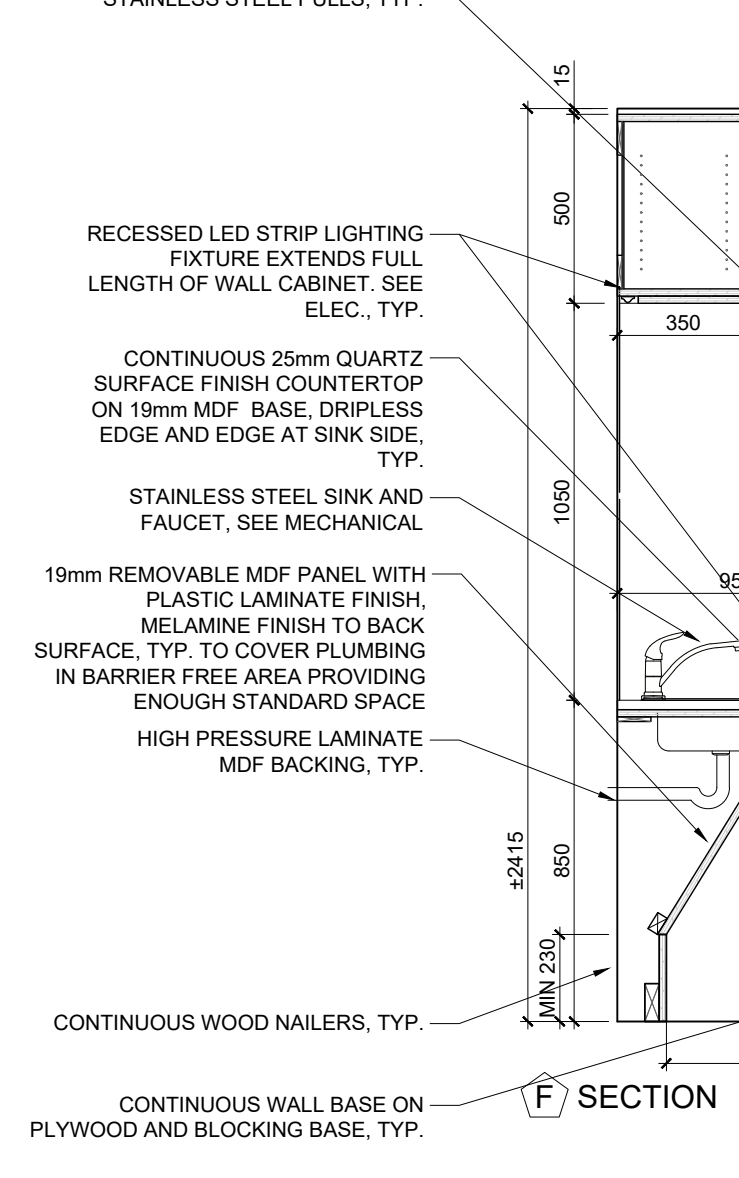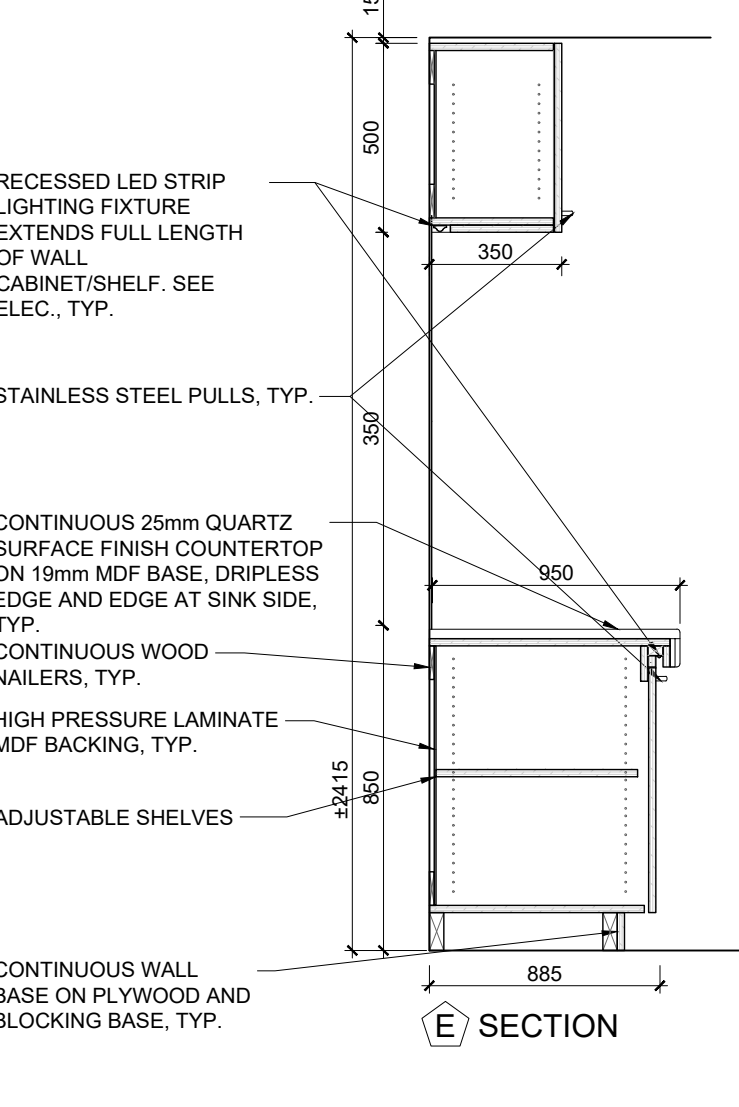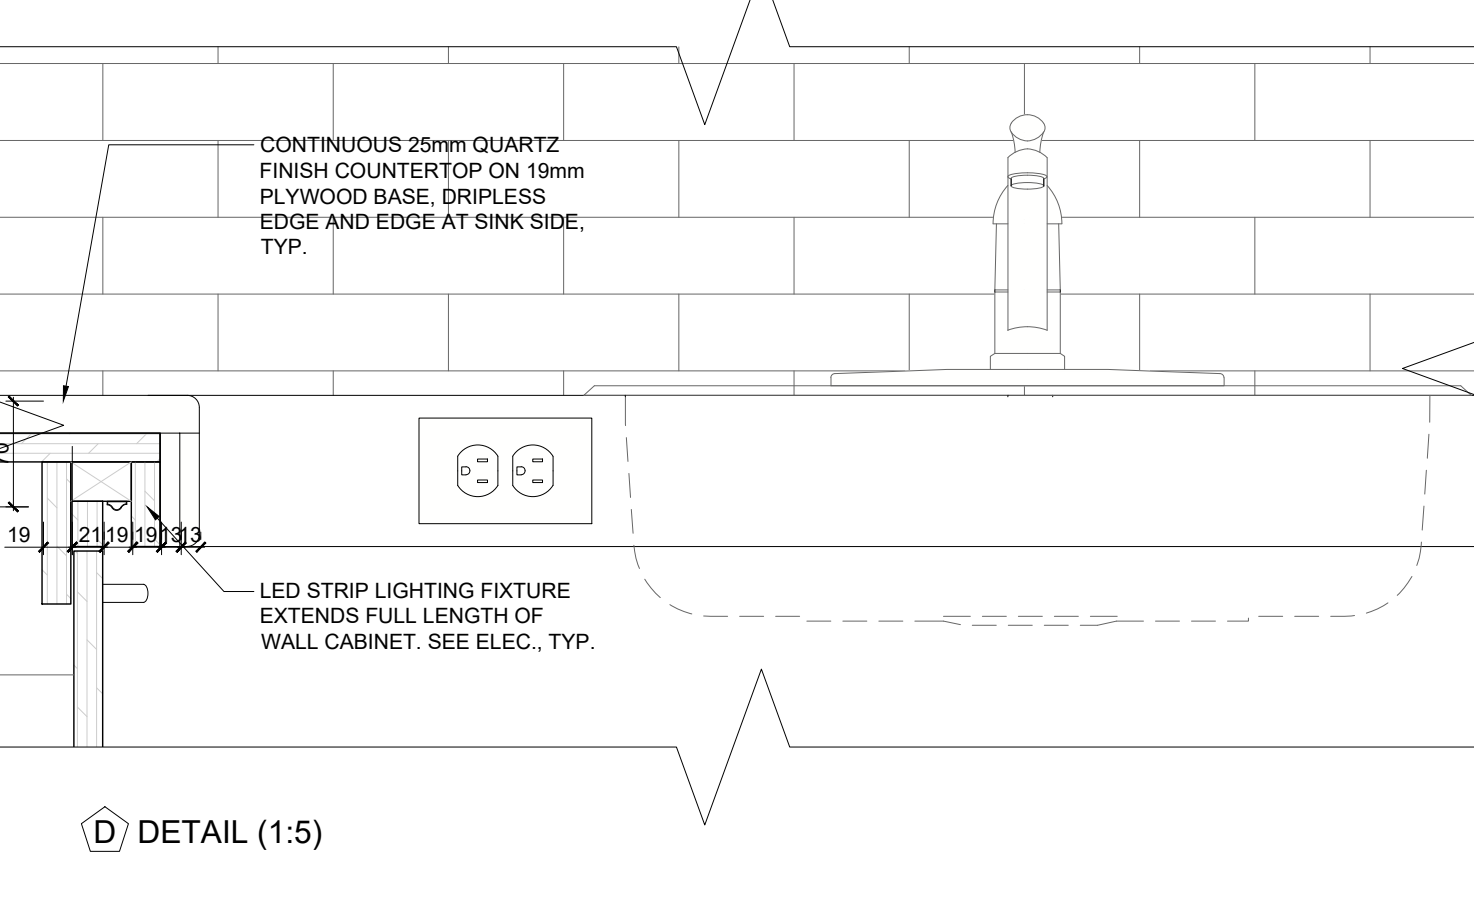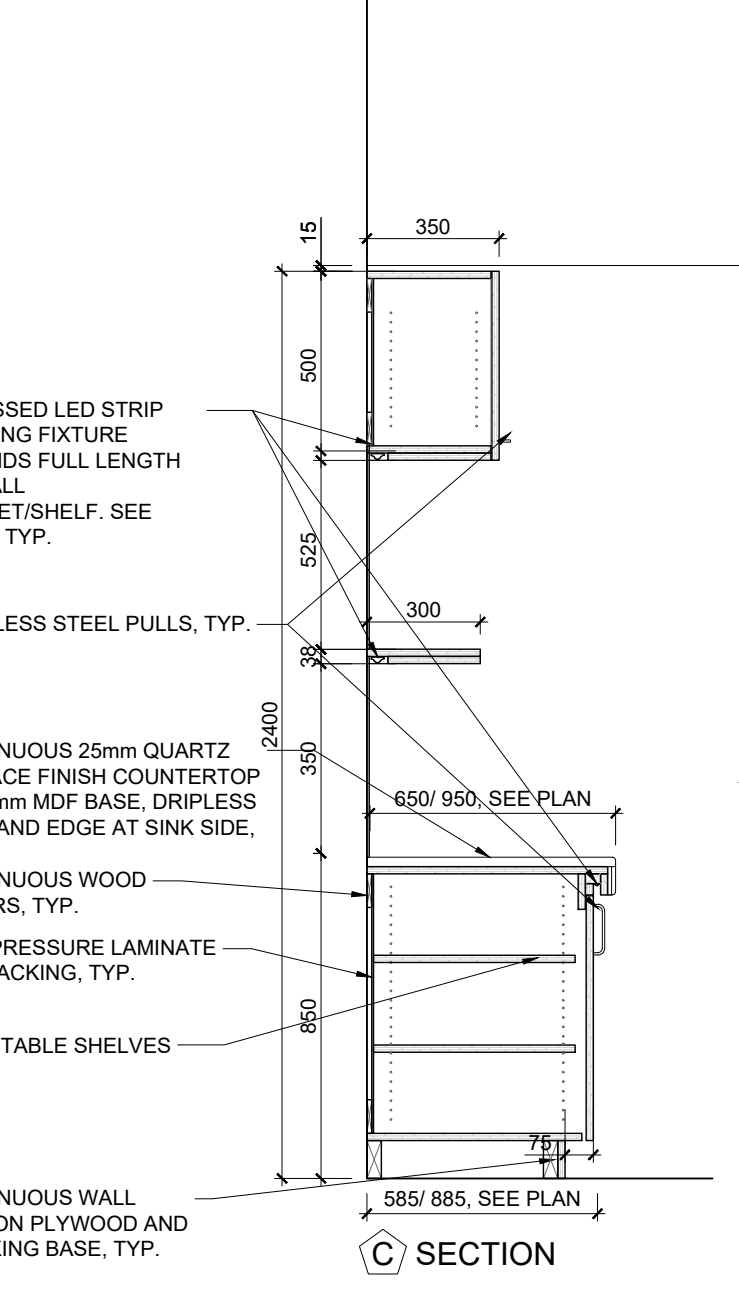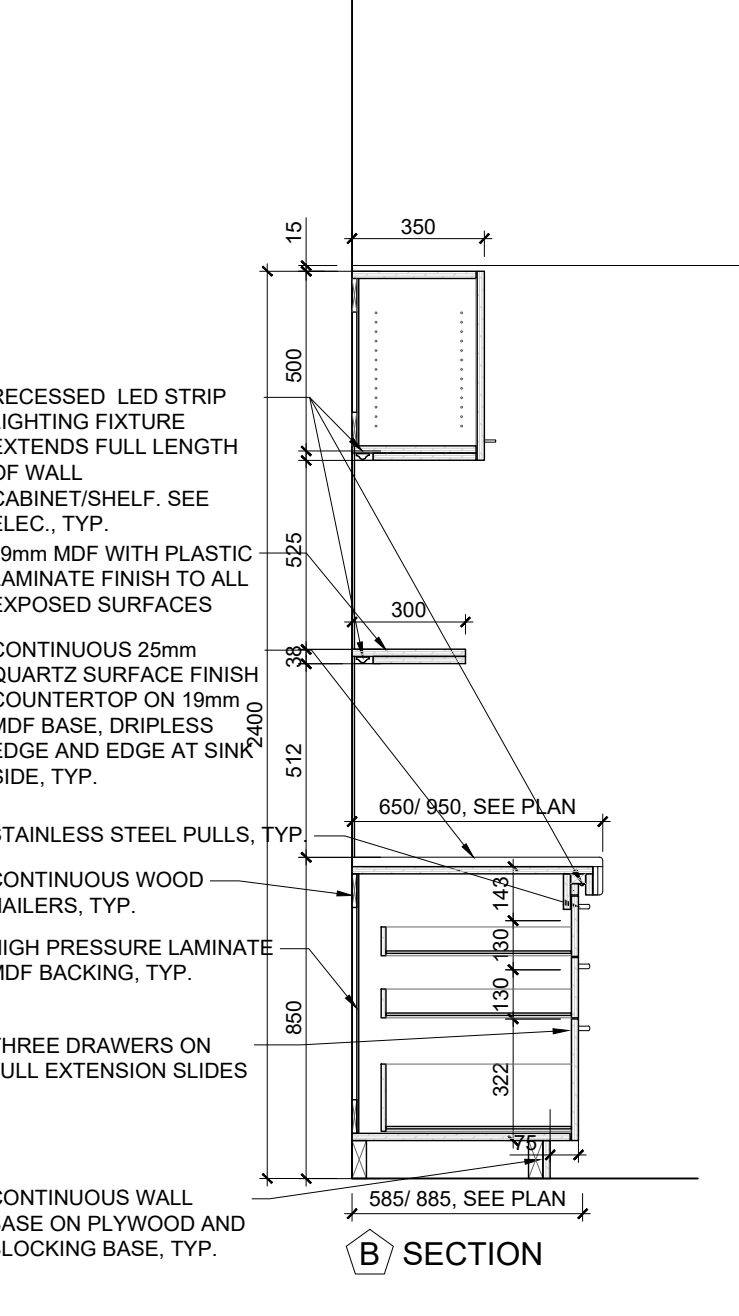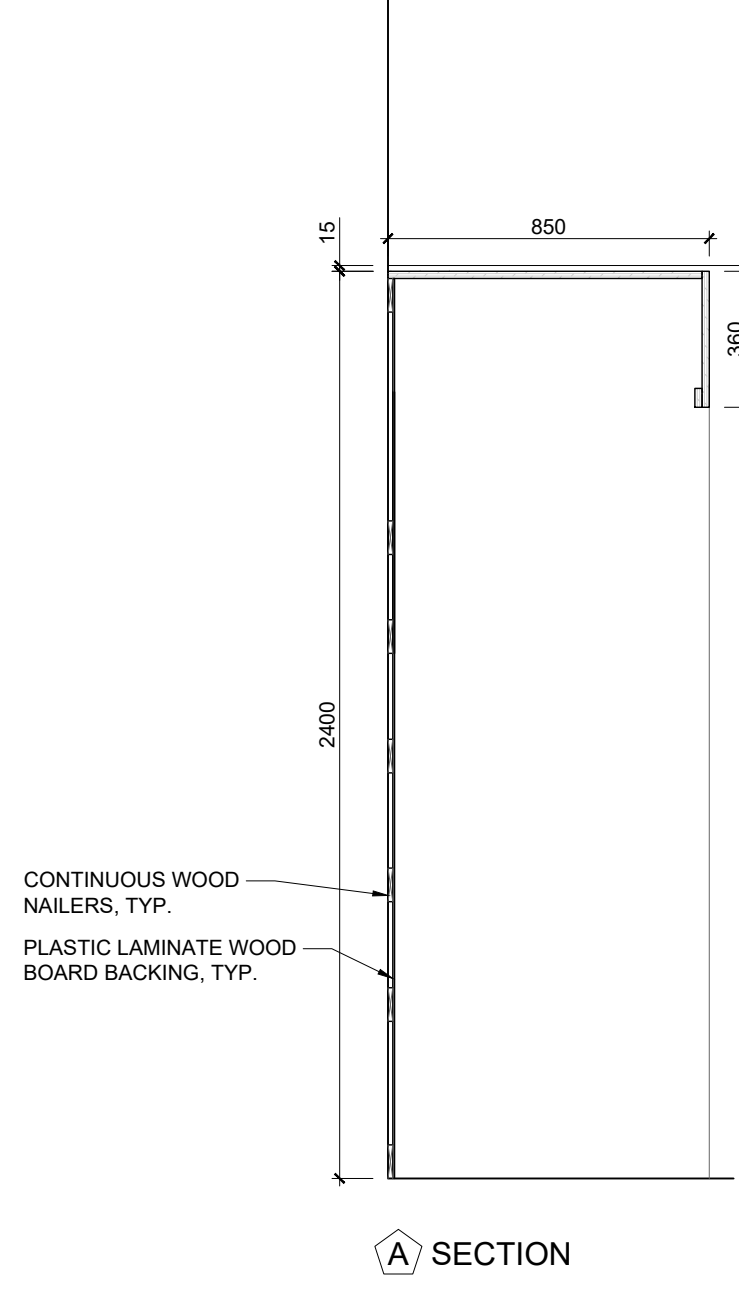

4
A510
TYPICAL KITCHENETTE MILLWORK DETAILS
SCALE: 1:20

14. ISSUED FOR CONSTRUCTION	2025.08.04
13. ISSUED FOR TENDER ADDENDUM #3	2025.06.15
12. ISSUED FOR TENDER	2025.05.01
11. ISSUED FOR BUILDING PERMIT	2025.04.08
10. ISSUED FOR 10% CLIENT REVIEW	2025.03.31
9. ISSUED FOR DESIGN DEVELOPMENT CLIENT REVIEW	2025.10.28
8. ISSUED FOR PRELIMINARY DESIGN CLIENT REVIEW	2025.10.01
7. ISSUED FOR PRELIMINARY DESIGN CLIENT REVIEW	2025.09.03
6. ISSUED FOR PRELIMINARY DESIGN CLIENT REVIEW	2025.08.18
5. ISSUED FOR PRELIMINARY DESIGN CLIENT REVIEW	2025.08.12
4. ISSUED FOR PRELIMINARY DESIGN CLIENT REVIEW	2025.08.01
3. ISSUED FOR PRELIMINARY DESIGN CLIENT REVIEW	2025.07.30
2. ISSUED FOR PRELIMINARY DESIGN CLIENT REVIEW	2025.07.25
1. ISSUED FOR PRELIMINARY DESIGN CLIENT REVIEW	2025.07.14
NO. DESCRIPTION	DATE
REVISIONS	
PROJECT	
 REGION OF PEEL EMIL V. KOLB CENTRE PEEL REGIONAL POLICE FACILITY INTERIOR RENOVATION PROJECT 181 DERRY ROAD EAST, MISSISSAUGA, ON L5T 2Y5	
 The copyright shall remain with the architect and shall not be transferred to the client. The client shall not be permitted to use the design or any part thereof for any other project without the written consent of the architect.	
DESIGNED FOR CONSTRUCTION STRUCTURAL CONSULTANT STEPHENSON ENGINEERING WESTON, ONTARIO EXP Services Inc. ELECTRICAL CONSULTANT EXP Services Inc.	
SHEET TITLE INTERIOR ELEVATIONS & MILLWORK DETAILS	
SHEET NO. A510	DRAWN BY CC
PROJECT NO. SCALE AS NOTED	CHECKED RN



NEW C150X12 STEEL CHANNEL
ABOVE, SEE STRUC. PRIMED
AND APPLY 1HR FIRE RATED
INTUMESCENT PAINT. (TYP.)



— GC RESPONSIBLE TO SUPPLY
AND INSTALL NEW 51X51 STEEL
POSTS AND RAILINGS (TYP.)



— GC RESPONSIBLE
TO SUPPLY AND
INSTALL NEW
METAL WIRE
MESH PANELS
(TYP.)

NOTES

1. GC IS RESPONSIBLE TO SUBMIT ENGINEER STAMPED SHOP DRAWINGS OF STEEL STAIRCASE, STEEL MEZZANINE PLATFORM, SLIDING DOOR AND TRACK SYSTEM DETAILS FOR ARCHITECT & ENGINEER'S APPROVAL.

MEZZANINE GFA BREAKDOWN	
STAIRS GFA:	7.2 m2
PLATFORM GFA:	22.7 m2
TOTAL:	29.9 m2

INTUMESCENT PAINT SPECIFICATIONS

PRIMED AND APPLY 1HR FIRE RATED INTUMESCENT PAINT AS PER MANUFACTURER INSTRUCTIONS TO ALL MEZZANINE STRUCTURAL STEEL BEAM, COLUMN AND SUPPORT. TYP.


PRODUCT: CAFCO® SPRAYFILM® WB 5™ INTUMESCENT PAINT OR EQUIVALENT.
1HR FIRE RATED, TESTED TO CAN/ULC-S101, ANSI/ UL263.



9.	ISSUED FOR CLIENT REVIEW	2025.10.20
8.	ISSUED FOR DESIGN DEVELOPMENT CLIENT REVIEW	2025.10.01
7.	ISSUED FOR PRELIMINARY DESIGN CLIENT REVIEW	2025.09.03
6.	ISSUED FOR PRELIMINARY DESIGN CLIENT REVIEW	2025.08.18
5.	ISSUED FOR PRELIMINARY DESIGN CLIENT REVIEW	2025.08.12
4.	ISSUED FOR PRELIMINARY DESIGN CLIENT REVIEW	2025.08.01
3.	ISSUED FOR PRELIMINARY DESIGN CLIENT REVIEW	2025.07.30
2.	ISSUED FOR PRELIMINARY DESIGN CLIENT REVIEW	2025.07.25
1.	ISSUED FOR PRELIMINARY DESIGN CLIENT REVIEW	2025.07.14
NO.	DESCRIPTION	DATE



EMIL V. KOLB CENTRE
PEEL REGIONAL POLICE FACILITY
INTERIOR RENOVATION PROJECT
180 DERRY ROAD EAST, MISSISSAUGA, ON L5T 2Y5



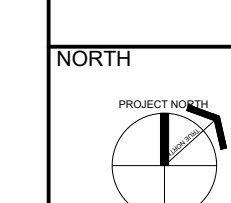
STEEL PLATFORM &
STAIRCASE DETAILS

SHEET NO. A600	DRAWN BY	CHECKED
	CC	RN
	PROJECT NO. 2520797	
SCALE		AS NOTED

DOOR SCHEDULE											
DOOR NUMBER	ROOM NAME	DOOR SIZE	DOOR TYPE	MAT.	FINISH	FRAME TYPE	MAT.	FINISH	FIRE RATING	STC RATING	NOTES
D-G-01	UNIFORM RECRUITING	2134mm x 965mm	B	WD	ST	1	HM	PT	-	55	
D-G-01a	UNIFORM RECRUITING	2134mm x 965mm	B	WD	ST	1	HM	PT	-	55	
D-G-01b	ELECTRICAL CLOSET	2X2(2134mm x 875mm)	A	HM	PT	2	HM	PT	-	-	
D-G-01c	UNIFORM RECRUITING	2134mm x 965mm	B	WD	ST	1	HM	PT	-	55	
D-G-02	INSPECTOR - I	2134mm x 965mm	B	WD	ST	1	HM	PT	-	55	
D-G-03	STAFF SERGEANT	2134mm x 965mm	B	WD	ST	1	HM	PT	-	55	
D-G-04	STAFF SERGEANT	2134mm x 965mm	B	WD	ST	1	HM	PT	-	55	
D-G-09	WAITING AREA	2134mm x 965mm	B	WD	ST	1	HM	PT	45 min	-	ADO
D-G-09a	WAITING AREA	2134mm x 965mm	B	WD	ST	1	HM	PT	-	-	
D-G-10	BREAKOUT ROOM	2134mm x 965mm	B	WD	ST	1	HM	PT	-	55	
D-G-11	BREAKOUT ROOM	2134mm x 965mm	B	WD	ST	1	HM	PT	-	55	
D-G-12	BREAKOUT ROOM	2134mm x 965mm	B	WD	ST	1	HM	PT	-	55	
D-G-13	BREAKOUT ROOM	2134mm x 965mm	B	WD	ST	1	HM	PT	-	55	
D-G-15	MULTI-FAITH ROOM	2134mm x 965mm	B	WD	ST	1	HM	PT	45 min	55	
D-G-17	BREAKOUT ROOM	2134mm x 965mm	B	WD	ST	1	HM	PT	-	55	
D-G-18	HEALTH ROOM	2134mm x 965mm	A	HM	PT	1	HM	PT	-	55	
D-G-19	TREATMENT ROOM	2134mm x 965mm	B	WD	PT	1	HM	PT	-	55	
D-G-20	RECRUITER TALENT ACQUISITION	2134mm x 965mm	B	WD	ST	1	HM	PT	-	55	
D-G-20a	ELECTRICAL CLOSET	2X2(2134mm x 875mm)	A	HM	PT	2	HM	PT	-	-	
D-G-22	SUPERVISOR CIVILIAN RECRUITING & EMPLOYMENT	2134mm x 965mm	B	WD	ST	1	HM	PT	-	55	
D-G-23	TEST ROOM	2134mm x 965mm	B	WD	ST	1	HM	PT	-	55	
D-G-23a	TEST ROOM	2134mm x 965mm	D	WD	ST	1	HM	PT	-	55	
D-G-24	TEST ROOM	2134mm x 965mm	B	WD	ST	1	HM	PT	-	55	
D-G-24a	TEST ROOM	2134mm x 965mm	D	WD	ST	1	HM	PT	-	55	
D-G-1092	WOMEN'S WR	2134mm x 965mm	A	HM	PT	1	HM	PT	45 min	-	ADO
D-G-1092a	WOMEN'S WR	2134mm x 965mm	A	HM	PT	1	HM	PT	45 min	-	ADO
D-G-1093	MEN'S WR	2134mm x 965mm	A	HM	PT	1	HM	PT	45 min	-	ADO
D-G-1093a	MEN'S WR	2134mm x 965mm	A	HM	PT	1	HM	PT	45 min	-	ADO
D-G-1137	WOMEN'S WR	2134mm x 965mm	A	HM	PT	1	HM	PT	-	-	ADO
D-G-1137A	VESTIBULE	2134mm x 965mm	A	HM	PT	1	HM	PT	-	-	ADO
D-G-1138	MEN'S WR	2134mm x 965mm	A	HM	PT	1	HM	PT	-	-	ADO
D-G-1138A	VESTIBULE	2134mm x 965mm	A	HM	PT	1	HM	PT	-	-	ADO
D-2-01	COMMERCIAL AUTO CRIME	2134mm x 965mm	B	WD	ST	1	HM	PT	-	55	
D-2-02	OFFICE	2134mm x 965mm	B	WD	ST	1	HM	PT	-	55	
D-2-2125	WOMEN'S WR	2134mm x 965mm	A	HM	PT	1	HM	PT	-	-	ADO
D-2-2125a	WOMEN'S WR	2134mm x 965mm	A	HM	PT	1	HM	PT	-	-	ADO
D-2-2126	VESTIBULE	2134mm x 965mm	A	HM	PT	1	HM	PT	-	-	ADO
D-2-2126a	MEN'S WR	2134mm x 965mm	A	HM	PT	1	HM	PT	-	-	ADO
D-2-2136	VESTIBULE	2134mm x 965mm	A	HM	PT	1	HM	PT	-	-	ADO
D-2-2136a	WOMEN'S WR	2134mm x 965mm	A	HM	PT	1	HM	PT	-	-	ADO
D-2-2137	VESTIBULE	2134mm x 965mm	A	HM	PT	1	HM	PT	-	-	ADO
D-2-2137a	MEN'S WR	2134mm x 965mm	A	HM	PT	1	HM	PT	-	-	ADO
D-3-01	COVERT	2134mm x 965mm	B	WD	ST	1	HM	PT	-	55	
D-3-02	WARP	2134mm x 965mm	B	WD	ST	1	HM	PT	-	55	
D-3-03a	CORRIDOR	2134mm x 965mm	C	HM	PT	1	HM	PT	45 min	-	ADO,SMOKE SEALED
D-3-04	SUPERINTENDENT	2134mm x 965mm	B	WD	ST	1	HM	PT	-	55	
D-3-05	MEDIUM BOARD ROOM	2134mm x 965mm	B	WD	ST	1	HM	PT	-	55	
D-3-06	MAIL ROOM	2134mm x 965mm	A	HM	PT	1	HM	PT	-	-	
D-3-07	INSPECTOR	2134mm x 965mm	B	WD	ST	1	HM	PT	-	55	
D-3-08	INSPECTOR	2134mm x 965mm	B	WD	ST	1	HM	PT	-	55	
D-3-09	D/S OFFICE	2134mm x 965mm	B	WD	ST	1	HM	PT	-	55	
D-3-10	D/S OFFICE	2134mm x 965mm	B	WD	ST	1	HM	PT	-	55	
D-3-11	D/S OFFICE	2134mm x 965mm	B	WD	ST	1	HM	PT	-	55	
D-3-13	CORRIDOR	2134mm x 965mm	C	HM	PT	1	HM	PT	-	-	ADO
D-3-15	ISS	2134mm x 965mm	B	WD	ST	1	HM	PT	-	55	
D-3-16	BREAKOUT ROOM	2134mm x 965mm	B	WD	ST	1	HM	PT	-	55	
D-3-17	AFU	2134mm x 965mm	B	WD	ST	1	HM	PT	-	55	
D-3-18	LARGE BOARD ROOM	2134mm x 965mm	DP	-	-	DP	-	-	-	49	DEMOUNTABLE PARTITION,REFER TO 44700,ADO
D-3-18a	LARGE BOARD ROOM	2134mm x 965mm	B	WD	ST	1	HM	PT	45 min	55	ADO ,SMOKE SEALED
D-3-19	PROJECT ROOM	2134mm x 965mm	B	WD	ST	1	HM	PT	45 min	55	SMOKE SEALED
D-3-20	PROJECT ROOM	2134mm x 965mm	B	WD	ST	1	HM	PT	45 min	55	SMOKE SEALED
D-3-21	PROJECT ROOM	2134mm x 965mm	B	WD	ST	1	HM	PT	45 min	55	SMOKE SEALED
D-3-22	CORRIDOR	2134mm x 965mm	C	HM	PT	1	HM	PT	45 min	-	ADO,SMOKE SEALED
D-3-23	PROJECT ROOM	2134mm x 965mm	B	WD	ST	1	HM	PT	45 min	55	SMOKE SEALED
D-3-24	BREAKOUT ROOM	2134mm x 965mm	B	WD	ST	1	HM	PT	45 min	55	SMOKE SEALED
D-3-26	CORRIDOR	2134mm x 965mm	C	HM	PT	1	HM	PT	45 min	-	ADO,MAGLOCK
D-3-26a	CORRIDOR	2134mm x 965mm	C	HM	PT	1	HM	PT	-	-	ADO
D-3-28	INVESTIGATIVE SUPPORT	2134mm x 965mm	B	WD	ST	1	HM	PT	-	55	
D-3-29	CORRIDOR	2134mm x 965mm	A	HM	PT	1	HM	PT	-	-	ADO,SMOKE SEALED
D-3-30	MAJOR PROJECT	2134mm x 965mm	B	WD	ST	1	HM	PT	45 min	55	
D-3-31	D/S OFFICE	2134mm x 965mm	B	WD	ST	1	HM	PT	-	55	
D-3-32	TECH. A.U.	2134mm x 965mm	B	WD	ST	1	HM	PT	-	55	
D-3-33	ANALYST	2134mm x 965mm	B	WD	ST	1	HM	PT	-	55	
D-3-34	MSS	2134mm x 965mm	B	WD	ST	1	HM	PT	-	55	
D-3-35	BREAKOUT ROOM	2134mm x 965mm	B	WD	ST	1	HM	PT	-	55	
D-3-36	CODE,CYBER	2134mm x 965mm	B	WD	ST	1	HM	PT	-	55	ADO
D-3-38	GANGS/INTEL	2134mm x 965mm	B	WD	ST	1	HM	PT	-	55	
D-3-38a	CIVILIAN SUPPORT	2134mm x 965mm	B	WD	ST	1	HM	PT	-	55	
D-3-40	ORGANIZED CRIME	2134mm x 965mm	B	WD	ST	1	HM	PT	-	55	
D-3-3056	SECURE WEAPON STORAGE	2134mm x 965mm	A	HM	PT	1	HM	PT	45 min	-	-
D-3-3082	VESTIBULE	2134mm x 965mm	A	HM	PT	1	HM	PT	-	-	ADO
D-3-3083	MEN'S WR	2134mm x 965mm	A	HM	PT	1	HM	PT	-	-	ADO
D-3-3085	VESTIBULE	2134mm x 965mm	A	HM	PT	1	HM	PT	-	-	ADO
D-3-3086	WOMEN'S WR	2134mm x 965mm	A	HM	PT	1	HM	PT	-	-	ADO
D-3-3090	WOMEN'S WR	2134mm x 965mm	A	HM	PT	1	HM	PT	-	-	ADO
D-3-3091	VESTIBULE	2134mm x 965mm	A	HM	PT	1	HM	PT	-	-	ADO
D-3-3092	VESTIBULE	2134mm x 965mm	A	HM	PT	1	HM	PT	-	-	ADO
D-3-3093	MEN'S WR	2134mm x 965mm	A	HM	PT	1	HM	PT	-	-	ADO


1 DOOR & FRAME SCHEDULE
SCALE: N.T.S.

DOOR & WINDOW SCHEDULE LEGEND	
ADO	AUTOMATIC DOOR OPERATOR
MATERIAL	
WD	SOLID WOOD
HM	HOLLOW METAL
TG	TEMPERED GLASS
FL	FIRELITE GLASS FOR FIRE RATED DOORS
DP	DEMOUNTABLE PARTITION
FINISH	
PT	PAINT FINISH(COLOR TO BE CONFIRMED BY OWNER)
ST	WOOD STAIN FINISH(COLOR TO BE CONFIRMED BY OWNER)
GENERAL NOTES	
1. GENERAL CONTRACTOR TO VERIFY ALL DIMENSIONS ON SITE BEFORE PREPARING THE SHOP DRAWINGS RECONFIRM THERE IS ENOUGH ROOM ON THE EXISTING WALL TO ACCOMMODATE THE SPECIFIED DOOR SIZE.	
2. FOR ALL STC RATED DOOR REFER TO STRUCTURAL DETAIL 1,2,3,4&1 FOR FRAMING SUPPORT. FOR ALL STC RATED DOORS THAT WILL BE INSTALLED ON EXISTING DRYWALL, GC TO DEMOLISH EXISTING DRYWALL CEILING TO ACCOMMODATE ALL REQUIRED STRUCTURAL SUPPORT. PATCH, REPAIR AND PAINT FINISH ALL SURFACES AFTER INSTALLATION.	
3. ALL ± DIMENSIONS TO BE VERIFIED ON SITE TO MATCH EXISTING.	
4. ALL STC RATED DOORS TO HAVE DROP SEAL.REFER TO A201. TYP.	
5. REFER TO DETAIL 6/203 FOR TYPICAL STC RATED DOOR ACOUSTIC SEAL DETAILS (STC55)	
6. FOR ADO LOCATIONS REFER TO FLOOR PLANS. THIS DRAWING SHOULD BE REVIEWED ALONG WITH FLOOR PLANS.	

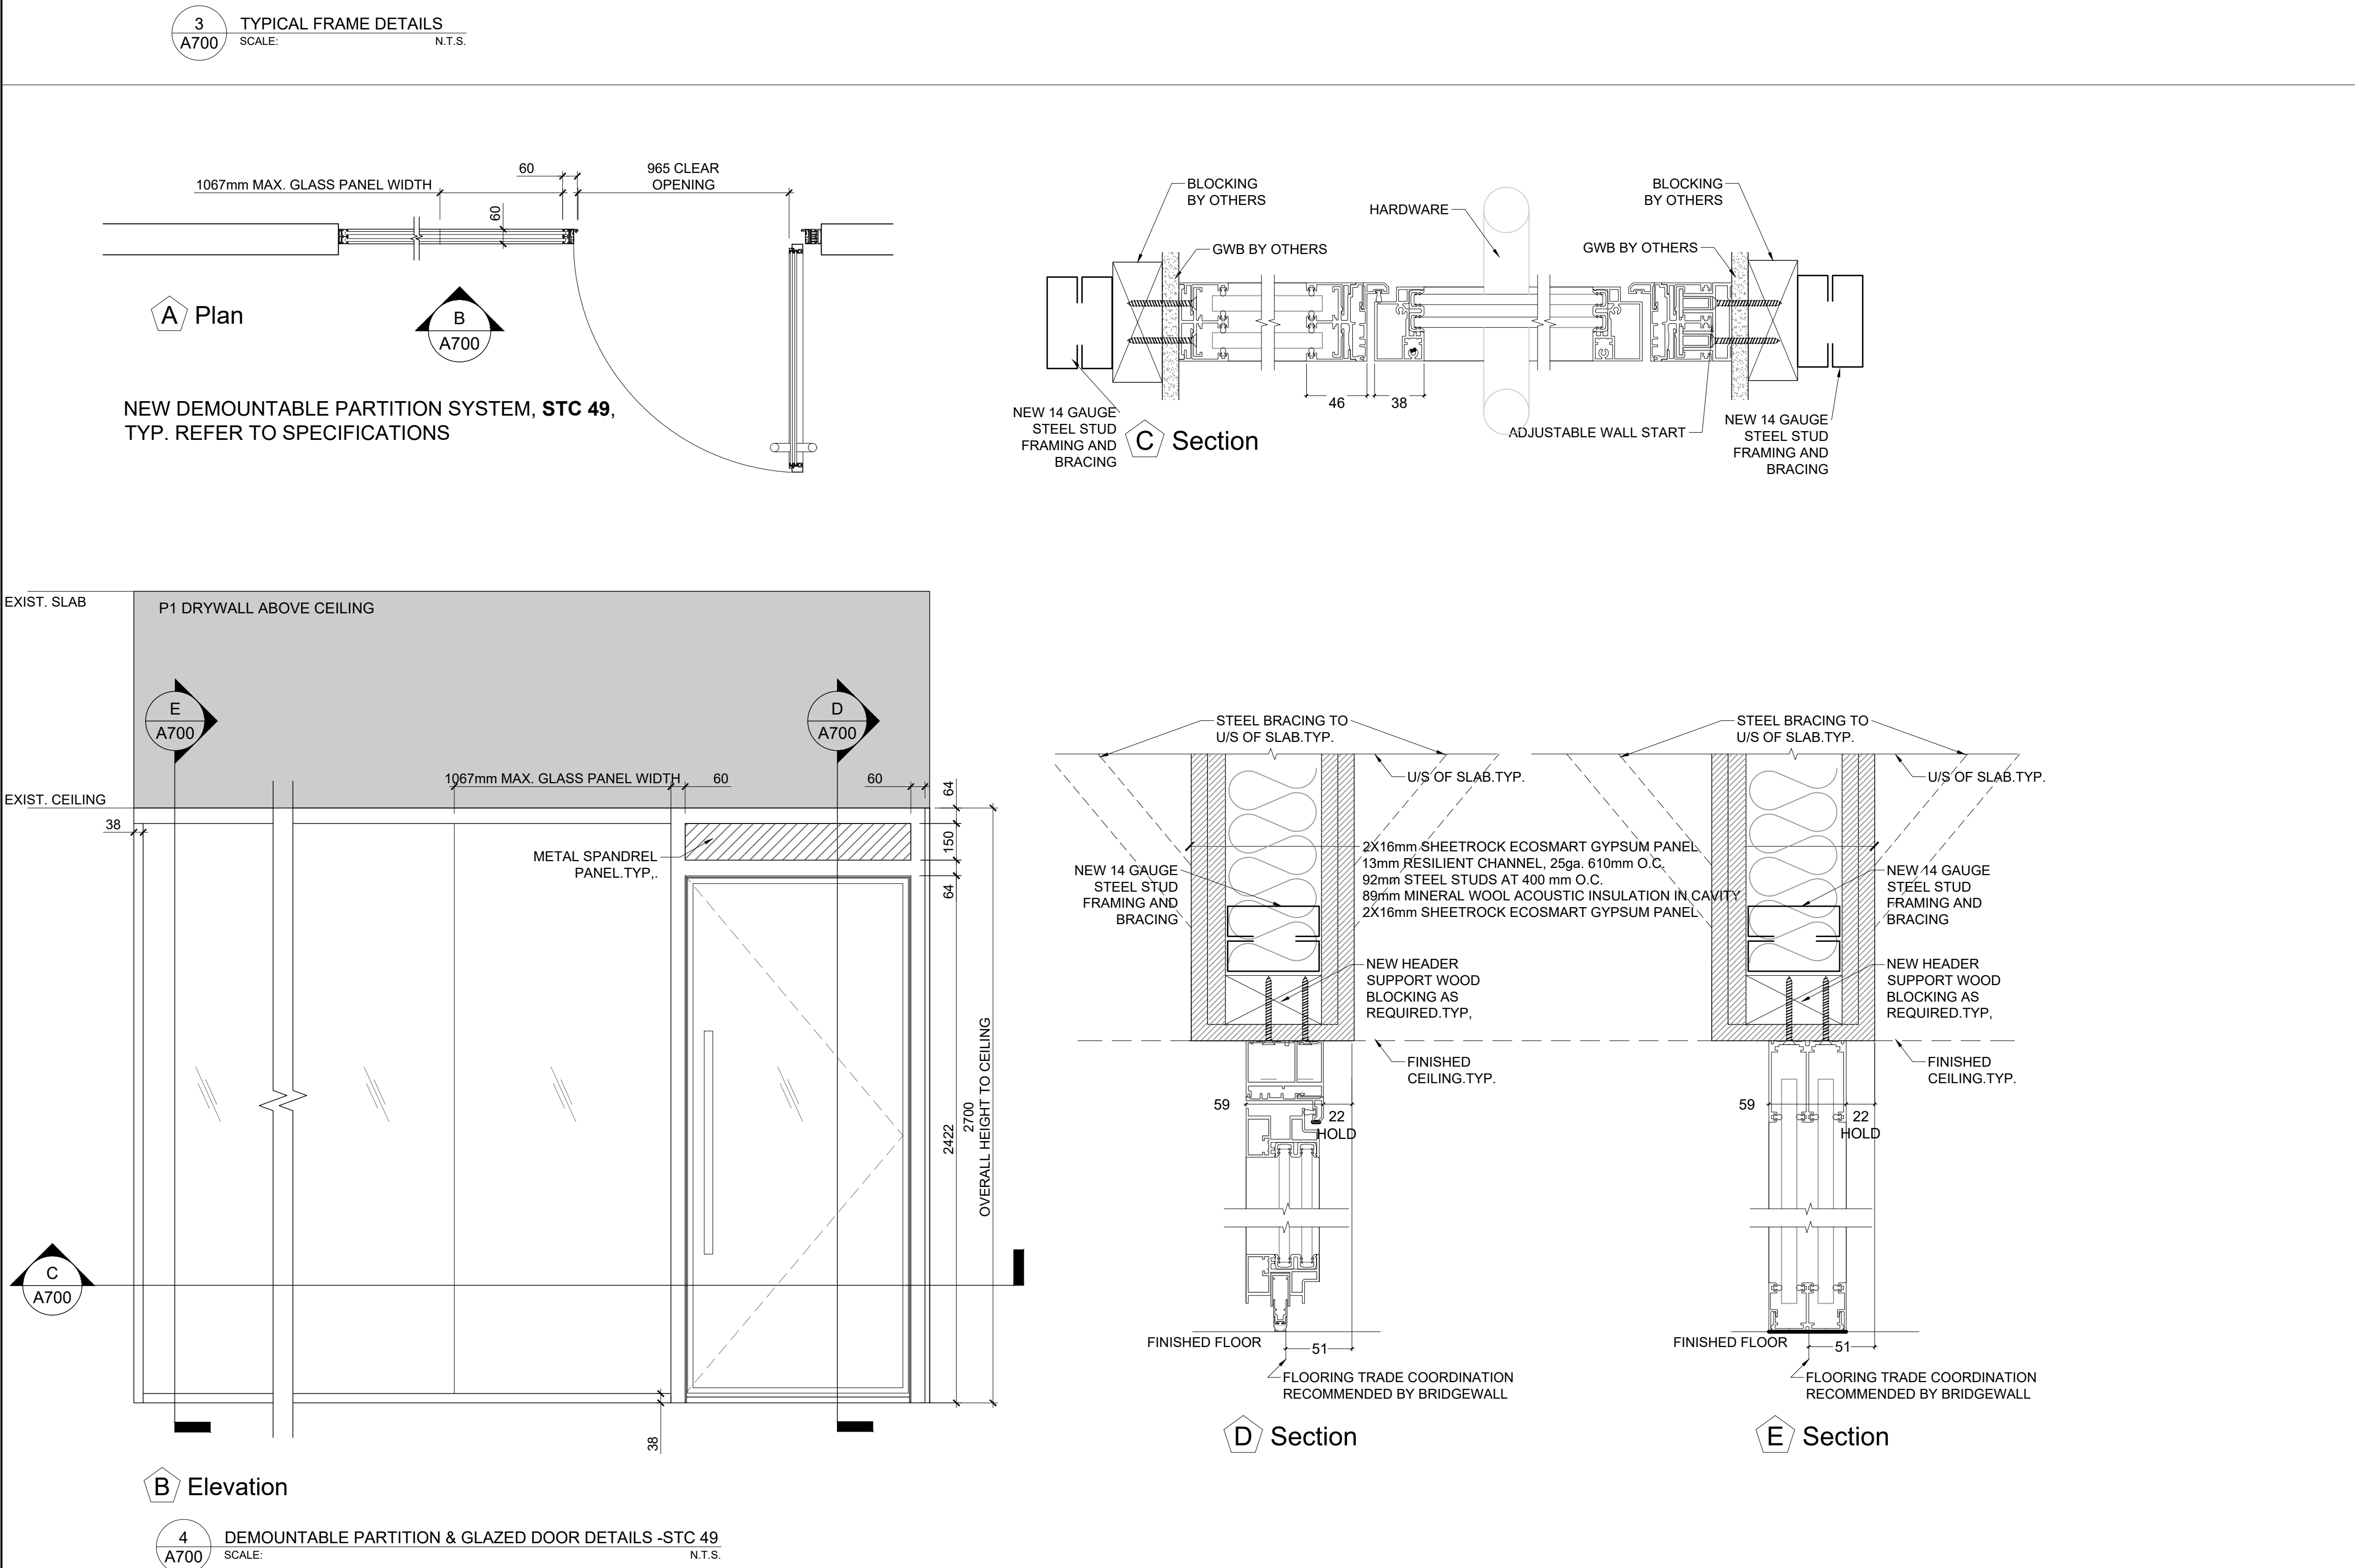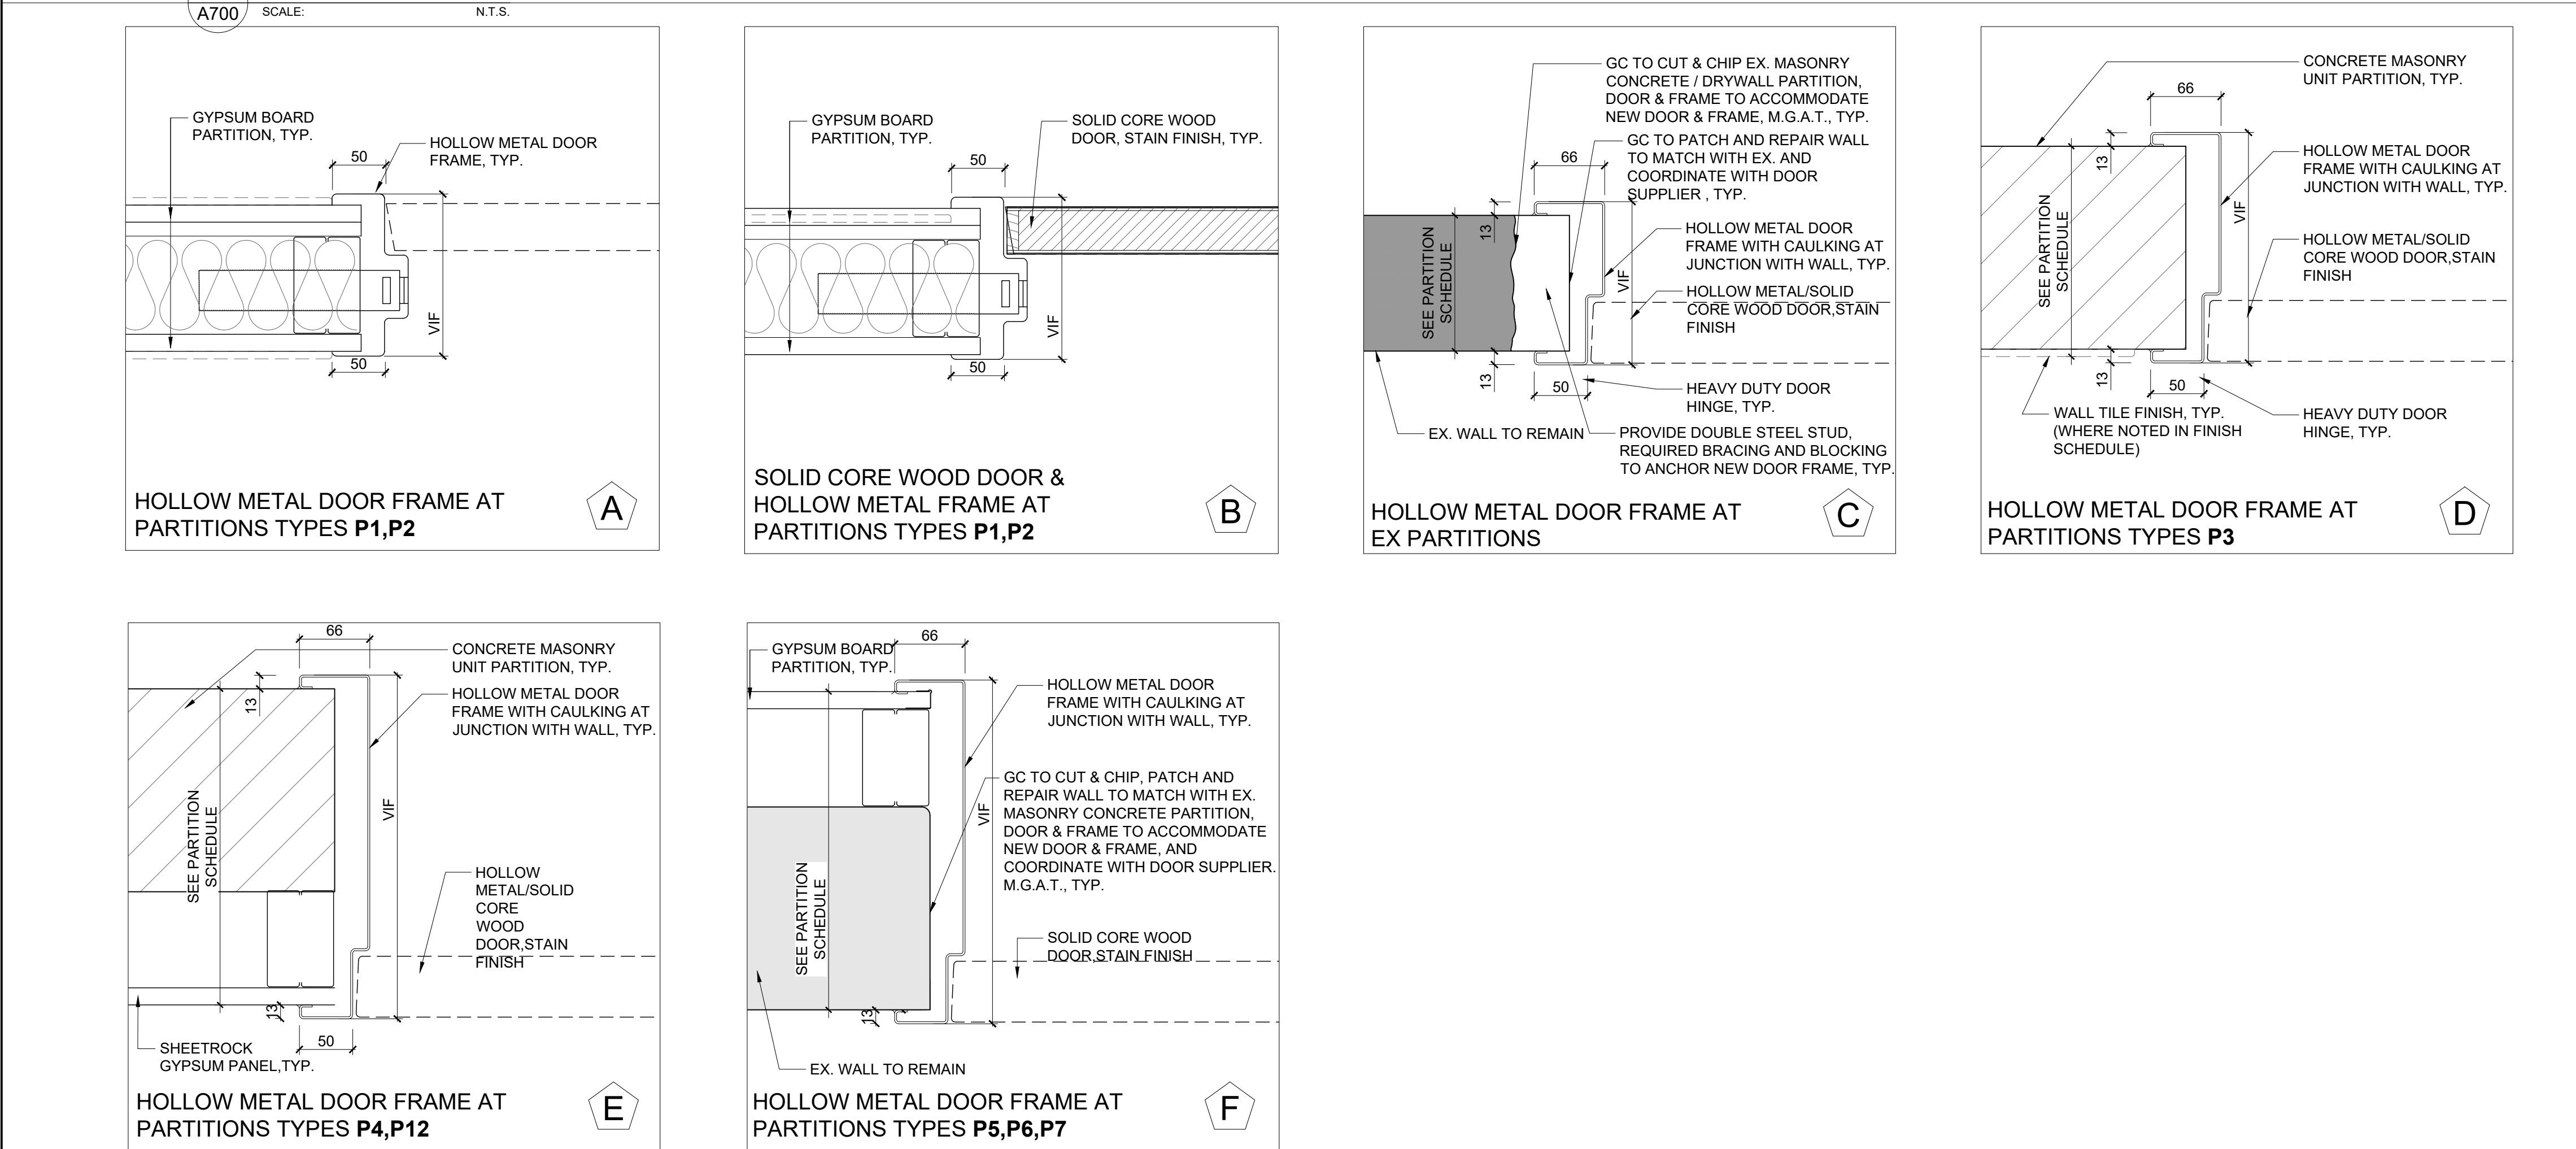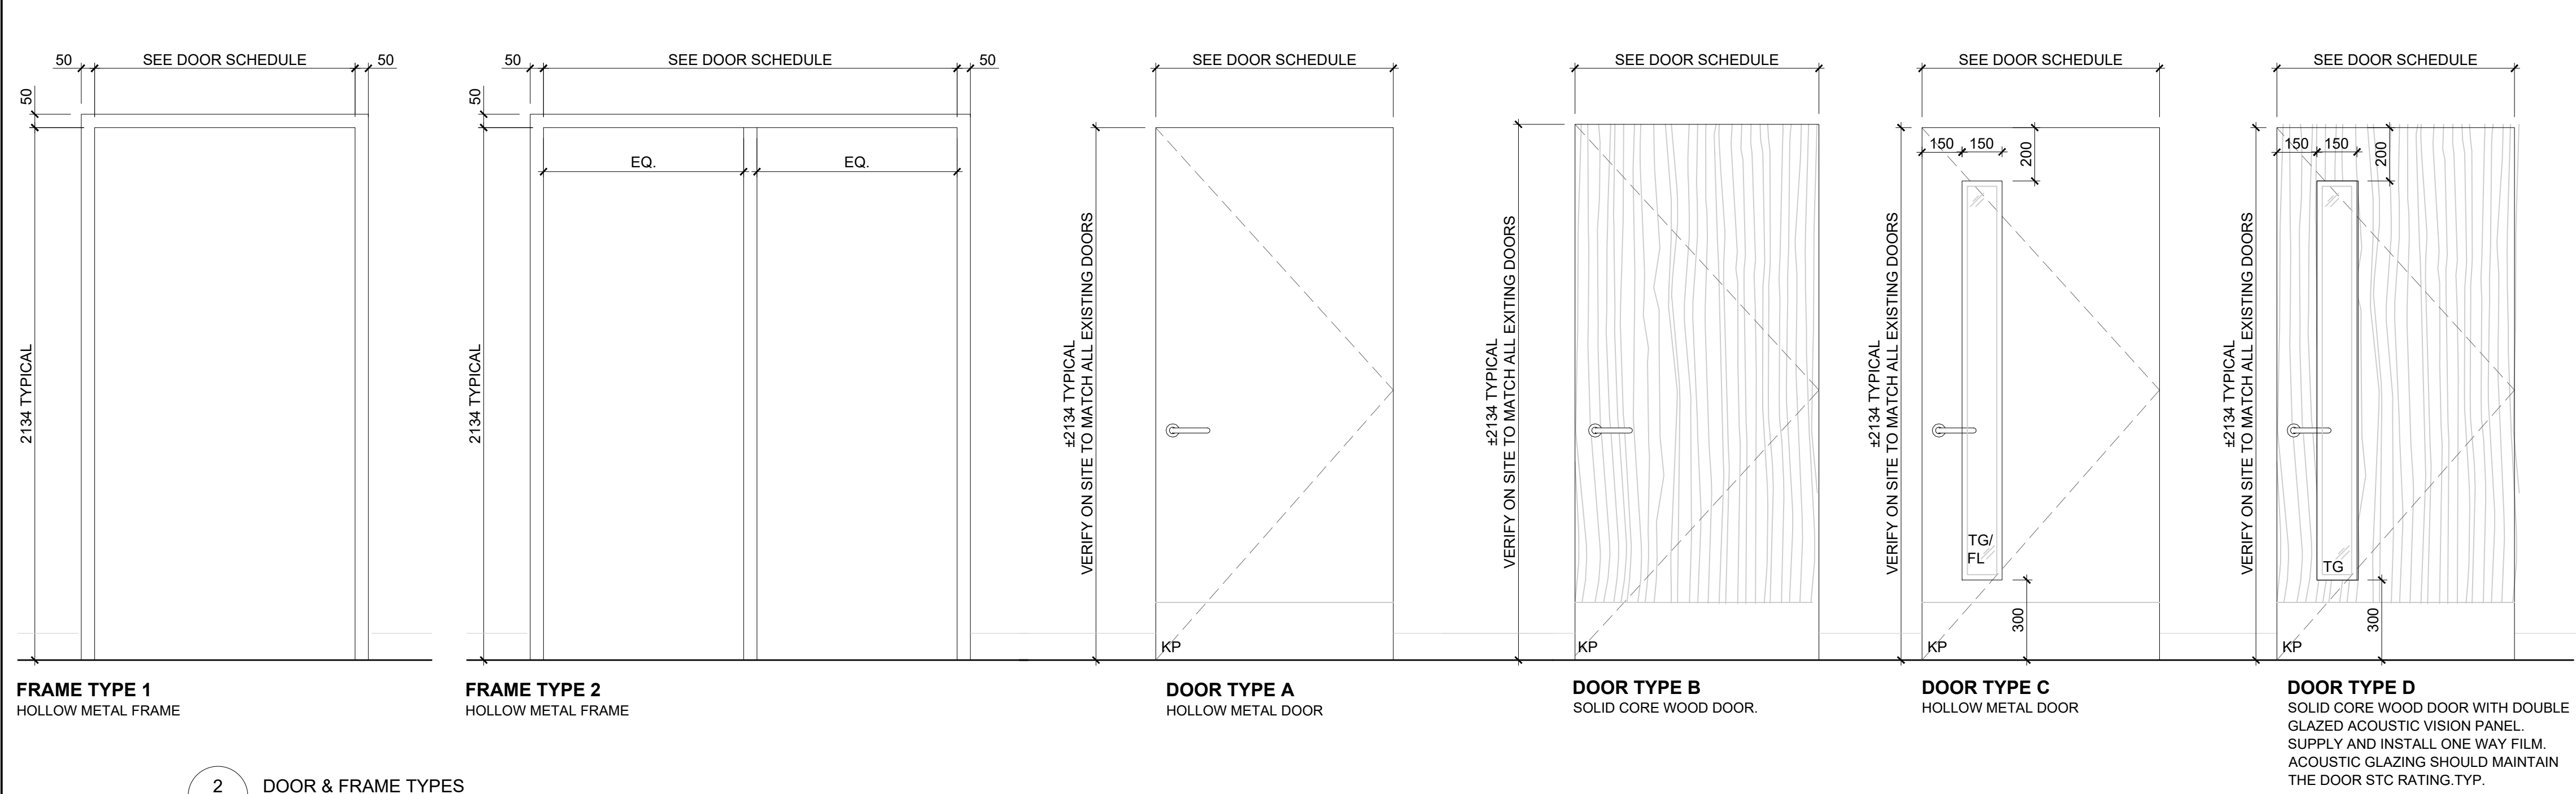


14. ISSUED FOR CONSTRUCTION	2025.08.24
13. ISSUED FOR TENDER	2025.05.01
12. ISSUED FOR BUILDING PERMIT	2025.04.08
11. ISSUED FOR 10% CLIENT REVIEW	2025.03.31
10. ISSUED FOR 5% CLIENT REVIEW	2025.01.09
9. ISSUED FOR DESIGN DEVELOPMENT CLIENT REVIEW	2025.10.24
8. ISSUED FOR DESIGN DEVELOPMENT CLIENT REVIEW	2025.10.01
7. ISSUED FOR PRELIMINARY DESIGN CLIENT REVIEW	2025.09.03
6. ISSUED FOR PRELIMINARY DESIGN CLIENT REVIEW	2025.08.18
5. ISSUED FOR PRELIMINARY DESIGN CLIENT REVIEW	2025.08.12
4. ISSUED FOR PRELIMINARY DESIGN CLIENT REVIEW	2025.08.01
3. ISSUED FOR PRELIMINARY DESIGN CLIENT REVIEW	2025.07.30
2. ISSUED FOR PRELIMINARY DESIGN CLIENT REVIEW	2025.07.25
1. ISSUED FOR PRELIMINARY DESIGN CLIENT REVIEW	2025.07.14
NO. DESCRIPTION	DATE
REVISIONS	
PROJECT	
 REGION OF PEEI EMIL V. KOLB CENTRE PEEL REGIONAL POLICE FACILITY INTERIOR RENOVATION PROJECT 180 DERRY ROAD EAST, MISSISSAUGA, ON L5T 2Y5	
 The copyright shall remain with the architect and no part of this drawing shall be reproduced or transmitted in any form or by any means electronic or mechanical, including photocopying, recording, or by any information storage and retrieval system, without the prior written permission of the architect.	
PROJECT CONSULTANT STRUCTURAL CONSULTANT Stephenson Engineering WESTON/CORRECTION EXP Services Inc. ELECTRICAL CONSULTANT EXP Services Inc.	
SHEET TITLE DOOR & FRAME SCHEDULE	
SHEET NO. A700	DRAWN BY MM
PROJECT NO.	CHECKED BY RN
SCALE	AS NOTED

ROOM FINISH SCHEDULE																	
BASEMENT FLOOR																	
ROOM NUMBER	ROOM NAME	FLOOR	FINISH	BASE MATERIAL	FINISH	NORTH WALL MATERIAL	FINISH	EAST WALL MATERIAL	FINISH	SOUTH WALL MATERIAL	FINISH	WEST WALL MATERIAL	FINISH	CEILING MATERIAL	FINISH	HEIGHT	NOTES
B0103a	VESTIBUL	EX	-	EX	-	EX	PT	EX	PT	EX	PT	EX	PT	EX	PT	22700	CEILING HEIGHT TO MATCH THE EXISTING CEILING HEIGHT
B0104	MEN'S WASHROOM	PCT	-	PTB	-	EX	PWT	EX	PWT	EX	PWT/GWT	EX	PWT	WGB	PT	22700	CEILING HEIGHT TO MATCH THE EXISTING CEILING HEIGHT HIGH DENSITY POLYETHYLENE (HDPE) TOILET PARTITIONS
B0105	MEN'S SHOWERS	PCT	-	PTB	-	CB/EX	PWT/GWT	CB/EX	PWT	CB/EX	PWT	CB/EX	PWT	WGB	PT	22700	CEILING HEIGHT TO MATCH THE EXISTING CEILING HEIGHT
B0105a	VESTIBUL	EX	-	EX	-	EX	PT	EX	PT	EX	PT	EX	PT	EX	PT	22700	CEILING HEIGHT TO MATCH THE EXISTING CEILING HEIGHT
B0107	WOMEN'S WASHROOM	PCT	-	PTB	-	EX	PWT	EX	PWT	EX	PWT/GWT	EX	PWT	WGB	PT	22700	CEILING HEIGHT TO MATCH THE EXISTING CEILING HEIGHT HIGH DENSITY POLYETHYLENE (HDPE) TOILET PARTITIONS
B0108	WOMEN'S SHOWERS	PCT	-	PTB	-	CB/EX	PWT/GWT	CB/EX	PWT	CB/EX	PWT/GWT	CB/EX	PWT	WGB	PT	22700	CEILING HEIGHT TO MATCH THE EXISTING CEILING HEIGHT
B0131	WOMEN'S WASHROOM	PCT	-	PTB	-	EX	PWT/GWT	EX	PWT	EX	PWT	EX	PWT	WGB	PT	22700	CEILING HEIGHT TO MATCH THE EXISTING CEILING HEIGHT HIGH DENSITY POLYETHYLENE (HDPE) TOILET PARTITIONS
B0132	WOMEN'S SHOWERS	PCT	-	PTB	-	CB	PWT/GWT	CB	PWT	CB	PWT	CB	PWT	WGB	PT	22700	CEILING HEIGHT TO MATCH THE EXISTING CEILING HEIGHT
B0138	MEN'S SHOWERS	PCT	-	PTB	-	CB	PWT/GWT	CB	PWT	CB	PWT/GWT	CB	PWT	WGB	PT	22700	CEILING HEIGHT TO MATCH THE EXISTING CEILING HEIGHT
B0139	MEN'S WASHROOM	PCT	-	PTB	-	EX	PWT	EX	PWT	EX	PWT	EX	PWT/GWT	WGB	PT	22700	CEILING HEIGHT TO MATCH THE EXISTING CEILING HEIGHT HIGH DENSITY POLYETHYLENE (HDPE) TOILET PARTITIONS
GROUND FLOOR																	
G-01	UNIFORM RECRUITING	CPT	-	RB	-	GB	PT	GB/EX	PT	EX/GB	PT	EX	PT	ACT	-	22700	CEILING HEIGHT TO MATCH THE EXISTING CEILING HEIGHT
G-02	INSPECTOR - I	CPT	-	RB	-	EX	PT	GB	PT	GB	PT	GB	PT	ACT	-	22700	CEILING HEIGHT TO MATCH THE EXISTING CEILING HEIGHT
G-03	STAFF SERGEANT	CPT	-	RB	-	EX	PT	GB	PT	GB	PT	GB	PT	ACT	-	22700	CEILING HEIGHT TO MATCH THE EXISTING CEILING HEIGHT
G-04	STAFF SERGEANT	CPT	-	RB	-	EX	PT	GB	PT	GB	PT	GB	PT	ACT	-	22700	CEILING HEIGHT TO MATCH THE EXISTING CEILING HEIGHT
G-05	FILED STATION	CPT	-	RB	-	GB	PT	GB	PT	GB	PT	GB	PT	ACT	-	22700	CEILING HEIGHT TO MATCH THE EXISTING CEILING HEIGHT
G-06	KITCHENETTE	LVT	-	RB	-	EX	PT	GB	PT	GB	PT/CT	GB	PT/CT	WGB/ACT	PT	22700	CEILING HEIGHT TO MATCH THE EXISTING CEILING HEIGHT
G-07	RECEPTION	LVT	-	RB	-	EX	PT	EX	PT	EX	PT	GB	PT	ACT/GB	PT	22700	CEILING HEIGHT TO MATCH THE EXISTING CEILING HEIGHT
G-08	PRINTING STATION	LVT	-	RB	-	GB	PT	GB	PT	GB	PT	GB	PT	ACT/GB	-	22700	CEILING HEIGHT TO MATCH THE EXISTING CEILING HEIGHT
G-09	WAITING AREA	LVT	-	RB	-	EX/GB	PT	EX	PT	GB	PT	GB	PT	ACT/GB	-	22700	CEILING HEIGHT TO MATCH THE EXISTING CEILING HEIGHT
G-10	BREAKOUT ROOM	CPT	-	RB	-	GB	PT	EX	PT	GB	PT	GB	PT	GB	-	22700	CEILING HEIGHT TO MATCH THE EXISTING CEILING HEIGHT
G-11	BREAKOUT ROOM	CPT	-	RB	-	GB	PT	EX	PT	GB	PT	GB	PT	GB	-	22700	CEILING HEIGHT TO MATCH THE EXISTING CEILING HEIGHT
G-12	BREAKOUT ROOM	CPT	-	RB	-	GB	PT	EX	PT	GB	PT	GB	PT	GB	-	22700	CEILING HEIGHT TO MATCH THE EXISTING CEILING HEIGHT
G-13	BREAKOUT ROOM	CPT	-	RB	-	GB	PT	EX	PT	EX	PT	GB	PT	GB	-	22700	CEILING HEIGHT TO MATCH THE EXISTING CEILING HEIGHT
G-14	CORRIDOR	CPT	-	RB	-	EX	PT	GB	PT	EX	PT	GB	PT	ACT	-	22700	CEILING HEIGHT TO MATCH THE EXISTING CEILING HEIGHT
G-15	MULTI-FATHR ROOM	LVT	-	RB	-	EX	PT	GB	PT	GB	PT	EX	PT	GB	-	22700	CEILING HEIGHT TO MATCH THE EXISTING CEILING HEIGHT
G-16	FITNESS UNIT	CPT	-	RB	-	EX/GB	PT	EX	PT	EX/GB	PT	EX/GB	PT	ACT	-	22700	CEILING HEIGHT TO MATCH THE EXISTING CEILING HEIGHT
G-17	BREAKOUT ROOM	CPT	-	RB	-	GB	PT	GB	PT	EX	PT	EX	PT	GB	-	22700	CEILING HEIGHT TO MATCH THE EXISTING CEILING HEIGHT
G-18	HEALTH ROOM	SV	-	RB	-	GB	PT	EX	PT	EX	PT	EX/GB	PT	ACT	-	22700	CEILING HEIGHT TO MATCH THE EXISTING CEILING HEIGHT
G-19	TREATMENT ROOM	SV	-	RB	-	EX	PT	GB	PT	GB	PT	EX	PT	ACT	-	22700	CEILING HEIGHT TO MATCH THE EXISTING CEILING HEIGHT
G-20	RECRUITER TALENT ACQUISITION	CPT	-	RB	-	EX/GB	PT	EX	PT	GB	PT	EX	PT	ACT	-	22700	CEILING HEIGHT TO MATCH THE EXISTING CEILING HEIGHT
G-21	MAIL ROOM	LVT	-	RB	-	EX	PT	GB	PT	GB	PT	EX	PT	ACT	-	22700	CEILING HEIGHT TO MATCH THE EXISTING CEILING HEIGHT
G-22(a,b)	SUPERVISOR CIVILIAN RECRUITING & EMPLOYMENT	CPT	-	RB	-	EX/GB	PT	EX/GB	PT	EX	PT	EX/GB	PT	ACT	-	22700	CEILING HEIGHT TO MATCH THE EXISTING CEILING HEIGHT
G-23	TEST ROOM	CPT	-	RB	-	GB	PT	GB	PT	GB	PT	GB	PT	ACT	-	22700	CEILING HEIGHT TO MATCH THE EXISTING CEILING HEIGHT
G-24	TEST ROOM	CPT	-	RB	-	GB	PT	EX	PT	GB	PT	GB	PT	ACT	-	22700	CEILING HEIGHT TO MATCH THE EXISTING CEILING HEIGHT
1092	WOMEN'S WASHROOM	PCT	-	PTB	-	EX	PWT	EX	PWT	EX	PWT	EX	PWT/GWT	WGB	PT	22700	CEILING HEIGHT TO MATCH THE EXISTING CEILING HEIGHT HIGH DENSITY POLYETHYLENE (HDPE) TOILET PARTITIONS
1093	MEN'S WASHROOM	PCT	-	PTB	-	EX	PWT	EX	PWT/GWT	EX	PWT	EX	PWT	WGB	PT	22700	CEILING HEIGHT TO MATCH THE EXISTING CEILING HEIGHT HIGH DENSITY POLYETHYLENE (HDPE) TOILET PARTITIONS
1095	LUNCH ROOM	LVT	-	RB	-	EX	PT	EX	PT/CT	EX	PT	EX	PT	ACT/GB	PT	22700	VARIES REFER TO RCP
1096	KITCHENETTE	LVT	-	RB	-	EX	PT	EX	PT/CT	EX	PT	EX	PT	ACT/GB	PT	22700	VARIES REFER TO RCP
1098	GYM EQUIPMENT	EX*	-	PTB	-	EX	PT	EX	PT	EX	PT	EX	PT	EX	-	-	* PATCH AND REPAIR CONCRETE TO MATCH EXISTING M.G.A. TYPE
1137a	VESTIBUL	PCT	-	PTB	-	EX	PWT	EX	PWT	EX	PWT	EX	PWT	WGB	PT	22700	CEILING HEIGHT TO MATCH THE EXISTING CEILING HEIGHT
1137	WOMEN'S WASHROOM	PCT	-	PTB	-	EX	PWT	EX	PWT	EX	PWT	EX	PWT/GWT	WGB	PT	22700	CEILING HEIGHT TO MATCH THE EXISTING CEILING HEIGHT HIGH DENSITY POLYETHYLENE (HDPE) TOILET PARTITIONS
1138	MEN'S WASHROOM	PCT	-	PTB	-	EX	PWT	EX	PWT	EX	PWT	EX	PWT/GWT	WGB	PT	22700	CEILING HEIGHT TO MATCH THE EXISTING CEILING HEIGHT HIGH DENSITY POLYETHYLENE (HDPE) TOILET PARTITIONS
1177	PUBLIC WASHROOM	PCT	-	PTB	-	EX	PWT	EX	PWT	EX	PWT	EX	PWT/GWT	WGB	PT	22700	CEILING HEIGHT TO MATCH THE EXISTING CEILING HEIGHT HIGH DENSITY POLYETHYLENE (HDPE) TOILET PARTITIONS
SECOND FLOOR																	
2-01	COMMERCIAL AUTO CRIME	PCT	-	RB	-	EX	PT	EX/GB	PT	EX/GB/GB	PT	EX	PT	ACT	-	22700	CEILING HEIGHT TO MATCH THE EXISTING CEILING HEIGHT
2-02	OFFICE	PCT	-	RB	-	GB	PT	EX	PT	GB	PT	GB	PT	ACT	-	22700	CEILING HEIGHT TO MATCH THE EXISTING CEILING HEIGHT
2124	VESTIBULE	PCT	-	PTB	-	EX	PWT	EX	PWT	EX	PWT	EX	PWT	WGB	PT	22700	CEILING HEIGHT TO MATCH THE EXISTING CEILING HEIGHT
2125a	VESTIBULE	PCT	-	PTB	-	EX	PWT	EX	PWT	EX	PWT	EX	PWT	WGB	PT	22700	CEILING HEIGHT TO MATCH THE EXISTING CEILING HEIGHT
2125	WOMEN'S WASHROOM	PCT	-	PTB	-	EX	PWT	EX	PWT	EX	PWT/GWT	EX	PWT	WGB	PT	22700	CEILING HEIGHT TO MATCH THE EXISTING CEILING HEIGHT HIGH DENSITY POLYETHYLENE (HDPE) TOILET PARTITIONS
2126	MEN'S WASHROOM	PCT	-	PTB	-	EX	PWT/GWT	EX	PWT	EX	PWT	EX	PWT	WGB	PT	22700	CEILING HEIGHT TO MATCH THE EXISTING CEILING HEIGHT HIGH DENSITY POLYETHYLENE (HDPE) TOILET PARTITIONS
2133	VESTIBUL	PCT	-	PTB	-	EX	PWT	EX	PWT	EX	PWT	EX	PWT	WGB	PT	22700	CEILING HEIGHT TO MATCH THE EXISTING CEILING HEIGHT
2134	KID'S WASHROOM	PCT	-	PTB	-	EX	PWT	EX	PWT	EX	PWT	EX	PWT/GWT	WGB	PT	22700	CEILING HEIGHT TO MATCH THE EXISTING CEILING HEIGHT
2135	VESTIBULE	PCT	-	PTB	-	EX	PWT	EX	PWT	EX	PWT	EX	PWT	WGB	PT	22700	CEILING HEIGHT TO MATCH THE EXISTING CEILING HEIGHT
2136	WOMEN'S WASHROOM	PCT	-	PTB	-	EX	PWT	EX	PWT	EX	PWT	EX	PWT/GWT	WGB	PT	22700	CEILING HEIGHT TO MATCH THE EXISTING CEILING HEIGHT HIGH DENSITY POLYETHYLENE (HDPE) TOILET PARTITIONS
2137	MEN'S WASHROOM	PCT	-	PTB	-	WGB	PWT	EX	PWT/GWT	EX	PWT	WGB	PWT	WGB	PT	22700	CEILING HEIGHT TO MATCH THE EXISTING CEILING HEIGHT HIGH DENSITY POLYETHYLENE (HDPE) TOILET PARTITIONS
THIRD FLOOR																	
3-01	COVERT	CPT	-	RB	-	EX	PT	EX	PT	EX	PT	EX	PT	ACT	-	22710	CEILING HEIGHT TO MATCH THE EXISTING CEILING HEIGHT
3-02	WARD	CPT	-	RB	-	EX	PT	EX	PT	EX	PT	EX	PT	ACT	-	22710	CEILING HEIGHT TO MATCH THE EXISTING CEILING HEIGHT
3-03	CORRIDOR	CPT	-	RB	-	EX/GBW	PT	EX	PT	EX	PT	EX	PT	ACT	-	22710	CEILING HEIGHT TO MATCH THE EXISTING CEILING HEIGHT
3-03a	CORRIDOR	CPT	-	RB	-	EX	PT	EX/GB	PT	-	-	EX	PT	ACT	-	22710	CEILING HEIGHT TO MATCH THE EXISTING CEILING HEIGHT
3-04	SUPERINTENDENT	CPT	-	RB	-	GB	PT	EX	PT	GB	PT	GB	PT	ACT	-	22710	CEILING HEIGHT TO MATCH THE EXISTING CEILING HEIGHT
3-05	MEDIUM BOARD ROOM	CPT	-	RB	-	GB	PT	GB	PT	EX	PT	GB	PT	ACT/GB	PT	22710±2400	CEILING HEIGHT TO MATCH THE EXISTING CEILING HEIGHT
3-06	MAIL ROOM	LVT	-	RB	-	EX/GB	PT	EX	PT	EX	PT	EX/GB	PT	ACT	-	22710	CEILING HEIGHT TO MATCH THE EXISTING CEILING HEIGHT
3-07	INSPECTOR	CPT	-	RB	-	GB	PT	GB	PT	GB	PT	GB	PT	ACT	-	22710	CEILING HEIGHT TO MATCH THE EXISTING CEILING HEIGHT
3-08	INSPECTOR	CPT	-	RB	-	GB	PT	GB	PT	GB	PT	GB	PT	ACT	-	22710	CEILING HEIGHT TO MATCH THE EXISTING CEILING HEIGHT
3-09	D/S OFFICE	CPT	-	RB	-	GB	PT	GB	PT	GB	PT	GB	PT	ACT	-	22710	CEILING HEIGHT TO MATCH THE EXISTING CEILING HEIGHT
3-10	D/S OFFICE	CPT	-	RB	-	GB	PT	GB	PT	GB	PT	GB	PT	ACT	-	22710	CEILING HEIGHT TO MATCH THE EXISTING CEILING HEIGHT
3-11	D/S OFFICE	CPT	-	RB	-	GB	PT	GB	PT	GB	PT	GB	PT	ACT	-	22710	CEILING HEIGHT TO MATCH THE EXISTING CEILING HEIGHT
3-12	ADMIN	CPT	-	RB	-	GB	PT	GB	PT	-	-	GB	PT	ACT	-	22710	CEILING HEIGHT TO MATCH THE EXISTING CEILING HEIGHT
3-13	CORRIDOR	CPT	-	RB	-	GB	PT	GB	PT	EX/GB	PT	EX/GB	PT	ACT	-	22710	CEILING HEIGHT TO MATCH THE EXISTING CEILING HEIGHT
3-14	CORRIDOR	CPT	-	RB	-	GB	PT	GB	PT	GB	PT	GB	PT	ACT	-	22710	CEILING HEIGHT TO MATCH THE EXISTING CEILING HEIGHT
3-15	ISS	CPT	-	RB	-	GB	PT	EX	PT	EX	PT	GB	PT	ACT	-	22710	CEILING HEIGHT TO MATCH THE EXISTING CEILING HEIGHT
3-16	BREAKOUT ROOM	CPT	-	RB	-	GB	PT	GB	PT	EX	PT	GB	PT	GB	-	22710	CEILING HEIGHT TO MATCH THE EXISTING CEILING HEIGHT
3-17	AFU	CPT	-	RB	-	GB	PT	GB	PT	EX	PT	GB	PT	ACT	-	22710	CEILING HEIGHT TO MATCH THE EXISTING CEILING HEIGHT
3-18	LARGE BOARD ROOM	CPT	-	RB	-	GB/DMP	PT	GB	PT	EX	PT	GB	APHPL	ACT/GB	PT	22710±2400	CEILING HEIGHT TO MATCH THE EXISTING CEILING HEIGHT
3-19	PROJECT ROOM	CPT	-	RB	-	GB	PT	GB	PT	GB	PT	GB	PT	ACT	-	22710	CEILING HEIGHT TO MATCH THE EXISTING CEILING HEIGHT
3-20	PROJECT ROOM	CPT	-	RB	-	GB	PT	GB	PT	GB	PT	GB	PT	ACT	-	22710	CEILING HEIGHT TO MATCH THE EXISTING CEILING HEIGHT
3-21	PROJECT ROOM	CPT	-	RB	-	GB	PT	GB	PT	EX	PT	GB	PT	ACT	-	22710	CEILING HEIGHT TO MATCH THE EXISTING CEILING HEIGHT
3-22	CORRIDOR	CPT	-	RB	-	GB	PT	GB	PT	-	-	EX/GB	PT	ACT	-	22710	CEILING HEIGHT TO MATCH THE EXISTING CEILING HEIGHT
3-23	PROJECT ROOM	CPT	-	RB	-	GB	PT	GB	PT	GB	PT	GB	PT	ACT	-	22710	CEILING HEIGHT TO MATCH THE EXISTING CEILING HEIGHT
3-24	BREAKOUT ROOM	CPT	-	RB	-	GB	PT	GB	PT	GB	PT	GB	PT	ACT	-	22710	CEILING HEIGHT TO MATCH THE EXISTING CEILING HEIGHT
3-25	KITCHEN	LVT	-														

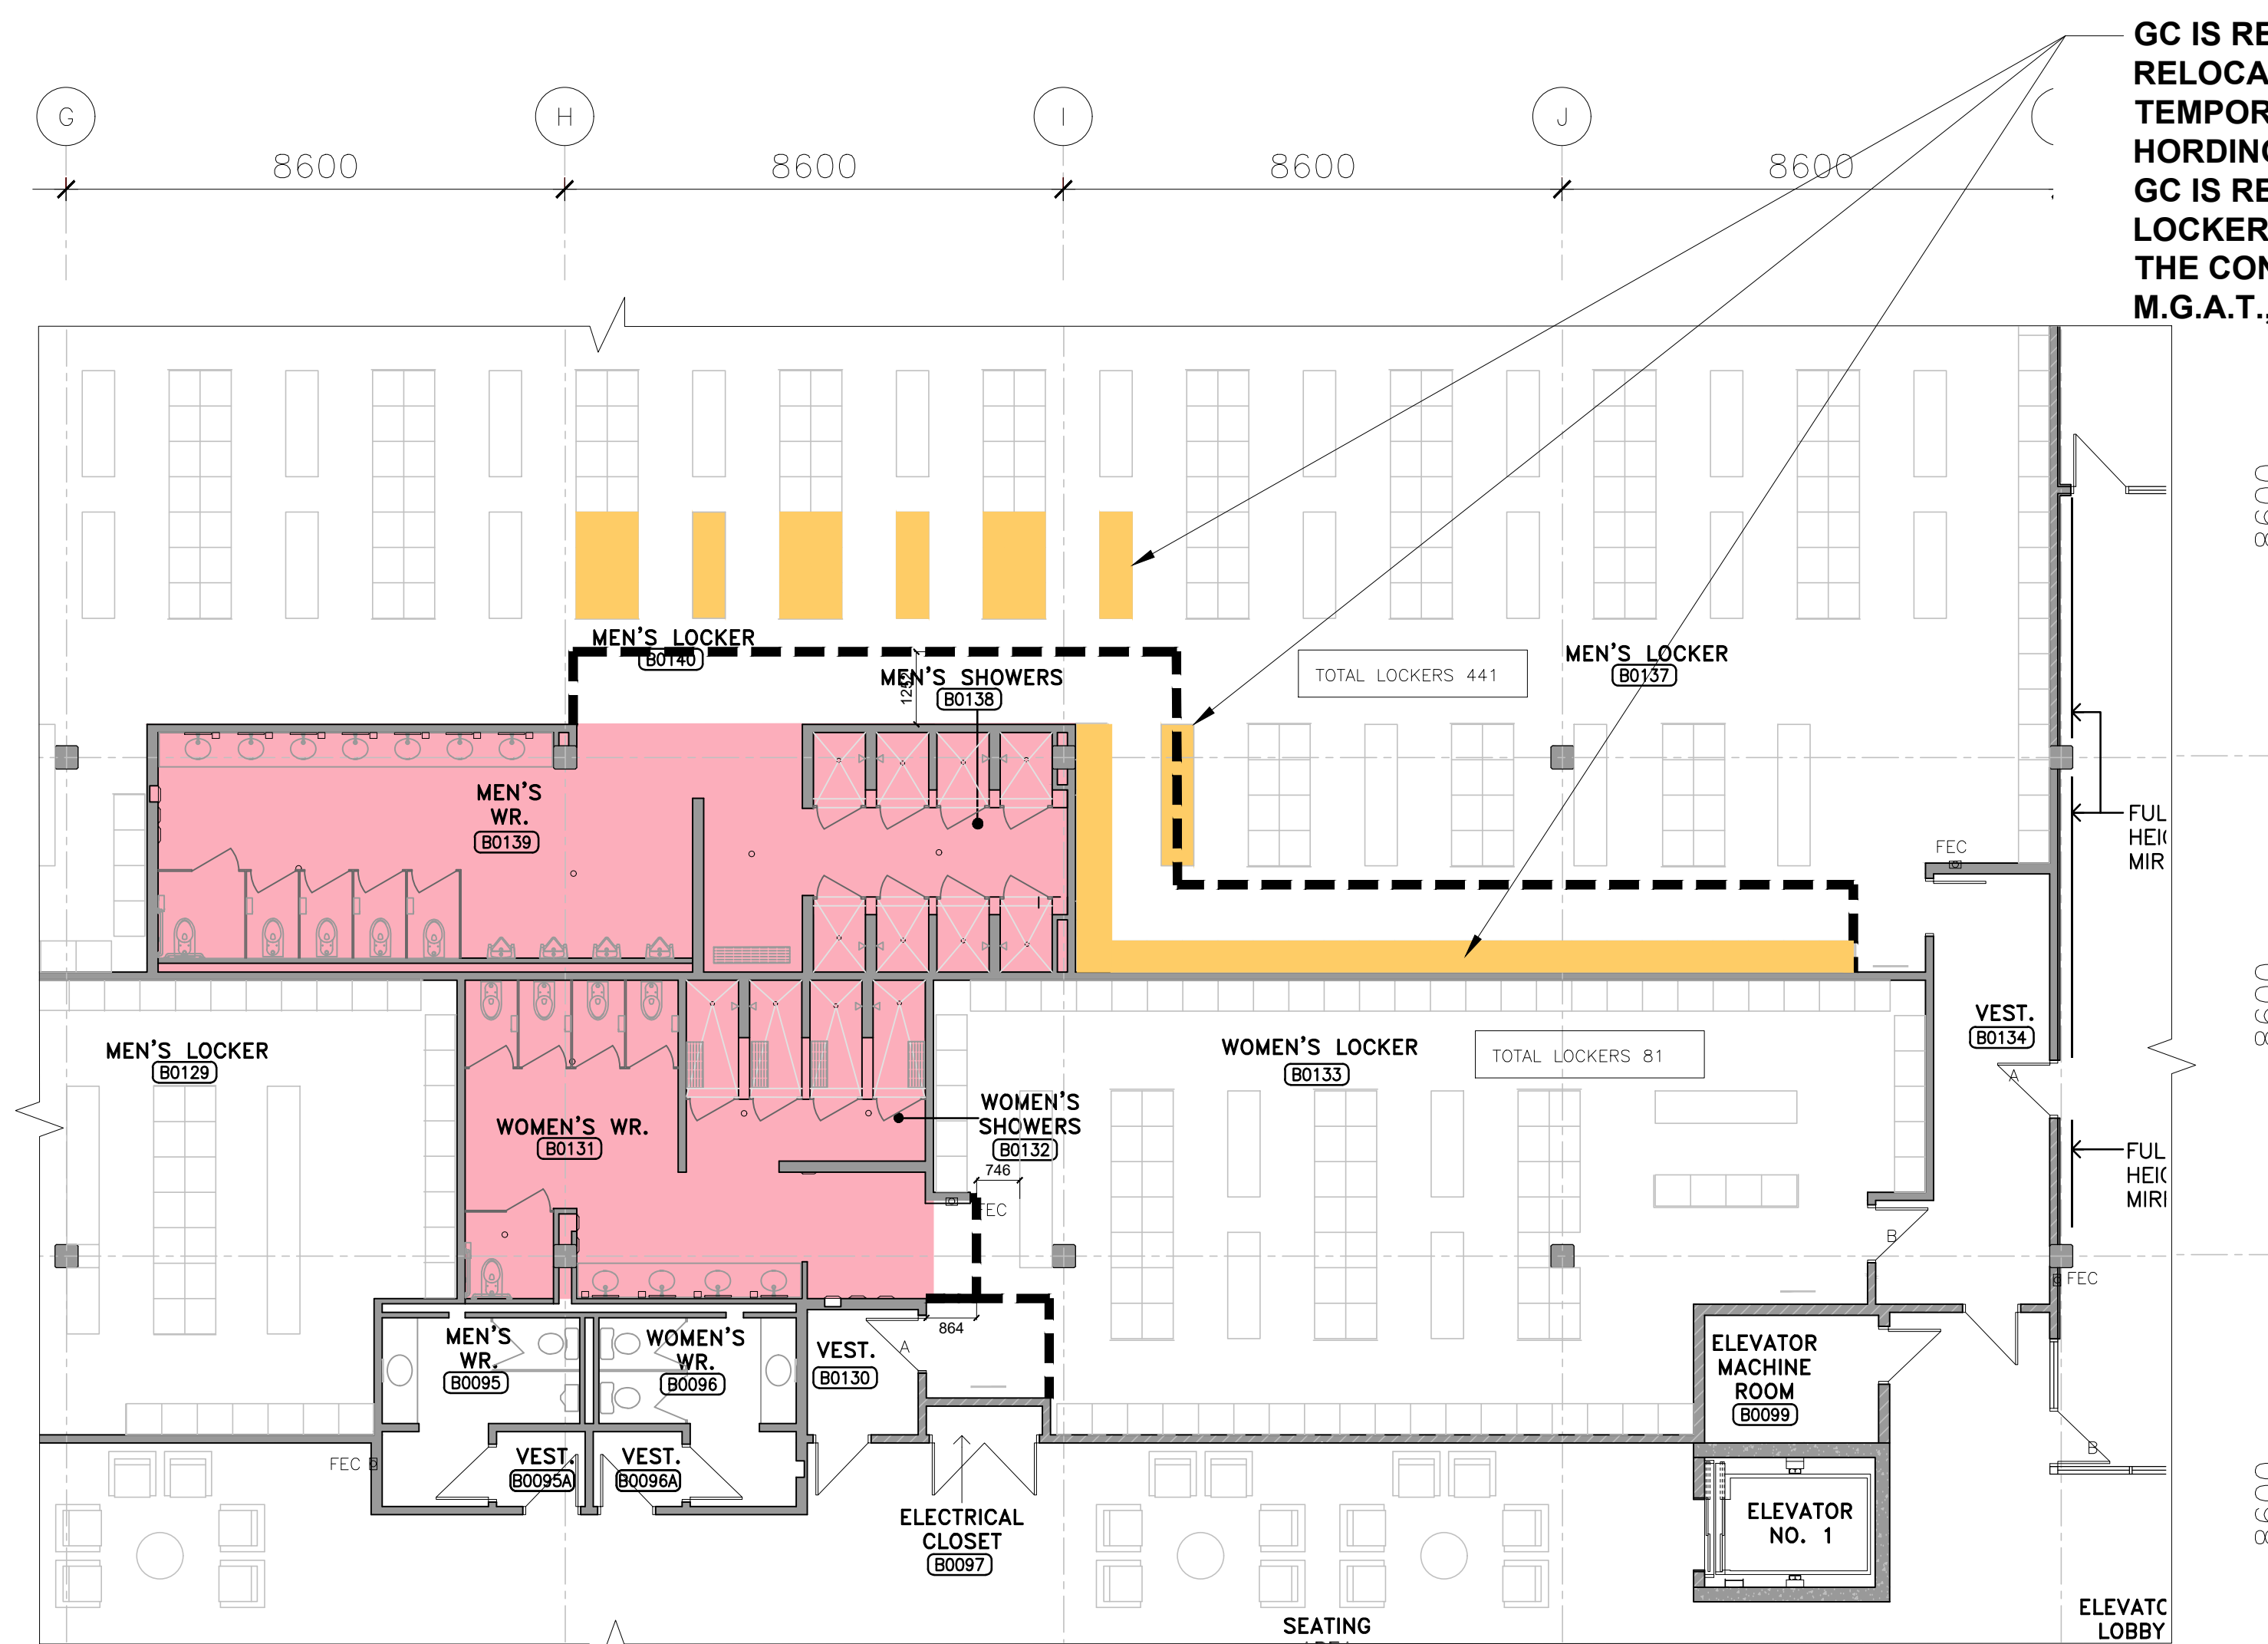

1 PHASING PLAN - BASEMENT FLOOR (B0131, B0132, B0138, B0139)
SCALE: 1:100

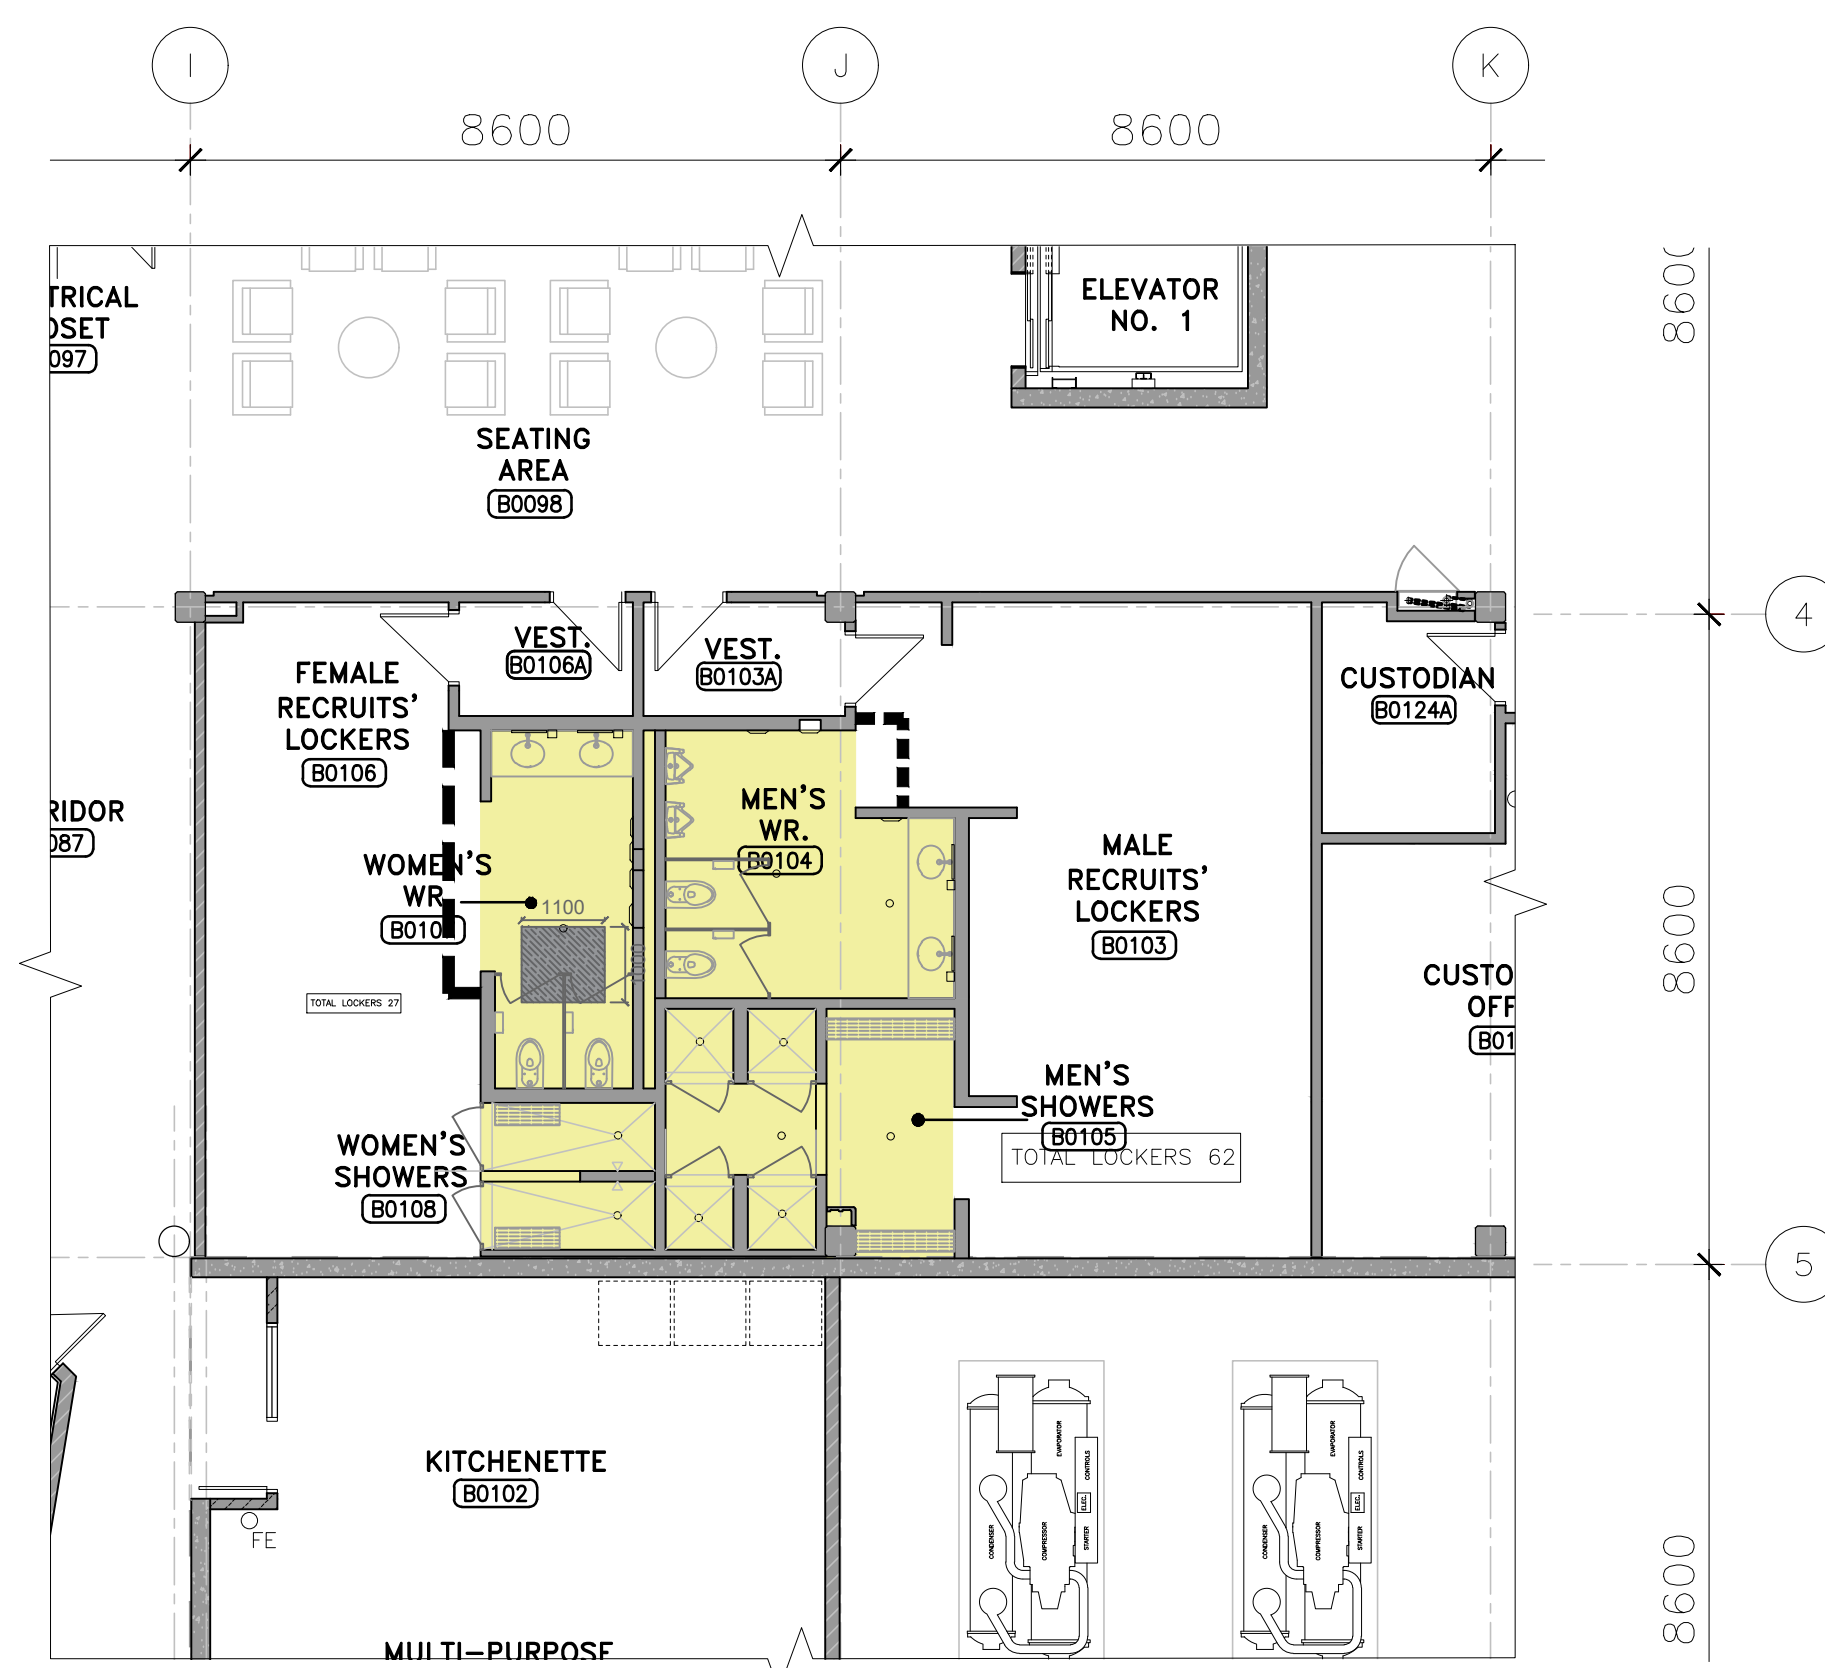


2 PHASING PLAN - BASEMENT FLOOR (B0104, B0105, B0106, B0107)
SCALE: 1:100

- PHASE 1 - APPROXIMATELY 24 WEEKS (INCLUDING 14 WEEKS FOR FURNITURE DELIVERY)
- PHASE 2 - APPROXIMATELY 16 WEEKS
- PHASE 3 - APPROXIMATELY 12 WEEKS

1 HOUR RATED CONSTRUCTION HOARDING PARTITION ULC W407 16 SHEETROCK FIRECODE "C" PANELS TO EACH SIDE OF 92-25 GA. STEEL STUDS. EXTEND TO U/S OF SECOND FLOOR EXISTING CEILING / SLAB. PROVIDE SMOKE AND FIRE SEALS AT JUNCTIONS. ENTIRE HOARDING ENCLOSURE TO BE AIR TIGHT & DUST PROOF (TYP). PROVIDE TEMPORARY CONSTRUCTION DOORS WITH LOCKS. PATCH AND REPAIR EXISTING CEILING IF REQUIRED AFTER DISMANTLING HOARDING. M.G.A.T., TYP.

IMPORTANT NOTE:

- THE SUGGESTED CONSTRUCTION PHASING PLAN AND EXTENT OF HOARDING IS FOR REFERENCE ONLY. A DETAILED PHASING AND HOARDING PLAN SHALL BE ESTABLISHED AND DETERMINED BY THE GENERAL CONTRACTOR AND TO BE SUBMITTED FOR PEEL REGIONAL POLICE APPROVAL BEFORE COMMENCING THE CONSTRUCTION.
- ALL DEMOLITION WORK HAS TO BE CARRIED OUT AFTER HOURS AND OR ON WEEKENDS.

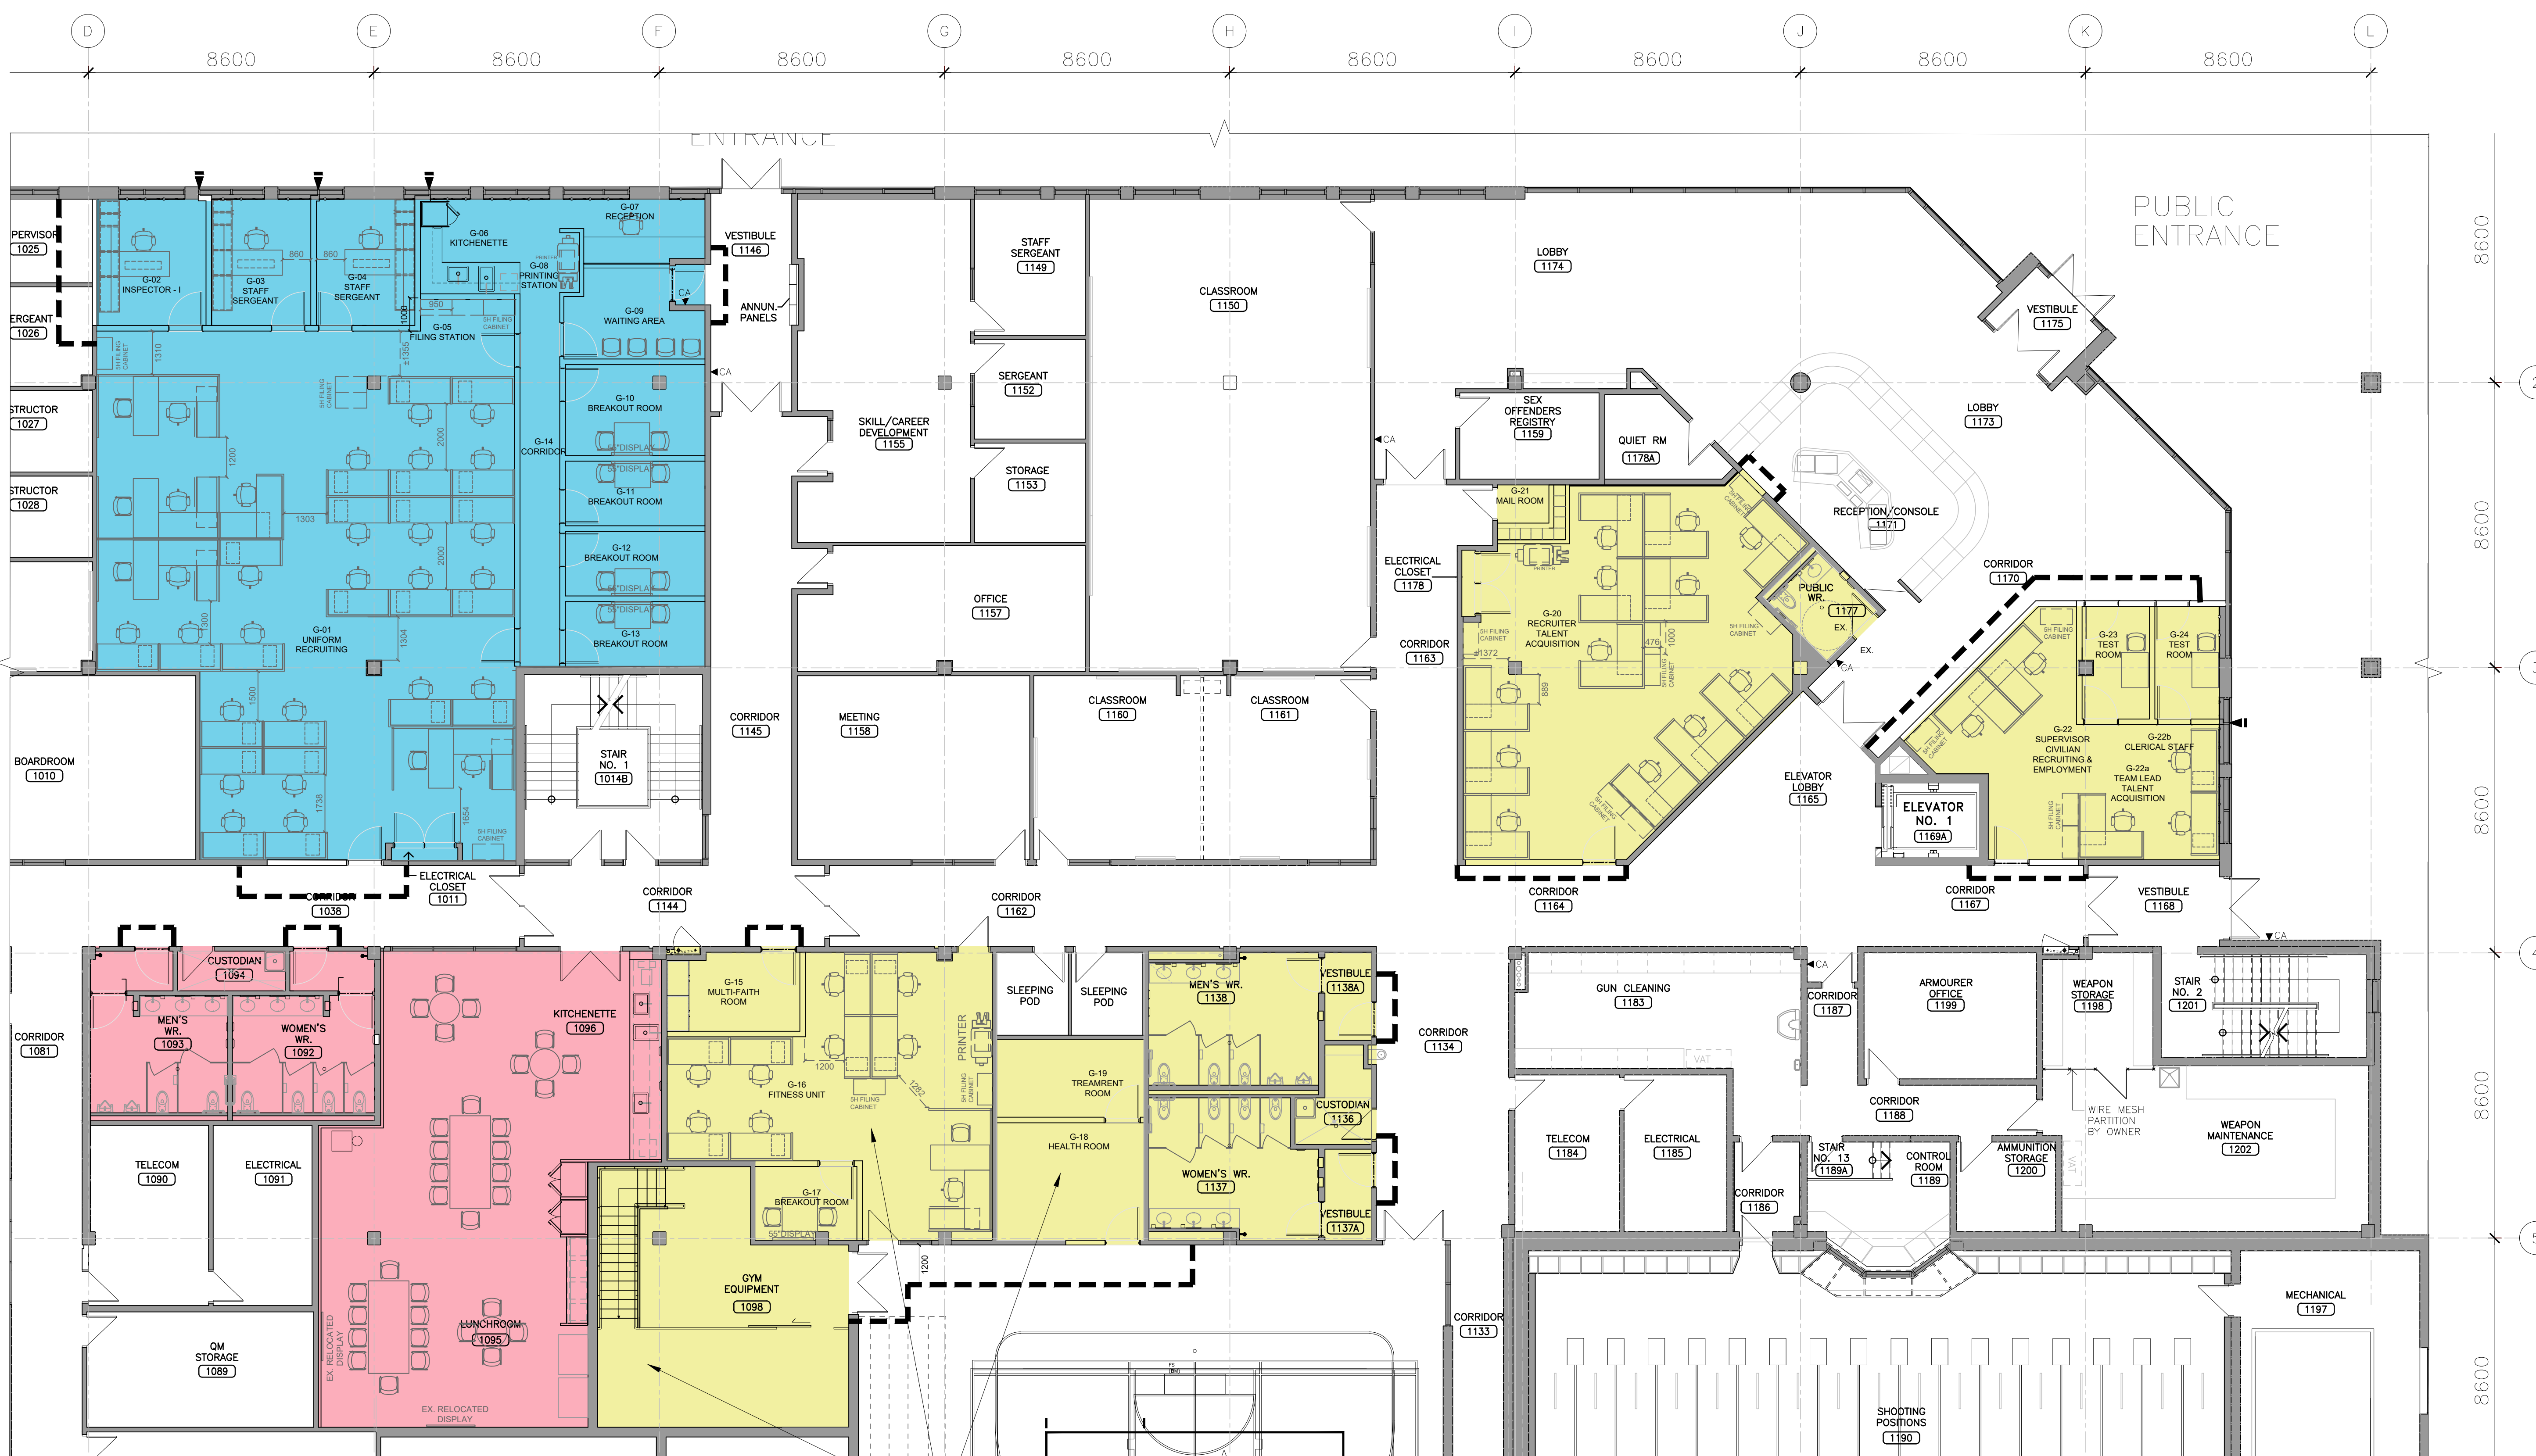

3 PHASING PLAN - GROUND FLOOR
SCALE: 1:100


EXISTING EQUIPMENT ROOM TO BE ACCESSIBLE DURING RENOVATION. THE FITNESS EQUIPMENT TO BE TEMPORARILY RELOCATED TO G-16, G-18, G-19 AND PROVIDE ACCESS. THE FITNESS EQUIPMENT TO BE MOVED BACK TO THE ORIGINAL LOCATION WHEN ROOM 1098 IS COMPLETE.

14. ISSUED FOR CONSTRUCTION	2025.08.24
13. ISSUED FOR TENDER	2025.05.01
12. ISSUED FOR BUILDING PERMIT	2025.04.08
11. ISSUED FOR 10% CLIENT REVIEW	2025.03.31
10. ISSUED FOR 5% CLIENT REVIEW	2025.01.09
9. ISSUED FOR DESIGN DEVELOPMENT CLIENT REVIEW	2025.10.24
8. ISSUED FOR PRELIMINARY DESIGN CLIENT REVIEW	2025.10.01
7. ISSUED FOR PRELIMINARY DESIGN CLIENT REVIEW	2025.09.03
6. ISSUED FOR PRELIMINARY DESIGN CLIENT REVIEW	2025.08.18
5. ISSUED FOR PRELIMINARY DESIGN CLIENT REVIEW	2025.08.12
4. ISSUED FOR PRELIMINARY DESIGN CLIENT REVIEW	2025.08.01
3. ISSUED FOR PRELIMINARY DESIGN CLIENT REVIEW	2025.07.30
2. ISSUED FOR PRELIMINARY DESIGN CLIENT REVIEW	2025.07.25
1. ISSUED FOR PRELIMINARY DESIGN CLIENT REVIEW	2025.07.14

NO.	DESCRIPTION	DATE
1	REVISIONS	




REGION OF PEEL
EMIL V. KOLB CENTRE
PEEL REGIONAL POLICE FACILITY
INTERIOR RENOVATION PROJECT
181 DERRY ROAD EAST, MISSISSAUGA, ON L5T 2Y5

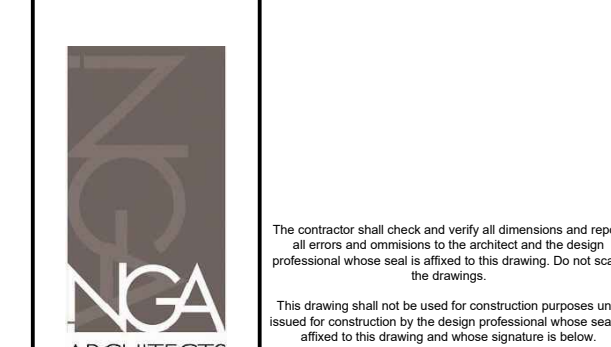

PROJECT	DATE
STRUCTURAL CONSULTANT	DATE
STEPHENSON ENGINEERING	DATE
WESTON ENGINEERING	DATE
EXP SERVICES INC.	DATE
ELECTRICAL CONSULTANT	DATE
EXP SERVICES INC.	DATE


SHEET TITLE	DATE
PHASING & HORDING PLAN - BASEMENT & GROUND FLOOR	DATE
SHEET NO.	DATE
PROJECT NO.	DATE
SCALE	DATE
AS NOTED	DATE

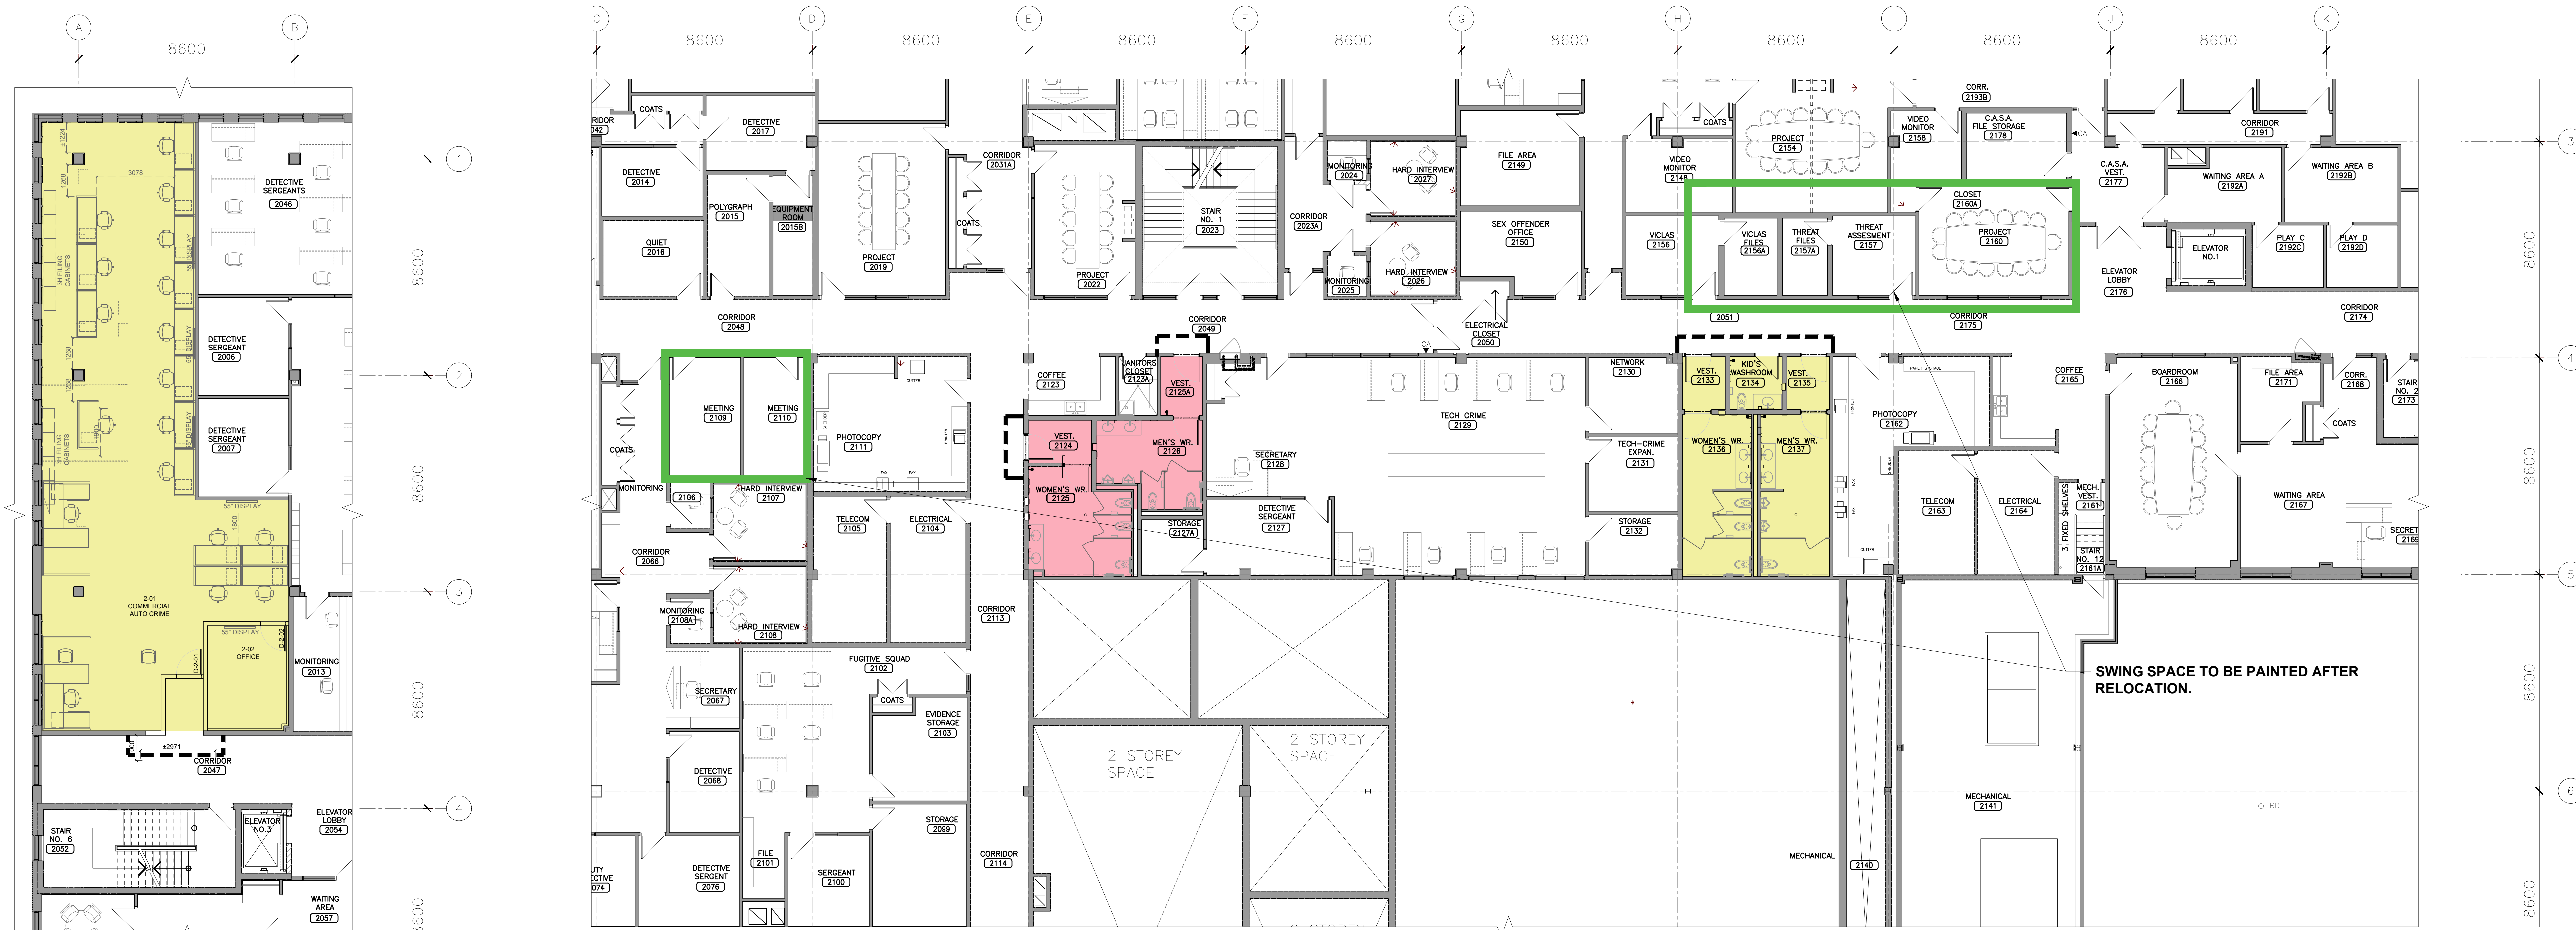

1 PHASING PLAN - NEW SECOND FLOOR
SCALE: 1:100

GC IS RESPONSIBLE TO SUPPLY AND INSTALL TEMPORARY SIGNAGE INDICATING NO ACCESS CONSTRUCTION IS IN PROGRESS, TYP.

2 PHASING PLAN - SECOND FLOOR (WASHROOMS)
SCALE: 1:100

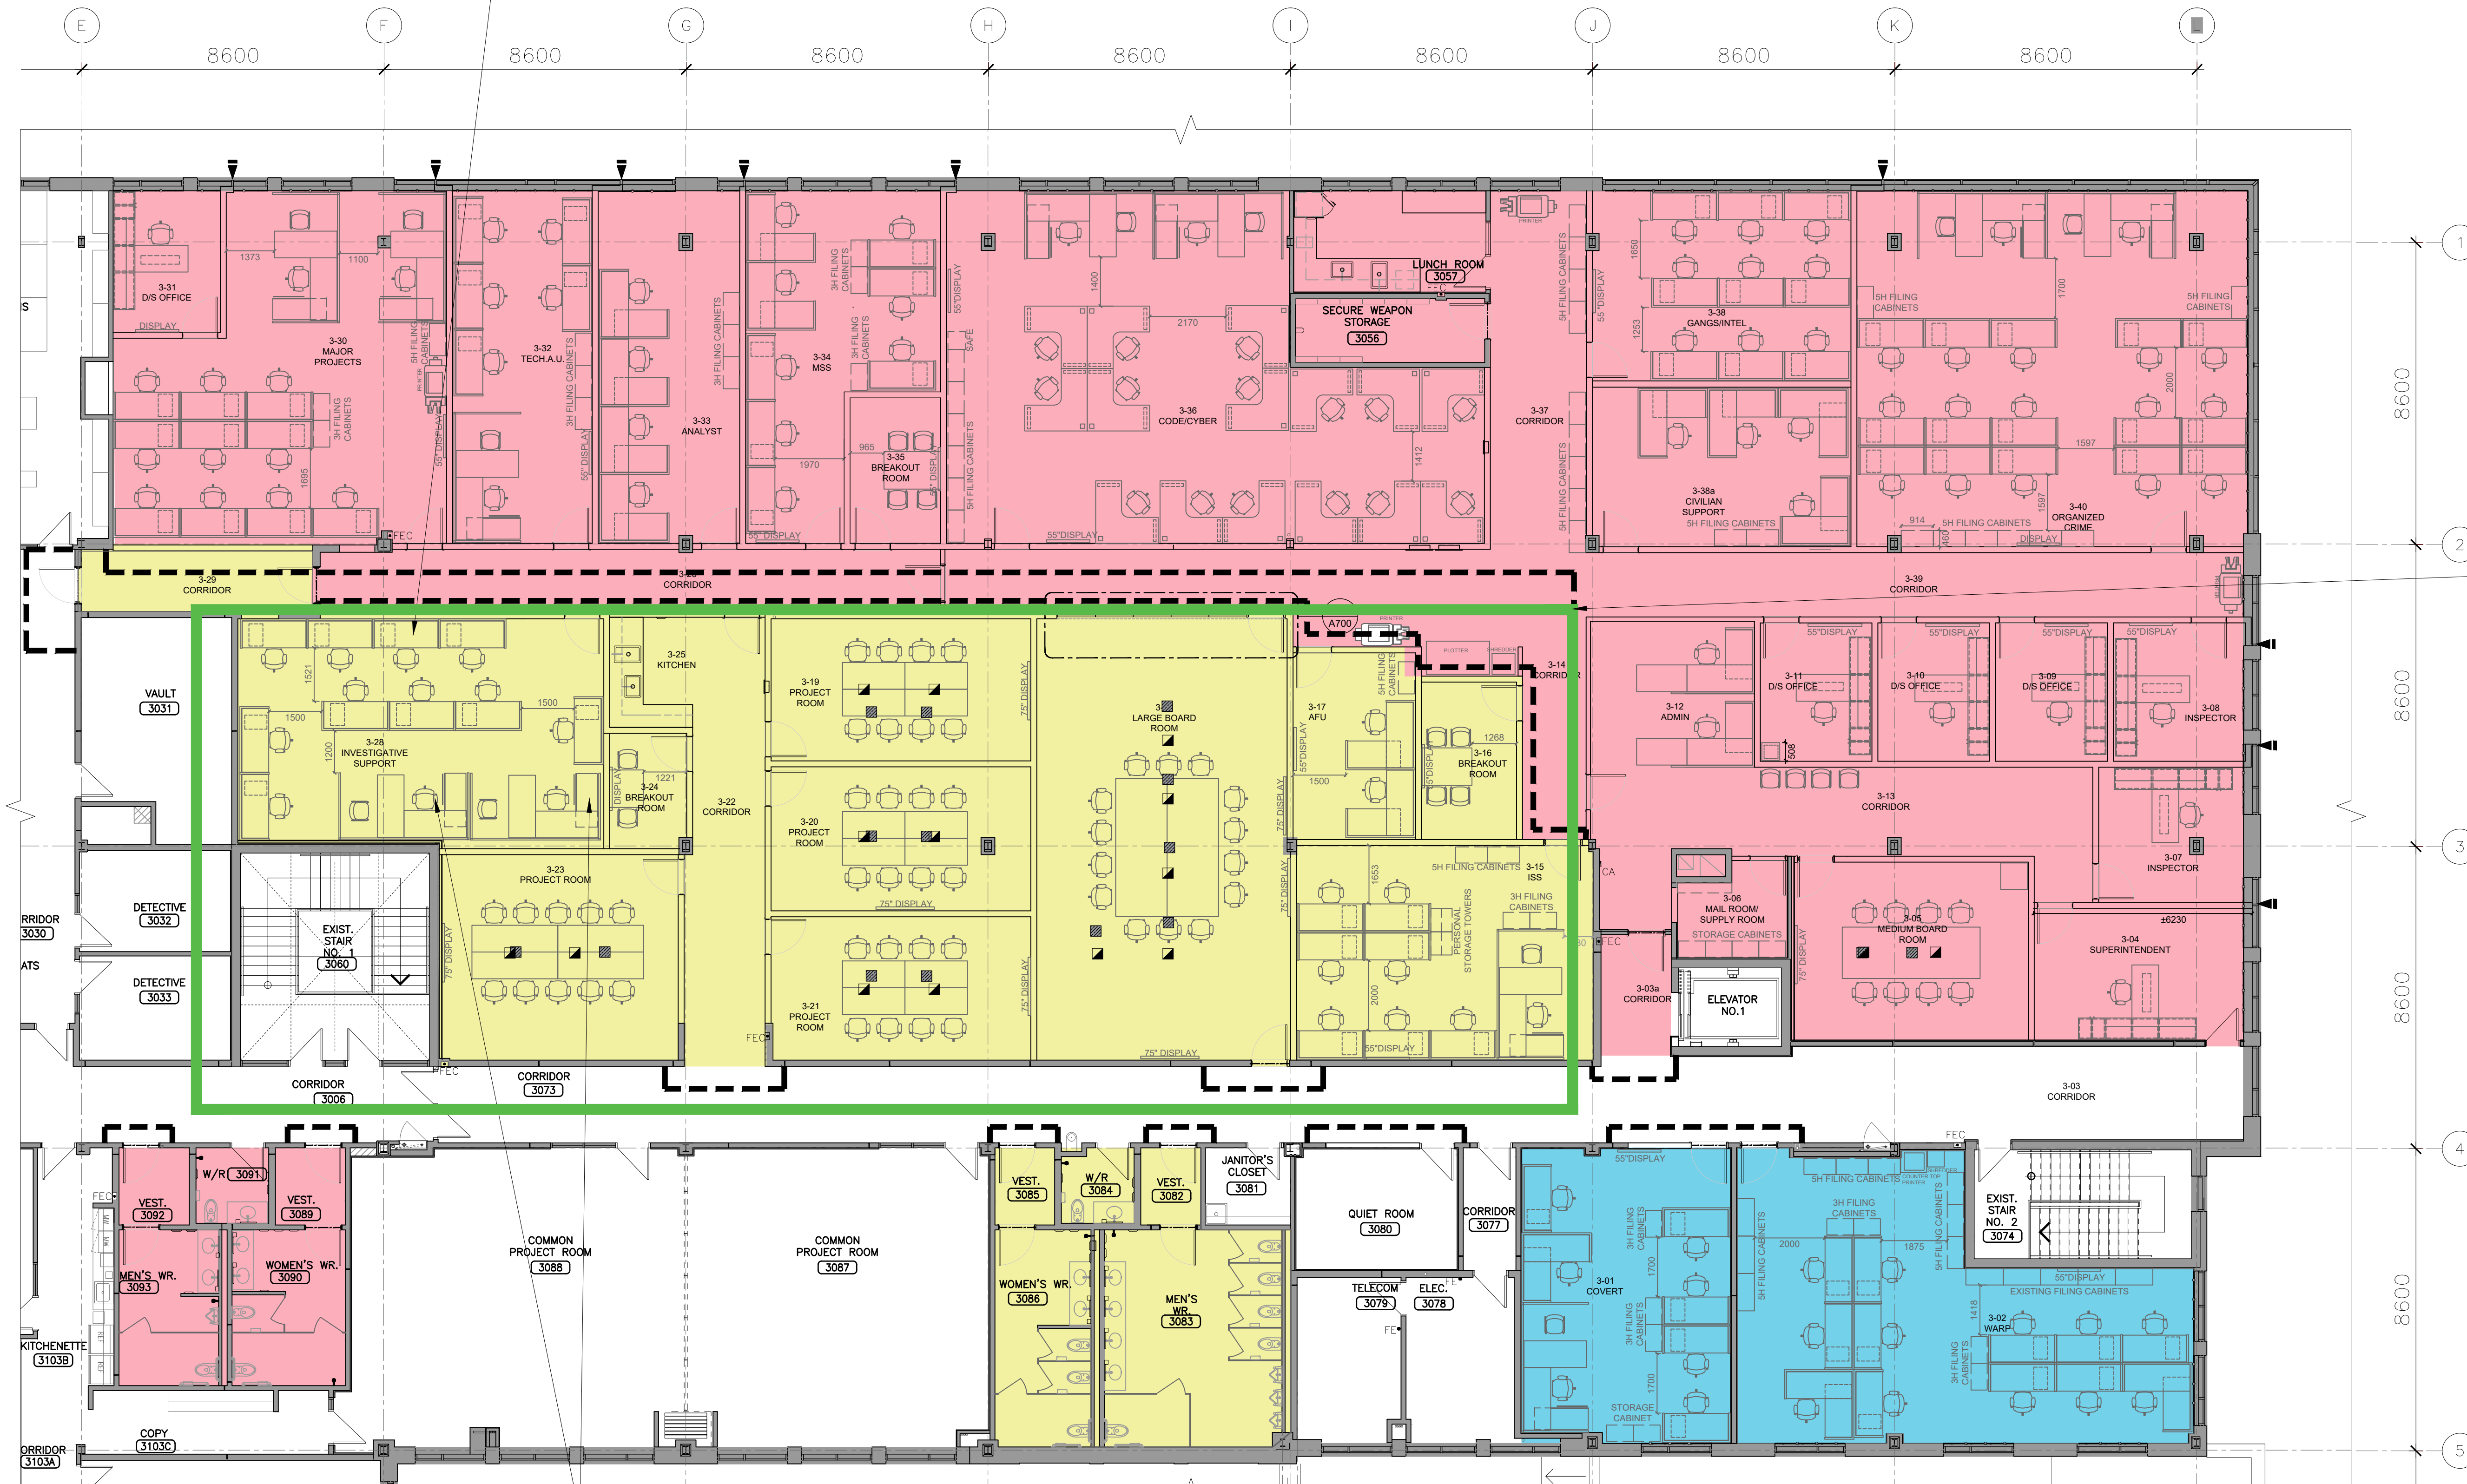

3 PHASING PLAN - THIRD FLOOR
SCALE: 1:100

TO ALLOW STAFF SAFE ACCESS TO CORRIDOR 3-29 WHILE PHASE 02 CONSTRUCTION WORK IS IN PROGRESS, GC IS RESPONSIBLE TO SUPPLY AND INSTALL TEMPORARY DOOR AND AFTER THE COMPLETION OF WORK GC IS RESPONSIBLE TO PATCH AND REPAIR THE EXISTING / NEW WALL WITH SAME EXISTING / NEW WALL STC RATING, TYP.

- PHASE 1 - APPROXIMATELY 24 WEEKS (INCLUDING 14 WEEKS FOR FURNITURE DELIVERY)
- PHASE 2 - APPROXIMATELY 16 WEEKS
- PHASE 3 - APPROXIMATELY 12 WEEKS

1 HOUR RATED CONSTRUCTION HOARDING PARTITION ULC W407 16 SHEETROCK FIRECODE "C" PANELS TO EACH SIDE OF 92-25 GA. STEEL STUDS. EXTEND TO U/S OF SECOND FLOOR EXISTING CEILING / SLAB. PROVIDE SMOKE AND FIRE SEALS AT JUNCTIONS. ENTIRE HOARDING ENCLOSURE TO BE AIR TIGHT & DUST PROOF (TYP). PROVIDE TEMPORARY CONSTRUCTION DOORS WITH LOCKS. PATCH AND REPAIR EXISTING CEILING IF REQUIRED AFTER DISMANTLING HOARDING. M.G.A.T., TYP.

IMPORTANT NOTE:

- THE SUGGESTED CONSTRUCTION PHASING PLAN AND EXTENT OF HOARDING IS FOR REFERENCE ONLY. A DETAILED PHASING AND HOARDING PLAN SHALL BE ESTABLISHED AND DETERMINED BY THE GENERAL CONTRACTOR AND TO BE SUBMITTED FOR PEEL REGIONAL POLICE APPROVAL BEFORE COMMENCING THE CONSTRUCTION .
- ALL DEMOLITION WORK HAS TO BE CARRIED OUT AFTER HOURS AND OR ON WEEKENDS.

14. ISSUED FOR CONSTRUCTION	2020.08.24
13. ISSUED FOR BUILDING PERMIT	2020.05.01
12. ISSUED FOR TENDER	2020.04.08
11. ISSUED FOR 10% CLIENT REVIEW	2020.03.31
10. ISSUED FOR 5% CLIENT REVIEW	2020.01.09
9. ISSUED FOR DESIGN DEVELOPMENT CLIENT REVIEW	2020.10.24
8. ISSUED FOR PRELIMINARY DESIGN CLIENT REVIEW	2020.09.03
7. ISSUED FOR PRELIMINARY DESIGN CLIENT REVIEW	2020.08.18
6. ISSUED FOR PRELIMINARY DESIGN CLIENT REVIEW	2020.08.12
5. ISSUED FOR PRELIMINARY DESIGN CLIENT REVIEW	2020.07.30
4. ISSUED FOR PRELIMINARY DESIGN CLIENT REVIEW	2020.07.29
3. ISSUED FOR PRELIMINARY DESIGN CLIENT REVIEW	2020.07.14
2. ISSUED FOR PRELIMINARY DESIGN CLIENT REVIEW	2020.07.14
1. ISSUED FOR PRELIMINARY DESIGN CLIENT REVIEW	2020.07.14

NO. DESCRIPTION DATE

REVISIONS

PROJECT



REGION OF PEEL

EMIL V. KOLB CENTRE
PEEL REGIONAL POLICE FACILITY
INTERIOR RENOVATION PROJECT
180 DERRY ROAD EAST, MISSISSAUGA, ON L5T 2Y5



NORTH

STRUCTURAL CONSULTANT
Stephenson Engineering
MECHANICAL CONSULTANT
EXP Services Inc.
ELECTRICAL CONSULTANT
EXP Services Inc.

SHEET TITLE
PHASING & HOARDING
PLAN - SECOND
& THIRD FLOOR

SHEET NO.
A901

DRAWN BY
AA

CHECKED
RN


PROJECT NO.
AS NOTED

REGION OF PEEL
EMIL V. KOLB CENTRE PEEL REGIONAL POLICE FACILITY
INTERIOR RENOVATION PROJECT
10 PEEL CENTRE DRIVE, BRAMPTON ON L6T 4B9

ARCHITECTURAL FINISHES- DIGITAL SAMPLE BOARD



ISSUED FOR CONSTRUCTION
AUGUST 24, 2026

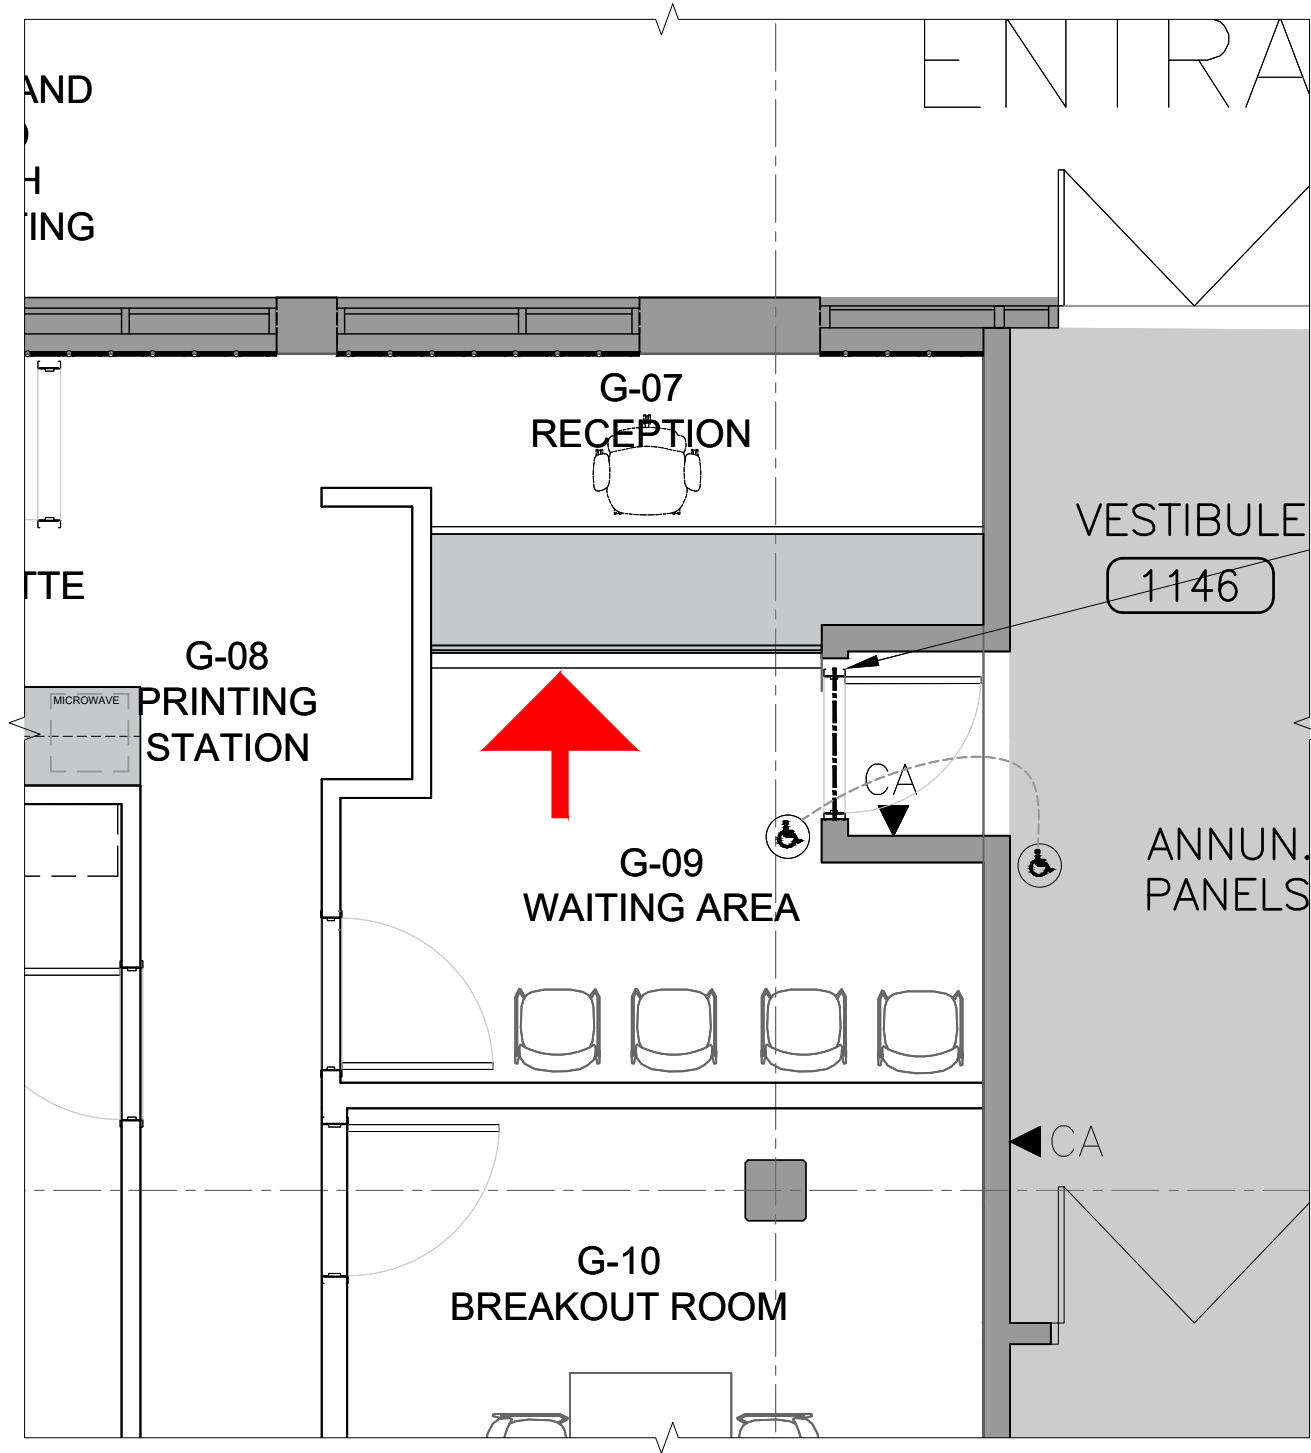

1 UNIFORM RECRUITING RECEPTION PLAN
SB-01 SCALE: N.T.S.




Tafisa Lumnia- Sheer Beauty T581 (PM)	Benjamin Moore Silver Dollar 1460	Corian Silver Gray	Corian Glacier White
APPROVED	APPROVED	APPROVED	APPROVED
High Pressure Laminate Countertop- Option 1	Painted Bulkhead- Option 1	Solid Surface Countertop Colour 1- Option 1	Solid Surface Countertop Colour 2- Option 1

SHEET TITLE	SAMPLE BOARD NO.	 
UNIFORM RECRUITING RECEPTION	SB-01	
DATE: AUGUST 24 2026	PROJECT NO. 2520797	
PROJECT		
EMIL V. KOLB CENTRE PEEL REGIONAL POLICE FACILITY INTERIOR RENOVATION PROJECT 180 DERRY ROAD EAST, MISSISSAUGA, ON L5T 2Y5		



DOUBLE GLAZED SCREEN
(MAX STC 48)

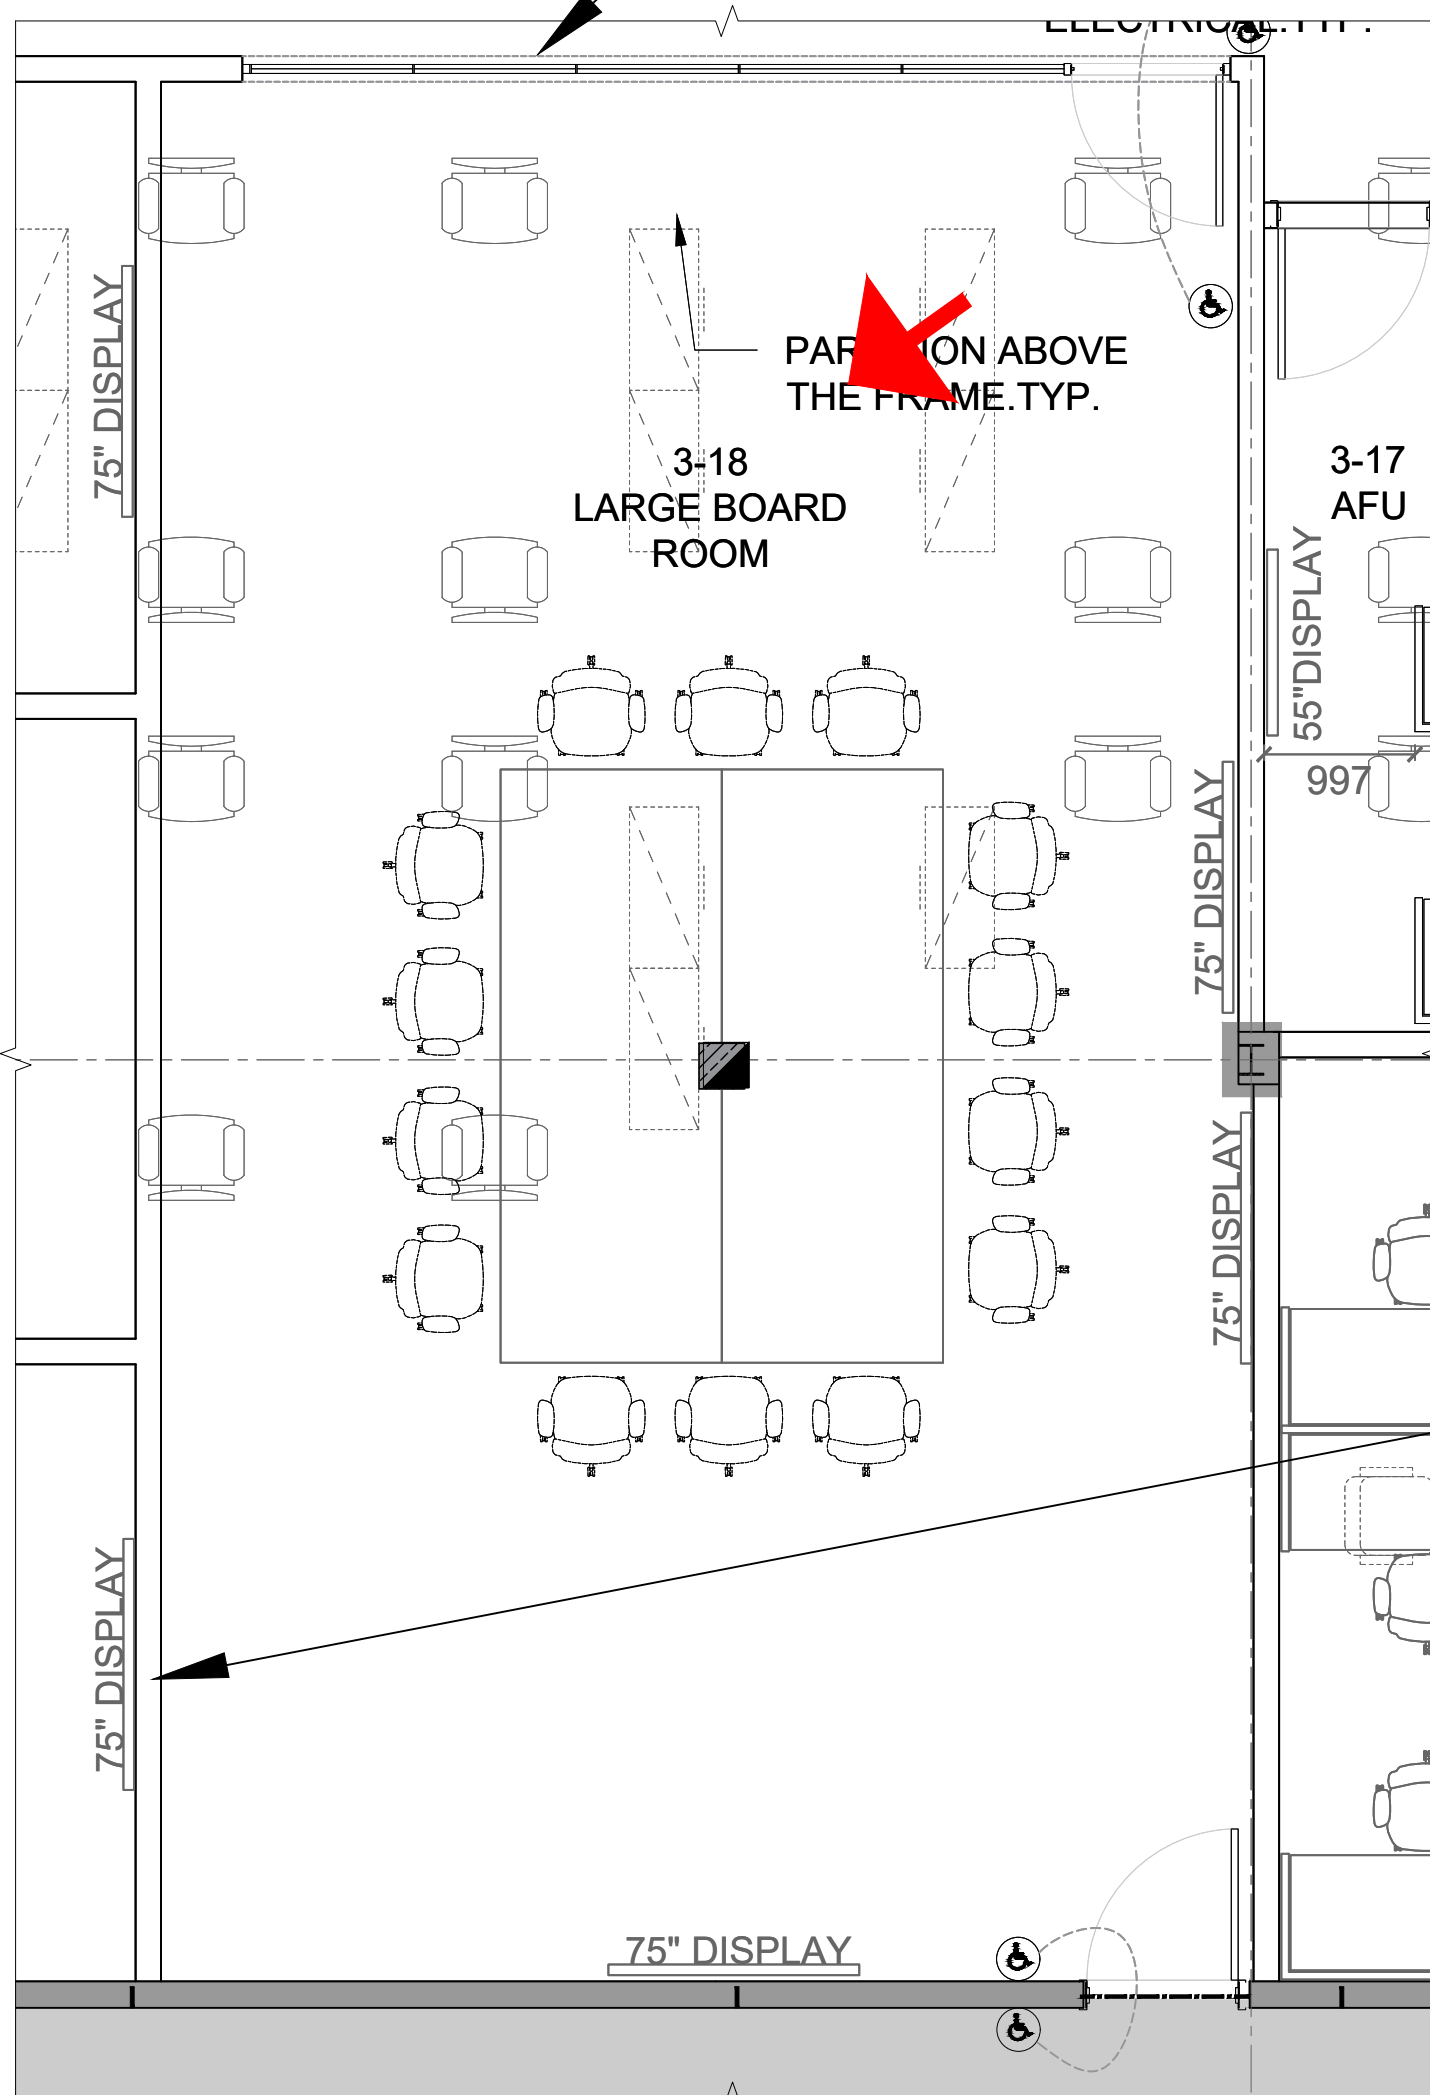


1 TYPICAL BOARD ROOM PLAN
SB-02 SCALE: N.T.S.



FEATURE WALL- OPTION 2

Tafisa Materia- Moonlight T761 (MA)	Tafisa Limmia- Midnight Sun T765(MA)	Guilford of Maine Heritage Anchorage 2335 - White 2664
APPROVED	APPROVED	APPROVED
High Pressure Laminate Wall Panel- Option 2	High Pressure Laminate Wall Panel- Option 2	Acoustic Panel- Option 2

SHEET TITLE TYPICAL BOARD ROOM	SAMPLE BOARD NO. SB-02	 
DATE: AUGUST 24 2026	PROJECT NO. 2520797	
PROJECT EMIL V. KOLB CENTRE PEEL REGIONAL POLICE FACILITY INTERIOR RENOVATION PROJECT 180 DERRY ROAD EAST, MISSISSAUGA, ON L5T 2Y5		

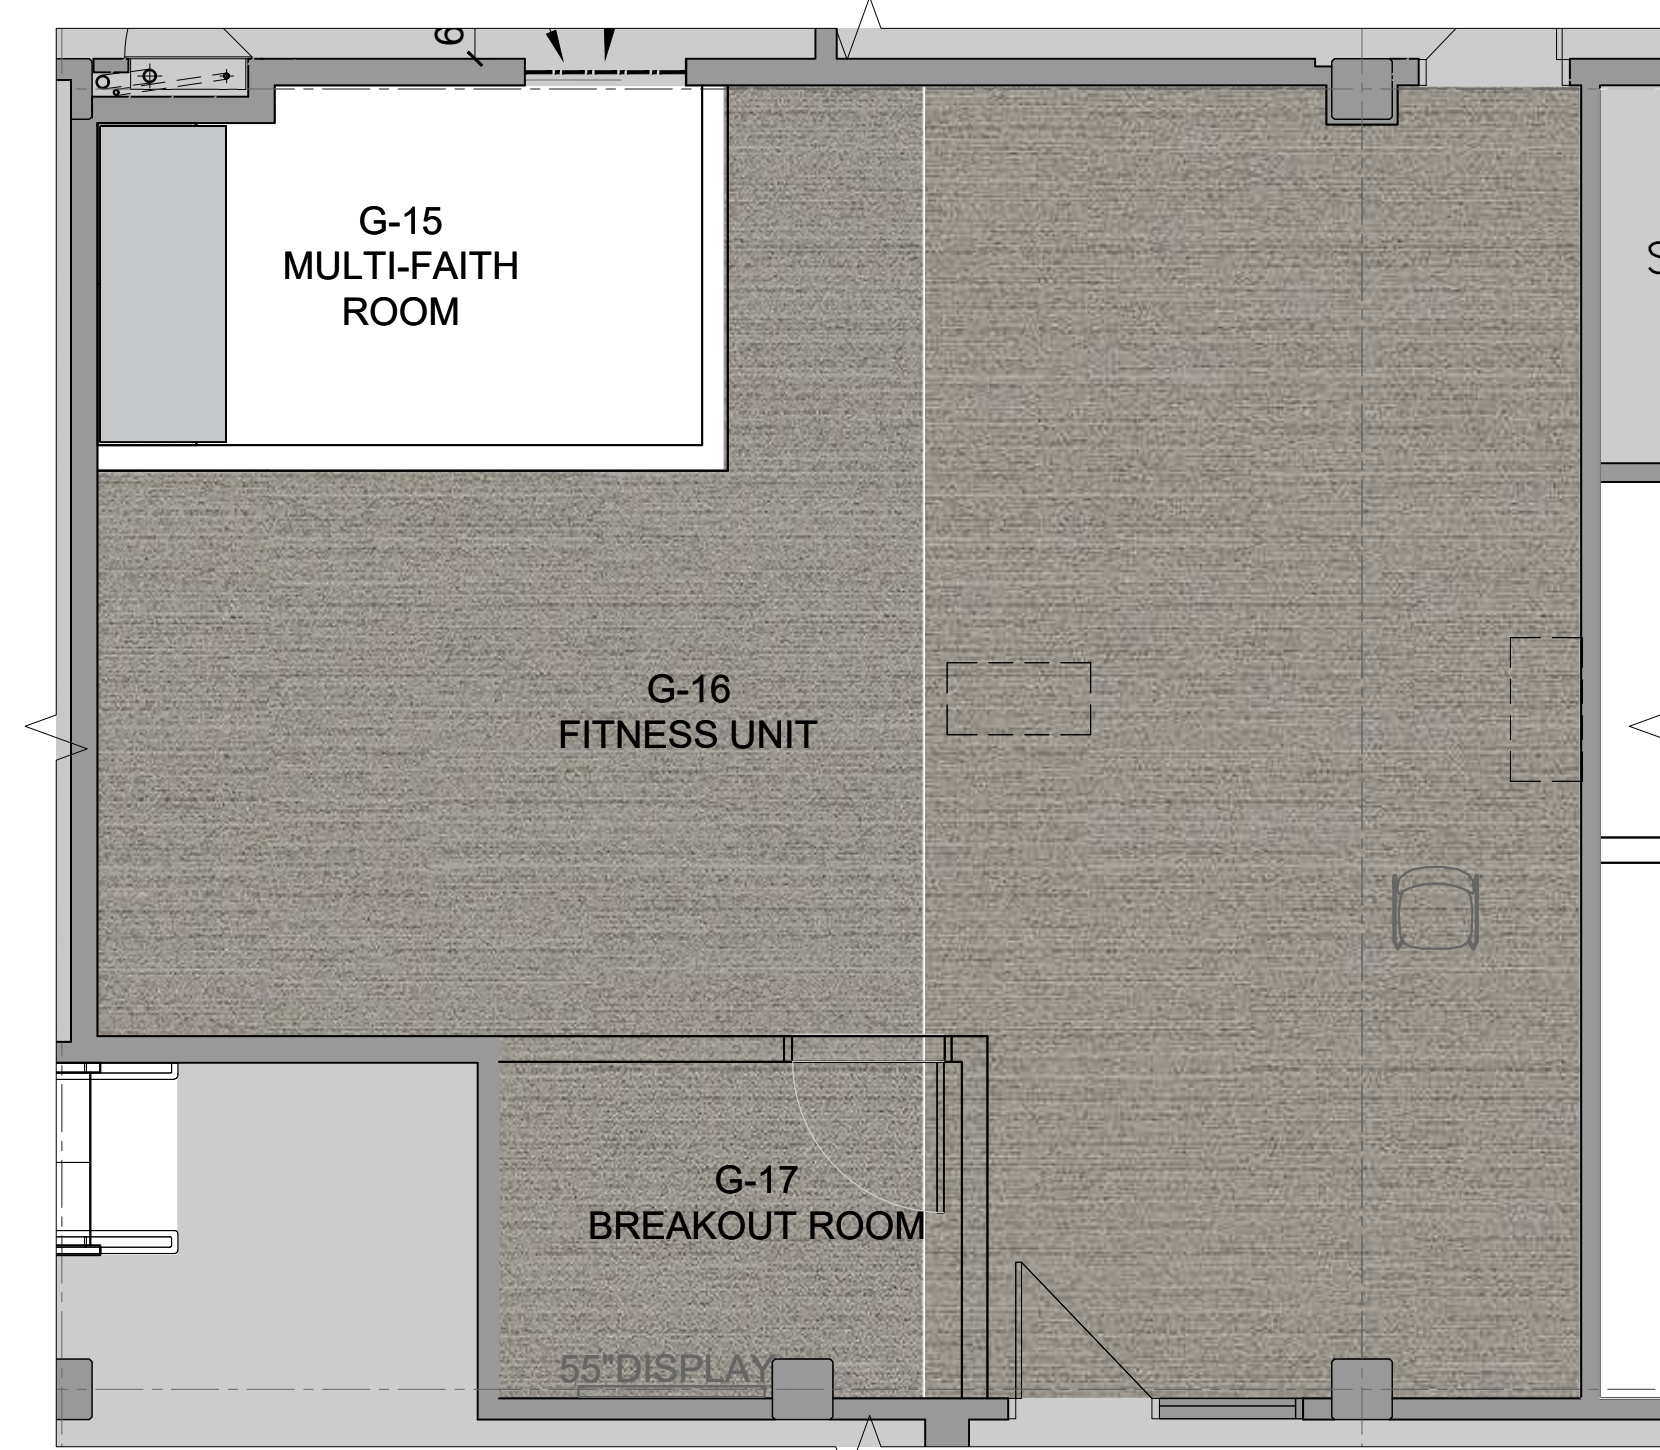

1
SB-03 GENERAL OFFICE PLAN
SCALE: N.T.S.

(AS REFERENCE ALSO APPLIES
TO PROJECT & BOARD ROOMS)






Interface
WW880-
Linen Loom 105359
Layout: Ashlar
250mmx1000mm

APPROVED


Carpet Tile- Option 1

As per item 19 in Addendum 02. carpet finishes to be revised as per below:
Mohawk Group – Curious Cluster GT353 – Colour: 727 A Very Curious Thing (50% of total area)
Mohawk Group – Wandering Troop GT354 –
Colour: 727 A Very Curious Thing (50%of total area)
The final pattern (percentage mix of two carpets) of each area will be confirmed by client & NGA.


SHEET TITLE GENERAL OFFICE / PROJECT AND BOARD ROOM		SAMPLE BOARD NO. SB-03	 
DATE: AUGUST 24 2026		PROJECT NO. 2520797	
PROJECT EMIL V. KOLB CENTRE PEEL REGIONAL POLICE FACILITY INTERIOR RENOVATION PROJECT 180 DERRY ROAD EAST, MISSISSAUGA, ON L5T 2Y5			

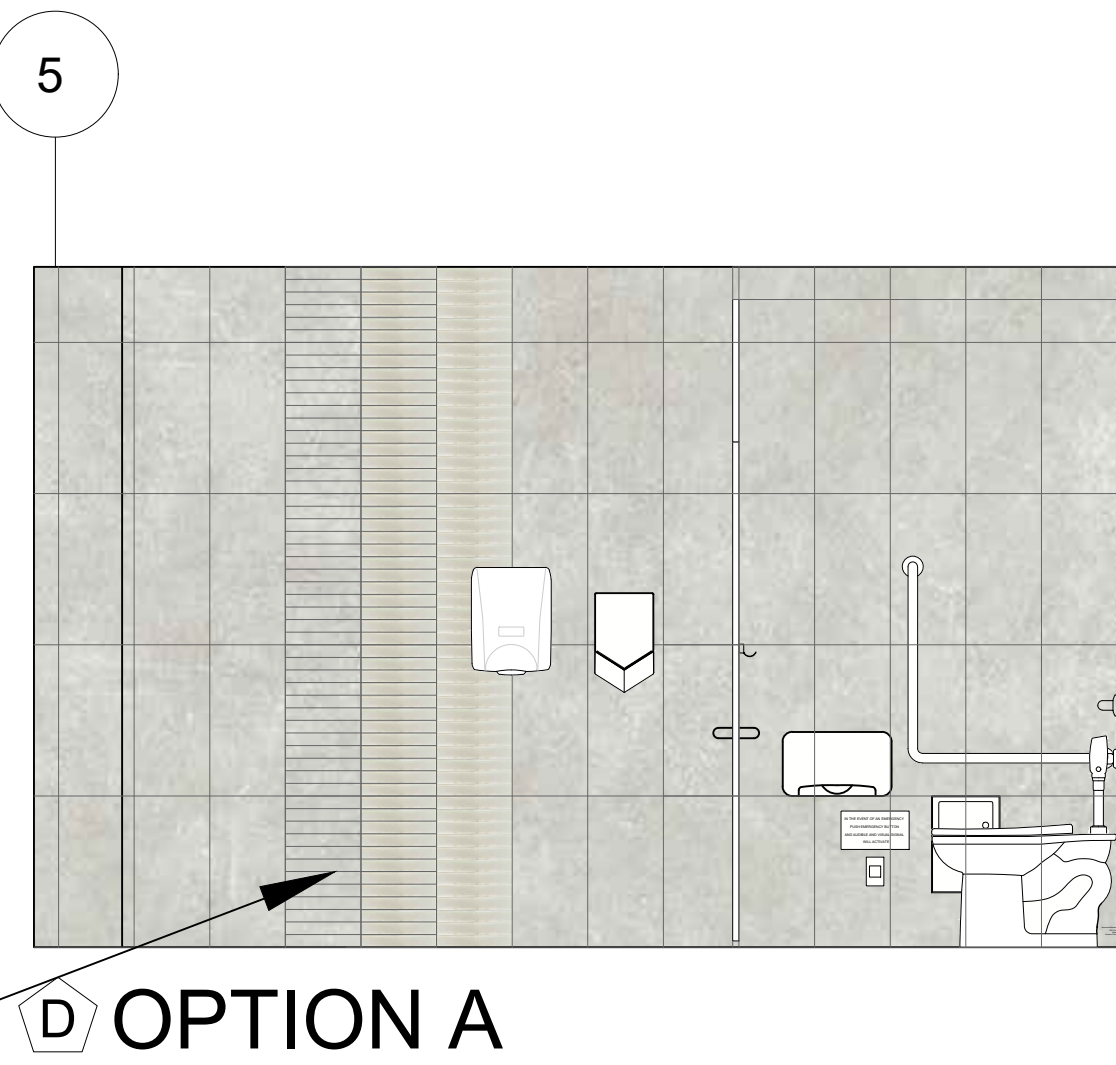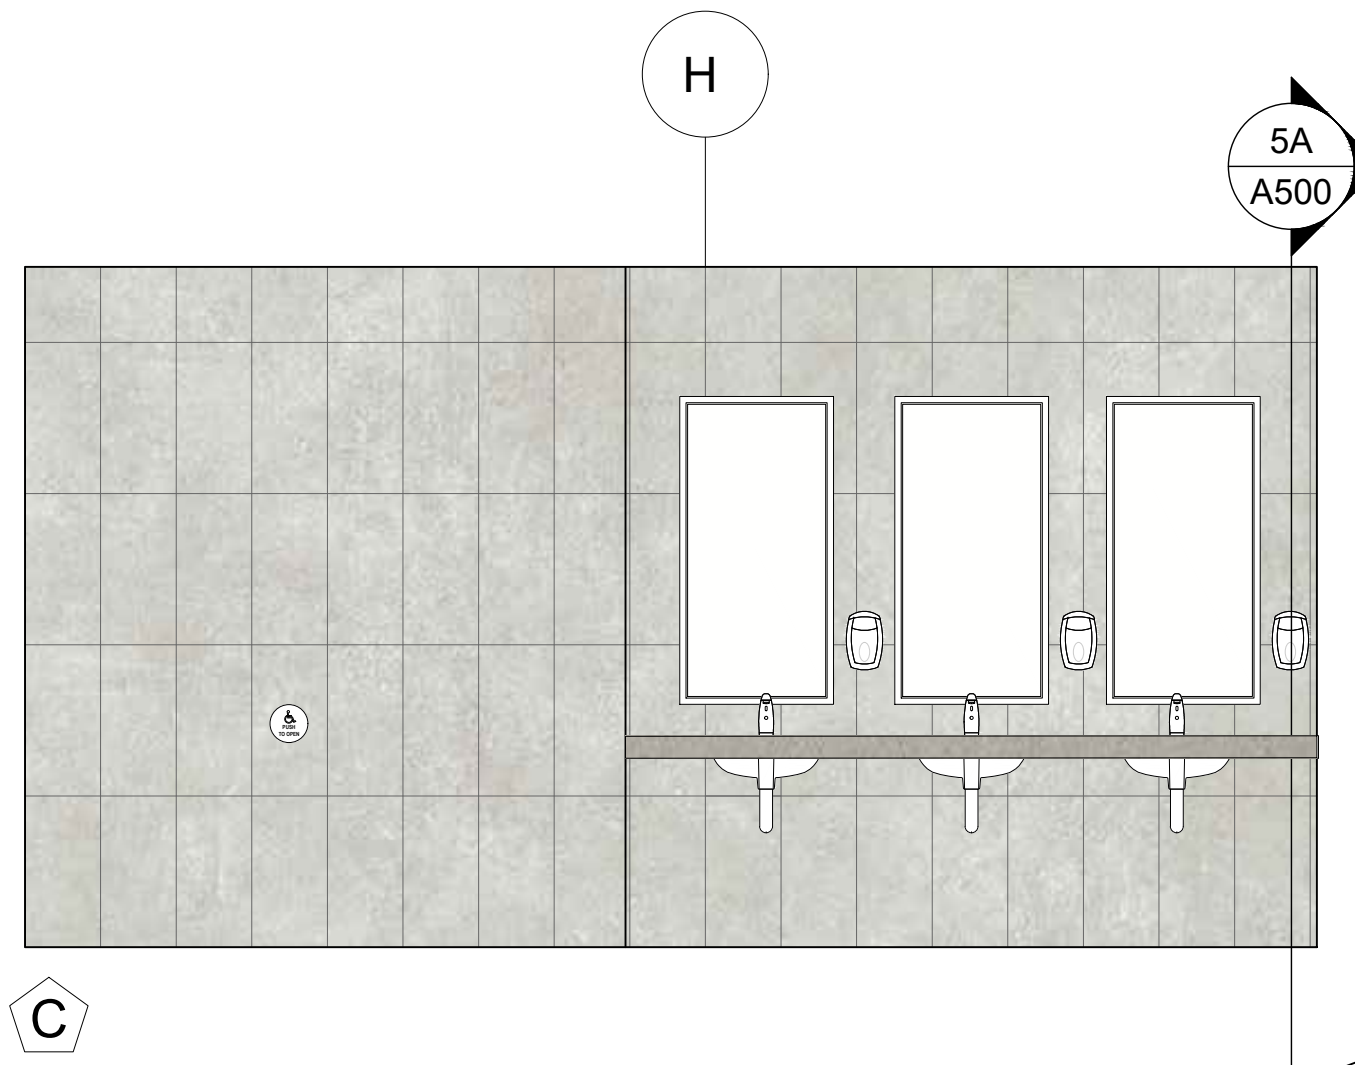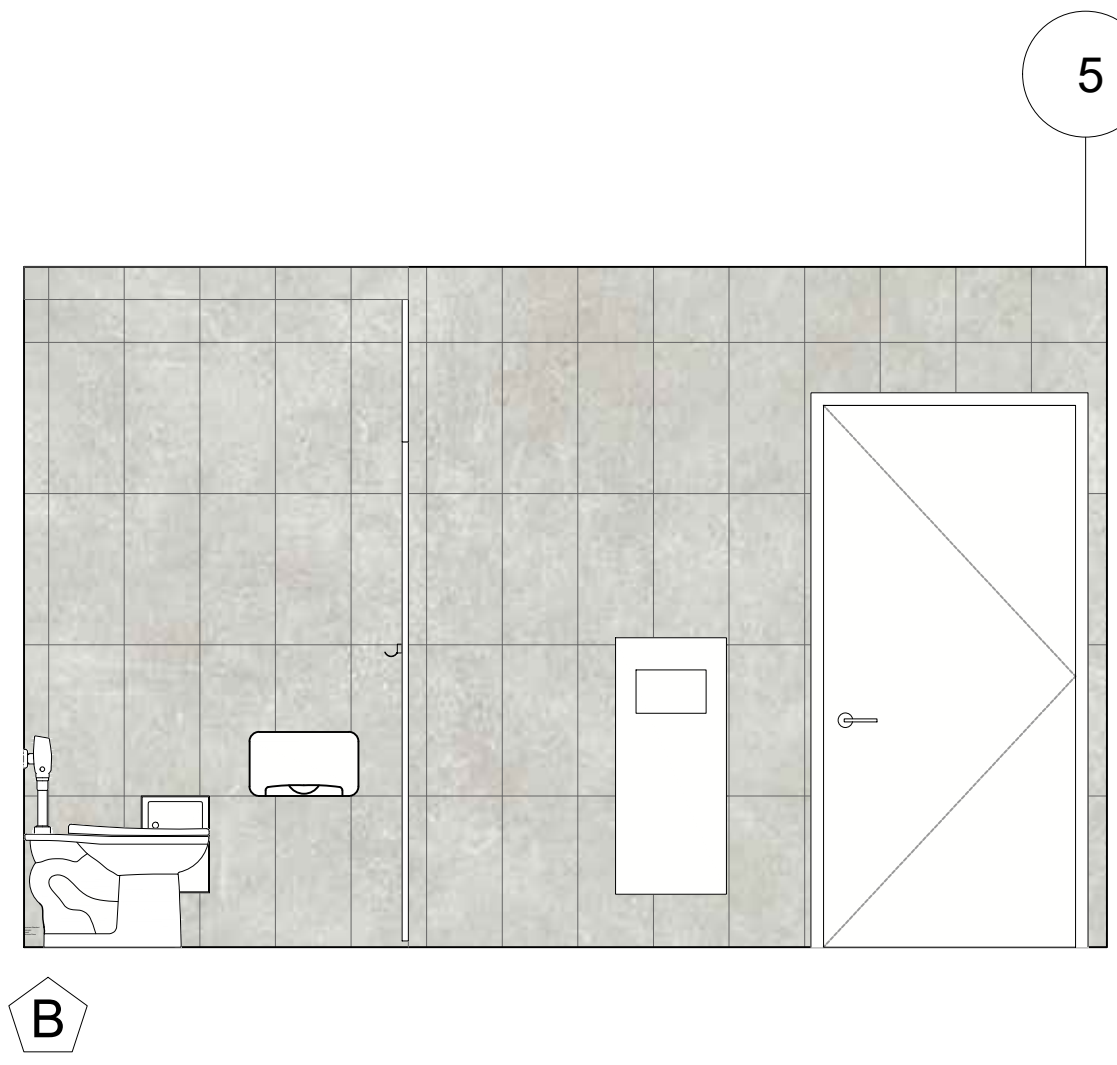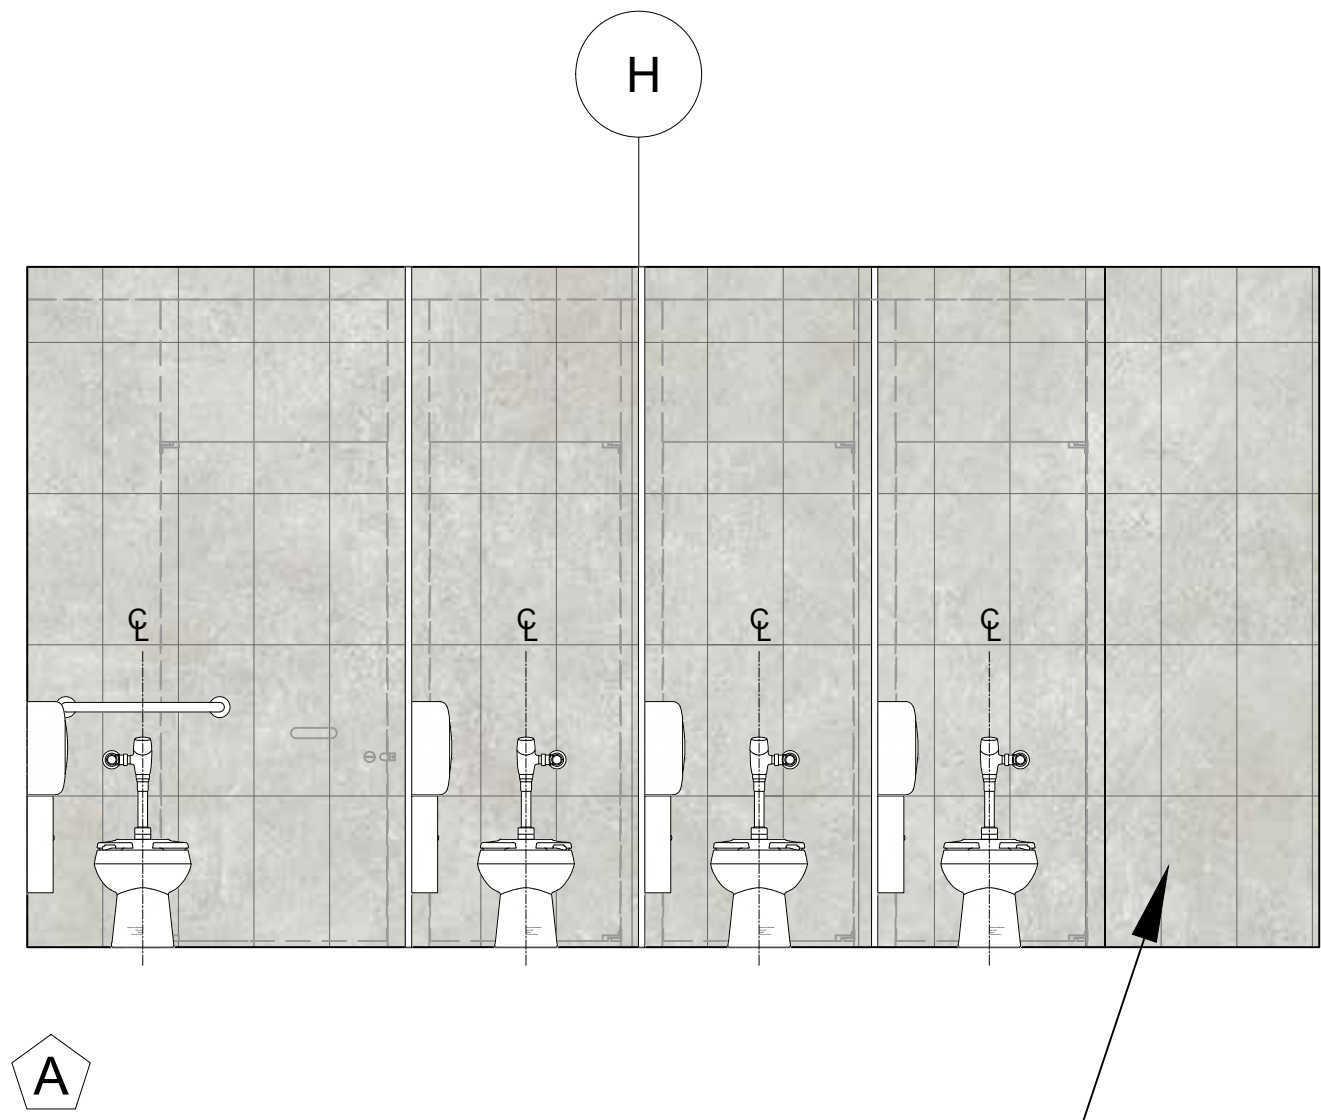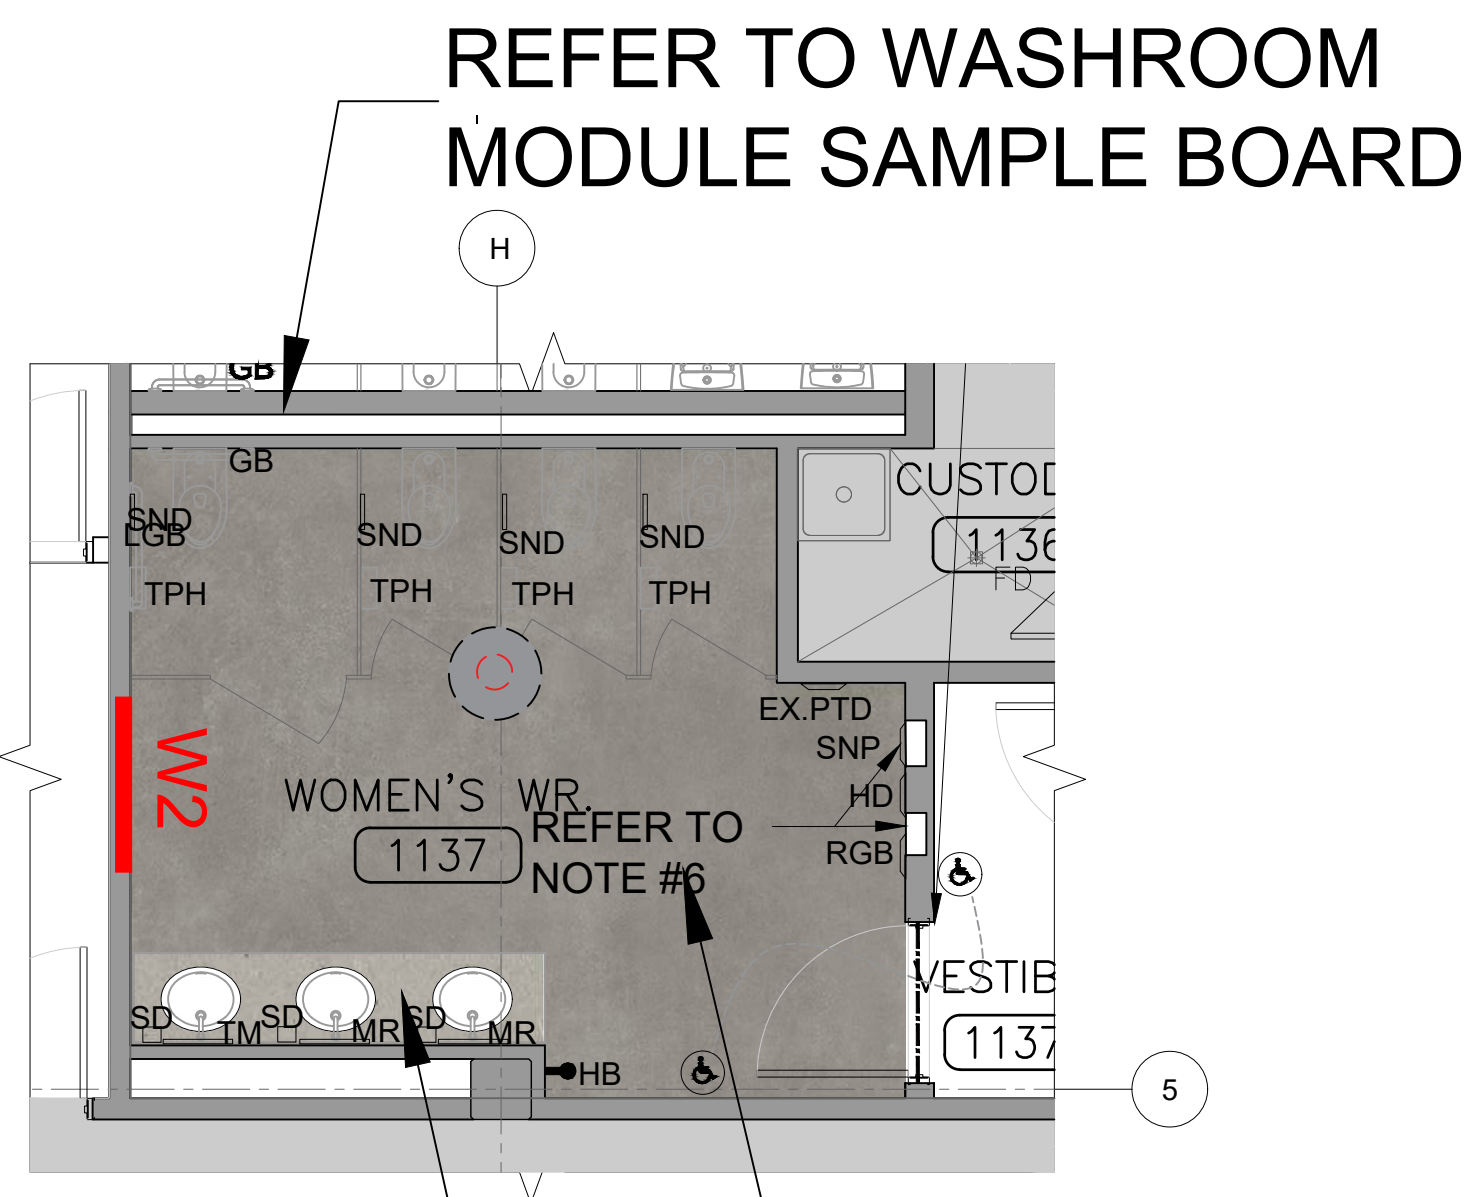

1
SB-04 TYPICAL WASHROOM ELEVATIONS
SCALE: N.T.S.

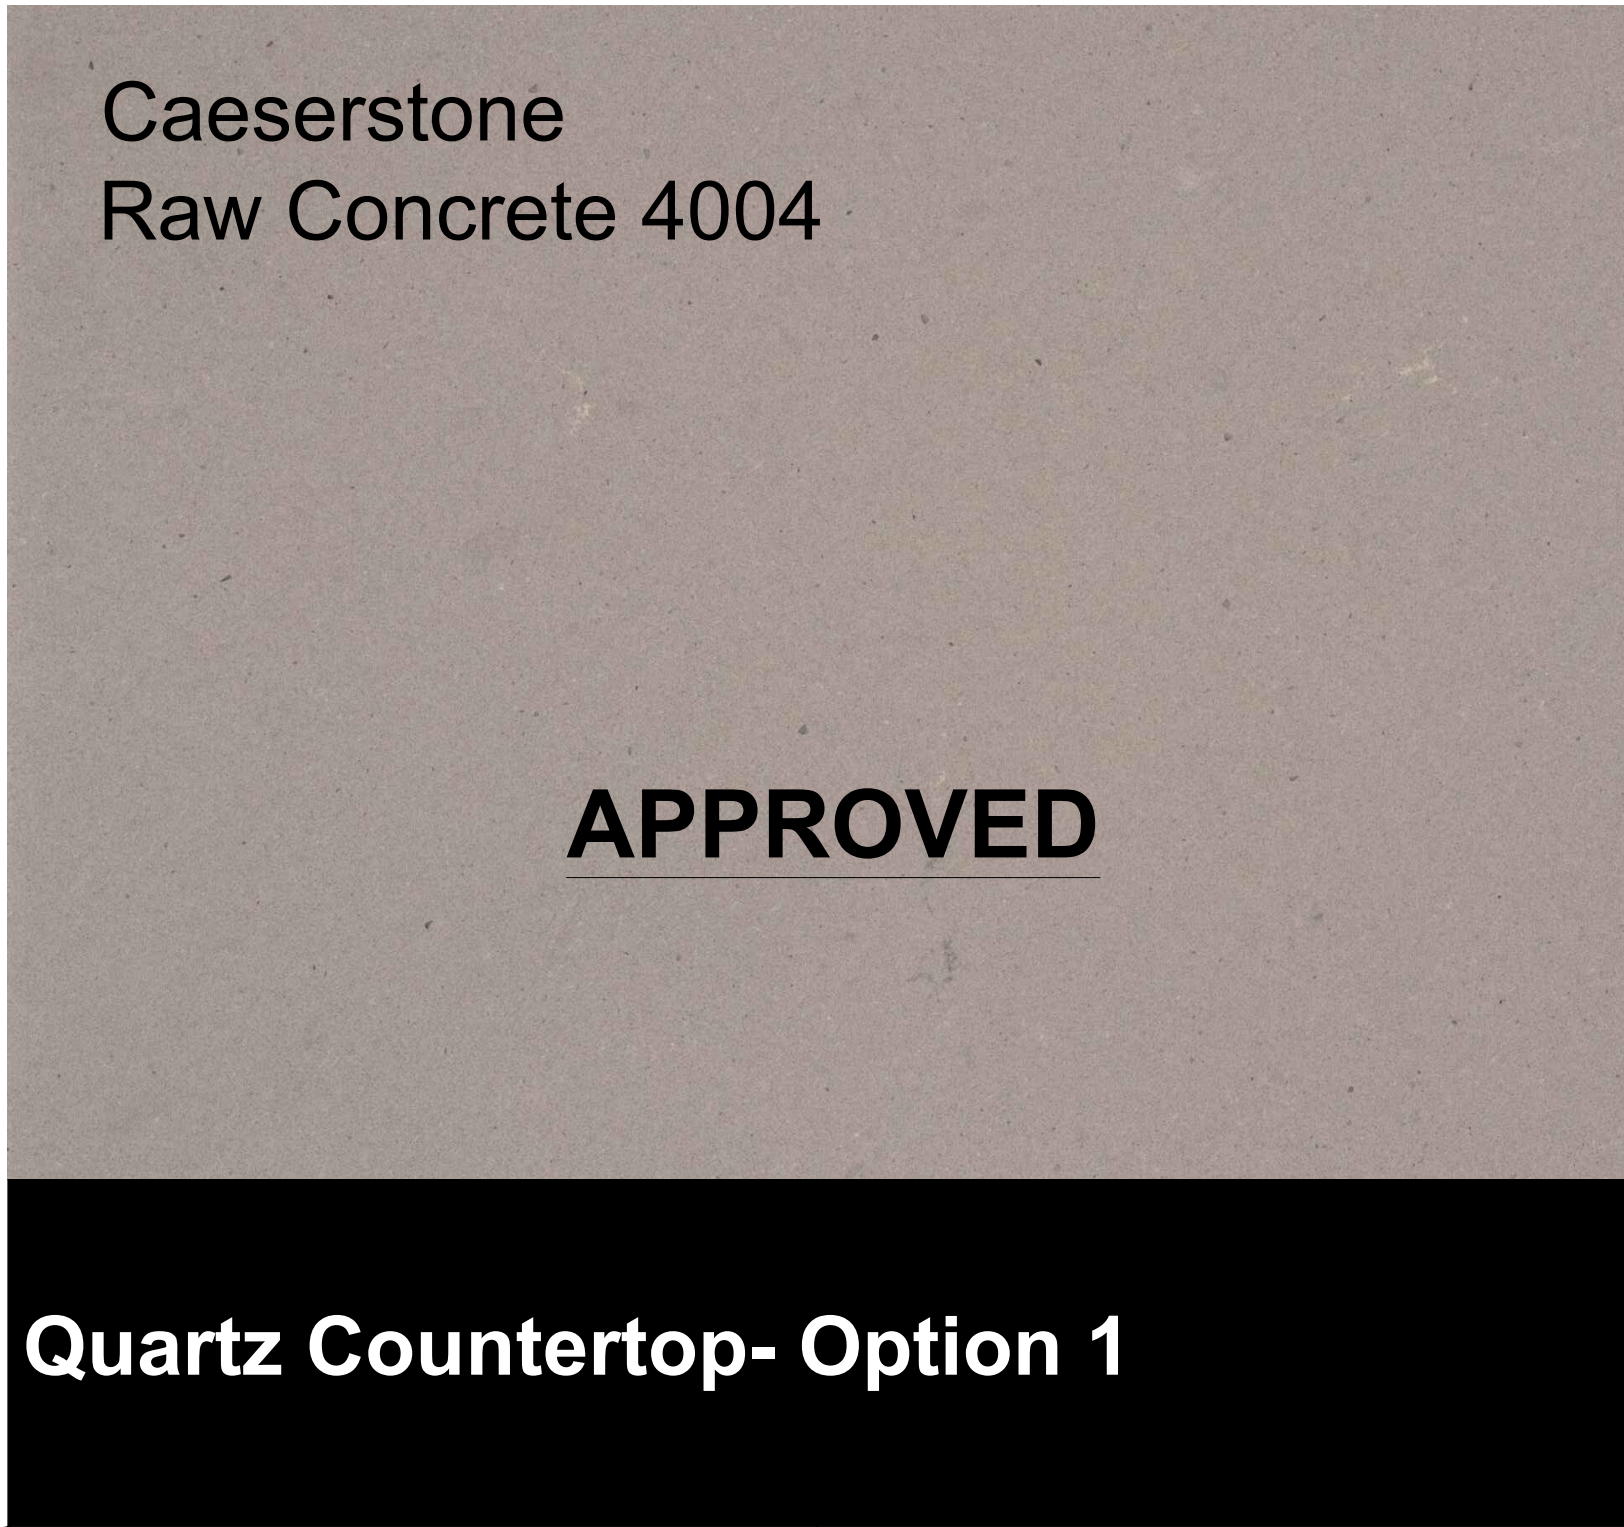

SHEET TITLE	SAMPLE BOARD NO.	 
TYPICAL WASHROOM	SB-04	
DATE: AUGUST 24 2026	PROJECT NO. 2520797	
PROJECT		
EMIL V. KOLB CENTRE PEEL REGIONAL POLICE FACILITY INTERIOR RENOVATION PROJECT 180 DERRY ROAD EAST, MISSISSAUGA, ON L5T 2Y5		

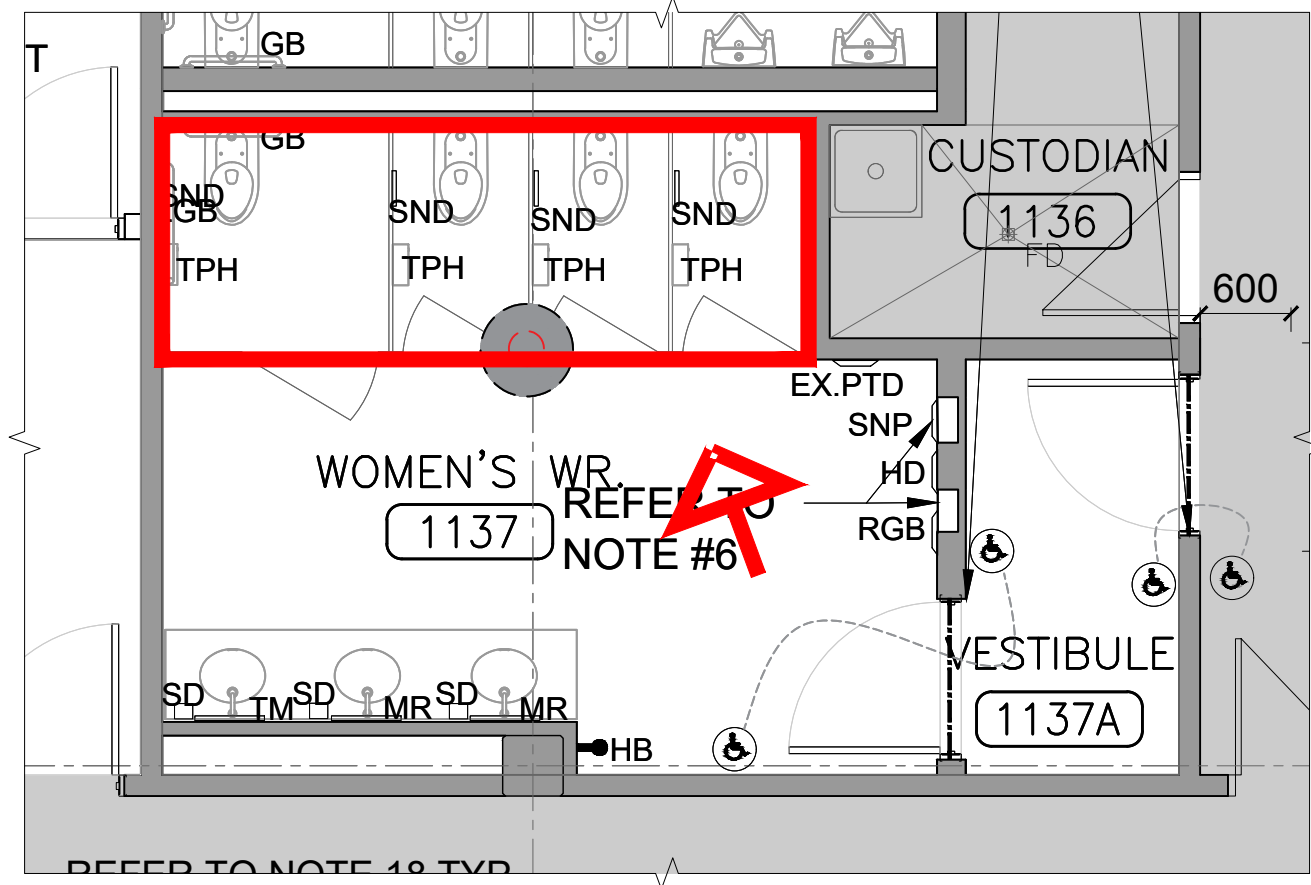


1
SB-05


TYPICAL WASHROOM MODULE PLAN
SCALE: N.T.S.



REFER TO SB-04 TYPICAL WASHROOM FOR FLOOR TILE OPTIONS

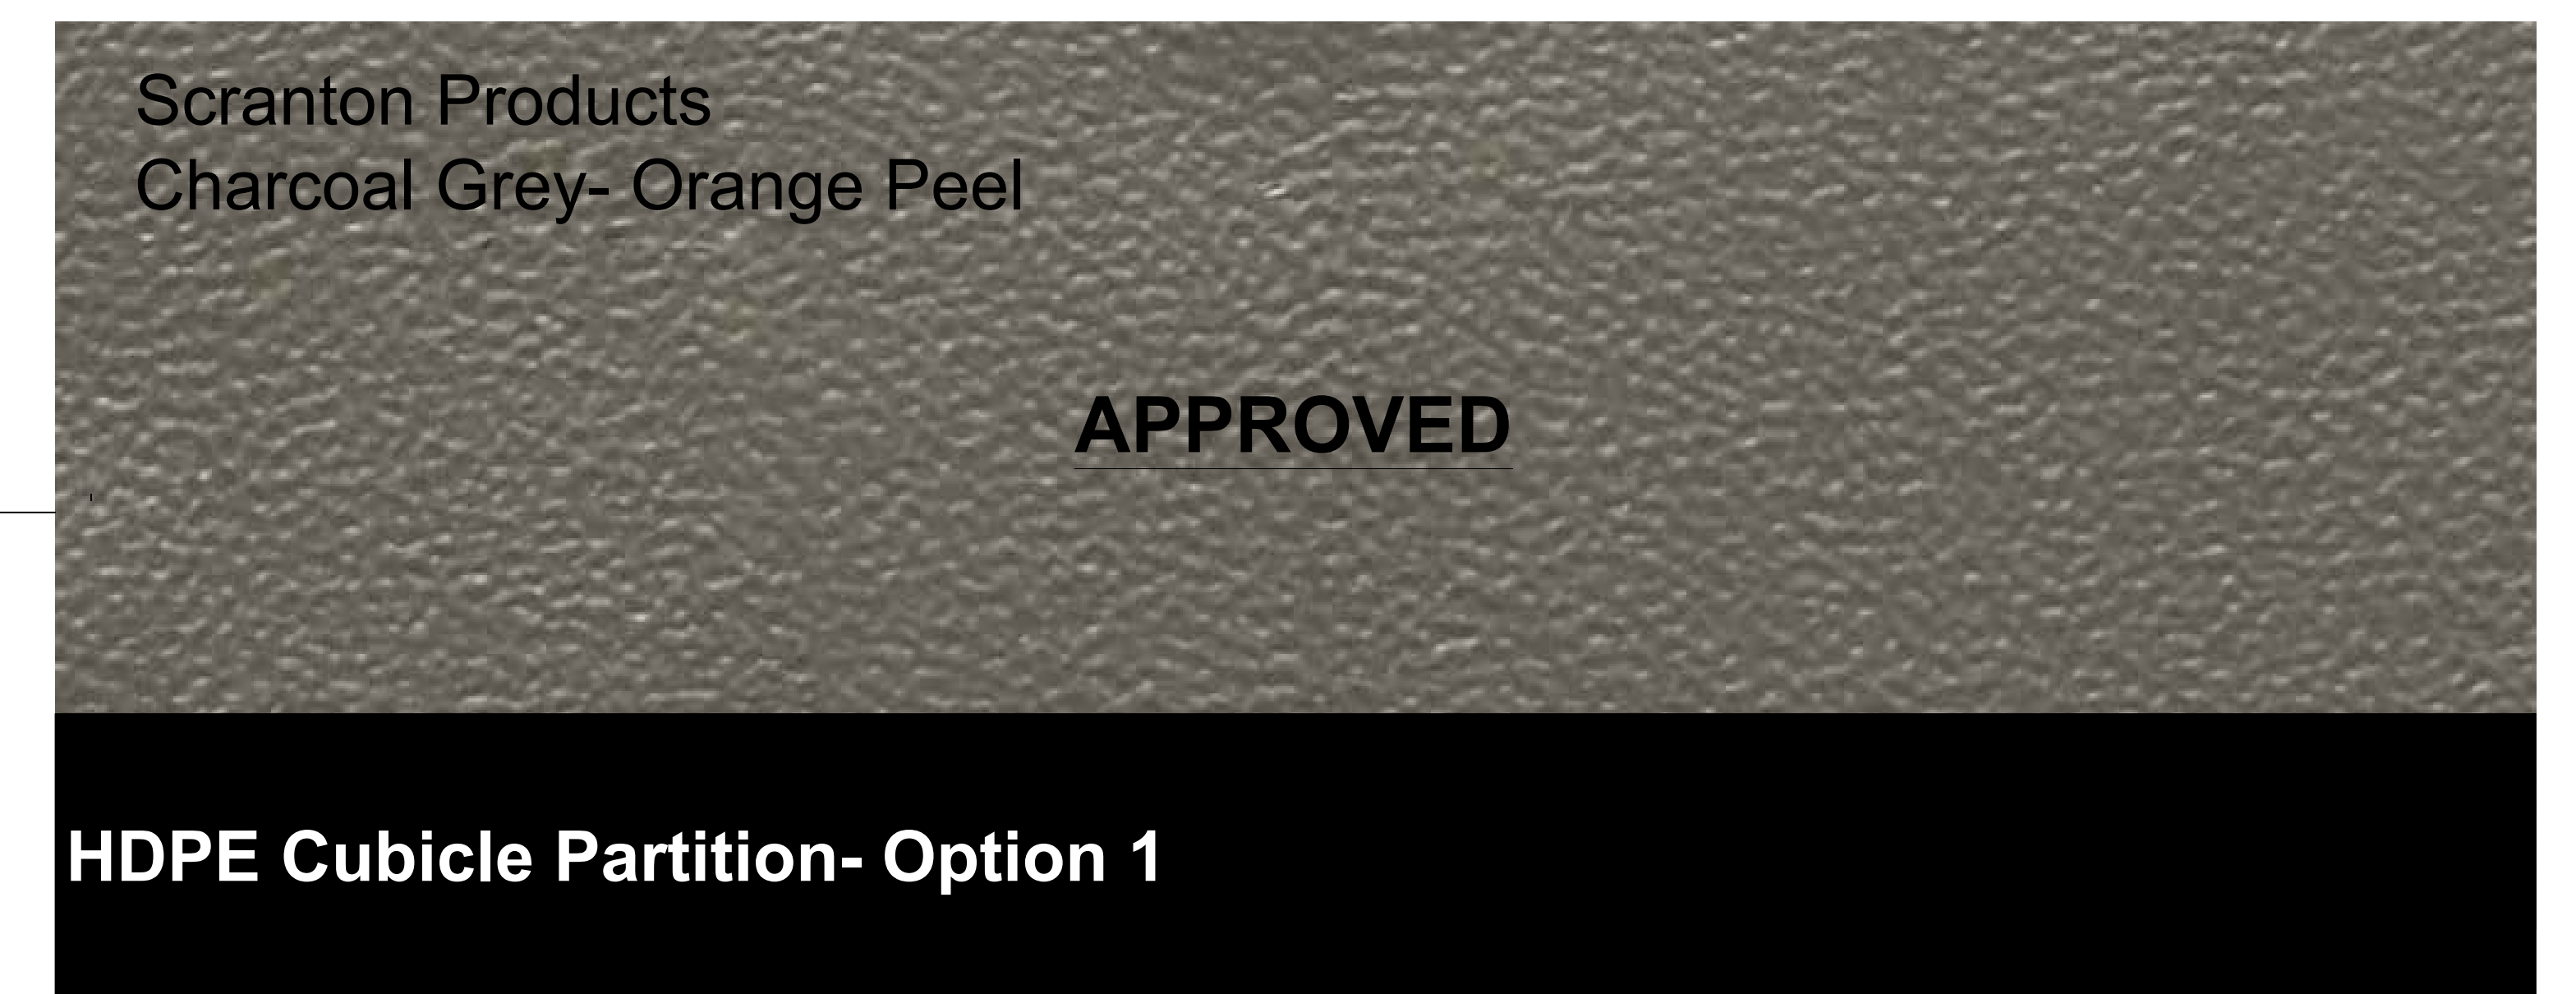


SHEET TITLE TYPICAL WASHROOM MODULE	SAMPLE BOARD NO. SB-05	 
DATE: AUGUST 24 2026	PROJECT NO. 2520797	
PROJECT EMIL V. KOLB CENTRE PEEL REGIONAL POLICE FACILITY INTERIOR RENOVATION PROJECT 180 DERRY ROAD EAST, MISSISSAUGA, ON L5T 2Y5		

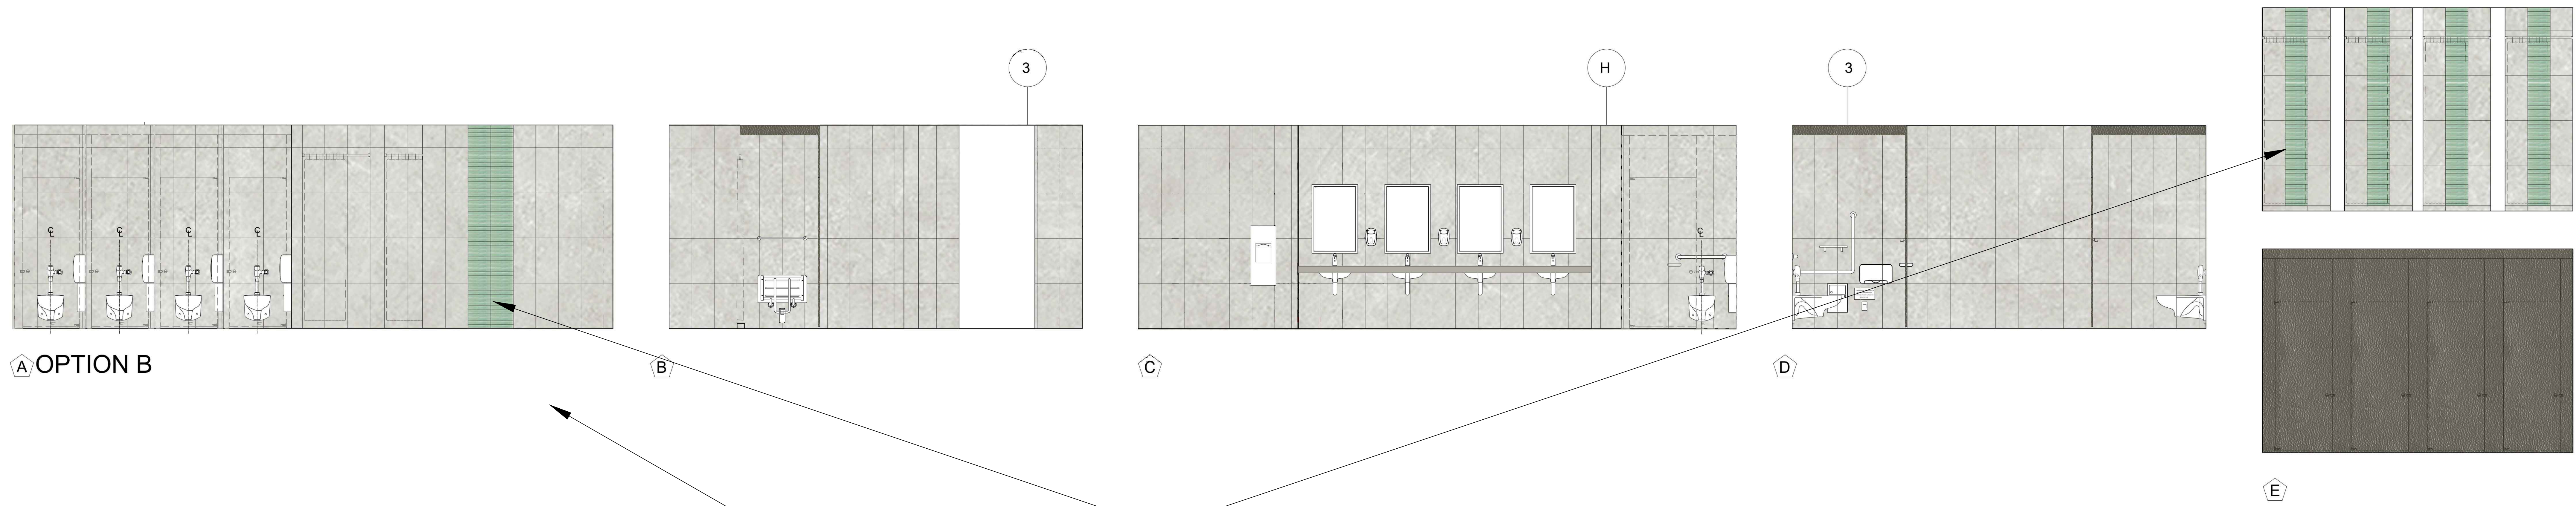

A OPTION B

1 TYPICAL SHOWER ELEVATION
SB-06b SCALE: N.T.S.
REFER TO SHOWER
MODULE SAMPLE BOARD

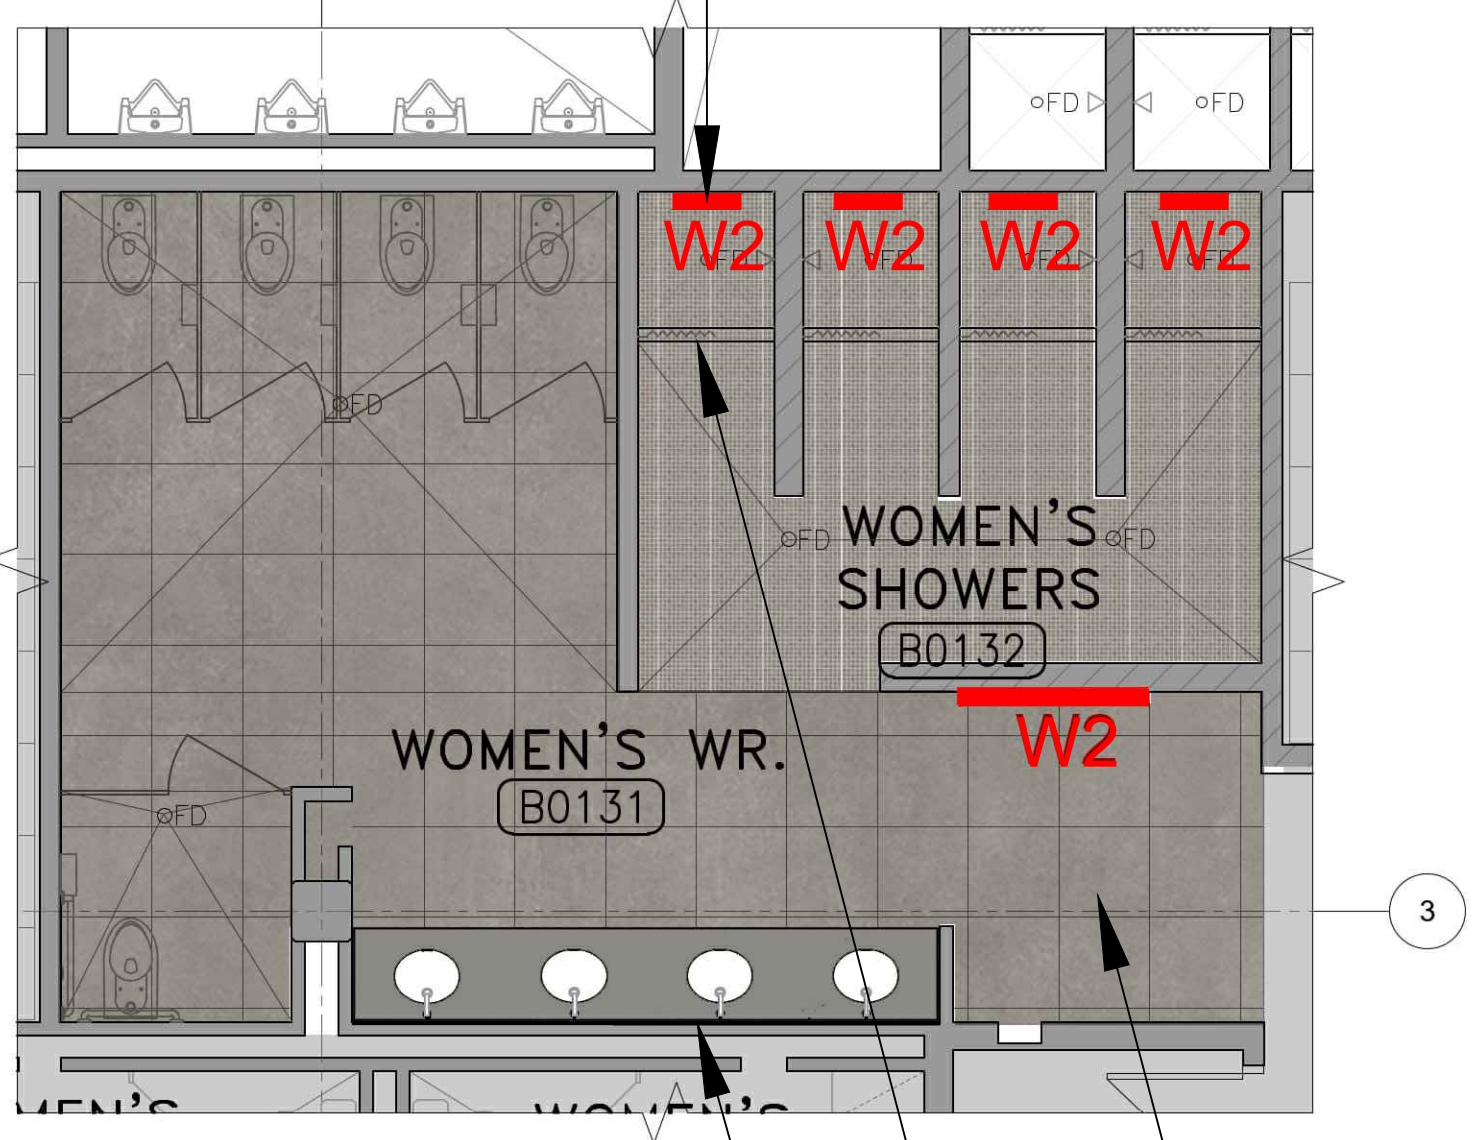

2 TYPICAL SHOWER PLAN
SB-06b SCALE: N.T.S.

Centura
Glocal Series-
Clear GC01
Finish- Natural
305mmx610mm (12"x24")
Grout: 909 - Sterling

APPROVED

General Porcelain Wall Tile- Option 1

Centura
Miki Glass Series-
Atmosphere OPUS662212
Finish- Glossy
50mmx300mm (2"x12")
Grout: 909 - Sterling

APPROVED

Feature Wall 2 Option 1a - Glass Tile

Centura
Glocal Series-
Ideal GC03
Finish- Natural
610mmx610mm (24"x24")
Grout: 939 - Mist

APPROVED

Porcelain Floor Tile- Option 1

Centura
Penta-Normatech-
Dark Taupe
ONI2006177
Finish- Matte
50mmx50mm
(2"x2")
Grout: 939 - Mist

APPROVED


**Shower Porcelain
Floor Tile-
Option 1**

Caeserstone
Raw Concrete
4004

APPROVED

**Quartz
Countertop-
Option 1**

SHEET TITLE TYPICAL SHOWER	SAMPLE BOARD NO. SB-06b	 
DATE: AUGUST 24 2026	PROJECT NO. 2520797	
PROJECT EMIL V. KOLB CENTRE PEEL REGIONAL POLICE FACILITY INTERIOR RENOVATION PROJECT 180 DERRY ROAD EAST, MISSISSAUGA, ON L5T 2Y5		

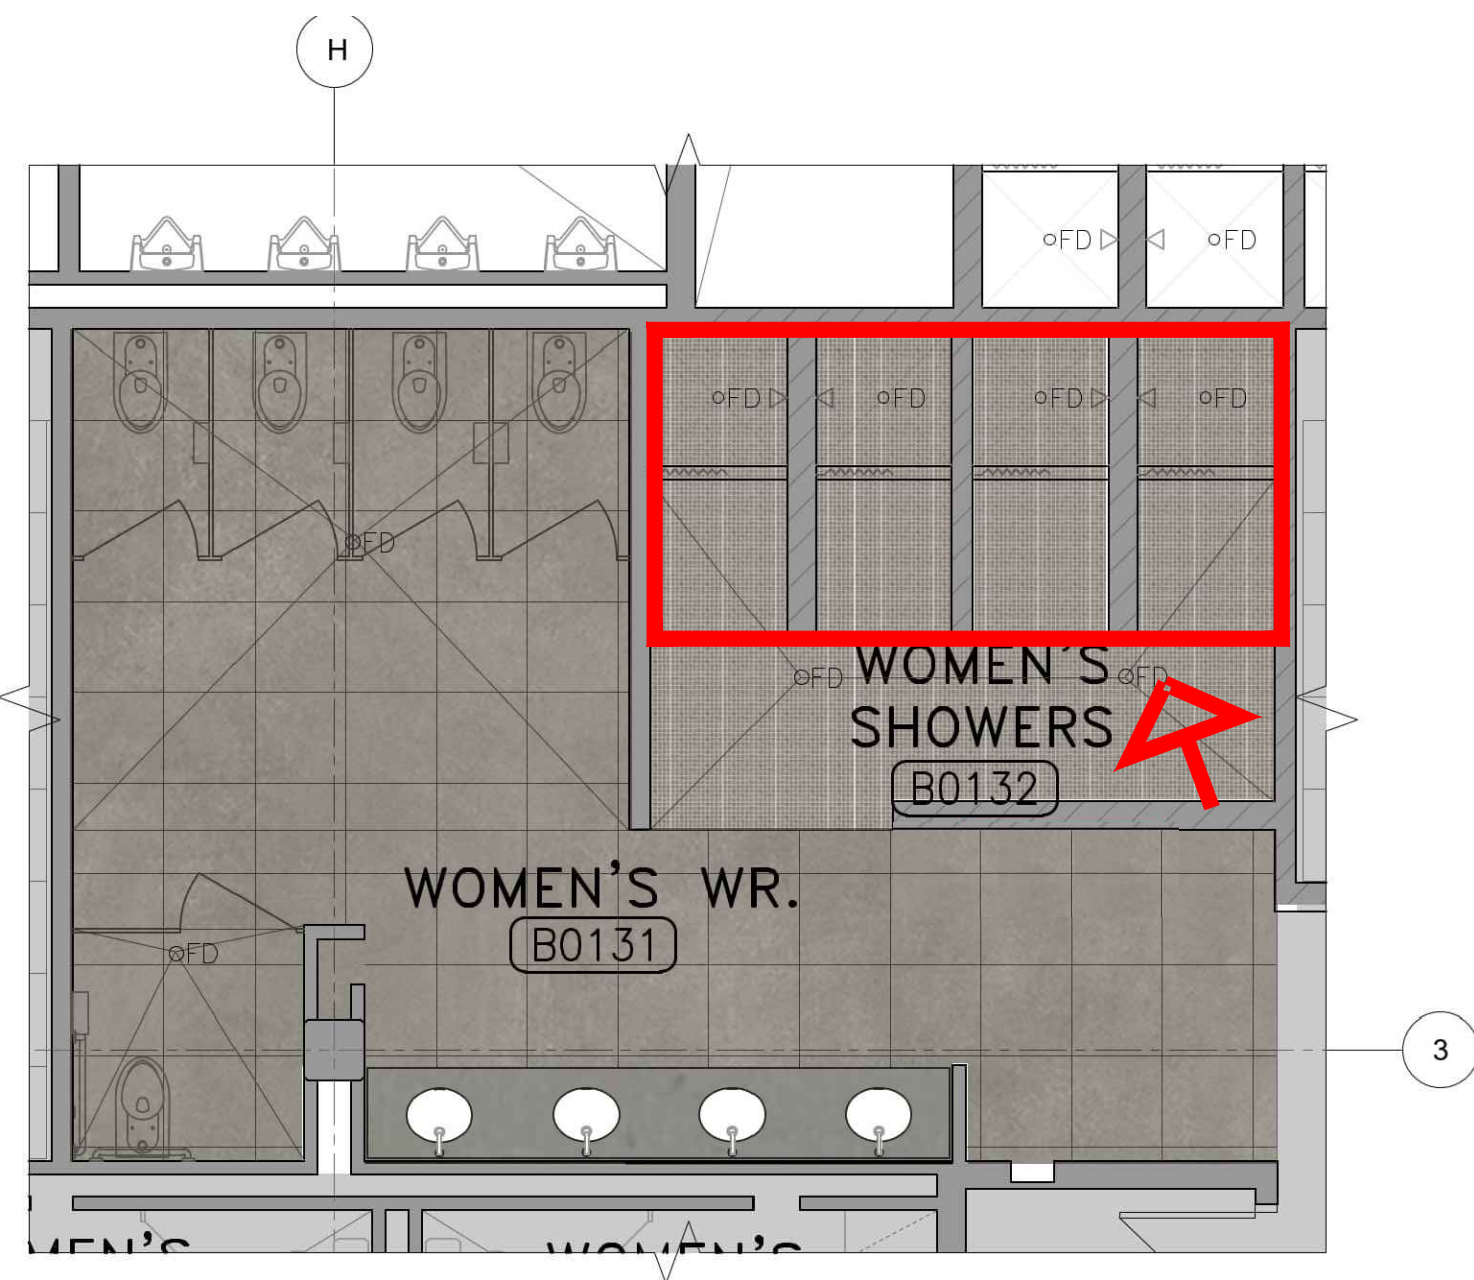


1
SB-07



TYPICAL SHOWER MODULE PLAN
SCALE: N.T.S.







REFER TO SB-06b TYPICAL SHOWER FOR FLOOR
TILE OPTIONS

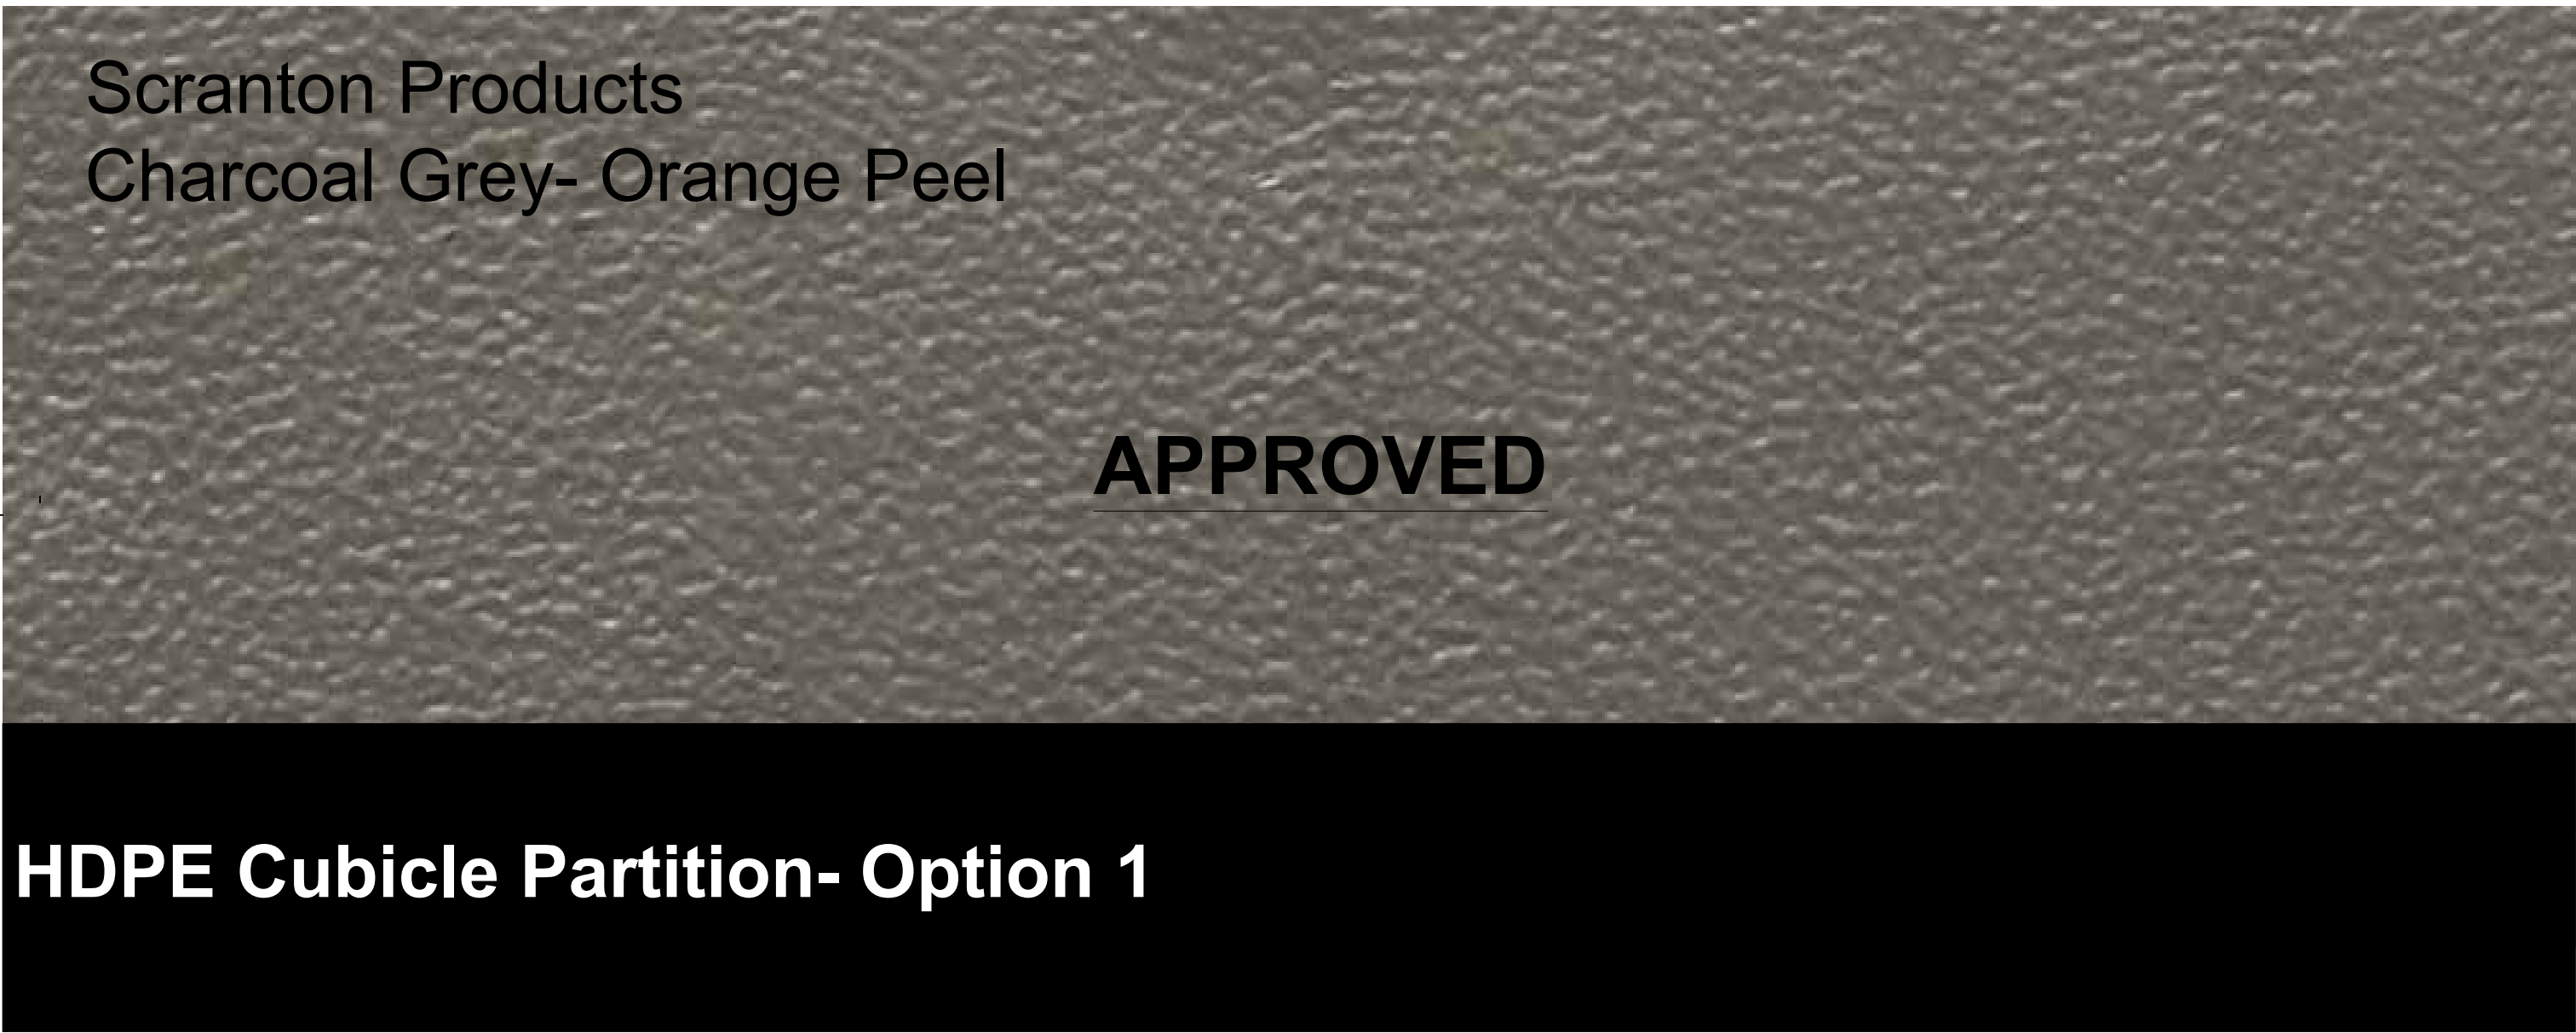

SHEET TITLE TYPICAL SHOWER MODULE		SAMPLE BOARD NO. SB-07	 
DATE: AUGUST 24 2026		PROJECT NO. 2520797	
PROJECT EMIL V. KOLB CENTRE PEEL REGIONAL POLICE FACILITY INTERIOR RENOVATION PROJECT 180 DERRY ROAD EAST, MISSISSAUGA, ON L5T 2Y5			

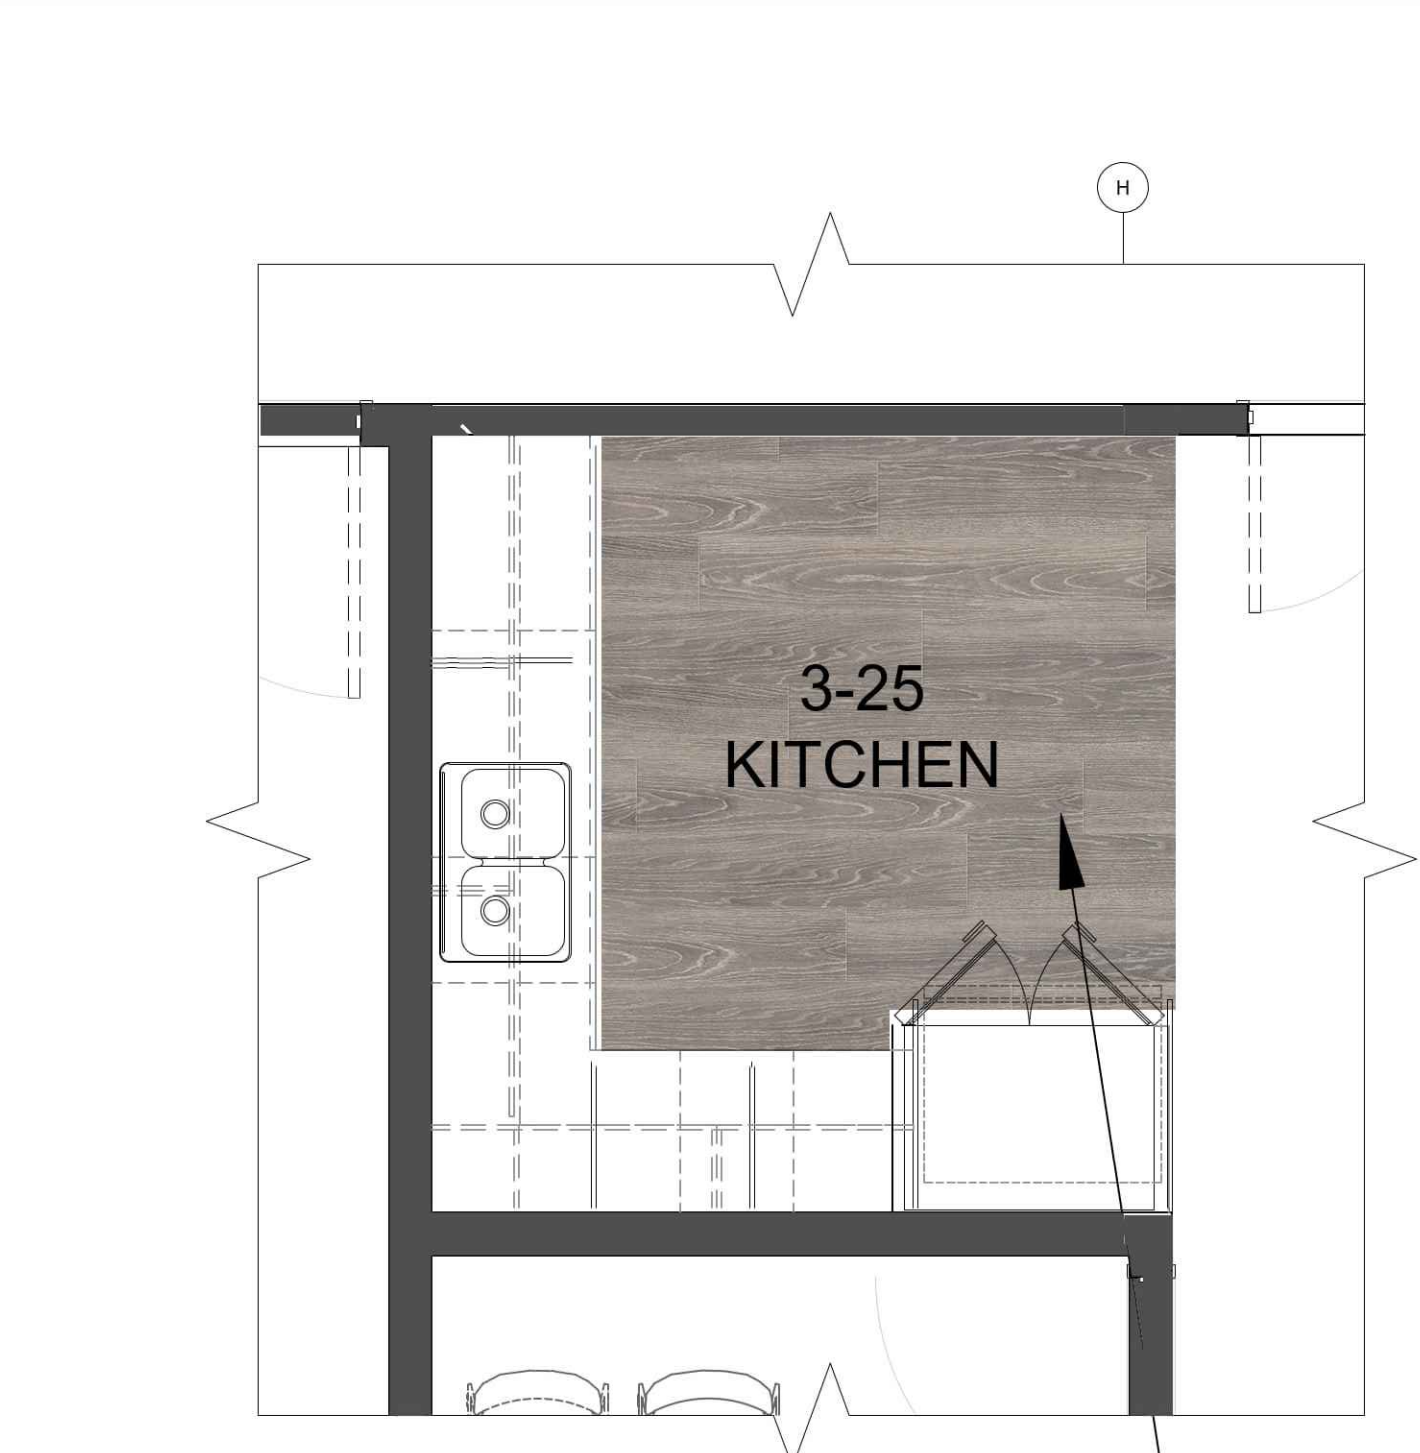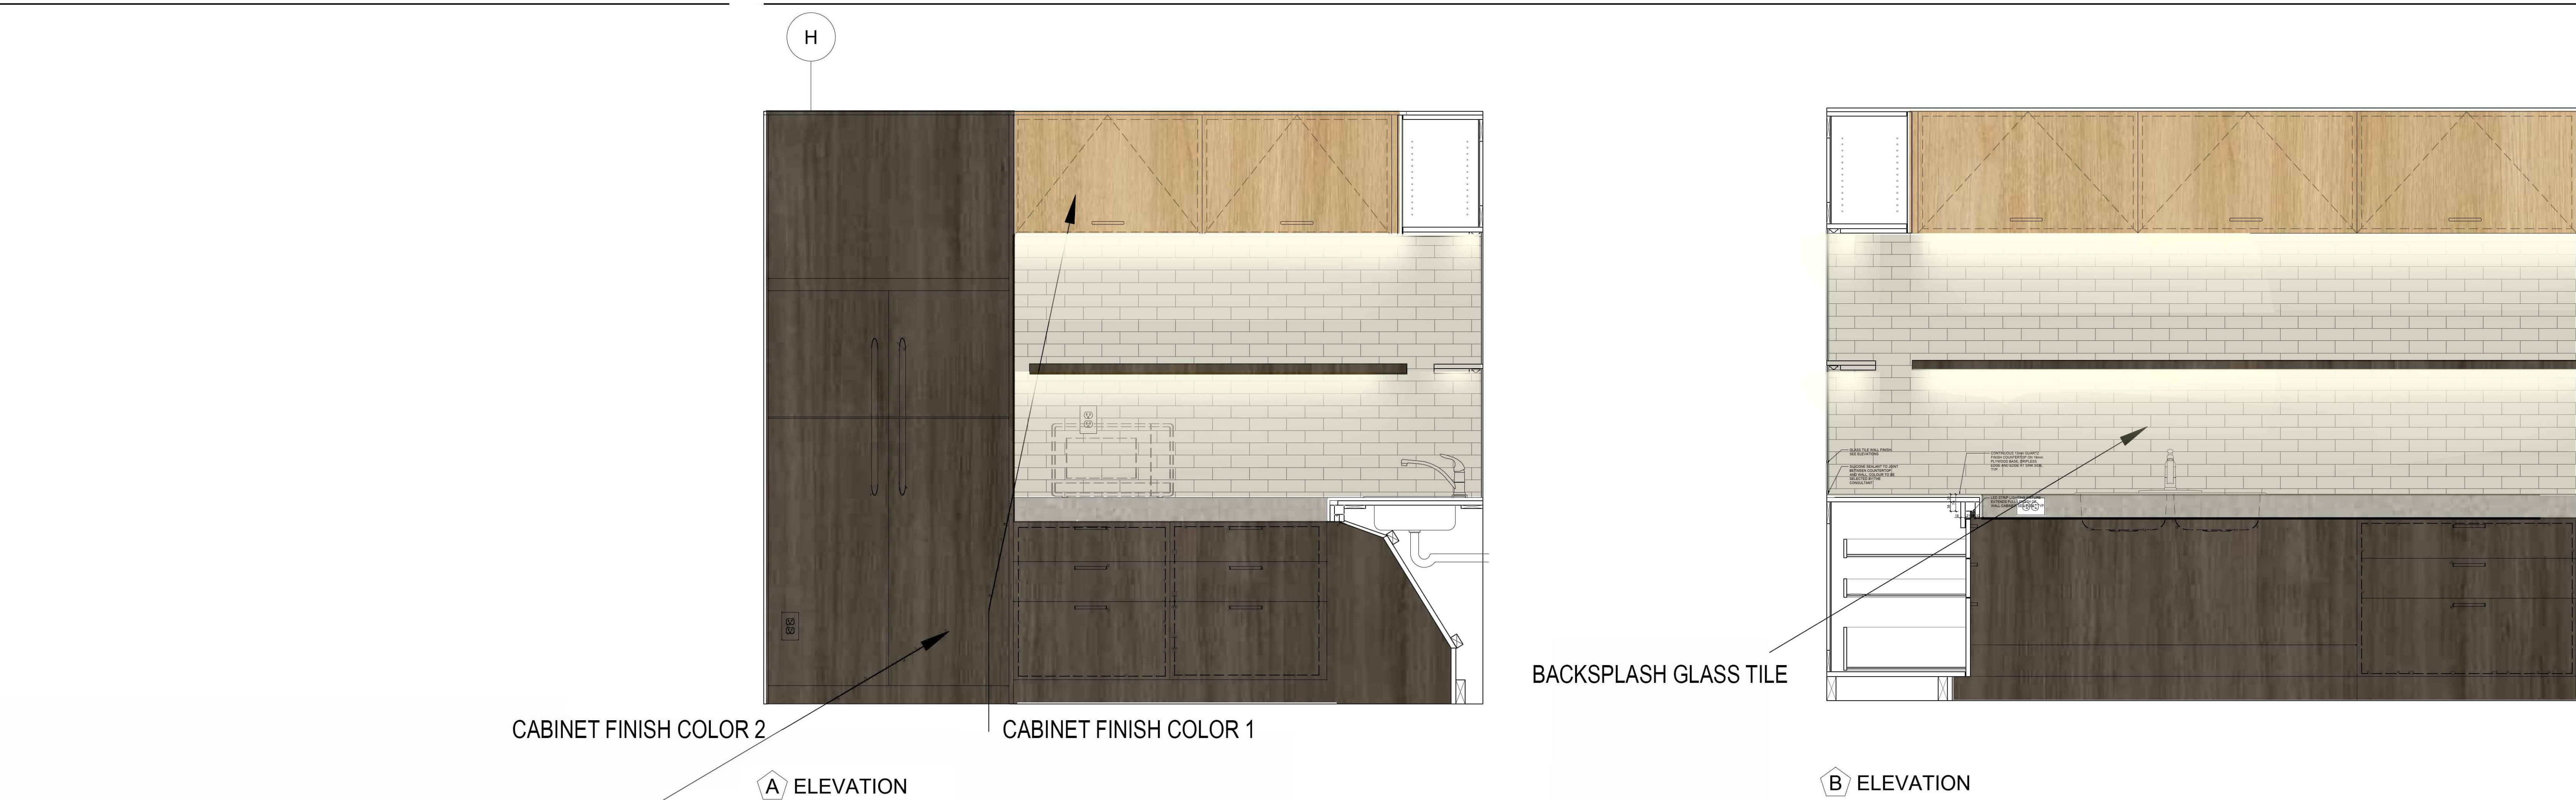

2 TYPICAL KITCHEN PLAN
SB-07 SCALE: N.T.S.

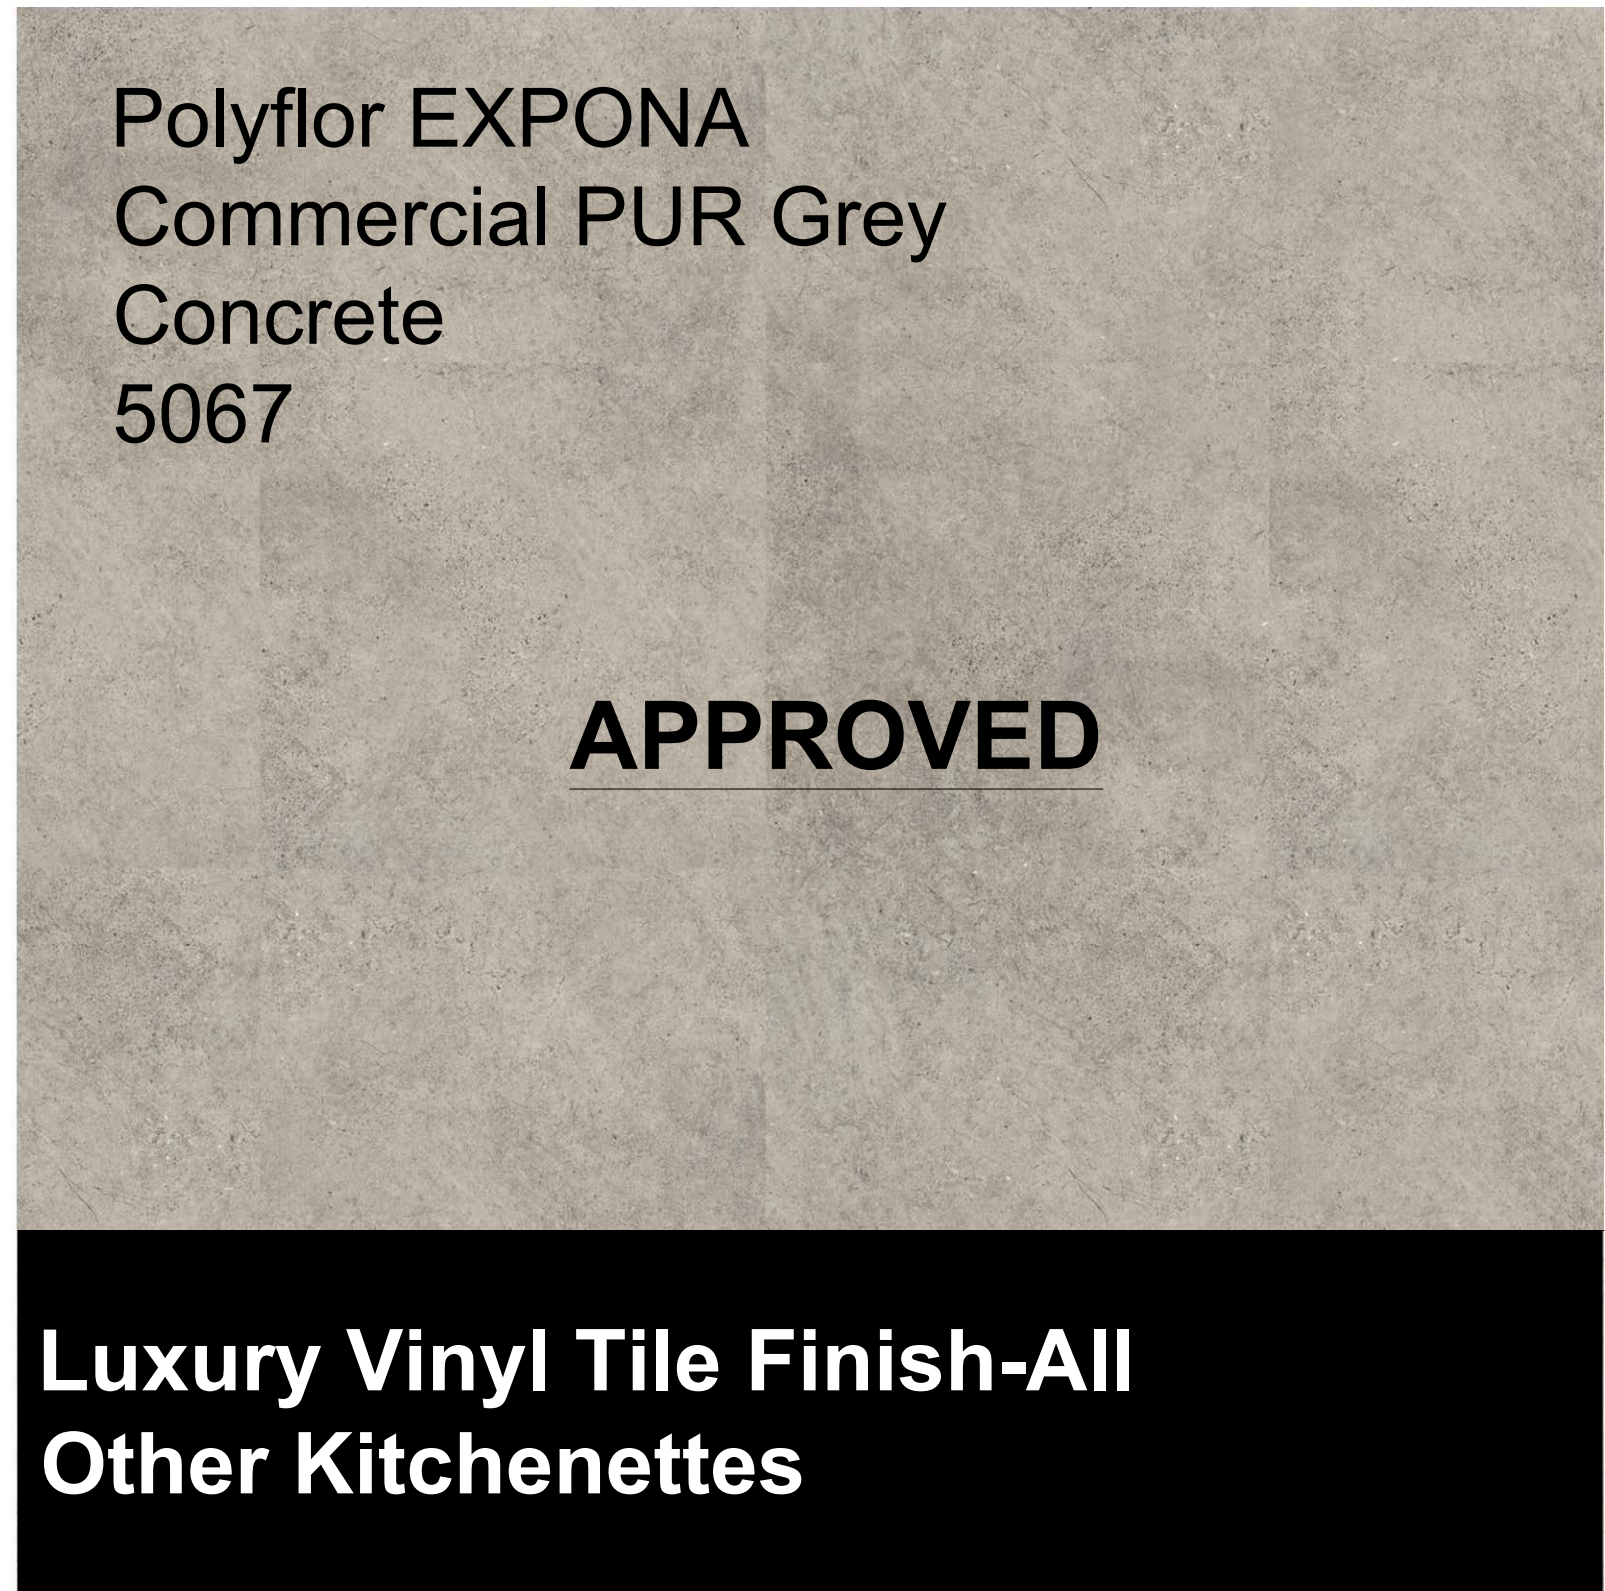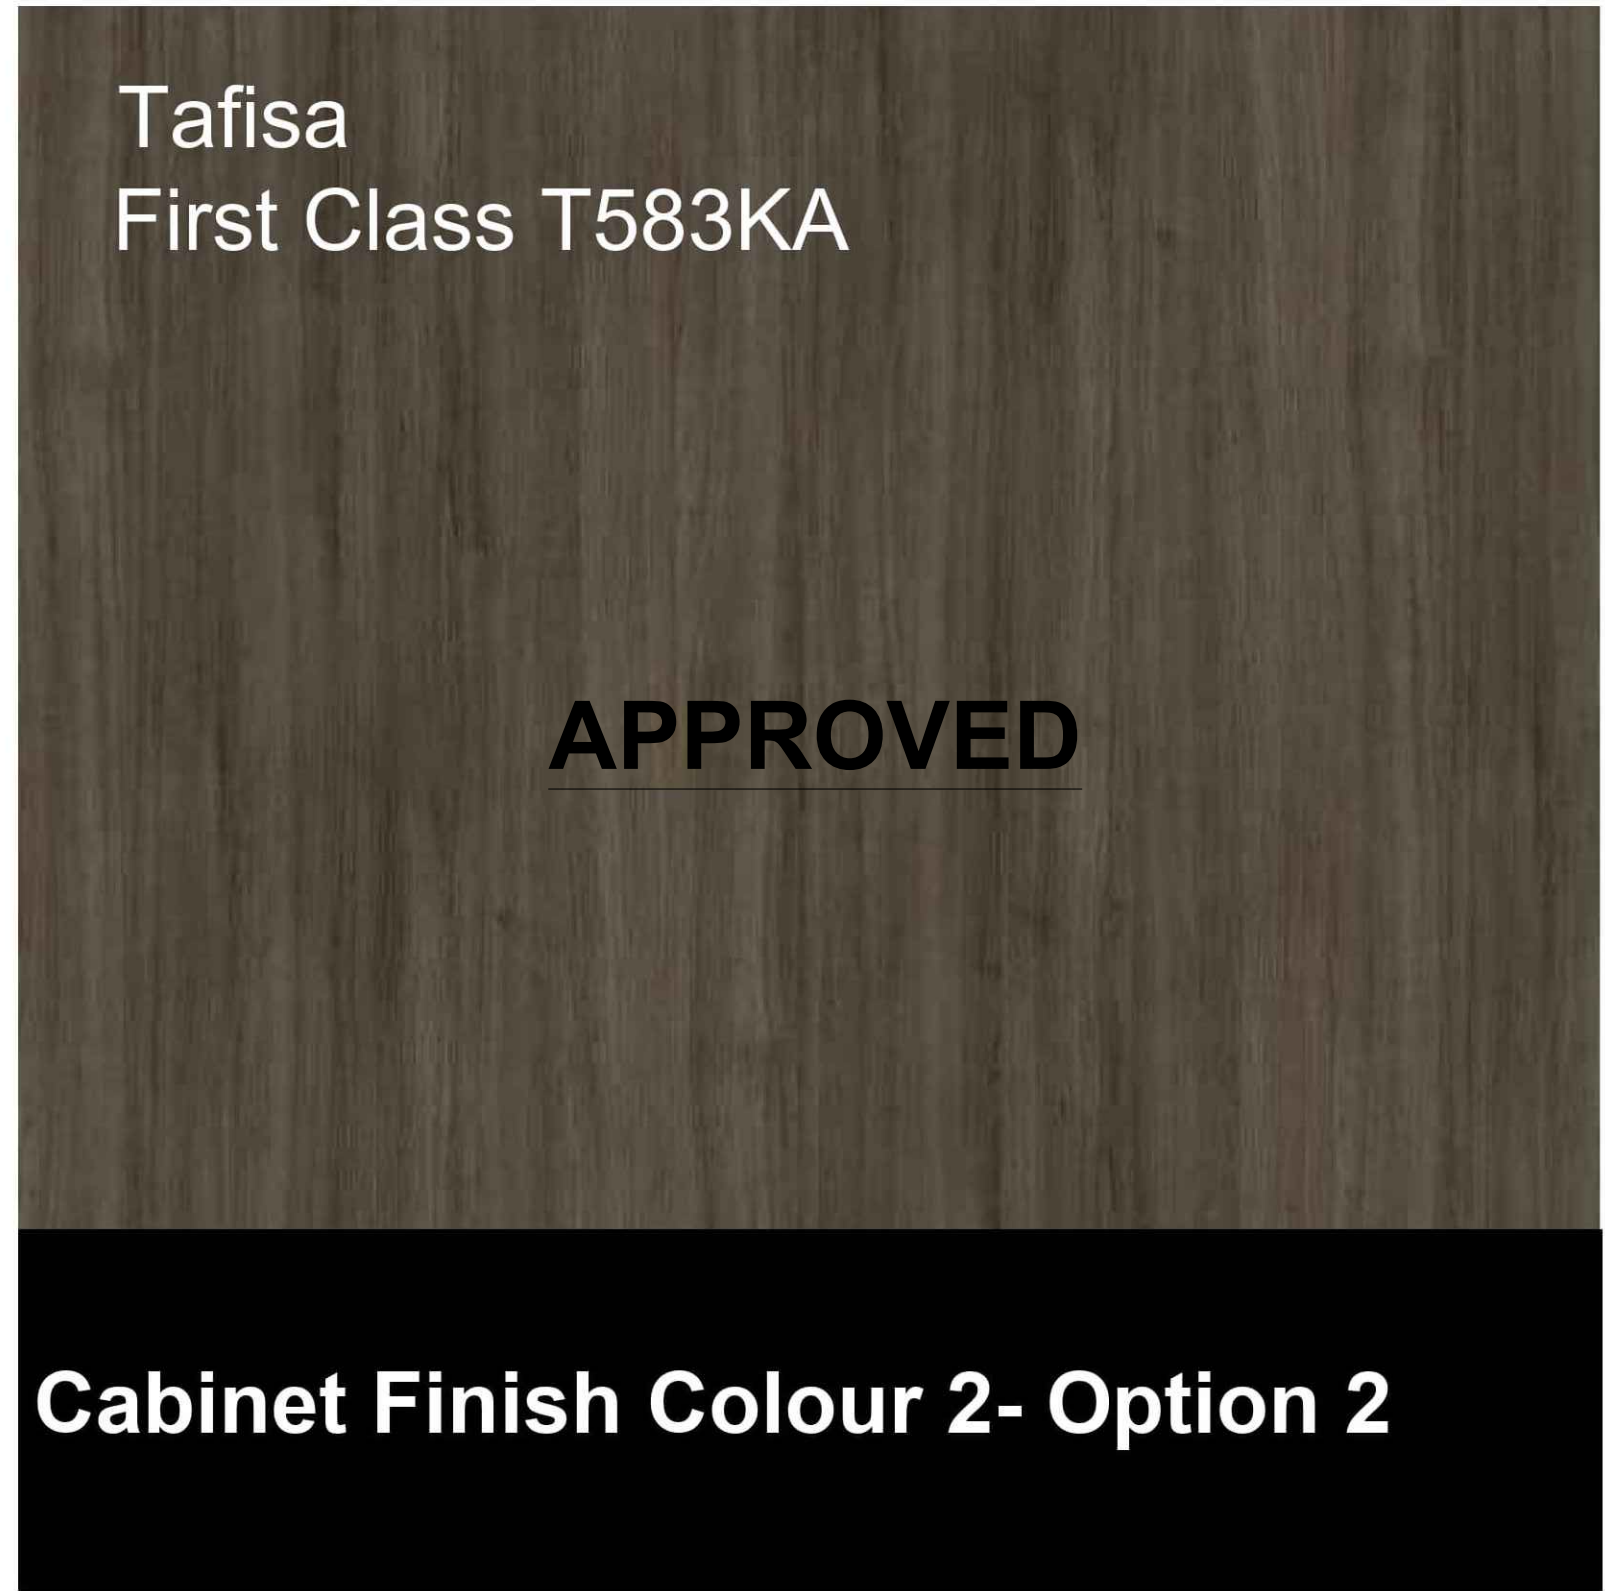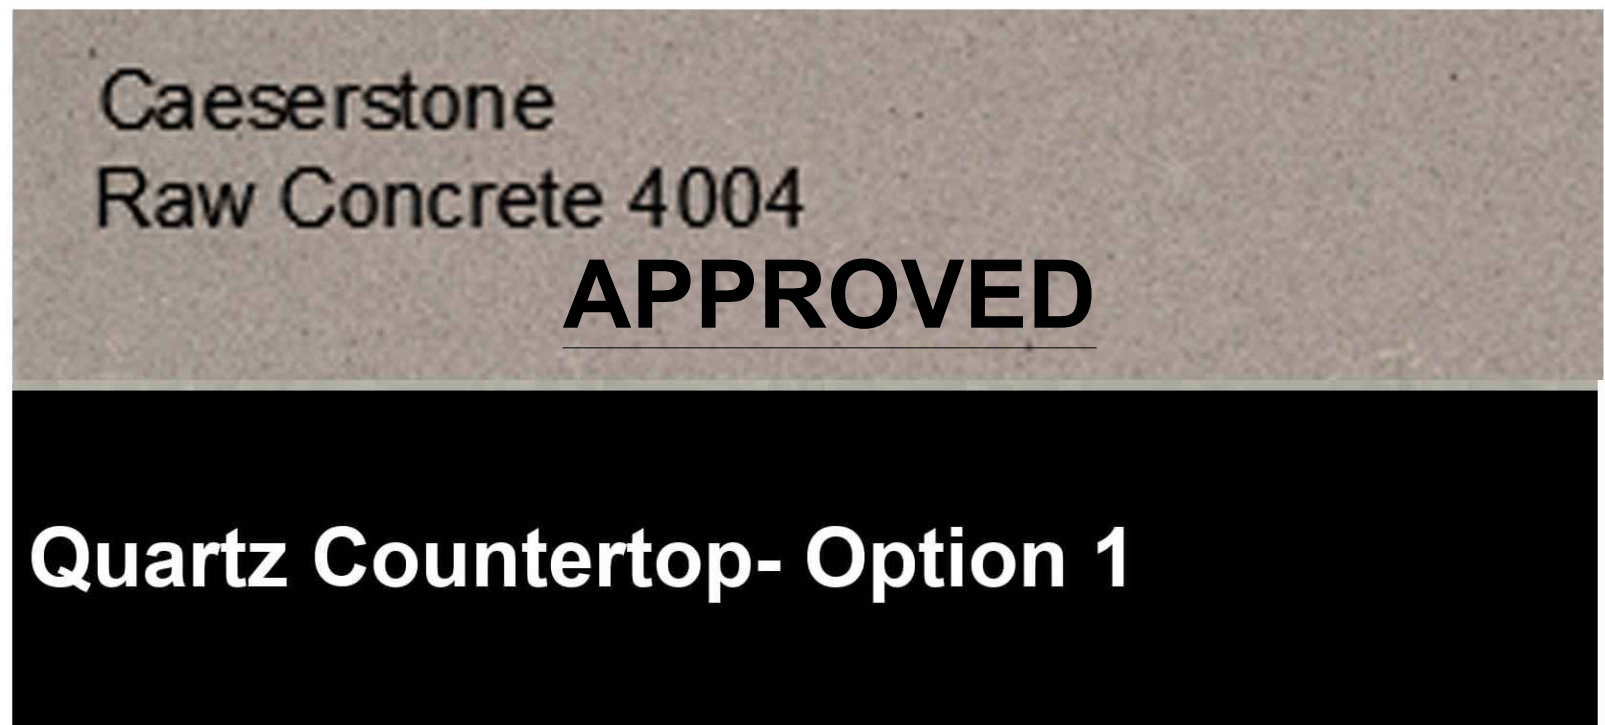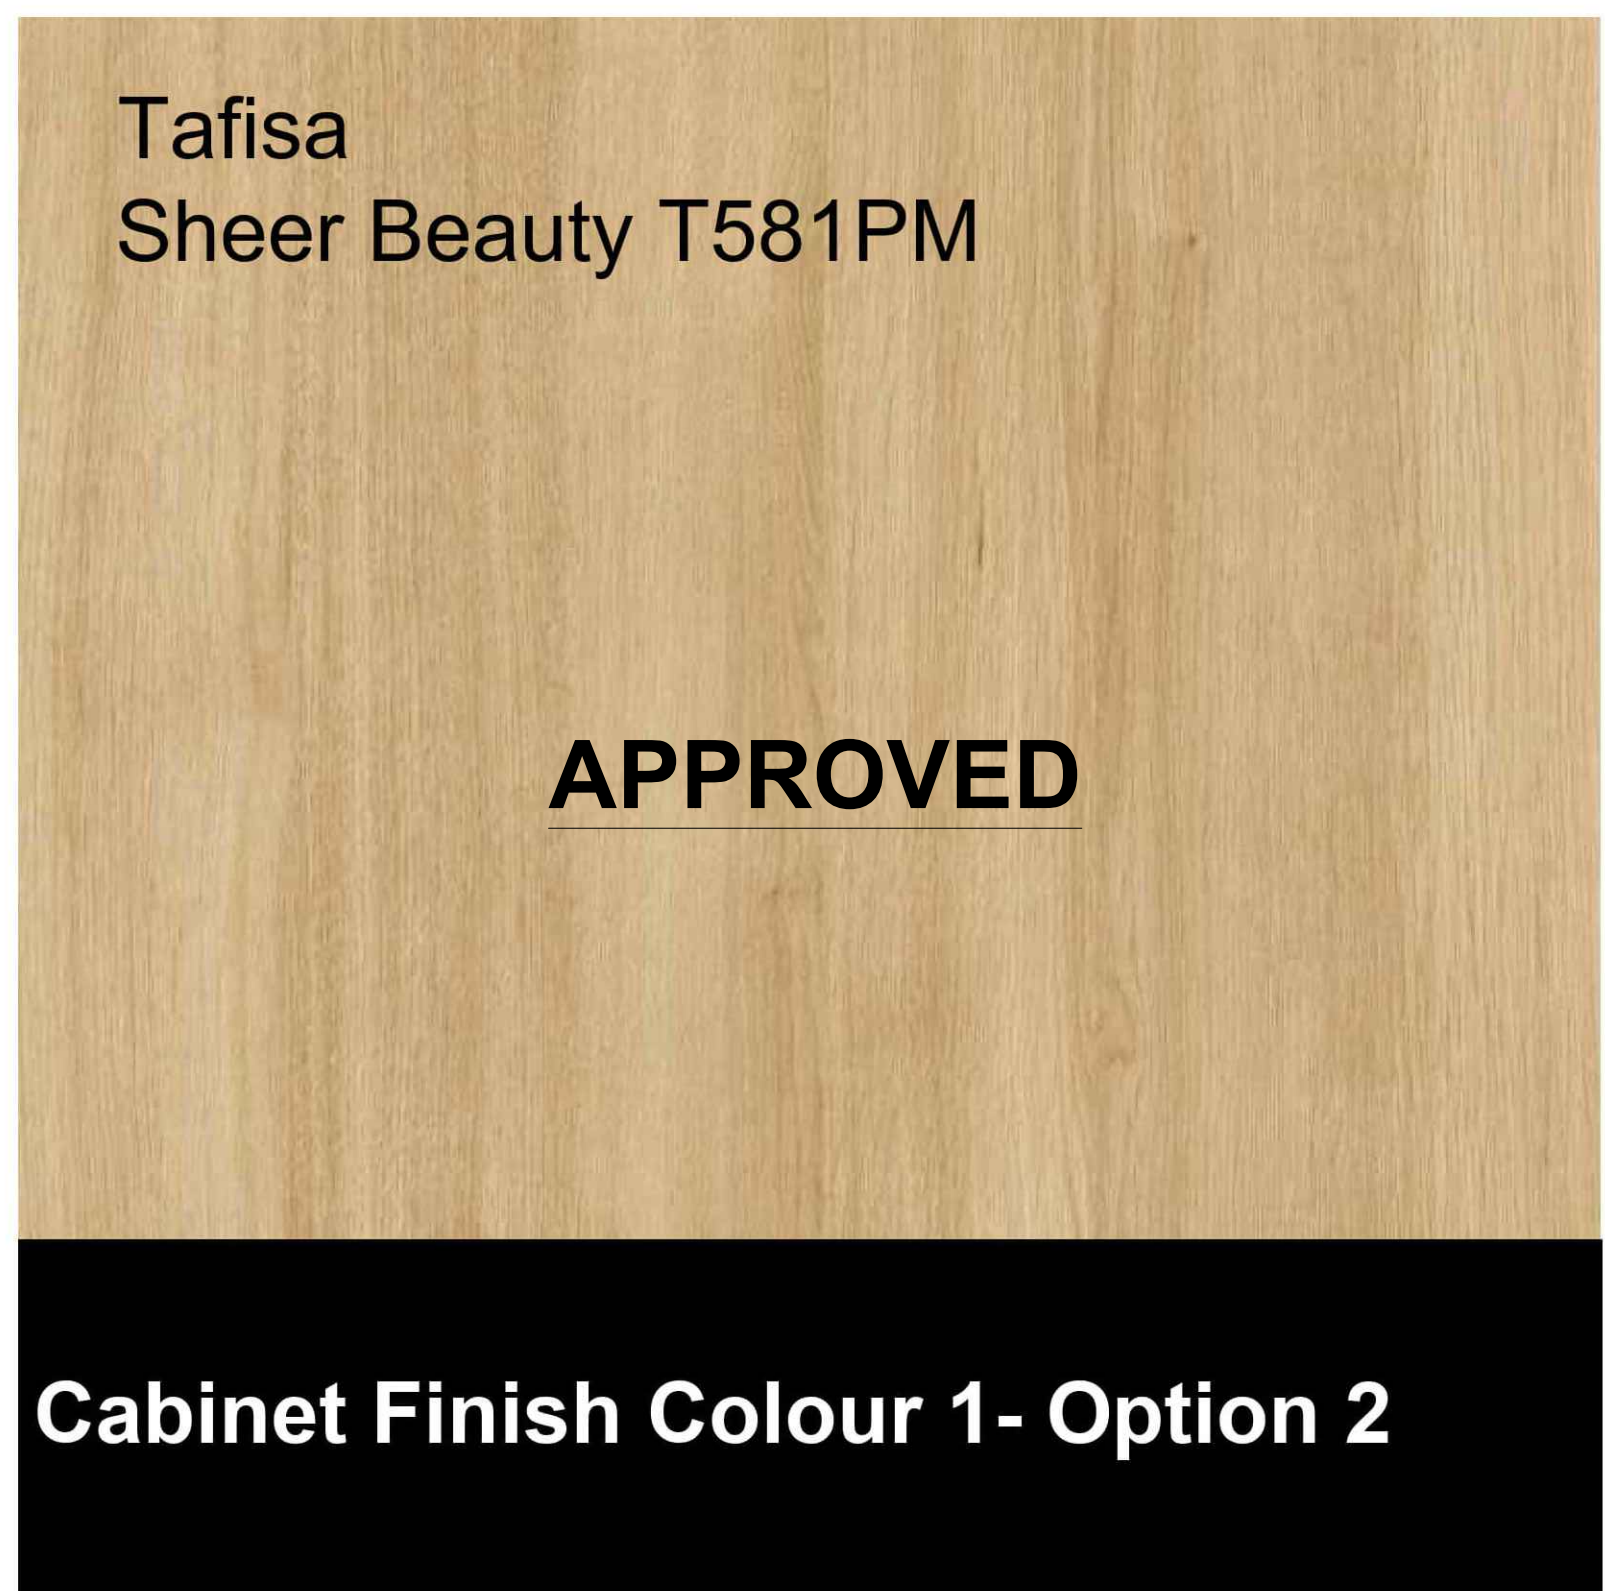

SHEET TITLE		SAMPLE BOARD NO.	 
TYPICAL KITCHEN		SB-08	
DATE: AUGUST 24 2026		PROJECT NO. 2520797	
PROJECT			
EMIL V. KOLB CENTRE PEEL REGIONAL POLICE FACILITY			
INTERIOR RENOVATION PROJECT			
180 DERRY ROAD EAST, MISSISSAUGA, ON L5T 2Y5			