

CEDARBROOK LODGE PROPOSED MODIFICATIONS 5TH AND 6TH FLOORS

520 Markham Road, Toronto, ON

Issued for Tender
and Building Permit
2026-07-21

CLIENT



Unity Health Toronto

St. Joseph's Health Centre
Unity Health Toronto
30 The Queensway,
Toronto, ON, M6R 1B5

Contact: Spiros Rigas | Project Manager - Redevelopment

T: 416-530-6000

E: Spiros.Rigas@unityhealth.to

LIST OF CONSULTANTS AND DRAWINGS

ARCHITECTURAL



477 Richmond St. W. Suite 301
Toronto Ontario, M5V 3E7

Contact: Wilson Jung

T: 416.340.7373
F: 416.340.0005
E: wilson@hjarchitects.ca

DRAWING INDEX

A-000	LIST OF CONSULTANT AND DRAWINGS
A-200	FLOOR FINISHES PLAN 5TH AND 6TH FLOOR
A-300	ENLARGED SHOWER ROOM DEMOLITION PLAN, CONSTRUCTION
A-301	PLAN AND RCP 6TH FLOOR
A-302	ENLARGED BF WASHROOM DEMOLITION PLAN, CONSTRUCTION
A-400	PLAN AND RCP 6TH FLOOR
A-401	INTERIOR ELEVATIONS
SP-001	DOOR AND HARDWARE SCHEDULE, DOOR DETAILS AND PARTITION
SP-002	SCHEUDLE
SP-003	SHOWER ROOM DETAILS
SP-004	ARCHITECTURAL SPECIFICATIONS
SP-005	ARCHITECTURAL SPECIFICATIONS
SP-006	ARCHITECTURAL SPECIFICATIONS
SP-007	ARCHITECTURAL SPECIFICATIONS

MECHANICAL

HH ANGUS & ASSOCIATES LIMITED

1176 Eglinton Ave E #800,
North York, ON M3C 0S1

Contact: Elias Barker

T: (416) 988-1909
E: Elias.Barker@hhangus.com

DRAWING INDEX

M1	MECHANICAL LEGEND, DRAWING LIST AND DETAILS
M10	MECHANICAL DEMO & NEW LAYOUTS

ELECTRICAL

HH ANGUS & ASSOCIATES LIMITED

1176 Eglinton Ave E #800,
North York, ON M3C 0S1

Contact: Michael Del Pilar

T: (647) 867-6637
E: Michael.DelPilar@hhangus.com

DRAWING INDEX

E10	ELECTRICAL LEGEND, DRAWING LIST, DETAIL AND NEW LAYOUT
-----	--

REFER TO CHANGE OF USE BUILDING
PERMIT NUMBER 24.123510 BLD 00 BA
ISSUED FOR THE 5TH AND 6TH FLOOR.

ITEM	ONTARIO BUILDING CODE DATA MATRIX PARTS 3 & 9				BUILDING CODE REFERENCE					
	References are to Division B unless noted [A] for Division A or [C] for Division C									
1	PROJECT DESCRIPTION: ☐ NEW ☐ ADDITION ☐ CHANGE OF USE ☐ ALTERATION				☐ PART 11 11.1 to 11.4	☐ PART 3 1.3.3.2 [A] ☐ PART 9 1.3.3.3 [A]				
2	MAJOR OCCUPANCY(S): Group B Division 3 Floors 1, 2, 3, 4 Group B Division 2 Floors 5, 6				3.1.2.	9.10.2.				
3	BUILDING AREA (m²)	EXISTING	NEW	TOTAL UNCHANGED	1.4.1.2 [A]	1.4.1.2 [A]				
4	GROSS AREA	EXISTING	NEW	TOTAL UNCHANGED	1.4.1.2 [A]	1.4.1.2 [A]				
5	NUMBER OF STOREYS:	ABOVE GRADE	6	BELOW GRADE	1	1.4.1.2 [A] & 3.2.1.1. 9.10.4.				
6	NUMBER OF STREETS / FIRE FIGHTER ACCESS:	2			3.2.2.10. & 3.2.5	9.10.20.				
7	BUILDING CLASSIFICATION:	3.2.2.4.2			3.2.2.20. - .93	9.10.2.				
8	SPRINKLER SYSTEM PROPOSED ☐ ENTIRE BUILDING ☐ SELECTED COMPARTMENTS ☐ SELECTED FLOOR AREAS ☐ BASEMENT ☐ IN LIEU OF ROOF RATING ☐ NOT REQUIRED				3.2.1.5. & 3.2.2.18., 21, 22, 29, 3.2.4.1., 3.2.4.9., 3.2.4.15. & 3.2.5.12.-.14.	9.10.8.2.-.4 & 3.2.4.7.(4)				
9	STANDPIPE REQUIRED:	☐ YES ☒ NO			3.2.5.8.-.11	N/A				
10	FIRE ALARM REQUIRED:	☒ YES ☐ NO			3.2.4.	9.10.18.				
11	WATER SERVICE/SUPPLY IS ADEQUATE:	☒ YES ☐ NO			3.2.5.7.	N/A				
12	HIGH BUILDING:	☐ YES ☒ NO			3.2.6.	N/A				
13	CONSTRUCTION RESTRICTIONS: ☐ COMBUSTIBLE PERMITTED ☒ NON-COMBUSTIBLE REQUIRED ☐ BOTH ACTUAL CONSTRUCTION: ☐ COMBUSTIBLE ☒ NON-COMBUSTIBLE ☐ BOTH				3.2.2.20.-.93 & 3.1.6.	9.10.6., 3.1.5., & 3.1.4.7.				
14	MEZZANINE(S) AREA (m²)	N/A			3.2.1.1.	9.10.4.1.				
15	OCCUPANT LOAD BASED ON	☐ m² / PERSON ☐ DESIGN OF BUILDING			3.1.17.	9.9.1.3. Table 3.1.17.7.				
EXISTING OCCUPANT LOAD IS UNCHANGED										
16	BARRIER-FREE DESIGN	☒ YES ☐ NO (EXPLAIN)			3.8.	9.5.2. & 3.8.				
17	HAZARDOUS SUBSTANCES	☐ YES ☒ NO			3.3.1.2.	9.10.1.3.				
18	REQUIRED FIRE RESISTANCE RATING (FRR)	HORIZONTAL ASSEMBLIES FRR (HOURS) FLOORS 2 h HOURS ROOF N/A HOURS MEZZANINE 1 h HOURS FRR OF SUPPORTING MEMBERS FLOORS 2 h HOURS ROOF N/A HOURS MEZZANINE 1 h HOURS				LISTED DESIGN NO. OR DESCRIPTION (SG-2) N/A NOT IN SCOPE LISTED DESIGN NO. OR DESCRIPTION (SG-2) N/A NOT IN SCOPE NOT IN SCOPE	3.2.2.20.-.93, 3.2.1.2, 3.2.1.4., 3.2.2.15., 3.3.2.1. 9.10.14. & 9.10.15.			
19	SPATIAL SEPARATION - CONSTRUCTION OF EXTERIOR WALLS				3.2.3.	9.10.14. & 9.10.15.				
	WALL	AREA OF EBF (m²)	LD (m)	L/H OR HL	PERMITTED MAX. % OF OPENINGS	PROPOSED % OF OPENINGS	FRR (HOURS)	LISTED DESIGN OR DESCRIPTION	COMB. CONST.	NON-COMB. CONST.
	NORTH									
	SOUTH									
	EAST									
	WEST									
20	PLUMBING FIXTURES REQUIREMENTS				BUILDING CODE REFERENCE					
	MALE/ FEMALE COUNT @ 50 % 50 %				OCCUPANT LOAD	BC TABLE NUMBER	FIXTURES REQUIRED	FIXTURES PROVIDED	3.7.4., 3.8.2.3.	9.31. & 3.7.4
	EXCEPT AS NOTED OTHERWISE				6th FLOOR: OCCUPANCY B3	30	3.7.4.4	4	4	
NOTE: PATIENT WASHROOMS ARE EXISTING TO REMAIN UNCHANGED										
21	OTHER (DESCRIBE)									
NOTE: N/A DENOTES NOT APPLICABLE TO THIS PROJECT										

ABBREVIATION LEGEND

A BLK. BD. BOT. BRNZ. BLDG. B BLK. BD. BOT. BRNZ. BLDG. C CAB. CALK. CLG. COL. CONT. C/W J. KIT. CH CR CT D DEM. DET. DIA. DIM. DIST. DWGS. E ELEC. ELEV. EXIST. EMER. ENR. EQUIP. EP EX. F FIX. FIXT. FLR. FLOOR.	ABOVE ALUMINUM ANODIZED APPROVED ARCHITECT OR ARCHITECTURAL BLOCK BOARD BOTTOM BRONZE BUILDING CABINET CAULKING CEILING CENTRE LINE COLUMN CONTINUOUS COMPLETE WITH CONTROL JOINT CONTRACTOR OR CONTRACT COAT HOOK CHAIR RAIL CURTAIN TRACK DEMOLITION DETAIL DIAMETER DIMENSION DISTANCE DRAWINGS ELECTRIC ELEVATION EXISTING EMERGENCY ENTRANCE EQUIPMENT ELECTRIC PANEL EXISTING FIXED FIXTURE FLOOR FLUORESCENT	FURR. FF G GRAL. GL. GALV. GWB. GC. GROUT GYP. GB. I INSUL. INT. J JAN. JAN. CLO. JNT. JST. K KP. KIT. L LAB. LAM. LAV. LT. LOUV. M MACH. MAINT. MGR. MAX. MECH. MED. MET. MEZZ. MLWK. MIN. MIR. MISC. MUL. N N. NLC. NTS.	FURRING FINISHED FLOOR GENERAL CONTRACTOR GLASS OR GLAZED GALVANIZED GYPSUM WALL BOARD GENERAL CONTRACTOR GROUT GYPSUM GRAB BAR INSULATION INTERIOR JANITOR JANITOR CLOSET JOINT JOIST KICK PLATE KITCHEN LABORATORY LAMINATE LAVATORY LIGHT LOUVER(S) MACHINE MAINTENANCE MANAGER MAXIMUM MECHANICAL MEDIUM METAL MEZZANINE MILLWORK MINIMUM MIRROR MISCELLANEOUS MULLION NORTH NOT IN CONTRACT NOT TO SCALE	O O/C OFF. OPNG. OPP. OSG. OPP. OWSL. P PTD. PNL. PTN. PERP. PLAS. PL. PLBG. PT. POL. POLY. PROJ. PTD Q QUAN. R RAD. REF. RE: REFL. REINP. REMOV. REQD. RESIL. REV. RND. R.T.U. S SAN. SD. SCWD SC. STRUC. ST. STOR. SUSP. SVST. SIM. STL. SHL.	ON CENTRE OFFICE OPENING OPPOSITE ORIGINAL OPPOSITE OPEN WEB STEEL JOIST PAINT PANEL PARTITION PERMANENT PERPENDICULAR PLASTER PLATE PLUMBING POINT POLISH POLYETHYLENE PROJECT PAPER TOWEL DISPENSER QUANTITY RADIUS REFERENCE REFER TO REFLECTED REINFORCED REMOVE REQUIRED RESILIENT REVISION ROUND ROOF TOP UNIT SANITARY SOAP DISPENSER SOLID CORE WOOD STANDARD STRUCTURAL STAIN FINISH STORAGE SUSPENDED SYSTEM SIMILAR STEEL SHELF	T T.B.D. TEL. TEMP. TYP. TPD U U.N.O. V VAR. VNR. V.I.F. VEST. V.B. VR. W W. W.H. W.GL. WDW. WD. W.V. WR. TO BE DETERMINED TELEPHONE TEMPORARY TYPICAL TOILET PAPER DISPENSER UNLESS NOTED OTHERWISE UNFINISHED UTILITY VARIABLE VENEER VERIFY IN FIELD VESTIBULE VINYL BASE VAPOUR RETARDER WEST WALL HUNG WIRE GLASS WINDOW WOOD WOOD VENEER WASTE RECEPTACLE
--	--	--	---	---	---	---

01 ABBREVIATION LEGEND
A-000 N.T.S



02 LOCATION PLAN
A-000 N.T.S

03 OBC MATRIX
A-000 N.T.S



477 richmond st. w. suite 301
toronto ontario m5v 3e7
t 416.340.7373 f 416. 340.0005
hjarchitects.ca

This drawing is the property of the Architect and unauthorized reproduction is prohibited under the copyright act.
Electronic files, when provided, are instruments of service and the sole property of Hanson + Jung Architects Inc. No alteration or reproduction shall be made without written permission from Hanson + Jung Architects Inc.
The Contractor shall check and verify all dimensions and report any discrepancies to the Architect prior to construction; do not scale this drawing.
This drawing shall not be used for construction purposes unless properly signed and sealed by the Architect.

8	.	.
7	.	.
6	.	.
5	.	.
4	.	.
3	.	.
2	.	.
1	ISSUED FOR TENDER & BLDG PERMIT APPLICATION	2026-07-21
NO	ACTION	DATE


Client:
**St. Joseph's Health Centre
Unity Health Toronto**

Project Title:
**CEDARBROOK LODGE
PROPOSED MODIFICATIONS
5TH AND AND 6TH FLOOR**

Sheet Title:
**LIST OF CONSULTANTS
AND DRAWINGS.**

Project North	Stamp 	
Date: 2026-06-22	Project No.: 26-10	
Scale: AS NOTED	Drawn: AY	Checked: WJ
Drawing Number:		

A-000

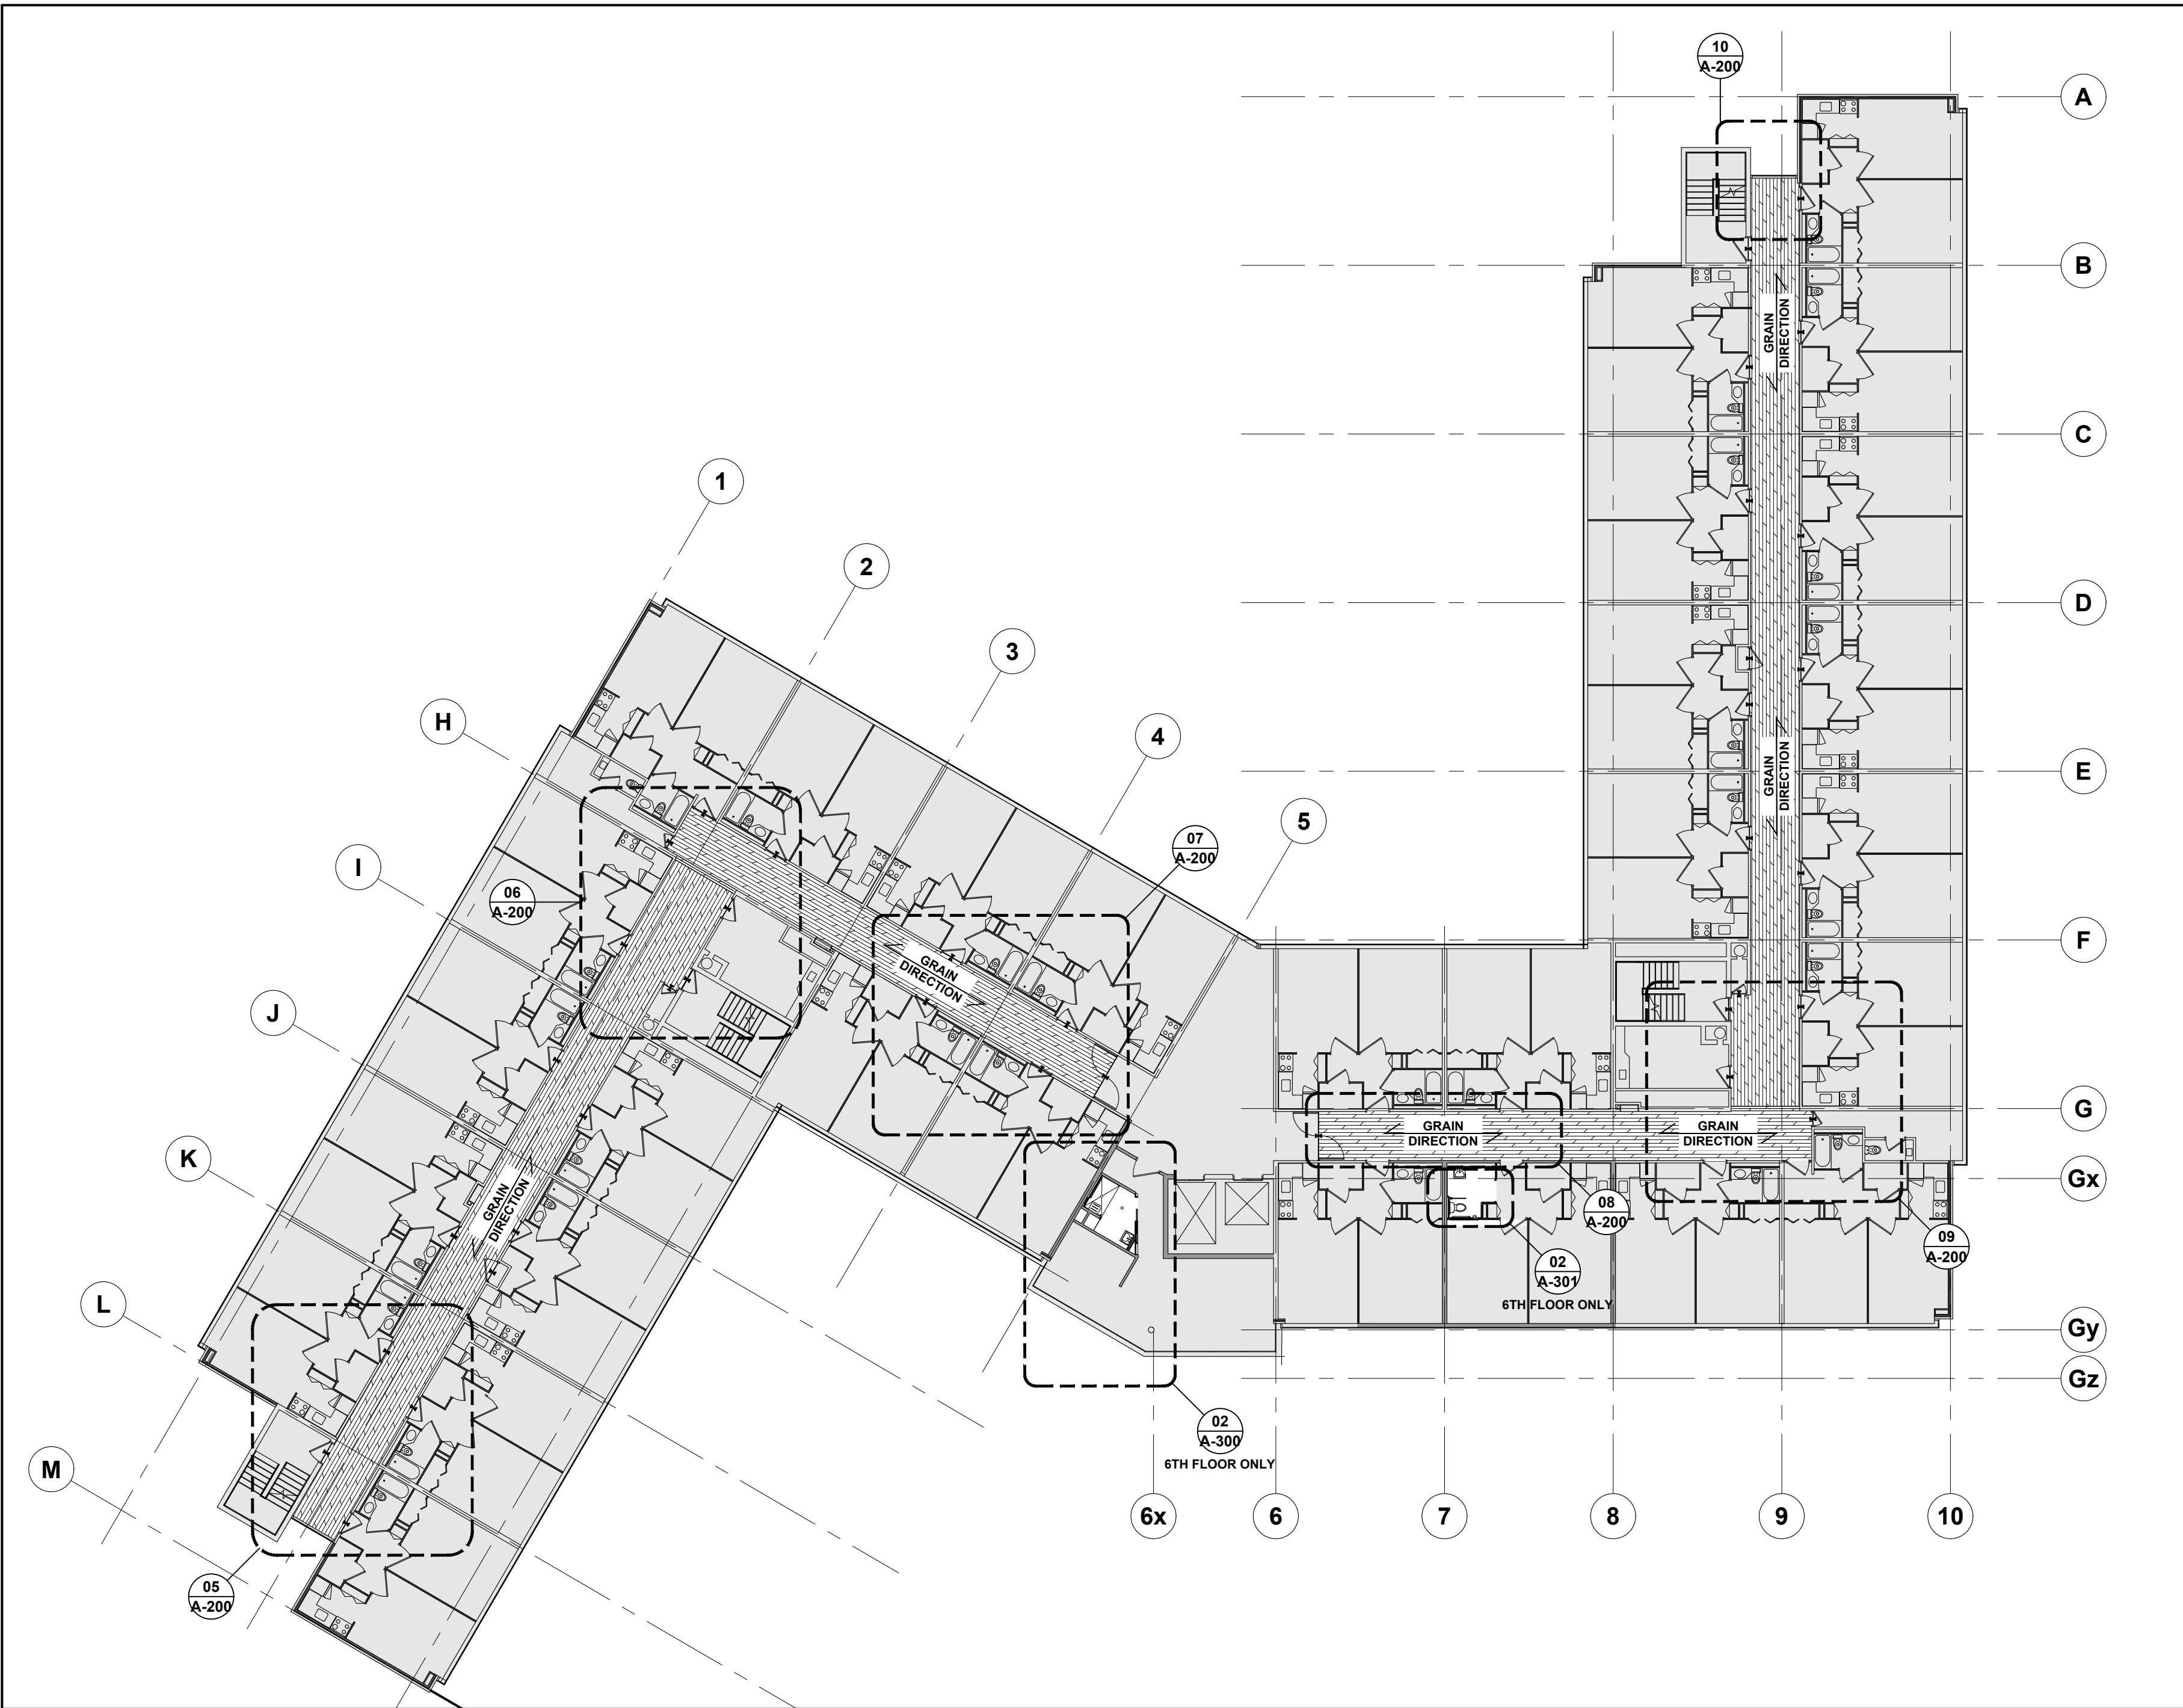

01 FLOOR FINISHES PLAN - 5TH AND 6TH FLOOR
A-200 SCALE 1:200

FLOOR FINISHES PLAN GENERAL NOTES


- DIMENSIONS AND CONFIGURATION OF OF EXISTING CONDITIONS SHOWN ON DRAWINGS ARE FOR REFERENCE ONLY. CONTRACTOR TO CONFIRM ACTUAL DIMENSIONS AND PARTITION LAYOUT CONFIGURATION.
- IT IS THE RESPONSIBILITY OF THE FLOORING CONTRACTOR TO INSPECT THE FIELD CONDITIONS PRIOR TO BID SUBMITTAL, DEMOLITION, AND INSTALLATION OF NEW MATERIALS.
- LAY NEW FLOORING FLUSH AND LEVEL WITH EXISTING FLOORING WHERE IT ABUTS EXISTING.
- ALL FLOORING MATERIAL TO BE INSTALLED PER THE MANUFACTURER'S SPECIFICATIONS AND USING THE MANUFACTURER'S RECOMMENDED METHODS AND PRODUCTS, ETC.
- FLOORING CONTRACTOR TO SUBMIT SHEET FLOORING SEAMING DIAGRAM TO ARCHITECT FOR APPROVAL PRIOR TO INSTALLATION.
- FLOORING CONTRACTOR'S APPLICATION OF FLOOR FINISH CONSTITUTES ACCEPTANCE OF FLOOR CONDITION AND RESPONSIBILITY FOR IMPERFECTION CORRECTION TO SUBSTRATE AND FINISH MATERIAL.
- IT IS THE RESPONSIBILITY OF THE FLOORING CONTRACTOR TO INSPECT ALL FLOOR FINISH MATERIAL UPON RECEIPT AND PRIOR TO APPLICATION. ANY IMPERFECTIONS OR FLAWS SHOULD BE BROUGHT TO THE ATTENTION OF THE SUPPLIER, THE GENERAL CONTRACTOR AND HOSPITAL FOR RESOLUTION PRIOR TO INSTALLATION.
- LAYOUT ACCURATELY AND MARK CLEARLY FOR CONSULTANT'S REVIEW, THE LOCATIONS OF ALL FLOOR PATTERNS AND MATERIAL CHANGES. ADJUST LOCATIONS AS REQUIRED BASED ON REVIEW. OBTAIN CONSULTANT'S APPROVAL OF LOCATIONS PRIOR INSTALLATION.
- FEATHER CONCRETE FLOORS WITH CONCRETE TOPPING AS REQUIRED TO BRING ADJACENT MATERIALS FLUSH.
- MAKE GOOD ALL EXISTING SURFACES DAMAGED BY THE WORK INCLUDING WALL SURFACE FINISHES DAMAGED BY REMOVAL OF EXISTING WALL BASES
- ALL SEAMS IN FLOORING TO BE KEPT TO A MINIMUM.
- IF A SEAM IS REQUIRED IN THE VICINITY OF A CROSS WISE PAIR OF DOORS IN A CORRIDOR IT SHALL BE LOCATED UNDER THE CENTER LINE OF DOORS.
- PATCH AND MAKE GOOD ALL FINISHES AS AFFECTED BY FIRE ALARM WORK, REFER TO FIRE ALARM DRAWINGS FOR DETAILS.
- PATCH AND MAKE GOOD ALL FINISHES AS AFFECTED BY UVF FIXTURE INSTALLATION IN PATIENT WASHROOMS, REFER TO ELEC. DRAWINGS FOR DETAILS.

02 FLOOR FINISHES PLAN GENERAL NOTES
A-200


FLOOR FINISHES PLAN LEGEND

- NOT IN ARCHITECTURAL LIMITS OF WORK. REFER TO MECHANICAL & ELECTRICAL DWGS FOR LIMITS OF WORK FOR THESE DISCIPLINES.
- REMOVE EXISTING CARPET AND PROVIDE LUXURY VINYL TILE AND RUBBERIZED WALL BASE. REFER TO SPECS AND 07/A-200 FOR FLOOR AND WALL BASE FINISHES.
- PROVIDE FLOOR TRANSITION STRIPS AT ALL EXISTING SUITE ENTRANCES, GARBAGE ROOM ENTRANCES, AND STAIR EXITS. REFER TO SPECS AND 11/A-200 FOR DETAILS.
- INDICATES GRAIN DIRECTION OF THE FLOORING PATTERN.


03 FLOOR FINISHES PLAN LEGEND
A-200

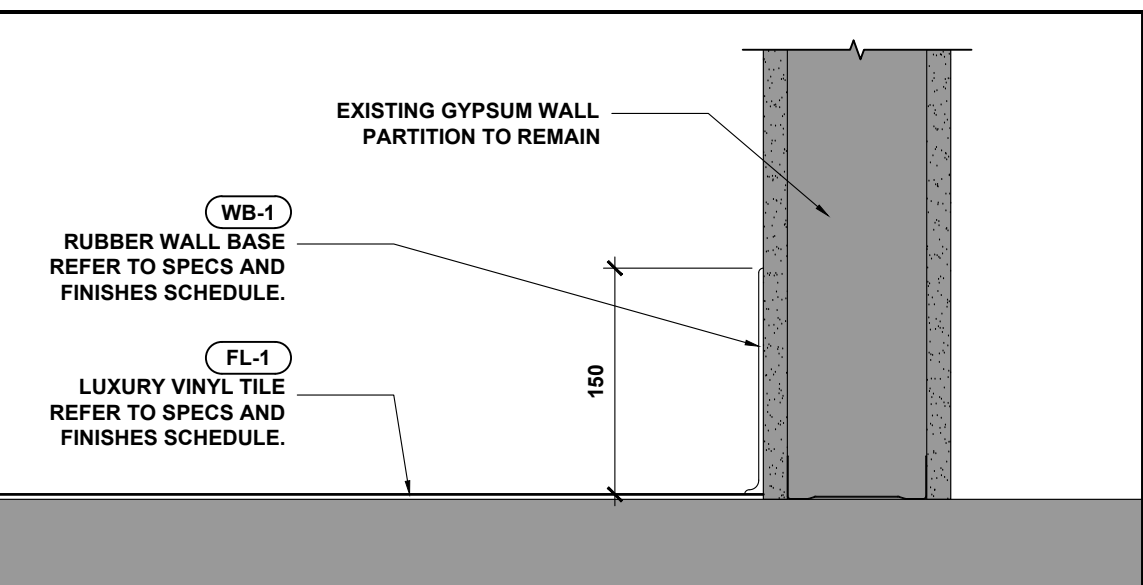


04 TYPICAL FLOOR COVE BASE SECTION DETAIL
A-200 1:5

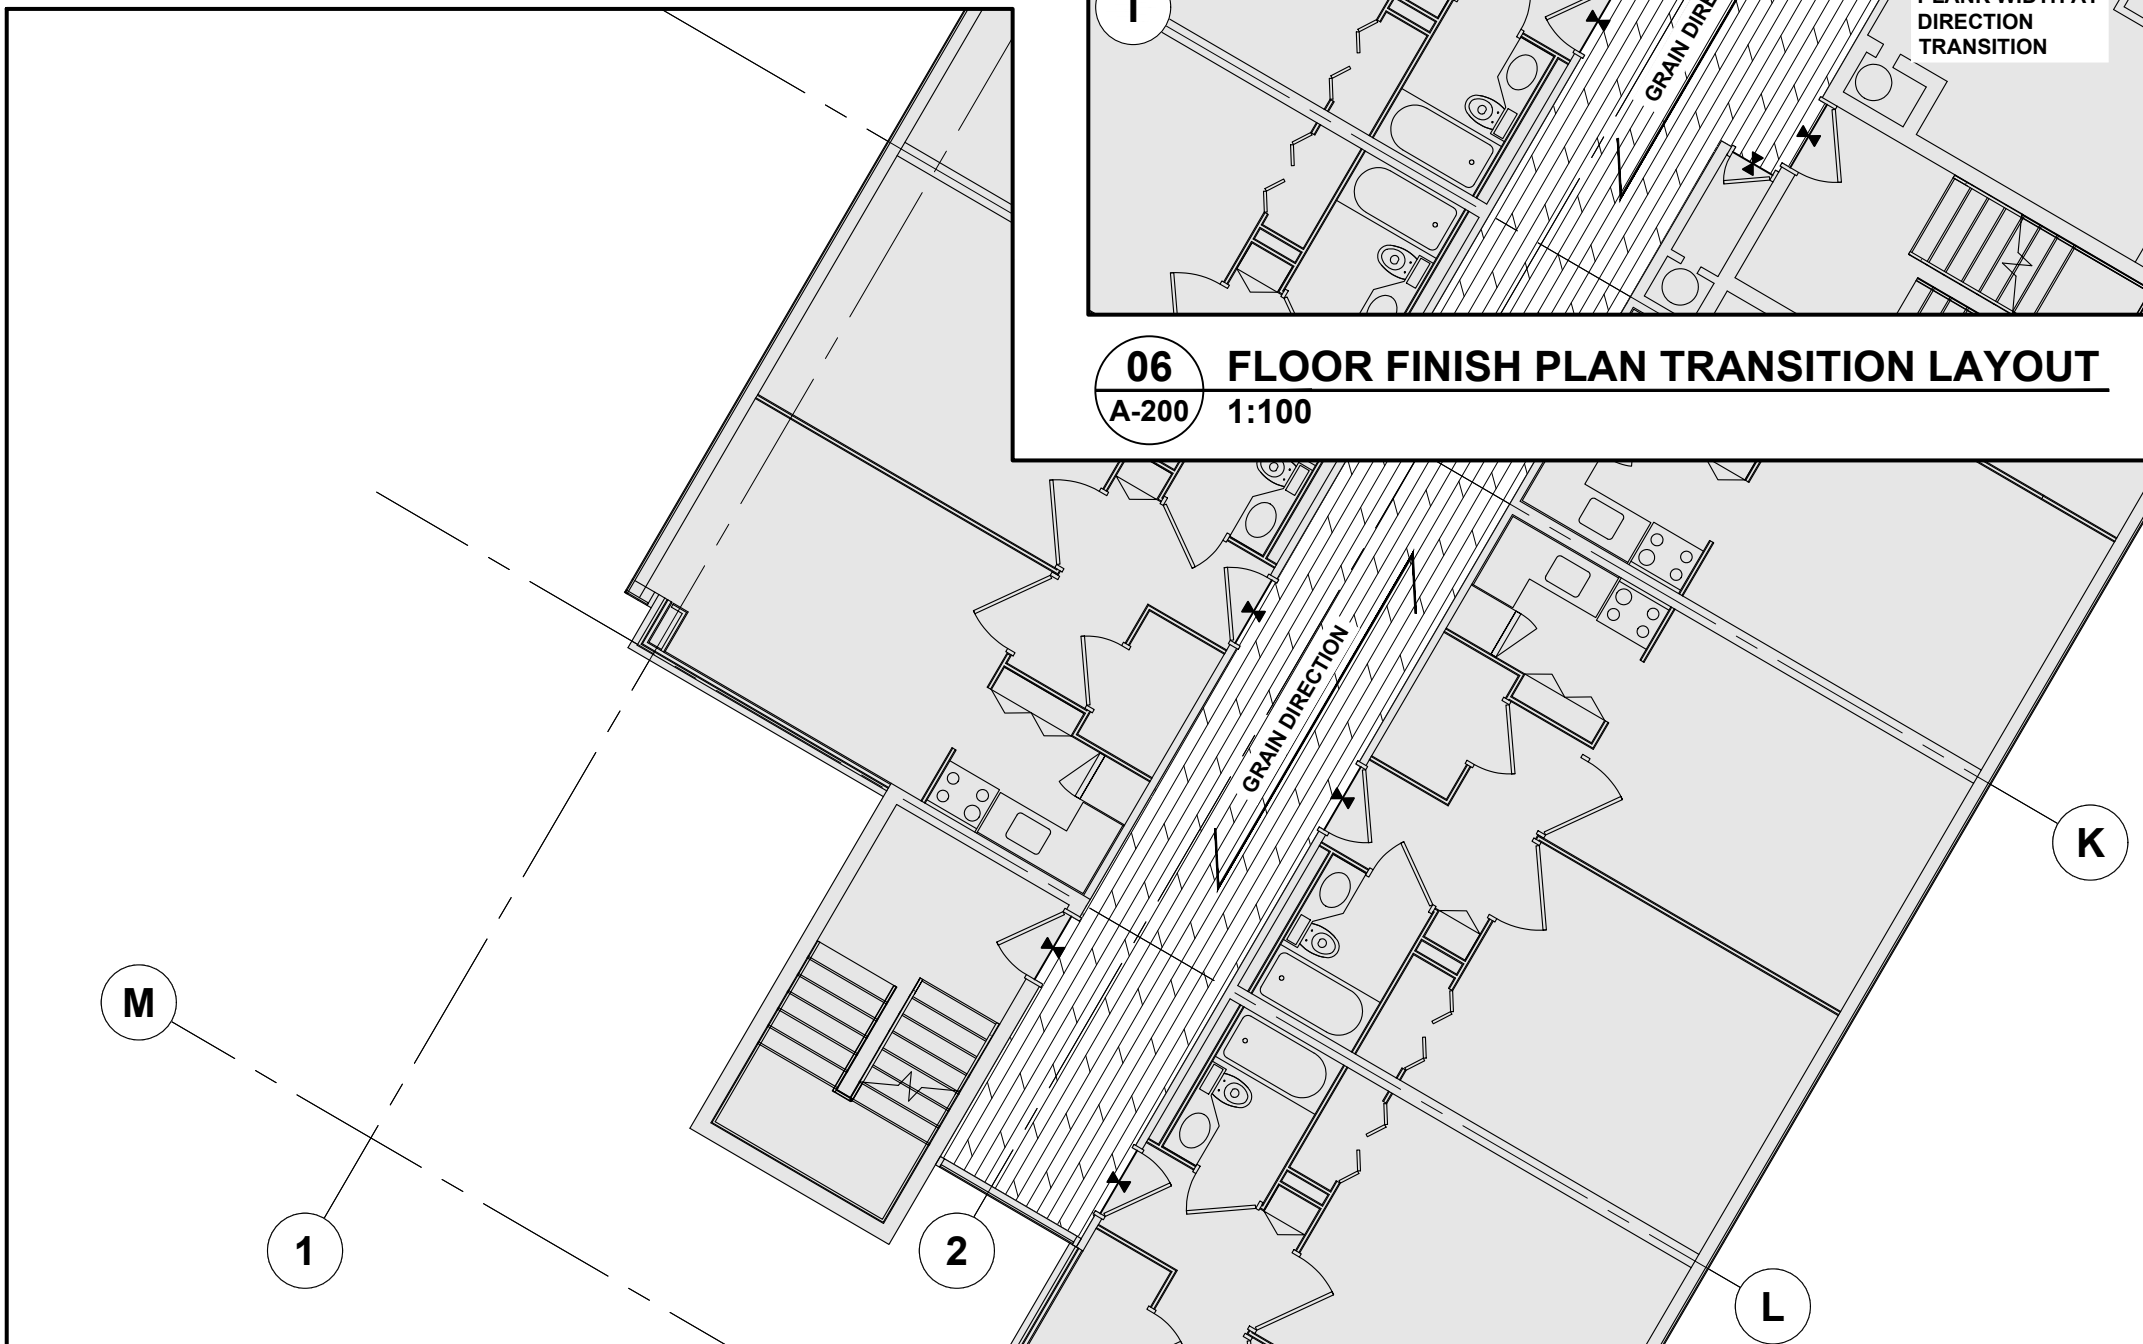


05 FLOOR FINISH PLAN TRANSITION LAYOUT
A-200 1:100

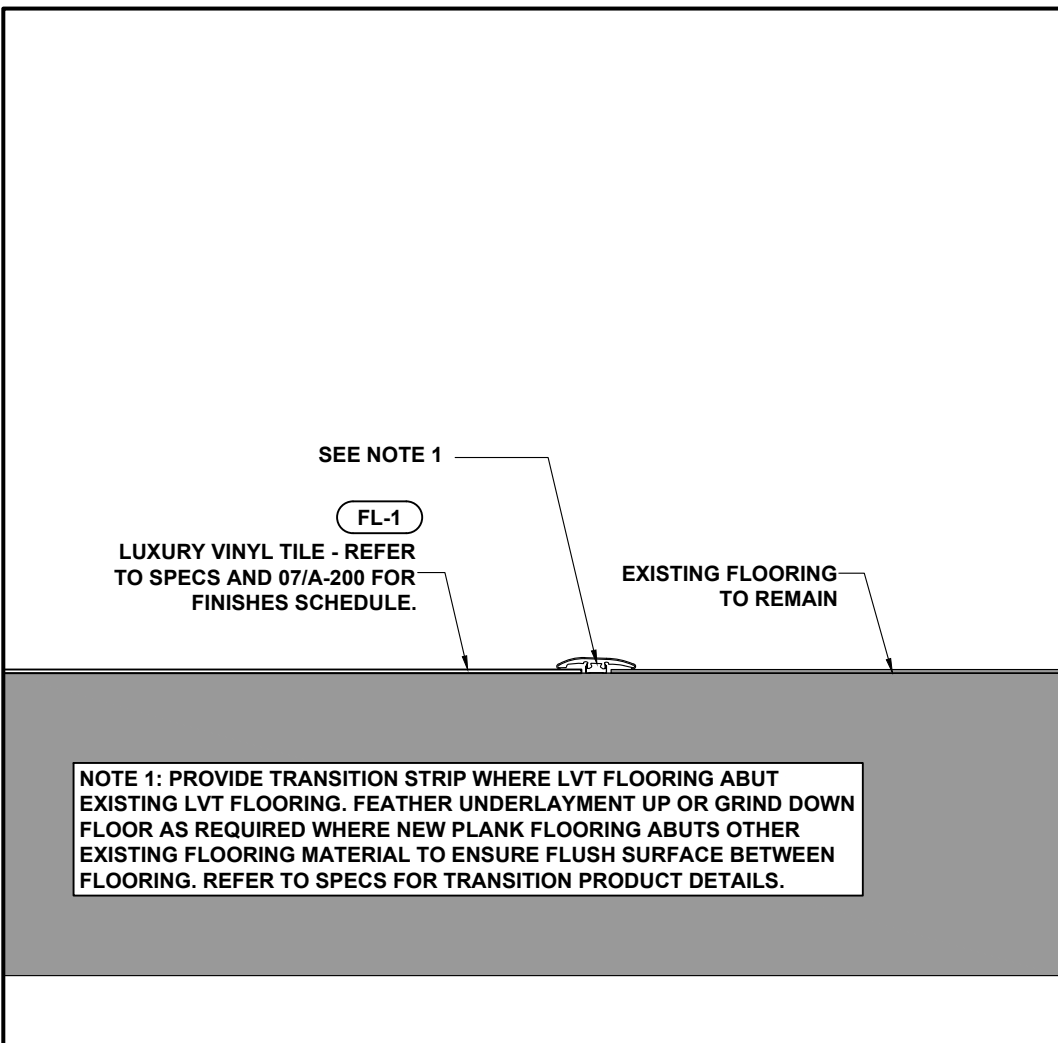


11 TYPICAL TRANSITION STRIP SECTION DETAIL
A-200 1:5

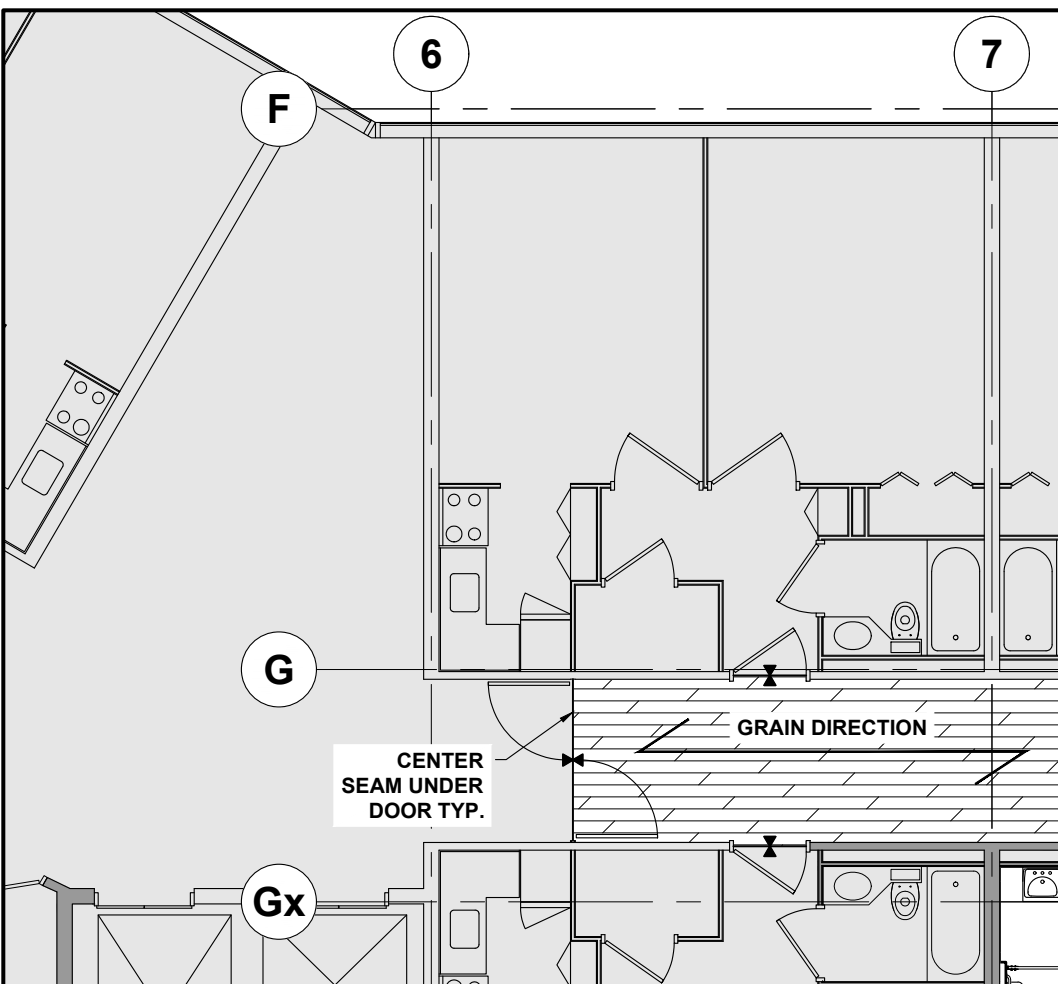


08 FLOOR FINISH PLAN TRANSITION LAYOUT
A-200 1:100

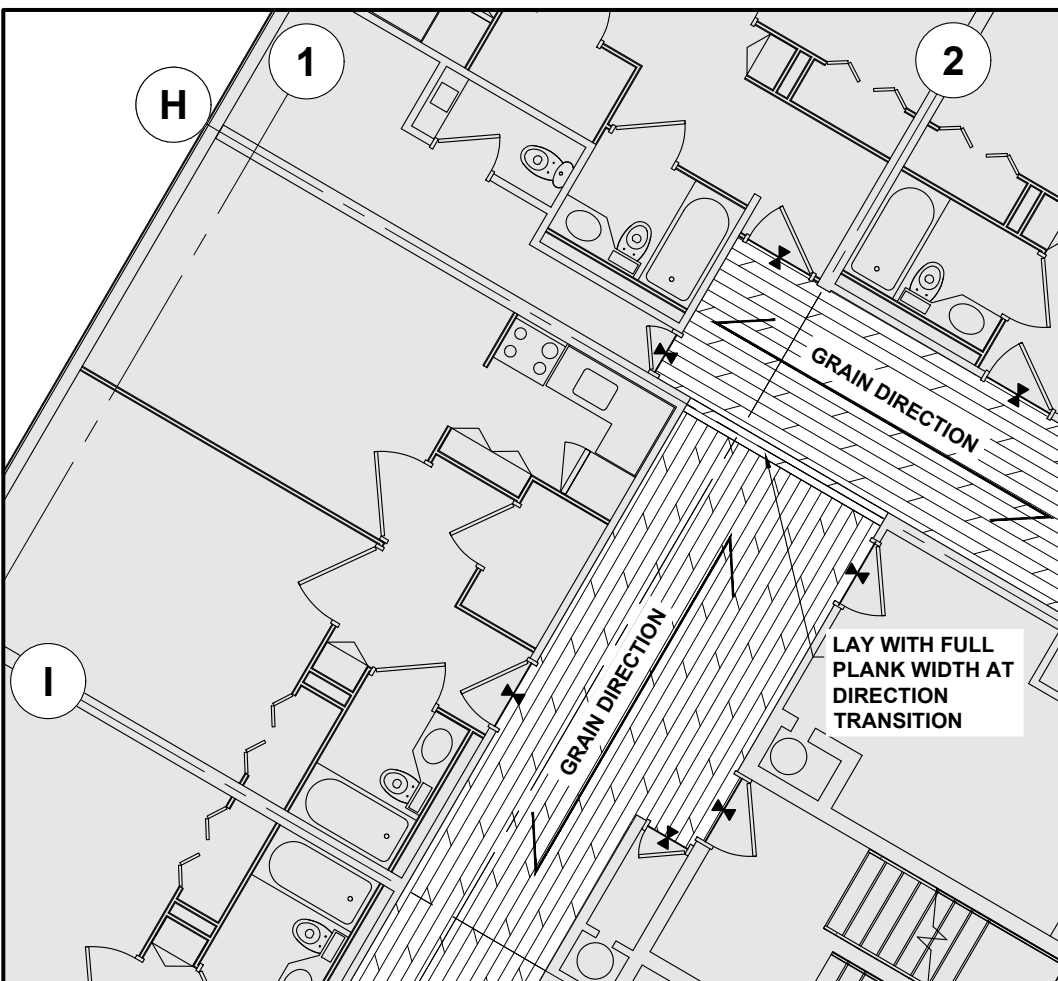


06 FLOOR FINISH PLAN TRANSITION LAYOUT
A-200 1:100

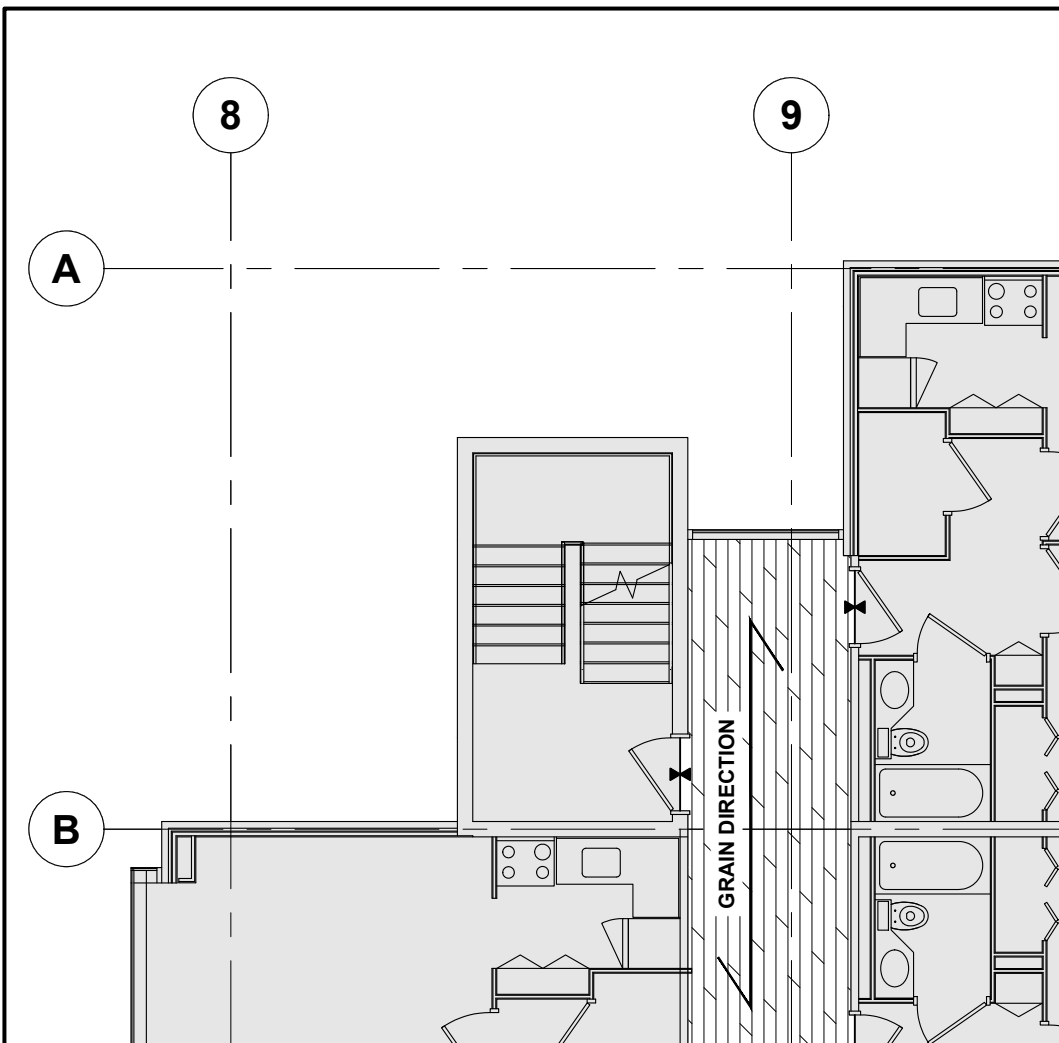

10 FLOOR FINISH PLAN TRANSITION LAYOUT
A-200 1:100

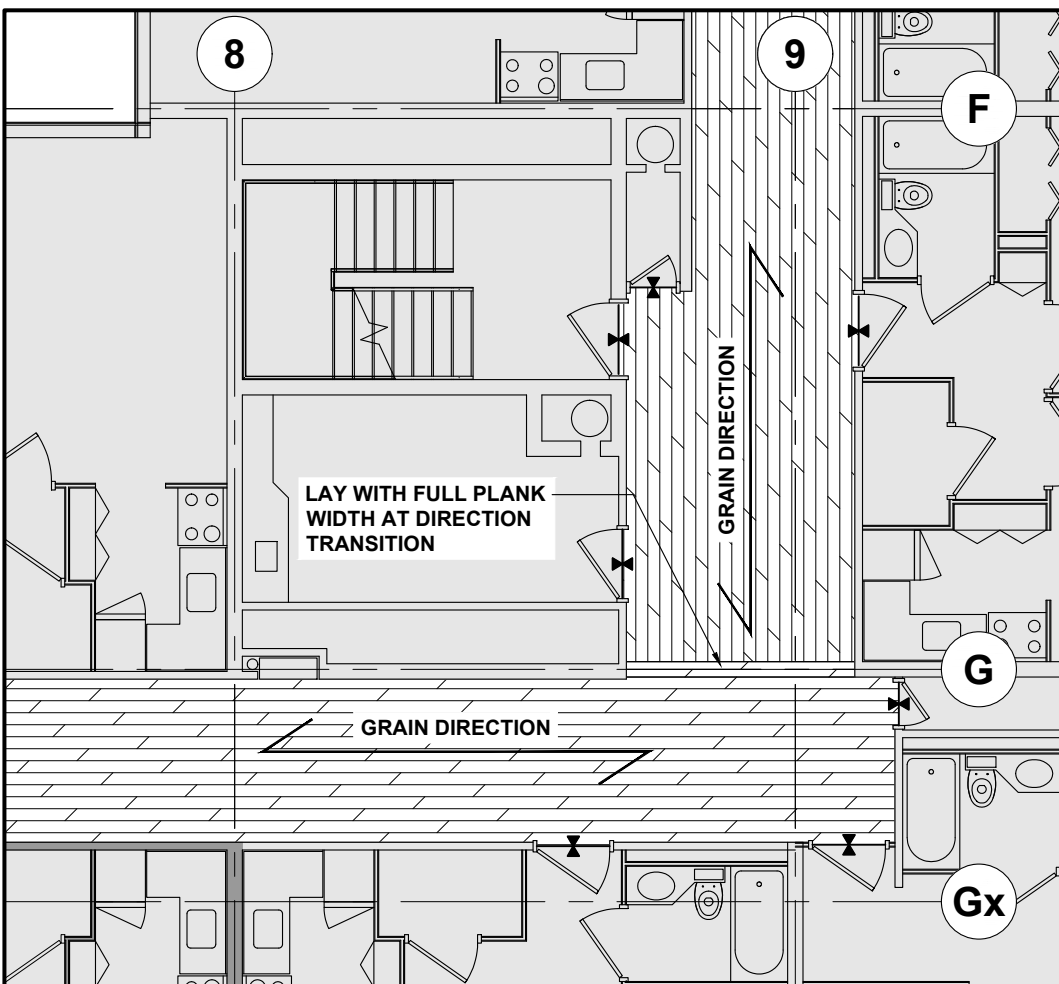

09 FLOOR FINISH PLAN TRANSITION LAYOUT
A-200 1:100

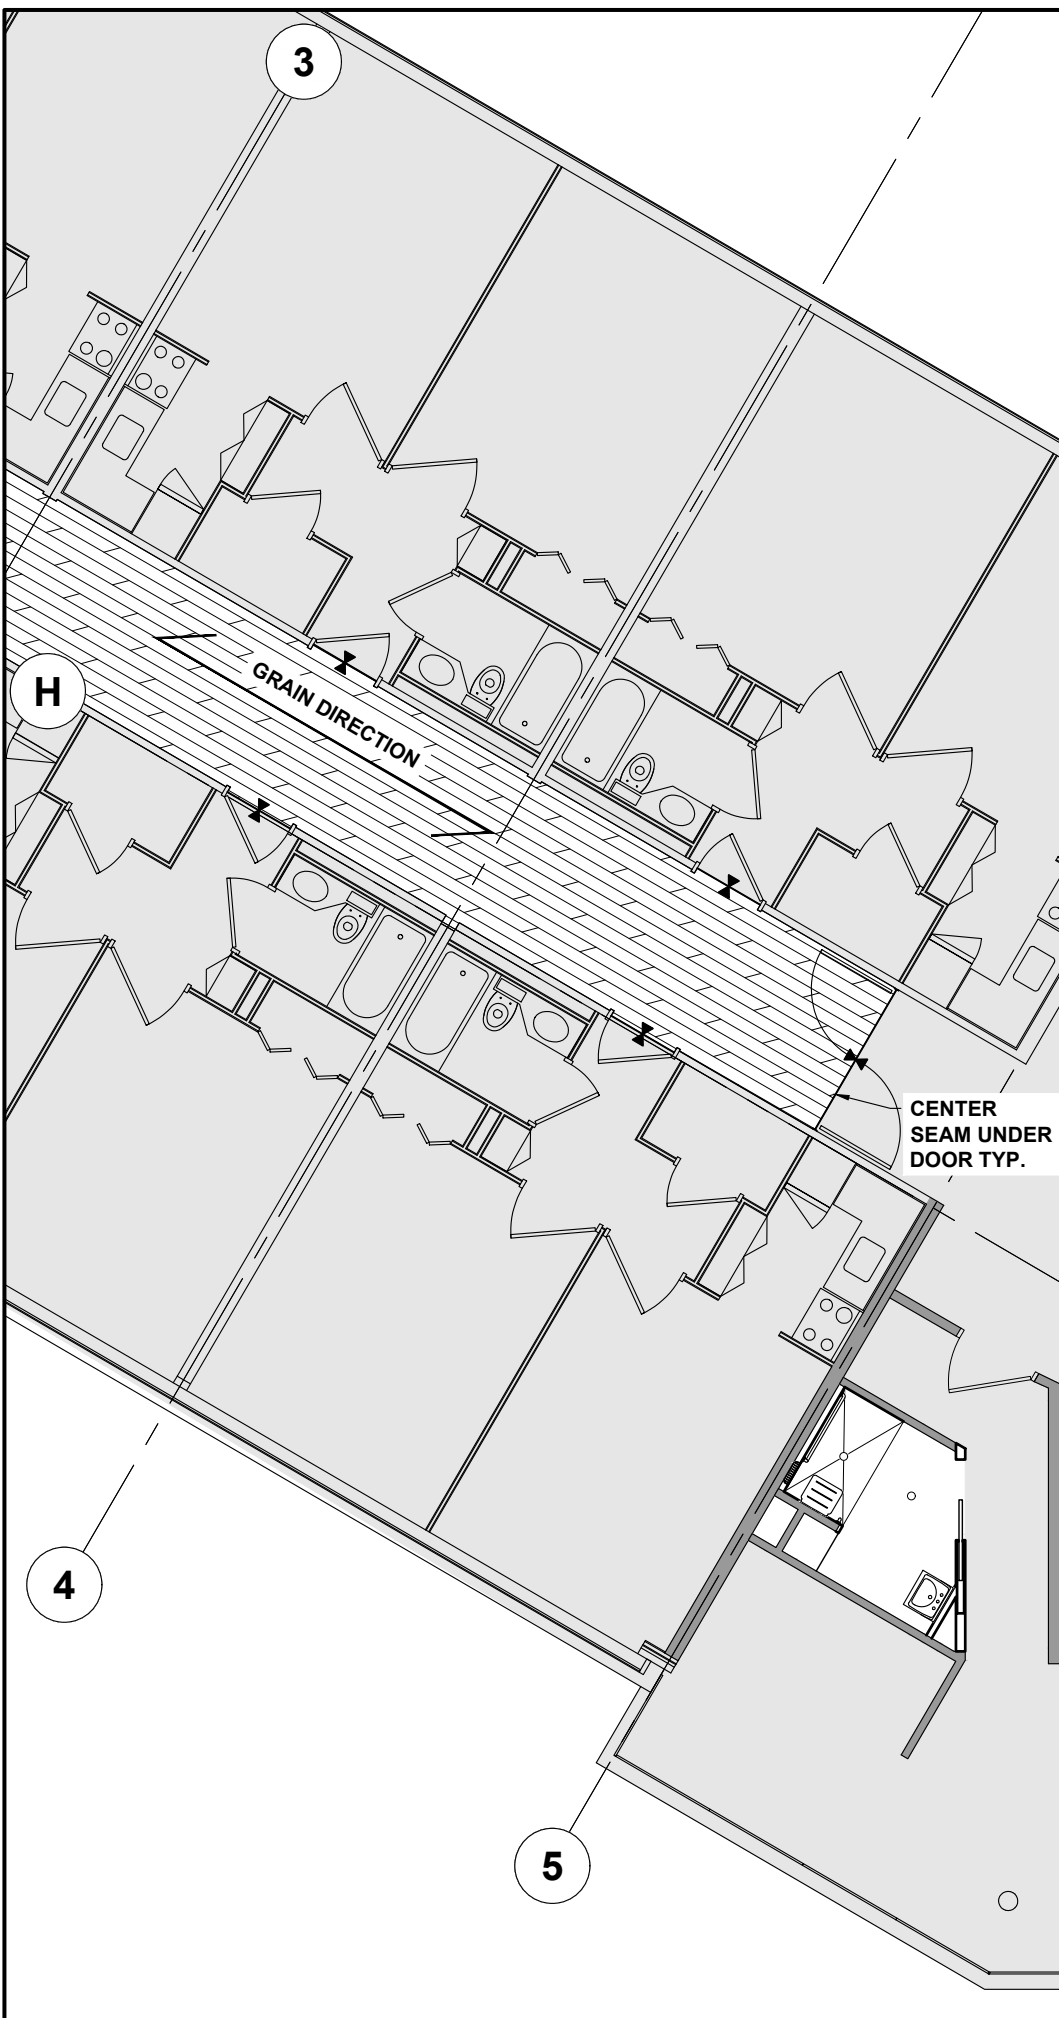


07 FLOOR FINISH PLAN TRANSITION LAYOUT
A-200 1:100




8	.	.
7	.	.
6	.	.
5	.	.
4	.	.
3	.	.
2	.	.
1	ISSUED FOR TENDER & BLDG PERMIT APPLICATION	2026-07-21
NO	ACTION	DATE

St. Joseph's Health Centre Unity Health Toronto

CEDARBROOK LODGE PROPOSED MODIFICATIONS 5TH AND AND 6TH FLOOR

FLOOR FINISHES PLAN 5TH AND 6TH FLOOR

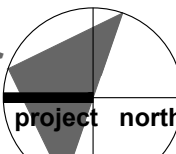Project North 		Stamp	
Date: 2026-06-22		Project No.: 26-10	
Scale: AS NOTED		Drawn: AY	Checked: WJ
Drawing Number:			

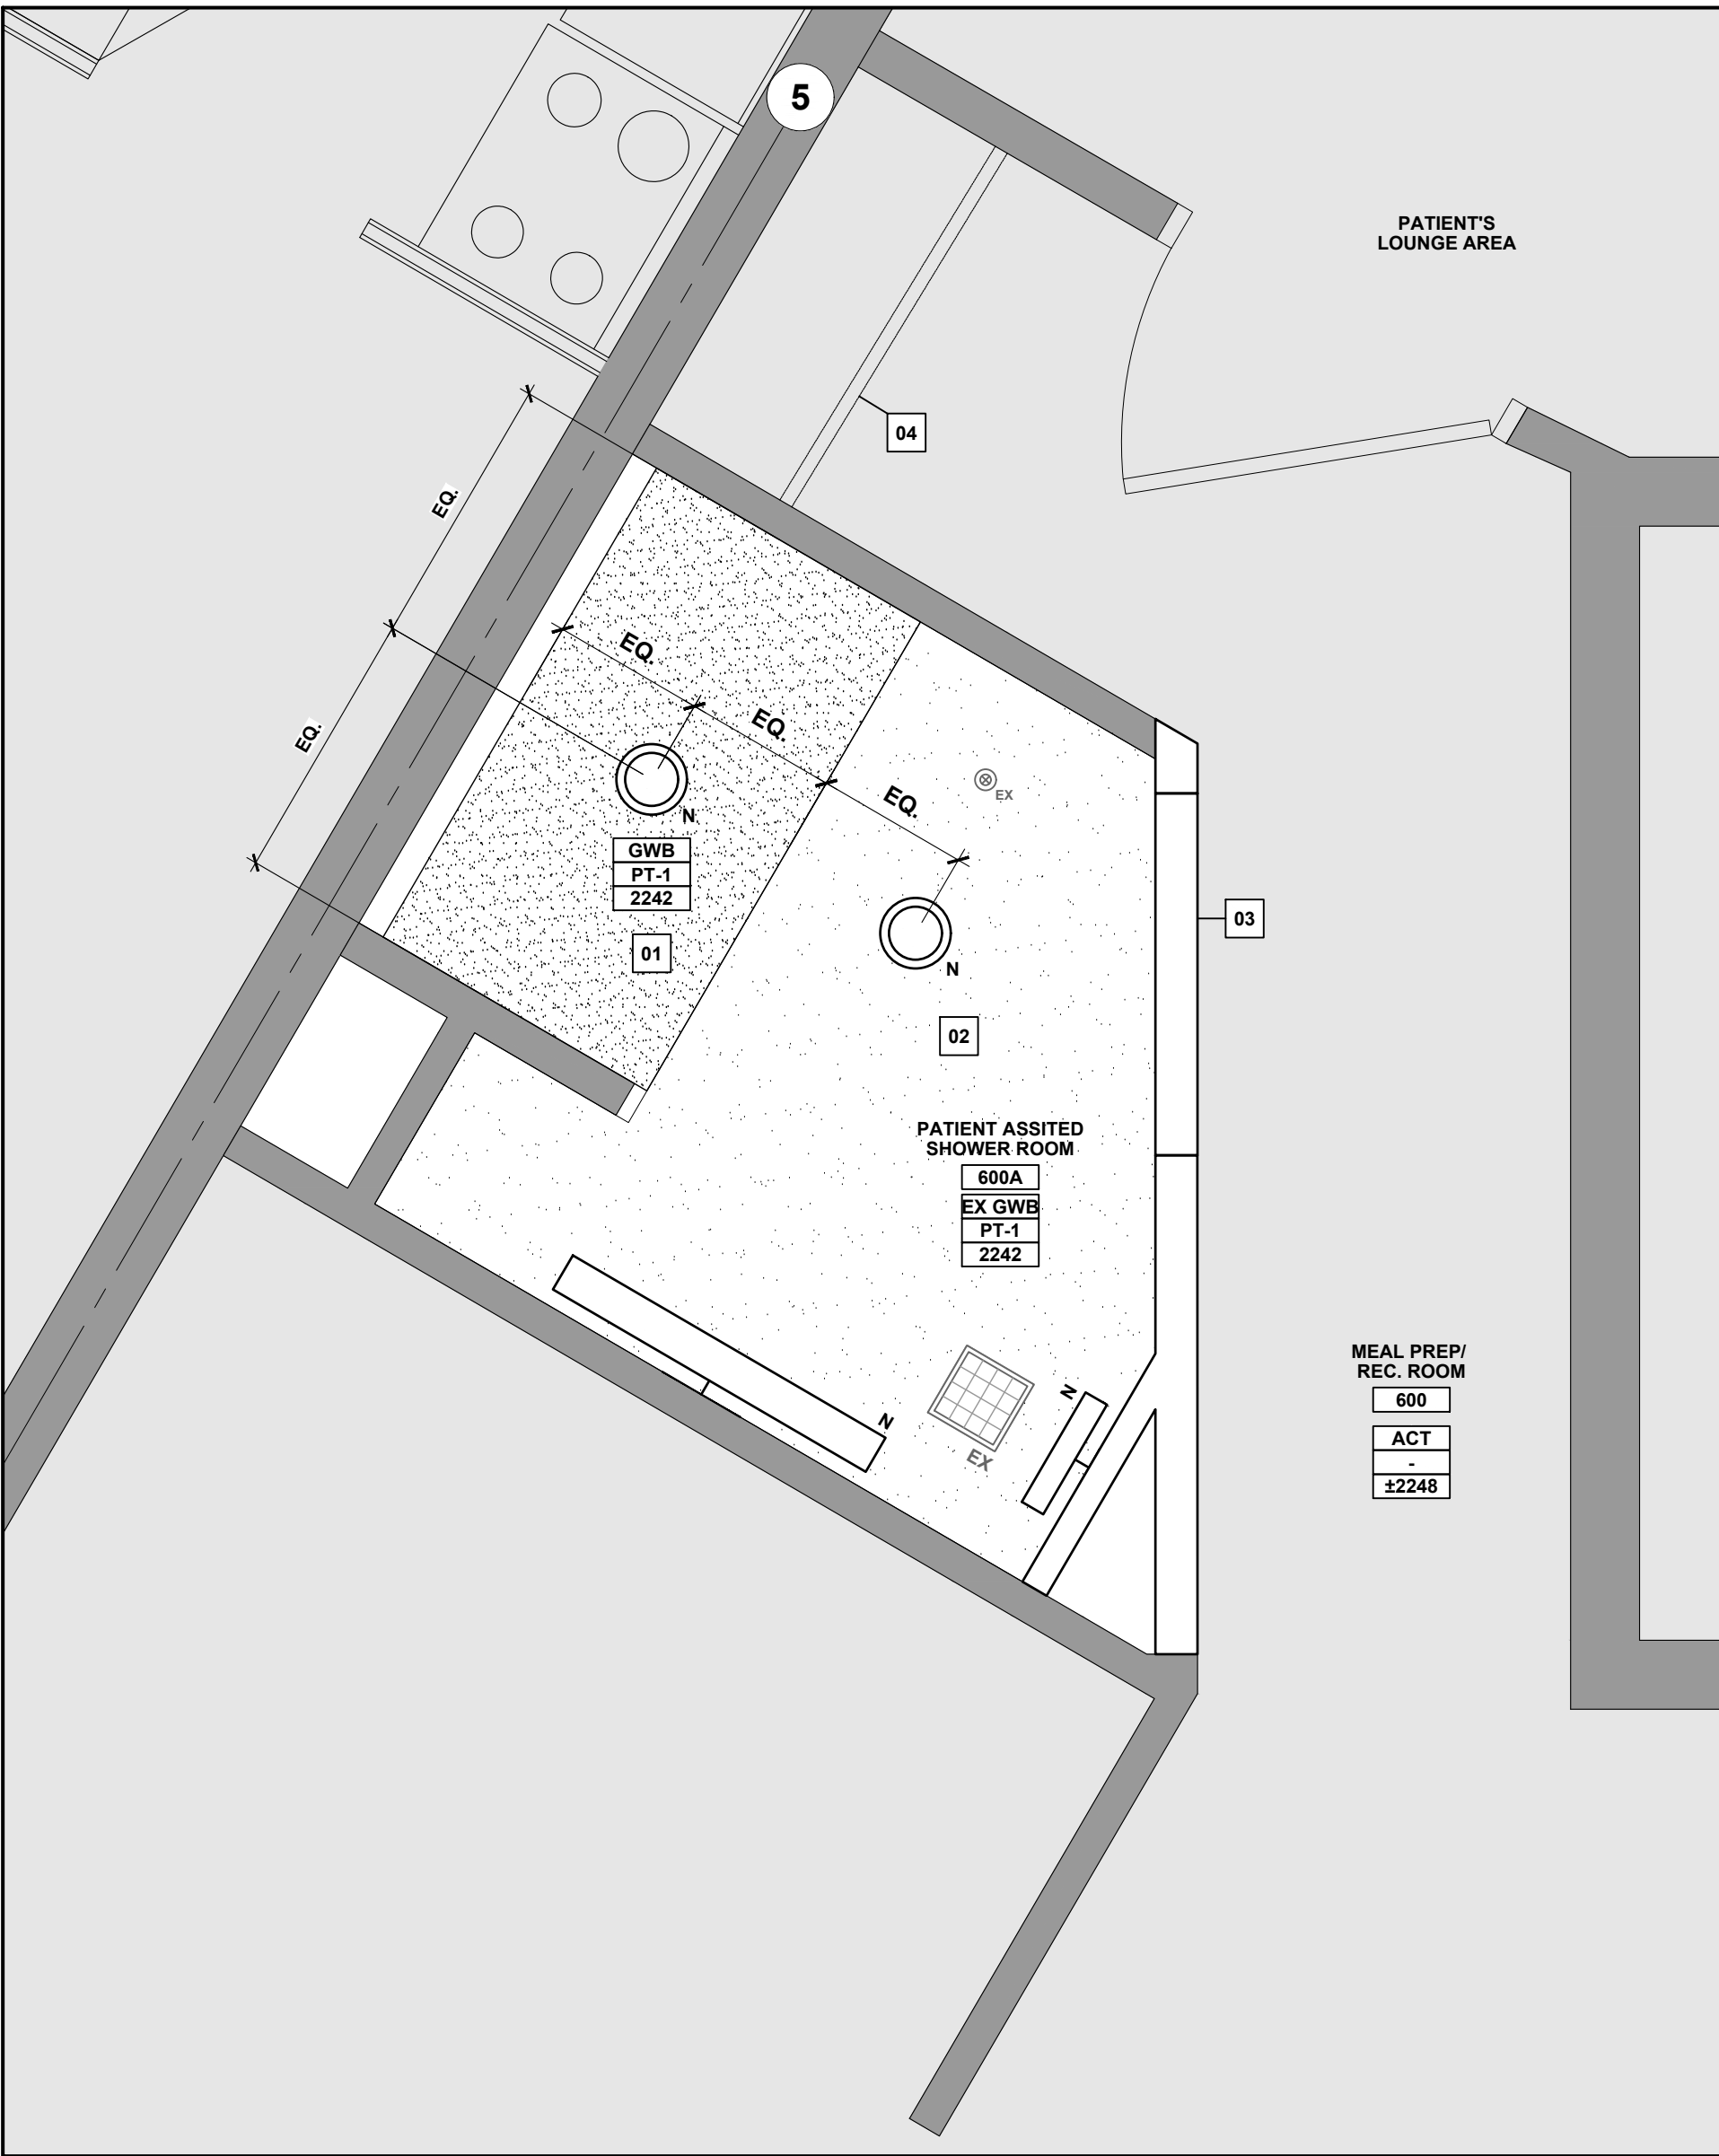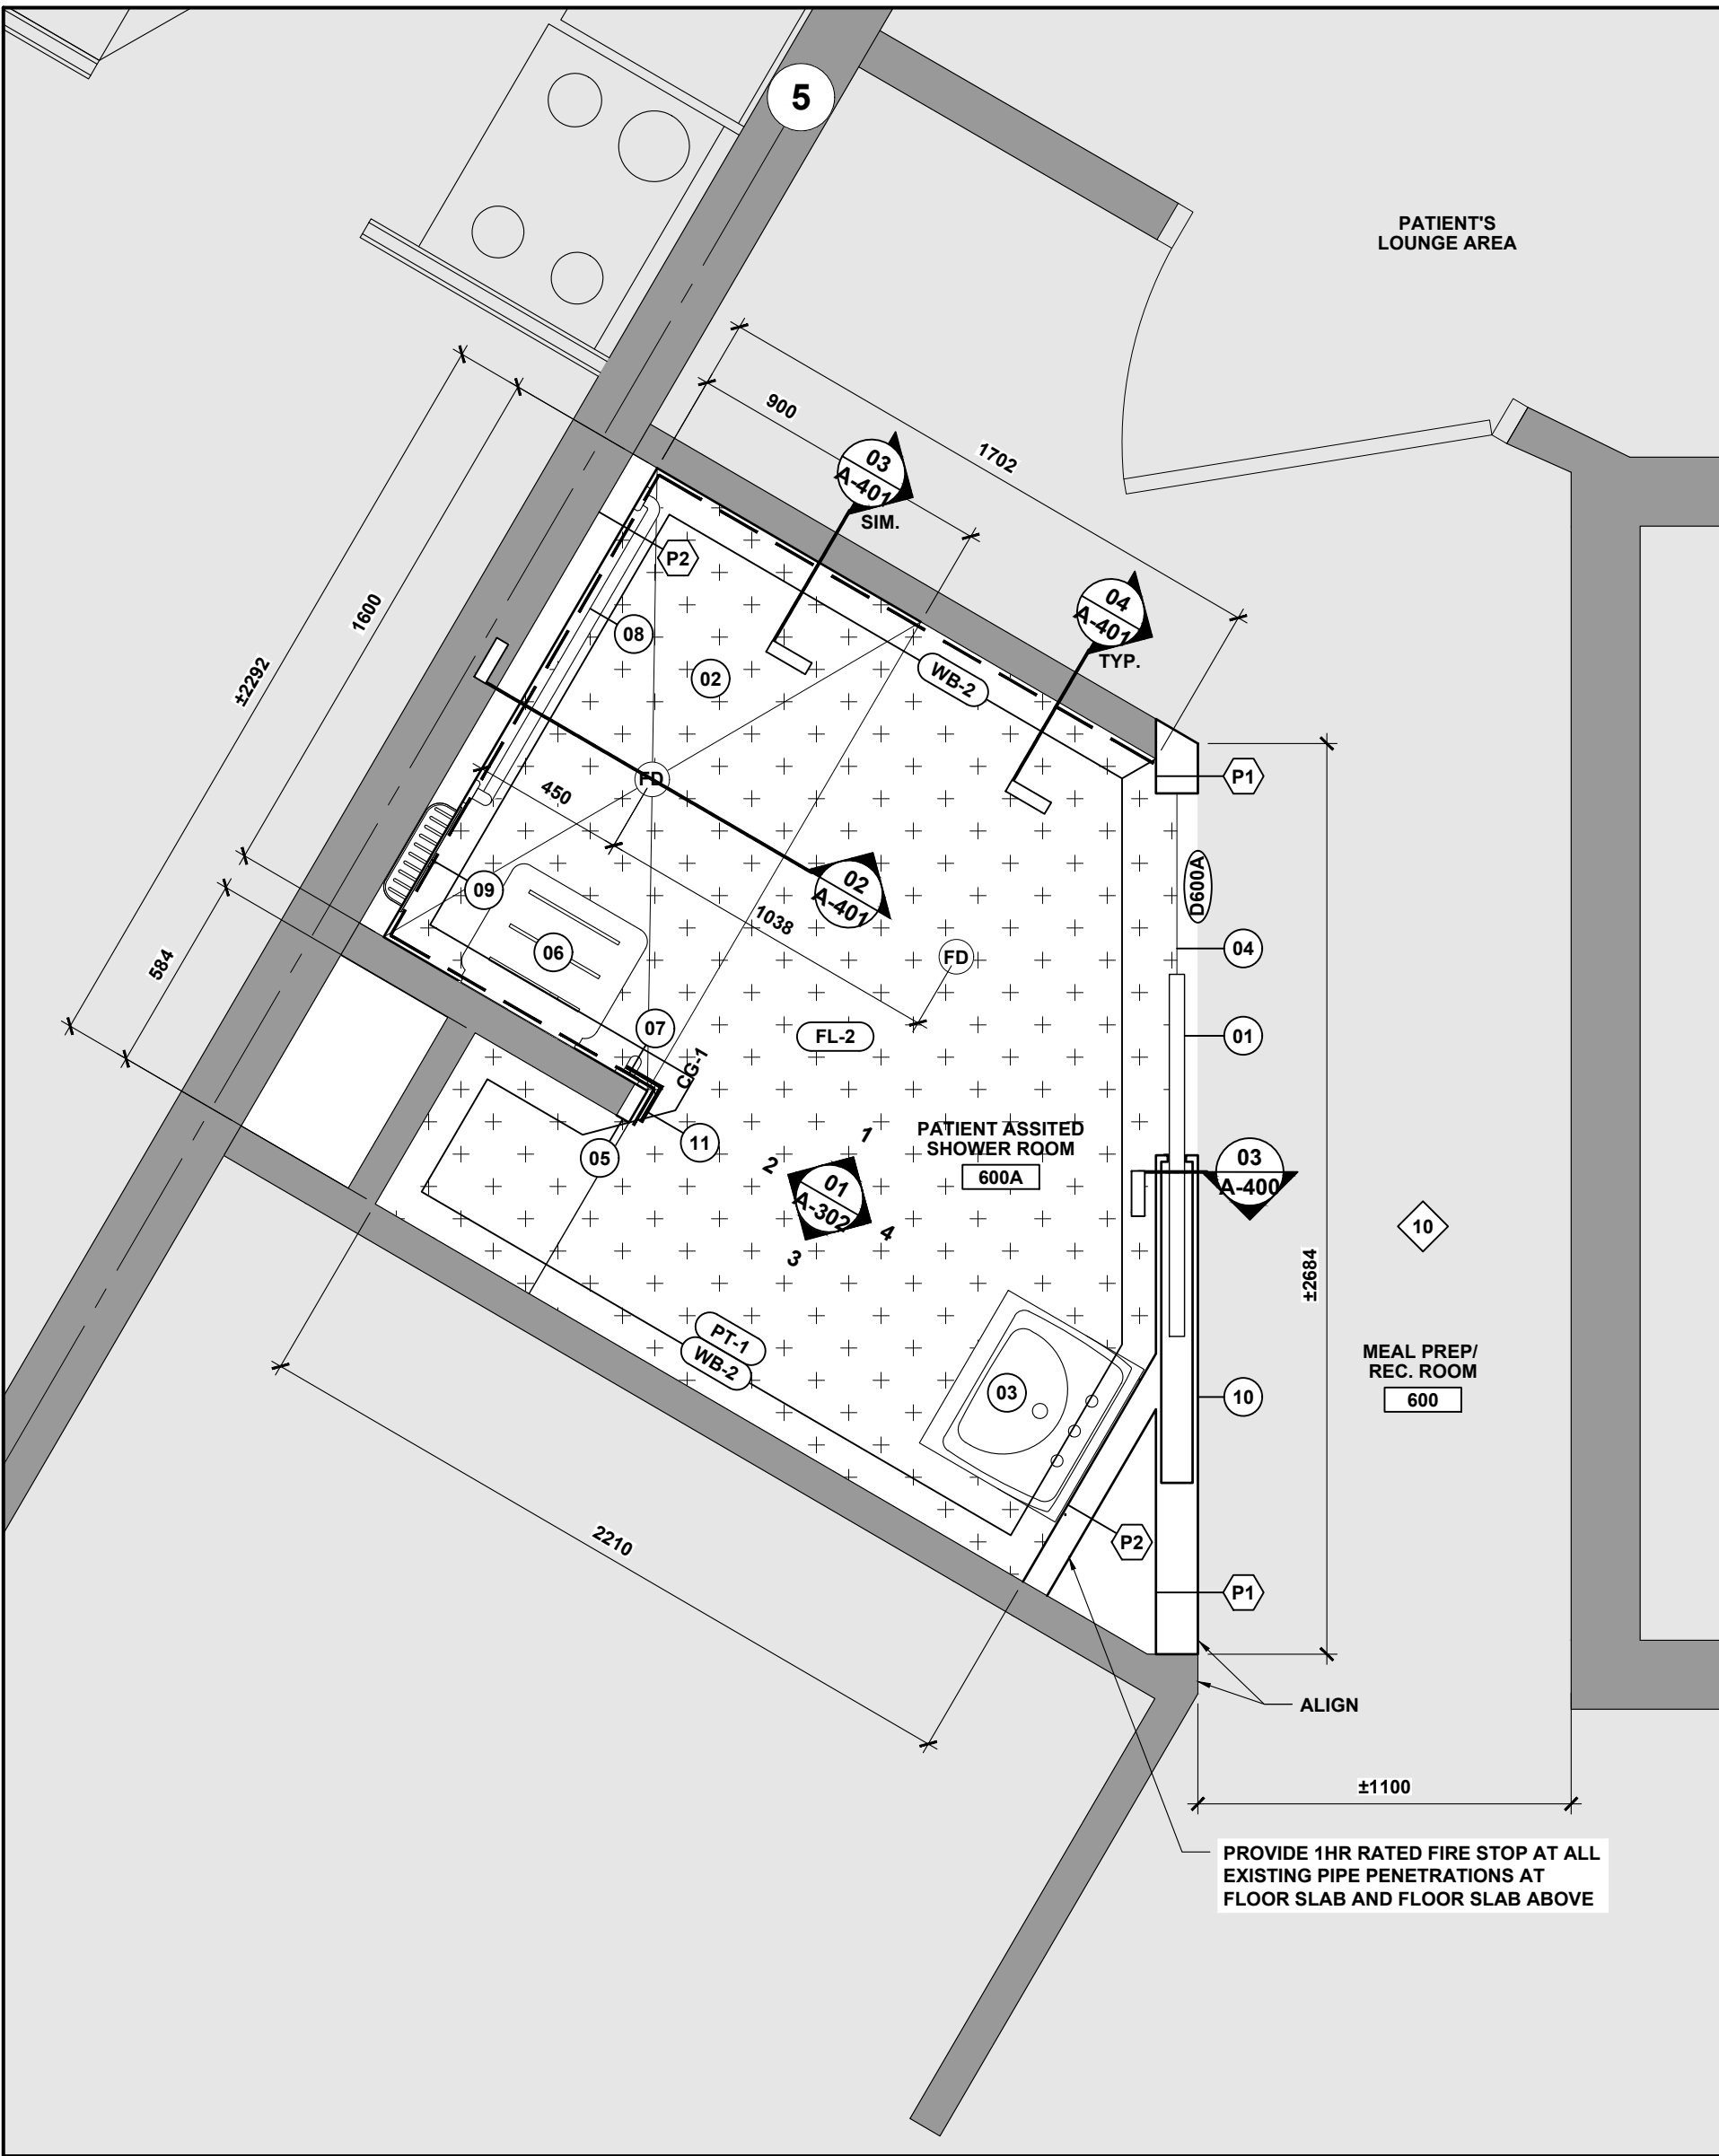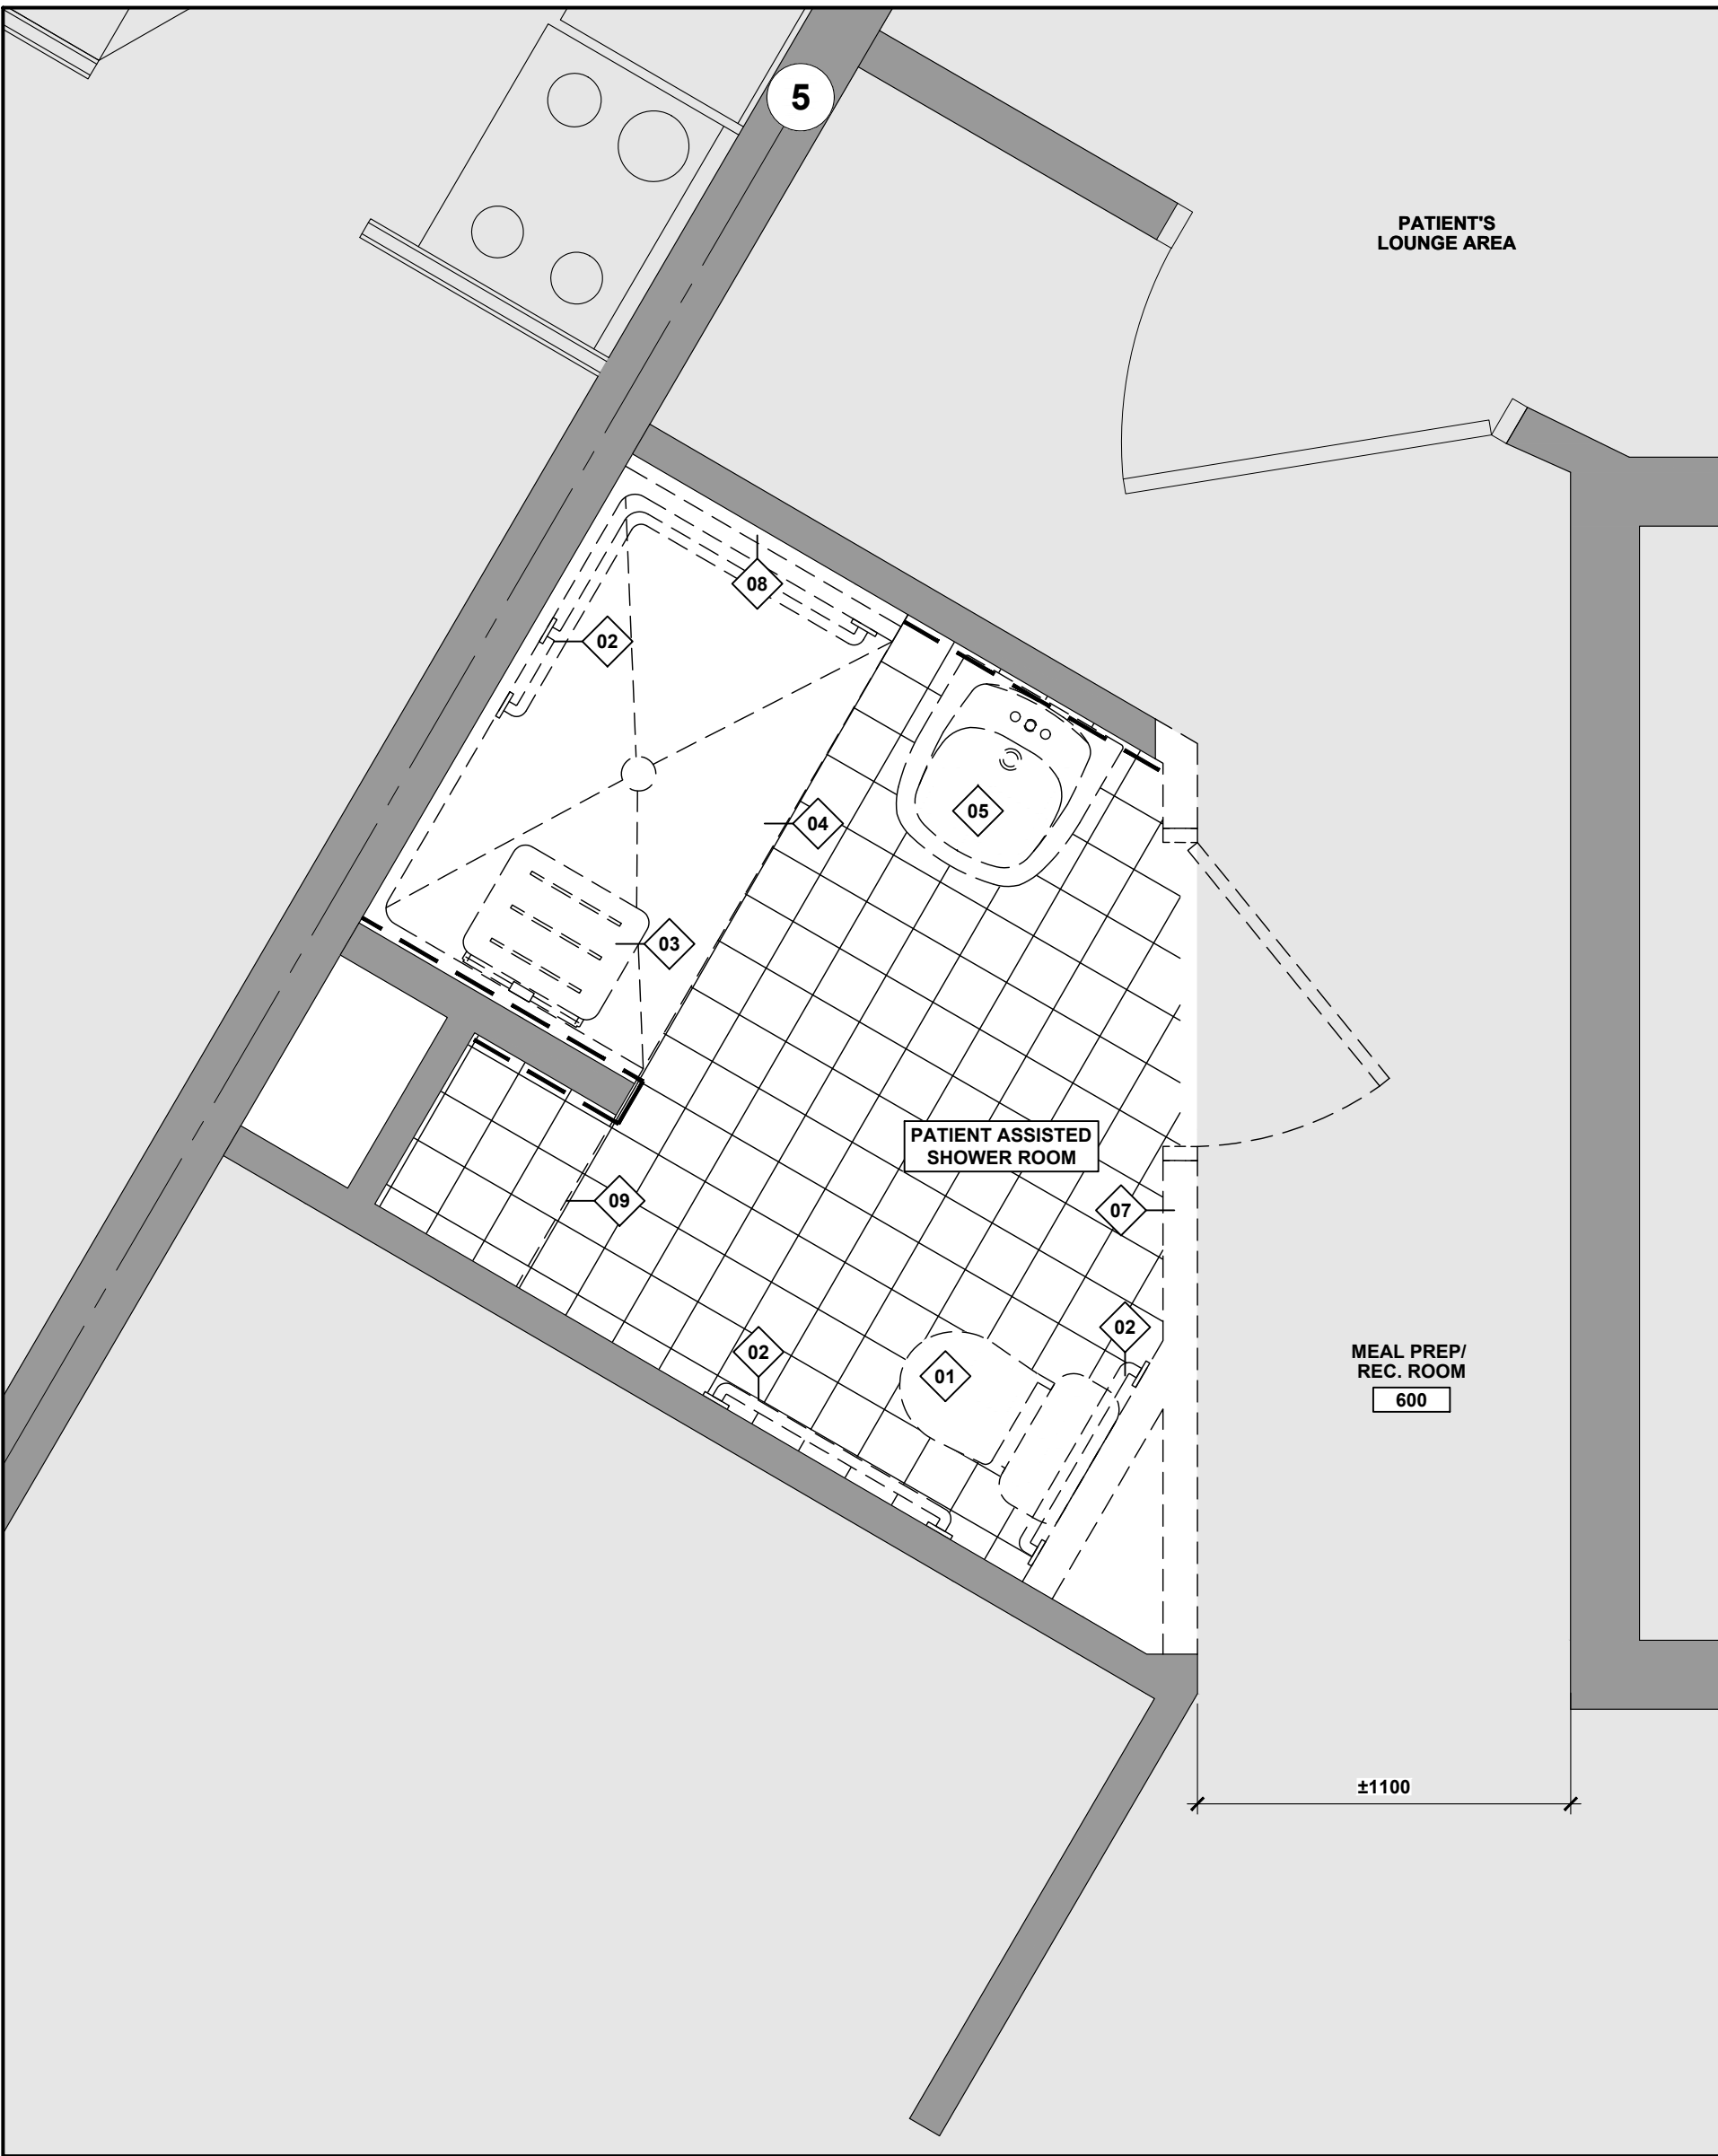

01 ENLARGED SHOWER ROOM DEMOLITION PLAN 6TH FLOOR
A-300 SCALE 1:20

02 ENLARGED SHOWER ROOM CONSTRUCTION PLAN 6TH FLOOR
A-300 SCALE 1:20

03 ENLARGED SHOWER ROOM CONSTRUCTION RCP 6TH FLOOR
A-300 SCALE 1:20

GENERAL NOTES

- REFER TO MECHANICAL & ELECTRICAL DRAWINGS FOR EXTENT OF MECHANICAL & ELECTRICAL DEMOLITION AND NEW WORK.
- MAINTAIN ACCESS AND INTEGRITY OF FIRE EXITS AT ALL TIMES DURING DEMOLITION AND CONSTRUCTION.
- SEAL OFF DEMOLITION AND CONSTRUCTION AREA FROM ADJOINING AREAS TO PREVENT INFILTRATION OF DUST AND DEBRIS.
- DETERMINE THE EXTENT OF DEMOLITION AND CONSTRUCTION AND PROVIDE THE NECESSARY PROTECTION TO ADJACENT AREAS NOT AFFECTED BY THIS CONTRACT.
- CONTRACTOR TO VERIFY ALL CONDITIONS AND DIMENSIONS PRIOR TO CONSTRUCTION AND REPORT ALL DISCREPANCIES WITH CONTRACT DOCUMENTS TO THE CONSULTANT.
- ALL SURFACE MOUNTED & MISCELLANEOUS ITEMS ARE TO BE REMOVED FROM WALLS IN AREA TO BE RENOVATED. CONSULT WITH OWNER'S REPRESENTATIVE AS TO WHICH ITEMS ARE TO BE RETAINED, REINSTALLED & THEIR PROPER LOCATION. CLEAN ITEMS BEFORE RE-INSTALLATION.
- COMPLY WITH ONTARIO BUILDING CODE, PART 8, CONSTRUCTION SAFETY MEASURES AT CONSTRUCTION AND DEMOLITION SITES AND APPLICABLE PROVINCIAL REQUIREMENTS.
- REMOVE ALL EXISTING REDUNDANT PLUMBING SERVICES AND CAP PLUMBING WHERE EXISTING PLUMBING FIXTURES OR EQUIPMENT HAVE BEEN REMOVED. REFER TO MECHANICAL DRAWINGS.
- REMOVE PORTIONS OF EXISTING WALLS OR CEILINGS AS REQUIRED TO FACILITATE NEW MECHANICAL AND ELECTRICAL INSTALLATIONS. REFER TO MECHANICAL AND ELECTRICAL DRAWINGS FOR EXTENT. RE-INSTATE AFTER INSTALLATION IS COMPLETE, PATCH AND MAKE GOOD FINISHES TO REMAIN AS AFFECTED BY DEMOLITION AND CONSTRUCTION.
- PROVIDE BLOCKING AS REQUIRED AT ALL WALL MOUNTED W/C ACCESSORIES, EQUIPMENT, MILLWORK AND WALL PROTECTION.
- PATCH AND MAKE GOOD EXISTING PARTITIONS AND CEILINGS READY TO RECEIVE NEW FINISH WHERE NEW GYPSUM BOARD HAS NOT BE SPECIFIED.
- ALL WALL FINISH MATERIALS TO BE INSTALLED AS PER THE MANUFACTURER'S INSTRUCTIONS AND USING THE RECOMMENDED METHODS AND ADHESIVES.
- ALL EXISTING WALL-MOUNTED FIXTURES INCLUDING BUT NOT LIMITED TO TOILET PAPER DISPENSER, PAPER TOWEL DISPENSER, SOAP DISPENSER, VANITY LIGHTS, MIRROR ARE TO BE REMOVED. SALVAGE IF REQUESTED BY OWNER.

WALL AND CEILING FINISHES

- PT-1 FIELD COLOUR
MANUFACTURER: BENJAMIN MOORE
PRODUCT: SCUFF-X
COLOUR: WHITE BLUSH OC-86
SHEEN: EGGSHELL
- WP-1 WALL PROTECTION
MANUFACTURER: ALTRO
PRODUCT: ALTRO WHITE/ROCK
COLOUR: STANDARD WHITE
W103
- WP-1 CORNER GUARD
MANUFACTURER: AGROVYN
PRODUCT: CO-4 2" FLANGE
COLOUR: SILVER

FLOOR AND WALL BASE FINISHES

- FL-1 FLOOR TYPE 1:
MANUFACTURER: TRUE NORTH
LUXURY VINYL
PRODUCT: ELITE STOCK OPTIONS
COLOUR: 2110-SILVERED OAK
- FL-2 FLOOR TYPE 2:
MANUFACTURER: STONHARD
PRODUCT: STONSHIELD HRI
COLOUR: FLAGSTONE
- FL-3 FLOOR TYPE 3:
MANUFACTURER: TARKETT
PRODUCT: IQ OPTIMA
COLOUR: SOFT WARM WHITE
- WB-1 WALL BASE 1:
MANUFACTURER: TRUE NORTH
PREMIUM WALL BASE
PRODUCT: DECORA DESIGN
COLOUR: WHITE
- WB-2 WALL BASE 2:
MANUFACTURER: STONHARD
PRODUCT: STONSHIELD HRI
COLOUR: FLAGSTONE
- WB-3 WALL BASE 3:
MANUFACTURER: TARKETT
PRODUCT: OPTIMA
COLOUR: TBD

DEMOLITION AND CONSTRUCTION PLAN
LEGEND

- NOT IN ARCHITECTURAL LIMITS OF WORK. REFER TO MECHANICAL & ELECTRICAL DWGS FOR LIMITS OF WORK FOR THESE DISCIPLINES.
- 01 DEMOLITION PLAN KEYNOTE
- 01 CONSTRUCTION PLAN/RCP KEYNOTE
- P1 PARTITION TAG - REFER TO A-400 FOR PARTITION ASSEMBLIES.
- D-100 DOOR TAG - REFER TO A-400 FOR DOOR SCHEDULE
- EXISTING WALL TO REMAIN
- EXISTING PARTITION TO REMOVED
- REMOVE EXISTING GYPSUM BOARD AND PROVIDE NEW 16mm THK GYPSUM BOARD EXTENDING FROM FLOOR TO CEILING
- PROVIDE NEW FULL HT WP-1 SHEET WALL PROTECTION
- REMOVE EXIST PORCELAIN TILE INCLUDING ALL ADHESIVES TO FULLY EXPOSED CONCRETE SLAB
- PROVIDE FL-2 EPOXY FLOORING WITH WB-2 INTEGRATED COVE BASE. REFER TO SPECS AND 06/A-300.
- PROVIDE FLOOR DRAIN. REFER TO MECHANICAL DRAWINGS, TIE INTO SHOWER WATERPROOFING AND FINISH PER MANUFACTURERS DETAILS.
- EXISTING DOOR AND DOOR FRAME TO BE REMOVED

CONSTRUCTION RCP LEGEND

- GWB
PT-1
10'-0"
- CEILING MATERIAL
CEILING FINISH
CEILING HEIGHT AFF
- EXISTING GYPSUM BOARD CEILING
- PROVIDE GYPSUM BOARD CEILING
- EXISTING SPRINKLER HEAD TO REMAIN. REFER TO MECHANICAL DWGS.
- EXISTING AIR GRILLE TO REMAIN. REFER TO MECHANICAL DWGS.
- PROVIDE POTLIGHT. REFER TO ELECTRICAL DWGS.
- PROVIDE WALL SCONCE. REFER TO ELECTRICAL DWGS.
- PROVIDE HORIZONTAL WALL MOUNTED UVC FIXTURE WITH SEPARATE WALL MOUNTED SWITCH. REFER TO ELECTRICAL DWGS.
- INDICATES EXTENT OF FINISH FINISHES TAG
- W-1
WB-1
- CG-1 PROVIDE CG-1 CORNER GUARD.

DEMOLITION KEYNOTES

- 01 REMOVE EXISTING TOILET. REFER TO MECHANICAL DWGS FOR CAPPING OF EXISTING SANITARY LINES AND NEW PLUMBING WORK. PROVIDE OPENINGS AS REQUIRED ON 5TH FLOOR GYPSUM BOARD CEILING TO FACILITATE 6TH FLOOR WORK. REINSTATE AND MAKE GOOD CEILING UPON COMPLETION OF WORK.
- 02 EXISTING GRAB BARS TO BE REMOVED.
- 03 EXISTING FOLDABLE SHOWER SEAT TO BE REMOVED.
- 04 EXISTING ACRYLIC SHOWER ENCLOSURE TO BE REMOVED.
- 05 REMOVE EXISTING VANITY MILLWORK AND SINK. CAP EXISTING DRAIN LINE. REFER TO MECHANICAL DRAWINGS.
- 06 EXISTING SHOWER ROOM DOOR TO BE REMOVED.
- 07 EXISTING NURSE CALL AND LIGHT SWITCH TO BE RELOCATED. REFER TO ELECTRICAL DRAWINGS.
- 08 EXISTING FURRING WALL TO BE REMOVED. CAP EXISTING DRAIN LINE. REFER TO MECHANICAL DRAWINGS.
- 09 EXISTING MILLWORK TO BE REMOVED.
- 10 EXISTING FLOORING TO REMAIN, TYPICAL THROUGHOUT CORRIDOR.

CONSTRUCTION RCP KEYNOTES

- 01 REMOVE EXISTING BULKHEAD AND PROVIDE NEW GYPSUM BOARD CEILING TO MATCH WITH ADJACENT CEILING HEIGHT.
- 02 PATCH AND MAKE GOOD EXIST GYPSUM BOARD CEILING AS REQUIRED TO FACILITATE WORK.
- 03 MODIFY EXISTING CEILING GRID TO ACCOMMODATE NEW PARTITION HEIGHT. PROVIDE NEW ACOUSTIC CEILING TILES IN AFFECTED AREAS.
- 04 MAKE GOOD EXISTING GYPSUM BULKHEAD AFFECTED BY WORK.

CONSTRUCTION KEYNOTES

- 01 PROVIDE POCKET DOOR AND TRACK INCLUDING ALL HARDWARE. REFER TO DOOR SCHEDULE.
- 02 PROVIDE GYPSUM BOARD AND FULL HT SHEET WALL PROTECTION FOR ALL INTERIOR WALLS IN SHOWER ROOM STALL. REFER TO SPECS.
- 03 PROVIDE WALL MOUNTED LAVATORY. REFER TO MECHANICAL DRAWINGS.
- 04 TERMINATE EPOXY FLOORING AT CENTERLINE OF NEW OPENING.
- 05 EXTEND EXISTING PARTITION WALL TO ACHIEVE 900mm DEEP SHOWER AS SHOWN. PATCH AND MAKE GOOD ADJACENT FINISHES AS AFFECTED.
- 06 PROVIDE FOLDABLE SHOWER SEAT FOR SHOWER STALL.
- 07 PROVIDE VERTICAL WALL-MOUNTED SHOWER GRAB BAR FOR SHOWER STALL.
- 08 PROVIDE L-SHAPED WALL-MOUNTED SHOWER GRAB BAR FOR SHOWER STALL.
- 09 PROVIDE RECESSED SHOWER NICHE. REFER TO INTERIOR ELEVATION AND SPECS FOR DETAILS.
- 10 PATCH AND MAKE GOOD EXISTING WALL TO REMAIN, TAPE, SAND, AND PAINT DRYWALL AND PROVIDE NEW WALL BASE TO MATCH EXISTING IN THE AFFECTED AREA.
- 11 PROVIDE FULL HEIGHT CORNER GUARD FROM TOP OF COVE BASE TO UNDERSIDE OF GYPSUM CEILING. SITE VERIFY HEIGHT ON SITE.

NOTE: REFER TO INTERIOR ELEVATIONS AND 07/A-300 FOR ALL FINISHES AND SHOWER ROOM ACCESSORIES.

04 GENERAL NOTES
A-300

05 FINISHES SCHEDULE
A-300

06 LEGENDS
A-300

07 DEMOLITION, CONSTRUCTION, AND CONSTRUCTION RCP KEYNOTES
A-300

NOT FOR CONSTRUCTION


This drawing is the property of the Architect and unauthorized reproduction is prohibited under the copyright act.
Electronic files, when provided, are instruments of service and the sole property of Hanson + Jung Architects Inc. No alteration or reproduction shall be made without written permission from Hanson + Jung Architects Inc.
The Contractor shall check and verify all dimensions and report any discrepancies to the Architect prior to construction; do not scale this drawing.
This drawing shall not be used for construction purposes unless properly signed and sealed by the Architect.

8	.	.
7	.	.
6	.	.
5	.	.
4	.	.
3	.	.
2	.	.
1	ISSUED FOR TENDER & BLDG PERMIT APPLICATION	2026-07-21
NO	ACTION	DATE




St. Joseph's Health Centre
Unity Health Toronto

Project Title:
CEDARBROOK LODGE
PROPOSED MODIFICATIONS
5TH AND AND 6TH FLOOR

Sheet Title:
ENLARGED SHOWER ROOM
DEMOLITION PLAN
CONSTRUCTION PLAN AND RCP
6TH FLOOR

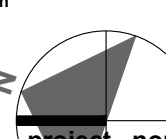Project North 		Stamp	
Date: 2026-06-22		Project No.: 26-10	
Scale: AS NOTED		Drawn: AY	Checked: WJ
Drawing Number:			

A-300

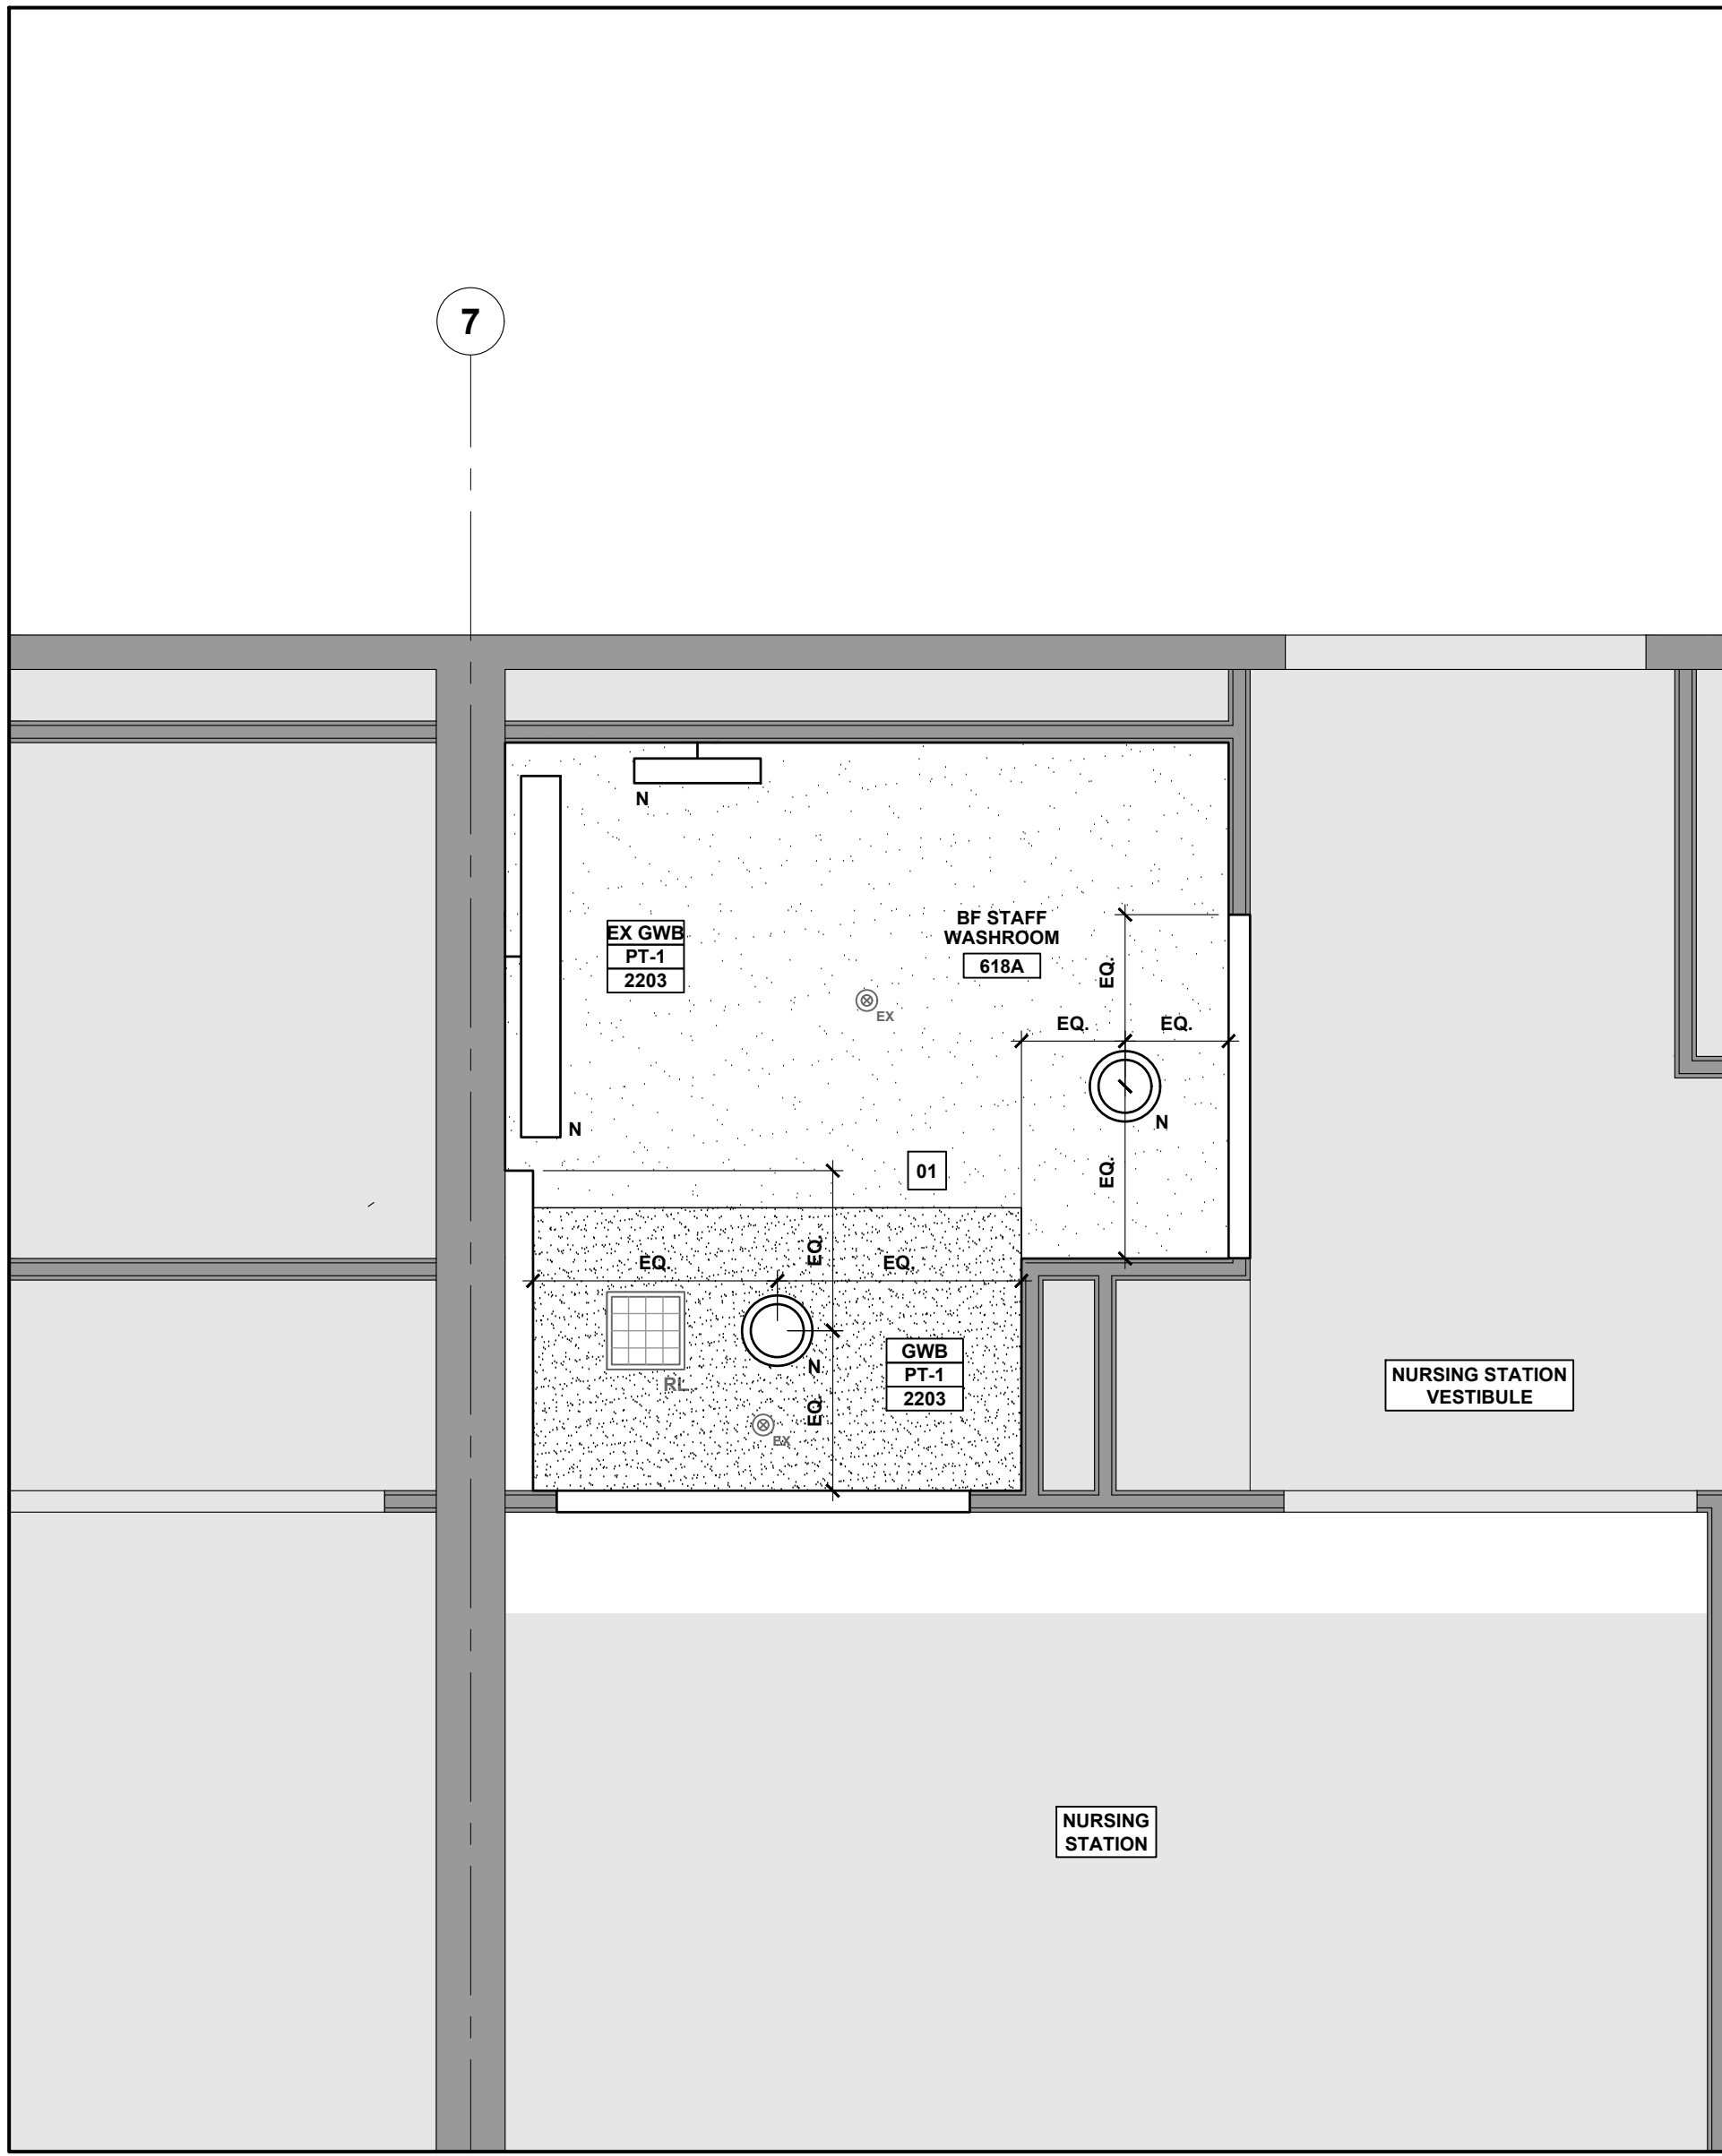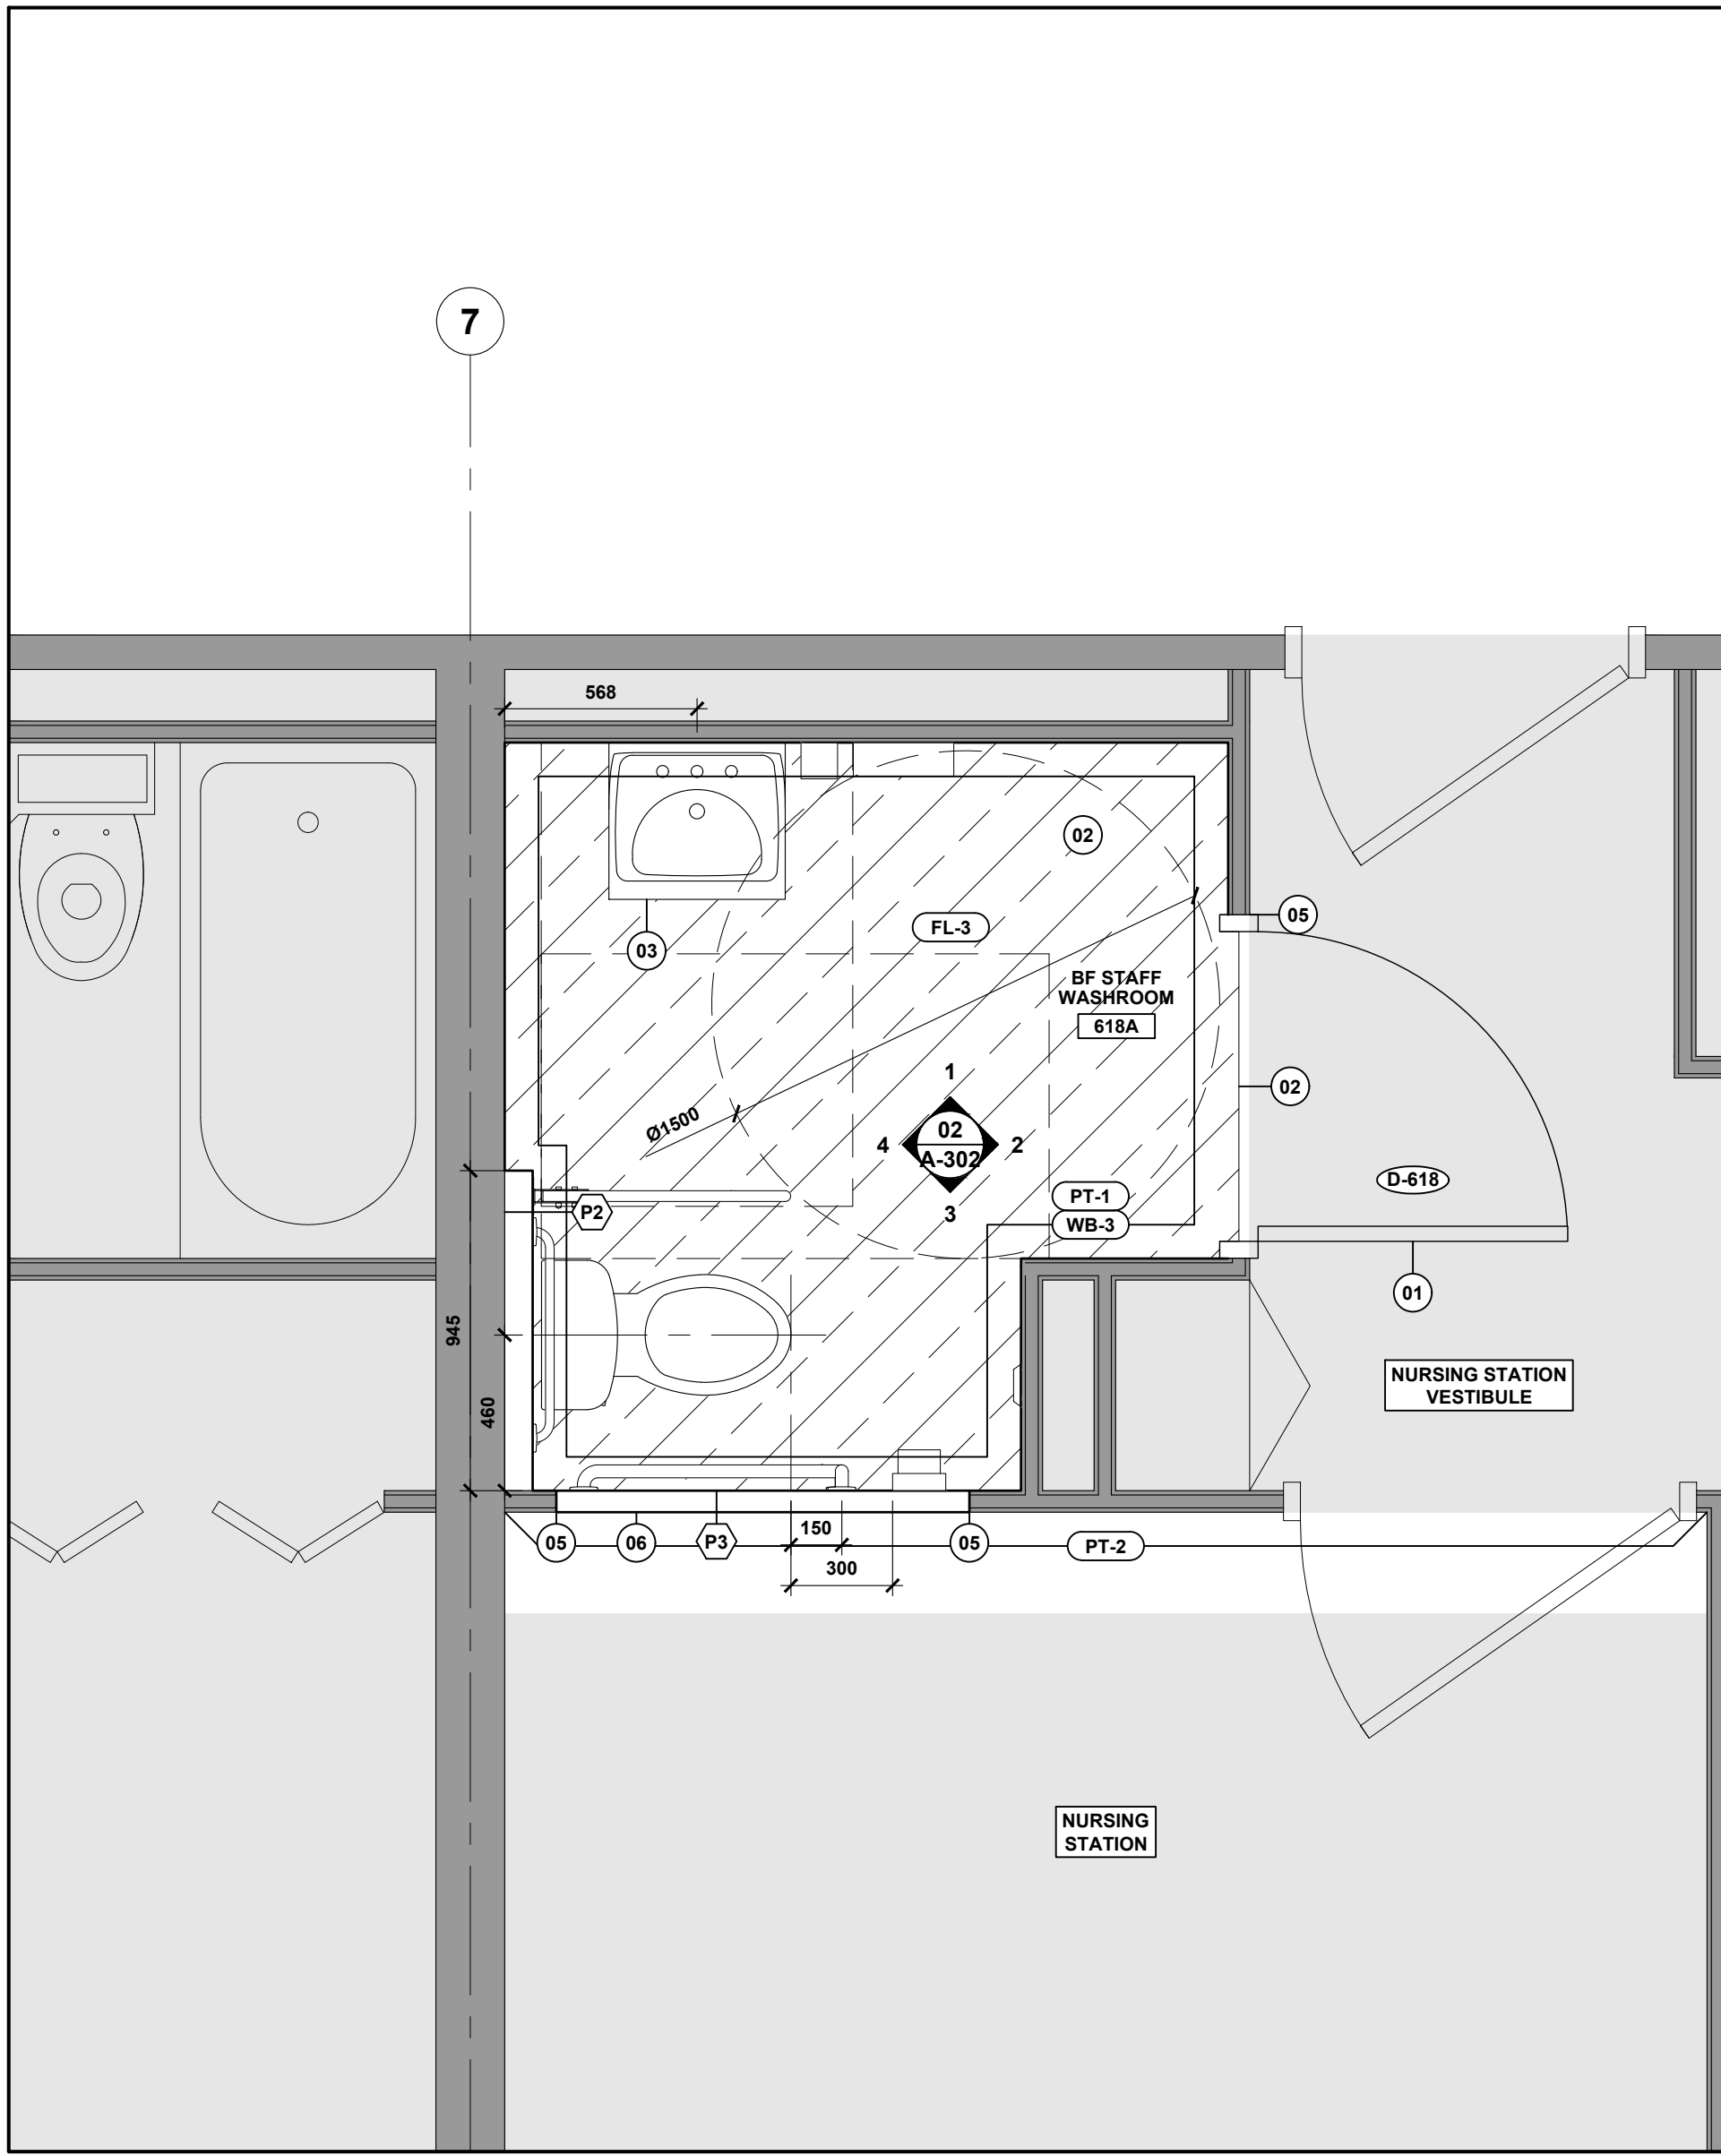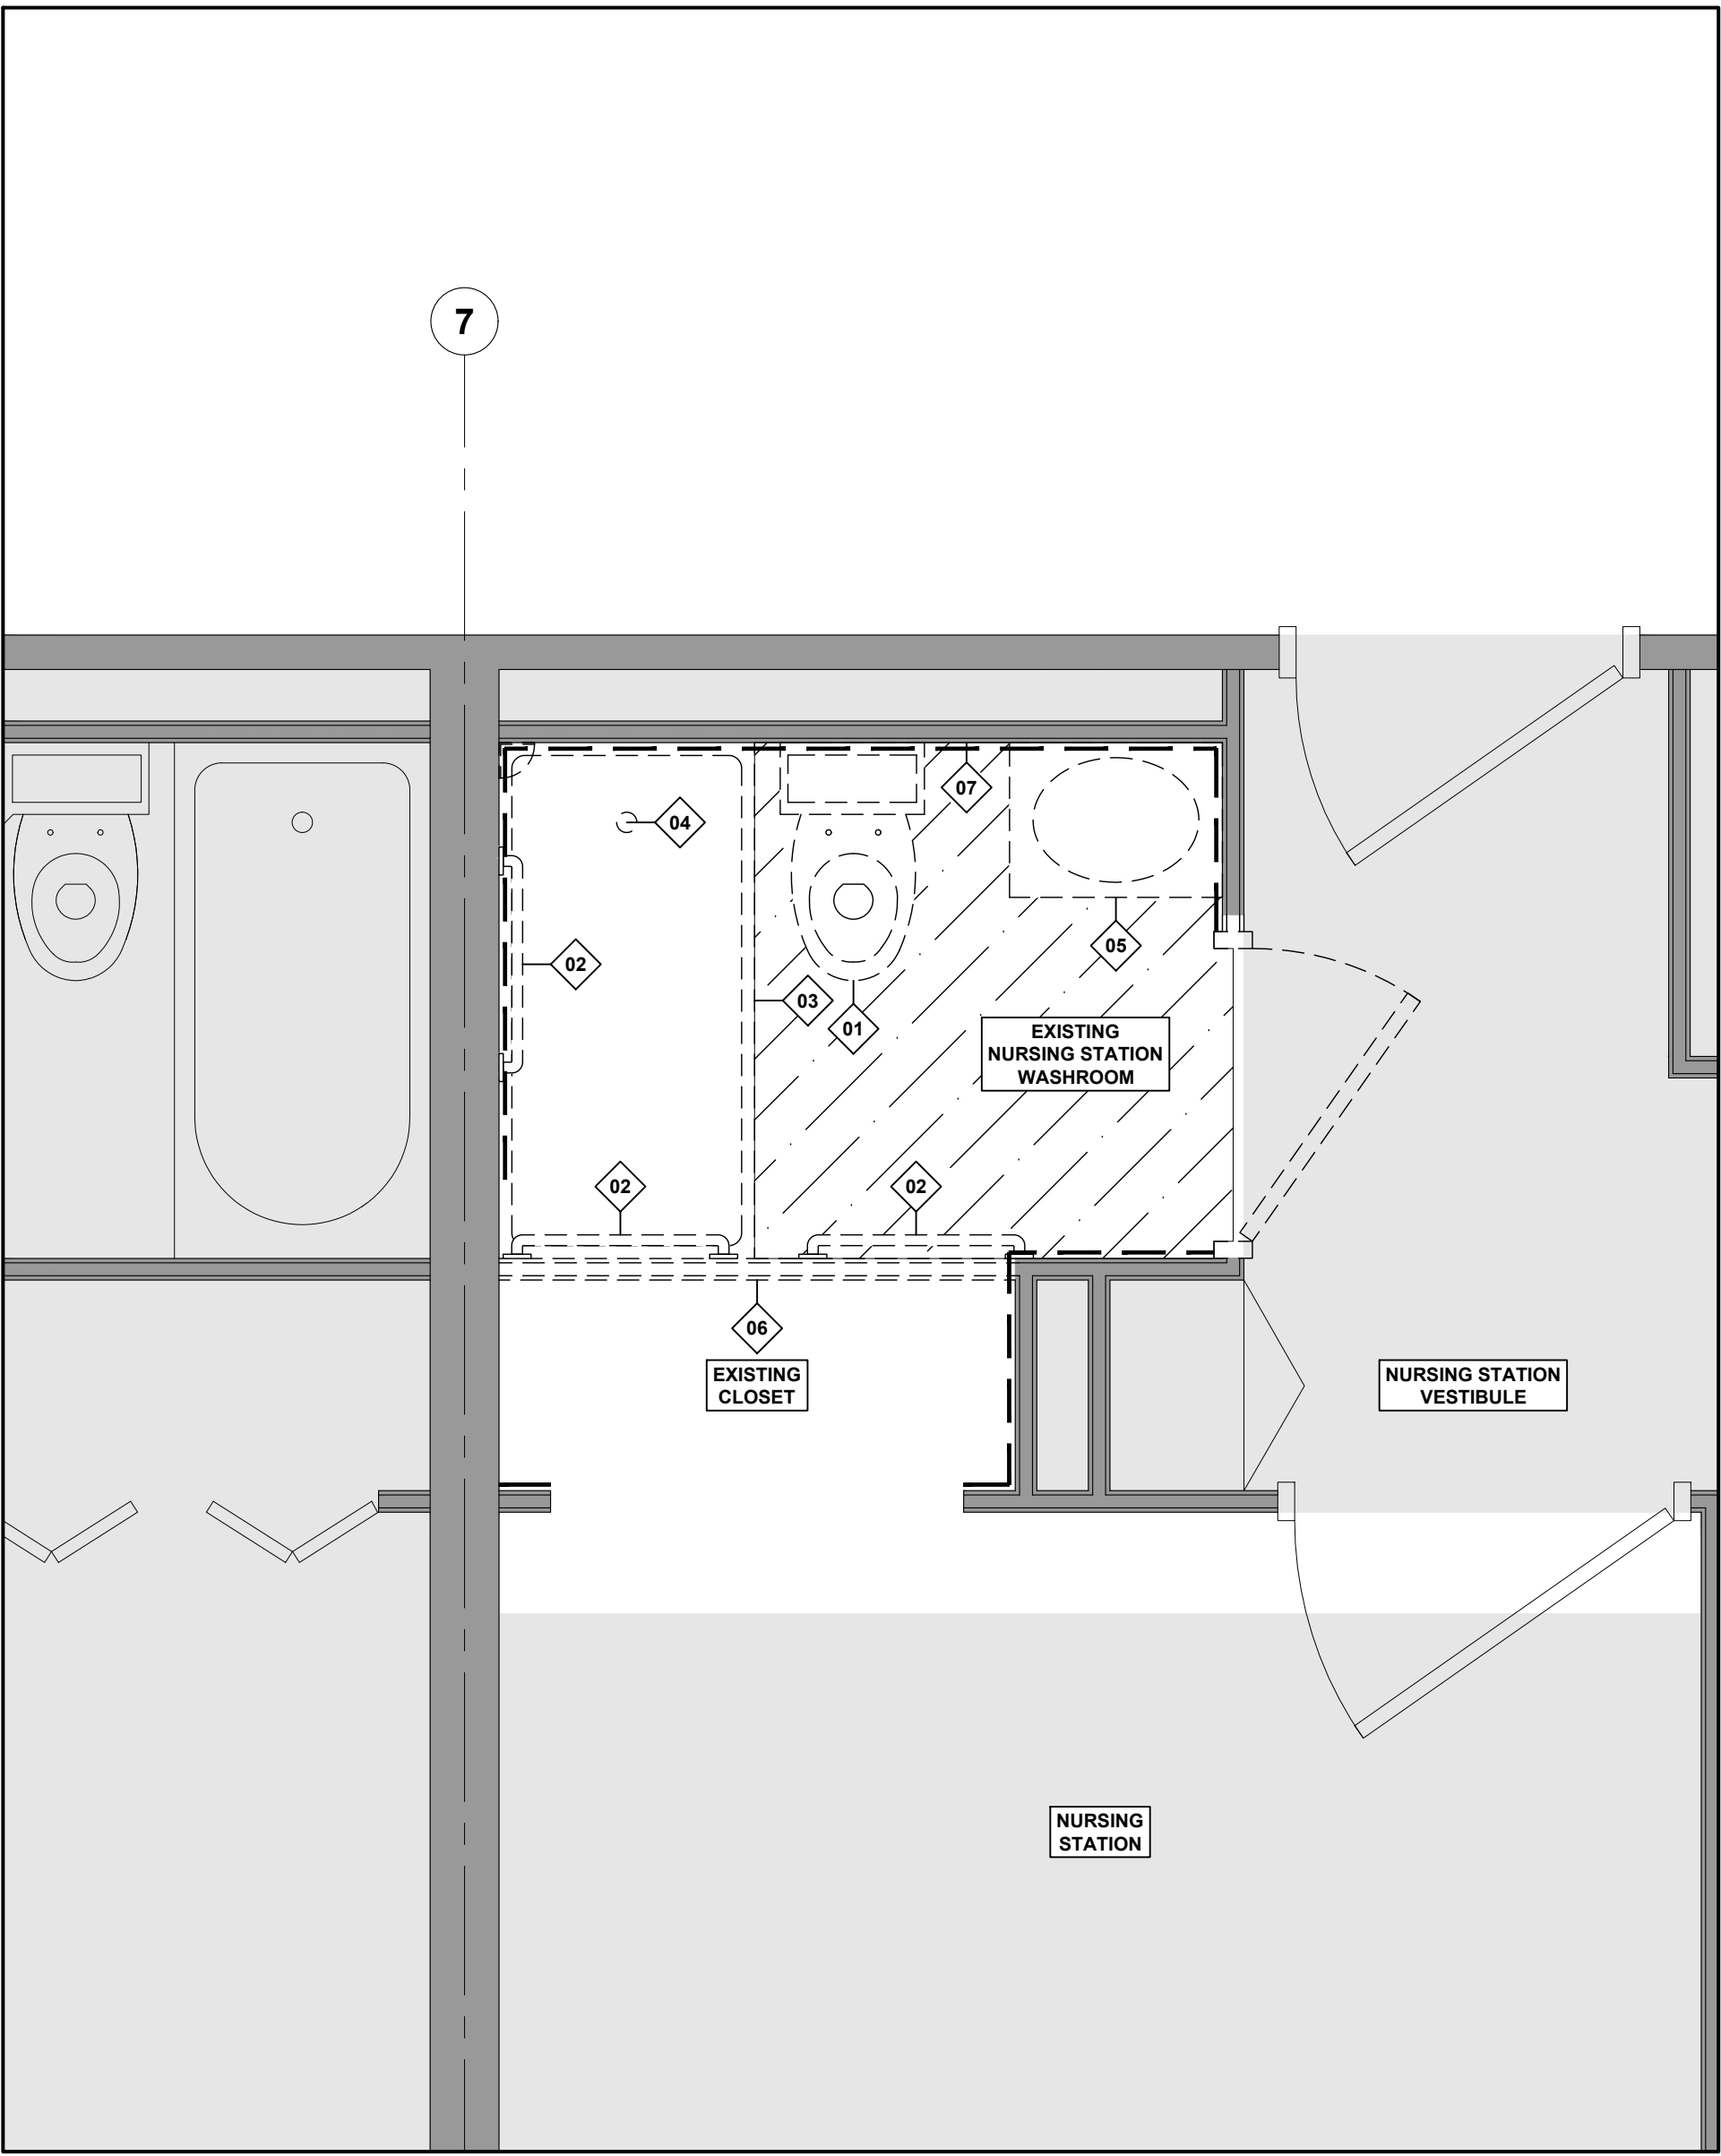

01 ENLARGED BF WASHROOM DEMOLITION PLAN
A-300 SCALE 1:20

02 ENLARGED BF WASHROOM CONSTRUCTION PLAN
A-300 SCALE 1:20

02 ENLARGED BF WASHROOM REFLECTED CEILING PLAN
A-300 SCALE 1:20

GENERAL NOTES

- REFER TO MECHANICAL & ELECTRICAL DRAWINGS FOR EXTENT OF MECHANICAL & ELECTRICAL DEMOLITION AND NEW WORK.
- MAINTAIN ACCESS AND INTEGRITY OF FIRE EXITS AT ALL TIMES DURING DEMOLITION AND CONSTRUCTION.
- SEAL OFF DEMOLITION AND CONSTRUCTION AREA FROM ADJOINING AREAS TO PREVENT INFILTRATION OF DUST AND DEBRIS.
- DETERMINE THE EXTENT OF DEMOLITION AND CONSTRUCTION AND PROVIDE THE NECESSARY PROTECTION TO ADJACENT AREAS NOT AFFECTED BY THIS CONTRACT.
- ALL UNITS ARE IN MILLIMETERS UNLESS OTHERWISE NOTED.
- CONTRACTOR TO VERIFY ALL CONDITIONS AND DIMENSIONS PRIOR TO CONSTRUCTION AND REPORT ALL DISCREPANCIES WITH CONTRACT DOCUMENTS TO THE CONSULTANT.
- ALL SURFACE MOUNTED & MISCELLANEOUS ITEMS ARE TO BE REMOVED FROM WALLS IN AREA TO BE RENOVATED. CONSULT WITH OWNER'S REPRESENTATIVE AS TO WHICH ITEMS ARE TO BE RETAINED, REINSTALLED & THEIR PROPER LOCATION. CLEAN ITEMS BEFORE RE-INSTALLATION.
- COMPLY WITH ONTARIO BUILDING CODE, PART 8, CONSTRUCTION SAFETY MEASURES AT CONSTRUCTION AND DEMOLITION SITES AND APPLICABLE PROVINCIAL REQUIREMENTS.
- REMOVE ALL EXISTING REDUNDANT PLUMBING SERVICES AND CAP PLUMBING WHERE EXISTING PLUMBING FIXTURES OR EQUIPMENT HAVE BEEN REMOVED. REFER TO MECHANICAL DRAWINGS.
- REMOVE PORTIONS OF EXISTING WALLS OR CEILINGS AS REQUIRED TO FACILITATE NEW MECHANICAL AND ELECTRICAL INSTALLATIONS. REFER TO MECHANICAL AND ELECTRICAL DRAWINGS FOR EXTENT. RE-INSTATE AFTER INSTALLATION IS COMPLETE. PATCH AND MAKE GOOD FINISHES TO REMAIN AS AFFECTED BY DEMOLITION AND CONSTRUCTION.
- PROVIDE BLOCKING AS REQUIRED AT ALL WALL MOUNTED WIC ACCESSORIES, EQUIPMENT, MILLWORK AND WALL PROTECTION.
- PATCH AND MAKE GOOD EXISTING PARTITIONS AND CEILINGS READY TO RECEIVE NEW FINISH WHERE NEW GYPSUM BOARD HAS NOT BEEN SPECIFIED.
- ALL WALL FINISH MATERIALS TO BE INSTALLED AS PER THE MANUFACTURER'S INSTRUCTIONS AND USING THE RECOMMENDED METHODS AND ADHESIVES.
- ALL EXISTING WALL-MOUNTED FIXTURES INCLUDING BUT NOT LIMITED TO TOILET PAPER DISPENSER, PAPER TOWEL DISPENSER, SOAP DISPENSER, VANITY LIGHTS, MIRROR ARE TO BE REMOVED. SALVAGE IF REQUESTED BY OWNER.

WALL AND CEILING FINISHES

- PT-1 FIELD COLOUR
MANUFACTURER: BENJAMIN MOORE
PRODUCT: SCUFF-X
COLOUR: WHITE BLUSH OC-86
SHEEN: EGGSHELL
- PT-2 FIELD COLOUR
MANUFACTURER: TO MATCH EXISTING
PRODUCT: TO MATCH EXISTING
COLOUR: TO MATCH EXISTING
SHEEN: EGGSHELL
- WP-1 WALL PROTECTION
MANUFACTURER: ALTRO
PRODUCT: ALTRO WHITEROCK
COLOUR: STANDARD WHITE
W103

FLOOR AND WALL BASE FINISHES

- FL-1 FLOOR TYPE 1:
MANUFACTURER: TRUE NORTH
LUXURY VINYL
PRODUCT: ELITE STOCK OPTIONS
COLOUR: 2110-SILVERED OAK
- FL-2 FLOOR TYPE 2:
MANUFACTURER: STONHARD
PRODUCT: STONSHIELD HRI
COLOUR: FLAGSTONE
- FL-3 FLOOR TYPE 3:
MANUFACTURER: TARKETT
PRODUCT: IQ OPTIMA
COLOUR: SOFT WARM WHITE
- WB-1 WALL BASE 1:
MANUFACTURER: TRUE NORTH
PREMIUM WALL BASE
PRODUCT: DECORA DESIGN
COLOUR: WHITE
- WB-2 WALL BASE 2:
MANUFACTURER: STONHARD
PRODUCT: STONSHIELD HRI
COLOUR: FLAGSTONE
- WB-3 WALL BASE 3:
MANUFACTURER: TARKETT
PRODUCT: OPTIMA
COLOUR: TBD

DEMOLITION AND CONSTRUCTION PLAN LEGEND

- NOT IN ARCHITECTURAL LIMITS OF WORK. REFER TO MECHANICAL & ELECTRICAL DWGS FOR LIMITS OF WORK FOR THESE DISCIPLINES.
- 01 DEMOLITION PLAN KEYNOTE
- 01 CONSTRUCTION PLAN/RCP KEYNOTE
- PT-1 PARTITION TAG - REFER TO A-400 FOR PARTITION ASSEMBLIES.
- D-100 DOOR TAG - REFER TO A-400 FOR DOOR SCHEDULE
- EXISTING WALL TO REMAIN
- EXISTING PARTITION TO BE REMOVED
- REMOVE EXISTING GYPSUM BOARD AND PROVIDE NEW 16mm THK GYPSUM BOARD EXTENDING FROM FLOOR TO CEILING
- PROVIDE NEW FULL HT WP-1 SHEET WALL PROTECTION
- REMOVE EXIST PORCELAIN TILE INCLUDING ALL ADHESIVES TO FULLY EXPOSED CONCRETE SLAB
- PROVIDE FL-2 EPOXY FLOORING WITH WB-2 INTEGRATED COVE BASE. REFER TO SPECS AND 06/A-300.
- EXISTING DOOR AND DOOR FRAME TO BE REMOVED

CONSTRUCTION RCP LEGEND

- CEILING MATERIAL
CEILING FINISH
CEILING HEIGHT AFF
- EXISTING GYPSUM BOARD CEILING
- PROVIDE GYPSUM BOARD CEILING
- EXISTING SPRINKLER HEAD TO REMAIN. REFER TO MECHANICAL DWGS.
- EXISTING AIR GRILLE TO BE RELOCATED. REFER TO MECHANICAL DWGS.
- PROVIDE POTLIGHT. REFER TO ELECTRICAL DWGS.
- PROVIDE WALL SCONCE. REFER TO ELECTRICAL DWGS.
- PROVIDE HORIZONTAL WALL MOUNTED UVC FIXTURE WITH SEPARATE WALL MOUNTED SWITCH. REFER TO ELECTRICAL DWGS.
- INDICATES EXTENT OF FINISH FINISHES TAG

DEMOLITION KEYNOTES

- REMOVE EXISTING TOILET. REFER TO MECHANICAL DWGS FOR CAPPING OF EXISTING SANITARY LINES AND NEW PLUMBING WORK. PROVIDE OPENINGS AS REQUIRED ON 5TH FLOOR GYPSUM BOARD CEILING FOR PLUMBING WORK. REINSTATE AND MAKE GOOD CEILING UPON COMPLETION OF PLUMBING WORK.
- EXISTING GRAB BAR TO BE REMOVED.
- EXISTING ACRYLIC SHOWER BASE TO BE REMOVED.
- REMOVE EXISTING SHOWER DRAIN. REFER TO MECHANICAL DWGS FOR CAPPING OF EXISTING DRAIN LINES AND NEW PLUMBING WORK. PROVIDE OPENINGS AS REQUIRED ON 5TH FLOOR GYPSUM BOARD CEILING FOR PLUMBING WORK. REINSTATE AND MAKE GOOD CEILING UPON COMPLETION OF PLUMBING WORK.
- REMOVE EXISTING VANITY MILLWORK AND SINK. CAP EXISTING DRAIN LINE. REFER TO MECHANICAL DRAWINGS.
- PATCH CEILING AND PROVIDE SKIM COAT WHERE EXISTING WALL IS REMOVED. MAKE GOOD EXISTING FINISHES AS AFFECTED BY DEMOLITION AND PROVIDE PAINT TO MATCH ADJACENT CEILING FINISH.
- SALVAGE EXISTING PAPER TOWEL DISPENSER FOR REUSE. REFER TO 02/A-302 FOR LOCATION.

CONSTRUCTION KEYNOTES

- PROVIDE NEW DOOR AND FRAME. REMOVE AND REINSTATE EXISTING HARDWARE. REFER TO DOOR SCHEDULE.
- PROVIDE NEW GYPSUM BOARD FOR ALL INTERIOR WALLS. REFER TO SPECS FOR FINISHES.
- NEW WALL MOUNTED LAVATORY. REFER TO MECHANICAL DRAWINGS.
- TERMINATE SHEET VINYL FLOORING AT CENTERLINE OF NEW DOOR FRAME. PROVIDE TRANSITION STRIP BETWEEN EXISTING FLOORING AND NEW VINYL FLOORING.
- PATCH AND MAKE GOOD EXISTING WALL TO REMAIN, TAPE, SAND, AND PAINT DRYWALL AND PROVIDE NEW WOOD WALL BASE TO MATCH EXISTING IN THE AFFECTED AREA.
- PATCH SMOOTH NEW INFILL PARTITION WITH EXISTING. PROVIDE NEW WOOD WALL BASE TO MATCH EXISTING.
- NOTE: REFER TO INTERIOR ELEVATIONS AND 07/A-300 FOR ALL FINISHES AND SHOWER ROOM ACCESSORIES.

CONSTRUCTION RCP KEYNOTES

- PATCH AND MAKE GOOD EXIST GYPSUM BOARD CEILING AS REQUIRED TO FACILITATE WORK.

04 GENERAL NOTES
A-300

05 FINISHES SCHEDULE
A-300

06 LEGEND
A-300


07 DEMOLITION, CONSTRUCTION, AND CONSTRUCTION RCP KEYNOTES
A-300


8	.	.
7	.	.
6	.	.
5	.	.
4	.	.
3	.	.
2	.	.
1	ISSUED FOR TENDER & BLDG PERMIT APPLICATION	2026-07-21
NO	ACTION	DATE

St. Joseph's Health Centre Unity Health Toronto


CEDARBROOK LODGE PROPOSED MODIFICATIONS 5TH AND AND 6TH FLOOR

ENLARGED BF WASHROOM DEMOLITION PLAN CONSTRUCTION PLAN AND RCP 6TH FLOOR

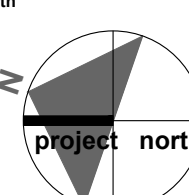Project North 	Stamp	
Date: 2026-06-22	Project No.: 26-10	
Scale: AS NOTED	Drawn: JG	Checked: WJ
Drawing Number:		

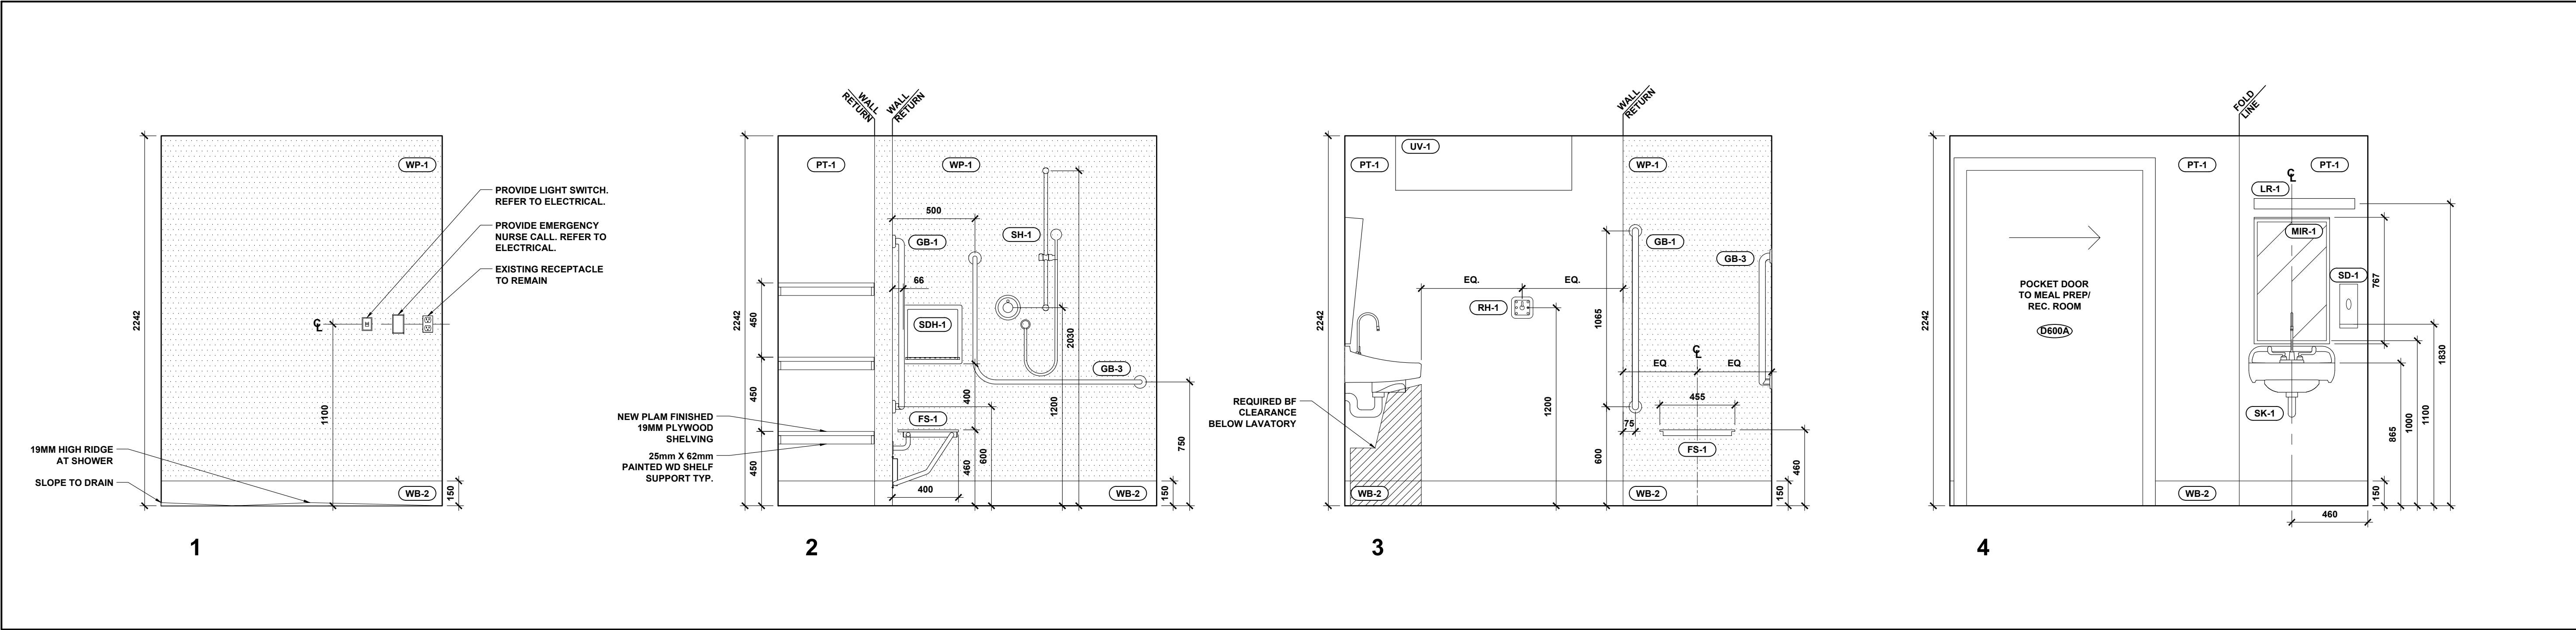

01 PATIENT ASSISTED SHOWER ROOM INTERIOR ELEVATIONS
A-301 SCALE 1:20

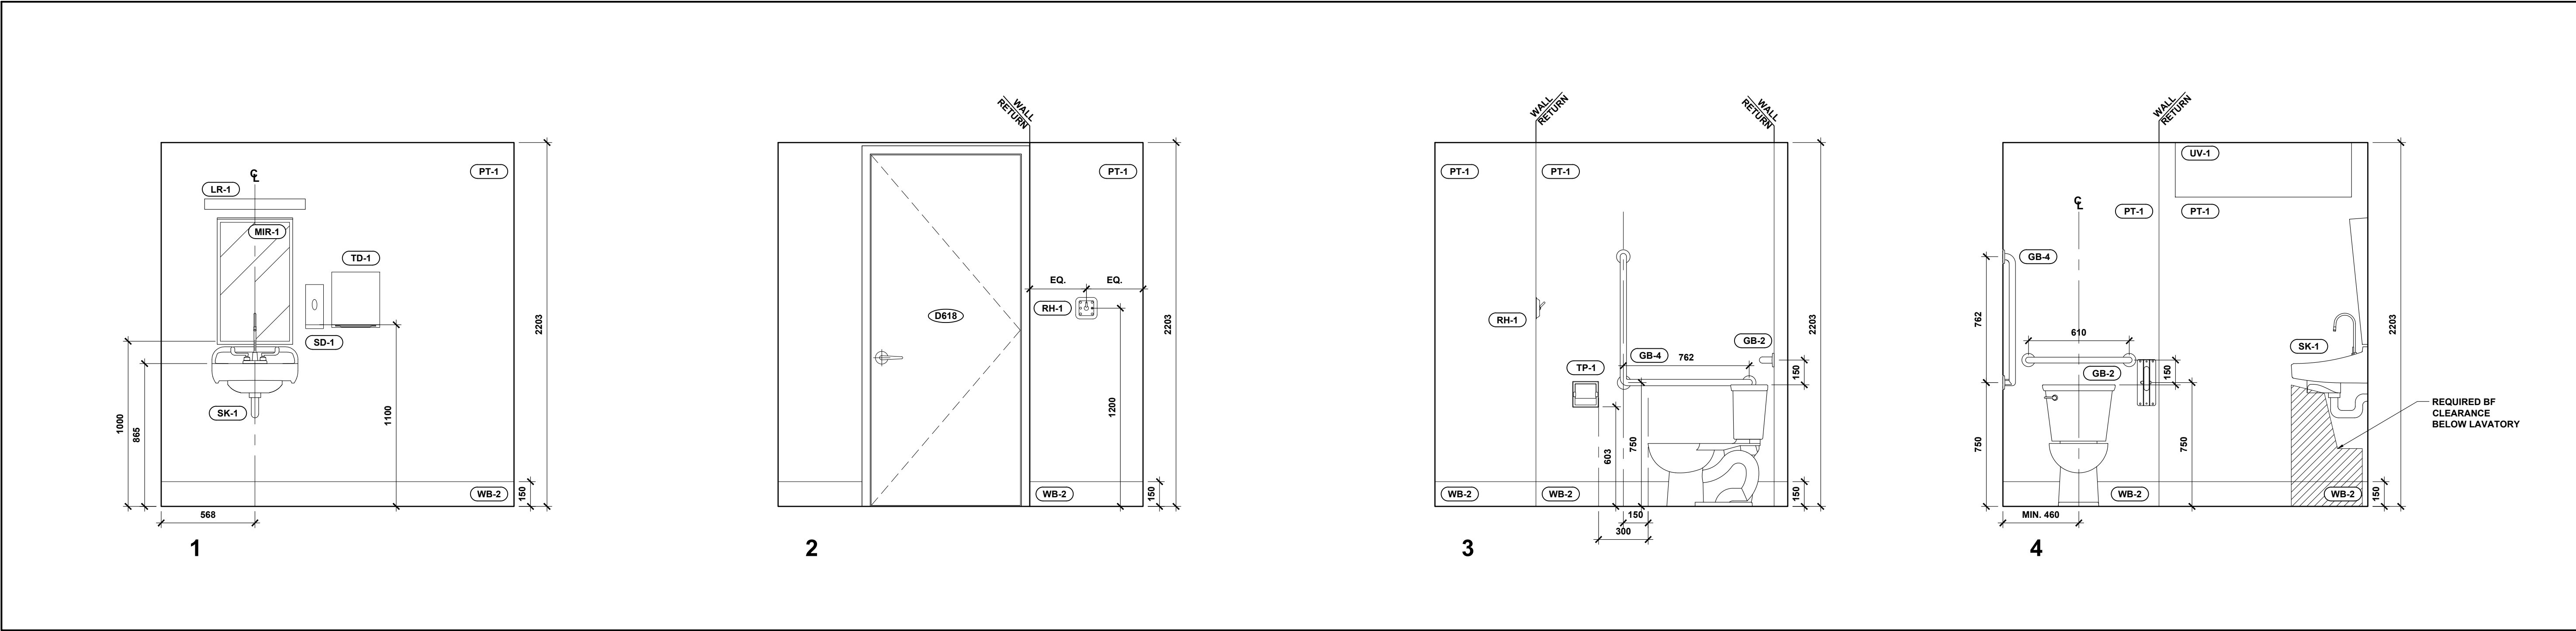

02 BARRIER WASHROOM INTERIOR ELEVATIONS
A-301 SCALE 1:20

ACCESSORIES LEGEND

GB-1	GRAB BAR: MANUFACTURER: BOBRICK PRODUCT: B-6806.99x42 (1066mm) FINISH: SATIN	FS-1	TILT MIRROR: MANUFACTURER: BOBRICK PRODUCT: B-293 (457mm X 762) FINISH: SATIN
GB-2	GRAB BAR: MANUFACTURER: BOBRICK PRODUCT: B-6806.99x24 (610mm) FINISH: SATIN	RH-1	ROBE HOOK: MANUFACTURER: BOBRICK PRODUCT: B-983 FINISH: SATIN
GB-3	L-SHAPED GRAB BAR: MANUFACTURER: BOBRICK PRODUCT: B-5854.99 FINISH: SATIN	SD-1	SOAP DISPENSER: MANUFACTURER: BOBRICK PRODUCT: B-2012 FINISH: SATIN
GB-4	L-SHAPED GRAB BAR: MANUFACTURER: BOBRICK PRODUCT: B-6898.99 FINISH: SATIN	TD-1	PAPER TOWEL DISPENSER: REUSE SALVAGED PAPER TOWEL DISPENSER FROM EXISTING WASHROOM
GB-5	SWING UP GRAB BAR: MANUFACTURER: FROST PRODUCT: 1055-S FINISH: SATIN	TP-1	TOILET PAPER DISPENSER: MANUFACTURER: BOBRICK PRODUCT: B-6699 FINISH: SATIN
FS-1	FOLDABLE SHOWER SEAT: MANUFACTURER: BOBRICK PRODUCT: B-5193 FINISH: IVORY		
SDH-1	RECESSED SHOWER NICHE: MANUFACTURER: GRIFFORM PRODUCT: SSC3061 FINISH: GLACIER WHITE		

03 INTERIOR ELEVATIONS LEGEND
A-301

NOT FOR CONSTRUCTION

This drawing is the property of the Architect and unauthorized reproduction is prohibited under the copyright act.
Electronic files, when provided, are instruments of service and the sole property of Hanson + Jung Architects Inc. No alteration or reproduction shall be made without written permission from Hanson + Jung Architects Inc.
The Contractor shall check and verify all dimensions and report any discrepancies to the Architect prior to construction; do not scale this drawing.
This drawing shall not be used for construction purposes unless properly signed and sealed by the Architect.

8	.	.
7	.	.
6	.	.
5	.	.
4	.	.
3	.	.
2	.	.
1	ISSUED FOR TENDER & BLDG PERMIT APPLICATION	2026-07-21
NO	ACTION	DATE

Client:
**St. Joseph's Health Centre
Unity Health Toronto**

Project Title:
**CEDARBROOK LODGE
PROPOSED MODIFICATIONS**
5TH AND AND 6TH FLOOR

Sheet Title:
INTERIOR ELEVATIONS

Project North 	Stamp	
Date: 2026-06-22	Project No.: 26-10	
Scale: AS NOTED	Drawn: AY	Checked: WJ
Drawing Number:		

A-302

DOOR SCHEDULE

Room		Door										Frame					Hardware and Special Requirements	
Name	No.	No.	Type	Width	Height	Thickness	Material	Label	Face	Core	Finish	Material	Elevation	Label	Profile	Finish		
SHOWER ROOM		D600A	A	1067	2135	45	WD	-	HB	SC	PLAM	-	-	-	-	-	POCKET DOOR, HARDWARE GROUP 1	
BF WASHROOM		D618	A	915	2135	45	WD	-	HB	SC	PLAM	WD	-	-	-	-	HARDWARE GROUP 2, FRAME PROFILE AND CASING TO MATCH ADJACENT EXISTING FRAME	

ABBREVIATIONS:

WDWOOD VENEER

HBHARDBOARD

SCSOLID CORE

PLAMPAIN FINISH

PTPRIVACY SET

WDWOOD VENEER

SCSOLID CORE

GROUP 1 - HARDWARE: SHOWER ROOM

TYPE CC-W KNC CATCH 'N' CLOSE CROWDER FRAME KIT

C-92L-HLDP PRIVACY LOCKSET (EMERGENCY RELEASE OCCUPANCY INDICATOR + HANDLE LEVER + BACK-TO-BACK DOOR PULLS) (626 DULL CHROME)

GROUP 2 - HARDWARE: BF WASHROOM

CONTINUOUS HINGES

PRIVACY SET

OVERHEAD DOOR STOP

NOTE: ALL HARDWARE TO MATCH EXISTING MODELS AND FINISHES.

DOOR SCHEDULE GENERAL NOTES:

1. WOOD DOOR TO BE PROVIDED WITH LAMINATED HPDL SURFACE FINISH ON ALL EXPOSED SIDES INCLUDING HINGE/LATCH, TOP AND BOTTOM SIDES. SELECTION TO BE MADE DURING CONSTRUCTION FROM STANDARD FINISHES FROM WILSON ARTIFORMICA OR APPROVED ALTERNATIVE. FABRICATE/INSTALL IN CONFORMANCE WITH NAAWS STANDARDS, PREMIUM GRADE. FACING ADHESIVE TO BE NAAWS TYPE 1 - WATERPROOF, T/A (UF FREE).

2. ENSURE DOOR PROJECTS 100mm WHEN IN FULLY OPEN POSITION TO ACCOMMODATE DOOR PULL HARDWARE.

3. SLIDING DOOR WEIGHT NOT TO EXCEED 150lbs. FOR USE WITH SPECIFIED TRACK.

TYPE A

SLIDING POCKET DOOR


TYPE B

SLAB DOOR

02

DOOR SCHEDULE AND HARDWARE

A-400

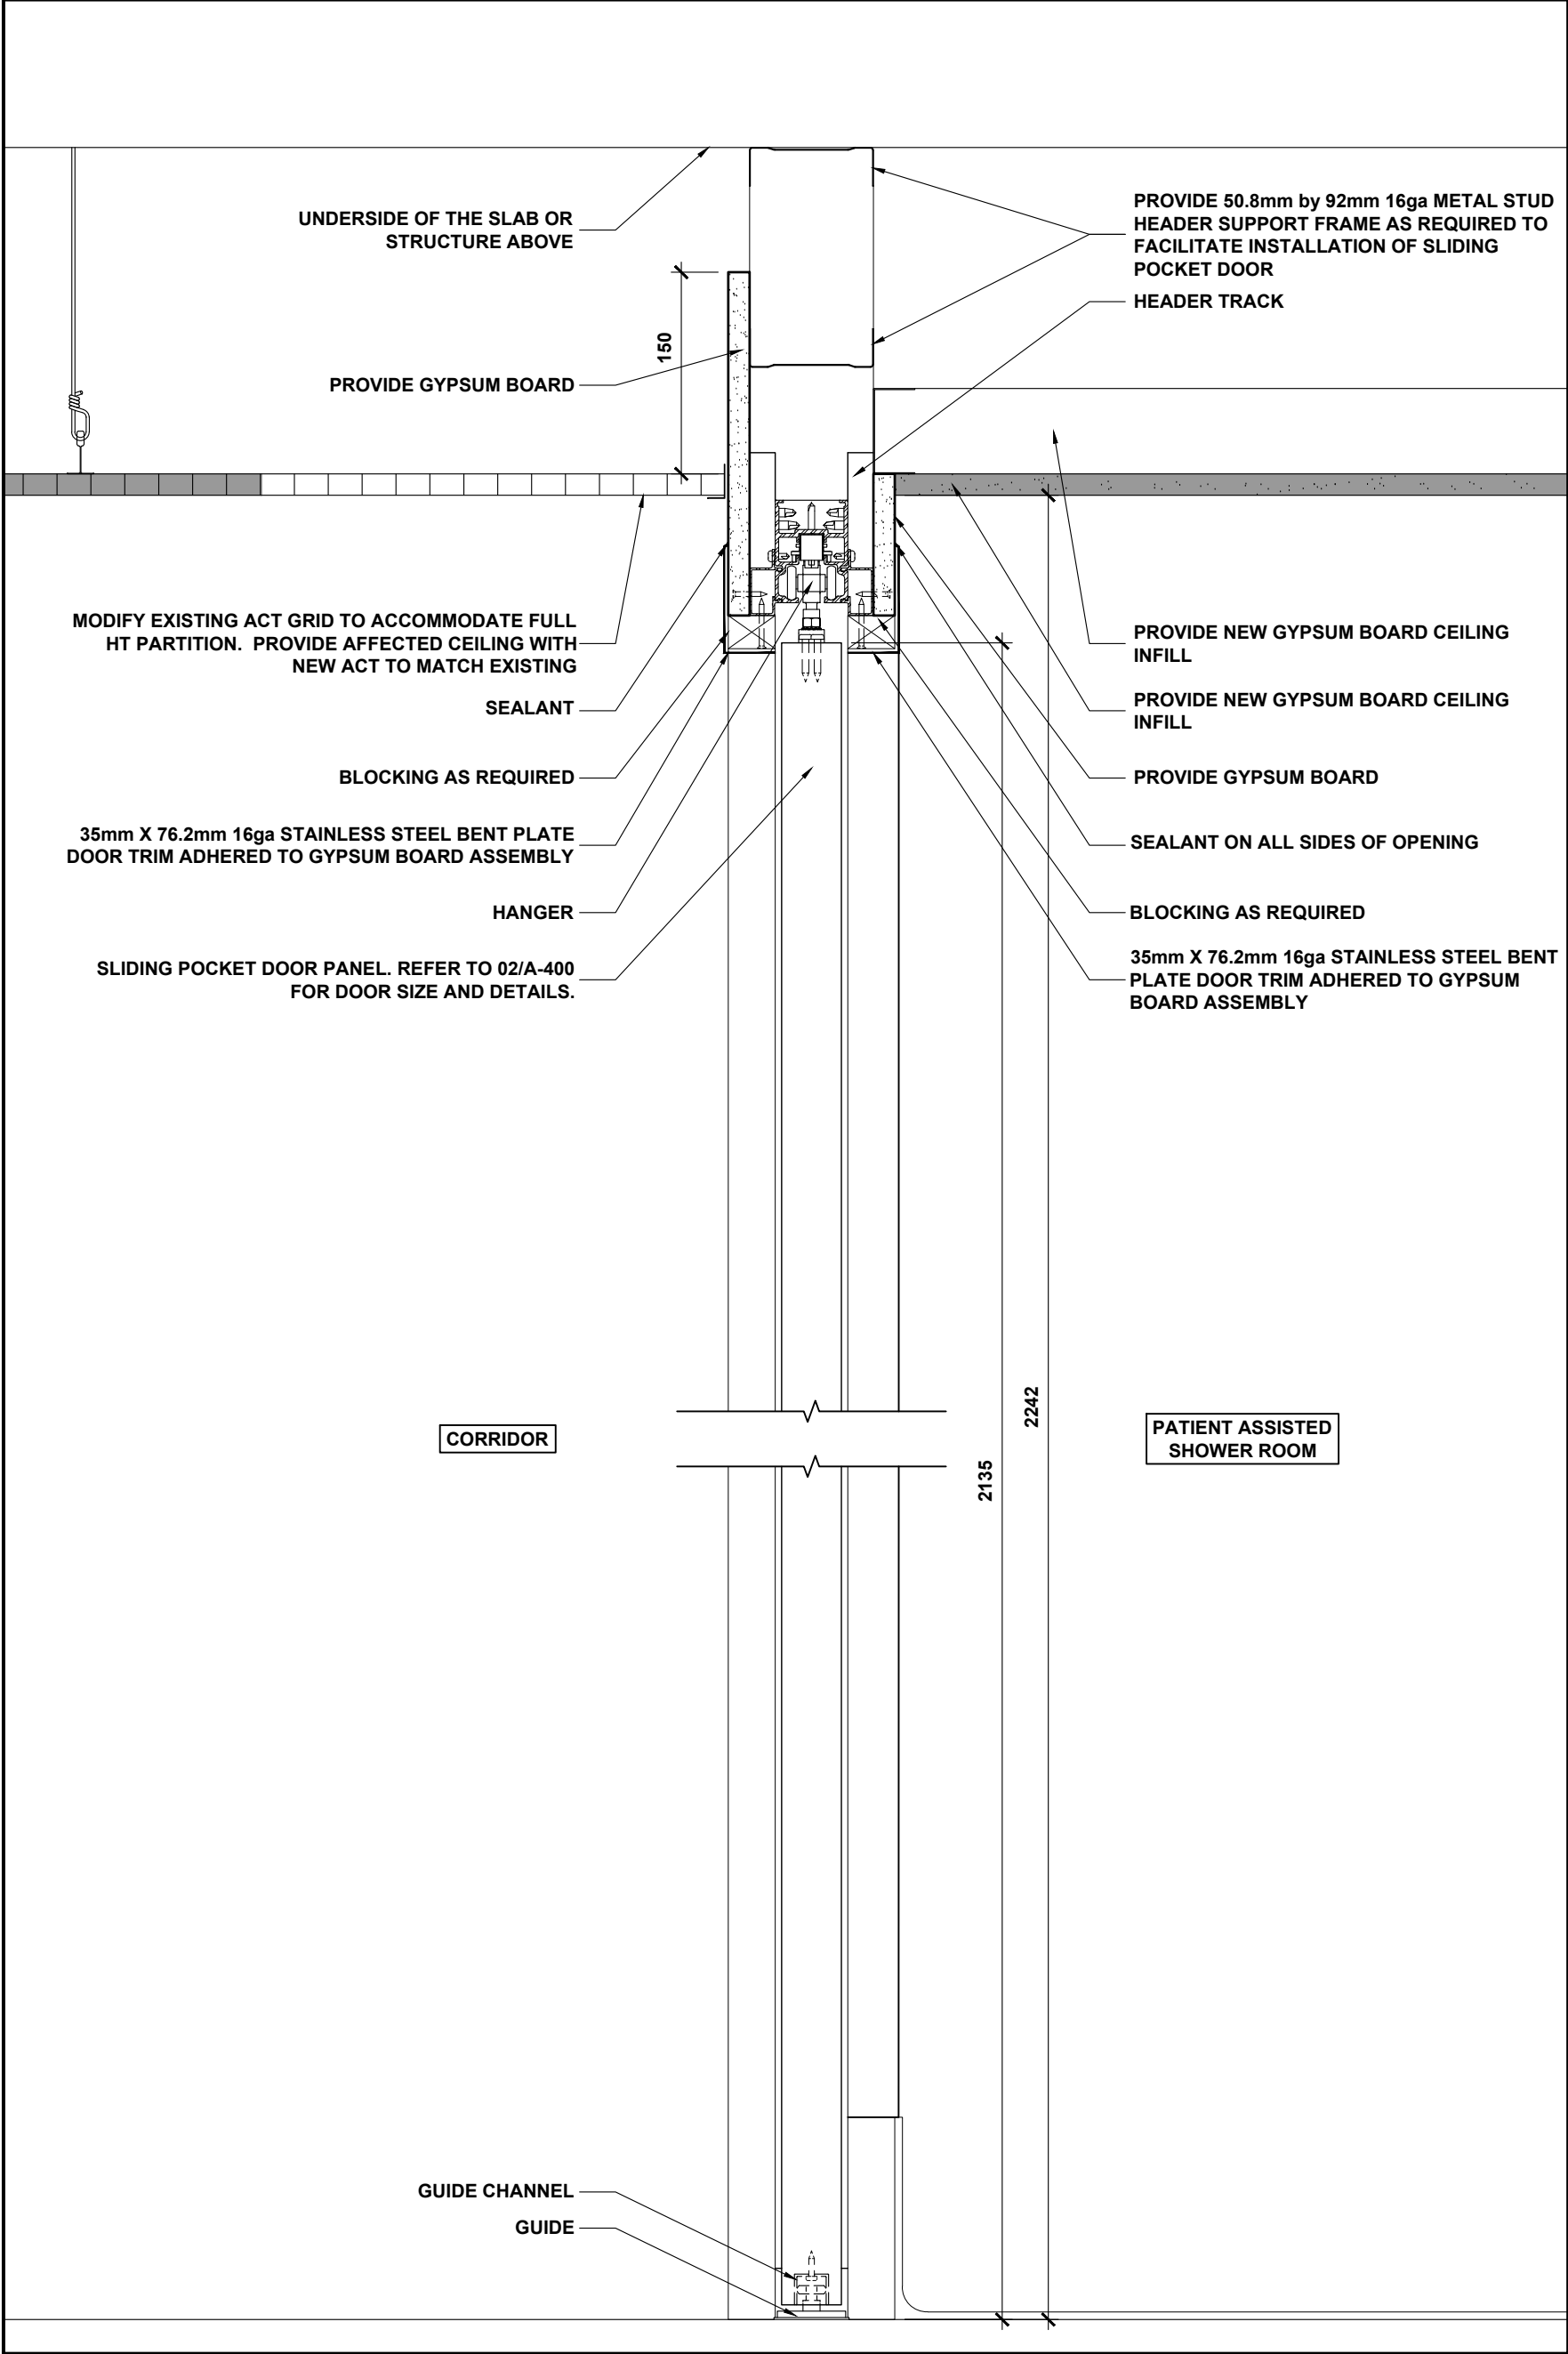


03

POCKET SLIDING DOOR SECTION DETAIL

A-400

1:5

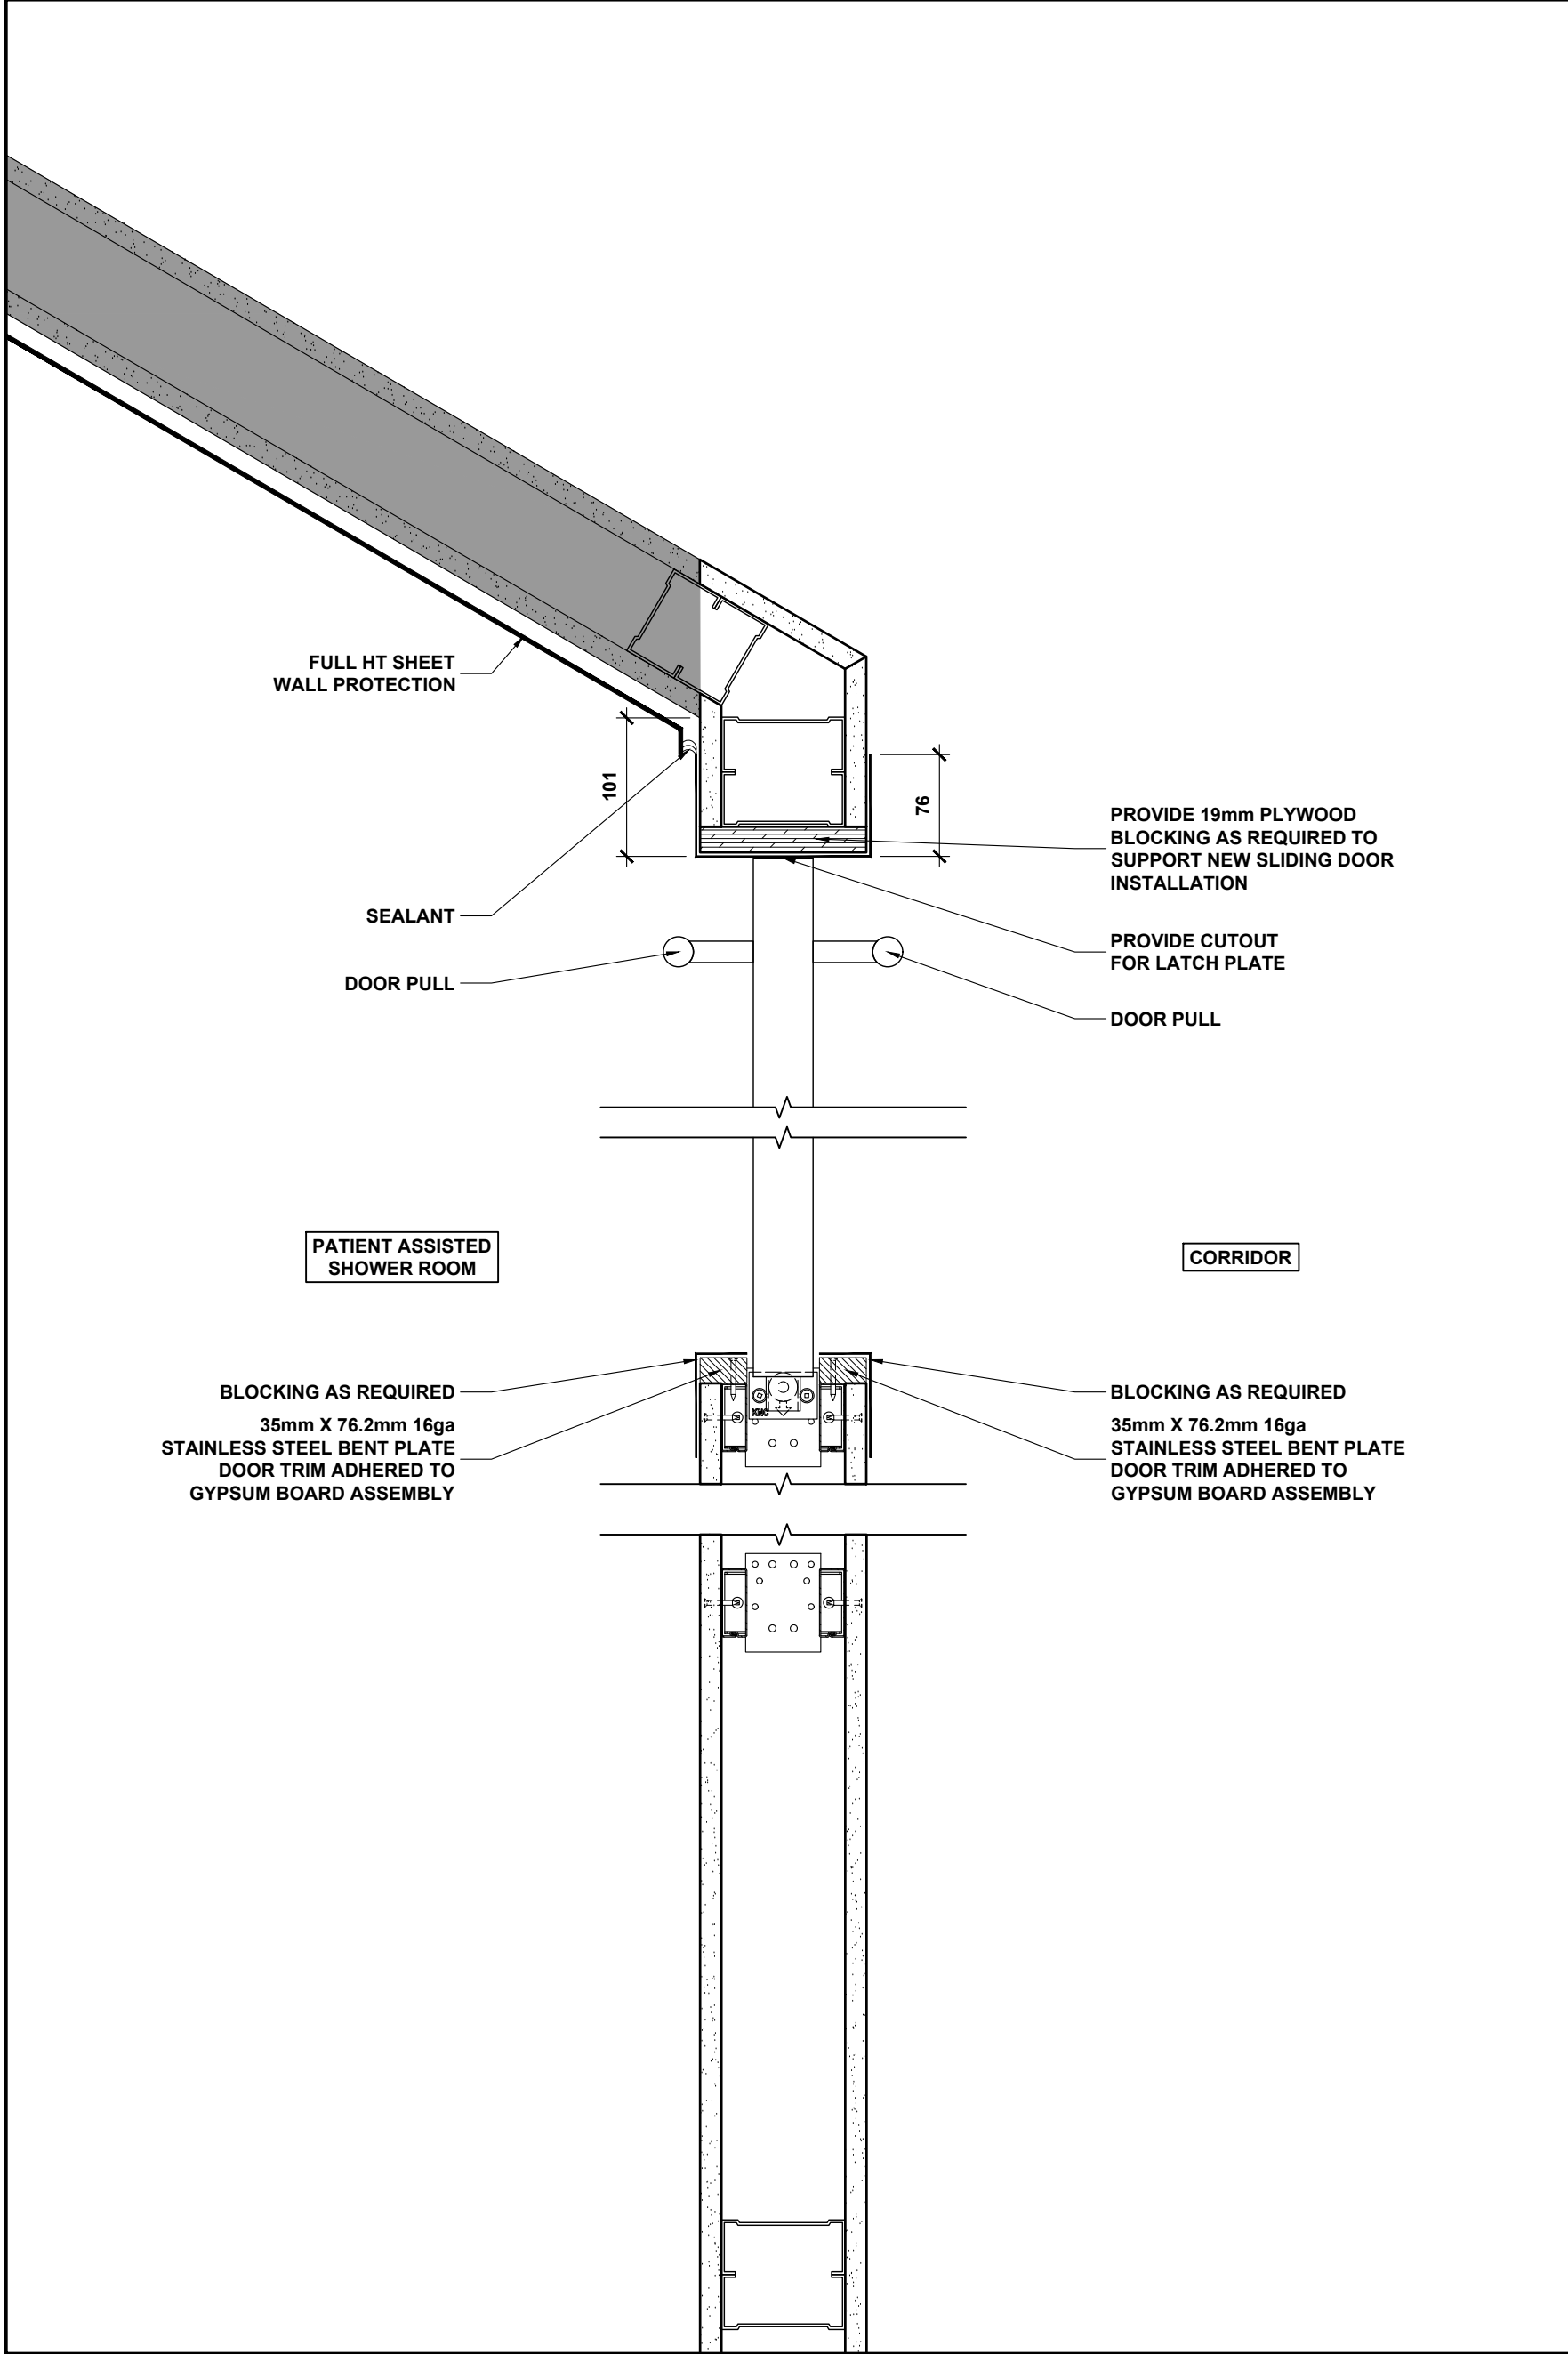


04

POCKET SLIDING DOOR JAMB PLAN DETAIL

A-400

1:5

PARTITION SCHEDULE

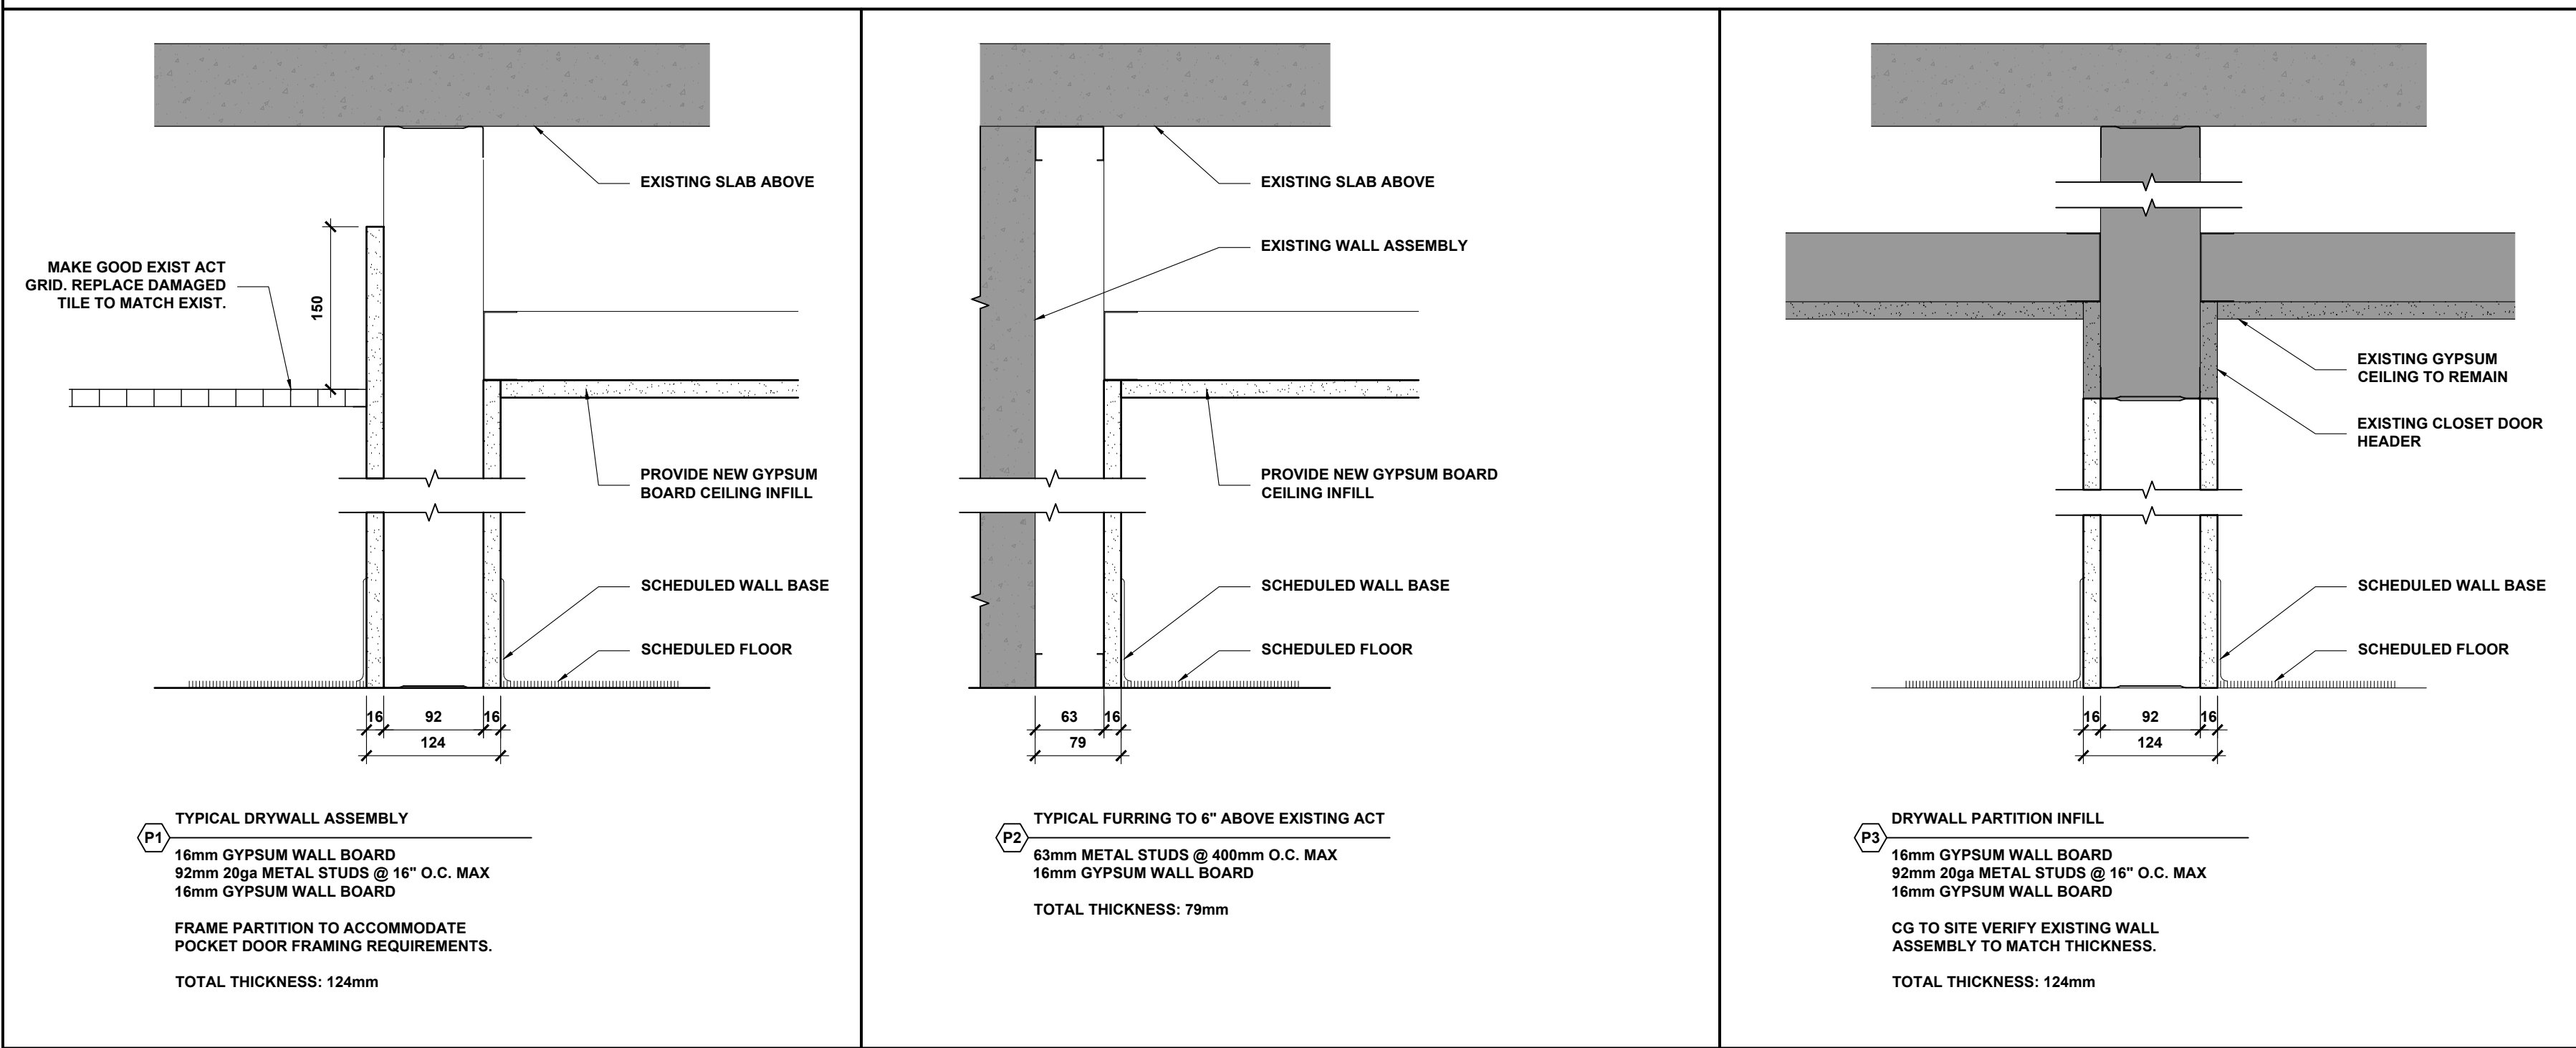

05

PARTITION SCHEDULE

A-400

1:5

8	.	.
7	.	.
6	.	.
5	.	.
4	.	.
3	.	.
2	.	.
1	ISSUED FOR TENDER & BLDG PERMIT APPLICATION	2026-07-21
NO	ACTION	DATE

Client:

St. Joseph's Health Centre
Unity Health Toronto


Project Title:

CEDARBROOK LODGE
PROPOSED MODIFICATIONS
5TH AND AND 6TH FLOOR


Sheet Title:

DOOR AND HARDWARE SCHEDULE,
DOOR DETAILS AND
PARTITION SCHEDULE


Project North		Stamp	
Date: 2026-06-22		Project No.: 26-10	
Scale: AS NOTED		Drawn: AY	Checked: WJ
Drawing Number:			

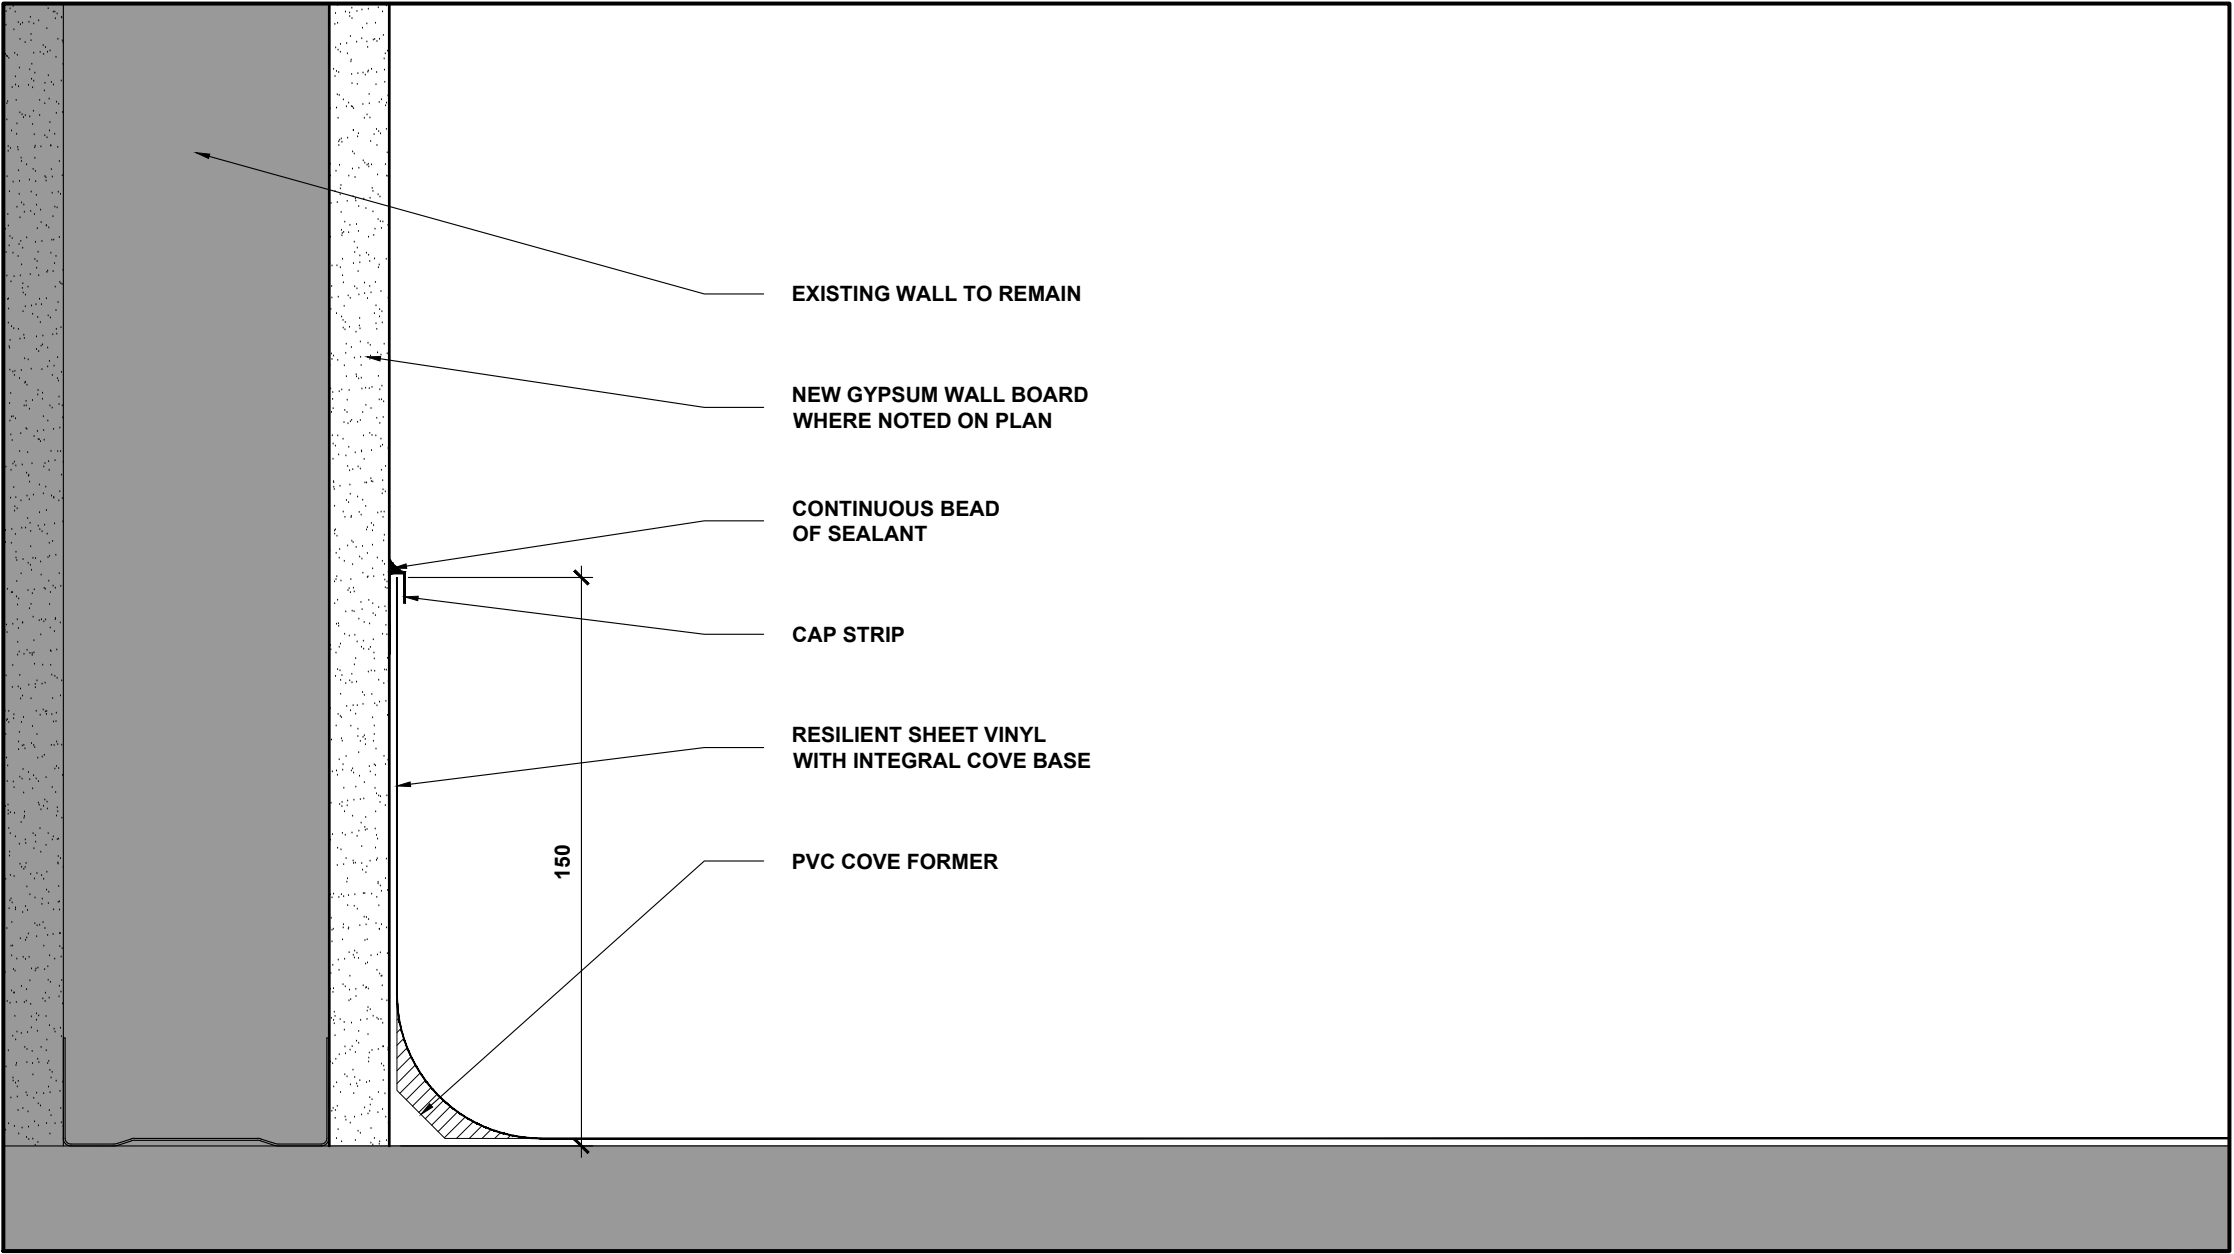


05 TYPICAL BF WASHROOM COVE BASE DETAIL
A-401 1:5

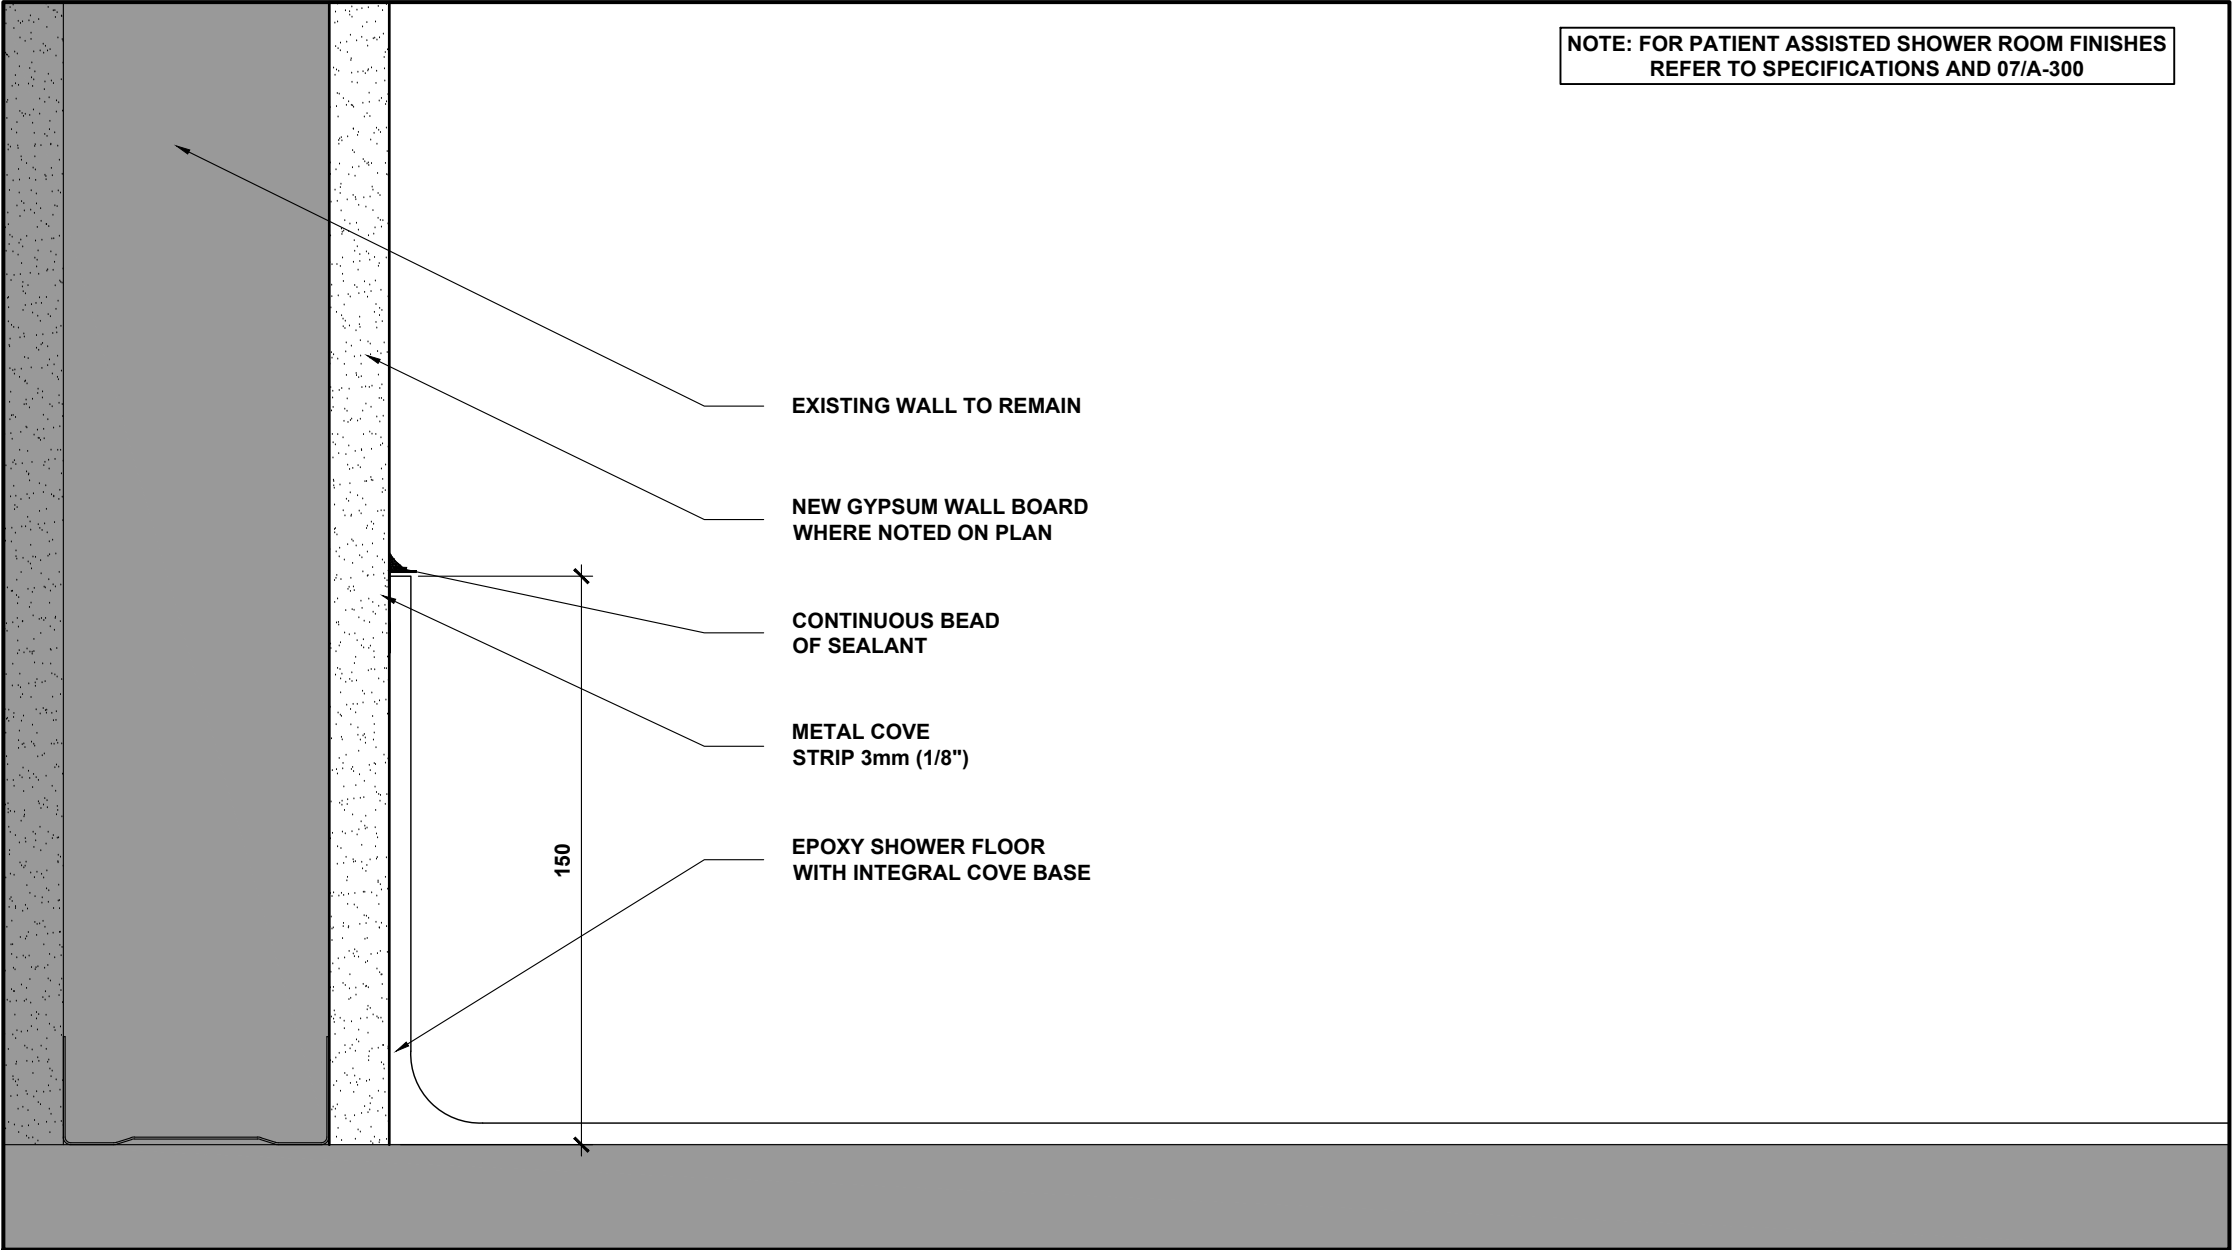


04 TYPICAL SHOWER ROOM COVE BASE DETAIL
A-401 1:5

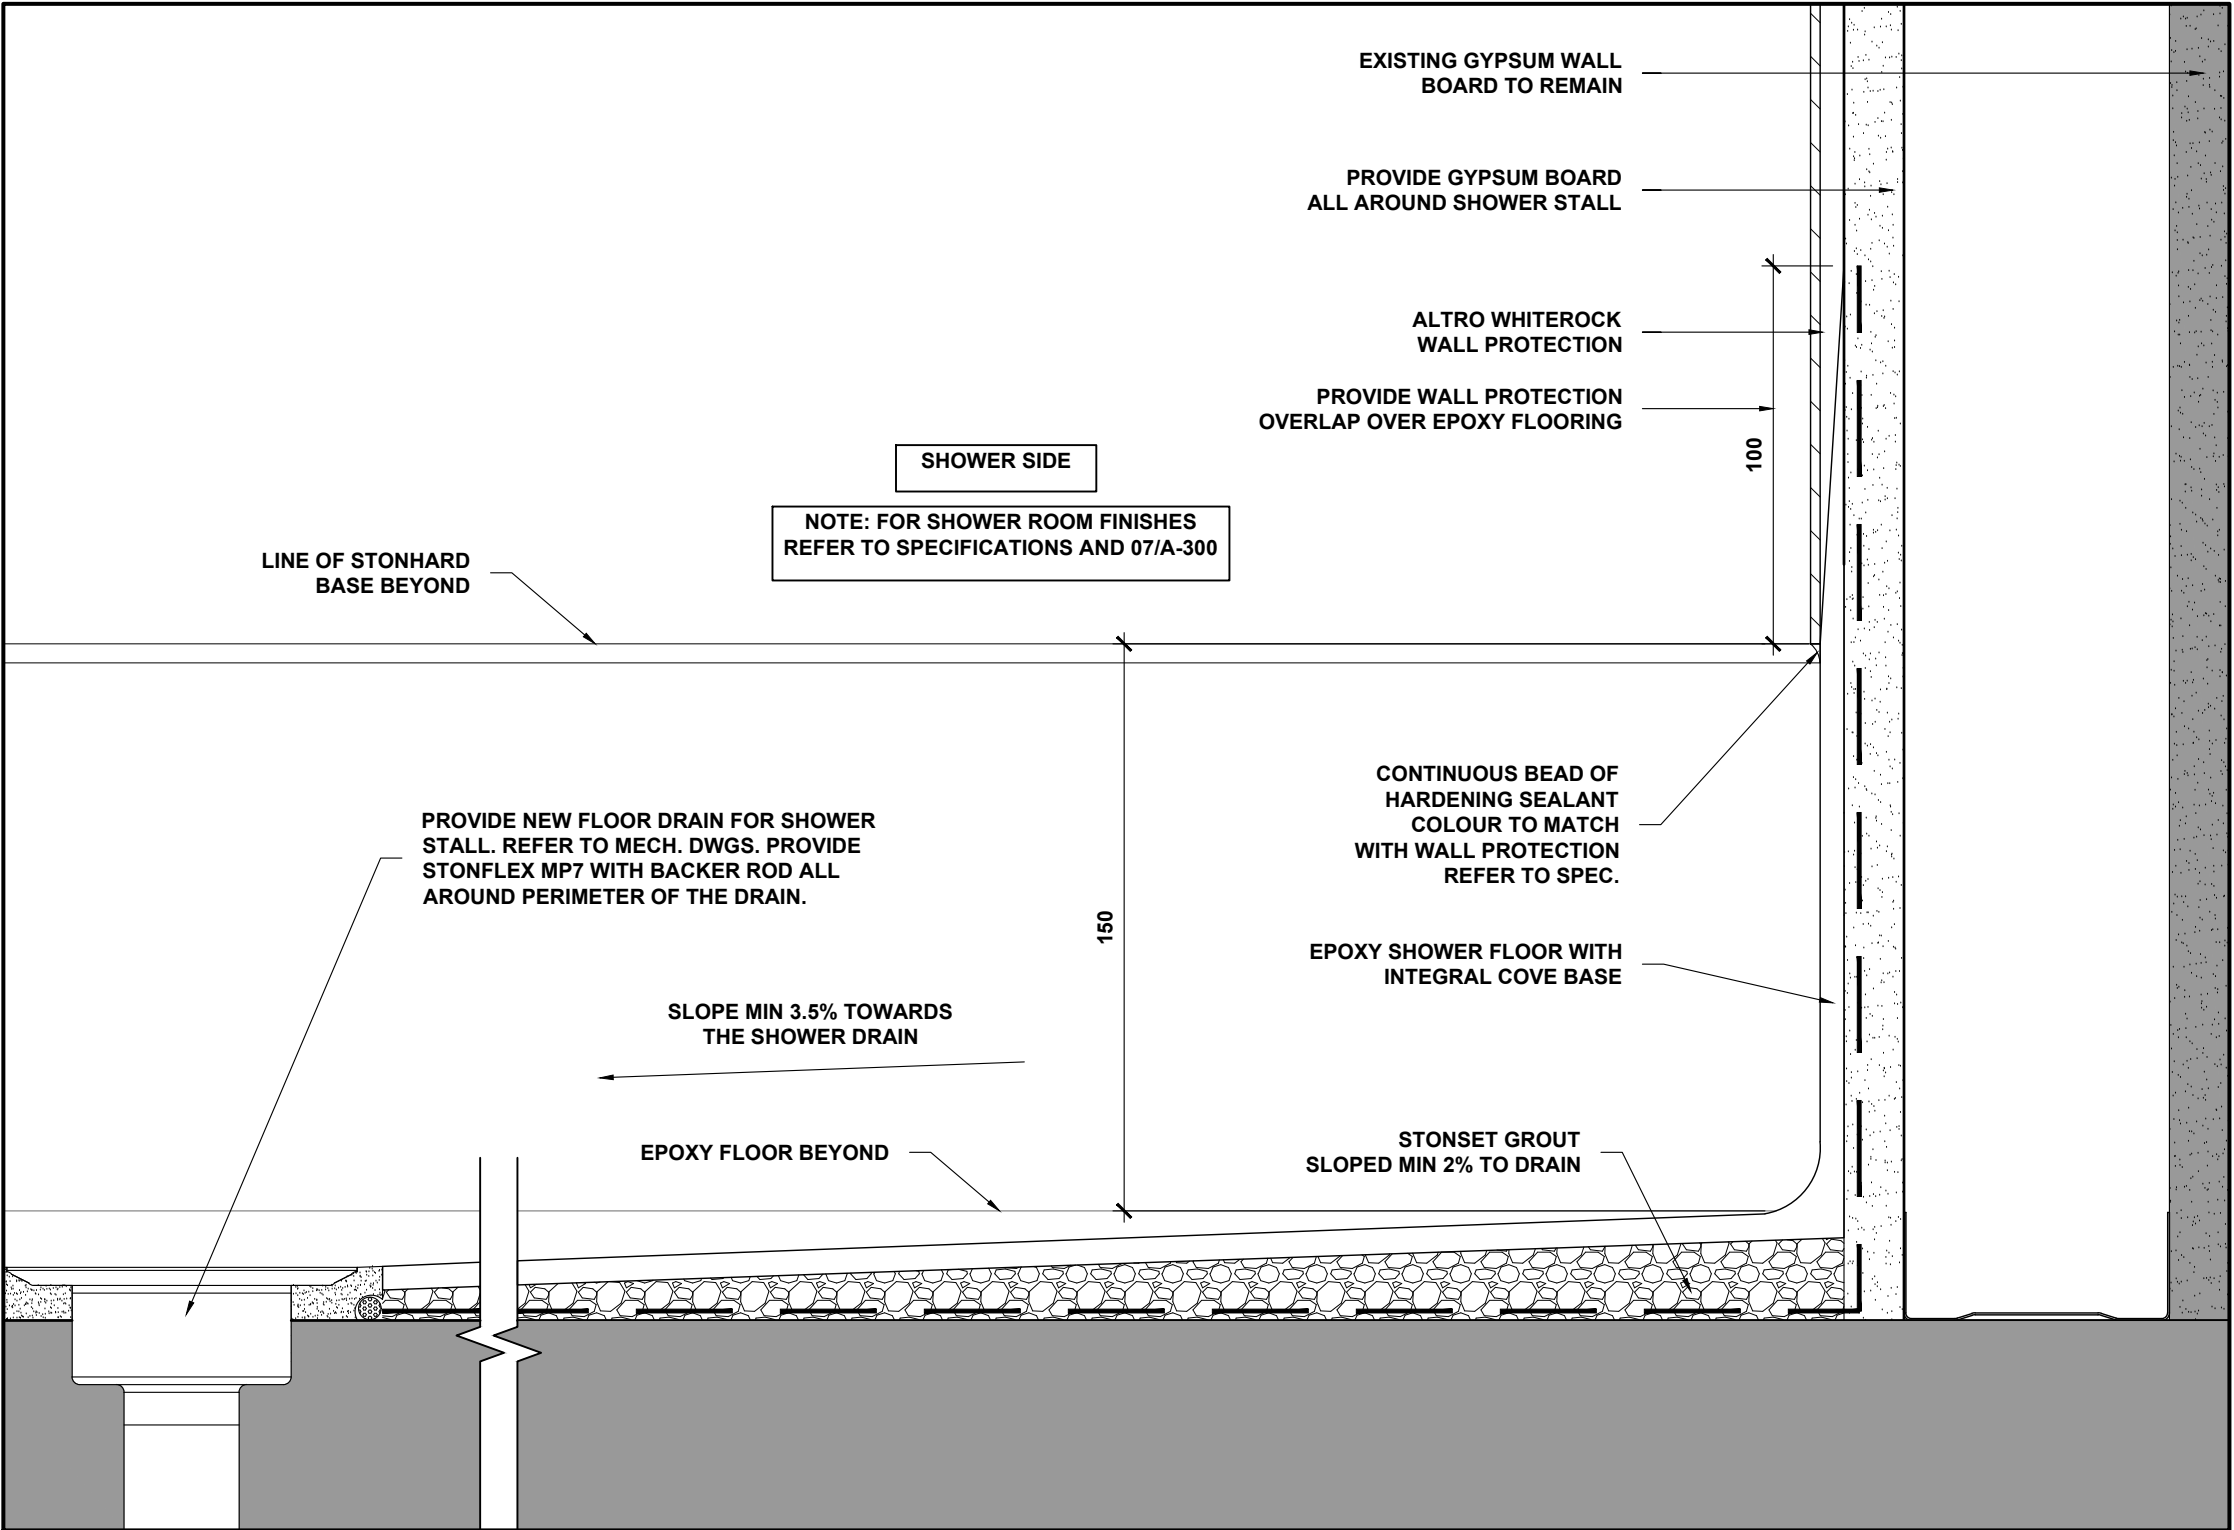

03 TYPICAL SHOWER ROOM STALL COVE BASE DETAIL
A-401 1:2

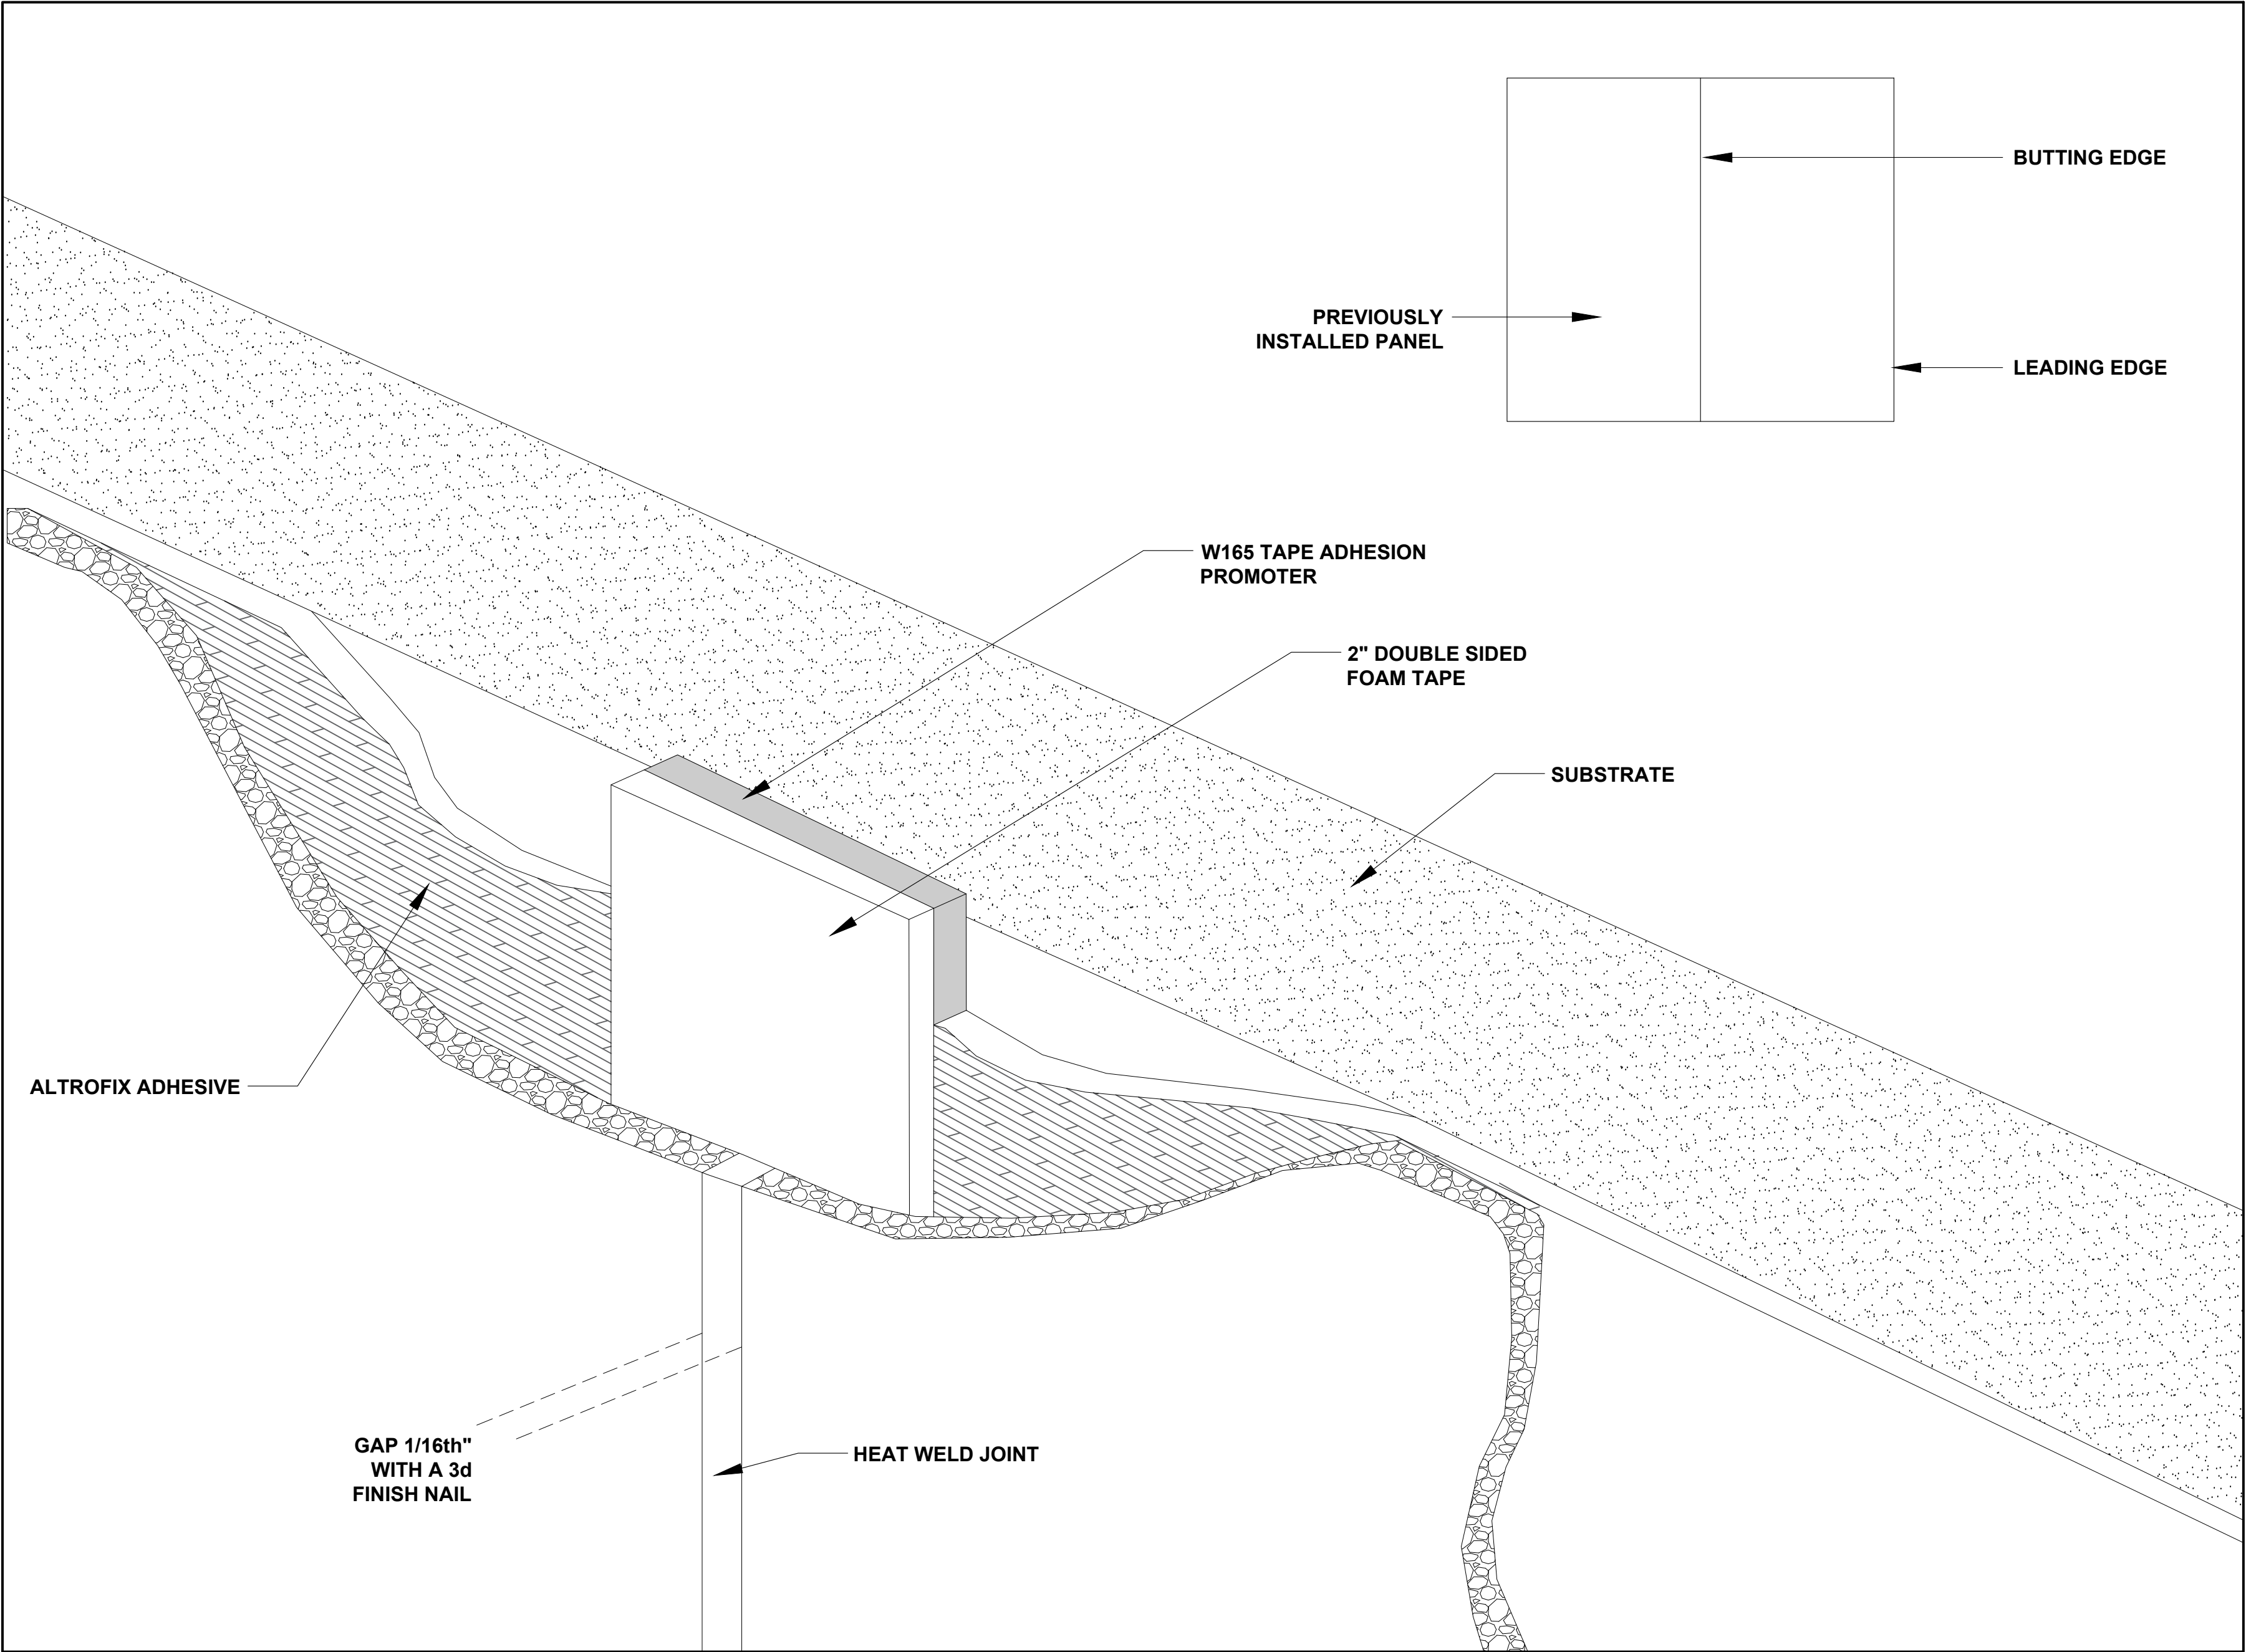

01 TYPICAL ALTO WHITEROCK WALL CLADDING HEAT WELD
A-401 NTS

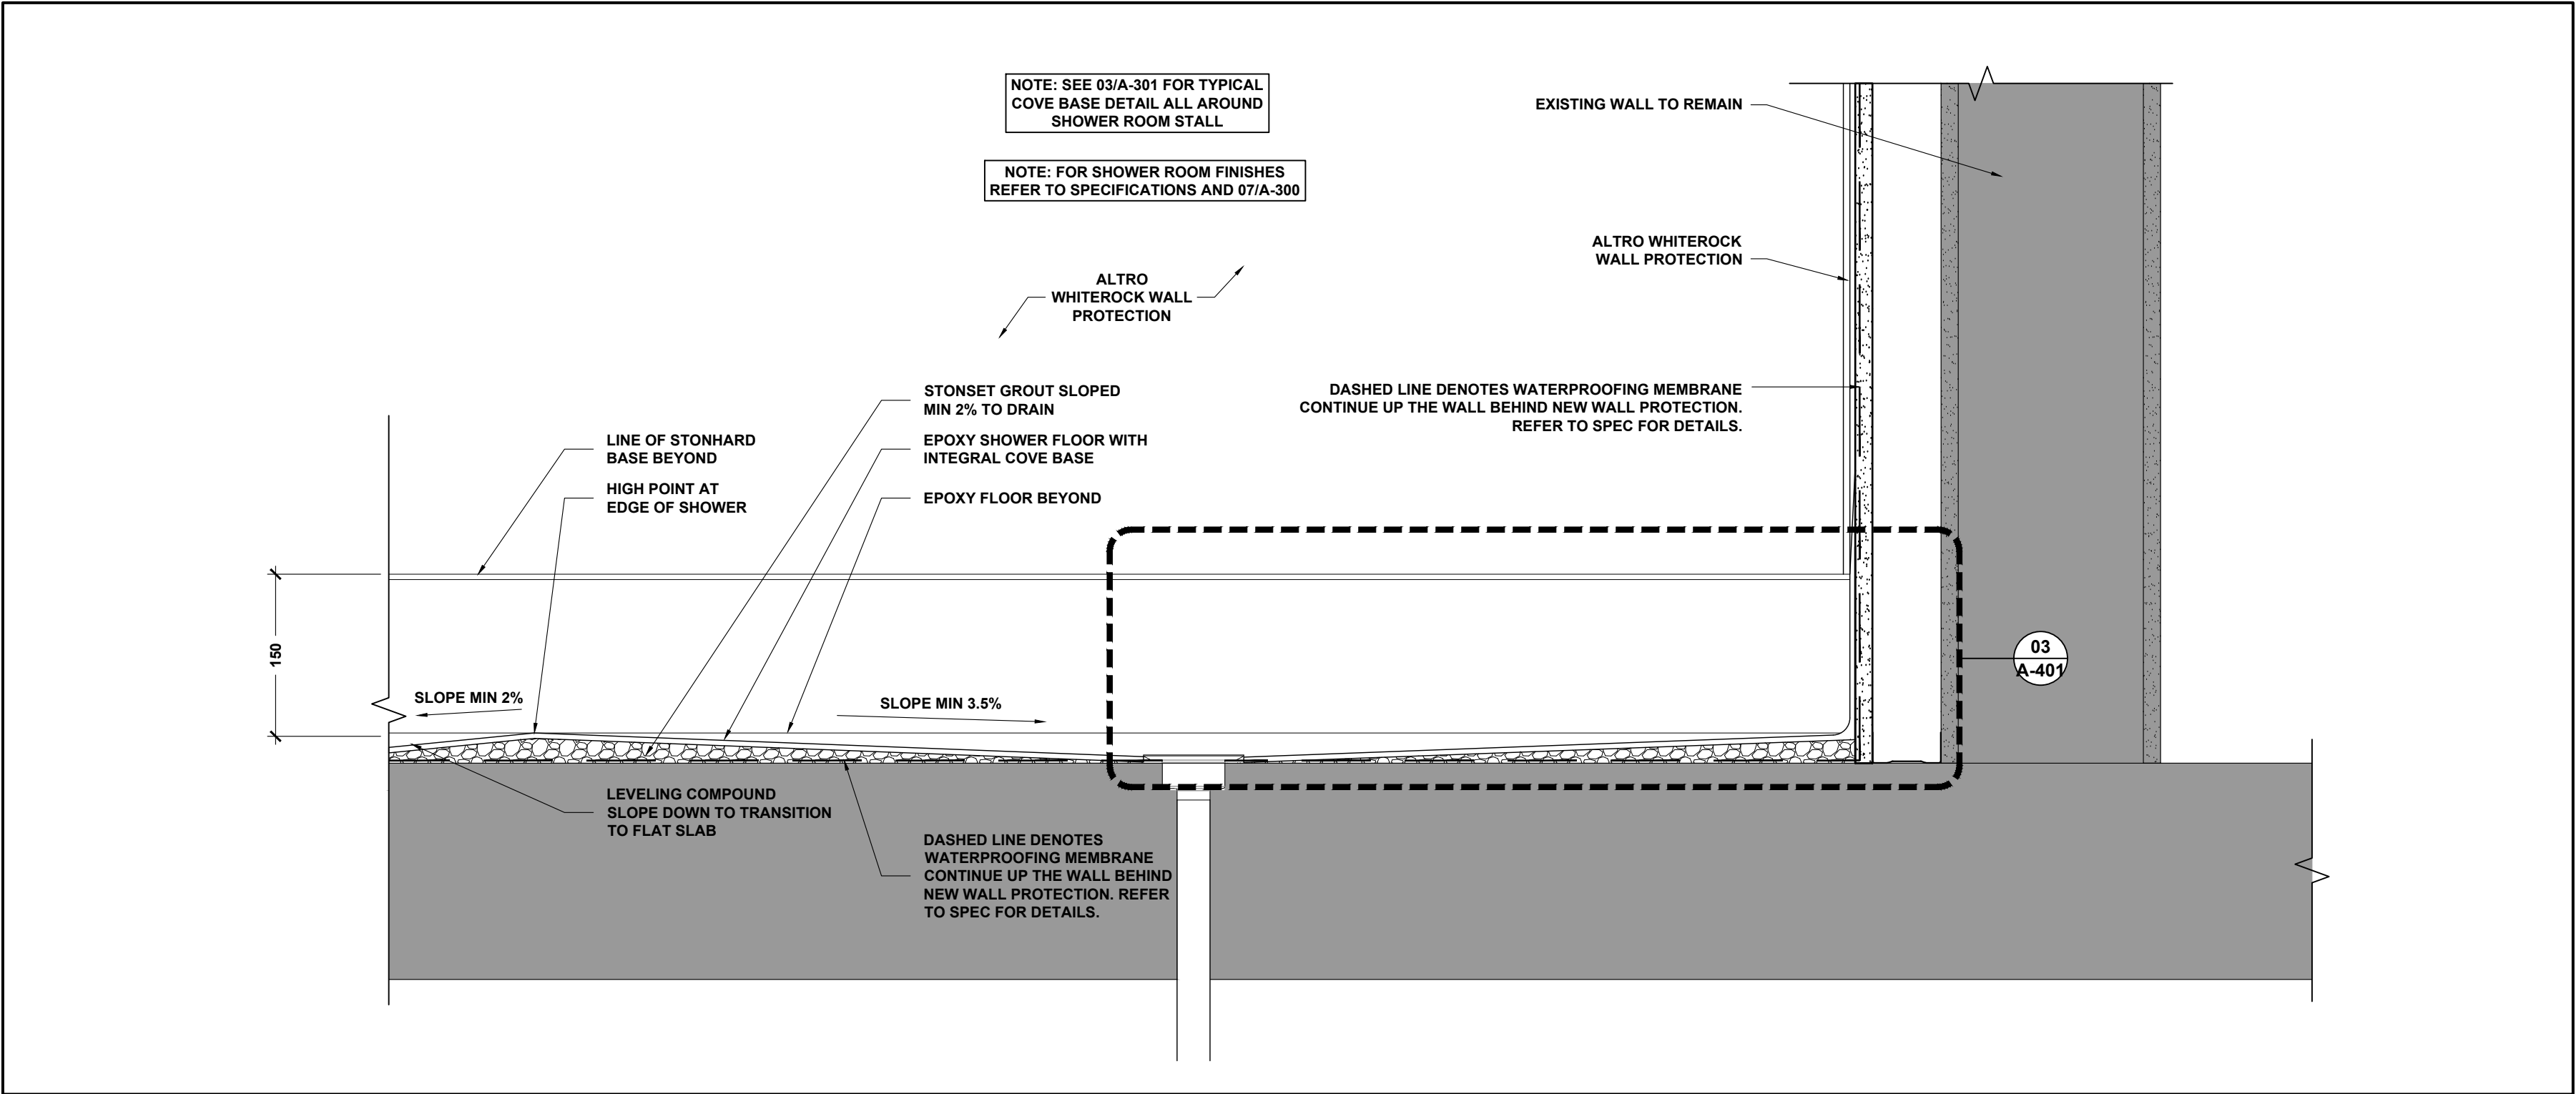

02 SHOWER ROOM STALL DRAIN SECTION DETAIL
A-401 1:5

This drawing is the property of the Architect and unauthorized reproduction is prohibited under the copyright act.
Electronic files, when provided, are instruments of service and the sole property of Hanson + Jung Architects Inc. No alteration or reproduction shall be made without written permission from Hanson + Jung Architects Inc.
The Contractor shall check and verify all dimensions and report any discrepancies to the Architect prior to construction; do not scale this drawing.
This drawing shall not be used for construction purposes unless properly signed and sealed by the Architect.

8	.	.
7	.	.
6	.	.
5	.	.
4	.	.
3	.	.
2	.	.
1	ISSUED FOR TENDER & BLDG PERMIT APPLICATION	2026-07-21
NO	ACTION	DATE

Client:
**St. Joseph's Health Centre
Unity Health Toronto**

Project Title:
**CEDARBROOK LODGE
PROPOSED MODIFICATIONS
5TH AND AND 6TH FLOOR**

Sheet Title:
SHOWER ROOM DETAILS

Project North		Stamp	
Date: 2026-06-22		Project No.: 26-10	
Scale: AS NOTED		Drawn: AY	Checked: WJ
Drawing Number:			

A-401

TABLE OF CONTENTS

DIVISION 1 – GENERAL REQUIREMENTS

1.1SCOPE OF WORKDWG SP-001

1.2GENERALDWG SP-001

1.3PHASINGDWG SP-001

1.4DEFINITIONSDWG SP-001

1.5ABBREVIATIONSDWG SP-001

1.6RESPONSIBILITIES OF BIDDERS DURING BID PHASEDWG SP-001

1.7SUBSTITUTIONDWG SP-001

1.8CASH ALLOWANCESDWG SP-001

1.9UNIT PRICESDWG SP-001

1.10SEPARATE PRICESDWG SP-001

1.11INFECTION PREVENTION AND CONTROL (IPAC)DWG SP-001

1.12BUILDING REGULATIONSDWG SP-001

1.13OCCUPIED SPACESDWG SP-001

1.14WORK RESTRICTIONS DWG SP-001

1.15EXAMINATION OF DRAWINGS & SITE PRIOR TO CONSTRUCTION DWG SP-002

1.16PRE-CONSTRUCTION SURVEYDWG SP-002

1.17DRAWINGS AND SPECIFICATIONS DWG SP-002

1.18PRECEDENCE OF DOCUMENTS DWG SP-002

1.19MEASUREMENTSDWG SP-002

1.20CONFLICTING INFORMATION REQUESTING CLARIFICATION DURING CONSTRUCTION DWG SP-002

1.21SITE SUPERINTENDENT DWG SP-002

1.22CONSTRUCTION MEETINGS DWG SP-002

1.23PROGRESS REPORTING DURING CONSTRUCTION DWG SP-002

1.24STANDARDS, CODES AND PERMITS DWG SP-002

1.25TEMPORARY FACILITIES AND UTILITIES DWG SP-002

1.26CORING, CUTTING AND DRILLING DWG SP-002

1.27FIRE RATED ASSEMBLIES DWG SP-002

1.28CONSTRUCTION SAFETY DWG SP-002

1.29HAZARDOUS MATERIALS DWG SP-002

1.30LIFE SAFETY DWG SP-002

1.31INSPECTIONS BY AUTHORITY HAVING JURISDICTION (AHJ) DWG SP-002

1.32EXECUTION AND LAYOUT OF WORK DWG SP-003

1.33CO-ORDINATION DWG SP-003

1.34PROTECTION DWG SP-003

1.35MATERIALS DWG SP-003

1.36PARKING DWG SP-003

1.37SUBMITTALS DWG SP-003

1.38CLOSEOUT DWG SP-003

1.39WARRANTY DWG SP-003

1.40CLEANING DWG SP-003

1.42AS BUILT RECORD DRAWINGS DWG SP-003

DIVISION 2 – DEMOLITION

2.1SELECTIVE DEMOLITION DWG SP-003

2.2GENERAL REQUIREMENTS DWG SP-003

2.3CUTTING, CORING AND PATCHING DWG SP-004

2.4COMPONENTS FOR REUSE AND SALVAGE DWG SP-004

2.5NOISY WORK AND WORK HOURS RESTRICTIONS DWG SP-004

DIVISION 3 – CONCRETE

DWG SP-004

DIVISION 4 – MASONRY

DWG SP-004

DIVISION 5 – METALS

DWG SP-004

DIVISION 6 – WOODWORK AND CABINETRY

DWG SP-004

DIVISION 7 – THERMAL AND MOISTURE PROTECTION

DIVISION 8 – OPENINGS

8.1DOORS AND HARDWARE DWG SP-004

8.2FLUSH WOOD DOORS DWG SP-004

DIVISION 9 – FINISHES

9.1GYPSUM BOARD ASSEMBLIES DWG SP-004

9.2GYSUM BD AND PLASTER REPAIRS DWG SP-004

9.3RESILIENT FLOORING DWG SP-005

9.4RESINOUS FLOORING DWG SP-005

9.5PAINTING DWG SP-006

DIVISION 10 – SPECIALTIES

10.1SEAMLESS SHEET WALL PROTECTION DWG SP-006

10.2WASHROOM ACCESSORIES DWG SP-007

DIVISION 11 – EQUIPMENT

DWG SP-007

DIVISION 12 – FURNISHINGS

DWG SP-007

DIVISION 13 – SPECIAL CONSTRUCTION

DWG SP-007

DIVISION 14 – CONVEYING SYSTEM

DWG SP-007

DIVISION 1 - GENERAL REQUIREMENTS

1.1SCOPE OF WORK

1.1FIRE ALARM WORK CONTAINED IN BUILDING PERMIT NO. 24-123510 BLD 00 BA. REFER TO DRAWINGS E-1, E-2, AND E-3 DATED JUNE 22, 2026 PREPARED BY SUSTAINGLOBE LTD. **ENGAGE BASE BLDG FA CONTRACTOR TRINITY FIRE PROTECTION INC. TO CARRYOUT THIS WORK.**

2.RENOVATE INTERIOR SPACE OF THE 5TH AND 6TH FLOOR INCLUDING BUT NOT LIMITED TO THE FOLLOWING:

- REPLACE EXISTING CARPETED AREAS IN COMMON CORRIDOR WITH NEW VINYL PLANK FLOORING AND RUBBER COVE BASE (FLOORS 5 AND 6)
- RECONFIGURE AND REFRESH EXISTING PATIENT ASSISTED SHOWER ROOM (6TH FLOOR)
- RECONFIGURE PARTITIONS AND CONVERT EXISTING 3 PIECE BATHROOM INTO 2 PIECE BARRIER FREE WASHROOM IN ROOM 618.
- REPLACE SINK FAUCET IN ALL PATIENT ROOM KITCHENNETTES (FLOORS 5 AND 6).
- ADD WALL MOUNTED UVC LIGHT SANITIZERS C/W SAFETY CONTACT SWITCHES AT DOORS IN ALL PATIENT ROOMS (FLOORS 5 AND 6) ENSUITES, PATIENT ASSISTED SHOWER ROOM (6TH FLOOR), AND STAFF WC 618A (6TH FLOOR)
- ADD UVC LIGHT SANITIZER IN AHU DUCT.
- REFER TO THESE SPECIFICATIONS AND DRAWINGS FOR FULL SCOPE.
- PROVIDE FOLLOWING WORK:
 - CORING FOR PIPING AND CONDUITS. CO-ORDINATE WITH TRINITY FIRE PROTECTION FOR RESPONSIBLE TRADE TO CARRYOUT CORING AND FIRE STOPPING WORK ASSOCIATED WITH THE FA SYSTEM WORK.
 - FIRE STOP ALL PENETRATIONS RESULTING FROM THE WORK OF THIS PROJECT AT FOLLOWING LOCATIONS:
 - WALLS BETWEEN SUITES
 - WALLS BETWEEN SUITES AND CORRIOR
 - FLOOR SLABS
 - AS NOTED IN SPECS AND DWGS..
 - PATCH AND MAKE GOOD CEILINGS AND WALLS AFFECTED BY WORK OF THIS PROJECT. INCLUDES AFFECTED AREAS ON 4TH FLOOR AND OTHER AREAS OF THE BUILDING.
 - CEILING ACCESS PANELS REQUIRED BY FA, SPRINKLER, PLUMBING AND ELECTRICAL WORK. MAKE GOOD ALL AFFECTED CEILINGS
- REFER TO M&E DWGS FOR SCOPE OF WORK INCLUDING WORK OUTSIDE OF ARCHITECTURAL AREAS SCOPE OF WORK.
- SCAN ALL PROPOSED CORE LOCATIONS THROUGH STRUCTUAL ELEMENTS. ENGAGE A LICENSED STRUCTURAL ENGINEER REGISTERED IN THE PROVINCE OF ONTARIO TO REVIEW AND CONFIRM IN WRITING THAT CORES REQUIRED BY THE WORK DO NOT COMPROMISE THE STRUCTURAL INTEGRITY OF ANY EXISTING BUILDING STRUCTURE OR COMPONENTS.
- GENERAL
 - THE CONTRACTOR SHALL PROVIDE ALL LABOUR (INCLUDING ANY OVERTIME HOURS), PRODUCTS, MATERIALS, TOOLS, EQUIPMENT, FABRICATION AND ANCILLARY ITEMS NECESSARY TO EXECUTE ALL WORK AND SERVICES SHOWN ON THESE DRAWINGS AND SPECIFICATIONS EXCEPT WHERE NOTED AS NOT IN CONTRACT (N.I.C.) OR SPECIFICALLY NOTED AS BEING BY OWNER WITHIN THE PROJECT SCHEDULE IDENTIFIED.
 - CONTRACTOR SHALL COORDINATE THE WORK OF THE SUB-CONTRACTORS, SUPPLIERS AND OWNER FURNISHED WORK. CONTRACTOR SHALL BE RESPONSIBLE FOR SCHEDULING OWNER FURNISHED WORK.
 - THESE CONTRACT DOCUMENTS INCLUDE THE FOLLOWING REQUIREMENTS AND NOTES WHICH APPLY TO ALL DRAWINGS FOR THE WORK. THESE REQUIREMENTS SHALL EXTEND TO CHANGES, EXTRAS AND ADDITIONS AGREED TO DURING THE COURSE OF WORK BETWEEN THE CONTRACTOR, AND OWNER.
 - THE REQUIREMENTS STIPULATED IN DIVISION 1 OF THESE SPECIFICATION SHALL APPLY TO ALL OTHER SPECIFICATION DIVISIONS OF THESE CONTRACT DOCUMENTS.
 - SHOULD ANY PORTION OF THE CONTRACT DOCUMENTS PROVE TO BE FOR WHATEVER REASON UNENFORCEABLE, SUCH UNENFORCEABILITY SHALL NOT EXTEND TO THE REMAINDER OF THE CONTRACT NOR SHALL IT VOID ANY OTHER PROVISIONS OF THE CONTRACT.
 - THE ABBREVIATION "GC" USED IN THESE SPECIFICATIONS AND DRAWINGS SHALL MEAN THE "CONTRACTOR" AS DEFINED IN CCDC 2-2020.
 - ABBREVIATED LANGUAGE USED IN THE CONTRACT DOCUMENTS; WORDS AND MEANINGS SHALL BE INTERPRETED AS APPROPRIATE. WORDS IMPLIED, BUT NOT STATED, SHALL BE INFERRED AS THE SENSE REQUIRES. SINGULAR WORDS SHALL BE INTERPRETED AS PLURAL, AND PLURAL WORDS SHALL BE INTERPRETED AS SINGULAR AS APPLICABLE TO THE CONTEXT OF THE CONTRACT DOCUMENTS. REQUIREMENTS EXPRESSED IN THE IMPERATIVE MOOD ARE TO BE PERFORMED BY CONTRACTOR. THE WORDS "SHALL," "SHALL BE," OR "SHALL COMPLY WITH," DEPENDING ON THE CONTEXT, ARE IMPLIED WHERE A COLON (:) IS USED WITHIN A SENTENCE OR PHRASE.
 - ALL REFERENCES TO STANDARDS, CODES AND REGULATIONS IN THE TECHNICAL SPECIFICATIONS ARE TO THE LATEST EDITION.

- PHASING
 - WORK WITHIN ROOMS SHALL BE CARRIED OUT IN PHASES OF UP TO 5 PATIENT ROOMS IN ANY GIVEN PHASE.
 - WORK IN CORRIDOR IS NOT SUBJECT TO PHASING BUT SHALL ADHERE TO WORK HOUR AND IPAC RESTRICTIONS. CO-ORDINATE TIMING OF WORK WITH PHASED WORK IN PATIENT ROOMS.
- DEFINITIONS
 - THE DEFINITIONS CONTAINED IN THE CCDC 2-2020 STIPULATED PRICE CONTRACT ARE HEREBY MADE PART OF THESE DRAWINGS AND SPECIFICATIONS
 - THE FOLLOWING DEFINITIONS ARE ADDED TO THIS CONTRACT:
 - "**ADDENDUM**" - A DOCUMENT THAT AMENDS THE BID DOCUMENTS DURING THE BIDDING PERIOD AND BECOMES PART OF THE CONTRACT DOCUMENTS WHEN A CONTRACT IS EXECUTED. (PLURAL: ADDENDA)
 - "**BIDDER**" – A COMPANY INVITED BY THE OWNER TO SUBMIT AN OFFER TO PROVIDE THE WORK IDENTIFIED IN THE BID DOCUMENTS.
 - "**BID DOCUMENTS**" – DOCUMENTS REFERENCED IN THE REQUEST FOR PROPOSALS ISSUED BY THE OWNER FOR THIS PROJECT.
 - "**BUILDING OWNER**" THE BUILDING IN WHICH THE WORK IS LOCATED IS OWNED BY XXXX. BAYSHORE PROPERTY MANAGEMENT IS THE PROPERTY MANAGER. FOR THE PURPOSE OF THIS PROJECT, BOTH ENTITIES ARE CONSIDERED AS THE BUILDING OWNER. ABIDE WORK SHALL ABIDE BY THE BUILDING OWNER'S CONSTRUCTION REQUIREMENTS IN ADDITION TO THE REQUIREMENTS CONTAINED IN THESE CONSTRUCTION DOCUMENTS.. BUILDING OWNER MAY ALSO BE REFERRED AS THE "LANDLORD" IN THESE SPECIFICATIONS.
 - "**GENERAL REQUIREMENTS**" THAT PART OF THE CONTRACT DOCUMENTS WHICH SETS FORTH MANY OF THE RIGHTS, RESPONSIBILITIES AND RELATIONSHIPS OF THE PARTIES INVOLVED IN A CONTRACT. IT ALSO CONTAINS BIDDING INSTRUCTIONS AND TERMS ASSOCIATED WITH A BID SUBMISSION.
 - "**ITEMIZED PRICE**" - PRICE FOR A SPECIFIC COMPONENT OF THE WORK CONTAINED IN THE OFFER (BASE BID PRICE). ITEMIZED PRICES SHALL INCLUDE ALL LABOUR, MATERIALS, PRODUCTS, EQUIPMENT, SERVICES, STATUTORY CHARGES, AND RESPECTIVE OVERHEAD, PROFIT, TAXES (EXCLUDING HST), DISBURSEMENTS AND RELATED CHARGES REQUIRED TO PROVIDE THE SPECIFIC COMPONENT OF WORK.
 - "**INSTALL**" - OPERATIONS TO INSTALL ALL COMPONENTS OF THE WORK AT THE PROJECT SITE INCLUDING THE ACTUAL UNLOADING, UNPACKING, ASSEMBLY, ERECTING, PLACING, ANCHORING, APPLYING, WORKING TO DIMENSION, FINISHING, CURING, PROTECTING, CLEANING AND SIMILAR OPERATIONS.
 - "**PATCH AND MAKE GOOD**" – REPAIR AFFECTED AREA TO MATCH EXISTING ADJACENT CONDITION. INCLUDES BUT NOT LIMITED TO, PROVIDING MATERIAL, SUB-FRAMING ASSEMBLIES, FINISHES, TEXTURES, COLOURS, AS APPLICABLE, TO MATCH ADJACENT SURFACES. TO MAKE FLUSH WITH ADJACENT SURFACES. PROVIDE ADDITIONAL WORK AS NOTED IN CONSTRUCTION DOCUMENTS.
 - "**PROVIDE**" – SUPPLY AND INSTALL, COMPLETE AND READY FOR INTENDED USE.
 - "**REPLACE**" – REMOVE COMPONENT OR ASSEMBLY OFF SITE AND PROVIDE NEW COMPONENT OR ASSEMBLY AS SPECIFIED. WHERE THERE IS NO SPECIFICATION, PROVIDE TO MATCH EXISTING.
 - "**REMOVE**" - TO REMOVE OFF-SITE UNLESS INDICATED IN DOCUMENTS OTHERWISE AND DISPOSE OF LEGALLY.
 - "**SUPPLY**" - SUPPLY AND DELIVER TO THE PROJECT SITE, READY FOR UNLOADING, UNPACKING, ASSEMBLY, INSTALLATION AND SIMILAR OPERATIONS.
 - ABBREVIATIONS
 - THE FOLLOWING ABBREVIATIONS ARE USED IN THE SPECIFICATIONS:
 - ADO – AUTOMATIC DOOR OPERATOR
 - AHJ – AUTHORITIES HAVING JURISDICTION
 - ALUM – ALUMINUM
 - C/W – COMPLETE WITH
 - FA – FIRE ALARM
 - GC – CONTRACTOR AS DEFINED IN CCDC 2-2020
 - HM – HOLLOW METAL
 - HWT – HOT WATER TANK
 - INSUL – INSULATION
 - LL – LANDLORD AND THEIR AUTHORIZED BUILDING FACILITIES MANAGEMENT
 - M&E – MECHANICAL AND ELECTRICAL
 - MISC – MISCELLANEOUS
 - NA – NOT APPLICABLE
 - NIC – NOT IN CONTRACT
 - OSHA – OCCUPATIONAL HEALTH AND SAFETY ACT
 - RFI – REQUEST FOR INFORMATION
 - SBO – SUPPLIED BY OWNER
 - SI – SUPPLEMENTAL INSTRUCTION
 - T&G – TONGUE AND GROOVE
 - U.N.O. – UNLESS NOTED OTHERWISE
 - V.I.F. – VERIFY IN FIELD

- VOC – VOLATILE ORGANIC COMPOUND
- WB – WATER BASED OR WATER BORNE
- REFER TO ABBREVIATION LEGEND ON DWGS A-000 FOR ABBREVIATIONS USED IN THE ARCHITECTURAL DRAWINGS. REFER TO MECHANICAL AND ELECTRICAL DRAWINGS FOR ADDITIONAL ABBREVIATIONS USED WITHIN EACH OF THESE DISCIPLINES DRAWINGS.
- RESPONSIBILITIES OF BIDDERS DURING BID PHASE
 - THIS SUB-SECTION IS TO SUPPLEMENT THE INSTRUCTIONS TO BIDDERS ISSUED BY THE OWNER IN THE BID CALL. THE OWNER'S INSTRUCTIONS SHALL SUPERCEDE THE REQUIREMENTS OF THIS SUB-SECTION WHERE THERE IS A DIRECT AND SPECIFIC CONFLICT.
 - THE BIDDER SHALL BE RESPONSIBLE FOR DEFINING ALL COMPONENT(S) OF WORK NECESSARY AND TO OBTAIN ALL BIDS REQUIRED TO PROVIDE THE COMPLETE WORK REQUIRED BY THESE BID DOCUMENTS.
 - THE BIDDER SHALL PROVIDE THE NECESSARY BID DOCUMENTS TO SUB-CONTRACTORS AND SUPPLIERS IN SOLICITING BIDS TO CARRYOUT THE RESPONSIBILITIES AND WORK STIPULATED IN THESE BID DOCUMENTS.
 - BIDDERS SHALL FULLY ACQUAINT THEMSELVES WITH THE ISSUED FOR TENDER DRAWINGS, SPECIFICATIONS AND SITE CONDITIONS PRIOR TO SUBMITTING A BID.
 - ONLY WRITTEN INSTRUCTIONS ISSUED IN THE FORM OF ADDENDUM BY THE OWNER DURING THE BID PHASE SHALL BE INCLUDED IN THE BID. THE OWNER WILL NOT BE RESPONSIBLE FOR ANY ORAL INSTRUCTIONS PROVIDED DURING THE BID PHASE.
 - THE BIDDERS SHALL IDENTIFY ANY DISCREPANCIES NOTED WITHIN THE DRAWINGS AND SPECIFICATIONS OR BETWEEN THE DRAWINGS, SPECIFICATIONS AND OBSERVABLE SITE CONDITIONS TO THE CONSULTANT FOR CLARIFICATION PRIOR TO BID SUBMISSION. FAILURE TO DO SO SHALL MEAN ACCEPTING THE CONSULTANT'S INTERPRETATION OF THE CONSTRUCTION REQUIRED TO ACHIEVE THE DESIGN INTENT CONTAINED IN THE BID DOCUMENTS. THE OWNER WILL NOT ENTERTAIN CLAIMS FOR EXTRAS IN CONNECTION IN SUCH INSTANCES.
 - SUB-CONTRACTOR QUALIFICATIONS
 - ONLY SOLICIT AND RECEIVE BIDS FROM SUB-CONTRACTORS EXPERIENCED IN PERFORMING THE WORK AND WHO WILL PROVIDE EXPERIENCED, SKILLED AND QUALIFIED WORKMEN TO CARRYOUT THEIR WORK ON THIS PROJECT IN ACCORDANCE WITH THE BEST PRACTICES OF THE TRADES INVOLVED. THIS INCLUDES WORK IDENTIFIED AS BY "OWN FORCES".
 - OWNER RESERVES THE RIGHT TO REQUEST FROM THE BIDDER, ADDITIONAL BIDS AND/OR ALTERNATE COMPANIES TO BE ENGAGED FOR ANY SPECIFIC TRADES INCLUDING "OWN FORCES" WORK TO BE PERFORMED BY THE GC.
 - BASE BUILDING TRADES
 - ENGAGE TRINITY FIRE PROTECTION INC. TO CARRYOUT THE FA COMPONENT OF THE WORK.
 - CONSULT WITH OWNER AND BUILDING OWNER FOR ANY OTHER MANDATORY BASE BUILDING TRADES TO BE USED.
 - SUCH TRADES SHALL BE INCLUDED IN THE BID.
 - SITE VISIT
 - BIDDERS SHALL ATTEND MANDATORY VISIT PRIOR TO SUBMITTING A BID. PROPONENTS WHO DO NOT ATTEND THE MEETING WILL BE EXCLUDED FROM BIDDING.
 - IT IS THE RESPONSIBILITY AND DESCRETION OF THE BIDDER TO INVITE SUB-CONTRACTORS TO VISIT THE SIE TO FAMILIARIZE THEMSELVES WITH THE EXISTING CONDITIONS/ LOCATIONS OF UTILITIES AND THE PROCEDURES THE OWNER EXPECTS THE CONTRACTOR TO FOLLOW DURING CONSTRUCTION INCLUDING BUT NOT LIMITED TO THE FOLLOWING. COST ASSOCIATED WITH THE LL REQUIREMENTS SHALL BE INCLUDED IN THE BID.
 - WORK HOUR RESTRICTIONS
 - ACCESS TO THE CONSTRUCTION SITE
 - TRASH REMOVAL DURING CONSTRUCTION
 - PARKING OF CONSTRUCTION VEHICLES
 - DELIVERIES, STORAGE, STAGING AREAS
 - ANY OTHER ITEMS NECESSARY TO COMPLY WITH ALL ASPECTS OF THE LEASE AND OWNER'S OBLIGATIONS TO THE LANDLORD.
 - NO SUBSEQUENT CLAIM FOR ADDITIONAL COSTS OR EXTENSION TO SCHEDULE WILL BE ACCEPTED BY THE OWNER DUE TO ANY CLAIM OF LACK OF KNOWLEDGE OF CONDITIONS OR CIRCUMSTANCES ABOUT WHICH THE CONTRACTOR COULD HAVE INFORMED THEMSELVES INCLUDING:
 - EXISTING CONDITIONS THAT WERE VISIBLE AT THE TIME OF THE BID
 - OWNER AND BUILDING OWNER'S CONSTRUCTION REQUIREMENTS IN PLACE AT TIME OF BID.
 - SUBSTITUTION
 - BID SHALL BE BASED ON ALL SPECIFIED MATERIALS, PRODUCTS, SYSTEMS AND EQUIPMENT INDICATED IN THE TENDER DOCUMENTS WITHOUT EXCEPTION.

- WHERE THE TERM "OR APPROVED EQUAL" IS USED, SUBMIT INFORMATION TO THE CONSULTANT FOR REVIEW AND ACCEPTANCE DURING THE TENDER PHASE. ONLY PRODUCTS ACCEPTED BY THE CONSULTANT AT THEIR SOLE DISCRETION AND WHICH APPROVAL FROM THE CONSULTANT HAS BEEN PROVIDED IN WRITING VIA ADDENDUM MAY BE INCLUDED IN THE BASE BID. REQUEST FOR SUBSTITUTION DURING THE CONSTRUCTION PHASE WILL NOT BE CONSIDERED.
- IN LIEU OF REQUESTING APPROVAL FOR AN APPROVED EQUAL DURING THE BID PHASE, THE BIDDER MAY SUBMIT PROPOSED SUBSTITUTIONS WITH THE BID IN THE FORM OF AN ALTERNATE PRICE. ALTERNATE PRICES ARE NOT TO BE INCLUDED IN THE BASE BID. THE SPECIFIED PRODUCT SHALL ONLY BE INCLUDED IN THE BASE BID. SUBMIT WITH BID THE FOLLOWING SUPPORTING INFORMATION FOR PROPOSED ALTERNATE(S):
 - DETAILED INFORMATION OF THE PROPOSED SUBSTITUTION.
 - COST OF EACH PROPOSED SUBSTITUTION EXPRESSED AS A CREDIT, EXTRA, OR NO CHANGE TO THE BID PRICE.
 - IMPACT TO CONSTRUCTION SCHEDULE FOR EACH PROPOSED SUBSTITUTION.
- THE BIDDER SHALL INCLUDE THE COST AND SCHEDULE IMPACT OF ALL AFFECTED COMPONENTS OF THE WORK THAT WOULD RESULT FROM THE ALTERNATE(S).
- THE OWNER RESERVES THE RIGHT TO ACCEPT OR REJECT ANY OR ALL PROPOSED SUBSTITUTIONS AND WILL REVISE THE BID PRICE ACCORDINGLY.
- CASH ALLOWANCES
 - REFER TO BID FORM FOR ANY CASH ALLOWANCES TO BE INCLUDED.
 - COSTS INCLUDED IN CASH ALLOWANCES: COST OF PRODUCT TO GC LESS APPLICABLE TRADE DISCOUNTS; DELIVERY TO SITE, AND APPLICABLE TAXES
 - CASH ALLOWANCES ARE TO INCLUDE SUPPLY AND INSTALLATION UNLESS NOTED OTHERWISE. INCLUDE IN THE CASH ALLOWANCE AMOUNT, PROVISION FOR DELIVERY, PRODUCT HANDLING AT THE SITE, INCLUDING UNLOADING, UN-CRATING, STORAGE, PROTECTION OF PRODUCTS FROM ELEMENTS AND FROM DAMAGE, LABOUR FOR INSTALLATION AND FINISHING.
 - GC'S INSURANCE, TAXES, BONDING IF APPLICABLE, OVERHEAD AND PROFIT, SUPERVISION COSTS ASSOCIATED WITH A CASH ALLOWANCE ITEM ARE TO BE INCLUDED IN THE BASE BID AND NOT IN THE CASH ALLOWANCE.
 - REFER TO BID FORM FOR CASH ALLOWANCE SCHEDULE.
- UNIT PRICES
 - REFER TO BID FORM FOR ANY UNIT PRICES TO BE INCLUDED.
 - THE VALUE FOR A SINGLE UNIT OF WORK AS STATED IN A SCHEDULE OF UNIT PRICES FOR A COMPONENT OF WORK THAT IS IDENTIFIED IN THE BID DOCUMENTS,
 - THE UNIT PRICE INSERTED WILL BE USED TO CALCULATE THE VALUE TO IMPLEMENT THE PORTION OF THE WORK COMPONENT AUTHORIZED BY THE OWNER TO BE CARRIED OUT.
 - THE OWNER RESERVES THE RIGHT NOT TO CARRYOUT ANY OR ALL OF THE WORK COMPONENT IDENTIFIED IN THE UNIT PRICE SCHEDULE.
 - THE UNIT PRICE VALUE INSERTED WILL BE USED TO CALCULATE THE DEDUCTION FROM THE CONTRACT VALUE FOR ANY UNCONSTRUCTED PORTION OF THE WORK COMPONENT FOR WHICH A QUANTITY OF WORK HAS BEEN IDENTIFIED.
 - THE UNIT PRICE VALUE INSERTED MAY ALSO BE USED TO CALCULATE SIMILAR ADDITIONAL WORK NOT INCLUDED IN THE CONTRACT PRICE.
 - UNIT PRICES SHALL INCLUDE ALL LABOUR, MATERIALS, PRODUCTS, EQUIPMENT, SERVICES, STATUTORY CHARGES, AND RESPECTIVE OVERHEAD, PROFIT, TAXES (EXCLUDING HST), DISBURSEMENTS AND OTHER RELATED CHARGES TO THE CONTRACTOR AND SHALL BE THE TOTAL COST TO THE OWNER.
 - THE OWNER SHALL BE UNDER NO OBLIGATION TO ACCEPT THE UNIT PRICES AS SUBMITTED. THE OWNER RESERVES THE RIGHT TO REVIEW, NEGOTIATE AND MODIFY UNIT PRICES AS MUTUALLY AGREED UPON BY THE PARTIES PRIOR TO FINALIZATION OF THE CONTRACT.
- SEPARATE PRICES
 - WHERE REQUESTED IN THE BID FORM, INCLUDE SEPARATE PRICING FOR WORK DESCRIBED.
 - WHERE A SEPARATE PRICE IS FOR WORK TO REPLACE WORK IN THE BASE BID, THE SEPARATE PRICE SHALL BE THE COST DIFFERENCE TO UNDERTAKE THE SEPARATE PRICE WORK IN LIEU OF THE BASE BID WORK AND SHALL BE EXPRESSED AS EITHER AS AN EXTRA OR CREDIT TO THE OVERALL BID PRICE.

- UNLESS SPECIFICALLY STATED IN THE SEPARATE PRICE WORK DESCRIPTION, THERE IS NO CHANGE TO THE COMPLETION DATE FOR SEPARATE PRICE WORK.
- SEPARATE PRICE SHALL INCLUDE ALL LABOUR, MATERIALS, PRODUCTS, EQUIPMENT, SERVICES, STATUTORY CHARGES, AND RESPECTIVE OVERHEAD, PROFIT, TAXES (EXCLUDING HST), DISBURSEMENTS AND OTHER RELATED CHARGES TO THE CONTRACTOR AND SHALL BE THE TOTAL COST TO THE OWNER.
- THE OWNER SHALL BE UNDER NO OBLIGATION TO ACCEPT THE SEPARATE PRICE(S) SUBMITTED.
- INFECTION PREVENTION AND CONTROL (IPAC)
 - ADHERE TO OWNER'S IPAC CONTROL MEASURES TO BE IMPLEMENTED ON PROJECT. **INCLUDE COSTS ASSOCIATED WITH THESE MEASURES IN THE BID.**
 - ARRANGE A MEETING WITH OWNER AND BLDG OWNER TO REVIEW IPAC PROTOCOLS DURING CONSTRUCTION.
 - PROVIDE FULL HEIGHT HARD WALL DUST PROOF HOARDING TO SEPARATE CONSTRUCTION AREA FROM ADJACENT AREAS TO SATISFACTION OF CAMH IPAC TEAM
 - PROVIDE STICKY WALKOFF MATS AT FOLLOWING LOCATIONS. CHANGE OUT ON A DAILY BASIS AT MINIMUM AND MORE OFTEN AS CONSTRUCTION ACTIVITY REQUIRES.
 - AT ALL ENTRANCE(S) TO ALL WORK AREAS..
- BUILDING REGULATIONS:
 - THE CONTRACTOR SHALL FAMILIARIZE THEMSELVES AND COMPLY WITH THE BUILDING OWNER AND THE OWNER'S CONSTRUCTION REQUIREMENTS. IN THE EVENT OF A CONFLICT BETWEEN THESE REQUIREMENTS, THE STRICTER ONE WILL APPLY.
 - ELEVATORS: BLDG OWNER RESERVES THE RIGHT TO RESTRICT THE USE OF ELEVATORS.
 - LOADING DOCK MAY BE USED IF AVAILABLE DURING BLDG OWNER DESIGNATED TIMES ONLY .
- OCCUPIED SPACES
 - THE BUILDING INCLUDING THE 5TH AND 6T FLOORS IS OCCUPIED.
 - CONTRACTOR TO CO-ORDINATE AND ARRANGE FOR ACCESS TO THE 5TH AND 6TH FLOOR. REFER TO PHASING IN SECTION 1.3 OF THESE SPECIFICATIONS. THE CONTRACTOR MAY BE REQUIRED TO CARRYOUT WORK ON THIS FLOOR DURING OFF BUSINESS HOURS. THE CONTRACTOR SHALL INCLUDE WORKING DURING NON-BUSINESS HOURS IN THE CONTRACT PRICE.
 - THE CONTRACTOR SHALL LEAVE THE WORKPLACE ON OCCUPIED FLOORS CLEAN, SAFE AND FREE OF EQUIPMENT AND MATERIALS AT THE BEGINNING OF EACH BUSINESS DAY.
 - CONTRACTOR SHALL ERECT FULL HEIGHT HOARDING WITH A LOCKABLE DOOR TO SEPARATE THE WORK FROM THE REST OF THE PREMISES.
 - THE CONTRACTOR SHALL PREVENT ACCESS BY BUILDING OCCUPANTS INTO THE AREA OF WORK.
 - MAINTAIN ACCESS TO WORK AREA CLEAR AND FREE OF OBSTRUCTIONS.
 - DO NOT DISRUPT BUILDING OPERATION AND LIFE SAFETY SYSTEMS.
 - DO NOT BLOCK ACCESS TO ANY EXITS WITHIN AND OUTSIDE OF WORK AREA.
- WORK RESTRICTIONS
 - INCLUDE IN BID THE COST FOR ALL AFTER HOURS OR WEEKEND WORK REQUIRED BY THE WORK RESTRICTIONS OF THIS SECTION OR AS NECESSARY TO MEET PROJECT SCHEDULE. OWNER WILL NOT ENTERTAIN ADDITIONAL FEE FOR AFTER HOURS WORK.
 - HOURS OF WORK.
 - CARRYOUT WORK DURING REGULAR BUSINESS HOURS (7AM TO 6PM) ON WEEKDAYS EXCEPT AS FOLLOWS:
 - WORK HOURS RESTRICTION THAT MAY BE IMPOSED BY OWNER ON A TEMPORAY BASIS. **CONTRACTOR SHALL ALLOW FOR SUCH RESTRICTIONS IN THE BID**
 - EXCESSIVE NOISE GENERATING WORK. CO-ORDINATE HOURS OF SUCH WORK WITH OWNER AND BUILDING OWNER. PROVIDE A FORECAST OF NOISE GENERATING WORK TO OWNER AT LEAST 2 WEEKS PRIOR TO START OF SUCH ACTIVITY. THE REQUEST TO UNDERTAKE SUCH WORK WILL BE REVIEWED BY THE OWNER ON A CASE BY CASE BASIS AND THE HOURS THAT SUCH WORK MAY BE CARRIED OUT MAY BE SUBJECT TO RESTRICTION AT THE OWNER'S DESCRETION. SUCH RESTRICTIONS MAY INCLUDE AFTER HOURS, WEEKEND AND STATUTORY HOLIDAY WORK.
 - AFTER HOURS IS DEFINED AS BETWEEN 6PM TO 7AM.
 - WEEKEND IS DEFINED AS THE TIME PERIOD BETWEEN FRIDAY 6PM TO MONDAY 7AM.
 - MAKE PRIOR ARRANGEMENT TO ACCESS AREAS OF THE BUILDING AND SITE OUTSIDE OF THE



477 richmond st. w. suite 301
toronto ontario m5v 3e7
t 416.340.7373 f 416. 340.0005
hjarchitects.ca

This drawing is the property of the Architect and unauthorized reproduction is prohibited under the copyright act.
Electronic files, when provided, are instruments of service and the sole property of Hanson + Jung Architects Inc.. No alteration or reproduction shall be made without written permission from Hanson + Jung Architects Inc.
The Contractor shall check and verify all dimensions and report any discrepancies to the Architect prior to construction; do not scale this drawing.
This drawing shall not be used for construction purposes unless properly signed and sealed by the Architect.

8	.	.
7	.	.
6	.	.
5	.	.
4	.	.
3	.	.
2	.	.
1	ISSUED FOR TENDER & BLDG PERMIT APPLICATION	2026-07-21
NO	ACTION	DATE

Client:

St. Joseph's Health Centre
Unity Health Toronto

Project Title:
**CEDARBROOK LODGE
PROPOSED MODIFICATIONS**
5TH AND AND 6TH FLOOR

Sheet Title:
ARCHITECTURAL SPECIFICATIONS

Project North		Stamp 	
Date: 2026-06-22		Project No.: 26-10	
Scale: AS NOTED		Drawn: AY	Checked: WJ

SP-001

- 4 THE CONTRACTOR SHALL BE RESPONSIBLE FOR OPENING ANY COVERED WORK PRIOR TO REVIEW BY CONSULTANT OR AHJ AND MAKING GOOD FINISHES AND ASSEMBLIES.
- 5 FINAL INSPECTIONS AND DOCUMENT REQUIREMENTS:
- 1 UPON COMPLETION OF THE WORK THE CONTRACTOR SHALL NOTIFY THE CONSULTANT TO PREPARE A DEFICIENCY LIST OF CORRECTIONS AND UNSATISFACTORY AND/OR INCOMPLETE WORK. SUBSTANTIAL PERFORMANCE AND FINAL PAYMENT WILL BE CONTINGENT ON THE COMPLETION OF THESE ITEMS UNDER THE TERMS OF THE OWNER- CONTRACTOR AGREEMENT.
- 2 THE CONTRACTOR SHALL ARRANGE FOR ALL CONSULTANT SITE REVIEWS AND AHJ INSPECTIONS NECESSARY TO OBTAIN CERTIFICATE OF OCCUPANCY.
- 3 REVIEW WITH AHJ ALL DOCUMENTATION REQUIRED TO BE SUBMITTED PRIOR TO OR AT TIME OF FINAL INSPECTION. A MINIMUM OF 2 WEEKS PRIOR TO OCCUPANCY. INFORM THE CM AND CONSULTANT OF SUCH DOCUMENTATION REQUIREMENT.
- 6 CONTRACTOR TO PROVIDE THE FOLLOWING DOCUMENTS PRIOR TO REQUESTING FINAL REVIEW BY THE CONSULTANT BUT NO LATER THAN ONE WEEK IN ADVANCE OF THE TURN OVER DATE.
- 1 AIR BALANCING REPORT
- 2 SPRINKLER CERTIFICATION
- 3 FIRE ALARM VERIFICATION
- 4 ELECTRICAL SAFETY AUTHORITY CERTIFICATION
- 5 OTHER DOCUMENTS AS STIPULATED IN MECHANICAL AND ELECTRICAL DRAWINGS
- 7 COMPLIANCE LETTERS OR APPLICABLE SCHEDULES REQUIRED FROM THE CONSULTANT BY THE AHJ WILL ONLY BE PROVIDED BY THE CONSULTANT ONCE SUBMISSION OF THE ABOVE REFERENCED DOCUMENTS HAVE BEEN MADE AND THE DEFICIENCIES IDENTIFIED IN CONSULTANT'S SITE REVIEW REPORTS HAVE BEEN SATISFACTORILY REMEDIED.
- 8 CONTRACTOR SHALL BE RESPONSIBLE FOR CLOSING OUT THE BUILDING PERMIT WITH THE AHJ.

1.33 EXECUTION AND LAYOUT OF WORK

- 1 EXERCISE PROPER PRECAUTIONS TO VERIFY ALL EXISTING CONDITIONS AND LAYOUT OF WORK. LAYOUT ALL PARTITIONS TO CONFIRM COMPLIANCE WITH ALL DIMENSIONS ON THE DRAWINGS.
- 2 REPORT ANY DISCREPANCIES TO CONSULTANT AND AWAIT INSTRUCTIONS PRIOR TO INSTALLATION OF PARTITIONS. CONTRACTOR IS RESPONSIBLE FOR ANY ERROR RESULTING FROM FAILURE TO EXERCISE SUCH PRECAUTIONS. ANY SUCH ERROR WILL NOT BE CONSIDERED AS A BASIS FOR EXTRA COMPENSATION.
- 3 CONTRACTOR SHALL PROMPTLY NOTIFY CONSULTANT IF SUBSURFACE OR OTHERWISE CONCEALED PHYSICAL CONDITIONS DIFFER MATERIALLY FROM THOSE INDICATED IN THE CONTRACT DOCUMENTS, OR DIFFER FROM THOSE CONDITIONS ORDINARILY FOUND TO EXIST & GENERALLY RECOGNIZED AS INHERENT IN CONSTRUCTION ACTIVITIES OF THIS NATURE.
- 4 IT IS THE RESPONSIBILITY OF THE CONTRACTOR TO REVIEW ALL ON-SITE CONDITIONS. BEGINNING OF INSTALLATION MEANS ACCEPTANCE OF EXISTING SUBSTRATE AND SITE CONDITIONS.
- 5 LAYING OUT
- 1 LAYOUT ALL PARTITIONS ON SLAB WITH CHALK TO CONFIRM ALL REQUIRED DIMENSIONS ARE ACHIEVED PRIOR TO FRAMING. REPORT DISCREPANCIES TO CONSULTANT AND AWAIT INSTRUCTIONS BEFORE FRAMING.
- 2 AT THE COMMENCEMENT OF CONSTRUCTION, THE CONTRACTOR SHALL SITE VERIFY PROPOSED DRAIN AND PLUMBING RUNS DO NOT INTERFERE WITH EXISTING BUILDING SYSTEMS.
- 3 PRIOR TO FRAMING, LOCATE ALL FLOOR CORES DRAINS. SCAN AND/ OR X-RAY THE FLOOR SLAB AT THESE LOCATIONS PER STRUCTURAL ENGINEER'S REQUIREMENTS.
- 4 CARRY OUT SCANNING AND X-RAY AFTER HOURS IN ACCORDANCE WITH THE BUILDING OWNER'S REQUIREMENTS. REQUEST STRUCTURAL ENGINEER TO REVIEW ACCEPTABILITY OF PROPOSED CORE LOCATION AND SIZE. PROVIDE MINIMUM 72 HOURS ADVANCE NOTICE. COMMENCE WITH FRAMING ONLY AFTER RECEIVING ENGINEER'S APPROVAL. AWAIT INSTRUCTIONS FROM CONSULTANT PRIOR TO FRAMING IF REQUIRES RELOCATION OF CORE(S).
- 5 NOTIFY TO CONTRACTOR IS RESPONSIBLE FOR LAYING OUT AND CO-ORDINATING THE WORK WITH ALL SUBTRADES TO ENSURE INSTALLATION OF THE WORK OF A SPECIFIC TRADE WILL NOT INTERFERE WITH THE WORK OF ANOTHER TRADES ABILITY TO ACHIEVE THE DESIGN INTENT. THE CONTRACTOR IS RESPONSIBLE FOR REPLACING SUCH WORK AT THEIR OWN COST DUE TO NOT ACHIEVING DESIGN INTENT AS A RESULT OF NOT HAVING COORDINATED

- THE LAYOUT AND INSTALLATION OF THE AFFECTED TRADES.
- 6 REPORT DISCREPANCIES TO CONSULTANT AND AWAIT INSTRUCTIONS.
- 6 ALL WORK SHALL BE ERECTED AND INSTALLED PLUMB, LEVEL, SQUARE AND TRUE, AND IN PROPER ALIGNMENT.
- 7 FOR BUILT-IN WORK SURROUNDED BY PARTITIONS, INCLUDING BUT NOT LIMITED TO APPLIANCES AND FURNISHINGS, CONTRACTOR SHALL CONFIRM THAT FLOOR SLAB DOES NOT VARY BY MORE THAN 1/4" IN 20'-0". NOTIFY CONSULTANT IF THIS TOLERANCE IS EXCEEDED.
- 8 DIMENSIONS SHOWN AS V.I.F. SHALL BE VERIFIED BY THE CONTRACTOR IN THE FIELD BY LAYING OUT THE PARTITIONS. CONTRACTOR SHALL NOTIFY THE CONSULTANT OF ANY DISCREPANCY IN DIMENSIONS PRIOR TO PROCEEDING WITH THE WORK IN THAT AREA.
- 9 METHODS OF CONSTRUCTION
- 1 NEITHER THE OWNER NOR THE CONSULTANTS WILL HAVE CONTROL OVER, BE IN-CHARGE OF, OR BE RESPONSIBLE FOR THE CONSTRUCTION MEANS, METHODS, TECHNIQUES, SEQUENCES OR PROCEDURES, THE SAFETY PRECAUTIONS AND PROGRAMS IN CONNECTION WITH THE WORK, THE CONTRACTOR'S FAILURE TO PERFORM THE WORK IN ACCORDANCE WITH THE REQUIREMENTS OF THE CONSTRUCTION DRAWINGS OR CONTRACT, OR THE ACTS OR OMISSIONS OF THE CONTRACTOR, SUBCONTRACTORS, OR THEIR AGENTS OR EMPLOYEES OR ANY OTHER PERSONS OR ENTITIES PERFORMING PORTIONS OF THE WORK.
- 10 WORK NOT PARTICULARLY DETAILED, NOTED OR SPECIFIED. SHALL BE CONSTRUCTED TO BE THE SAME AS SIMILAR PARTS THAT ARE DETAILED, NOTED OR SPECIFIED.
- 11 THE GENERAL CHARACTER OF DETAIL WORK IS SHOWN ON THE CONTRACT DOCUMENTS. SUBSEQUENT CLARIFICATIONS MAY BE MADE BY ADDITIONAL LAYOUTS OR LARGE SCALE OR FULL SIZE DETAILS.
- 12 THE CONTRACTOR SHALL, IN ACCORDANCE WITH THE CONSTRUCTION DOCUMENTS, APPLY, INSTALL, CONNECT, ERECT, CLEAN AND/OR CONDITION MANUFACTURED ARTICLES, MATERIALS AND/OR EQUIPMENT PER MANUFACTURER'S INSTRUCTIONS. IN CASE OF CONFLICT BETWEEN MANUFACTURER'S INSTRUCTIONS AND THE CONTRACT DOCUMENTS, THE CONTRACTOR SHALL NOTIFY THE CONSULTANT BEFORE PROCEEDING.

1.34 CO-ORDINATION

- 1 CONTRACTOR IS FULLY RESPONSIBLE FOR COORDINATING THE WORK OF THIS CONTRACT INCLUDING SCHEDULING, SUBMITTALS, WORK AND OTHER ACTIVITIES INCLUDED IN VARIOUS SECTIONS TO ASSURE EFFICIENT AND ORDERLY SEQUENCE OF INSTALLATION OF INTERDEPENDENT CONSTRUCTION ELEMENTS. THE CONTRACTOR IS RESPONSIBLE FOR COORDINATING ACTUAL INSTALLED LOCATION AND INTERFACE OF WORK, AND TO MAKE PROVISIONS TO ACCOMMODATE ITEMS SCHEDULED FOR LATER INSTALLATION.
- 2 THE CONTRACTOR SHALL COORDINATE AND SCHEDULE WORK BY OWNER'S VENDORS INCLUDING BUT NOT LIMITED TO, TELEPHONE, DATA AND "OWNER'S VENDORS" ITEMS. CONTRACTOR SHALL COORDINATE EXACT LOCATIONS AND SHALL DO THE CUTTING, FITTING AND PATCHING REQUIRED TO RECEIVE THE WORK OF OTHERS AS SHOWN OR REASONABLY IMPLIED BY THE DRAWINGS AND SPECIFICATIONS.
- 3 THE CONTRACTOR SHALL CONTACT LOCAL UTILITY COMPANIES TO VERIFY ALL ELEVATIONS, SIZES, LOCATIONS AND CONNECTION POINTS FOR ALL UTILITIES AFFECTED BY THIS PROJECT. THE OWNER SHALL COORDINATE AND OBTAIN ALL APPLICATIONS FOR, AND ENSURE ALL UTILITIES ARE TURNED ON PRIOR TO COMPLETION OF WORK.
- 4 WHERE INSTALLATION OF ONE COMPONENT DEPENDS ON INSTALLATION OF OTHER COMPONENTS BEFORE OR AFTER ITS OWN INSTALLATION, SCHEDULE ACTIVITIES IN THE SEQUENCE REQUIRED TO OBTAIN EFFICIENT INSTALLATION WITH THE LEAST AMOUNT OF ALTERATIONS, OR CUTTING AND PATCHING, TO COMPLETED WORK.
- 5 THE CONTRACTOR SHALL BE RESPONSIBLE TO UNCOVER WORK COMPLETED IN ORDER TO INSTALL ILL-TIMED WORK, AT NO ADDITIONAL COST TO THE OWNER.
- 6 THE CONTRACTOR IS RESPONSIBLE FOR VERIFYING THE EXTENT, NATURE, AND SCOPE OF WORK DESCRIBED IN THE CONTRACT DOCUMENTS AND WILL COORDINATE WITH THE LANDLORD OR LANDLORD'S REPRESENTATIVE, THE INTERFACING OF THE LANDLORDS WORK AND THE WORK SHOWN AND DESCRIBED IN THE CONTRACT DOCUMENTS.
- 7 THE CONTRACTOR IS RESPONSIBLE AT THEIR EXPENSE TO MAINTAIN ALL AREAS OF THE CONSTRUCTION SITE, INCLUDING THOSE AREAS NIC AND OTHER TENANT SPACES AND IS RESPONSIBLE FOR ALL REPAIRS, CLEANING, AND REPLACEMENT CAUSED BY THE CONTRACTOR OR THEIR SUB-CONTRACTORS. IF CONTRACTOR FAILS TO COMPLETE THE REPAIRS IN A

TIMELY FASHION, THEY WILL BE DONE SO BY A CONTRACTOR SELECTED BY THE OWNER'S REPRESENTATIVE AND BACK CHARGED ACCORDING TO THE PROJECT. TIMELY FASHION CAN INCLUDE, BUT NOT LIMITED TO ANY AMOUNT OF TIME, WHICH WILL DISRUPT THE OPERATION OF A OCCUPANTS WORK PLACE, BUILDING OPERATIONS, ACCESS, SAFETY OR HEALTH RISK, ETC.

1.35 PROTECTION:

- 1 EXERCISE CARE DURING THE WORK TO ASSURE THAT THE BUILDING AND TENANT AREAS ARE PROTECTED FROM DAMAGE THAT COULD OCCUR BECAUSE OF THIS WORK. CONTRACTOR SHALL PROVIDE PROTECTION FOR EXISTING AREAS AND NEW WORK AREAS ANY DAMAGES DUE TO THIS WORK OR ACCIDENTS SHALL BE REPAIRED, REPLACED, OR PATCHED AT THE CONTRACTOR'S SOLE EXPENSE. CONTRACTOR SHALL PROVIDE DUST PROOF BARRICADES AROUND ALL AREAS OF NEW WORK AS NECESSARY TO PROTECT ADJACENT TENANT AREAS FROM DAMAGE.
- 2 PROTECT ALL CONSTRUCTED ASSEMBLIES AND MATERIALS TO BE INCORPORATED INTO THE WORK FROM DAMAGE. THE CONTRACTOR SHALL BE RESPONSIBLE FOR MAKING GOOD SUCH DAMAGE TO THE SATISFACTION OF THE OWNER AND THE CONSULTANT'S SATISFACTION.

1.36 MATERIALS

- 1 ALL MATERIALS SHALL BE NEW, UNUSED AND OF THE HIGHEST QUALITY IN EVERY ASPECT UNLESS OTHERWISE NOTED. MANUFACTURED MATERIALS, EQUIPMENT AND ASSEMBLIES SHALL BE INSTALLED IN ACCORDANCE WITH MANUFACTURER'S RECOMMENDATIONS AND INSTRUCTIONS UNLESS NOTED OTHERWISE.

1.37 PARKING

- 1 NO PARKING ON THE PREMISES IS AVAILABLE TO THE CONTRACTOR, SUB TRADES, SUPPLIERS AND THEIR EMPLOYEES ARE RESPONSIBLE FOR THEIR OWN PARKING AND ASSOCIATED COSTS.

1.38 SUBMITTALS

- 1 GENERAL
- 1 SUBMIT DOCUMENTS AND SAMPLES REQUESTED IN THE SUBMITTAL SCHEDULE
- 2 ALLOW THE FOLLOWING TIME IN THE CONSTRUCTION SCHEDULE FOR CONSULTANT REVIEW:
- 1 SHOP DRAWINGS: 5 BUSINESS DAYS
- 2 SAMPLES: 2 BUSINESS DAYS
- 3 DO NOT PROCEED WITH FABRICATION OR INSTALLATION UNTIL COMMENT IS RECEIVED FROM CONSULTANT FOR ITEMS SUBMITTED.
- 4 THE CONTRACTOR SHALL PROVIDE THE WORK IN ACCORDANCE WITH THE COMMENTS RECEIVED FROM THE CONSULTANT'S REVIEW. THE CONTRACTOR SHALL MAKE GOOD IN A MANNER ACCEPTABLE TO THE CONSULTANT FOR DEVIATIONS FROM COMMENTS INDICATED ON THE REVIEWED SHOP DRAWINGS.
- 2 CONSTRUCTION SCHEDULE
- 1 WITHIN ONE WEEK OF THE AWARD OF THE CONTRACT THE CONTRACTOR SHALL SUBMIT AN ITEMIZED CONSTRUCTION PROGRESS SCHEDULE.
- 2 THE SCHEDULE SHALL INCLUDE ANTICIPATED DELIVERY DATES OF ALL LONG LEAD TIME MATERIALS.
- 3 REVISE SCHEDULE TO INCORPORATE OWNERS AND CONSULTANT'S COMMENTS.
- 4 UPDATE SCHEDULE ON A BI-WEEKLY BASIS AS CONSTRUCTION PROGRESSES AND SUBMIT TO OWNER AND CONSULTANT. IDENTIFY SCHEDULE SLIPPAGE AND HOW LOST TIME WILL BE MADE UP.
- 3 SAMPLES
- 1 SUBMIT BY COURIER TO THE CONSULTANT FOR REVIEW TWO (2) 12"x12" OR IN SIZE APPROPRIATE SAMPLES FOR EACH MATERIAL, COLOUR AND FINISH SPECIFIED FOR WHICH SAMPLES ARE REQUESTED IN THE SUBMITTAL SCHEDULE AND IN MECHANICAL AND ELECTRICAL DRAWINGS.
- 4 SHOP DRAWINGS:
- 1 THE CONTRACTOR SHALL SUBMIT THE SHOP DRAWINGS REQUESTED IN THE SUBMITTAL SCHEDULE AND IN MECHANICAL AND ELECTRICAL DRAWINGS TO THE CONSULTANT FOR REVIEW. SHOP DRAWINGS SHALL BE SUBMITTED IN PDF FORMAT.
- 2 SHOP DRAWINGS SHALL CLEARLY INDICATE ALL COMPONENTS, MATERIALS, PROFILES, FINISHES, COLOURS, DIMENSIONS, CONNECTIONS, ANCHORAGE, LAYOUT, OTHER ITEMS TO BE BUILT INTO THE COMPONENT, AND INSTALLATION TOLERANCES AS APPLICABLE.
- 3 PRODUCTS FOR FOLLOWING PRODUCTS ON THIS PROJECT ARE TO BE DESIGNED AND REVIEWED BY A PROFESSIONAL ENGINEER LICENSED TO PRACTICE IN THE PROVINCE OF ONTARIO:
- 1 NOT APPLICABLE TO THIS PROJECT
- 5 MOCK-UPS
- 1 PROVIDE MOCK-UPS FOR SYSTEM COMPONENTS AS INDICATED IN SUBMITTAL SCHEDULE.

- 2 ERECT MOCK-UPS WHERE DIRECTED BY CONSULTANT.
- 3 APPROVED MOCKUPS WILL FORM THE ACCEPTABLE STANDARD OF WORK AND WHERE PERMITTED BY THE CONSULTANT, MAY BE INCORPORATED INTO THE FINAL CONSTRUCTION.
- 4 REJECTED MOCK-UPS SHALL BE DISMANTLED AND REDONE UNTIL ACCEPTED BY CONSULTANT.
- 6 SUBMITTAL SCHEDULE
- 1 THE TABLE BELOW ARE THE MINIMUM PRODUCT / SYSTEM SUBMISSION REQUIREMENTS FOR THIS PROJECT.
- 2 REFER TO MECHANICAL, ELECTRICAL DWGS AND SPECIFICATIONS FOR ADDITIONAL SUBMISSION REQUIREMENTS.
- 3 REFER TO TRADE SECTIONS AND DRAWINGS FOR ADDITIONAL PRODUCT / SYSTEM SUBMISSION REQUIREMENTS.
- 4 CONTRACTOR'S PRE-REVIEW:
- 1 REVIEW ALL SHOP DRAWINGS, PRODUCT DATA AND SAMPLES:FOR COMPLETENESS OF INFORMATION AND COMPLIANCE WITH DESIGN INTENT PRIOR TO SUBMISSION TO CONSULTANT.
- 2 SHOULD THE SUBMISSION BE A RESUBMISSION, VERIFY THE ITEMS CHANGED HAVE BEEN HIGHLIGHTED. CONSULTANT WILL ONLY REVIEW MARKED CHANGES IN SUBSEQUENT REVIEWS.
- 3 PROMPTLY REPORT TO THE CONSULTANT INFORMATION THAT ANY DESIGN, PROCESS, OR PRODUCT INFRINGES ON A PATENT.

PRODUCT	PRODUCT DATA	SHOP DWGS	SAMPLES	MOCK UP
POCKET DOOR AND FRAME	YES	YES	NO	NO
FIRE STOPPING	YES- SEE NOTE 1	NO	NO	NO
POCKET DOOR HARDWARE	YES	YES – HDWR SCHED ULE	NO	NO
RESILIENT FLOORING & UNDERLAYMNT	YES	NO	YES	NO
RESINOUS FLOORING	YES- SEE NOTE 2	NO	YES	NO
PAINT	YES	NO	YES –PAINT DRAW COINIS EA COLOUR	NO
WASHROOM ACCESSORIES	YES	YES	NO	NO
AIR DIFFUSERS AND GRILLES	YES	YES	YES – COLOUR SAMPLE	NO
LIGHT FIXTURES	YES	YES	NO	NO
UVC SANITARY FIXTURES	YES	YES	NO	NO

NOTE 1: ULC LISTING INCLUDING MANUFACTURER'S SPECIAL INSTALLATION REQUIREMENTS. PROVIDE LISTING FOR EACH TYPE OF APPLICATION CONDITION

NOTE 2: IN ADDITION, SUBMIT INSTALLER CERTIFICATE SIGNED BY MANUFACTURER CERTYING THAT INSTALLERS ARE APPROVED INSTALLERS OF THE RESINOUS FLOORING SPECIFIED.

1.39 CLOSEOUT

- 1 DELIVER CLOSE OUT PACKAGE TO OWNER IN A SINGLE PACKAGE IN A SINGLE PACKAGE AND INCLUDE (3) THREE ORIGINAL BOUND HARD COPIES AND (1) DIGITAL SET
- 2 INCLUDE THE FOLLOWING CLOSEOUT DOCUMENTS:
- 1 WARRANTY
- 2 BUILDING PERMIT
- 3 OCCUPANCY PERMIT
- 4 CERTIFICATES OF APPROVAL FROM AHJ
- 5 CONSULTANT'S REVIEWED SHOP DRAWINGS
- 6 PRODUCT OUT SHEETS
- 7 AS-BUILT DRAWINGS FOR ALL DISCIPLINES IN FULL SIZE HARDCOPY AND SCANNED PDF FORMAT ON DVD OR FLASH DRIVE
- 8 MSDS SHEETS.
- 9 OWNERS OPERATIONS AND MAINTENANCE MANUALS AND MAINTENANCE SCHEDULES.
- 3 STORE MAINTENANCE MATERIALS SPECIFIED AT LOCATION DESIGNATED BY THE OWNER.

1.40 WARRANTY

- 1 PROVIDE STANDARD ONE YEAR WARRANTY ON ALL WORK AND MATERIALS AGAINST DEFECTS IN DESIGN, PROVIDE EXTENDED WARRANTY FOR WORKMANSHIP AND MATERIALS AS INDICATED IN TECHNICAL SECTIONS.
- 2 WARRANTY COMMENCES FROM DATE OF SUBSTANTIAL PERFORMANCE. SUBSTANTIAL PERFORMANCE SHALL BE AS DEFINED IN THE CONSTRUCTION LIEN ACT.
- 3 CORRECT ALL DEFECTS OCCURRING IN THE WARRANTY PERIOD TO THE SATISFACTION OF THE OWNER AT NO COST TO THE OWNER.

1.41 DEFECTIVE WORK

- 1 DEFECTIVE WORK SHALL BE REPLACED, REWORKED AND/OR REFINISHED BY THE CONTRACTOR TO THE APPROVAL OF THE CONSULTANT AT NO ADDITIONAL COST TO THE OWNER FOR THE DURATION OF THE WARRANTY PERIOD.

1.42 CLEANING:

- 1 THE CONTRACTOR SHALL AT ALL TIMES KEEP THE PREMISES FREE OF ACCUMULATION OF WASTE MATERIALS OR RUBBISH CAUSED BY HIS OPERATIONS OR BY OTHER CONTRACTORS UNDER SEPARATE CONTRACTS. CONTRACTOR SHALL CONFINE HIS OPERATIONS FOR REMOVAL TO SUCH METHODS AS MAY BE AGREEABLE WITH THE LANDLORD. PREMISES TO BE SWEEP CLEAN ON A DAILY BASIS.
- 2 CARRY OUT A FULL AND THOROUGH FINAL CLEANING IMMEDIATELY PRIOR TO TURNOVER OF PREMISES TO THE OWNER.
- 3 FLOORING:
- 1 THOROUGHLY VACUUM ALL FLOORING WITHIN WORK AREAS.
- 2 MOP ALL SHEET RESILIENT FLOORS
- 3 CLEAN, WAX AND BUFF ALL EXISTING AND NEW VCT FLOORING PRIOR TO TURN OVER TO OWNER.
- 4 LEAVE PREMISES CLEAN, FREE OF DEBRIS, CONSTRUCTION MATERIALS AND EQUIPMENT UPON TURNOVER OF THE PREMISES TO THE OWNER.

1.43 AS BUILT RECORD DRAWINGS:

- 1 DURING THE COURSE OF CONSTRUCTION, ACTUAL LOCATIONS SHALL BE INDICATED TO SCALE IN RED INK ON THE DRAWINGS FOR ALL RUNS OF MECHANICAL AND ELECTRICAL WORK INCLUDING CONCEALED DEVIATIONS FROM THE DRAWINGS. REFER TO MECHANICAL AND ELECTRICAL SPECIFICATIONS FOR ADDITIONAL MECHANICAL AND ELECTRICAL AS BUILT RECORD REQUIREMENTS.
- 2 FINAL PAYMENT WILL BE WITHHELD UNTIL AS-BUILT RECORD DRAWINGS AND ALL CLOSEOUT DOCUMENTS HAVE BEEN PROVIDED AND APPROVED BY THE CONSULTANT.

DIVISION 2 - DEMOLITION

2.1 SELECTIVE DEMOLITION

- 1 CARRYOUT DEMOLITION PER REQUIREMENTS OF THIS SECTION AND AS INDICATED ON ARCHITECTURAL, MECHANICAL AND ELECTRICAL DRAWINGS.
- 2 DEMOLITION SCHEDULE:
- 1 PARTITIONS AND CEILINGS OR PORTIONS THERE OF AS NOTED IN PATIENT ASSISTED SHOWER ROOM DRAWINGS
- 2 FLOORING AND BASE:
- 1 REMOVE EXISTING CARPET AND BASE IN THE COMMON CORRIDOR. REMOVE ALL ADHESIVES TO FULLY EXPOSE CONCRETE SLAB.
- 2 REMOVE EXISTING CERAMIC/ PORCELAIN TILE FLOORING IN PATIENT ASSISTED SHOWER ROOM. REMOVE ALL UNDERLYING MORTAR AND ADHESIVES TO EXPOSE CONCRETE SLAB.
- 3 REMOVE ALL EXISTING WALL MOUNTED ITEMS SUCH AS BULLETIN BOARDS, PICTURES, MIRRORS, MILLWORK IN PATIENT ASSISTED SHOWER ROOM
- 4 SALVAGE SOAP DISPENSER, PAPER TOWEL DISPENSER, EMERGENCY EYEWASH STATION, AND HAND SANITIZER STATIONS. REINSTATE AS NOTED. WHERE REINSTATEMENT IS NOT REQUIRED, CONSULT WITH OWNER IF TO BE RETURNED OR DISPOSED OF.
- 5 SECURITY ITEMS:
- 1 PANIC BUTTONS AND ASSOCIATED WIRING AND CONDUIT. REINSTATE IF NOTED OR RETURN TO OWNER.
- 6 REMOVAL OF WALLS OR CREATION OF OPENINGS REQUIRED IN EXISTING WALLS AND PIPE CHASES FOR NEW PLUMBING
- 7 DOORS (INCL FRAMES) INDICATED IN DWGS TO BE REMOVED.
- 8 OTHER ITEMS AS NOTED ON ARCHITECTURAL, MECHANICAL AND ELECTRICAL COMM DRAWINGS
- 3 THE SCOPE OF DEMOLITION WORK HAS BEEN INDICATED FOR THE CONTRACTOR'S GENERAL INFORMATION. IT SHALL BE THE CONTRACTOR'S RESPONSIBILITY TO DETERMINE AND INCLUDE IN BID THE FULL SCOPE, EXTENT, NATURE, COMPOSITION OF MATERIAL AND ASSEMBLY TO BE DEMOLISHED, AND MANNER OF DEMOLITION REQUIRED. THE CONTRACTOR SHALL CARRY OUT A WALKTHROUGH WITH THE DEMOLITION CONTRACTOR DURING THE BID PERIOD TO FULLY REVIEW ALL DEMO SCOPE AND EXISTING SITE CONDITIONS.
- 4 DISCREPANCIES
- 1 CARRYOUT A FULL REVIEW OF DRAWINGS NOTING ITEMS TO BE DEMOLISHED AND CONFIRM WITH AS AS-BUILT CONDITION. REPORT TO CONSULTANT AND

AWAIT INSTRUCTION WHERE DISCREPANCIES IN DEMOLITION REQUIREMENTS ARE NOTED BETWEEN DRAWINGS OR BETWEEN DRAWINGS AND AS-BUILT CONDITIONS. DO NOT CARRYOUT SUCH DEMOLITION UNTIL INSTRUCTIONS ARE RECEIVED.

- 5 NOTIFY THE CONSULTANT OF ANY UNEXPECTED FIELD CONDITIONS PRIOR TO PROCEEDING.

2.2 GENERAL REQUIREMENTS


- 1 CONTRACTOR SHALL BE RESPONSIBLE FOR REPLACING ITEMS TO BE SALVAGED THAT ARE DISPOSED OF, LOST OR DAMAGED AT ITS OWN EXPENSE.
- 2 COMPLY WITH APPLICABLE LOCAL AND PROVINCIAL CODES AND REGULATIONS PERTAINING TO SAFETY OF PERSONS, PROPERTY AND ENVIRONMENTAL PROTECTION.
- 3 ONLY WORKMEN SKILLED AND KNOWLEDGEABLE IN THEIR RESPECTIVE TRADES SHALL BE EMPLOYED IN THE DEMOLITION.
- 4 NOT WITHSTANDING THE REQUIREMENTS CONTAINED IN THIS SPECIFICATION SECTION, CARRYOUT DEMOLITION WORK IN COMPLIANCE WITH LL REQUIREMENTS INCLUDING BUT NOT LIMITED TO HOURS WHEN SUCH WORK MAY BE CARRIED OUT, DISPOSAL, HOARDING, DUST CONTROL, SITE CLEANLINESS, ETC.
- 5 FURNISH ALL LABOR AND MATERIALS/ EQUIPMENT AS REQUIRED TO COMPLETE DEMOLITION AND REMOVAL OF ALL ITEMS AS INDICATED.
- 6 THE CONTRACTOR MAY ENCOUNTER HIDDEN OR UNCOVERED CONDITIONS, NOT SHOWN ON THE DRAWINGS, REQUIRING ADDITIONAL WORK FOR THE COMPLETION OF THIS CONTRACT. SEE ALL OTHER DRAWINGS AND SPECIFICATIONS, INCLUDING BUT NOT LIMITED TO THE ARCHITECTURAL, WHICH MAY ENCOMPASS FURTHER WORK REQUIRING DEMOLITION AND REMOVAL AND WHICH ARE HEREBY INCLUDED UNDER THIS CONTRACT.

- 1 THE CONTRACTOR SHALL INSPECT THE SITE PRIOR TO PROCEEDING AND VERIFY THE INFORMATION HEREIN SUPPLIED.
- 2 IF ANY QUESTIONS ARISE AS TO THE REMOVAL OF ANY MATERIAL, CLARIFY THE POINT IN QUESTION WITH THE CONSULTANT BEFORE PROCEEDING.

- 7 CONTRACTOR SHALL TAKE SPECIAL CARE TO DEMOLISH ONLY THAT WORK WHICH IS REQUIRED TO BE DEMOLISHED AND NOT TO DISTURB ANY WORK, ASSEMBLIES, AND OR COMPONENTS WHICH ARE TO REMAIN. IF IN THE COURSE OF DEMOLITION, THE CONTRACTOR DESTROYS OR DISTURBS ANY WORK WHICH IS TO REMAIN, THEN THE CONTRACTOR SHALL, AT ITS OWN EXPENSE, REPAIR OR REPLACE SUCH WORK AS NECESSARY TO SATISFACTION OF LL AND PROJECT MANAGER AS APPLICABLE.

- 8 DUST CONTROL AND GARBAGE REMOVAL
- 1 ERECT AND MAINTAIN DUSTPROOF BARRIERS AS REQUIRED TO PREVENT THE SPREAD OF DUST, FUMES, SMOKE, ETC. TO OTHER PARTS OF THE FLOOR, ADJACENT SUITES OR BUILDING, UPON COMPLETION OF WORK, REMOVE BARRIERS AND REPAIR SURFACES DAMAGED TO MATCH ADJACENT SURFACES.
- 2 THE CONTRACTOR SHALL REMOVE AND DISCARD ALL DEMOLISHED ITEMS IN A MANNER APPROVED BY THE AUTHORITY(IES) HAVING JURISDICTION.
- 3 PROVIDE STRICT CONTROL OF JOB CLEANING AND PREVENT DUST AND DEBRIS FROM EMANATING FROM DEMOLITION/ CONSTRUCTION AREA, KEEP AREA CLEAN.
- 4 REMOVE FROM THE SITE DAILY AND LEGALLY DISPOSE OF REFUSE, DEBRIS, RUBBISH AND OTHER MATERIALS RESULTING FROM DEMOLITION OPERATIONS.
- 5 DEBRIS REMOVAL MUST BE PERFORMED IN ACCORDANCE WITH THE BUILDINGS RULES AND REGULATIONS FOR SCHEDULING THE USE OF THE ELEVATOR, REMOVALS, ETC. CONTACT THE BUILDING MGMT. OFFICE TO OBTAIN SCHEDULE FOR THE USE OF THE ELEVATOR(S) PRIOR TO SUBMITTING BID. ALL DEBRIS REMOVAL SHALL BE PERFORMED IN ACCORDANCE WITH BUILDING MANAGEMENT REQUIREMENTS AND PROCEDURES.

- 9 PROTECT EXISTING SMOKE DETECTOR, PUBLIC ADDRESS SPEAKER, FIRE ALARM BOX OR SIMILAR DEVICES, INCLUDING THE ASSOCIATED WIRING SHALL FROM DAMAGE DURING DEMOLITION AND SUBSEQUENT CONSTRUCTION, RELOCATION OF SMOKE DETECTORS, PUBLIC ADDRESS SPEAKERS AND FIRE ALARM EQUIPMENT, NECESSITATED BY NEW CONSTRUCTION, SHALL BE ACCOMPLISHED AS A FIRST PRIORITY, AND PER THE PLANS. NO ACTIVE SMOKE DETECTOR SHALL BE COVERED OR OTHERWISE REMOVED OR USED FOR OTHER THAN ITS INTENDED PURPOSE.
- 10 PROVIDE AND MAINTAIN BARRICADES, LIGHTING AND GUARDRAILS AS REQUIRED BY APPLICABLE CODES AND

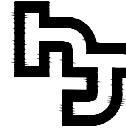

HANSON + JUNG
ARCHITECTS INC

477 richmond st. w. suite 301
toronto ontario m5v 3e7
t 416.340.7373 f 416. 340.0005
hjarchitects.ca

This drawing is the property of the Architect and unauthorized reproduction is prohibited under the copyright act.
Electronic files, when provided, are instruments of service and the sole property of Hanson + Jung Architects Inc.. No alteration or reproduction shall be made without written permission from Hanson + Jung Architects Inc.
The Contractor shall check and verify all dimensions and report any discrepancies to the Architect prior to construction; do not scale this drawing.
This drawing shall not be used for construction purposes unless properly signed and sealed by the Architect.

8	.	.
7	.	.
6	.	.
5	.	.
4	.	.
3	.	.
2	.	.
1	ISSUED FOR TENDER & BLDG PERMIT APPLICATION	2026-07-21
NO	ACTION	DATE

Client:

St. Joseph's Health Centre
Unity Health Toronto

Project Title:

CEDARBROOK LODGE
PROPOSED MODIFICATIONS
5TH AND AND 6TH FLOOR

Sheet Title:

ARCHITECTURAL SPECIFICATIONS

Project North	Stamp
Date: DY MM YR	Project No.: 26-10
Scale: AS NOTED	Drawn: AY
Drawing Number:	Checked: WJ

SP-003

	REGULATION TO PROTECT WORKERS AND OCCUPANTS OF THE BUILDING.		PROFESSIONAL ENGINEER TO PROVIDE DESIGN OF REMEDIAL MEASURES.
.11	REMOVE DESIGNATED PARTITIONS, CEILINGS, COMPONENTS, BUILDING EQUIPMENT AND FIXTURES AS REQUIRED FOR NEW WORK.	7	CONTRACTOR SHALL BE RESPONSIBLE FOR MAKING GOOD ANY PORTIONS OF THE EXISTING BUILDING ELEMENTS DAMAGED AS A RESULT OF CARRYING OUT THE WORK. REPAIR WORK SHALL BE MADE TO THE SATISFACTION OF THE OWNER.
.12	REMOVE ALL PARTITIONS SHOWN, INCLUDING DOORS, FRAMES, HARDWARE, SWITCHES, PLUMBING FIXTURES, EXTRANEOUS PIPING, CONTROLS, ETC	8	CUT ALL EDGES OF MATERIALS DURING DEMOLITION IN A MANNER SUITABLE FOR REPAIR AND MATCHING OF WORK.
.13	SHORE EXISTING STRUCTURE, WHERE REQUIRED, DURING DEMOLITION AND CONSTRUCTION. DO NOT DANGER STRUCTURAL STABILITY OF THE BUILDING OR ANY PORTION OF THE BUILDING. THE SCOPE OF DEMOLITION WORK HAS BEEN INDICATED FOR THE CONSTRUCTION WORKERS AND BUILDING OCCUPANTS.	2.4	COMPONENTS FOR REUSE AND SALVAGE
.14	DEMOLISH BASE AT ALL WALLS AND COLUMNS U.N.O. WALLS TO PREPARE FOR NEW BASE.	.1	DOCUMENT WITH PHOTOS THE CONDITIONS FOR ALL ITEMS SCHEDULED FOR REMOVAL AND REINSTALLATION, PRIOR TO REMOVAL. ANY DAMAGE TO ITEM(S) NOT DOCUMENTED AND DEEMED BY THE CONSULTANT OR OWNER TO HAVE BEEN DAMAGED BY THE WORK SHALL BE REPAIRED BY THE CONTRACTOR AT NO ADDITIONAL COST TO THE OWNER.
.15	AT COMPLETION OF DEMOLITION WORK, THE CONSTRUCTION AREA(S) SHALL BE LEFT IN "BROOM CLEAN" CONDITION. ALL DEBRIS AND MISCELLANEOUS MATERIAL SHALL BE DISCARDED PROPERLY OR RELOCATED TO STAGING AREA IF DETERMINED TO BE REUSED.	2	ITEMS TO BE REUSED MAY BE LOCATED IN OTHER PARTS OF THE PREMISES IN THE BUILDING OR FROM OTHER SITES OCCUPIED BY THE OWNER. SUCH ITEMS WILL BE INDICATED ON THE DRAWINGS. THE CONTRACTOR SHALL SAFELY STORE ALL COMPONENTS TO BE REUSED AND PROTECT FROM DAMAGE.
.16	CONTRACTOR SHALL PROTECT EXISTING WORK TO REMAIN.	3	CONTRACTOR SHALL MAKE GOOD ALL DAMAGES TO ADJACENT SURFACES IN THE OTHER PREMISES RESULTING FROM REMOVAL OF COMPONENTS THAT ARE TO BE REINSTATED IN THIS PROJECT.
2.3	CUTTING, CORING, AND PATCHING	4	COMPONENTS TO BE SALVAGED OR REUSED
.1	RELATED SECTION: 1.27 CORING, CUTTING, AND DRILLING AND 1.33.5	.1	SCHEDULE: SAVE FOR REUSE
2	ANY CUTS OR PENETRATIONS IN EXISTING WORK REQUIRED TO ACCOMPLISH NEW WORK SHALL BE KEPT TO AN ABSOLUTE MINIMUM AND SHALL BE DONE NEATLY AND WITHOUT DISTURBANCE OF ANY ADJACENT WORK TO REMAIN.	.1	SOAP DISPENSERS
3	PRIOR TO CUTTING OR CORING ANY SUSPENDED CONCRETE SLAB OR ANY CONCRETE BEAMS OR WALLS, INVESTIGATE BY TELEMETRICALLY SCANNING THE ELEMENT FOR PRESENCE OF EMBEDDED SERVICES (PIPING, CABLING, CONDUIT, ETC.), AND FOR LOCATIONS OF REINFORCING STEEL IN SUSPENDED CONCRETE SLABS AND BEAMS.	.2	GRAB BARS
4	A SCAN IS TO BE PERFORMED FOR EACH PROPOSED CUT OR CORE THROUGH FLOOR SLABS, STRUCTURAL WALLS, AND EXTERIOR PRECAST CONCRETE PANELS.	.3	NURSE CALL OR OTHER DISTRESS NOTIFICATION ITEMS
5	PROFESSIONAL ENGINEER REVIEW ENGAGE AND PAY FOR THE SERVICES OF A PROFESSIONAL STRUCTURAL ENGINEER LICENSED TO PRACTICE IN THE PROVINCE OF ONTARIO TO PROVIDE THE FOLLOWING SERVICES:	4	OTHER ITEMS AS INDICATED ON ARCHITECTURAL, MECHANICAL, ELECTRICAL AND COMM DRAWINGS.
.1	<u>REVIEW EACH SCAN ON SITE TO CONFIRM THE PROPOSED CUT AND CORING LOCATION IS ACCEPTABLE AND WILL NOT COMPROMISE THE STRUCTURE.</u>	2	OWNER RESERVES THE RIGHT TO AS PART OF THE CONTRACT TO:
2	PROVIDE A SUMMARY OF THE SCANS REVIEWED. SUBMIT WRITTEN REPORTS TO CONSULTANT SUMMARIZING INVESTIGATIONS AND CONCLUSIONS.	.1	REQUEST ADDITIONAL ITEMS TO BE SALVAGED BY THE CONTRACTOR.
3	SEEK CONSULTANT'S DIRECTION WHERE INVESTIGATIONS REVEAL THAT CUTTING OR CORING REQUIRED IN CONTRACT WOULD CUT OR DAMAGE EMBEDDED SERVICES OR CUT OR DAMAGE REINFORCING STEEL IN SUSPENDED CONCRETE SLABS OR BEAMS.	.2	REQUEST CONTRACTOR TO DISPOSE OF ITEMS PREVIOUSLY IDENTIFIED TO BE SALVAGED
4	CONTRACTOR SHALL PROVIDE SCANS OF ALTERNATE LOCATION FOR THEIR ENGINEER'S REVIEW AND APPROVAL. INCLUDE COSTS FOR ANY SUCH ADDITIONAL SCANS IN THE CONTRACT.	.3	ITEMS NOT SALVAGED ARE TO BE REMOVED.
5	ACCEPTABLE TELEMETRIC SCANNING SYSTEMS INCLUDE X-RAY SCANNING OR GROUND PENETRATING RADAR OF SUSPENDED SLABS, CONCRETE BEAMS AND WALLS.	2.5	NOISY WORK AND WORK HOURS RESTRICTIONS
.1	MAGNETIC RADIO SCANNERS NOT ACCEPTABLE FOR TELEMETRIC SCANNING.	.1	NOTIFY AND SEEK APPROVAL FROM OWNER TO CARRYOUT ANY NOISY OR ODOUR CREATING WORK DURING MONDAY-FRIDAY 7AM-6PM. THE OWNER AND BUILDING OWNER MAY RESTRICT SUCH WORK AT THEIR DISCRETION TO AFTER HOURS OR TO THE WEEKEND.
.2	THE TERM X-RAYS INCLUDE GAMMA RAY METHODS, AND PROCEDURES THAT USE ELECTRICALLY GENERATED X-RAYS.	2	THE OWNER AND BUILDING OWNER MAY REQUIRE NOISY WORK TO BE CARRIED OUT AFTER HOURS OR ON WEEKENDS. BID SHALL INCLUDE FOR SUCH OFF HOUR WORK.
.3	WHERE X-RAYS EMPLOYED:	3	AFTER HOURS IS DEFINED AS MONDAY TO FRIDAY 6PM TO 6AM.
.4	PROVIDE OWNER MINIMUM 5 WORKING DAYS ADVANCE NOTICE OF SCANNING TIME IN ORDER TO PROVIDE SUFFICIENT ADVANCE NOTICE TO PERSONAL THAT MAY BE AFFECTED BY THE X-RAY WORK.	4	CAP AND SHUT OFF ALL UNUSED OR RELOCATED UTILITIES PER LANDLORD, CITY AND PROVINCIAL REQUIREMENTS.
.5	CONFORM TO OWNER'S RADIATION PROTECTION REQUIREMENTS PRIOR TO START OF ANY X-RAY WORK.	5	EXITS AND FIRE SEPARATIONS
6	EXECUTE CUTTING AND CORING TO PREVENT DAMAGE TO ALL EMBEDDED SERVICES. MAKE GOOD ALL DAMAGE ARISING FROM CUTTING EMBEDDED SERVICES.	.1	ALL EXITS MUST REMAIN ACCESSIBLE AT ALL TIMES DURING DEMOLITION, AND EGRESS PATHS INCLUDING STAIRWAYS SHALL BE CLEAR OF DEBRIS.
.1	EXECUTE CUTTING AND CORING TO PREVENT DAMAGE (CUTTING IN WHOLE OR IN PART) REINFORCING STEEL IN SUSPENDED CONCRETE SLAB.	2	PROVIDE AND MAINTAIN BARRICADES, LIGHTING AND GUARDRAILS AS REQUIRED BY LL AND APPLICABLE CODES AND REGULATION TO PROTECT WORKERS AND OCCUPANTS OF THE BUILDING.
2	MAKE GOOD DAMAGE ARISING FROM CUTTING REINFORCING STEEL IN SUSPENDED CONCRETE SLABS AND BEAMS. INCLUDE ENGAGEMENT OF	3	WHEN DEMOLITION INTERACTS WITH RATED CONSTRUCTION, USE CAUTION TO MAINTAIN INTEGRITY OF SUCH RATED CONSTRUCTION, PATCH AND REPAIR AS NECESSARY.
		4	MECHANICAL AND ELECTRICAL DEMOLITION
		.1	<u>REMOVE EXISTING ELECTRICAL AND COMMUNICATION OUTLETS INCL ASSOCIATED BACKBOXES AND WIRING BACK TO PANEL. LOCATED IN EXISTING PARTITIONS TO BE DEMOLISHED OR MODIFIED.</u>
		2	WHERE BUILDING HAS A FIRE ALARM SYSTEM, SUCH SYSTEM WITHIN THE SUITE SHALL REMAIN IN OPERATION UNTIL NEW FIRE ALARM IS COMMISSIONED. PROVIDE ALL NECESSARY TEMPORARY PROVISIONS TO ENSURE THAT FIRE ALARM PANEL REMAINS FUNCTIONAL FOR ENTIRETY OF PROJECT. REFER TO ELECTRICAL DOCUMENTS FOR FIRE ALARM COMMISSIONING REQUIREMENTS. PROVIDE FIRE WATCH AS NECESSARY. SEEK APPROVAL OF LL FOR FIREWATCH AND MONITOR OTHER AREAS OF THE BUILDING DESIGNATED BY THE LL IMPACTED BY THE TEMPORARY DISRUPTION TO THE FIRE ALARM SYSTEM.
		3	AT EXISTING FLOOR CORES THAT ARE TO BE ABANDONED, FIRESAFE HOLES AND FILL FOR RATING.

4.	REFER TO MECHANICAL DEMOLITION DRAWINGS AND SPECIFICATIONS. FOR EXTENT OF DEMOLITION OF ALL EXISTING HVAC DUCTWORK & EQUIPMENT, RE-USE OR RELOCATE ALL ABOVE CEILING DUCTWORK, DIFFUSERS, GRILLES, SPRINKLER PIPES OR OTHER EQUIPMENT, AS REQUIRED FOR PROPER DISTRIBUTION WITH NEW LAYOUT, UNLESS DIRECTED OTHERWISE.
5.	REFER TO SPRINKLER DEMOLITION DRAWINGS AND SPECIFICATIONS FOR EXTENT OF DEMOLITION OF ALL EXISTING SPRINKLER LINES AND HEADS.
6.	REFER TO PLUMBING DEMOLITION DRAWINGS AND SPECIFICATIONS FOR EXTENT OF DEMOLITION OF ALL EXISTING PLUMBING FIXTURE AND PLUMBING LINES U.N.O.
7.	REFER TO ELECTRICAL DEMOLITION DRAWINGS AND SPECIFICATIONS FOR EXTENT OF DEMOLITION OF ALL EXISTING ELECTRICAL FIXTURE AND WIRING U.N.O.
8.	THE ELECTRICAL CONTRACTOR SHALL FURNISH A SYSTEM OF TEMPORARY LIGHT AND POWER IN THE SPACE DURING DEMOLITION AND CONSTRUCTION.
9.	CAREFULLY REMOVE ALL EXISTING LIGHT FIXTURES AND LENSES (WHERE NOTED TO BE REUSED OR RELOCATED) AND STORE IN SAFE PLACE. PROTECT FROM DAMAGE. INSPECT EACH FIXTURE AND REPAIR OR REPLACE PARTS AS REQUIRED. ALL RELOCATED FIXTURES SHALL BE IN FULL OPERATING ORDER. ALL TUBES AND/OR BALLASTS NOT REUSED SHALL BE DISPOSED OF IN A PROPER MANNER.
10.	ALL EXISTING FLOOR MOUNTED OUTLETS, (WHERE NOTED TO BE REMOVED OR RELOCATED, SHALL BE CAPPED OFF AT THE NEAREST JUNCTION BOX, FILL AND LEVEL FLOOR TO ACCEPT NEW FLOOR COVERING. FOR SUSPENDED SLABS, FLOOR PATCH SHALL BE OF CONCRETE FOR FULL DEPTH OF SLAB TO MAINTAIN 2 HOUR RATING OF THE SLAB.
11.	AT PARTITIONS TO BE REMOVED, REMOVE AND CAP ALL OUTLETS, SWITCHES, WIRES, THERMOSTATS, ETC. BACK TO SOURCE UNLESS PERMITTED OTHERWISE IN DRAWINGS.
DIVISION 3 - CONCRETE	
3.1	(NOT USED)
DIVISION 4 - MASONRY	
4.1	(NOT USED)
DIVISION 5 - METALS	
5.1	(NOT USED)
DIVISION 6 - WOODWORK	
6.1	PROVIDE FIRE RETARDANT TREATED WOOD BLOCKING WHERE REQUIRED TO SUPPORT WALL, MOUNTED MILLWORK AND WASHROOM ACCESSORIES AND ANY OTHER ITEMS IN THE WORK REQUIRING FASTENING INTO BLOCKING.
6.2	WOOD SHELVING IN PATIENT ASSISTED SHOWER ROOM. CORE 19MM (3/4") THICK PARTICLE BOARD. FINISH EXPOSED SURFACES AND EDGE WITH HIGH PRESSURE DECORATIVE LAMINATE (HPDL). COLOUR TO LATER SELECTION BY CONSULTANT.
DIVISION 7 - THERMAL AND MOISTURE PROTECTION	
7.1	FIRESTOPPING AND SMOKE SEALS
1.	SEAL ALL JOINTS IN VERTICAL AND HORIZONTAL FIRE RATED ASSEMBLIES.
2.	USE ULC LISTED PRODUCTS TO ACHIEVE FIRE RATING REQUIRED
7.2	SEALANT
1.	MILDREW RESISTANT, ONE PART ACETOXY SILICONE SEALANT. ACCEPTABLE PRODUCT: TREMOC TREMSIL 200 OR APPROVED EQUAL. COLOUR: WHITE
1.	PROVIDE ALONG FOLLOWING PERIMETER JOINTS:
1.	PLUMBING FIXTURES
2.	ALONG TOP OF TERMINATION TRIM AT INTEGRATED BASE COVE
3.	OVERLAP BETWEEN WALL PROTECTION AND INTEGRATED BASE COVE IN PATIENT ASSISTED SHOWER
4.	EXPOSED EDGES OF SHEET WALL PROTECTION

DIVISION 8 - OPENINGS	
8.1	DOORS, FRAMES, AND HARDWARE
1	THE CONTRACTOR SHALL FURNISH AND INSTALL NEW FLUSH PANEL, PLASTIC LAMINATED WOOD DOOR IN POCKET DOOR FRAME AND CONVENTIONAL SWING DOOR. PROVIDE HARDWARE AS SPECIFIED AND DETAILED ON THE DRAWINGS FOR EACH DOOR TYPE.
2	CONTRACTOR SHALL SUBMIT DOOR, FRAME, AND FINISH HARDWARE SCHEDULE FOR THE CONSULTANT'S REVIEW AND APPROVAL PRIOR TO ORDERING MATERIALS.
3	REFERENCES
1	ALL WORK TO COMPLY WITH LATEST EDITION OF REFERENCED STANDARDS.
2	ASTM A653/A653M - SPECIFICATION FOR STEEL SHEET, ZINC COATED (GALVANIZED) OR ZINC IRON ALLOY COATED (GALVANNEAL) BY THE HOT DIP PROCESS.
3	ASTM E90 - STANDARD TEST METHOD FOR LABORATORY MEASUREMENT OF AIRBORNE SOUND TRANSMISSION LOSS OF BUILDING PARTITIONS AND ELEMENTS.
4	CSA 400.20-04/G40.21 - GENERAL REQUIREMENTS FOR ROLLED OR WELDED STRUCTURAL QUALITY STEEL/STRUCTURAL QUALITY STEEL.
5	CSA W59 - WELDED STEEL CONSTRUCTION (METAL ARC WELDING).
6	CANADIAN STEEL DOOR MANUFACTURERS ASSOCIATION (CSDMA), RECOMMENDED DIMENSIONAL STANDARDS FOR COMMERCIAL STEEL DOORS AND FRAMES.
7	CANADIAN STEEL DOOR MANUFACTURERS ASSOCIATION (CSDMA), SELECTION AND USAGE GUIDE FOR STEEL DOORS AND FRAMES.
8	DHI DOOR HARDWARE INSTITUTE: THE INSTALLATION OF COMMERCIAL STEEL DOORS AND STEEL FRAMES, INSULATED STEEL DOORS IN WOOD FRAMES AND BUILDER'S HARDWARE.
9	NFPA 80 - STANDARD FOR FIRE DOORS AND FIRE WINDOWS.
10	NORTH AMERICAN ARCHITECTURAL WOODWORK STANDARDS (NAAWS) - 2017 EDITION, PUBLISHED JOINTLY BY ARCHITECTURAL WOODWORK MANUFACTURERS ASSOCIATION OF CANADA (AWMAC) AND THE WOODWORK INSTITUTE (WJ).
11	ANSI A135.4 - BASIC HARDBOARD.
12	ANSI/WDMA I.S. 1A - INDUSTRY STANDARD FOR INTERIOR ARCHITECTURAL WOOD FLUSH DOORS
8.2	FLUSH WOOD DOORS
1	QUALITY ASSURANCE
1	PERFORM WORK IN ACCORDANCE WITH NAAWS QUALITY STANDARD, PREMIUM GRADE.
2	FINISH DOORS IN ACCORDANCE WITH NAAWS QUALITY STANDARD, GRADES IDENTIFIED IN SCHEDULE.
3	MANUFACTURER: COMPANY SPECIALIZING IN MANUFACTURING THE PRODUCTS SPECIFIED IN THIS SECTION WITH MINIMUM THREE YEARS DOCUMENTED EXPERIENCE.
2	DOOR
1	FLUSH INTERIOR DOORS: 44 MM (1 3/4 INCHES) THICK; SOLID CORE CONSTRUCTION, NON-FIRE RATED.
2	MANUFACTURE DOORS TO ANSI/WDMA I.S. 1A-13 EXTRA HEAVY DUTY PERFORMANCE LEVEL.
3	CONSTRUCTION: 5 PLY UREA FORMALDEHYDE (UF) FREE CONSTRUCT WITH 5 PLY MATERIALS SECURELY BONDING THE STILES AND RAILS TO THE CORE USING RADIO FREQUENCY METHODOLOGY. ABRASIVE PLANE BONDED CORE MATERIALS PRIOR TO FACE APPLICATION
4	MAXIMUM WEIGHT FOR SLIDING POCKET DOOR:
1	DO NOT EXCEED CARRYING CAPACITY OF POCKET-DOOR FRAME/ SLIDING HARDWARE
5	CORE (SOLID, NON-RATED): UF FREE PARTICLEBOARD.
6	CORE DENSITY: MIN 20 KG/SQ. M OR HIGHER
7	CROSSBAND: UF FREE 3.2MM (1/8") THICK HIGH DENSITY FIBREBOARD (HDF).
8	STILES: STRUCTURAL COMPOSITE LUMBER LAMINATED TO HARDWOOD.
9	TOP AND BOTTOM RAILS: STRUCTURAL COMPOSITE LUMBER.
10	HIGH PRESSURE DECORATIVE LAMINATE (HPDL) FACING (INTERIOR): NEMA LD-3, GENERAL PURPOSE (HGS) TYPE 107, 1.22MM (0.048") LAMINATED TO 3.2 MM (0.125 INCH) THICK CROSSBAND. COLOUR AND FINISH TO LATER SELECTION FROM WILSON ART'S STANDARD RANGE.
11	FACING ADHESIVE: NAAWS TYPE I - WATERPROOF, PVA (UF FREE).
3	FABRICATION - DOORS
1	FABRICATE NON-RATED DOORS IN ACCORDANCE WITH NAAWS QUALITY STANDARDS REQUIREMENTS.
2	FULLY BOND STILES AND RAILS TO CORE AND ABRASIVE PLANE ASSEMBLED UNIT PRIOR TO LAMINATION OF FACES.
3	ASSEMBLE DOORS USING NAAWS TYPE 1 ADHESIVE
4	FACTORY APPLY DOOR FACINGS IN ACCORDANCE WITH NAAWS STANDARDS TO RECEIVE PLASTIC LAMINATE FACINGS.
5	PROVIDE BLOCKING REINFORCEMENT ON ALL NON-RATED, AS REQUIRED FOR HARDWARE TO PREVENT THE NEED FOR THROUGH-BOLTING.

- .6 VERTICAL EXPOSED EDGE OF STILES: NON-FIRE RATED: NAAVS TYPE C PLASTIC LAMINATE SAME AS DOOR FACING.
- .7 FIT DOOR EDGE TRIM TO EDGE OF STILES AFTER APPLYING VENEER FACING.
- .8 BOND EDGE BANDING TO CORES
- .9 FACTORY DRILL PILOT HOLES FOR HINGES
- .10 FACTORY MACHINE DOORS FOR FINISH HARDWARE IN ACCORDANCE WITH HARDWARE REQUIREMENTS AND DIMENSIONS. DO NOT MACHINE FOR SURFACE HARDWARE. PROVIDE SOLID BLOCKING FOR THROUGH BOLTED HARDWARE.
- .11 FACTORY FIT DOORS FOR FRAME OPENING DIMENSIONS IDENTIFIED ON SHOP DRAWINGS.
- .12 PROVIDE EDGE CLEARANCES IN ACCORDANCE WITH NAAVS. BEVEL LOCK AND HINGE STILE TO NAAVS, 3 DEGREE BEVEL.

8.3 DOOR FRAMES

- .1 POCKET DOOR – SEE SPECIFICATIONS ON DRAWINGS
- .2 SWING DOOR - MATERIALS
 - .1 HOLLOW METAL FRAMES SHALL BE FABRICATED FROM MINIMUM 16GA (1.34MM) THICK A40 STEEL. CORNERS TO BE SHOP WELDED FRAMES WITH MITRED JOINTS ARC-WELDED, REINFORCED AND GROUND SMOOTH. CONSTRUCTION. KNOCK DOWN FRAMES NOT PERMITTED.
 - .2 THROAT SIZE: WRAP AROUND TYPE TO SUIT SPECIFIED WALL THICKNESS..
- .3 FABRICATION – FRAMES FOR SWING DOORS.
 - .1 PRE-MACHINE JAMBS AND PREPARE HARDWARE WITH CONCEALED REINFORCEMENT PLATES, DRILLED AND TAPPED AS REQUIRED AND FASTENED WITHIN FRAME WITH CONCEALED SCREWS.
 - .2 PROVIDE CORNER REINFORCEMENTS AND ALIGNMENT CLIPS FOR PRECISE MITERED CONNECTIONS WITHOUT ANY GAPS IN SEAM.
 - .3 FABRICATE ALL COMPONENTS TO ALLOW SECURE INSTALLATION WITHOUT EXPOSED FASTENERS
 - .4 PROVIDE FRAMES WITH HINGES PRE-INSTALLED EXCEPT AT LOCATION WHERE ELECTRIC TRANSFER HINGE IS SPECIFIED.
 - .5 REINFORCE FRAME TO RECEIVE SPECIFIED DOOR HARDWARE.
 - .6 PROVIDE CONDUITS IN FRAME FOR LOW VOLTAGE WIRING WHEN ELECTRIFIED HARDWARE IS SPECIFIED

8.4 HARDWARE

- .1 ALL HARDWARE TO EXCEED ANSI/BHMA STANDARD PRODUCT GRADE 1
- .2 SUBMIT HARDWARE SCHEDULE FOR CONSULTANT REVIEW PRIOR TO ORDER. INCLUDE PRODUCT CUT SHEET FOR EACH HARDWARE TYPE.
- .3 REFER TO DRAWINGS FOR HARDWARE REQUIREMENTS.
- .4 REFER TO DRAWINGS FOR POCKET DOOR HARDWARE
- .5 REFER TO MECHANICAL DWG AND SPEC FOR DOOR CONTACT SWITCHES FOR UVC SANITIZER FIXTURE.
- .6 SWING DOOR: CYLINDRICAL LOCKSETS WITH LEVER HANDLES. ACCEPTABLE PRODUCT: SCHLAGE ND SERIES OR DORMAKABA C100 EQUIVALENT ONLY WILL BE ACCEPTED FOR USE ON THIS PROJECT. ALL LOCKSETS TO BE FROM SINGLE MANUFACTURER.
 - .1 LEVER STYLE – SCHLAGE RHODES,
 - .2 FINISH 26D
 - .3 CYLINDER AND KEYS FOR LOCKSETS WILL BE PROVIDED BY CAMH
 - .4 STRIKE PLATE TO FIT INTO EXISTING FRAME

8.5 INSTALLATION

- .1 GENERAL:
 - .1 INSTALL DOORS AND FRAMES TO CSDMA AND PER MANUFACTURERS INSTRUCTIONS
 - .2 TRIM DOOR HEIGHT BY CUTTING BOTTOM EDGES TO A MAXIMUM OF 19 MM (3/4 INCH). ACCOUNT FOR EXISTING FLOOR LEVELNESS VARIATION.
 - .3 MACHINE CUT FOR HARDWARE.
 - .1 CONFORM TO NAAVS REQUIREMENTS FOR FIT AND CLEARANCE TOLERANCES.
 - .2 CONFORM TO NAAVS SECTION 1300 REQUIREMENTS FOR MAXIMUM DIAGONAL DISTORTION.
 - .3 MAXIMUM VERTICAL DISTORTION (BOW): 3 MM (1/8 INCH) MEASURED WITH STRAIGHT EDGE OR TAUT STRING, TOP TO BOTTOM, OVER AN IMAGINARY 915 X 2130 MM (36 X 84 INCHES) SURFACE AREA.
 - .4 MAXIMUM WIDTH DISTORTION (CUP): 3 MM (1/8 INCH) MEASURED WITH STRAIGHT EDGE OR TAUT STRING, EDGE TO EDGE, OVER AN IMAGINARY 915 X 2 130 MM (36 X 84 INCHES) SURFACE AREA.
- .2 POCKET DOOR
 - .1 INSTALL POCKET DOOR FRAME ASSEMBLY AND CONSTRUCT WALL IN ACCORDANCE WITH POCKET DOOR FRAME MANUFACTURER'S INSTRUCTIONS.
 - .2 INSTALL HARDWARE FOR POCKET DOOR IN ACCORDANCE WITH HARDWARE MANUFACTURER'S INSTRUCTIONS.

3	DOOR CONTACT SWITCH FOR UVC SANITIZER FIXTURE
1	RECEIVE DOOR CONTACT COMPONENTS FOR UVC FIXTURE FROM ELECTRICAL DIVISION
2	INSTALL CONTACT SWITCH ON TO DOOR AND FRAME IN EACH ROOM WHERE UVC SANITIZER FIXTURES ARE INSTALLED. SEE ITEM 1.12.5 IN DIVISION 1 OF THESE SPECIFICATIONS FOR UVC FIXTURE LOCATIONS.
DIVISION 9 - FINISHES	
9.1	GYPSON BOARD ASSEMBLIES
1	GENERAL
1	THE CONTRACTOR SHALL PROVIDE:
1	NEW INTERIOR PARTITIONS AND FURRING AND FACINGS OVER EXISTING WALLS AS INDICATED ON DWGS FOR PATIENT ASSISTED SHOWER ROOM (6 TH FLOOR) AND BARRIER FREE WASHROOM 618.
2	WALL AND BULKHEAD FURRING AND FACINGS TO CONCEAL PLUMBING AND CONDUITS AS REQUIRED WHETHER SHOWN ON DWGS OR NOT.
3	INTERIOR CEILINGS AND BULKHEADS AS INDICATED ON DWGS.
4	PATCHING EXISTING INTERIOR GYPSUM BD ASSEMBLIES (BOTH SIDES)
5	OTHER CONSTRUCTION WHERE INDICATED ON THE DRAWINGS.
2	ALL GYPSUM BOARD MATERIALS SHALL CONFORM WITH APPLICABLE SECTIONS OF ASTM C1396/C1396M-09A, ASTM C1278/C1278M-07A
1	5/8" THICKNESS FOR GENERAL APPLICATION
2	5/8" THICK CERTAINTED M2 TECH TYPE X GYPSUM BOARD OR APPROVED EQUAL FOR SHOWER ROOM AND WASHROOM.
3	PERFORM WORK IN ACCORDANCE WITH LATEST EDITION OF ASTM C754-09A, ASTM C840-08, GA-214, GA-216, GA-253, GA-254 AND GA -600.
2	FRAMING
1	MATERIALS TO ASTM C645-09A
2	STUDS AND TRACKS: GALVANIZED SHEET STEEL <u>20 GAUGE</u> MINIMUM. PROVIDE HEAVIER GAUGE AS REQUIRED TO SPAN HEIGHT OF PARTITION OR WHERE A HEAVIER GAUGE IS NOTED OTHERWISE OR DETAILED IN DRAWINGS.
3	FOR ALL SUSPENDED CEILING BULKHEADS SUPPORTED FROM SLAB, PROVIDE <u>MIN. 20 GAUGE FRAMING</u> .
4	BRACE ALL CEILINGS TO THE UNDERSIDE OF STRUCTURE VIA METAL STUD FRAMING.
5	PROVIDE SLOTTED DEFLECTION TRACKS FOR ALL PARTITIONS EXTENDING TO UNDERSIDE OF FLOOR OR ROOF DECK ABOVE.
6	ERECT METAL STUDS AT 400MM (16") ON CENTRE UNO.
7	DOOR OPENING FRAMING: INSTALL DOUBLE STUDS AT DOOR FRAME JAMBS. INSTALL STUD TRACKS ON EACH SIDE OF OPENING, AT FRAME HEAD HEIGHT, AND BETWEEN STUDS AND ADJACENT STUDS.
8	BLOCKING: BOLT OR SCREW STEEL CHANNELS TO STUDS. INSTALL BLOCKING FOR SUPPORT OF WASHROOM ACCESSORIES, TOILET PARTITIONS, MILLWORK.
9	ERECT FURRING CHANNELS AT 400MM (16") ON CENTRE, NOT MORE THAN 100MM (4") FROM ABUTTING WALLS, FLOOR AND CEILING LINES. SECURE IN PLACE ON ALTERNATE CHANNEL FLANGES AT MAXIMUM 600MM (24") ON CENTRE.
10	CEILING AND SOFFIT FRAMING INSTALLATION
1	INSTALL TO MANUFACTURER'S WRITTEN INSTRUCTIONS AND TO GA-216.
2	<u>COORDINATE LOCATION OF HANGERS AND FRAMING WITH OTHER WORK</u>
3	INSTALL CEILING FRAMING INDEPENDENT OF WALLS, COLUMNS, AND ABOVE CEILING WORK
4	REINFORCE OPENINGS IN CEILING SUSPENSION SYSTEM WHICH INTERRUPT MAIN CARRYING CHANNELS OR FURRING CHANNELS, WITH LATERAL CHANNEL BRACING. EXTEND BRACING MINIMUM 600 MM (24") PAST EACH END OF OPENINGS.
5	LATERALLY BRACE ENTIRE SUSPENSION SYSTEM.
3	GYPSUM BOARD
1	MATERIALS AND ACCESSORIES TO ASTM C475/C475M-02 (R2007), ASTM C1396M-09A, ASTM C1047-10A, ASTM C1278/C1278M-07A, CAN/CGSB-71.25-M88
2	PRODUCT:
1	GENERAL INTERIOR WALL, BULKHEAD, AND CEILING APPLICATION: 15.9MM (5/8") THICK, TAPERED EDGES, MOISTURE AND MOULD RESISTANT



HANSON + JUNG
ARCHITECTS INC

477 richmond st. w. suite 301
toronto ontario m5v 3e7
t 416.340.7373 f 416. 340.0005
hjarchitects.ca

This drawing is the property of the Architect and unauthorized reproduction is prohibited under the copyright act.
Electronic files, when provided, are instruments of service and the sole property of Hanson + Jung Architects Inc.. No alteration or reproduction shall be made without written permission from Hanson + Jung Architects Inc.
The Contractor shall check and verify all dimensions and report any discrepancies to the Architect prior to construction; do not scale this drawing.
This drawing shall not be used for construction purposes unless properly signed and sealed by the Architect.

8	.	.
7	.	.
6	.	.
5	.	.
4	.	.
3	.	.
2	.	.
1	ISSUED FOR TENDER & BLDG PERMIT APPLICATION	2026-07-21
NO	ACTION	DATE

Client:

St. Joseph's Health Centre
Unity Health Toronto

Project Title:

CEDARBROOK LODGE
PROPOSED MODIFICATIONS
5TH AND AND 6TH FLOOR

Sheet Title:

ARCHITECTURAL SPECIFICATIONS

Project North	Stamp	
Date: DY MM YR	Project No.: 26-10	
Scale: AS NOTED	Drawn: AY	Checked: WJ
Drawing Number:		

SP-004

--	--	

- .13

INSTALL CORNER GUARD OVER WALL PANEL WHERE INDICATED ON DWG.
- .14

APPLY CONTINUOUS BEAD OF SEALANT AT FOLLOWING LOCATIONS:

.1

INTERIOR CORNER OF SHEET WALL PROTECTION

.2

CORNER GUARDS AND SHEET WALL PROTECTION

.3

ALONG EXPOSED BOTTOM EDGE OF SHEET WALL PROTECTION AND FLOOR COVER BASE

.15

CLEANING AND PROTECTION

.1

GENERAL: IMMEDIATELY UPON COMPLETION OF INSTALLATION, CLEAN COVERS AND ACCESSORIES IN ACCORDANCE WITH MANUFACTURER'S RECOMMENDED CLEANING METHOD.

.2

REMOVE SURPLUS MATERIALS, RUBBISH AND DEBRIS RESULTING FROM INSTALLATION AS WORK PROGRESSES AND UPON COMPLETION OF WORK.

.3

CLEAN SURFACE WITH DILUTED SOAP/ DETERGENT SOLUTION RECOMMENDED BY PRODUCT MANUFACTURER.

.4

PROTECT INSTALLED MATERIALS TO PREVENT DAMAGE BY OTHER TRADES. USE MATERIALS THAT MAY BE EASILY REMOVED WITHOUT LEAVING RESIDUE OR PERMANENT STAINS.
- 10.2 WASHROOM ACCESSORIES
- .1

PROVIDE WASHROOM ACCESSORIES IN PATIENT ASSISTED SHOWER ROOM AND BARRIER FREE WASHROOM 618 AS INDICATED IN DRAWINGS

.2

RELATED SECTION

.1

REFER TO DIVISION 6 -- WOODWORK FOR BLOCKING REQUIREMENTS TO MOUNT WASHROOM ACCESSORIES

.3

REFERENCES

.1

ASTM A123/A123M-09 - STANDARD SPECIFICATION FOR ZINC (HOT-DIP GALVANIZED) COATINGS ON IRON AND STEEL PRODUCTS.

.2

ASTM A167-99 (2009) - STANDARD SPECIFICATION FOR STAINLESS AND HEAT-RESISTING CHROMIUM-NICKEL STEEL PLATE, SHEET, AND STRIP.

.3

ASTM A269-10 - STANDARD SPECIFICATION FOR SEAMLESS AND WELDED AUSTENITIC STAINLESS STEEL TUBING FOR GENERAL SERVICE.

.4

ASTM A1008/A1008M-10 - STANDARD SPECIFICATION FOR STEEL, SHEET, COLD-ROLLED, CARBON, STRUCTURAL, HIGH-STRENGTH LOW-ALLOY, HIGH-STRENGTH LOW-ALLOY WITH IMPROVED FORMABILITY, SOLUTION HARDENED, AND BAKE HARDENABLE.

.5

ASTM B456-11 - STANDARD SPECIFICATION FOR ELECTRODEPOSITED COATINGS OF COPPER PLUS NICKEL PLUS CHROMIUM AND NICKEL PLUS CHROMIUM.

.4

SUBMITTAL

.1

SUBMIT PRODUCT CUT SHEETS FOR ALL SPECIFIED PRODUCTS. DO NOT ORDER UNTIL REVIEWED BY CONSULTANT AND OWNER.

.5

PRODUCTS

.1

MATERIALS

.1

SHEET STEEL: ASTM A1008/A1008M.

.2

STAINLESS STEEL SHEET: ASTM A167, TYPE 304.

.3

TUBING: ASTM A269, STAINLESS STEEL.

.4

PLASTIC LAMINATE: NEMA LD-3, GENERAL PURPOSE TYPE; 3.2 MM (0.125 INCH) THICK.

.5

ADHESIVE: TWO COMPONENT EPOXY TYPE, WATERPROOF.

.6

FASTENERS, SCREWS, AND BOLTS: HOT DIP GALVANIZED, STAINLESS STEEL WHERE EXPOSED TO VIEW TAMPER-PROOF, AND SECURITY TYPE. PAINT FINISHED TO MATCH COLOUR AND FINISH TYPE OF ADJACENT WASHROOM ACCESSORY.

.7

EXPANSION SHIELDS: FIBRE, LEAD, OR RUBBER AS RECOMMENDED BY ACCESSORY MANUFACTURER FOR COMPONENT AND SUBSTRATE.

.2

PRODUCTS

.1

REFER TO DRAWINGS AND WC ACCESSORIES SCHEDULE

.6

FABRICATION

.1

WELD AND GRIND JOINTS OF FABRICATED COMPONENTS, SMOOTH.

.2

FORM EXPOSED SURFACES FROM SINGLE SHEET OF STOCK, FREE OF JOINTS. FORM SURFACES FLAT WITHOUT DISTORTION. MAINTAIN SURFACES WITHOUT SCRATCHES OR DENTS.

.3

GRAB BARS

.1

FABRICATE GRAB BARS OF TUBING, FREE OF VISIBLE JOINTS, RETURN TO WALL WITH END ATTACHMENT FLANGES.

.2

38MM (1 ½") OUTSIDE DIAMETER.

.3

38MM TO 50MM CLEARANCE FROM FACE OF WALL TO INSIDE FACE OF BAR

.5

KNURL GRIP SURFACES

.6

LENGTHS AS INDICATED ON DRAWINGS.

.4

SHOP ASSEMBLE COMPONENTS AND PACKAGE COMPLETE WITH ANCHORS AND FITTINGS.

.5

PROVIDE STEEL ANCHOR PLATES, ADAPTERS, AND ANCHOR COMPONENTS FOR INSTALLATION.

.7

FINISHES

.1

STAINLESS STEEL: NO. 4 SATIN FINISH UNLESS NOTED ON DWG OTHERWISE

.8

INSTALLATION

.1

DELIVER INSERTS AND ROUGH-IN FRAMES TO SITE FOR TIMELY INSTALLATION

.2

INSTALL AT LOCATIONS INDICATED

.3

VERIFY BLOCKING HAS BEEN INSTALLED IN WALL FOR ALL GRAB BARS, AND SHELVING.

.4

INSTALL IN ACCESSORIES IN ACCORDANCE WITH PRODUCT SUPPLIER. MOUNT ALL WASHROOM ACCESSOIRES IN STRICT ACCORDANCE WITH DIMENSIONS INDICATED IN DWGS.

.5

SEEK INSTRUCTIONS FROM CONSULTANT WHERE DIMENSIONS HAVE NOT BEEN INDICATED IN DWGS TO GUIDE INSTALLATION. CONTRACTOR SHALL BE RESPONSIBLE TO RELOCATE WC ACCESSORIES MOUNTED IN AN INCORRECT POSITION AND REPAIR ASSOCITED WALL FINISHES AS A RESULT OF FAILING TO CONSULT WITH CONSULTANT FOR POSITIONING OF WC ACCESSORIES.

DIVISION 11 - EQUIPMENT
11.1 (NOT APPLICABLE).
DIVISION 12 - FURNISHINGS
12.1 (NOT APPLICABLE)
DIVISION 13 - SPECIAL CONSTRUCTION
13.1 (NOT APPLICABLE)
DIVISION 14 - CONVEYING SYSTEM
14.1 (NOT APPLICABLE)

HANSON + JUNG

ARCHITECTS INC

477 richmond st. w. suite 301

toronto ontario m5v 3e7

t 416.340.7373 f 416. 340.0005

hjarchitects.ca

This drawing is the property of the Architect and unauthorized reproduction is prohibited under the copyright act.
Electronic files, when provided, are instruments of service and the sole property of Hanson + Jung Architects Inc.. No alteration or reproduction shall be made without written permission from Hanson + Jung Architects Inc.
The Contractor shall check and verify all dimensions and report any discrepancies to the Architect prior to construction; do not scale this drawing.
This drawing shall not be used for construction purposes unless properly signed and sealed by the Architect.

8	.	.
7	.	.
6	.	.
5	.	.
4	.	.
3	.	.
2	.	.
1	ISSUED FOR TENDER & BLDG PERMIT APPLICATION	2026-07-21
NO	ACTION	DATE

Client:

St. Joseph’s Health Centre
Unity Health Toronto

Project Title:

CEDARBROOK LODGE
PROPOSED MODIFICATIONS
5TH AND AND 6TH FLOOR

Sheet Title:

ARCHITECTURAL SPECIFICATIONS

Project North	Stamp Stamp	
Date: DY MM YR	Project No.: 26-10	
Scale: AS NOTED	Drawn: AY	Checked: WJ

Drawing Number:

SP-007