

**1600 W BANK DR
PETERBOROUGH, ON K9L 0G2**

ARCHITECTURAL

No.	<u>Drawing Name</u>
A000	DRAWING LIST, OBC MATRIX, AND GENERAL NOTES
A101	LOCATION PLAN AND SITE PLAN
A201	GROUND FLOOR PLAN
A202	SECOND FLOOR PLAN
A203	THIRD FLOOR PLAN
A204	FOURTH FLOOR PLAN
A205	ROOF PLAN
A301	EAST AND WEST ELEVATIONS
A302	NORTH AND SOUTH ELEVATIONS
A303	INNER QUAD ELEVATIONS, NORTH, SOUTH, AND EAST
A401	WINDOW AND DOOR SCHEDULE
A402	ROOM SCHEDULE: GROUND, SECOND, AND THIRD FLOORS
A403	ROOM SCHEDULE: FOURTH FLOOR
A501	DETAILS

- IT IS THE INTENT OF THIS PROJECT TO REMOVE AND REPLACE EXISTING DOORS AND WINDOWS WITH NEW DOORS AND WINDOWS IN EXISTING OPENINGS, AS SHOWN IN THE DRAWING SET AND AS SPECIFIED IN THE ACCOMPANYING PROJECT MANUAL
- ALL WORK ON THIS PROJECT IS GOVERNED BY THE GOOD STANDARDS OF PRACTICE IN THE CONSTRUCTION INDUSTRY, THE 2024 VERSION OF THE ONTARIO BUILDING CODE, AND THE CURRENT VERSION OF THE VECTRA CODE
- GC TO SUPPLY ALL LABOUR AND MATERIALS REQUIRED TO COMPLETE THE INSTALLATION/CONSTRUCTION TO THE SATISFACTION OF THE OWNER OR ITS REPRESENTATIVE
- DRAWINGS ARE DIAGRAMMATIC, SHOWING THE GENERAL INTENT OF WORK AND DO NOT SHOW ALL DETAILS, OR REQUIRED MATERIALS OR FASTENINGS.
- MISCELLANEOUS ITEMS THAT ARE NOT SPECIFICALLY SHOWN ON THE DRAWINGS, ARE REQUIRED FOR CORRECT OR ACCEPTABLE INSTALLATION, OR BY THE OBC, SHALL FORM PART OF THIS CONTRACT
- THE CONTRACTOR SHALL INSPECT THE PREMISES TO SATISFY THEMSELVES AS TO THE SCOPE OF WORK.
- THE CONTRACTOR SHALL REMOVE ALL GARBAGE AND LEAVE THE PREMISES CLEAN AND ORDERLY ON A DAILY BASIS.
- THE CONTRACTOR SHALL MEASURE ALL EXISTING CONDITIONS AND ADJUST THE GENERAL DIMENSIONS SHOWN ON THE DRAWINGS TO SUIT EXACT SITE CONDITIONS.
- ALL NEW WORK SHALL MEET OR EXCEED CURRENT OBC AND GESA STANDARDS.
- ALL PERTINENT SAFETY REQUIREMENTS OF FEDERAL AND PROVINCIAL GOVERNMENTS SHALL APPLY.
- THE CONTRACTOR SHALL SUPPLY ADEQUATE SCAFFOLDING, SAFETY EQUIPMENT, FENCING AROUND WORK AREAS, AND POST SIGNS INDICATING CONSTRUCTION WORK IN PROGRESS TO PREVENT INJURY TO THE PUBLIC.
- ALL DRAWINGS ARE THE PROPERTY OF THE ARCHITECT AND MUST BE RETURNED UPON REQUEST
- THESE DRAWINGS ARE NOT TO BE USED FOR CONSTRUCTION UNLESS MARKED AS 'ISSUED FOR CONSTRUCTION'.
- PARTS OF THE EAST ELEVATION FRONT DIRECTLY ONTO THE RIVER WATERFRONT AND ARE INACCESSIBLE BY LAND. GC TO INSPECT EXISTING CONDITIONS IN ORDER TO PROVIDE ALL MEANS AND METHODS FOR WINDOW REPLACEMENT IN THESE AREAS, I.E. RIGGING, SCAFFOLDING, ETC. IT IS THE GC'S RESPONSIBILITY TO CARRY ALL COSTS ASSOCIATED WITH THE WINDOW INSTALLATION MEANS AND METHODS AND PROVIDE THE COST AS A BREAKDOWN INCLUDED WITHIN THE CONTRACT PRICE.
- PARTS OF THE BUILDING ARE OBSTRUCTED BY VEGETATION (TREES, SHRUBS, VINES, ETC.). GC TO INSPECT EXISTING CONDITIONS TO PROVIDE ALL MEANS AND METHODS FOR WINDOW REPLACEMENT IN THESE AREAS, I.E. PRUNING/REMOVAL OF EXISTING VEGETATION, ETC. AS REQUIRED.

2 GENERAL NOTES
A000 SCALE: NTS

Ontario Building Code Data Matrix, Part 11
© Ontario Association of Architects

1	OBC	MATRIX
A000	SCALE:	NTS


REVISIONS AND DISTRIBUTION LOG

No.	Date	Note
1	JAN 19, 2026	ISSUED FOR 75% REVIEW
2	JAN 30, 2026	ISSUED FOR 95% REVIEW
3	MAR 2, 2026	ISSUED FOR FINAL REVIEW
4	SEP 8, 2026	ISSUED FOR BUILDING PERMIT APPLICATION
5	SEP 24, 2026	ISSUED FOR TENDER


Project: TRENT UNIVERSITY CHAMPLAIN COLLEGE NORTH QUAD WINDOW REPLACEMENT 1600 W Bank Dr, Peterborough, ON K9L 0G2			
TRENT			ONTARIO
Drawing Title: DRAWING LIST, OBC MATRIX AND GENERAL NOTES			
Drawing By: LR	Checked By: OFM	Date Checked:	Project No. 25A110
Date Plotted: Sep 24, 2026 - 1:28pm		Scale: AS NOTED	
Drawing No.: A000		Revision No.: 5	

\\CHAMPLAIN COLLEGE SITE PLAN.jpg
\\Chris's sadi.jpg

FILE NAME: S:\2025 Projects\25A110 Trent University North Quad Window Replacement\Working Drawings\25A110_A100 SITE PLAN.dwg

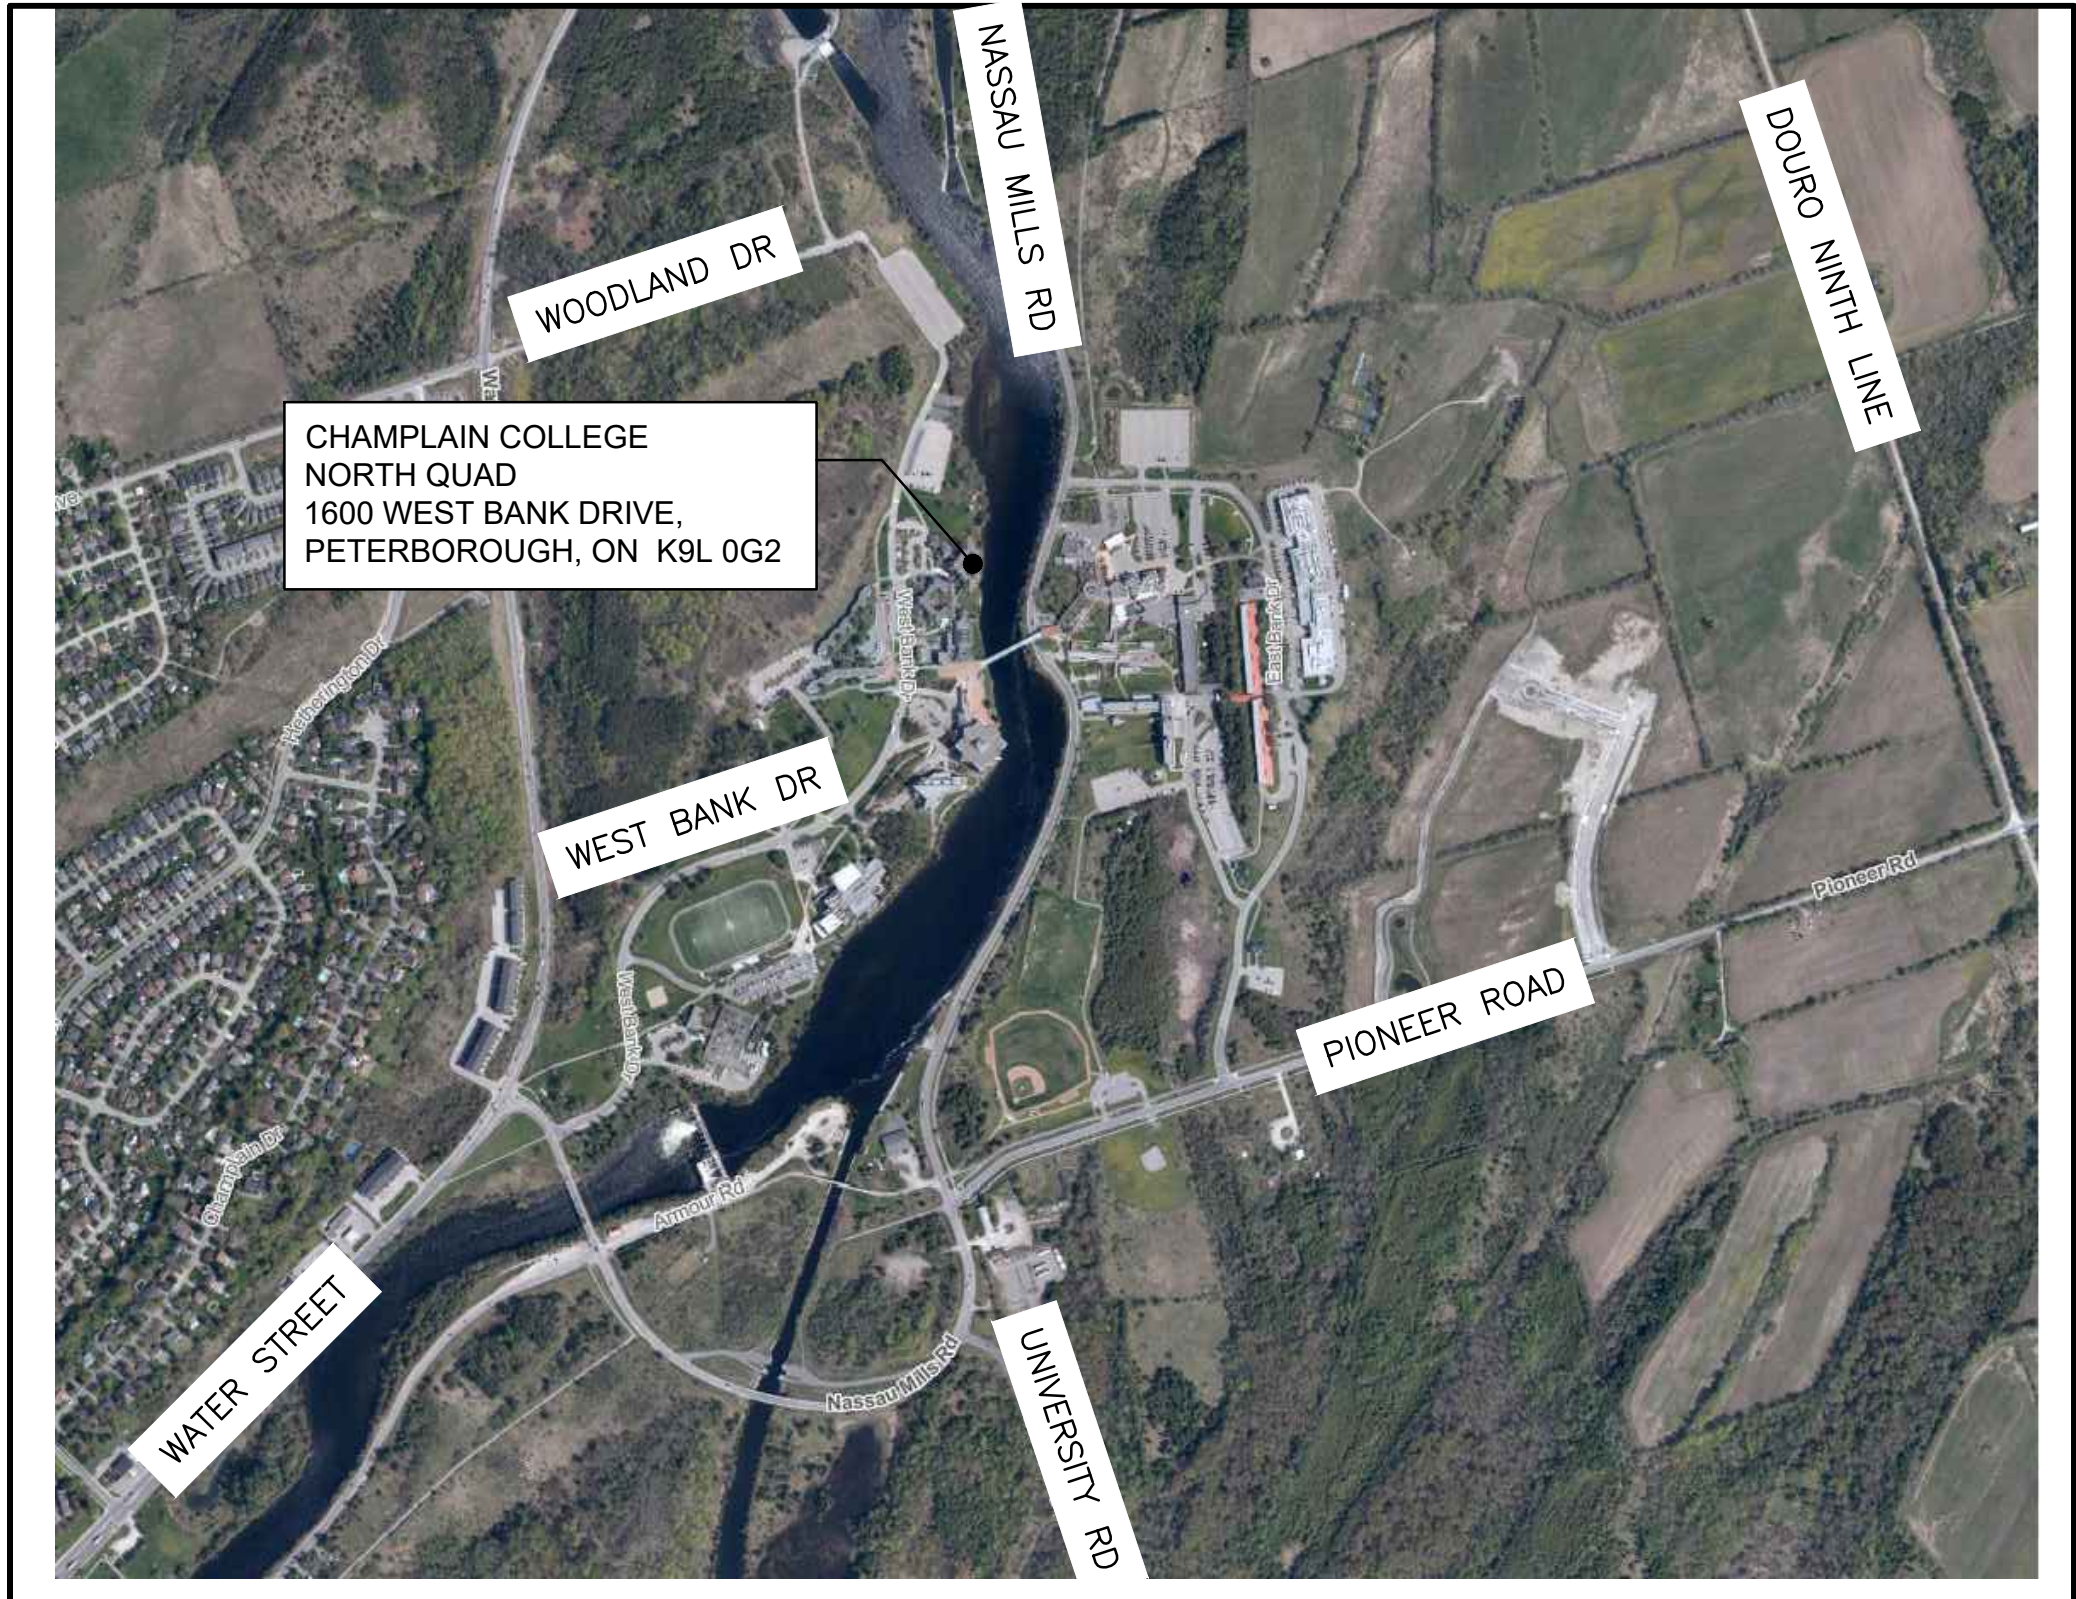

ALL DRAWINGS ARE THE PROPERTY OF THE ARCHITECT AND MUST BE RETURNED ON REQUEST.		
THE CONTRACTOR SHALL CHECK ALL DIMENSIONS AND REPORT DISCREPANCIES TO THE ARCHITECT.		
ALL DIMENSIONS ARE GIVEN IN MILLIMETRES UNLESS OTHERWISE INDICATED. DO NOT SCALE DRAWINGS.		
REVISIONS AND DISTRIBUTION LOG		
No.	Date	Note
1	JAN 19, 2026	ISSUED FOR 75% REVIEW
2	JAN 30, 2026	ISSUED FOR 95% REVIEW
3	MAR 2, 2026	ISSUED FOR FINAL REVIEW
4	SEP 8, 2026	ISSUED FOR BUILDING PERMIT APPLICATION
5	SEP 24, 2026	ISSUED FOR TENDER

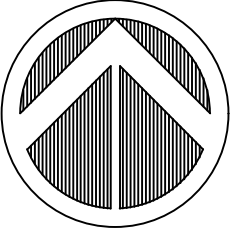

101 - 20 Camden Street
Toronto, Ontario
M5V 1V1
www.cmvarch.com
T 416.506.1800 F 416.506.0956

CMV GROUP

Architects

Seal:

Project:

TRENT UNIVERSITY
CHAMPLAIN COLLEGE
NORTH QUAD WINDOW REPLACEMENT
1600 W Bank Dr, Peterborough, ON K9L 0G2
TRENT **ONTARIO**



Drawing Title:

LOCATION PLAN & SITE PLAN


Drawn By:	Checked By:	Date Checked:	Project No.
LR	OFM		25A110

Date Plotted:	Scale:
Sep 24, 2026 - 1:29pm	AS NOTED

Drawing No.:	Revision No.:
A101	5

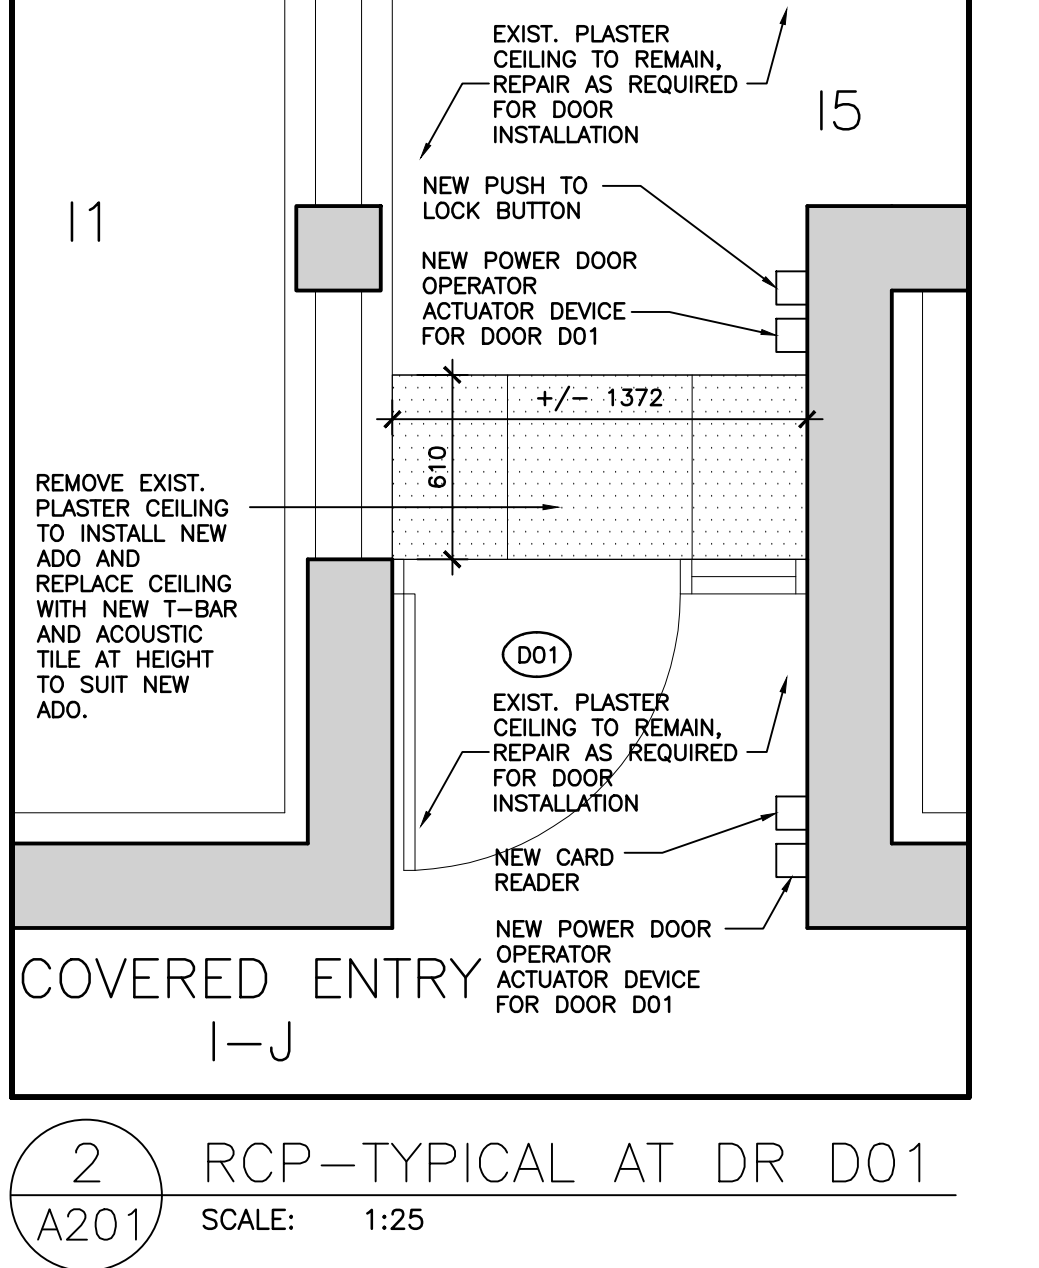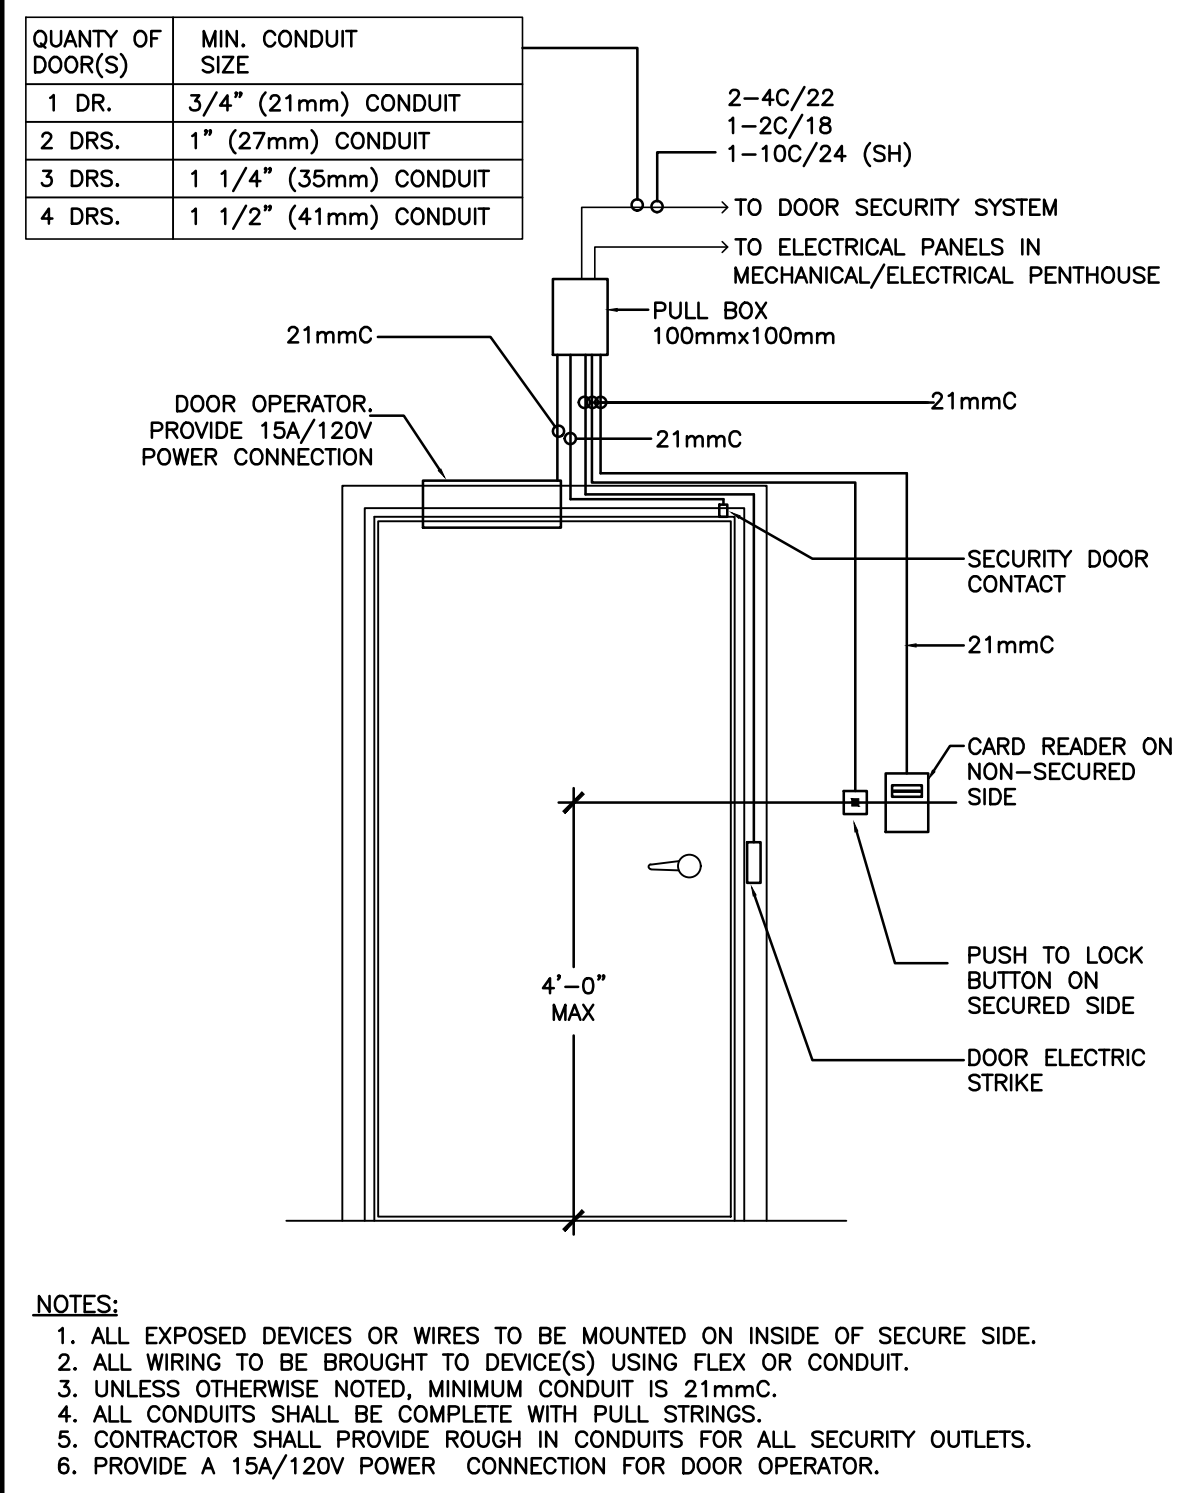

HATCHED AREAS DENOTE FACULTY OFFICES, ADMINISTRATIVE OFFICES, SEMINAR ROOMS, AND SUPPORT SPACES. ALL OTHER SPACES ARE RESIDENTIAL LIVING SPACES.

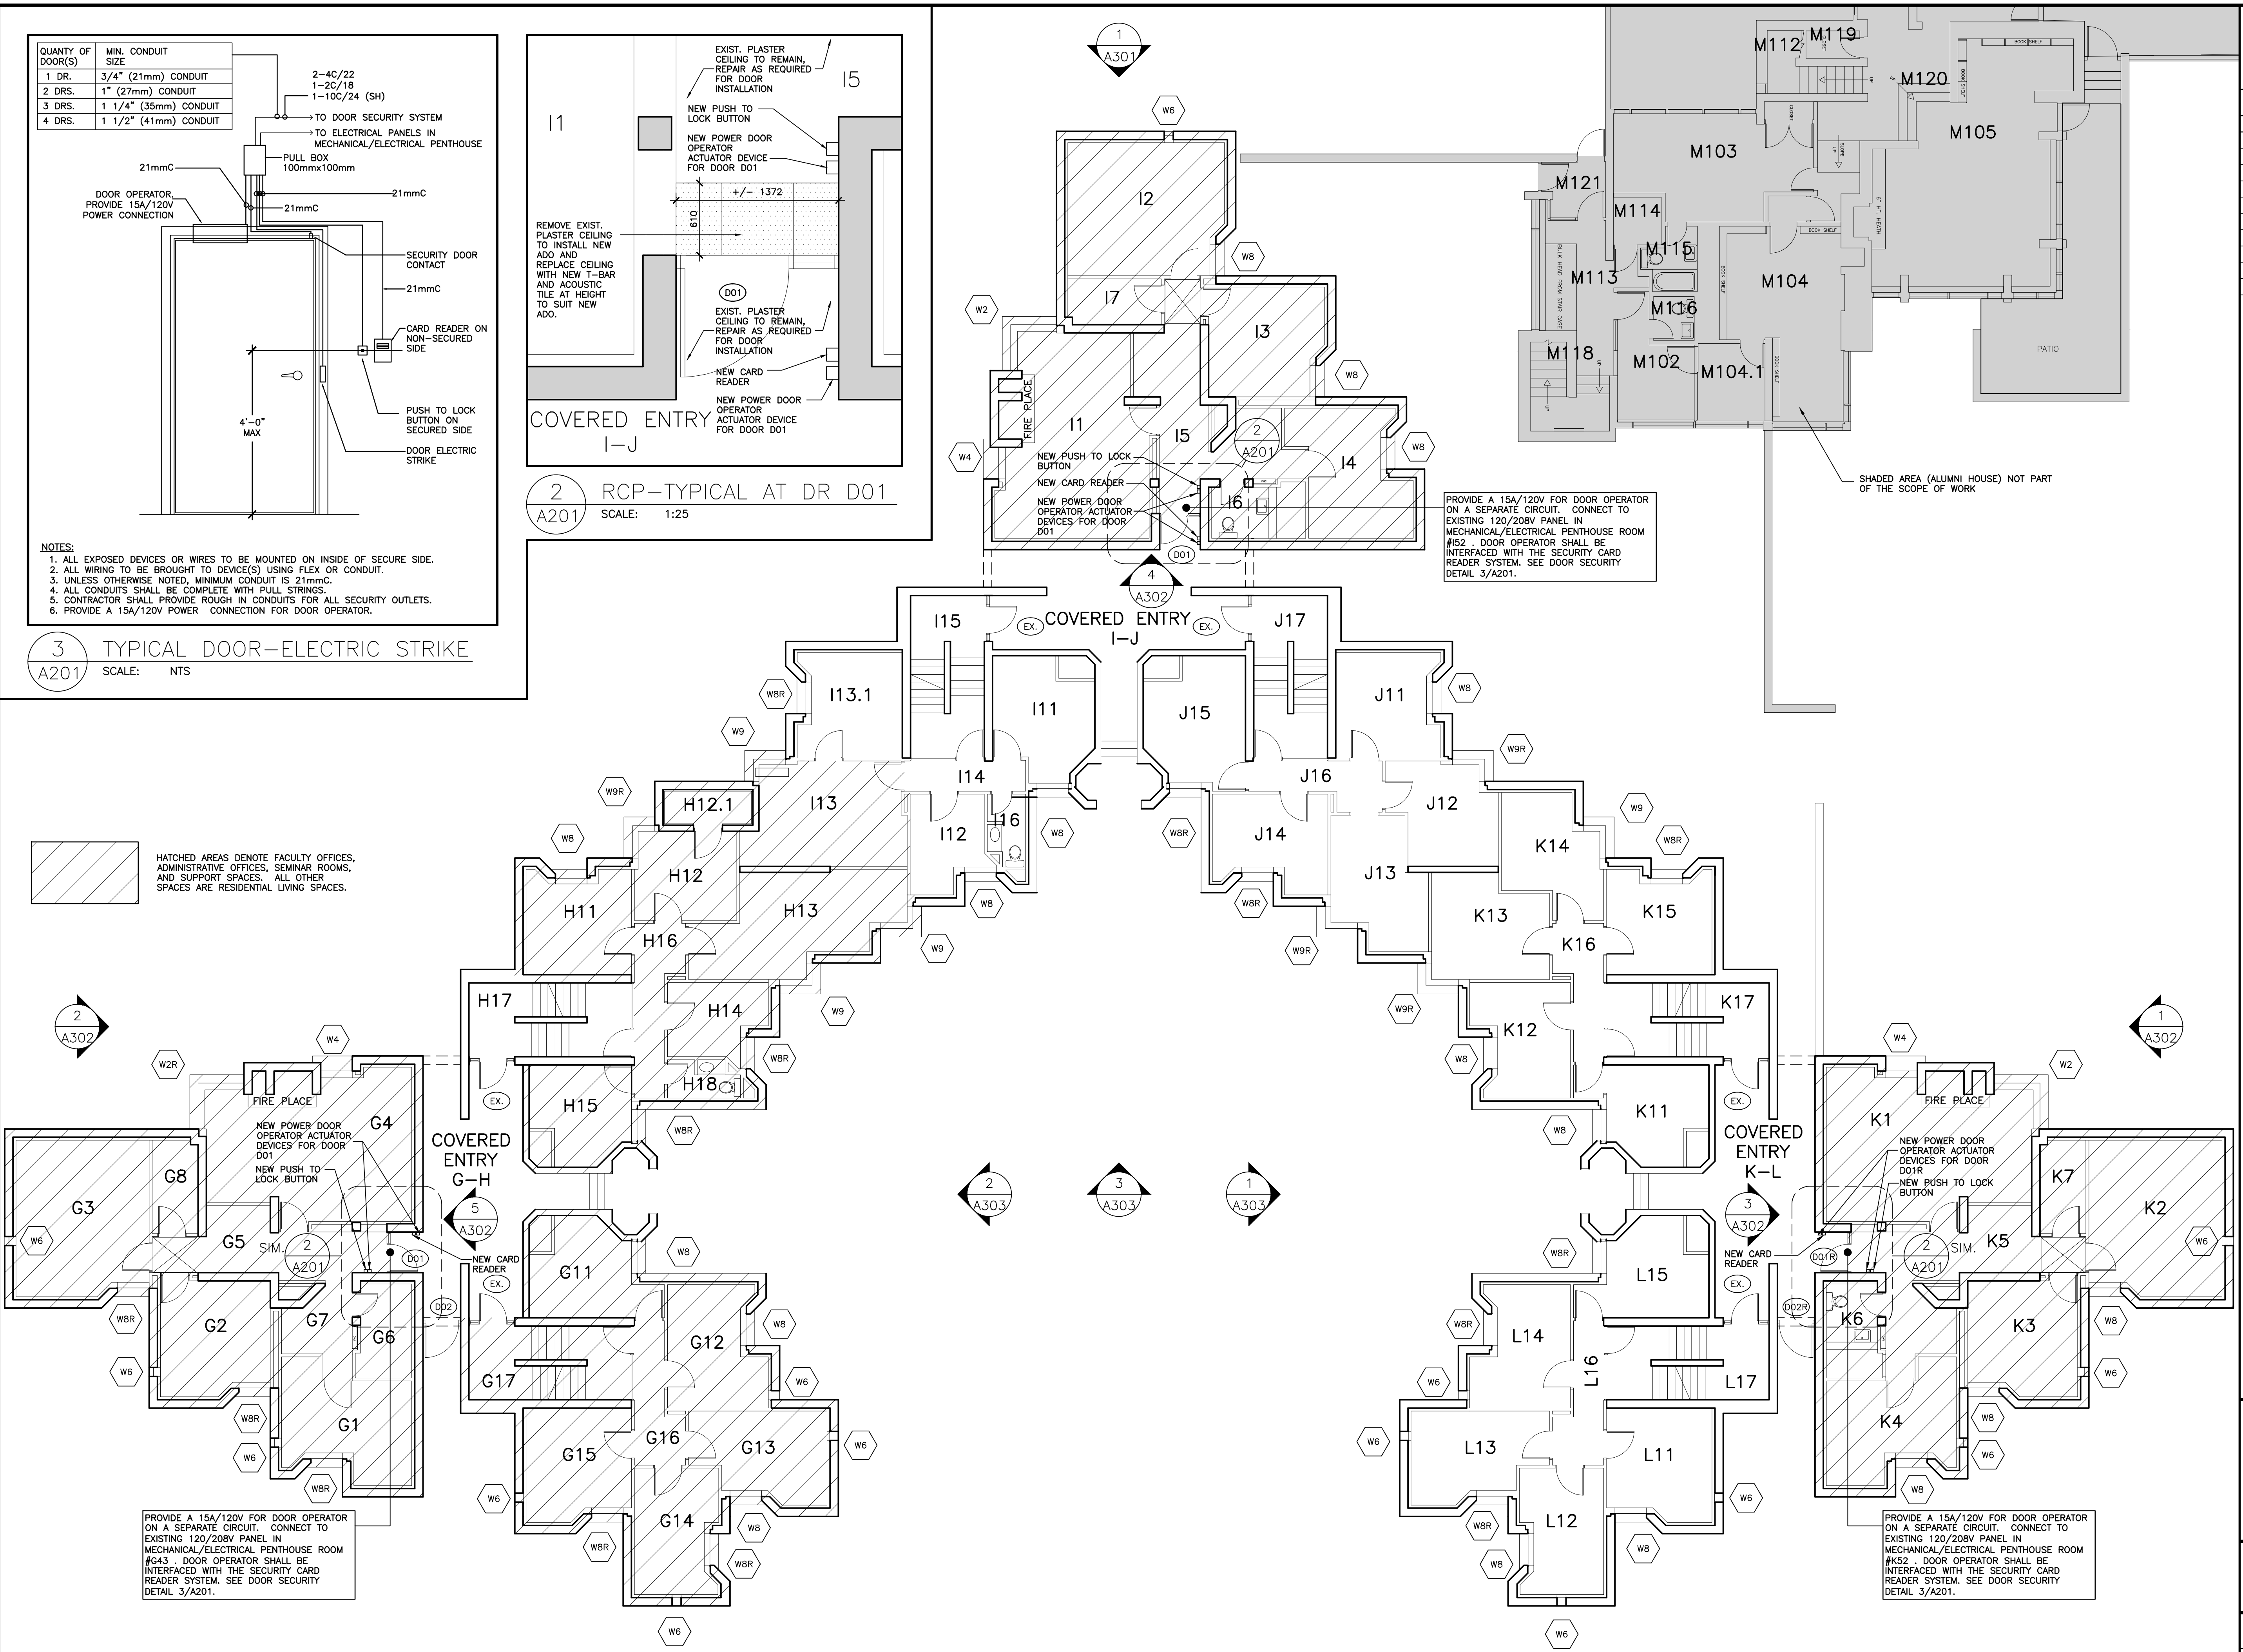

ALL DRAWINGS ARE THE PROPERTY OF THE ARCHITECT AND MUST BE RETURNED ON REQUEST.

THE CONTRACTOR SHALL CHECK ALL DIMENSIONS AND REPORT DISCREPANCIES TO THE ARCHITECT.

ALL DIMENSIONS ARE GIVEN IN MILLIMETRES UNLESS OTHERWISE INDICATED.

DO NOT SCALE DRAWINGS.

REVISIONS AND DISTRIBUTION LOG		
No.	Date	Note
1	JAN 19, 2026	ISSUED FOR 75% REVIEW
2	JAN 30, 2026	ISSUED FOR 95% REVIEW
3	MAR 2, 2026	ISSUED FOR FINAL REVIEW
4	SEP 8, 2026	ISSUED FOR BUILDING PERMIT APPLICATION
5	SEP 24, 2026	ISSUED FOR TENDER

CMV GROUP Architects

Seal:

101 - 20 Camden Street
Toronto, Ontario
M5V 1V1
www.cmvarch.com

T:416.506.1800 F:416.506.0956

Project:

TRENT UNIVERSITY CHAMPLAIN COLLEGE

NORTH QUAD WINDOW REPLACEMENT

1600 W Bank Dr, Peterborough, ON K9L 0G2

TRENT ONTARIO

Drawing Title:

GROUND FLOOR PLAN

Drawn By:	Checked By:	Date Checked:	Project No.
LR	OFM		25A110

Date Plotted:	Scale:
Sep 24, 2026 - 1:30pm	1:100

Drawing No.:	Revision No.:
A201	5


7
A501

EXIST. EDGE OF SLAB
EXIST. EDGE OF CURB
REMOVE & REINSTALL EXIST. PERFORATED STAINLESS STEEL "FOOT GUARDS" AT EDGE OF LANDINGS
EXIST. STAIR LANDING
126
EXIST. WALLS SHOWN SHADED

8
A501

EXIST. WALLS SHOWN SHADED

2 TYPICAL
A202 SCALE: 1:25

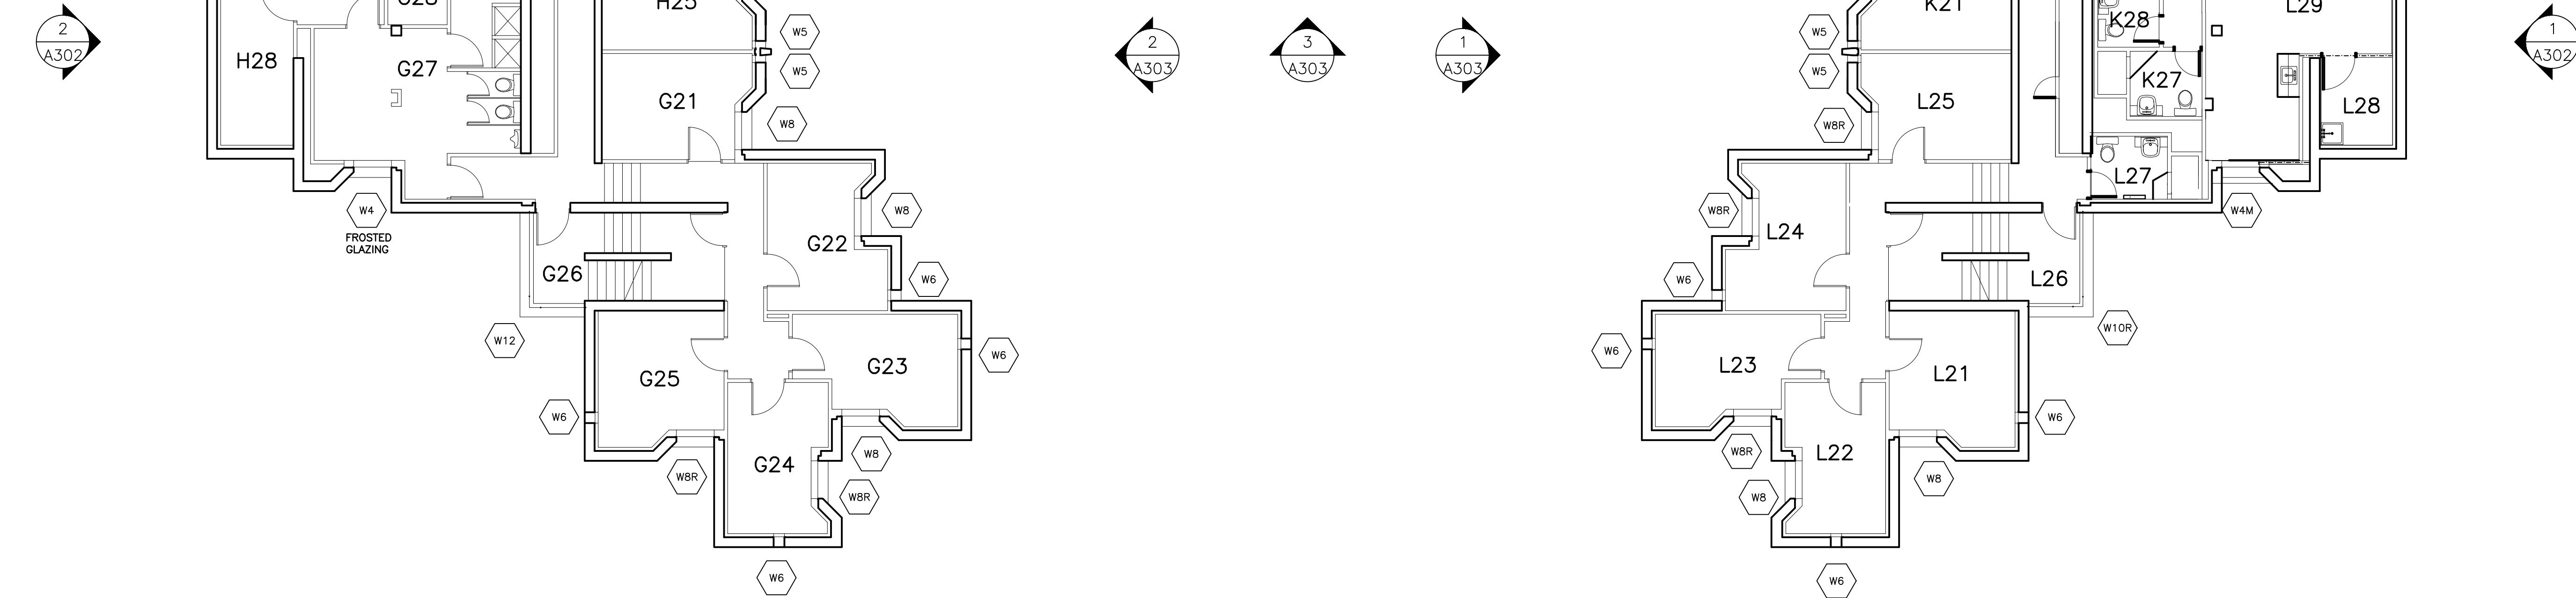

1 SECOND
A202 SCALE: 1:100

ALL DRAWINGS ARE THE PROPERTY OF THE ARCHITECT AND MUST BE
RETURNED ON REQUEST.

THE CONTRACTOR SHALL CHECK ALL DIMENSIONS AND REPORT
DISCREPANCIES TO THE ARCHITECT.

ALL DIMENSIONS ARE GIVEN IN MILLIMETRES UNLESS OTHERWISE INDICATED.

DO NOT SCALE DRAWINGS.

Date	Note
JAN 19, 2026	ISSUED FOR 75% REVIEW
JAN 30, 2026	ISSUED FOR 95% REVIEW
MAR 2, 2026	ISSUED FOR FINAL REVIEW
SEP 8, 2026	ISSUED FOR BUILDING PERMIT APPLICATION
SEP 24, 2026	ISSUED FOR TENDER

Project: **RENT UNIVERSITY
CHAMPLAIN COLLEGE
NORTH QUAD WINDOW REPLACEMENT**

500 W Bank Dr, Peterborough, ON K9L 0G2

ENT ONTARIO

Drawing Title:

SECOND FLOOR PLAN

Drawn By:	Checked By:	Date Checked:	Project No.
LR	OFM		25A110
Date Plotted:			Scale:
Sep 24, 2026 - 1:31pm			1:100
Drawing No.:			Revision No.:

5

[illegible]

T 416.506.1600 F 416.506.0956

Drawing Title:


THIRD FLOOR PLAN

Drawing No.:	Revision No.:
A203	

FILE NAME: S:\0225 Projects\25A110 Trent University North Quad Window Replacement\Working Drawings\25A110_A203 FOURTH FLOOR PLAN.dwg

1
A204

FOURTH FLOOR PLAN
SCALE: 1:100

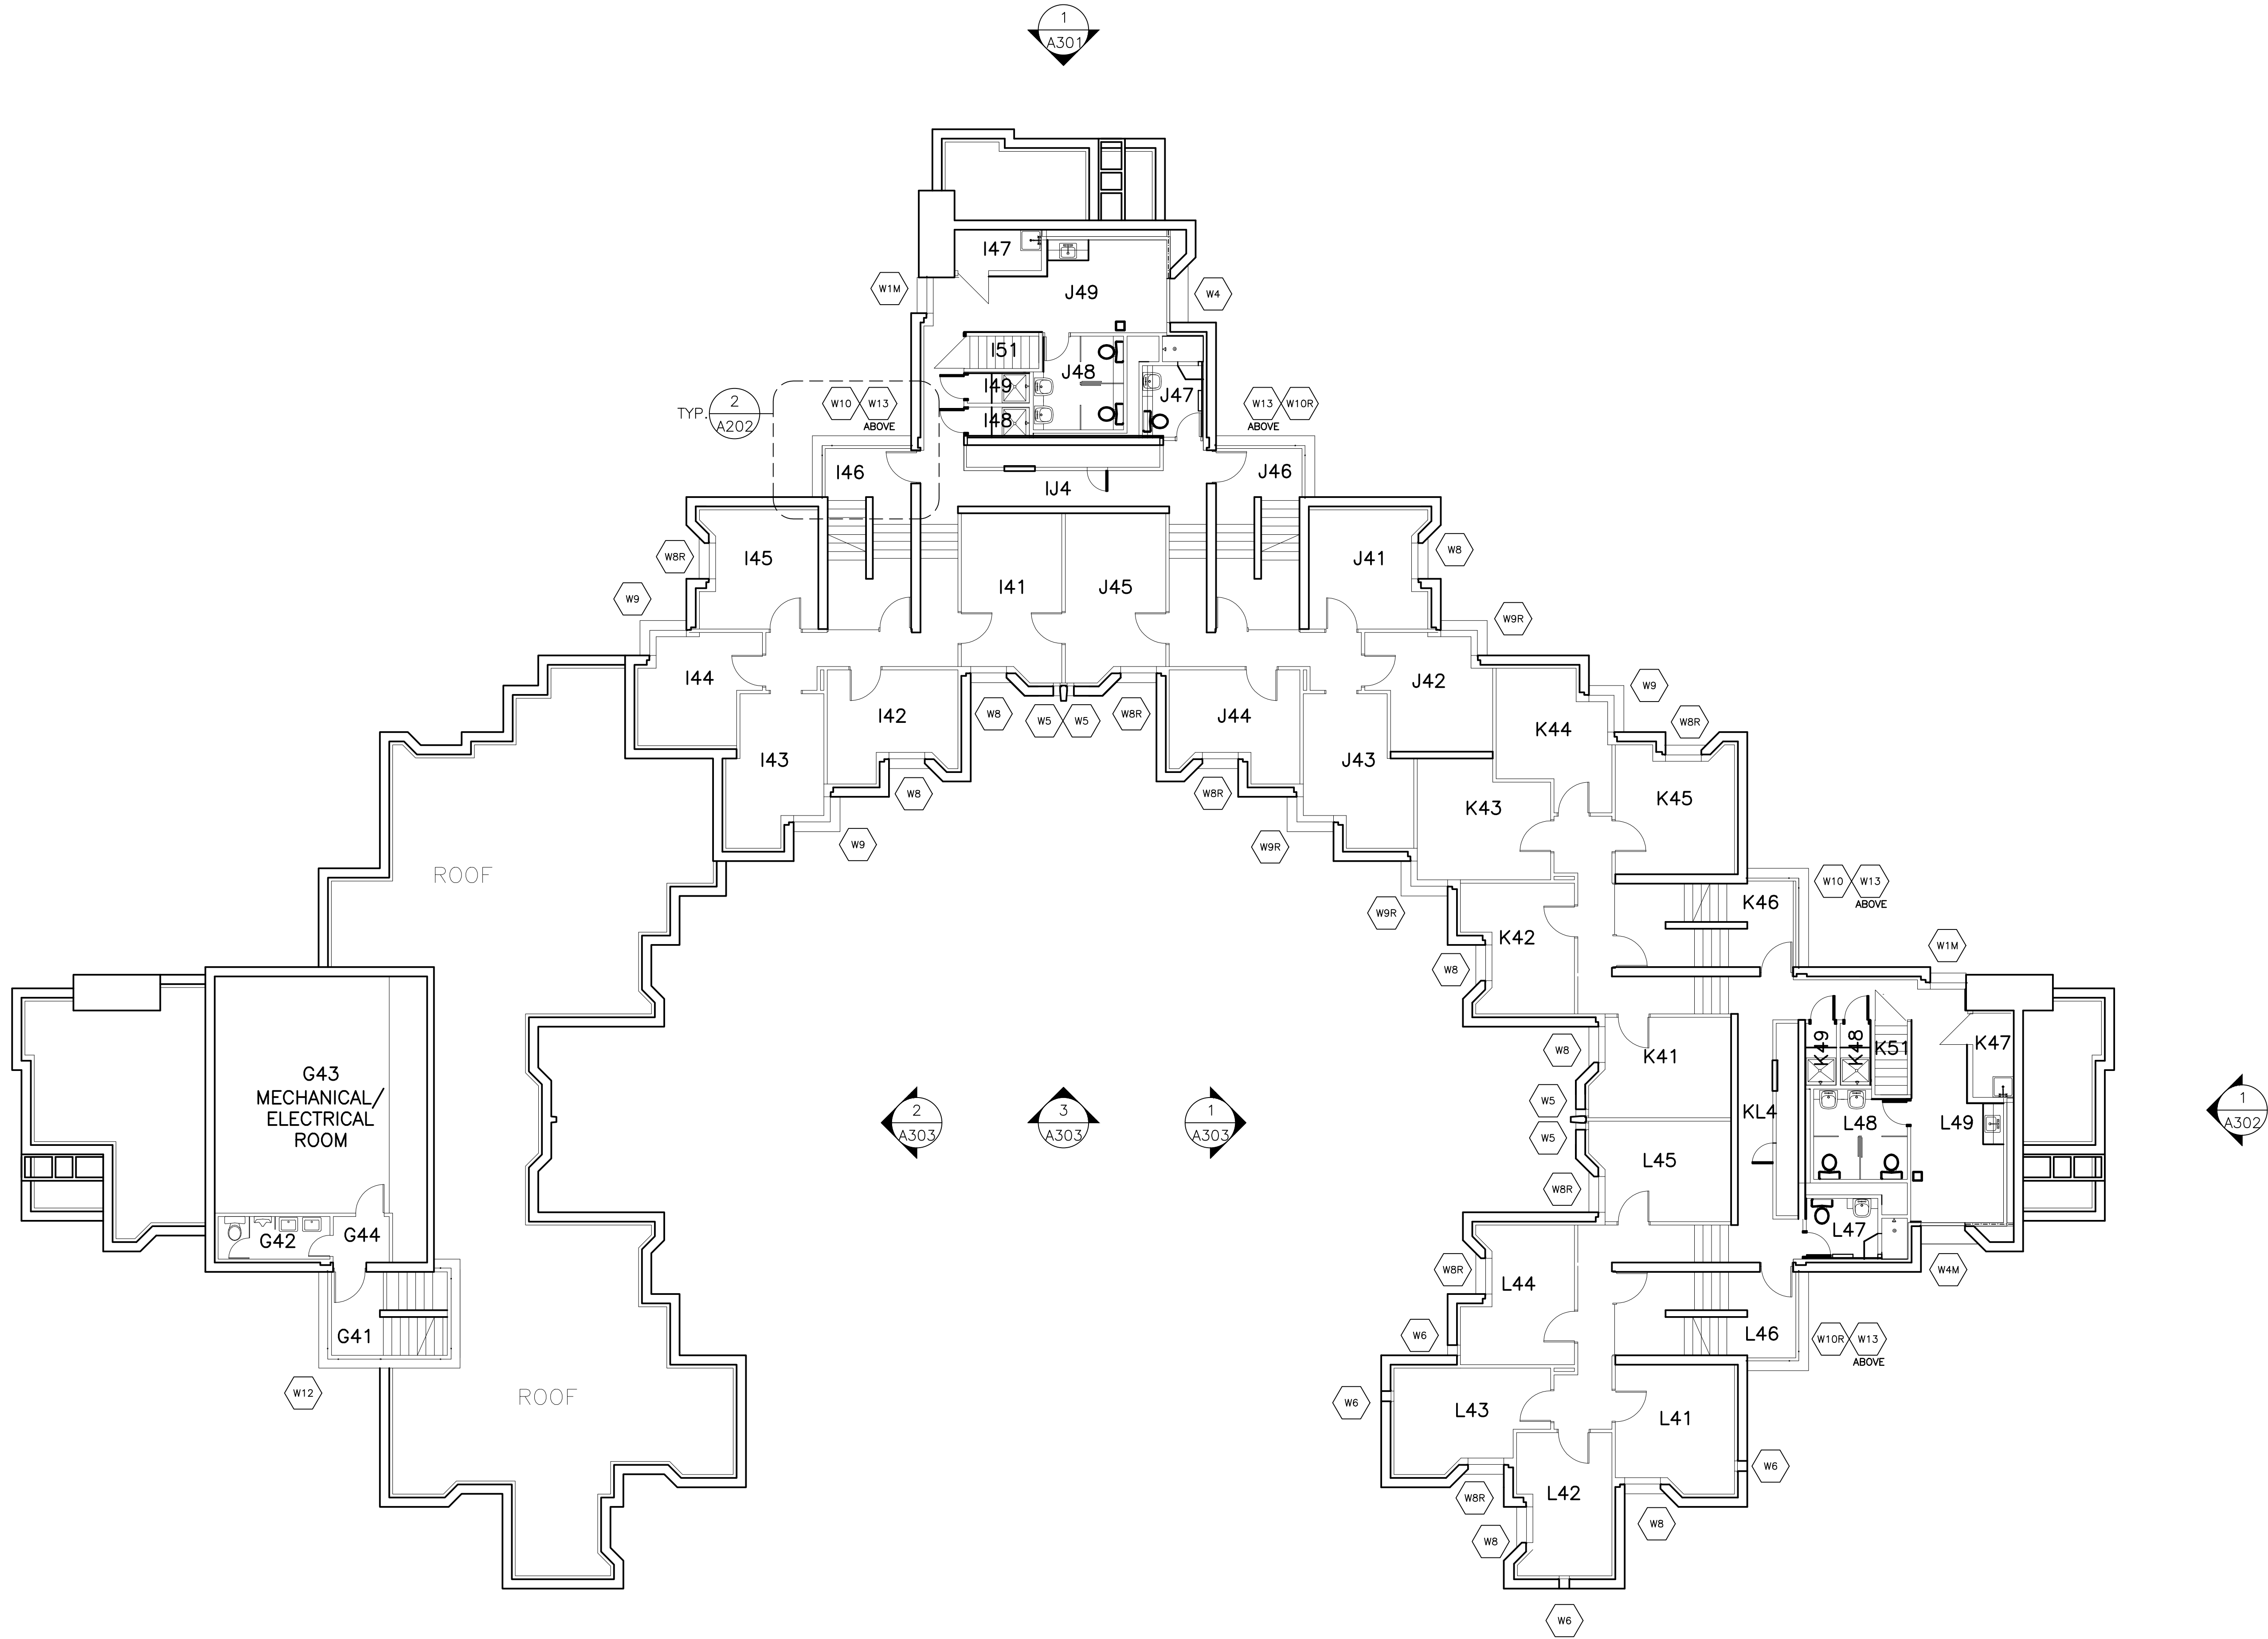

ALL DRAWINGS ARE THE PROPERTY OF THE ARCHITECT AND MUST BE RETURNED ON REQUEST.
THE CONTRACTOR SHALL CHECK ALL DIMENSIONS AND REPORT DISCREPANCIES TO THE ARCHITECT.
ALL DIMENSIONS ARE GIVEN IN MILLIMETRES UNLESS OTHERWISE INDICATED.
DO NOT SCALE DRAWINGS.

REVISIONS AND DISTRIBUTION LOG

No.	Date	Note
1	JAN 19, 2026	ISSUED FOR 75% REVIEW
2	JAN 30, 2026	ISSUED FOR 95% REVIEW
3	MAR 2, 2026	ISSUED FOR FINAL REVIEW
4	SEP 8, 2026	ISSUED FOR BUILDING PERMIT APPLICATION
5	SEP 24, 2026	ISSUED FOR TENDER

101 - 20 Camden Street
Toronto, Ontario
M5V 1V1
www.cmvarch.com
T 416.506.1800 F 416.506.0956

Project:
**TRENT UNIVERSITY
CHAMPLAIN COLLEGE**
NORTH QUAD WINDOW REPLACEMENT
1600 W Bank Dr, Peterborough, ON K9L 0G2
TRENT ONTARIO

Drawing Title:
FOURTH FLOOR PLAN

Drawn By:	Checked By:	Date Checked:	Project No.
LR	OFM		25A110

Date Plotted:	Scale:
Sep 24, 2026 - 1:33pm	1:100


Drawing No.:	Revision No.:
A204	5

FILE NAME: S:\0225 Projects\25A110 Trent University North Quad Window Replacement\Working Drawings\25A110_A204 ROOF PLAN.dwg

1
A205

ROOF PLAN

SCALE: 1:100

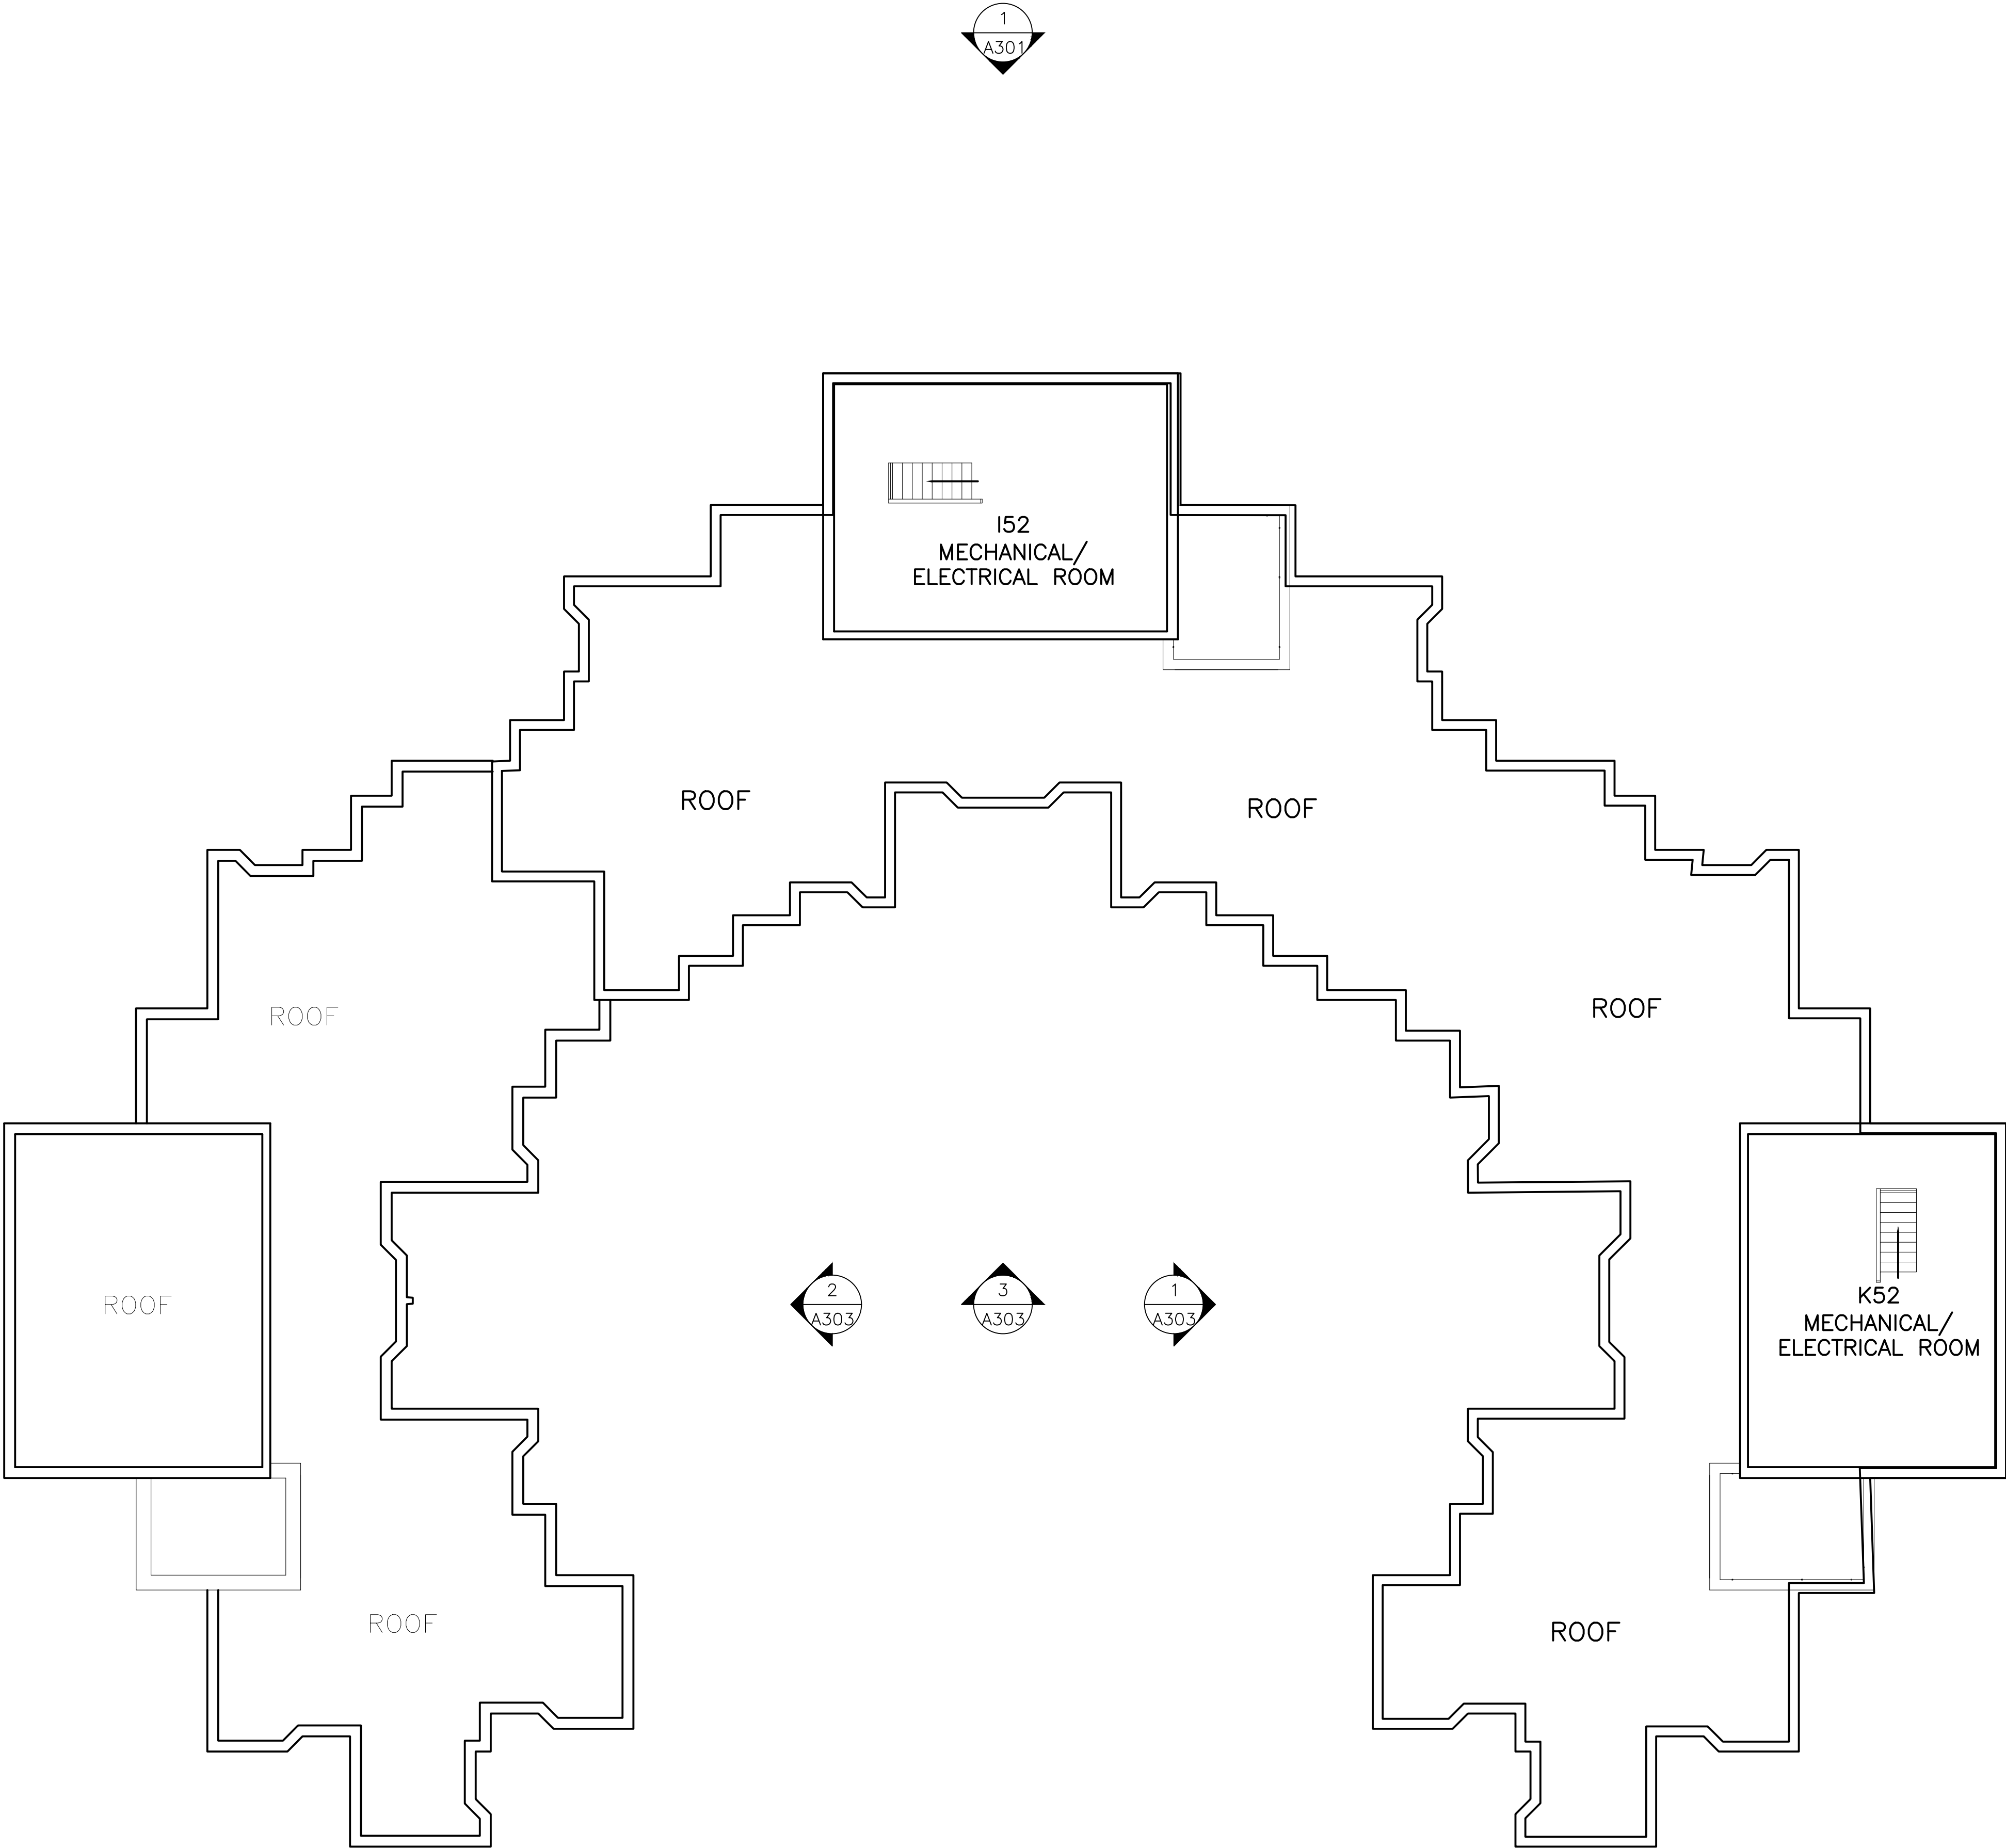

ALL DRAWINGS ARE THE PROPERTY OF THE ARCHITECT AND MUST BE RETURNED ON REQUEST.


THE CONTRACTOR SHALL CHECK ALL DIMENSIONS AND REPORT DISCREPANCIES TO THE ARCHITECT.

ALL DIMENSIONS ARE GIVEN IN MILLIMETRES UNLESS OTHERWISE INDICATED.

DO NOT SCALE DRAWINGS.

REVISIONS AND DISTRIBUTION LOG

No.	Date	Note
1	JAN 19, 2026	ISSUED FOR 75% REVIEW
2	JAN 30, 2026	ISSUED FOR 95% REVIEW
3	MAR 2, 2026	ISSUED FOR FINAL REVIEW
4	SEP 8, 2026	ISSUED FOR BUILDING PERMIT APPLICATION
5	SEP 24, 2026	ISSUED FOR TENDER

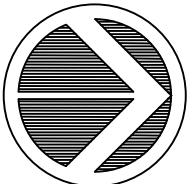

101 - 20 Camden Street
Toronto, Ontario
M5V 1V1
www.cmvarch.com

T 416.506.1800 F 416.506.0956

Seal:

Project:

TRENT UNIVERSITY
CHAMPLAIN COLLEGE
NORTH QUAD WINDOW REPLACEMENT

1600 W Bank Dr, Peterborough, ON K9L 0G2

TRENT ONTARIO

Drawing Title:

ROOF PLAN

Drawn By: LR	Checked By: OFM	Date Checked:	Project No. 25A110
Date Plotted: Sep 24, 2026 - 1:34pm			Scale: 1:100
Drawing No.: A205			Revision No.: 5

REVISIONS AND DISTRIBUTION LOG

Seed

T 416.506.1600 F 416.506.0956


1600 W Bank Dr, Peterborough, ON K9L 0G2

Drawing Title:
**EAST AND WEST
ELEVATIONS**

5


\\Elect\door detailing
\\Circ's\door\jmg

FILE NAME: S:\2025 Projects\25A110 Trent University North Quad Window Replacement\Working Drawings\25A110_A300 ELEVATIONS.dwg

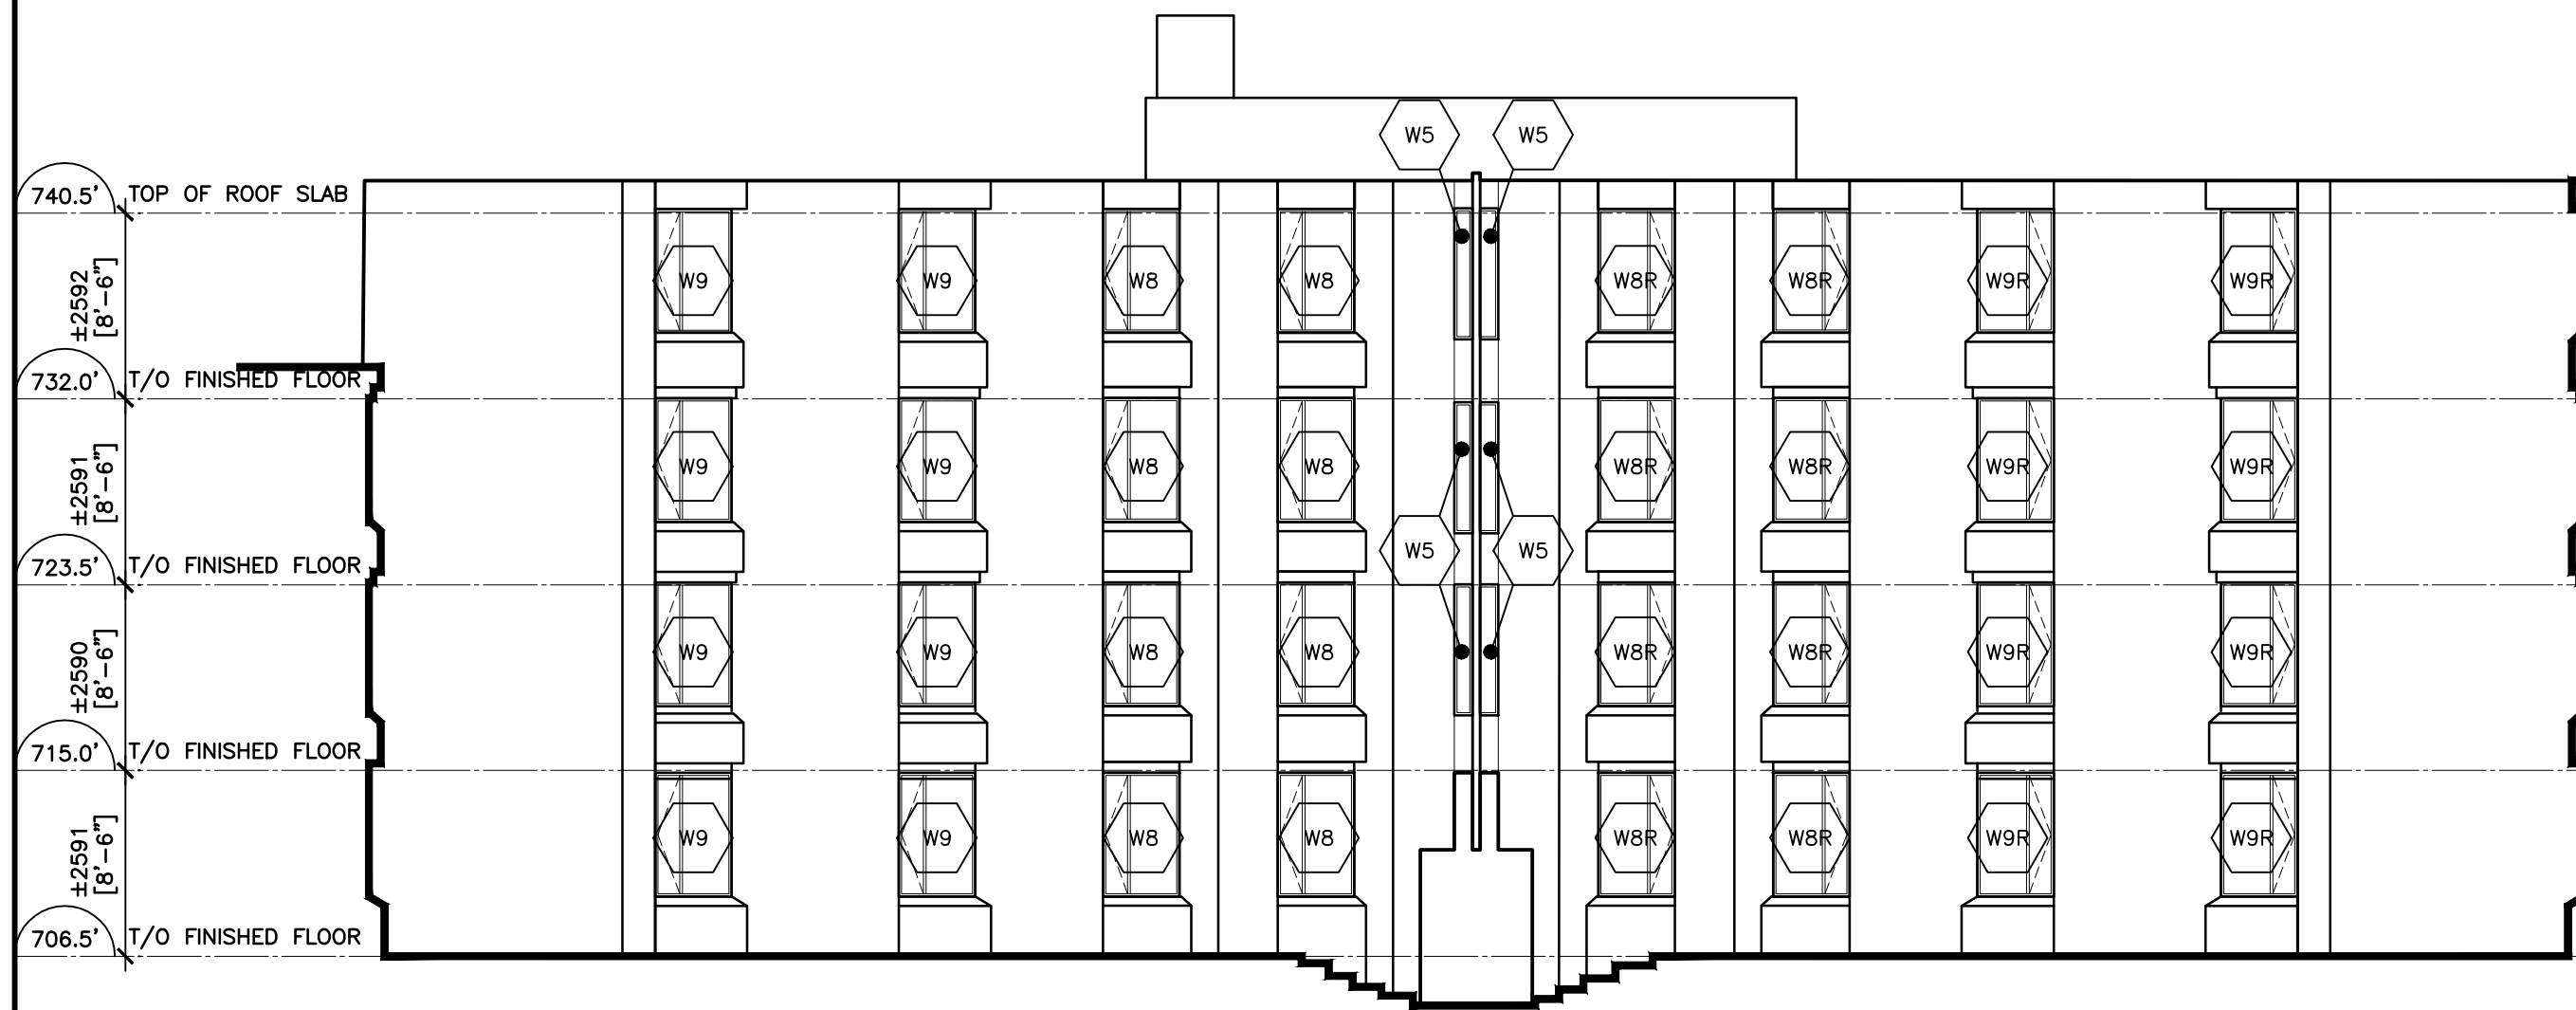


NOTE: PARTS OF THIS ELEVATION ARE OBSTRUCTED BY VEGETATION (TREES, SHRUBS, VINES, ETC.). GC TO INSPECT EXISTING CONDITIONS TO DETERMINE PROPER MEANS AND METHODS FOR WINDOW REPLACEMENT IN THESE AREAS, I.E. PRUNING/REMOVAL OF EXISTING VEGETATION AS REQUIRED.

3 EAST INNER QUADRANGLE ELEVATION (FULL WIDTH)
A303 SCALE: 1:100

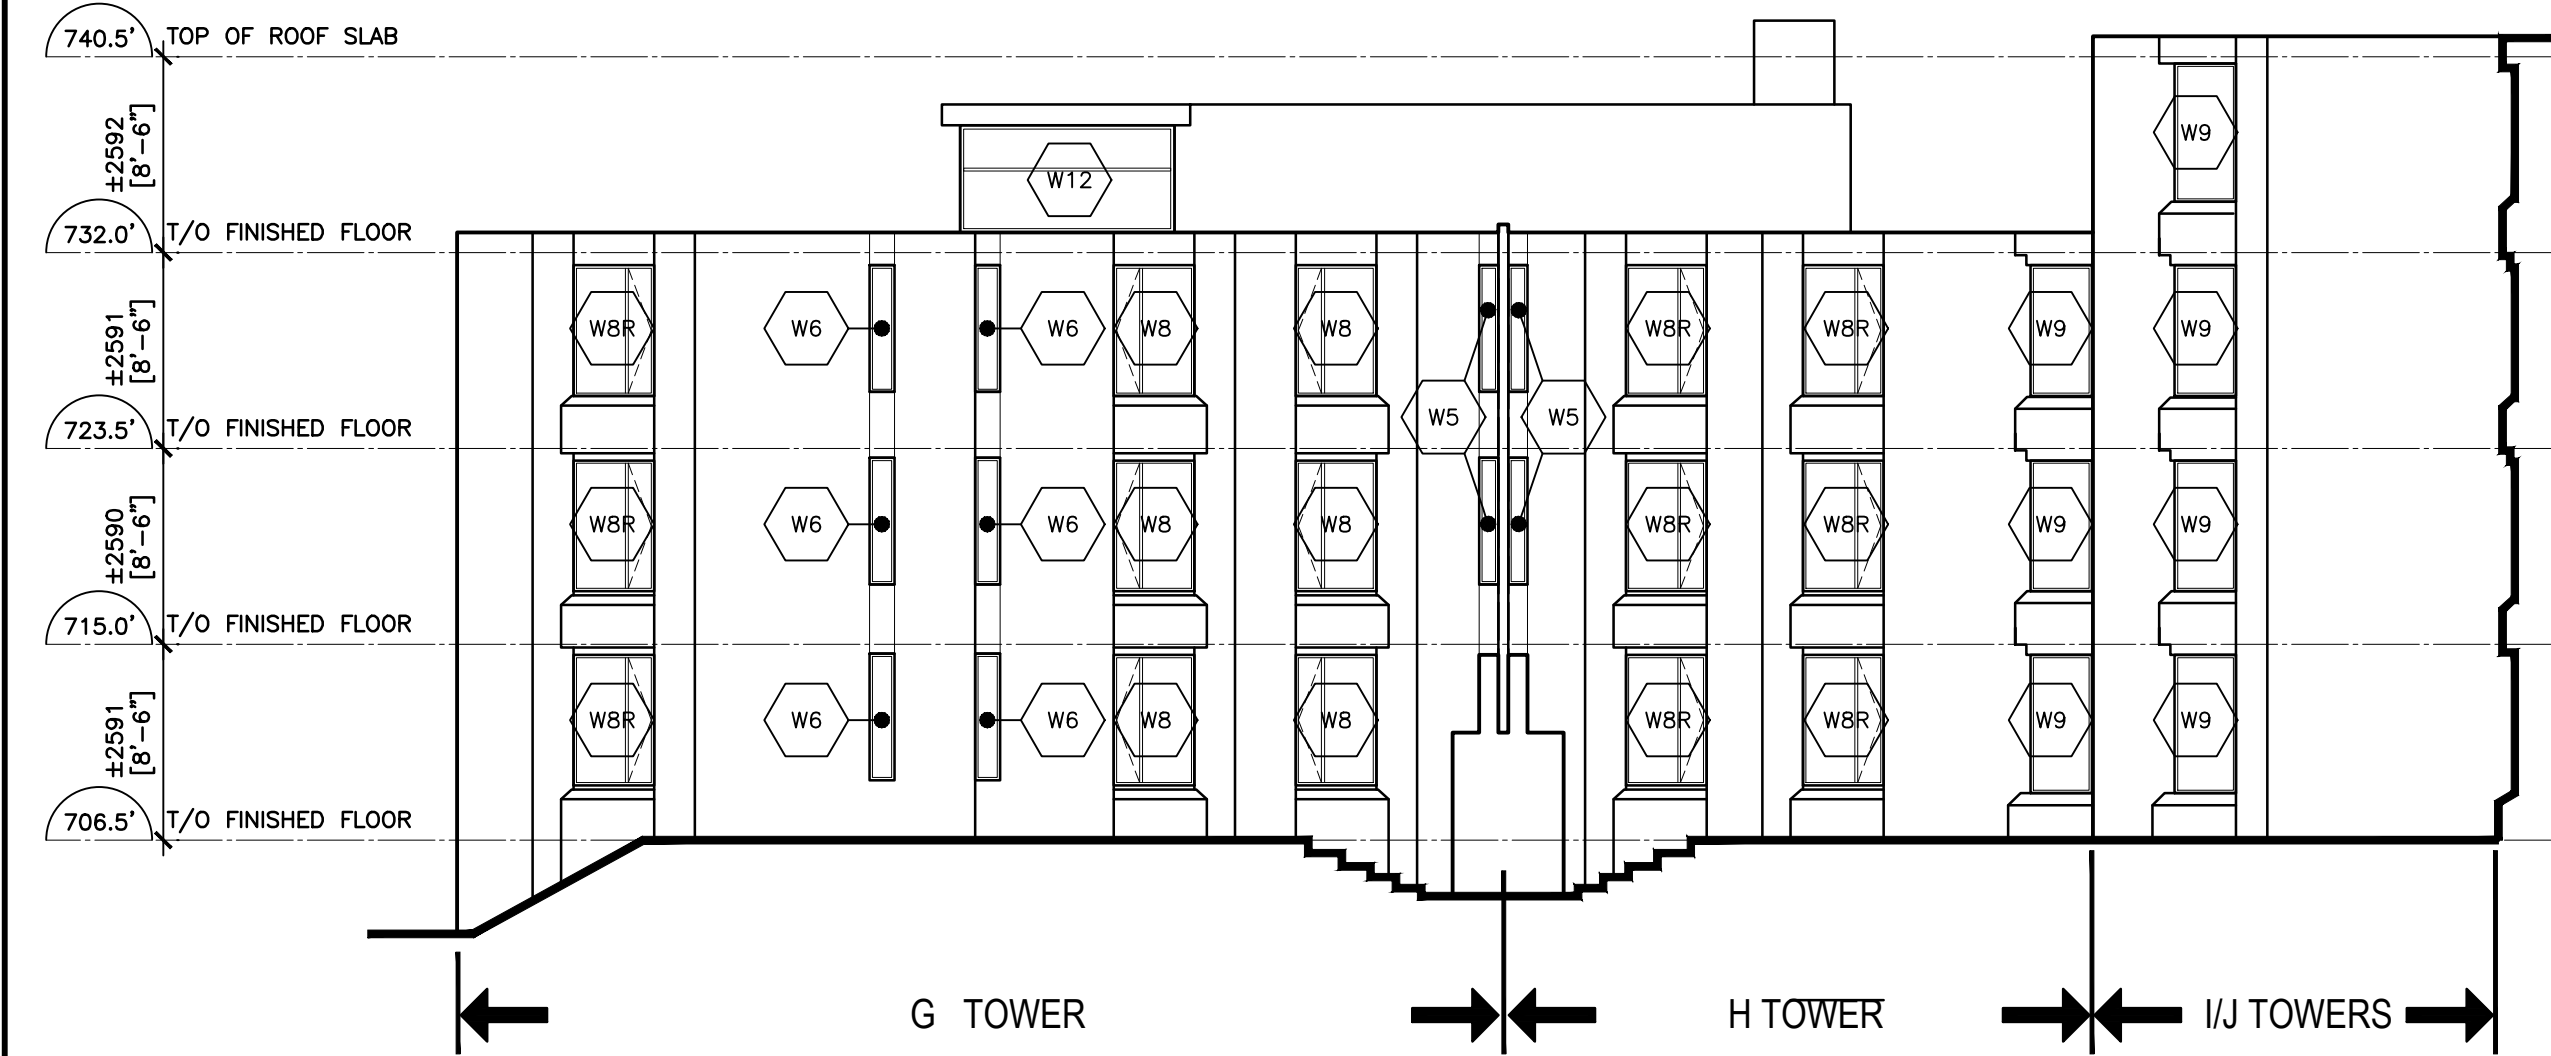

NOTE: PARTS OF THIS ELEVATION ARE OBSTRUCTED BY VEGETATION (TREES, SHRUBS, VINES, ETC.). GC TO INSPECT EXISTING CONDITIONS TO DETERMINE PROPER MEANS AND METHODS FOR WINDOW REPLACEMENT IN THESE AREAS, I.E. PRUNING/REMOVAL OF EXISTING VEGETATION AS REQUIRED.

2 NORTH INNER QUADRANGLE ELEVATION (LOOKING SOUTH)
A303 SCALE: 1:100

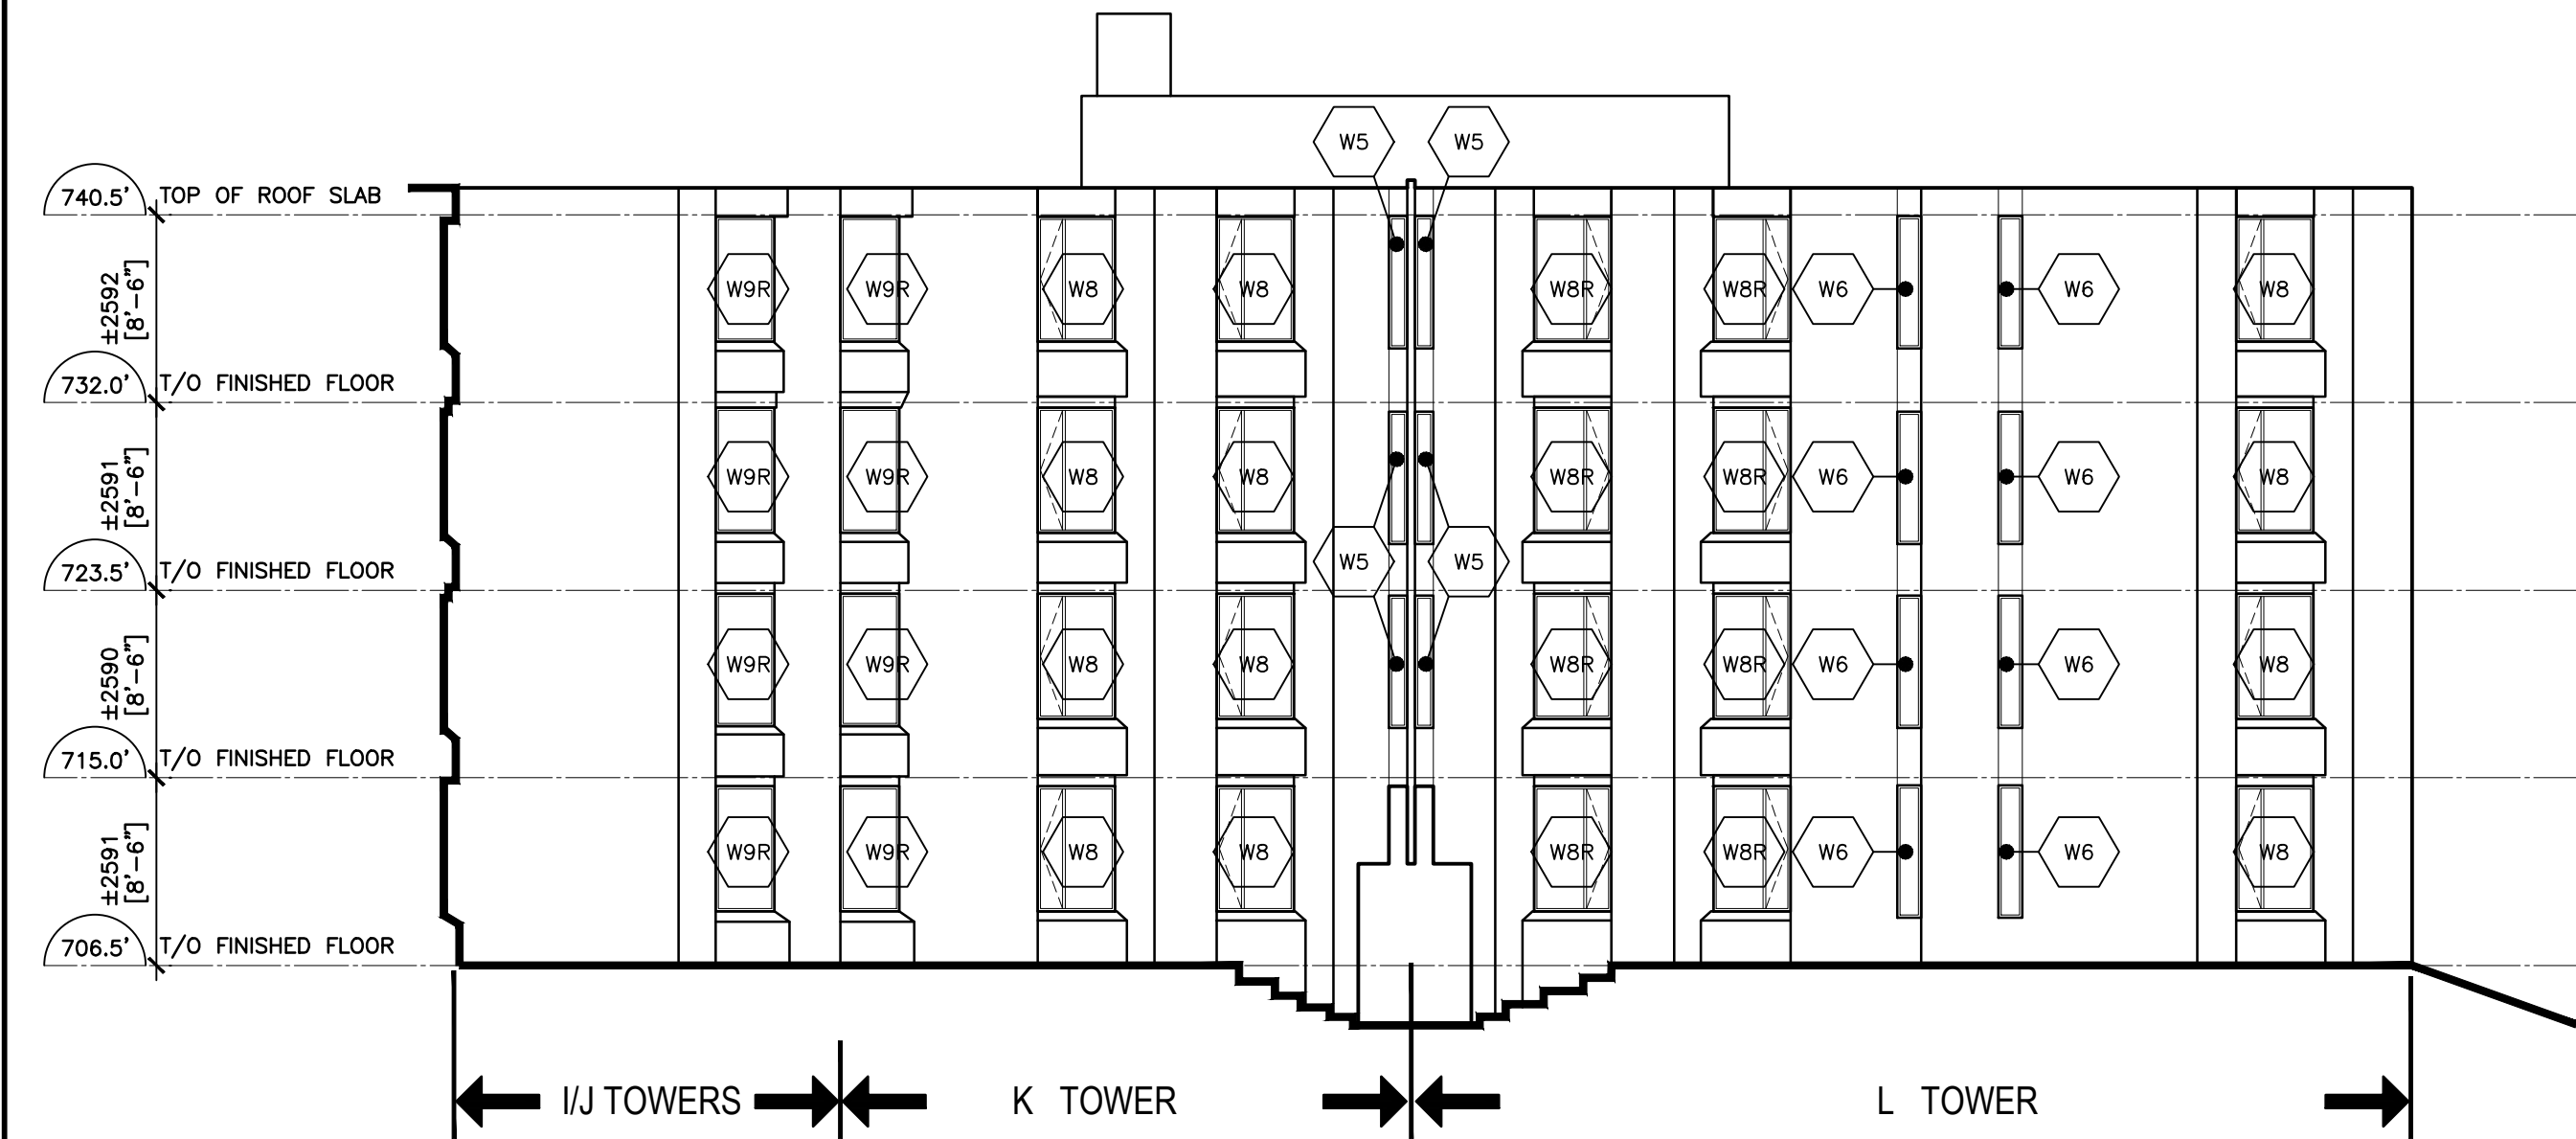

NOTE: PARTS OF THIS ELEVATION ARE OBSTRUCTED BY VEGETATION (TREES, SHRUBS, VINES, ETC.). GC TO INSPECT EXISTING CONDITIONS TO DETERMINE PROPER MEANS AND METHODS FOR WINDOW REPLACEMENT IN THESE AREAS, I.E. PRUNING/REMOVAL OF EXISTING VEGETATION AS REQUIRED.

1 SOUTH INNER QUADRANGLE ELEVATION (LOOKING NORTH)
A303 SCALE: 1:100

ALL DRAWINGS ARE THE PROPERTY OF THE ARCHITECT AND MUST BE RETURNED ON REQUEST.
THE CONTRACTOR SHALL CHECK ALL DIMENSIONS AND REPORT DISCREPANCIES TO THE ARCHITECT.
ALL DIMENSIONS ARE GIVEN IN MILLIMETRES UNLESS OTHERWISE INDICATED.
DO NOT SCALE DRAWINGS.

REVISIONS AND DISTRIBUTION LOG

No.	Date	Note
1	JAN 19, 2026	ISSUED FOR 75% REVIEW
2	JAN 30, 2026	ISSUED FOR 95% REVIEW
3	MAR 2, 2026	ISSUED FOR FINAL REVIEW
4	SEP 8, 2026	ISSUED FOR BUILDING PERMIT APPLICATION
5	SEP 24, 2026	ISSUED FOR TENDER

101 - 20 Camden Street
Toronto, Ontario
M5V 1V1
www.cmvarch.com

T:416.506.1800 F:416.506.0956

CMV
GROUP
Architects

Seal:

Project:
**TRENT UNIVERSITY
CHAMPLAIN COLLEGE**
NORTH QUAD WINDOW REPLACEMENT
1600 W Bank Dr, Peterborough, ON K9L 0G2
TRENT **ONTARIO**

Drawing Title:
**INNER QUAD ELEVATIONS
NORTH, SOUTH, & EAST**


Drawn By: LR	Checked By: OFM	Date Checked:	Project No. 25A110
------------------------	---------------------------	---------------	------------------------------

Date Plotted: Sep 24, 2026 - 1:38pm	Scale: AS NOTED
---	---------------------------

Drawing No.:	Revision No.:
--------------	---------------


A303

FILE NAME: S:\2025 Projects\25A110 Trent University North Quad Window Replacement\Working\Drawings\25A110 -A400 WINDOW SCHEDULE.dwg

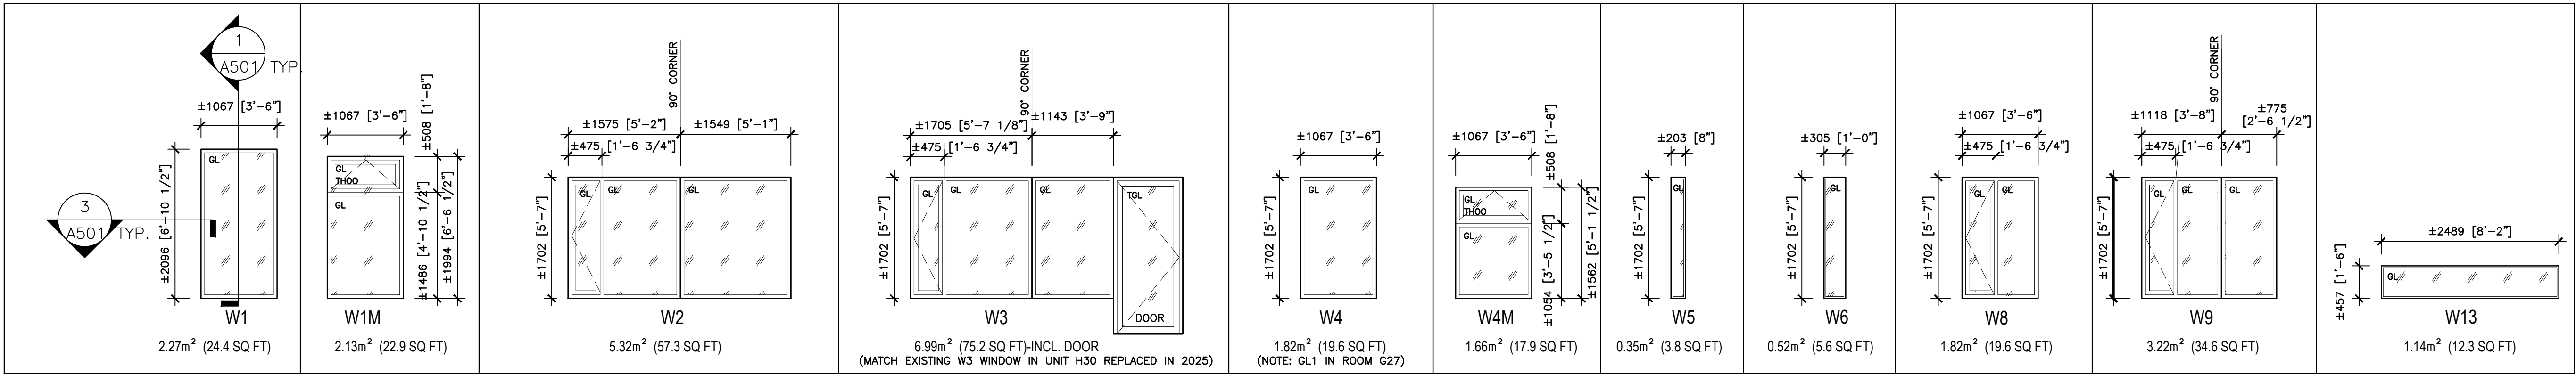


NORTH QUAD BUILDING WINDOWS

ALL WINDOWS DIMENSIONS ARE ROUGH OPENING UNLESS OTHERWISE NOTED.
ALL DIMENSIONS TO BE VERIFIED ON SITE

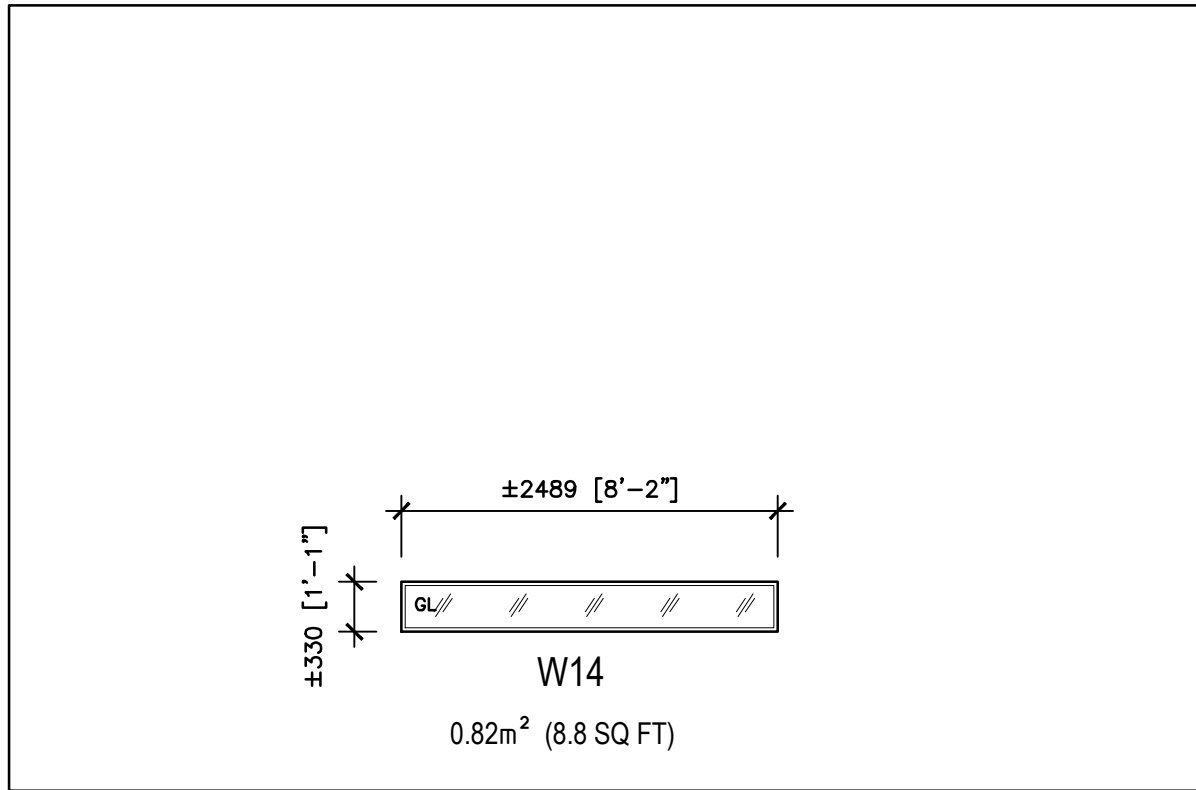

NORTH QUAD BUILDING WINDOWS

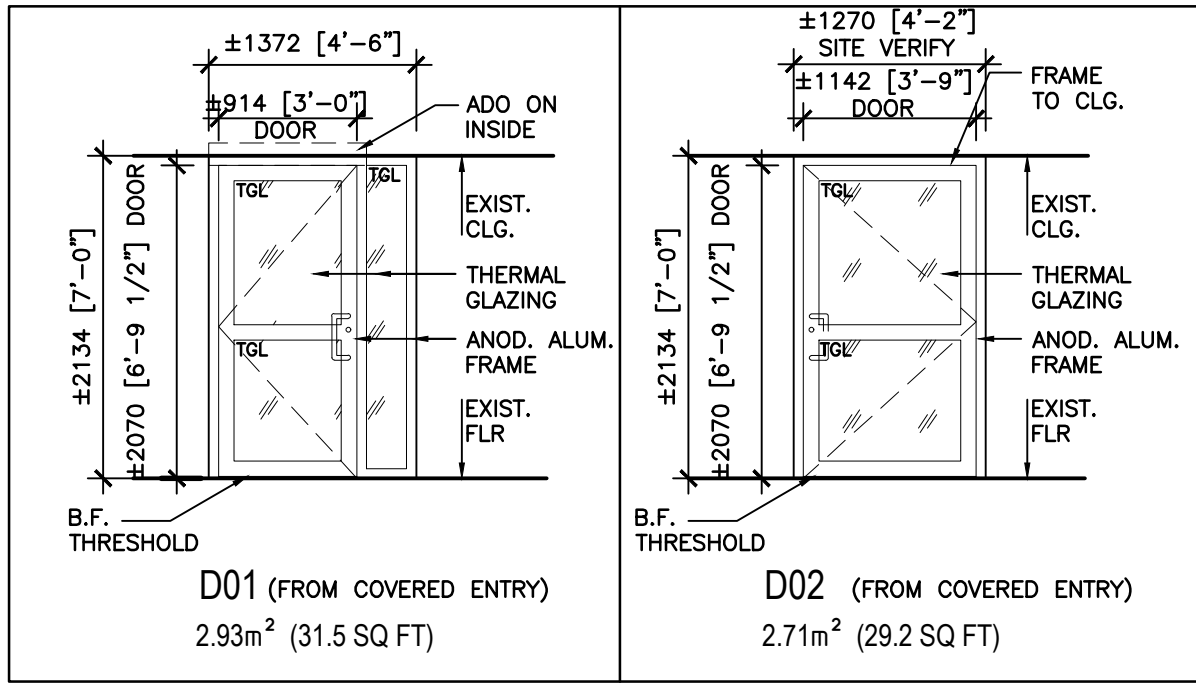

NORTH QUAD BUILDING DOORS

ALL DOOR DIMENSIONS ARE ROUGH OPENING UNLESS OTHERWISE NOTED.
ALL DIMENSIONS TO BE VERIFIED ON SITE. MATCH EXISTING CORRESPONDING DOORS AND SIDELITES IN THE WEST QUAD BUILDING GROUND FLOOR.


DOOR SCHEDULE		DOORS				FRAMES				HARDWARE SET	FR. RATING	CLOSER	DOOR STOP	PANIC BAR	AUTO OPENER	PULL	DEAD-BOLT	THRESHOLD	CARD READER	PUSH LOCK	ELECTRIC STRIKE	DOOR CONTACT	REMARKS
DOOR NO.	ROOM NAME	LEAF SIZE (mm)	TYPE	MAT.	TYPE	MAT.	HEAD	JAMB	DETAIL														
D01	COVERED WALKWAY TO OFFICES	NEW 914 x 2070 X 45	D01	INSUL ALUM	D01	INSUL ALUM	2/A501	2/A501	1	N/A				●	●	●	●	●	●	●	●	●	REFER TO A201 FOR DOOR HANDING, I.E. AS SHOWN OR REVERSED. SEE HARDWARE NOTES BELOW.
D01R	COVERED WALKWAY TO OFFICES	NEW 914 x 2070 X 45	D01	INSUL ALUM	D01	INSUL ALUM	2/A501	2/A501	1	N/A				●	●	●	●	●	●	●	●	●	REFER TO A201 FOR DOOR HANDING, I.E. AS SHOWN OR REVERSED. SEE HARDWARE NOTES BELOW.
D02	COVERED WALKWAY TO EXTERIOR	NEW 1142 x 2070 X 45	D02	INSUL ALUM	D02	INSUL ALUM	9/A501	9/A501	2	N/A	●					●	●	●					REFER TO A201 FOR DOOR HANDING, I.E. AS SHOWN OR REVERSED. SEE HARDWARE NOTES BELOW.
D02R	COVERED WALKWAY TO EXTERIOR	NEW 1142 x 2070 X 45	D02	INSUL ALUM	D02	INSUL ALUM	9/A501	9/A501	2	N/A	●					●	●	●					REFER TO A201 FOR DOOR HANDING, I.E. AS SHOWN OR REVERSED. SEE HARDWARE NOTES BELOW.

HARDWARE SCHEDULE


SET #1:	AUTOMATIC DOOR OPERATOR CARD READER PUSH-TO-LOCK BUTTON ELECTRIC STRIKE PANIC BAR 12" D PULL HANDLE BARRIER-FREE THRESHOLD	SUPPLIED AND INSTALLED BY TRENT FORCES SUPPLIED AND INSTALLED BY TRENT FORCES SUPPLIED BY TRENT, INSTALLED BY GC SUPPLIED BY TRENT, INSTALLED BY GC SUPPLIED BY TRENT, INSTALLED BY GC SUPPLIED BY TRENT, INSTALLED BY GC
SET #2	DEAD-BOLT, 2-3/4" SETBACK 12" D PULL HANDLE BARRIER-FREE THRESHOLD CLOSER (4040XP)	SUPPLIED BY TRENT, INSTALLED BY GC SUPPLIED BY TRENT, INSTALLED BY GC SUPPLIED AND INSTALLED BY GC SUPPLIED BY TRENT, INSTALLED BY GC

HARDWARE NOTES

- ALL DOOR HARDWARE TO MATCH EXISTING ON CHAMPLAIN COLLEGE WEST QUAD (REPLACED IN 2025).
- ALL AUTOMATIC DOOR OPERATORS (C/W WITH TWO PUSH-BUTTONS EACH), CARD READERS, AND PUSH-TO-LOCK BUTTONS TO BE SUPPLIED BY TRENT FORCES AND INSTALLED BY GC.
- NEW DOOR FRAMES TO BE PREPPED FOR ALL RELEVANT HARDWARE.
- GC TO INSTALL ELECTRICAL WIRING FROM EXISTING ELECTRICAL PENTHOUSES TO NEW PULL BOXES LOCATED IN CEILING SPACE ABOVE DOORS, SEE DETAIL 3/A201.
- GC TO COORDINATE WITH TRENT FORCES CONNECTIONS TO SECURITY SYSTEM.

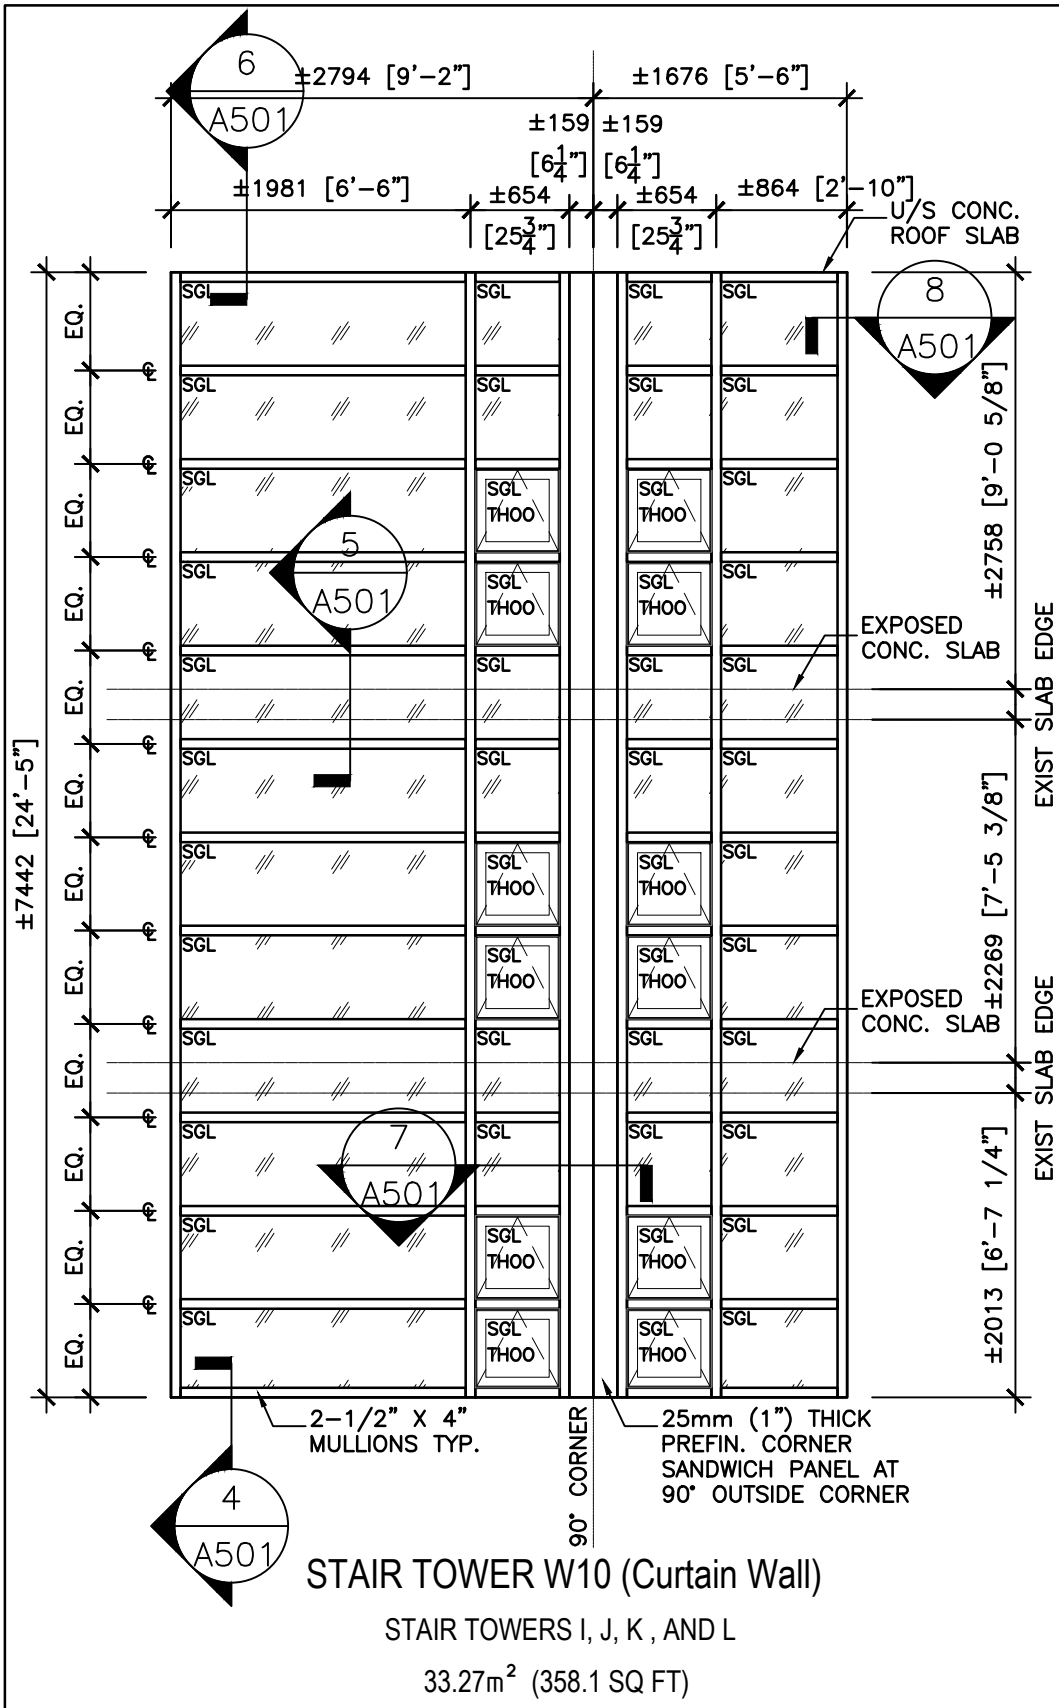


STAIR TOWER W10 (Curtain Wall)
STAIR TOWERS I, J, K, AND L
33.27m² (358.1 SQ FT)

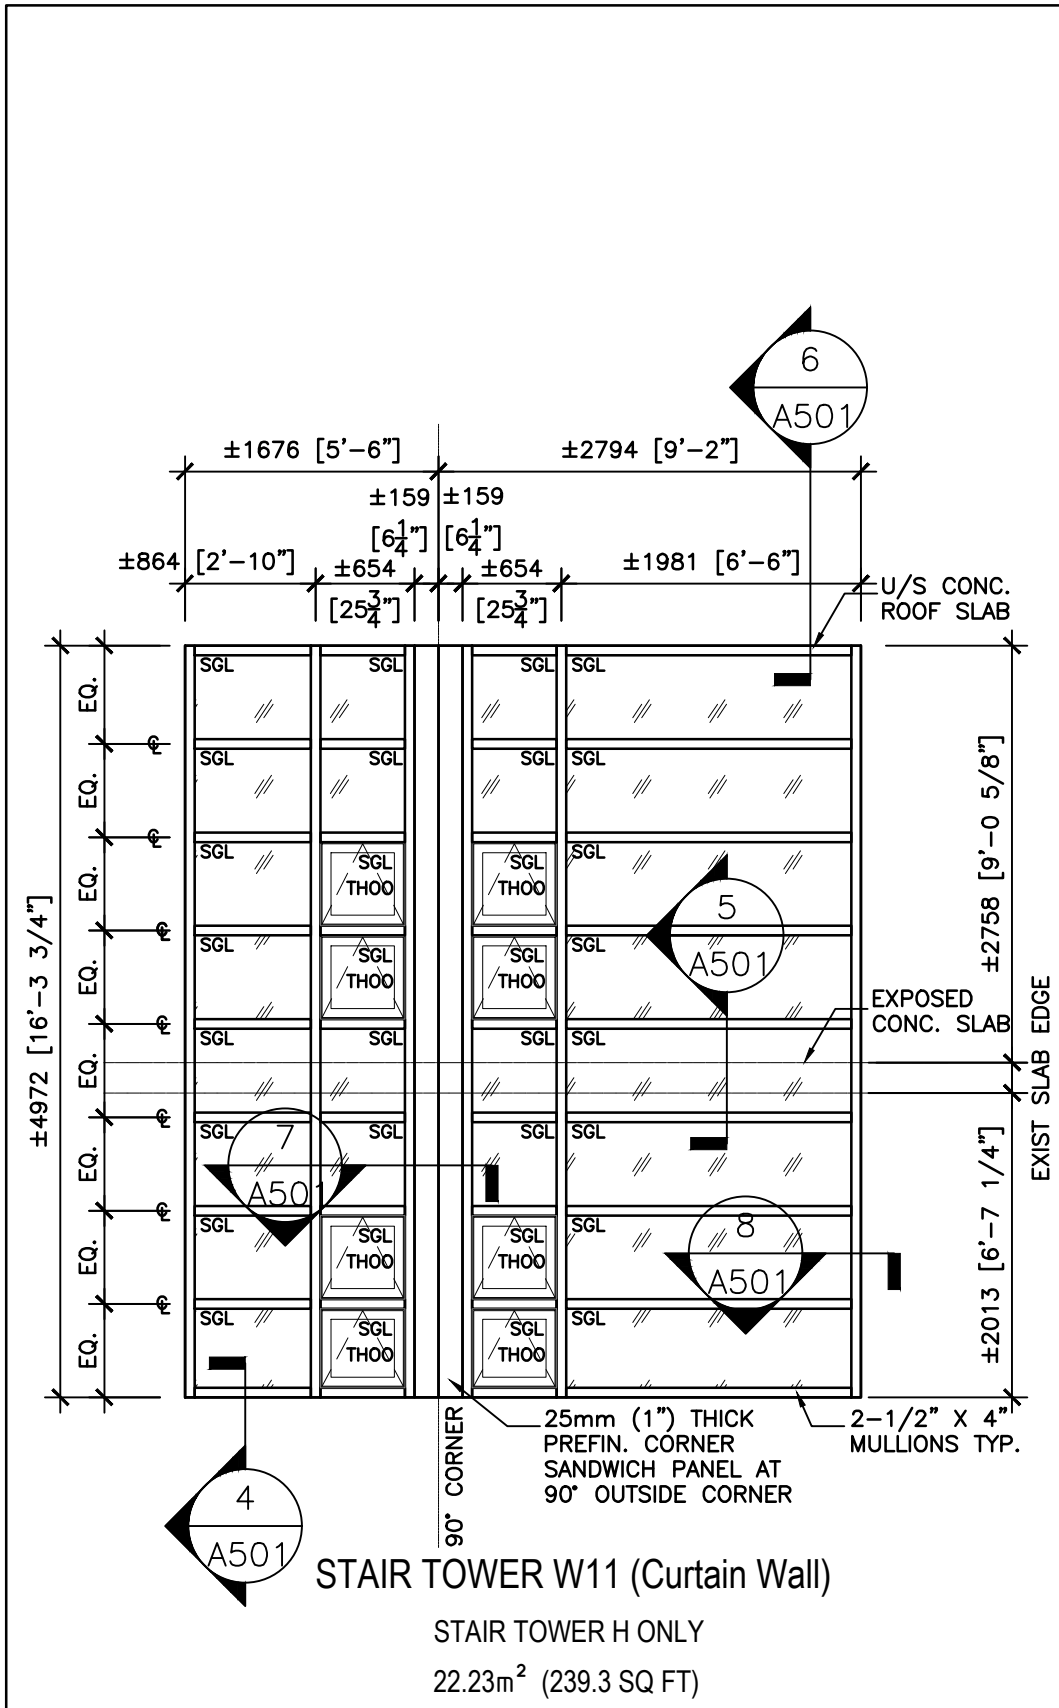

STAIR TOWER W11 (Curtain Wall)
STAIR TOWER H ONLY
22.23m² (239.3 SQ FT)

NOTE: ALL CURTAIN WALL SYSTEMS FOR THE STAIR TOWERS (INCLUDING ALL CONNECTIONS TO EXISTING STRUCTURE) TO BE DESIGNED BY A STRUCTURAL ENGINEER LICENSED TO PRACTICE IN ONTARIO. SHOP DRAWING SUBMITTALS TO BE SIGNED AND SEALED BY P.ENG. ALL CURTAIN WALLS TO BE DESIGNED TO WITHSTAND THE OUTWARD LATERAL DESIGN LOAD NOTED IN OBC ARTICLE 4.1.5.16 (LOADS ON WALLS ACTING AS GUARDS). ALL GLAZING IN CURTAIN WALLS TO BE "SAFETY GLAZING" WITH IMPACT SAFETY RESISTANCE IN ACCORDANCE WITH CAN/COSB 12.1-M90.

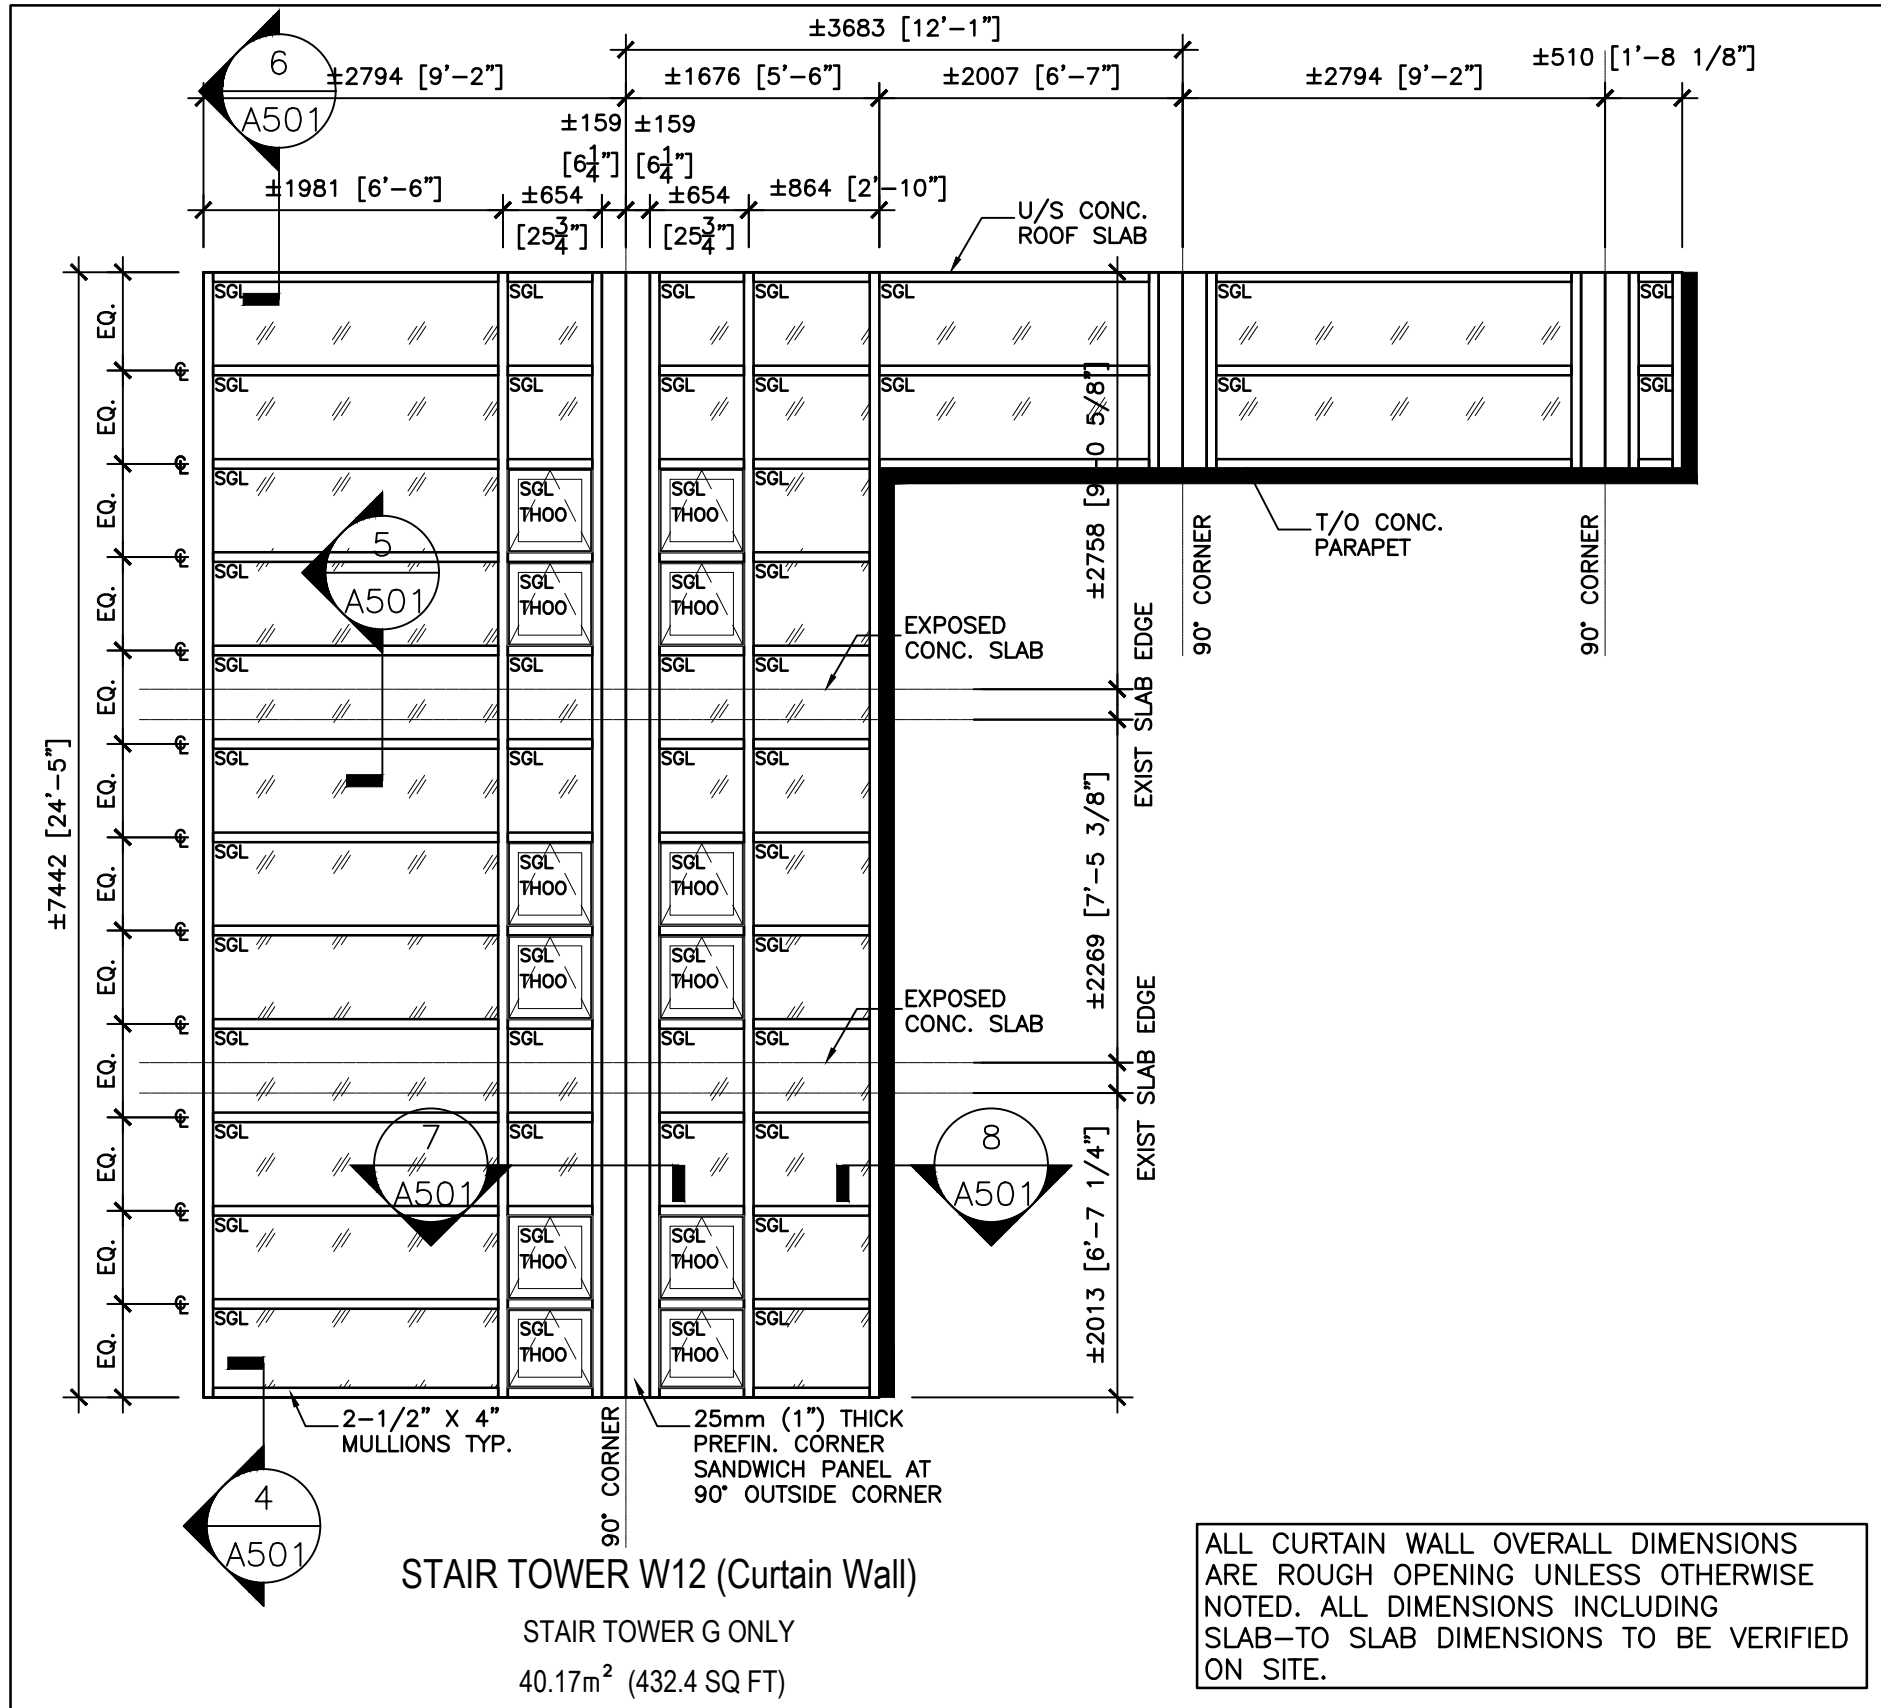

STAIR TOWER W12 (Curtain Wall)
STAIR TOWER G ONLY
40.17m² (432.4 SQ FT)

ALL CURTAIN WALL OVERALL DIMENSIONS ARE ROUGH OPENING UNLESS OTHERWISE NOTED. ALL DIMENSIONS INCLUDING SLAB-TO SLAB DIMENSIONS TO BE VERIFIED ON SITE.

ABBREVIATIONS:

F.S.	= FRAME SIZE
CL	= CENTER LINE
GL	= VISION GLASS
GL1	= OBSCURE GLASS (WASHROOMS)
THOO	= TOP HUNG OPEN-OUT (AWNING)
SGL	= SAFETY GLAZING
TGL	= TEMPERED GLASS

ALL DRAWINGS ARE THE PROPERTY OF THE ARCHITECT AND MUST BE RETURNED ON REQUEST.
THE CONTRACTOR SHALL CHECK ALL DIMENSIONS AND REPORT DISCREPANCIES TO THE ARCHITECT.
ALL DIMENSIONS ARE GIVEN IN MILLIMETRES UNLESS OTHERWISE INDICATED.
DO NOT SCALE DRAWINGS.

REVISIONS AND DISTRIBUTION LOG

No.	Date	Note
1	JAN 19, 2026	ISSUED FOR 75% REVIEW
2	JAN 30, 2026	ISSUED FOR 95% REVIEW
3	MAR 2, 2026	ISSUED FOR FINAL REVIEW
4	SEP 8, 2026	ISSUED FOR BUILDING PERMIT APPLICATION
5	SEP 24, 2026	ISSUED FOR TENDER

Project:

**TRENT UNIVERSITY
CHAMPLAIN COLLEGE**
NORTH QUAD WINDOW REPLACEMENT

1600 W Bank Dr, Peterborough, ON K9L 0G2

TRENT ONTARIO

Drawing Title:

**WINDOW AND DOOR
SCHEDULE**

Drawn By:	Checked By:	Date Checked:	Project No.
LR	OFM		25A110

Date Plotted:	Scale:
Sep 24, 2026 - 1:44pm	1:50

Drawing No.:	Revision No.:
--------------	---------------

A401

5

CMV GROUP
Architects

Seal:

101 - 20 Camden Street
Toronto, Ontario
M5V 1V1
www.cmvarch.com


T 416.506.1800 F 416.506.0956

FILE NAME: S:\2025 Projects\North Quad Window Replacement\Working\Drawings\25A110_A400 WINDOW SCHEDULE.dwg


FLOOR LEVEL	ROOM No	WINDOW TYPES	PRIOR TO EXIST. WINDOW REMOVAL										AFTER NEW WINDOW INSTALLATION										ADDITIONAL COMMENTS
			REMOVE AND SECURELY STORE EXIST. DRAPERY IN EACH ROOM FOR RE-INSTALLATION	REMOVE AND SECURELY STORE EXIST. BLINDS IN EACH ROOM FOR RE-INSTALLATION	MOVE EXIST. MOVEABLE FURNITURE IN ROOM AS REQUIRED	PROTECT EXIST. FIXED FURNITURE IN ROOM AS REQUIRED	PROTECT EXIST. WOOD WINDOW JAMES IN ROOM	PROTECT EXIST. WOOD WINDOW SHUTTER IN ROOM	PROTECT EXIST. RADIATOR BELOW WINDOW	PAINT EXIST. CONC. CEILING ABOVE WINDOW(S) MIN. 600mm FROM WINDOW TO MATCH EXIST.	REINSTALL EXIST. DRAPERY	REINSTALL EXIST. BLINDS	MOVE EXIST. MOVEABLE FURNITURE INTO ORIGINAL POSITION	REPAIR ANY AND ALL DAMAGE TO WOOD JAMES, SHUTTERS, WALLS, ETC. TO MATCH EXIST.	REMOVE ALL CONSTRUCTION DEBRIS, ETC. TO REINSTATE ROOM TO ORIGINAL CONDITION								
GROUND FLOOR LEVEL	G1	W6, W8R	●		●	●	●	●	●	●	●	●	●	●	●	●	●	ROOM INTERIOR INACCESSIBLE AT TIME OF SURVEY					
	G2	W6, W8R	●		●	●	●	●	●	●	●	●	●	●	●	●	●	ROOM INTERIOR INACCESSIBLE AT TIME OF SURVEY					
	G3	W6, W8R	●		●	●	●	●	●	●	●	●	●	●	●	●	●	ROOM INTERIOR INACCESSIBLE AT TIME OF SURVEY					
	G4	W2R, W4	●		●	●	●	●	●	●	●	●	●	●	●	●	●	ROOM INTERIOR INACCESSIBLE AT TIME OF SURVEY					
	G11	W8	●		●	●	●	●	●	●	●	●	●	●	●	●	●	ROOM INTERIOR INACCESSIBLE AT TIME OF SURVEY					
	G12	W6, W8	●		●	●	●	●	●	●	●	●	●	●	●	●	●	ROOM INTERIOR INACCESSIBLE AT TIME OF SURVEY					
	G13	W6, W8	●		●	●	●	●	●	●	●	●	●	●	●	●	●	ROOM INTERIOR INACCESSIBLE AT TIME OF SURVEY					
	G14	W6, W8R	●		●	●	●	●	●	●	●	●	●	●	●	●	●	ROOM INTERIOR INACCESSIBLE AT TIME OF SURVEY					
	G15	W6, W8R	●		●	●	●	●	●	●	●	●	●	●	●	●	●	ROOM INTERIOR INACCESSIBLE AT TIME OF SURVEY					
	H11	W8	●		●	●	●	●	●	●	●	●	●	●	●	●	●	ROOM INTERIOR INACCESSIBLE AT TIME OF SURVEY					
	H12	W9R	●		●	●	●	●	●	●	●	●	●	●	●	●	●	ROOM INTERIOR INACCESSIBLE AT TIME OF SURVEY					
	H13	W9 X2	●		●	●	●	●	●	●	●	●	●	●	●	●	●	ROOM INTERIOR INACCESSIBLE AT TIME OF SURVEY					
	H14	W8R	●		●	●	●	●	●	●	●	●	●	●	●	●	●	ROOM INTERIOR INACCESSIBLE AT TIME OF SURVEY					
	H15	W8R	●		●	●	●	●	●	●	●	●	●	●	●	●	●	ROOM INTERIOR INACCESSIBLE AT TIME OF SURVEY					
	I1	W2, W4	●		●	●	●	●	●	●	●	●	●	●	●	●	●						
	I2	W6, W8	●		●	●	●	●	●	●	●	●	●	●	●	●	●						
	I3	W8	●		●	●	●	●	●	●	●	●	●	●	●	●	●						
	I4	W8	●		●	●	●	●	●	●	●	●	●	●	●	●	●						
	I11	W8	●		●	●	●	●	●	●	●	●	●	●	●	●	●						
	I12	W8	●		●	●	●	●	●	●	●	●	●	●	●	●	●						
	I13	W9	●		●	●	●	●	●	●	●	●	●	●	●	●	●						
	I13.1	W8R	●		●	●	●	●	●	●	●	●	●	●	●	●	●	ROOM INTERIOR INACCESSIBLE AT TIME OF SURVEY					
	J11	W8	●		●	●	●	●	●	●	●	●	●	●	●	●	●						
	J12	W9R	●		●	●	●	●	●	●	●	●	●	●	●	●	●						
	J13	W9R	●		●	●	●	●	●	●	●	●	●	●	●	●	●						
	J14	W8R	●		●	●	●	●	●	●	●	●	●	●	●	●	●						
	J15	W8R	●		●	●	●	●	●	●	●	●	●	●	●	●	●						
	K1	W2, W4	●		●	●	●	●	●	●	●	●	●	●	●	●	●						
	K2	W6, W8	●		●	●	●	●	●	●	●	●	●	●	●	●	●						
	K3	W6, W8	●		●	●	●	●	●	●	●	●	●	●	●	●	●						
	K4	W6, W8	●		●	●	●	●	●	●	●	●	●	●	●	●	●						
	K11	W8	●		●	●	●	●	●	●	●	●	●	●	●	●	●						
	K12	W8	●		●	●	●	●	●	●	●	●	●	●	●	●	●						
	K13	W9R	●		●	●	●	●	●	●	●	●	●	●	●	●	●						
	K14	W9	●		●	●	●	●	●	●	●	●	●	●	●	●	●						
K15	W8R	●		●	●	●	●	●	●	●	●	●	●	●	●	●							
L11	W6, W8	●		●	●	●	●	●	●	●	●	●	●	●	●	●							
L12	W6, W8	●		●	●	●	●	●	●	●	●	●	●	●	●	●							
L13	W6, W8R	●		●	●	●	●	●	●	●	●	●	●	●	●	●							
L14	W6, W8R	●		●	●	●	●	●	●	●	●	●	●	●	●	●							
L15	W8R	●		●	●	●	●	●	●	●	●	●	●	●	●	●							
SECOND FLOOR LEVEL	G21	W5, W8	●	●	●	●	●	●	●	●	●	●	●	●	●	●	●						
	G22	W6, W8	●	●	●	●	●	●	●	●	●	●	●	●	●	●	●						
	G23	W6, W8	●	●	●	●	●	●	●	●	●	●	●	●	●	●	●	WOOD SHUTTER MISSING					
	G24	W6, W8R	●	●	●	●	●	●	●	●	●	●	●	●	●	●	●						
	G25	W6, W8R	●	●	●	●	●	●	●	●	●	●	●	●	●	●	●						
	G26	W12													●	●	●	STAIR CURTAINWALL, SEE DETAILS					
	G27	W4	●		●	●	●	●	●	●	●		●		●		●						
	GH2	W1M	●		●	●	●	●	●	●	●		●		●		●						
	H21	W8	●	●	●	●	●	●	●	●	●	●	●	●	●	●	●						
	H22	W9R	●	●	●	●	●	●	●	●	●	●	●	●	●	●	●						
	H23	W9	●	●	●	●	●	●	●	●	●	●	●	●	●	●	●						
	H24	W8R			●	●	●	●	●	●	●		●		●		●	DRAPERY MISSING					
	H25	W8R	●		●	●	●	●	●	●	●		●		●		●						
	H26	W11													●		●	STAIR CURTAINWALL, SEE DETAILS					
	I21	W5, W8	●		●	●	●	●	●	●	●		●		●		●						
	I22	W8	●		●	●	●	●	●	●	●		●		●		●						
	I23	W9	●		●	●	●	●	●	●	●		●		●		●						
	I24	W9	●		●	●	●	●	●	●	●		●		●		●						
	I25	W8R	●		●	●	●	●	●	●	●		●		●		●						
	I26	W10													●		●	STAIR CURTAINWALL, SEE DETAILS					
	J21	W8	●		●	●	●	●	●	●	●		●		●		●						
	J22	W9R	●		●	●	●	●	●	●	●		●		●		●						
	J23	W9R	●		●	●	●	●	●	●	●		●		●		●						
	J24	W8R	●		●	●	●	●	●	●	●		●		●		●						
J25	W5, W8R	●		●	●	●	●	●	●	●		●		●		●							
J26	W10R													●		●	STAIR CURTAINWALL, SEE DETAILS						
J29	W1M, W4M	●		●	●	●	●	●	●	●		●		●		●							
K21	W5, W8	●		●	●	●	●	●	●	●		●		●		●							
K22	W8	●		●	●	●	●	●	●	●		●		●		●							

FLOOR LEVEL	ROOM No	WINDOW TYPES	PRIOR TO EXIST. WINDOW REMOVAL										AFTER NEW WINDOW INSTALLATION										ADDITIONAL COMMENTS
			REMOVE AND SECURELY STORE EXIST. DRAPERY IN EACH ROOM FOR RE-INSTALLATION	REMOVE AND SECURELY STORE EXIST. BLINDS IN EACH ROOM FOR RE-INSTALLATION	MOVE EXIST. MOVEABLE FURNITURE IN ROOM AS REQUIRED	PROTECT EXIST. FIXED FURNITURE IN ROOM AS REQUIRED	PROTECT EXIST. WOOD WINDOW JAMES IN ROOM	PROTECT EXIST. WOOD WINDOW SHUTTER IN ROOM	PROTECT EXIST. RADIATOR BELOW WINDOW	PAINT EXIST. CONC. CEILING ABOVE WINDOW(S) MIN. 60mm DEPTH TO MATCH EXIST.	REINSTALL EXIST. DRAPERY	REINSTALL EXIST. BLINDS	MOVE EXIST. MOVEABLE FURNITURE INTO ORIGINAL POSITION	REPAIR ANY AND ALL DAMAGE DUE TO CONSTRUCTION TO MATCH EXIST.	REMOVE ALL CONSTRUCTION DEBRIS, ETC. TO REINSTATE ROOM TO ORIGINAL CONDITION								
SECOND FLOOR LEVEL (CONTINUED)	K23	W9R	●		●	●	●			●		●		●		●							
	K24	W9	●		●	●	●			●		●		●		●							
	K25	W8R	●		●	●	●			●		●		●		●							
	K26	W10																					
	L21	W6, W8	●		●	●	●	●		●		●		●		●							
	L22	W6, W8	●		●	●	●	●	●		●		●		●		●						
	L23	W6, W8R	●		●	●	●	●	●		●		●		●		●						
	L24	W6, W8R	●		●	●	●	●	●	●		●		●		●		●					
	L25	W5, W8R	●		●	●	●	●			●		●		●		●						
	L26	W10R																					
THIRD FLOOR LEVEL	L29	W1M, W4M	●		●	●	●	●			●		●		●		●						
	G31	W5, W8	●	●	●	●	●	●	●		●		●	●	●		●						
	G32	W6, W8	●	●	●	●	●	●	●		●		●	●	●		●						
	G33	W6, W8	●	●	●	●	●	●	●		●		●	●	●		●						
	G34	W6, W8R	●	●	●	●	●	●	●		●		●	●	●		●						
	G35	W6, W8R	●	●	●	●	●	●	●		●		●	●	●		●						
	G36	W12																					
	H30	W1, W3, W8R																					
	H31	W8	●		●	●	●	●			●		●		●		●						
	H32	W9R	●		●	●	●	●			●		●		●		●						
	H33	W9	●		●	●	●	●			●		●		●		●						
	H34	W8R	●		●	●	●	●	●		●		●		●		●						
	H35	W5, W8R	●		●	●	●	●			●		●		●		●						
	H36	W11, W14																					
	I30	W1, W8	●		●	●	●	●			●		●		●		●						
	I31	W5, W8	●		●	●	●	●			●		●		●		●						
	I32	W8	●		●	●	●	●			●		●		●		●						
	I33	W9	●		●	●	●	●			●		●		●		●						
	I34	W9	●		●	●	●	●			●		●		●		●						
	I35	W8R	●		●	●	●	●			●		●		●		●						
I36	W10																						
J31	W8	●		●	●	●	●			●		●		●		●							
J32	W9R	●		●	●	●	●			●		●		●		●							
J33	W9R	●		●	●	●	●			●		●		●		●							
J34	W8R	●		●	●	●	●			●		●		●		●							
J35	W5, W8R	●		●	●	●	●			●		●		●		●							
J36	W10R																						
K30	W1, W3R, W8	●		●	●	●	●			●		●		●		●							
K31	W5, W8	●		●	●	●	●			●		●		●		●							
K32	W8	●		●	●	●	●			●		●		●		●							
K33	W9R	●		●	●	●	●			●		●		●		●							
K34	W9	●		●	●	●	●			●		●		●		●							
K35	W8R	●		●	●	●	●			●		●		●		●							
K36	W10																						
L31	W6, W8	●		●	●	●	●	●		●		●		●		●							
L32	W6, W8	●		●	●	●	●	●		●		●		●		●							
L33	W6, W8R	●		●	●	●	●	●	●			●		●		●							
L34	W6, W8R	●		●	●	●	●	●	●			●		●		●							
L35	W5, W8R	●		●	●	●	●			●		●		●		●							
L36	W10R																						


FILE NAME: S:\2025 Projects\25A110 Trent University North Quad Window Replacement\Working Drawings\25A110 A501 DETAILS.dwg
ARCH D

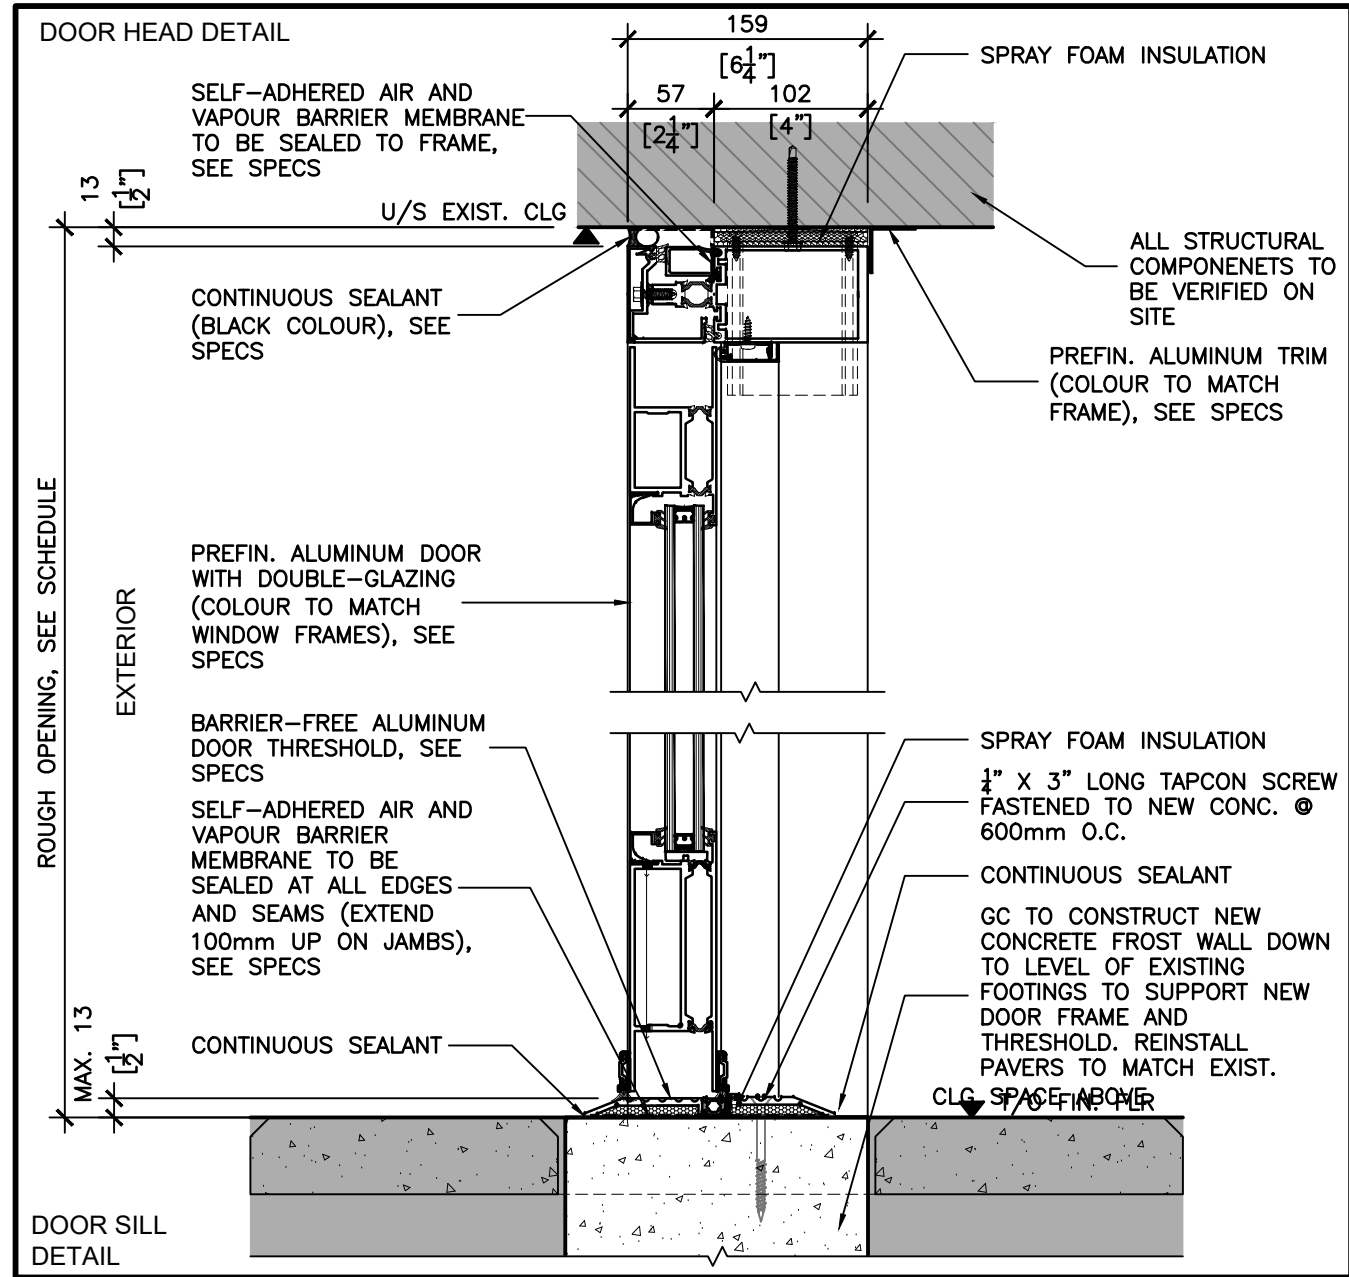


9 HEAD & SILL DETAIL @ DOOR D02
A501 SCALE: 1:5

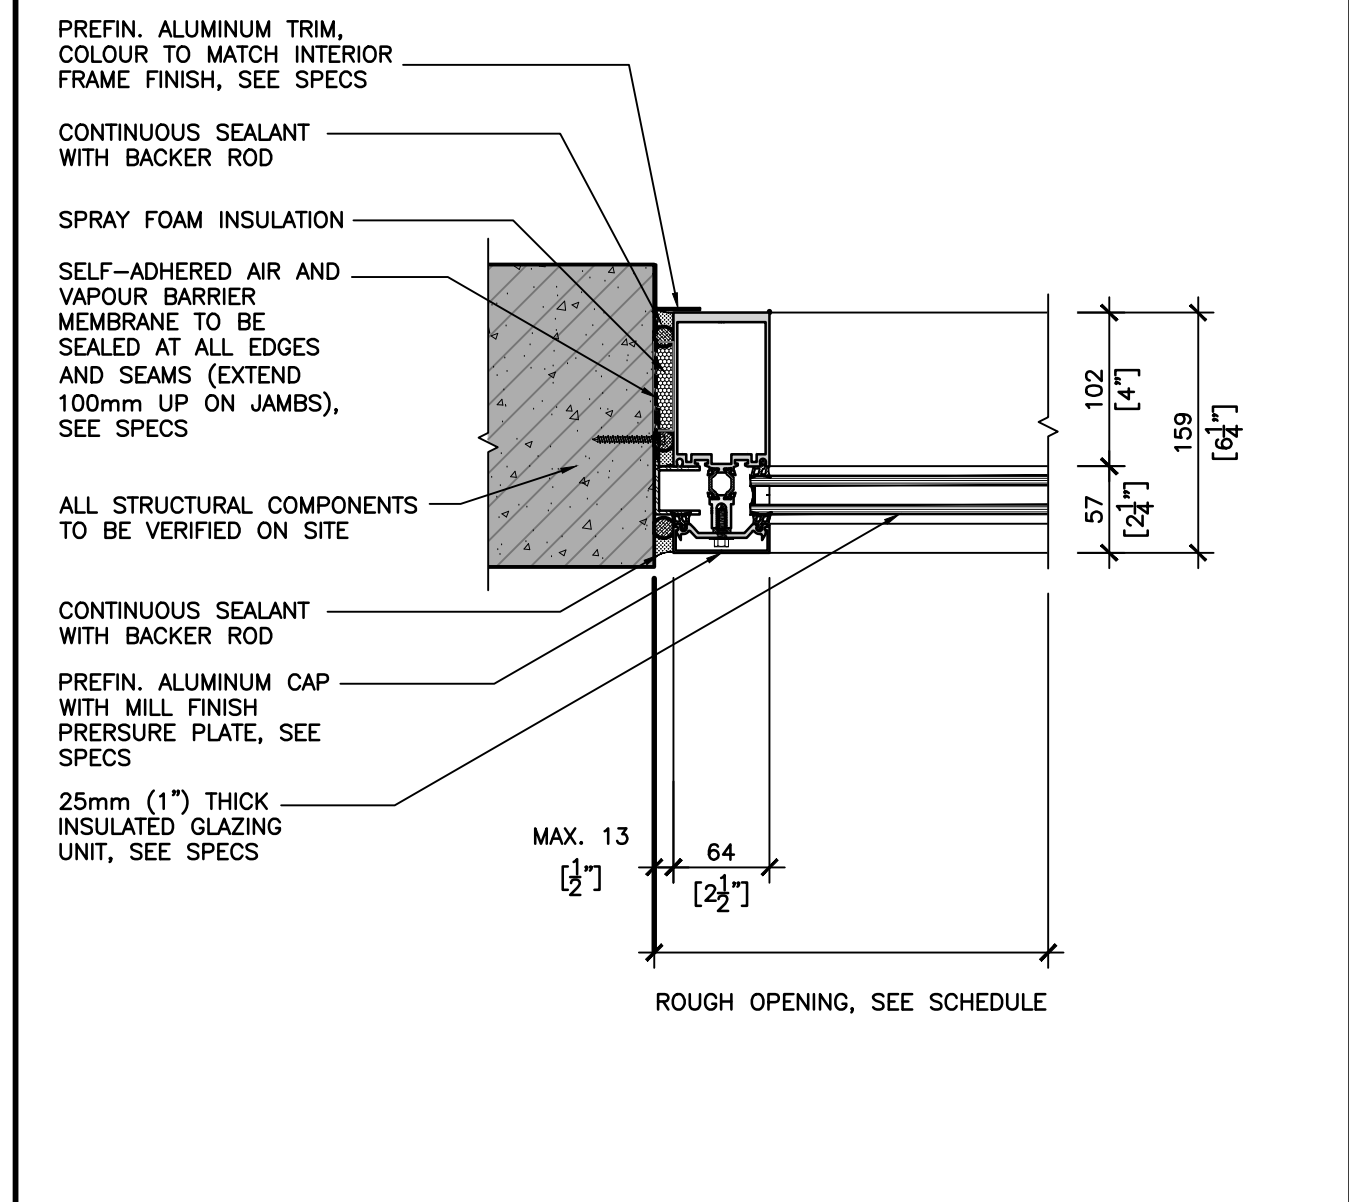


8 CURTAINWALL SECTION DETAIL @ JAMB
A501 SCALE: 1:5

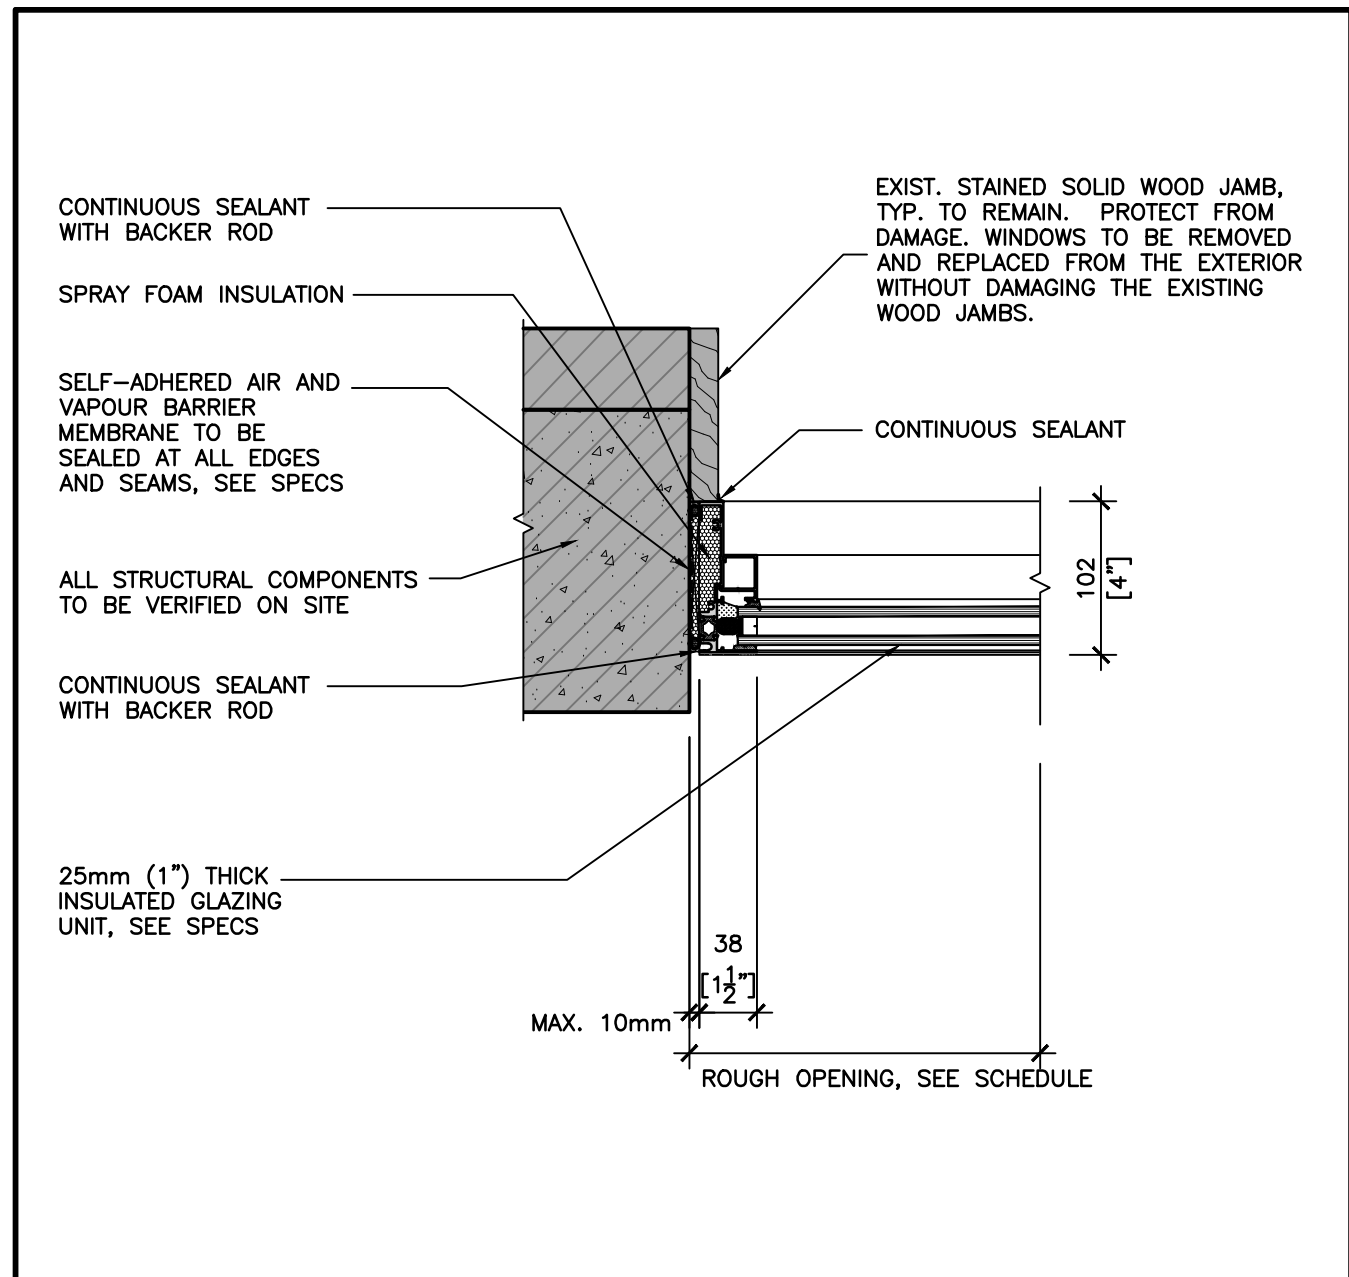


3 WINDOW SECTION DETAIL @ JAMB
A501 SCALE: 1:5

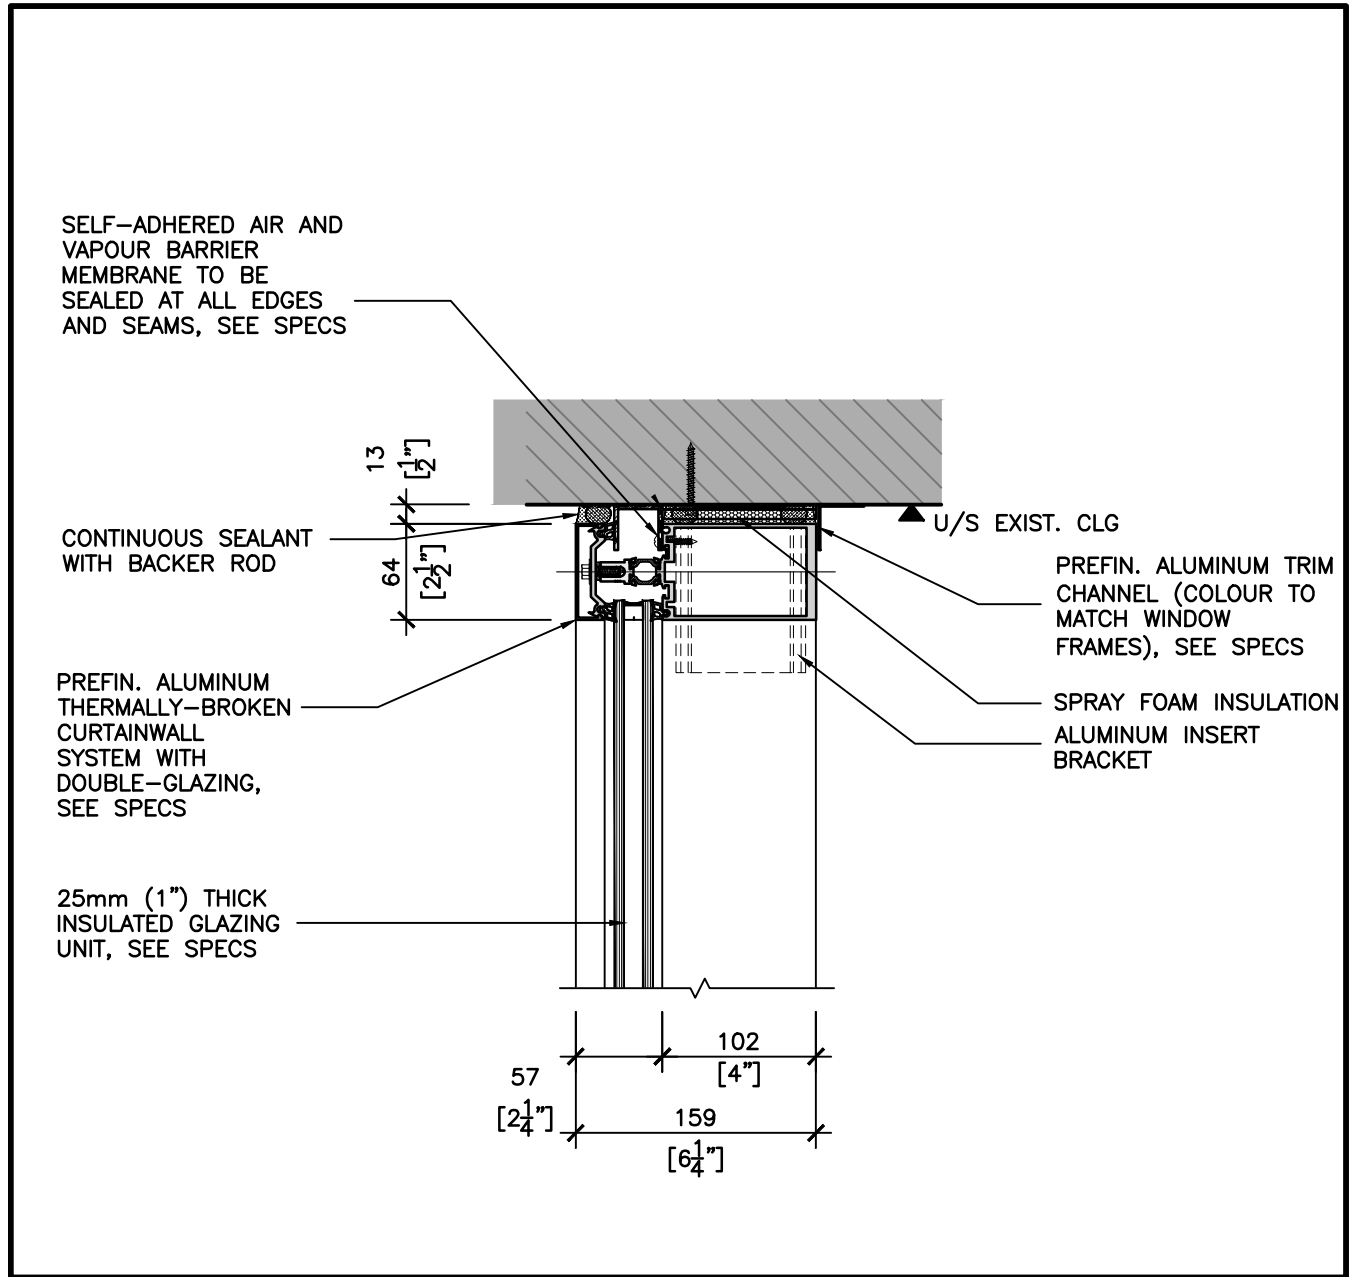


6 CURTAINWALL DETAIL @ ROOF SLAB
A501 SCALE: 1:5

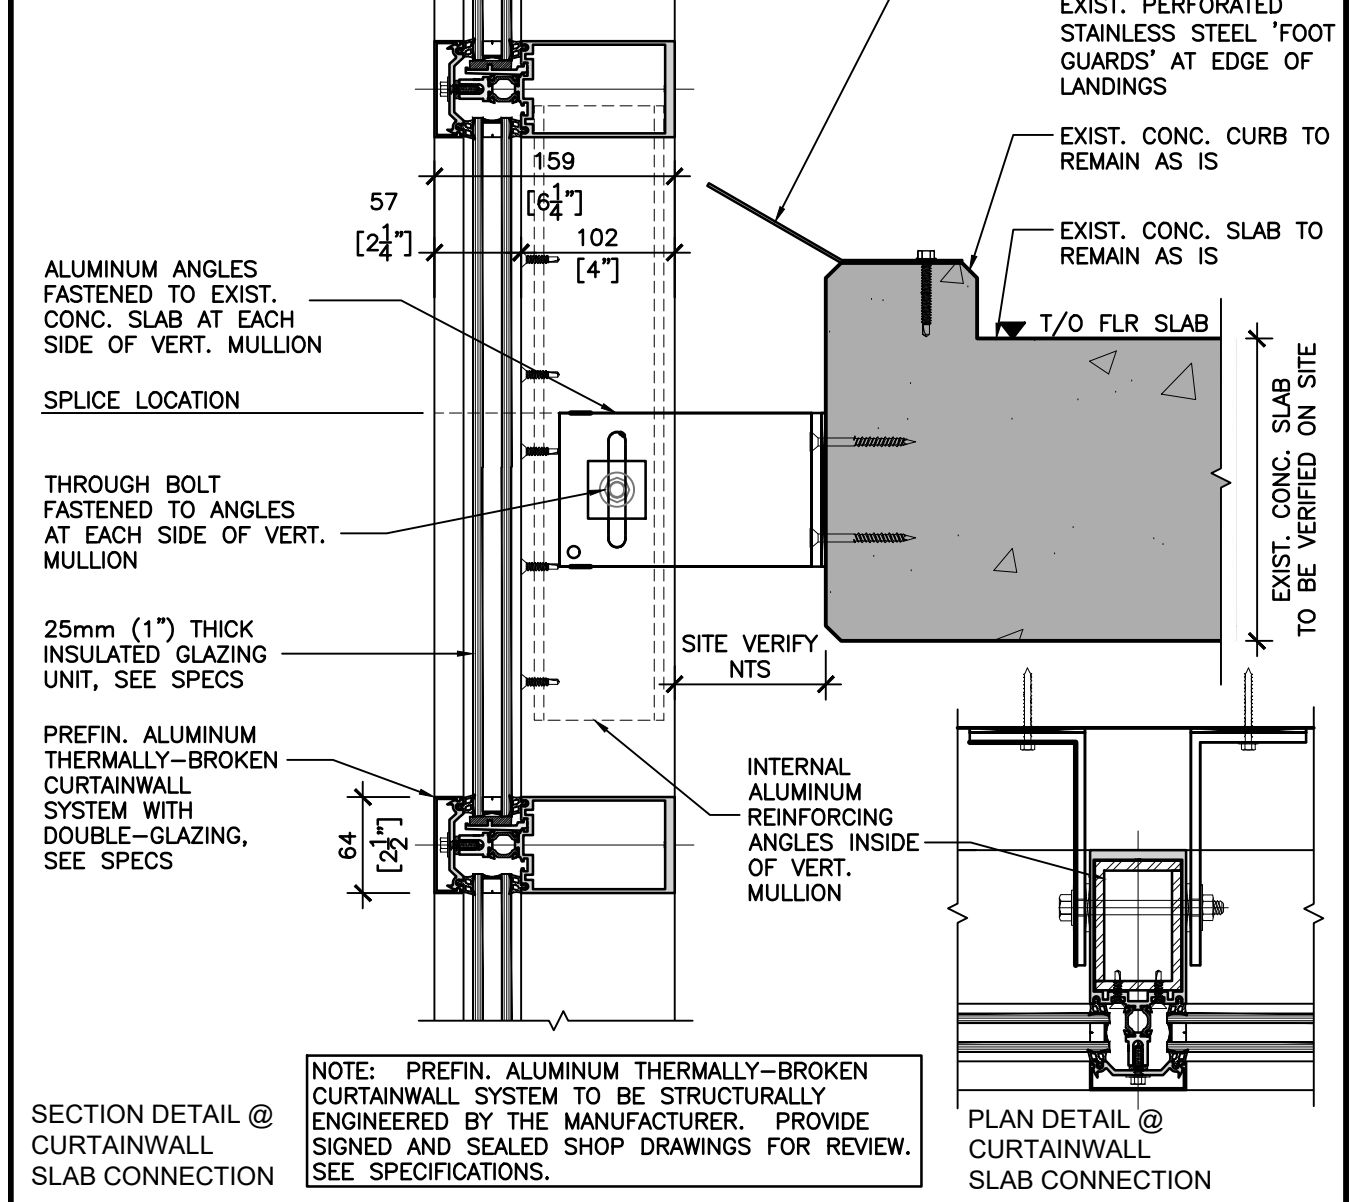


5 CURTAINWALL SECTION DETAIL @ SLAB
A501 SCALE: 1:5

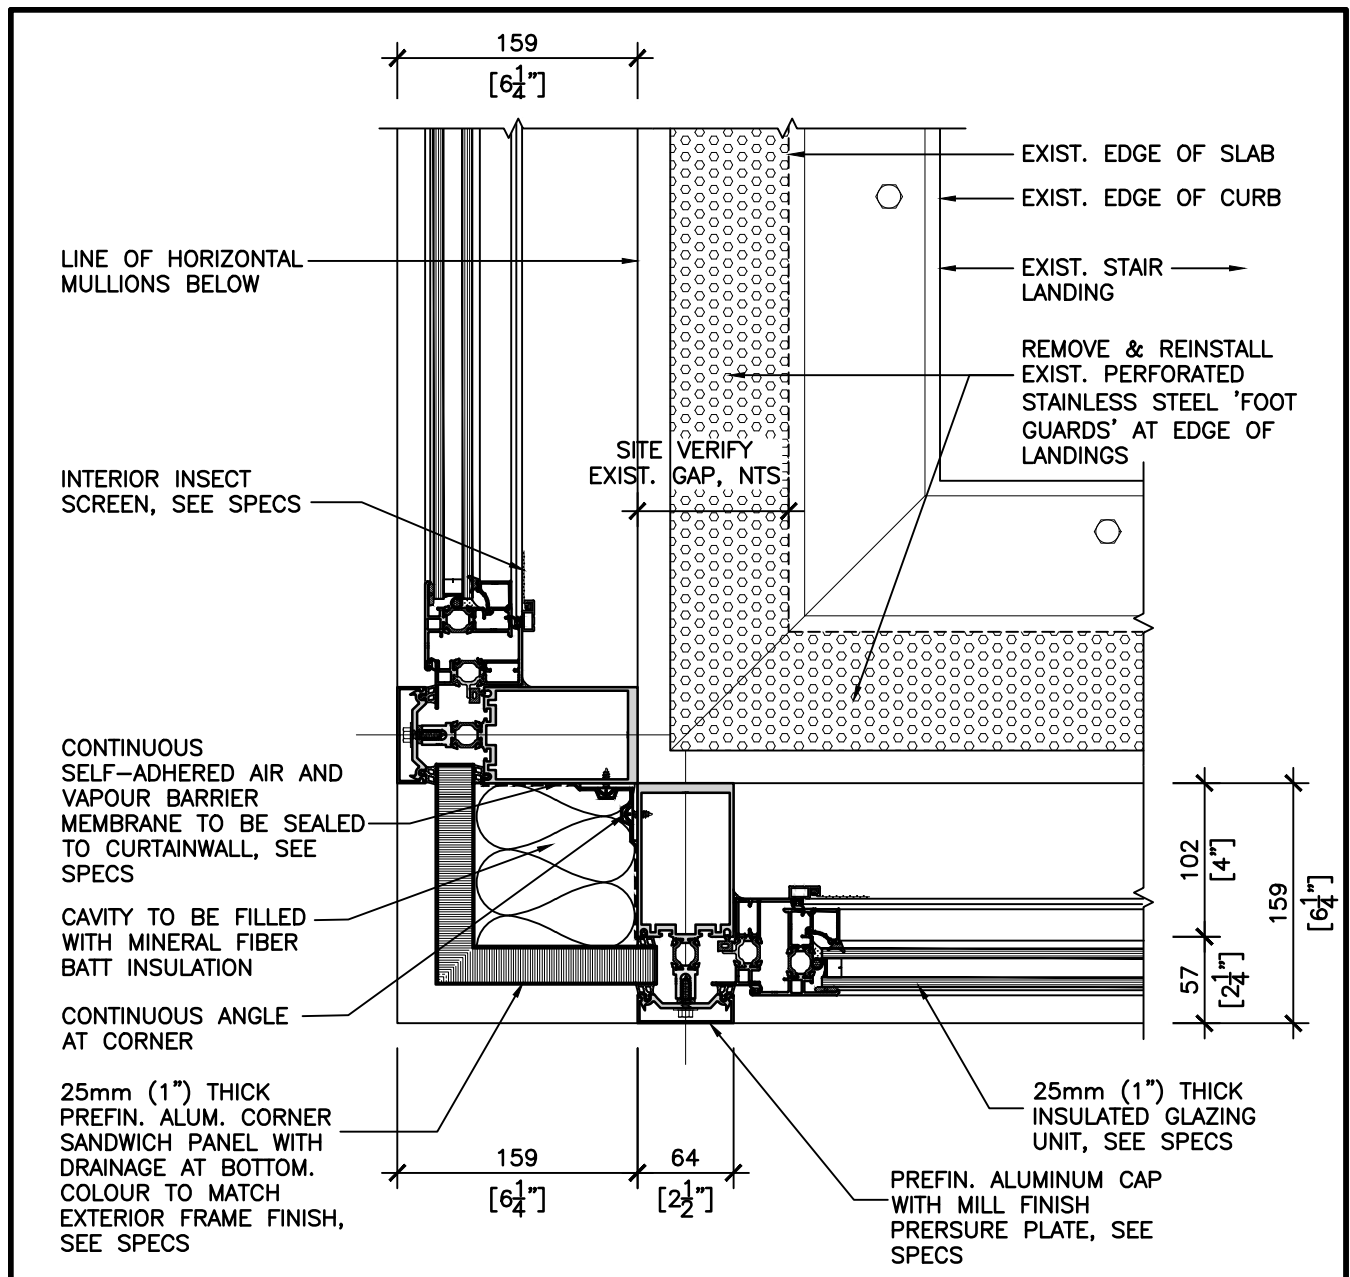


7 CURTAINWALL PLAN DETAIL @ CORNER
A501 SCALE: 1:5

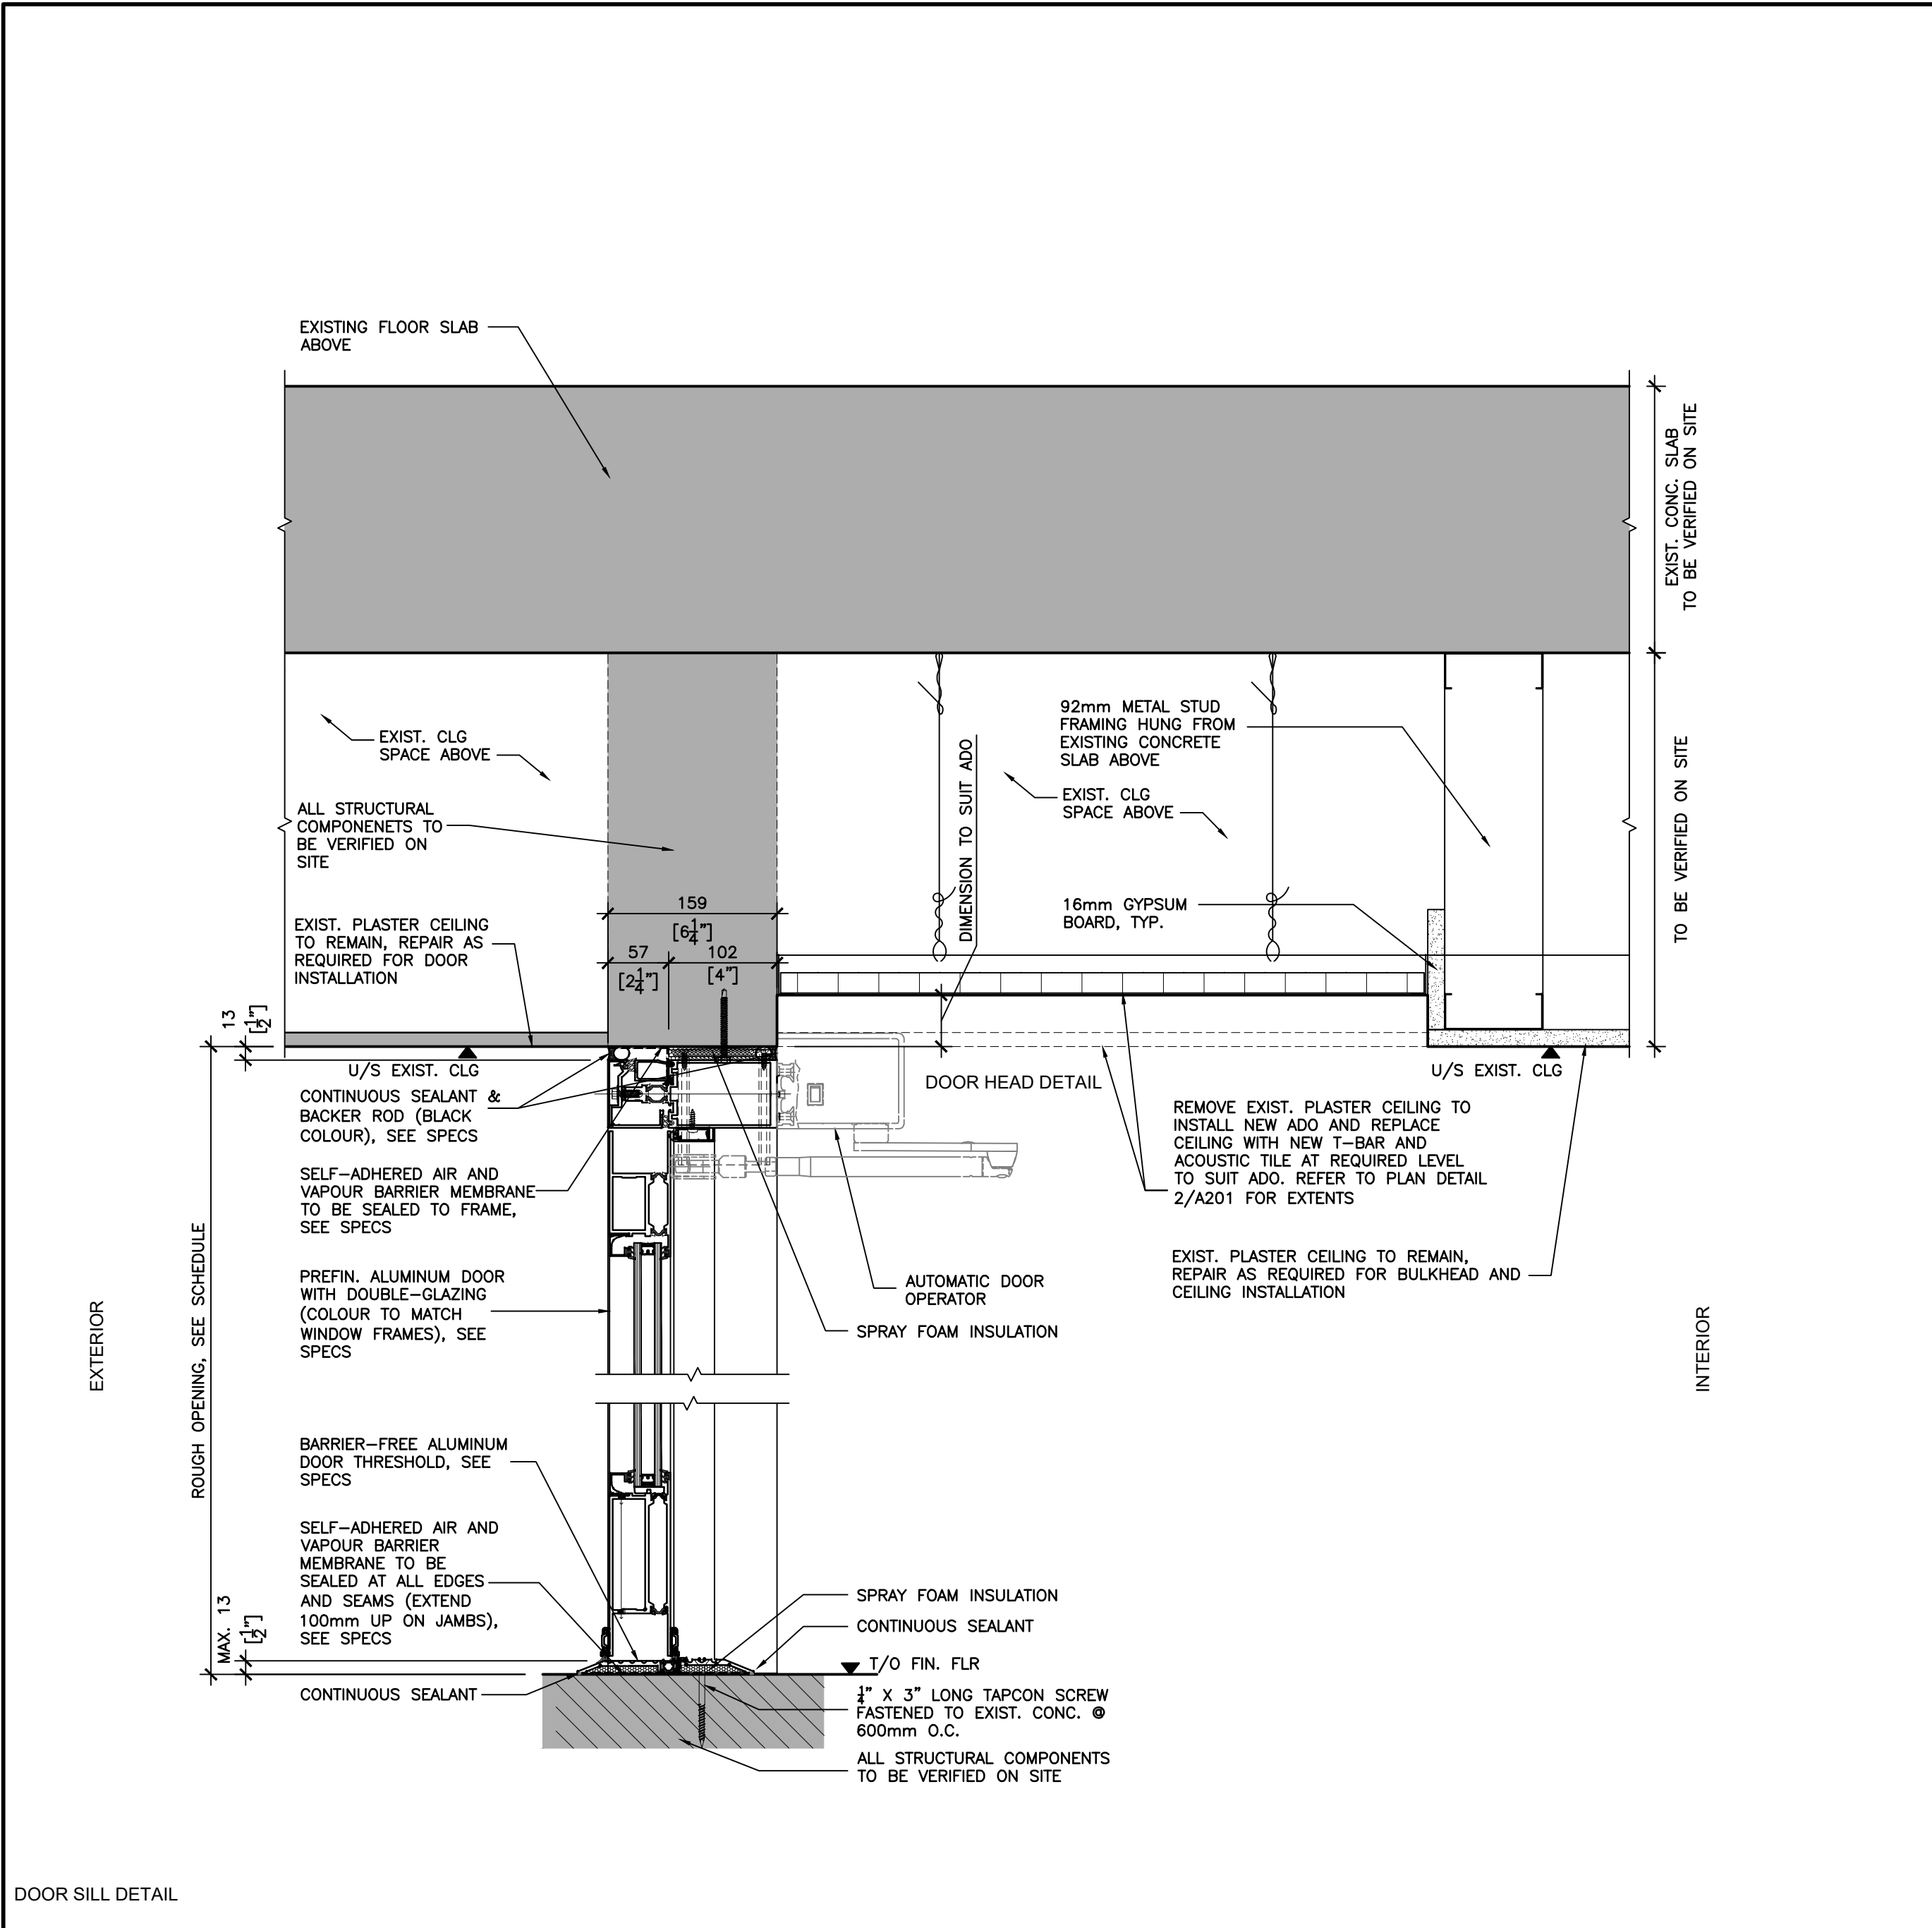

2 HEAD & SILL DETAIL @ DOOR D01
A501 SCALE: 1:5

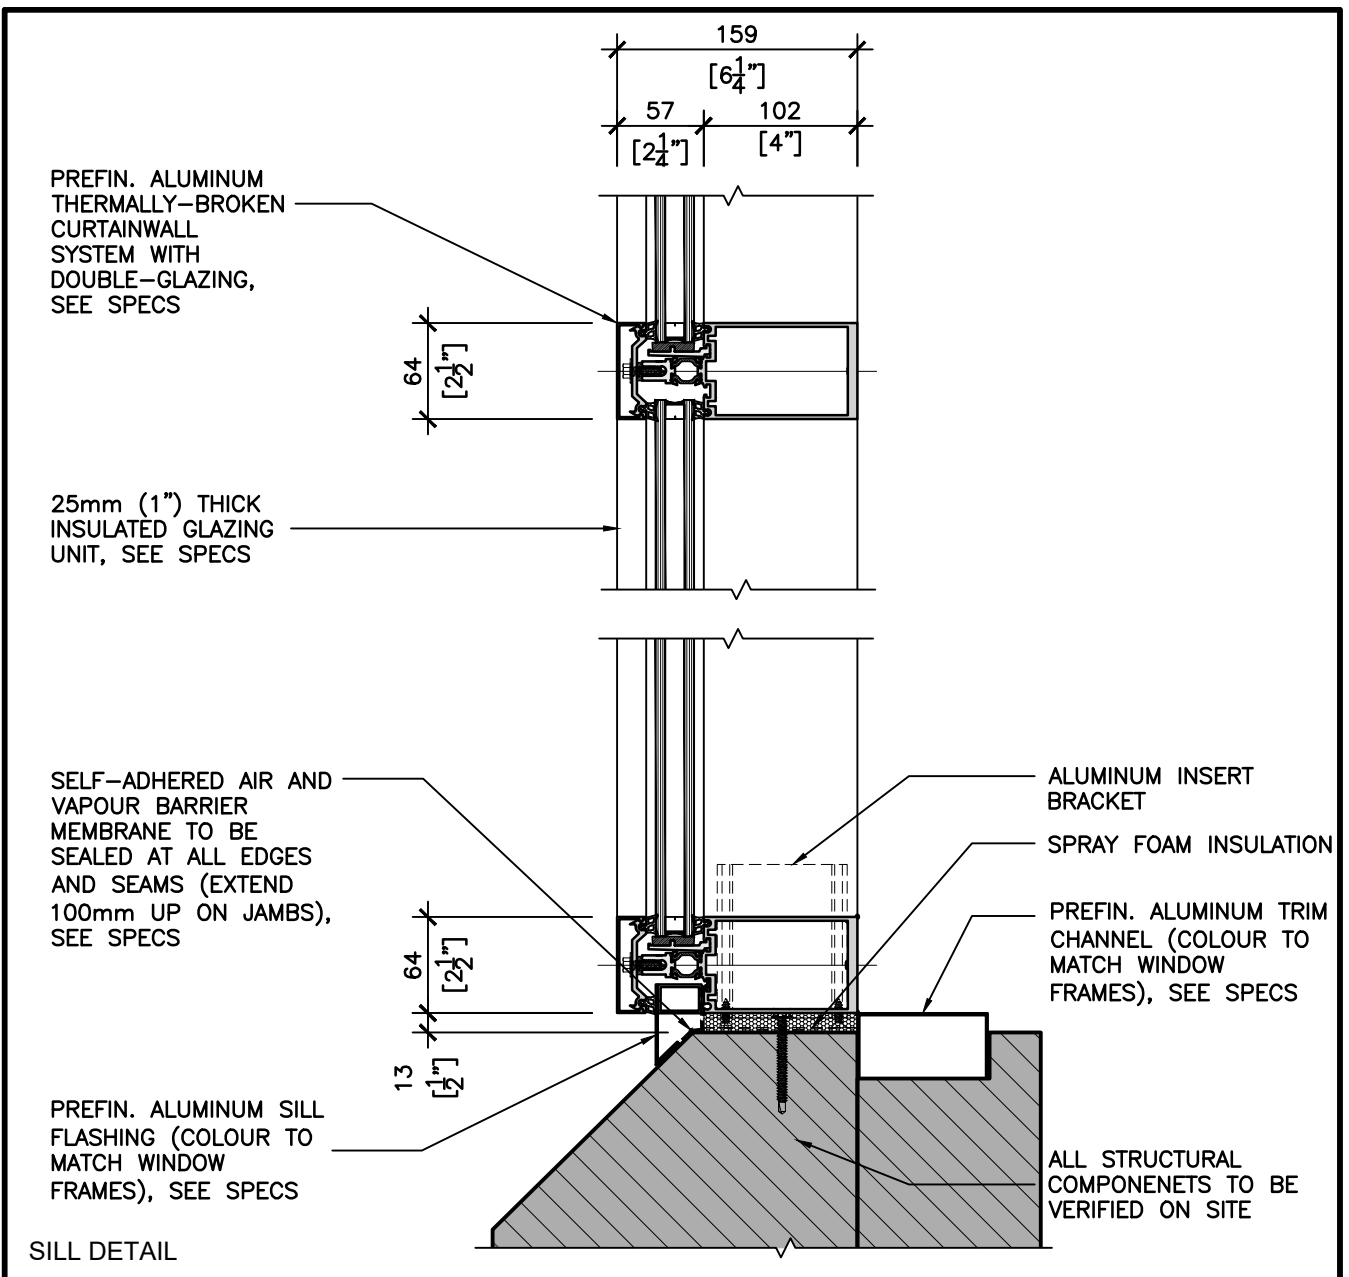

4 CURTAINWALL SECTION DETAIL @ SILL
A501 SCALE: 1:5

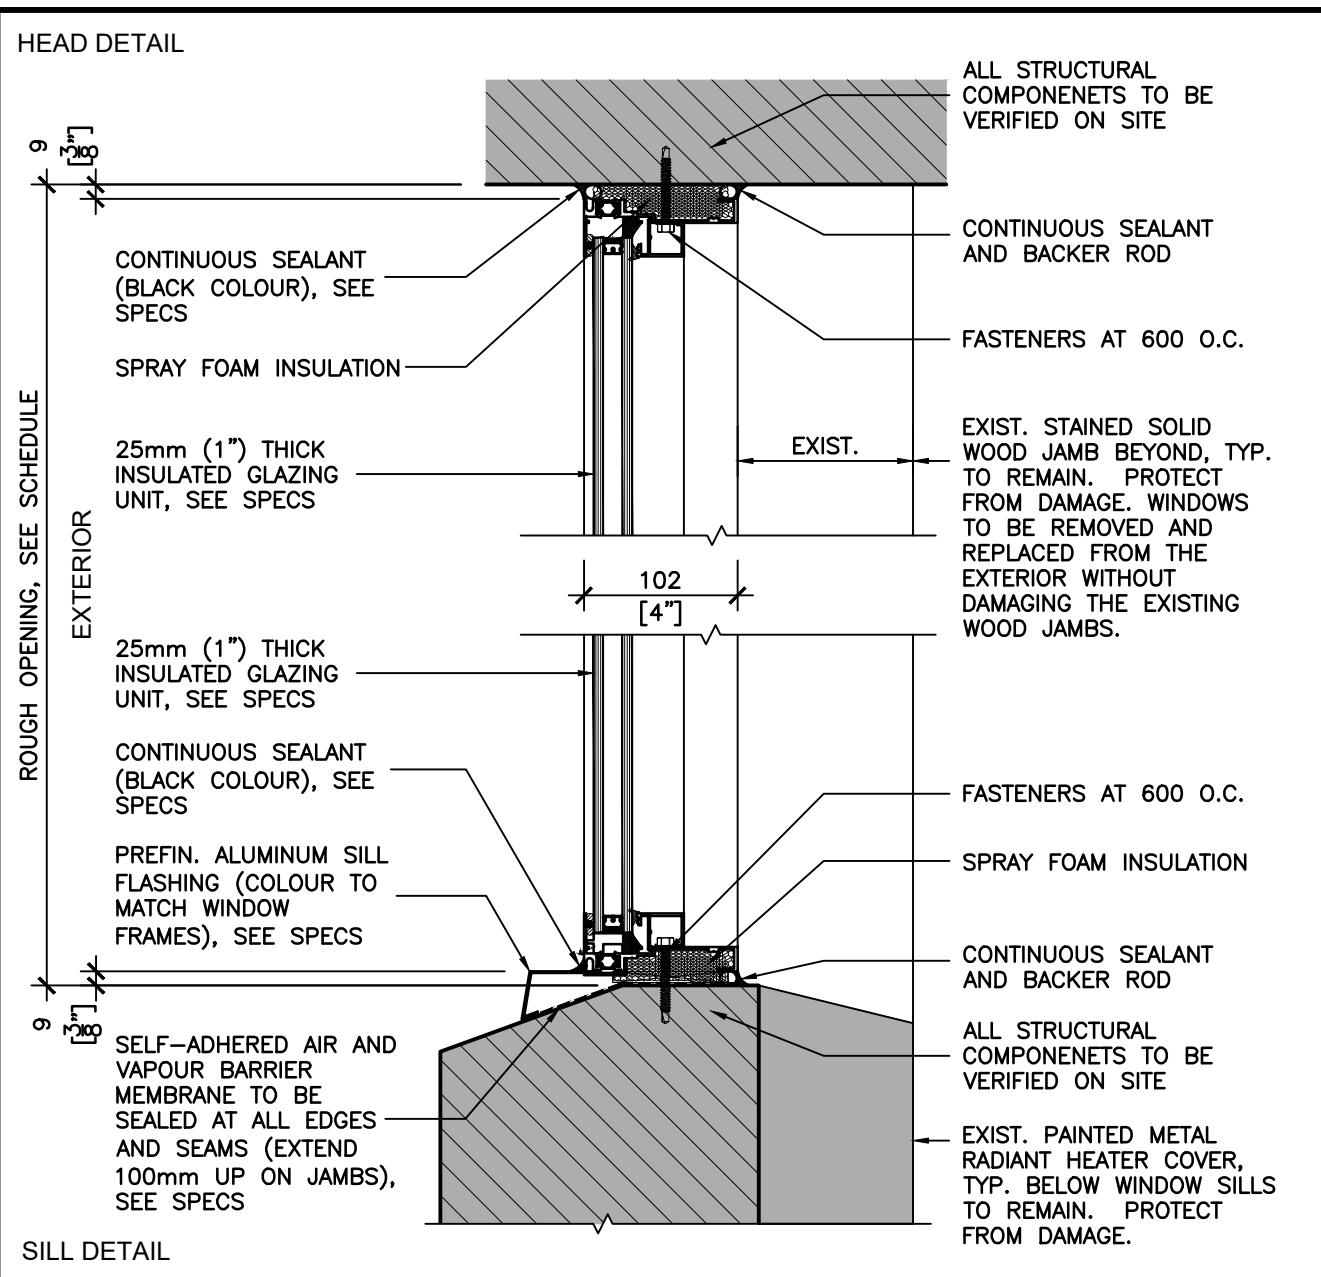

1 HEAD & SILL DETAIL @ FIXED WINDOW
A501 SCALE: 1:5

ALL DRAWINGS ARE THE PROPERTY OF THE ARCHITECT AND MUST BE RETURNED ON REQUEST.
THE CONTRACTOR SHALL CHECK ALL DIMENSIONS AND REPORT DISCREPANCIES TO THE ARCHITECT.
ALL DIMENSIONS ARE GIVEN IN MILLIMETRES UNLESS OTHERWISE INDICATED.
DO NOT SCALE DRAWINGS.

REVISIONS AND DISTRIBUTION LOG		
No.	Date	Note
1	JAN 19, 2026	ISSUED FOR 75% REVIEW
2	JAN 30, 2026	ISSUED FOR 95% REVIEW
3	MAR 2, 2026	ISSUED FOR FINAL REVIEW
4	SEP 8, 2026	ISSUED FOR BUILDING PERMIT APPLICATION
5	SEP 24, 2026	ISSUED FOR TENDER

101 - 20 Camden Street
Toronto, Ontario
M5V 1V1
www.cmvarch.com
T:416.506.1800 F:416.506.0956



Project:
**TRENT UNIVERSITY
CHAMPLAIN COLLEGE
NORTH QUAD WINDOW REPLACEMENT**
1600 W Bank Dr, Peterborough, ON K9L 0G2
TRENT ONTARIO

Drawing Title:
DETAILS

Drawn By: LR	Checked By: OFM	Date Checked:	Project No. 25A110
Date Plotted: Sep 24, 2026 - 1:46pm	Scale: AS NOTED	Revision No.:	

A501 5