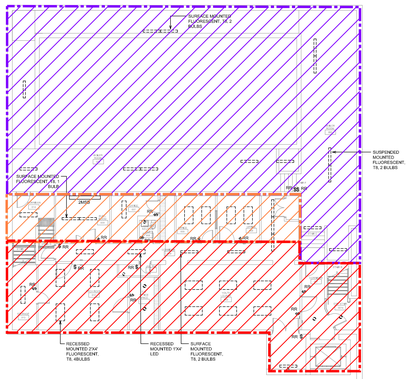

BASEMENT PLAN LIGHTING – DEMOLITION

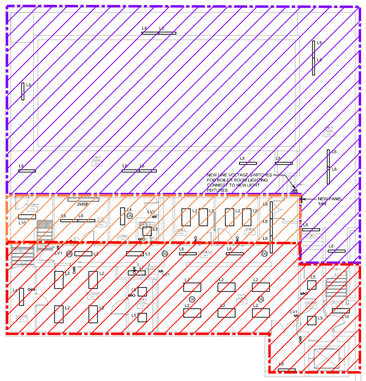

BASEMENT PLAN LIGHTING – NEW LAYOUT

NOTES: DEMOLITION:

1. DISCONNECT AND REMOVE ALL EXISTING LIGHT FIXTURES UNLESS OTHERWISE NOTED. MAKE SAFE EXISTING FEEDERS FOR RECONNECTION TO NEW LIGHT FIXTURES AND NEW CONTROLS. EXTEND EXISTING FEEDERS AND WIRING TO ACCOMMODATE NEW FIXTURE LOCATIONS AND CONTROLS.
2. DISPOSE OF / RECYCLE EXISTING FIXTURES AND PROVIDE RECYCLING CERTIFICATE.
3. REPAIR, PATCH AND REPAINT SURFACES BEING EXPOSED BY THE REMOVAL OF FIXTURES, ASSOCIATED WIRING AND JUNCTION BOXES. PAINTS AND FINISHES TO MATCH EXISTING SPACE. WHERE REPAINT CREATES VISIBLE DIFFERENCES, THE ENTIRE CONTRASTING SECTION MUST BE REPAINTED.
4. REMOVE ALL EXISTING LIGHT SWITCHES AND CONTROLS. CAP AND MAKE SAFE ALL FEEDERS/CONDUITS WHERE NEW CONTROLS ARE IN DIFFERENT LOCATIONS.
5. R – DENOTES EXISTING DEVICE TO BE REMOVED. DISCONNECT DEVICE. REMOVE ALL REDUNDANT CONDUIT AND WIRING AND MAKE SAFE. PROVIDE STAINLESS STEEL BLANK COVER PLATE.
6. RR – DENOTES EXISTING DEVICE TO BE REMOVED AND REPLACED WITH NEW DEVICE. DISCONNECT EXISTING DEVICE, EXTEND AND/OR MODIFY EXISTING WIRING AS REQUIRED, INSTALL NEW DEVICE AND RECONNECT TO NEW LIGHTING.

CONSTRUCTION NOTES:

1. ANY SYSTEM SHUT-DOWNS SHALL BE DONE AFTER HOURS OR WEEKENDS ONLY. WOP MUST BE PROVIDED FOUR (4) WEEKS IN ADVANCE. LIGHTING UPGRADES SHALL BE DONE IN THE EVENINGS OR ON WEEKENDS. WORK TO BE COMPLETED IN SECTION BY SECTION.

DRAWING NOTES:NEW

1. ALL EXISTING FIXTURES TO BE REMOVED AND REPLACED WITH NEW FIXTURES, UNLESS OTHERWISE NOTED.
   EXTEND AND RE-WORK EXISTING CONDUITS AND J-BOXES LOCATIONS AS REQUIRED. PROVIDE ALL NEW MOUNTING HARDWARE AND SUPPORTS TO INTEGRATE NEW FIXTURES AS REQUIRED.
   ADDITIONAL COSTS WILL BE ALLOWED TO EXTEND CIRCUITRY TO ACCOMMODATE NEW LIGHT LOCATIONS INDICATED ON THE PLANS.
2. BE RESPONSIBLE FOR ALL CUTTING AND PATCHING NECESSARY DUE TO THE REMOVAL OF REDUNDANT EXISTING ELECTRICAL DEVICES AND / OR EQUIPMENT. REPAIR, PATCH AND REPAINT SURFACES BEING EXPOSED DUE TO FIXTURE AND OTHER EQUIPMENT REMOVAL. PAINTS AND FINISHES TO MATCH EXISTING SPACE. WHERE REPAINT CREATES VISIBLE DIFFERENCES, THE ENTIRE CONTRASTING AREA MUST BE REPAINTED.
3. ALL NEW LIGHT FIXTURES TO BE CONNECTED TO EXISTING CIRCUITS AND NEW CONTROLS UNLESS OTHERWISE NOTED. EXISTING CIRCUITRY MUST BE EXTENDED AS NECESSARY.
4. INSTALL ALL NEW FIXTURES USING EXISTING INSTALLATION METHODS (I.E. RECESSED, SUSPENDED, SURFACE UNLESS OTHERWISE NOTED). ELECTRICAL CONTRACTOR MUST CONFIRM ALL MOUNTING PRIOR TO ORDERING AND INSTALL AT NO ADDITIONAL COST TO THE PROJECT.
5. ALL NEW FIXTURES ARE TO BE INDEPENDENTLY SUPPORTED FROM STRUCTURE. SUSPENDED CEILING SYSTEMS SHALL NOT BE USED TO SUPPORT FIXTURES.
6. CONTRACTOR TO VERIFY ALL FIXTURE TYPES AND SIZES ON SITE PRIOR TO ORDERING OF FIXTURES TO ENSURE ALL NEW FIXTURES ARE SUITABLE FOR THE INTENDED USE. PROVIDE 'PATCH' RINGS FOR RECESSED APPLICATIONS WHERE REQUIRED. ADDITIONAL COSTS TO THE PROJECT SHALL NOT BE ALLOWED WHEN CHANGING MOUNTING TYPES.
7. NOT NECESSARILY ALL EXISTING LIGHT SWITCHES AND CONTROLS ARE INDICATED. CONTRACTOR TO VERIFY LOCATIONS OF ALL EXISTING SWITCHES AND CONTROLS PRIOR TO SUBMITTING PRICE.
8. ALL EXISTING FIXTURES INDICATED TO REMAIN, SHALL BE RECONNECTED TO EXISTING CIRCUITS AND CONTROLS IF DISCONNECTED DURING CONSTRUCTION.
9. ALL NEW LIGHT SWITCHES AND CONTROLS TO BE RECONNECTED TO NEW LIGHT FIXTURES AND NEW CONTROL DEVICES. EXTEND AND REWORK EXISTING CONDUITS, FEEDERS AND J-BOXES AS REQUIRED FOR A COMPLETE OPERATING SYSTEM.
   ALL NEW LOW VOLTAGE WIRING REQUIRED FOR THE NEW LIGHTING CONTROL DEVICES TO BE RUN IN SEPARATE CONDUITS.
10. RR – DENOTES NIGHT LIGHT. FIXTURE IS UN-SWITCHED.

MCW Consultants Ltd.
Vancouver Calgary Edmonton Saskatoon Winnipeg Toronto Thunder Bay Ottawa Markham Saint John Halifax
Global
Owen's Quay Terminal
207 Queen's Quay West, Suite 610
Toronto, Ontario M5J 1A7
Tel: 416.598.0422
Fax: 416.598.0264
www.mcw.com

SEAL:

PERMIT:

KEY PLAN:

No.	Issuance	Date
4	ISSUED FOR TENDER	25-06-07
3	ISSUED FOR TENDER REVIEW	25-07-23
2	RE-ISSUED FOR FINAL REVIEW	25-03-31
1	FINAL REVIEW	25-02-28

Client Name
West Scarborough Neighbourhood Community Centre
313 Pharmacy Ave, Toronto, ON

PROJECT NO: 22241M	DRAWN: KS
SCALE: 1:100	CHECKED: OO
ISSUED: 23 July, 2025	

SHEET NAME:
BASEMENT FLOOR PLAN LIGHTING - NEW AND DEMOLITION

SHEET NUMBER:
E2-01

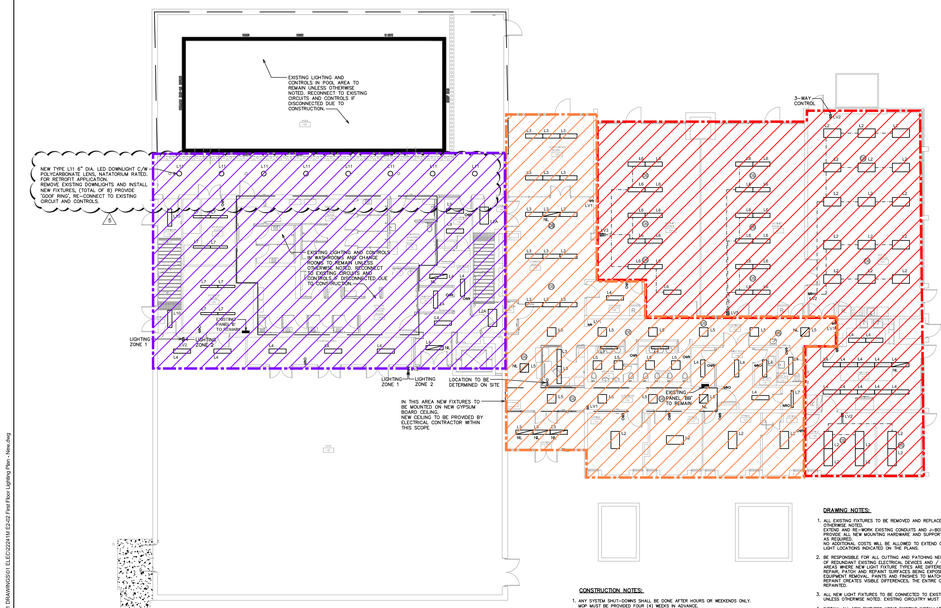

CONSTRUCTION NOTES:

1. ANY SYSTEM SHUT-DOWNS SHALL BE DONE AFTER HOURS OR WEEKENDS ONLY. WOP MUST BE PROVIDED FOUR (4) WEEKS IN ADVANCE. LIGHTING UPGRADES SHALL BE DONE IN THE EVENINGS OR ON WEEKENDS. WORK TO BE COMPLETED IN SECTION BY SECTION.

DRAWING NOTES:

1. ALL EXISTING FIXTURES TO BE REMOVED AND REPLACED WITH NEW FIXTURES, UNLESS OTHERWISE NOTED.
   EXTEND AND RE-WORK EXISTING CONDUITS AND J-BOXES LOCATIONS AS REQUIRED. PROVIDE ALL NEW MOUNTING HARDWARE AND SUPPORTS TO INTEGRATE NEW FIXTURES AS REQUIRED.
   ADDITIONAL COSTS WILL BE ALLOWED TO EXTEND CIRCUITRY TO ACCOMMODATE NEW LIGHT LOCATIONS INDICATED ON THE PLANS.
2. BE RESPONSIBLE FOR ALL CUTTING AND PATCHING NECESSARY DUE TO THE REMOVAL OF REDUNDANT EXISTING ELECTRICAL DEVICES AND / OR EQUIPMENT. I.E. COVES AND ACCESS PANELS. REPAIR, PATCH AND REPAINT SURFACES BEING EXPOSED DUE TO FIXTURE AND OTHER EQUIPMENT REMOVAL. PAINTS AND FINISHES TO MATCH EXISTING SPACE. WHERE REPAINT CREATES VISIBLE DIFFERENCES, THE ENTIRE CONTRASTING AREA MUST BE REPAINTED.
3. ALL NEW LIGHT FIXTURES TO BE CONNECTED TO EXISTING CIRCUITS AND NEW CONTROLS UNLESS OTHERWISE NOTED. EXISTING CIRCUITRY MUST BE EXTENDED AS NECESSARY.
4. INSTALL ALL NEW FIXTURES USING EXISTING INSTALLATION METHODS (I.E. RECESSED, SUSPENDED, SURFACE UNLESS OTHERWISE NOTED). ELECTRICAL CONTRACTOR MUST CONFIRM ALL MOUNTING PRIOR TO ORDERING AND INSTALL AT NO ADDITIONAL COST TO THE PROJECT.
5. ALL NEW FIXTURES ARE TO BE INDEPENDENTLY SUPPORTED FROM STRUCTURE. SUSPENDED CEILING SYSTEMS SHALL NOT BE USED TO SUPPORT FIXTURES.
6. CONTRACTOR TO VERIFY ALL FIXTURE TYPES AND SIZES ON SITE PRIOR TO ORDERING OF FIXTURES TO ENSURE ALL NEW FIXTURES ARE SUITABLE FOR THE INTENDED USE. PROVIDE 'PATCH' RINGS FOR RECESSED APPLICATIONS WHERE REQUIRED. ADDITIONAL COSTS TO THE PROJECT SHALL NOT BE ALLOWED WHEN CHANGING MOUNTING TYPES.
7. NOT NECESSARILY ALL EXISTING LIGHT SWITCHES AND CONTROLS ARE INDICATED. CONTRACTOR TO VERIFY LOCATIONS OF ALL EXISTING SWITCHES AND CONTROLS PRIOR TO SUBMITTING PRICE.
8. ALL EXISTING FIXTURES INDICATED TO REMAIN, SHALL BE RECONNECTED TO EXISTING CIRCUITS AND CONTROLS IF DISCONNECTED DURING CONSTRUCTION.
9. ALL NEW LIGHT SWITCHES AND CONTROLS TO BE RECONNECTED TO NEW LIGHT FIXTURES AND NEW CONTROL DEVICES. EXTEND AND REWORK EXISTING CONDUITS, FEEDERS AND J-BOXES AS REQUIRED FOR A COMPLETE OPERATING SYSTEM.
   ALL NEW LOW VOLTAGE WIRING REQUIRED FOR THE NEW LIGHTING CONTROL DEVICES TO BE RUN IN SEPARATE CONDUITS.
10. NL – DENOTES NIGHT LIGHT. FIXTURE IS UN-SWITCHED.

MCW Consultants Ltd.
Vancouver Calgary Edmonton Saskatoon Winnipeg Toronto Thunder Bay Ottawa Markham Saint John Halifax
Global
Owen's Quay Terminal
207 Queen's Quay West, Suite 610
Toronto, Ontario M5J 1A7
Tel: 416.598.0422
Fax: 416.598.0264
www.mcw.com

SEAL:

PERMIT:

KEY PLAN:

No.	Issuance	Date
5	ISSUED FOR ADD 001	25-11-17
4	ISSUED FOR TENDER	25-06-07
3	ISSUED FOR TENDER REVIEW	25-07-23
2	RE-ISSUED FOR FINAL REVIEW	25-03-31
1	FINAL REVIEW	25-02-28

Client Name
West Scarborough Neighbourhood Community Centre
313 Pharmacy Ave, Toronto, ON

PROJECT NO: 22241M	DRAWN: KS
SCALE: 1:100	CHECKED: OO
ISSUED: 23 July, 2025	

SHEET NAME:
FIRST FLOOR PLAN LIGHTING - NEW

SHEET NUMBER:
E2-02

PHASE A
PHASE B
PHASE C

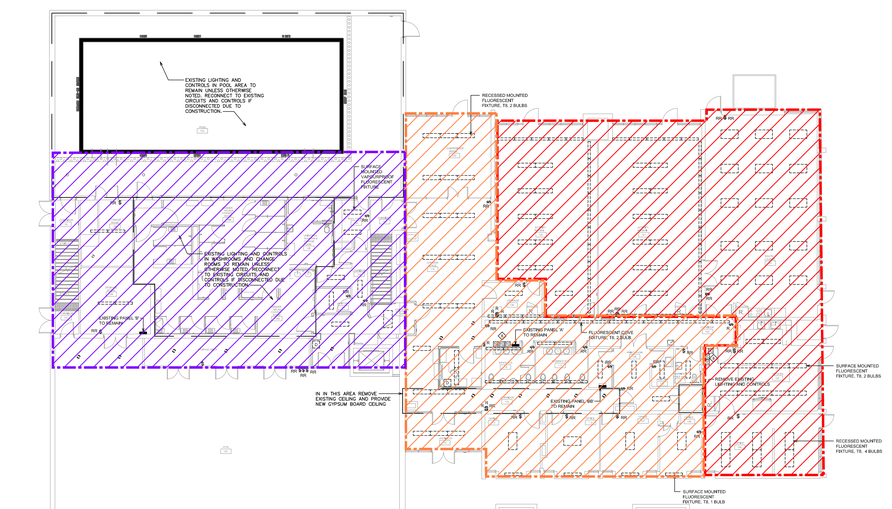

NOTES:

1. DISCONNECT AND REMOVE ALL EXISTING LIGHT FIXTURES UNLESS OTHERWISE NOTED. MAKE SAFE EXISTING FEEDERS FOR RECONNECTION TO NEW LIGHT FIXTURES AND NEW CONTROLS. EXTEND EXISTING FEEDERS AND WIRING TO ACCOMMODATE NEW FIXTURE LOCATIONS AND CONTROLS.
2. DISPOSE OF / RECYCLE EXISTING FIXTURES AND PROVIDE RECYCLING CERTIFICATE.
3. REPAIR, PATCH AND REPAINT ALL SURFACES BEING EXPOSED BY THE REMOVAL OF FIXTURES, ASSOCIATED WIRING AND JUNCTION BOXES. PAINTS AND FINISHES TO MATCH EXISTING SPACE. WHERE REPAINT CREATES VISIBLE DIFFERENCES, THE ENTIRE CONTRASTING SECTION MUST BE REPAINTED.
4. REMOVE ALL EXISTING LIGHT SWITCHES AND CONTROLS. CAP AND MAKE SAFE ALL FEEDERS/CONDUITS WHERE NEW CONTROLS ARE IN DIFFERENT LOCATIONS.
6. R – DENOTES EXISTING DEVICE TO BE REMOVED. DISCONNECT DEVICE, REMOVE ALL REDUNDANT CONDUIT AND WIRING AND MAKE SAFE. PROVIDE STAINLESS STEEL BLANK COVER PLATE.
7. RR – DENOTES EXISTING DEVICE TO BE REMOVED AND REPLACED WITH NEW DEVICE. DISCONNECT EXISTING DEVICE, EXTEND AND/OR MODIFY EXISTING WIRING AS REQUIRED, INSTALL NEW DEVICE AND RECONNECT TO NEW LIGHTING.
8. EXISTING TIME SWITCHES CONTROLLING EXTERIOR LIGHTING TO BE DISCONNECTED. REFER TO DRAWING E2-0A FOR MORE INFORMATION.
   TYPICAL FOR TIMER ON SECOND FLOOR.

CONSTRUCTION NOTES:

1. ANY SYSTEM SHUT-DOWNS SHALL BE DONE AFTER HOURS OR WEEKENDS ONLY. WOP MUST BE PROVIDED FOUR (4) WEEKS IN ADVANCE. LIGHTING UPGRADES SHALL BE DONE IN THE EVENINGS OR ON WEEKENDS. WORK TO BE COMPLETED IN SECTION BY SECTION.

MCW Consultants Ltd.
Vancouver Calgary Edmonton Saskatoon Winnipeg Toronto Thunder Bay Ottawa Markham Saint John Halifax
Global
Owen's Quay Terminal
207 Queen's Quay West, Suite 610
Toronto, Ontario M5J 1A7
Tel: 416.598.0422
Fax: 416.598.0264
www.mcw.com

SEAL:

PERMIT:

KEY PLAN:

No.	Issuance	Date
4	ISSUED FOR TENDER	25-06-07
3	ISSUED FOR TENDER REVIEW	25-07-23
2	RE-ISSUED FOR FINAL REVIEW	25-03-31
1	FINAL REVIEW	25-02-28

Client Name
West Scarborough Neighbourhood Community Centre
313 Pharmacy Ave, Toronto, ON

PROJECT NO: 22241M	DRAWN: KS
SCALE: 1:100	CHECKED: OO
ISSUED: 23 July, 2025	

SHEET NAME:
FIRST FLOOR PLAN LIGHTING - DEMOLITION

SHEET NUMBER:
E2-02A

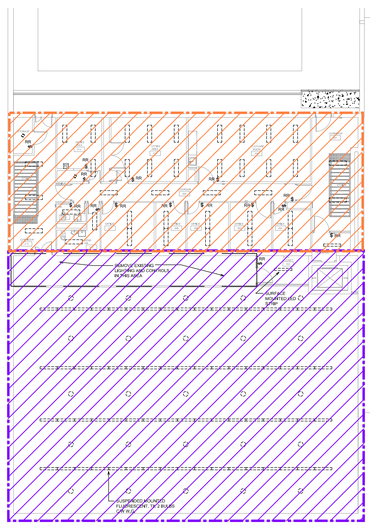

SECOND FLOOR PLAN LIGHTING – DEMOLITION

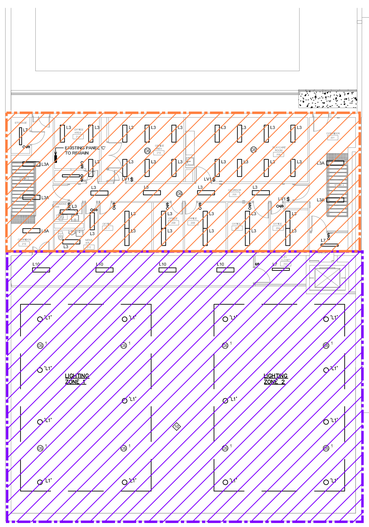

SECOND FLOOR PLAN LIGHTING – NEW LAYOUT

CONSTRUCTION NOTES:

1. ANY SYSTEM SHUT-DOWNS SHALL BE DONE AFTER HOURS OR WEEKENDS ONLY. WOP MUST BE PROVIDED FOUR (4) WEEKS IN ADVANCE. LIGHTING UPGRADES SHALL BE DONE IN THE EVENINGS OR ON WEEKENDS. WORK TO BE COMPLETED IN SECTION BY SECTION.

NOTES: DEMOLITION:

1. DISCONNECT AND REMOVE ALL EXISTING LIGHT FIXTURES UNLESS OTHERWISE NOTED. MAKE SAFE EXISTING FEEDERS FOR RECONNECTION TO NEW LIGHT FIXTURES AND NEW CONTROLS. EXTEND EXISTING FEEDERS AND WIRING TO ACCOMMODATE NEW FIXTURE LOCATIONS AND CONTROLS.
2. DISPOSE OF / RECYCLE EXISTING FIXTURES AND PROVIDE RECYCLING CERTIFICATE.
3. REPAIR, PATCH AND REPAINT SURFACES BEING EXPOSED BY THE REMOVAL OF FIXTURES, ASSOCIATED WIRING AND JUNCTION BOXES. PAINTS AND FINISHES TO MATCH EXISTING SPACE. WHERE REPAINT CREATES VISIBLE DIFFERENCES, THE ENTIRE CONTRASTING SECTION MUST BE REPAINTED.
4. REMOVE ALL EXISTING LIGHT SWITCHES AND CONTROLS. CAP AND MAKE SAFE ALL FEEDERS/CONDUITS WHERE NEW CONTROLS ARE IN DIFFERENT LOCATIONS.
5. IN OVRWASH REMOVE ALL EXISTING LIGHTING FEEDERS, WIRING, CONDUITS AND MOUNTING HARDWARE. DISCONNECT AT SOURCE (PANEL 'B') AND MAKE SAFE. PROVIDE NEW FEEDERS AND MOUNTING HARDWARE AS REQUIRED.
6. R – DENOTES EXISTING DEVICE TO BE REMOVED. DISCONNECT DEVICE, REMOVE ALL REDUNDANT CONDUIT AND WIRING AND MAKE SAFE. PROVIDE STAINLESS STEEL BLANK COVER PLATE.
7. RR – DENOTES EXISTING DEVICE TO BE REMOVED AND REPLACED WITH NEW DEVICE. DISCONNECT EXISTING DEVICE, EXTEND AND/OR MODIFY EXISTING WIRING AS REQUIRED, INSTALL NEW DEVICE AND RECONNECT TO NEW LIGHTING.

DRAWING NOTES:NEW

1. ALL EXISTING FIXTURES TO BE REMOVED AND REPLACED WITH NEW FIXTURES, UNLESS OTHERWISE NOTED.
   EXTEND AND RE-WORK EXISTING CONDUITS AND J-BOXES LOCATIONS AS REQUIRED. PROVIDE ALL NEW MOUNTING HARDWARE AND SUPPORTS TO INTEGRATE NEW FIXTURES AS REQUIRED.
   ADDITIONAL COSTS WILL BE ALLOWED TO EXTEND CIRCUITRY TO ACCOMMODATE NEW LIGHT LOCATIONS INDICATED ON THE PLANS.
2. BE RESPONSIBLE FOR ALL CUTTING AND PATCHING NECESSARY DUE TO THE REMOVAL OF REDUNDANT EXISTING ELECTRICAL DEVICES AND / OR EQUIPMENT. I.E. COVES AND ACCESS PANELS. REPAIR, PATCH AND REPAINT SURFACES BEING EXPOSED DUE TO FIXTURE AND OTHER EQUIPMENT REMOVAL. PAINTS AND FINISHES TO MATCH EXISTING SPACE. WHERE REPAINT CREATES VISIBLE DIFFERENCES, THE ENTIRE CONTRASTING AREA MUST BE REPAINTED.
3. ALL NEW LIGHT FIXTURES TO BE CONNECTED TO EXISTING CIRCUITS AND NEW CONTROLS UNLESS OTHERWISE NOTED. EXISTING CIRCUITRY MUST BE EXTENDED AS NECESSARY.
4. INSTALL ALL NEW FIXTURES USING EXISTING INSTALLATION METHODS (I.E. RECESSED, SUSPENDED, SURFACE UNLESS OTHERWISE NOTED). ELECTRICAL CONTRACTOR MUST CONFIRM ALL MOUNTING PRIOR TO ORDERING AND INSTALL AT NO ADDITIONAL COST TO THE PROJECT.
5. ALL NEW FIXTURES ARE TO BE INDEPENDENTLY SUPPORTED FROM STRUCTURE. SUSPENDED CEILING SYSTEMS SHALL NOT BE USED TO SUPPORT FIXTURES.
6. CONTRACTOR TO VERIFY ALL FIXTURE TYPES AND SIZES ON SITE PRIOR TO ORDERING OF FIXTURES TO ENSURE ALL NEW FIXTURES ARE SUITABLE FOR THE INTENDED USE. PROVIDE 'PATCH' RINGS FOR RECESSED APPLICATIONS WHERE REQUIRED. ADDITIONAL COSTS TO THE PROJECT SHALL NOT BE ALLOWED WHEN CHANGING MOUNTING TYPES.
7. NOT NECESSARILY ALL EXISTING LIGHT SWITCHES AND CONTROLS ARE INDICATED. CONTRACTOR TO VERIFY LOCATIONS OF ALL EXISTING SWITCHES AND CONTROLS PRIOR TO SUBMITTING PRICE.
8. ALL EXISTING FIXTURES INDICATED TO REMAIN, SHALL BE RECONNECTED TO EXISTING CIRCUITS AND CONTROLS IF DISCONNECTED DURING CONSTRUCTION.
9. ALL NEW LIGHT SWITCHES AND CONTROLS TO BE RECONNECTED TO NEW LIGHT FIXTURES AND NEW CONTROL DEVICES. EXTEND AND REWORK EXISTING CONDUITS, FEEDERS AND J-BOXES AS REQUIRED FOR A COMPLETE OPERATING SYSTEM.
   ALL NEW LOW VOLTAGE WIRING REQUIRED FOR THE NEW LIGHTING CONTROL DEVICES TO BE RUN IN SEPARATE CONDUITS.
10. NEW D/W LIGHTING TO BE CONTROLLED BY NEW DIMMERS, REFER TO DRAWING E2-02

MCW Consultants Ltd.
Vancouver Calgary Edmonton Saskatoon Winnipeg Toronto Thunder Bay Ottawa Markham Saint John Halifax
Global
Owen's Quay Terminal
207 Queen's Quay West, Suite 610
Toronto, Ontario M5J 1A7
Tel: 416.598.0422
Fax: 416.598.0264
www.mcw.com

SEAL:

PERMIT:

KEY PLAN:

No.	Issuance	Date
4	ISSUED FOR TENDER	25-06-07
3	ISSUED FOR TENDER REVIEW	25-07-23
2	RE-ISSUED FOR FINAL REVIEW	25-03-31
1	FINAL REVIEW	25-02-28

Client Name
West Scarborough Neighbourhood Community Centre
313 Pharmacy Ave, Toronto, ON

PROJECT NO: 22241M	DRAWN: KS
SCALE: 1:100	CHECKED: OO
ISSUED: 23 July, 2025	

SHEET NAME:
SECOND FLOOR PLAN LIGHTING - NEW AND DEMOLITION

SHEET NUMBER:
E2-03

2-Aug-2025 4:26 PM H:\22000\22241M - 313 Pharmacy Ave\01 DRAWINGS\01 ELEC\22241M E2-0A First Floor Lighting Plan - Demolition.dwg
2-Aug-2025 4:26 PM H:\22000\22241M - 313 Pharmacy Ave\01 DRAWINGS\01 ELEC\22241M E2-01 Basement Floor Lighting Plan.dwg
17-Nov-2025 11:48 AM H:\22000\22241M - 313 Pharmacy Ave\01 DRAWINGS\01 ELEC\22241M E2-02 First Floor Lighting Plan - New.dwg
2-Aug-2025 4:26 PM H:\22000\22241M - 313 Pharmacy Ave\01 DRAWINGS\01 ELEC\22241M E2-03 Second Floor Lighting Plan.dwg

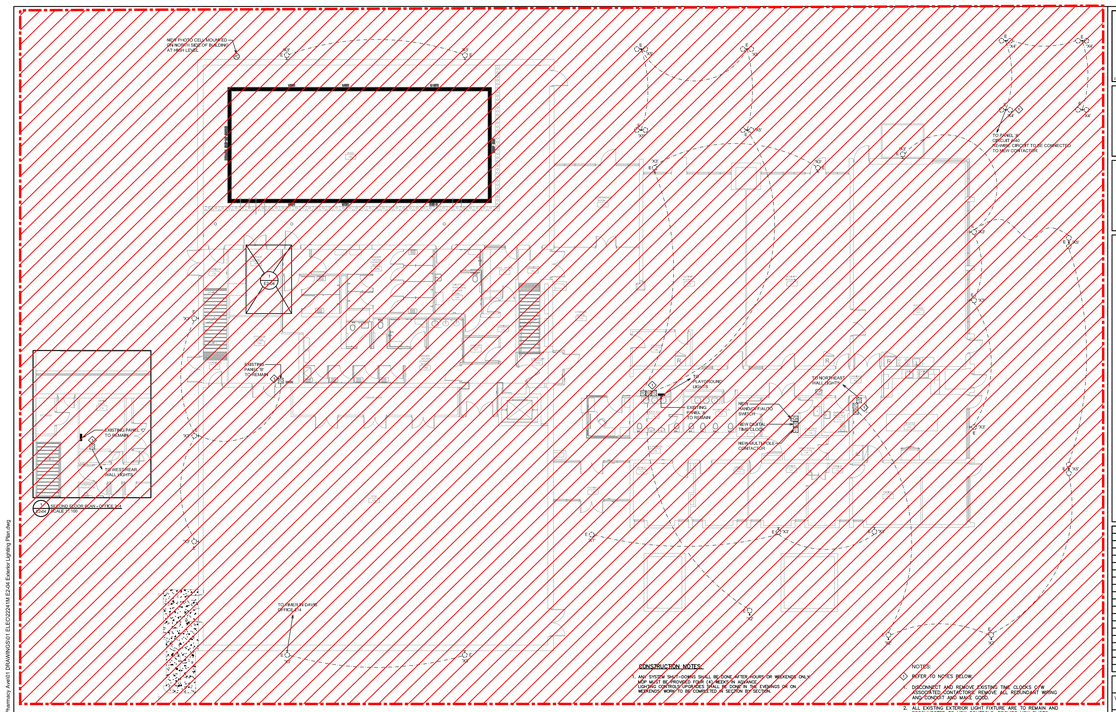
NEW PHOTO CELL(TYP) ATTACHED TO TOP OF SURLIGHT AT ROOF LEVEL
EXISTING FANGER IN CONTAINER
EXISTING PANEL 'D' TO REMAIN
EXISTING PANEL 'E' TO REMAIN
EXISTING PANEL 'F' TO REMAIN
EXISTING PANEL 'G' TO REMAIN
EXISTING PANEL 'H' TO REMAIN
EXISTING PANEL 'J' TO REMAIN
EXISTING PANEL 'K' TO REMAIN
EXISTING PANEL 'L' TO REMAIN
EXISTING PANEL 'M' TO REMAIN
EXISTING PANEL 'N' TO REMAIN
EXISTING PANEL 'P' TO REMAIN
EXISTING PANEL 'Q' TO REMAIN
EXISTING PANEL 'R' TO REMAIN
EXISTING PANEL 'S' TO REMAIN
EXISTING PANEL 'T' TO REMAIN
EXISTING PANEL 'U' TO REMAIN
EXISTING PANEL 'V' TO REMAIN
EXISTING PANEL 'W' TO REMAIN
EXISTING PANEL 'X' TO REMAIN
EXISTING PANEL 'Y' TO REMAIN
EXISTING PANEL 'Z' TO REMAIN
EXISTING PANEL 'AA' TO REMAIN
EXISTING PANEL 'AB' TO REMAIN
EXISTING PANEL 'AC' TO REMAIN
EXISTING PANEL 'AD' TO REMAIN
NEW PANEL 'EQ'
NEW PANEL 'ER'
NEW PANEL 'ES'
NEW PANEL 'ET'
NEW PANEL 'EU'
NEW PANEL 'EV'
NEW PANEL 'EW'
NEW PANEL 'EX'
NEW PANEL 'EY'
NEW PANEL 'EZ'
NEW PANEL 'FA'
NEW PANEL 'FB'
N