
Access Environmental Solutions © 2026

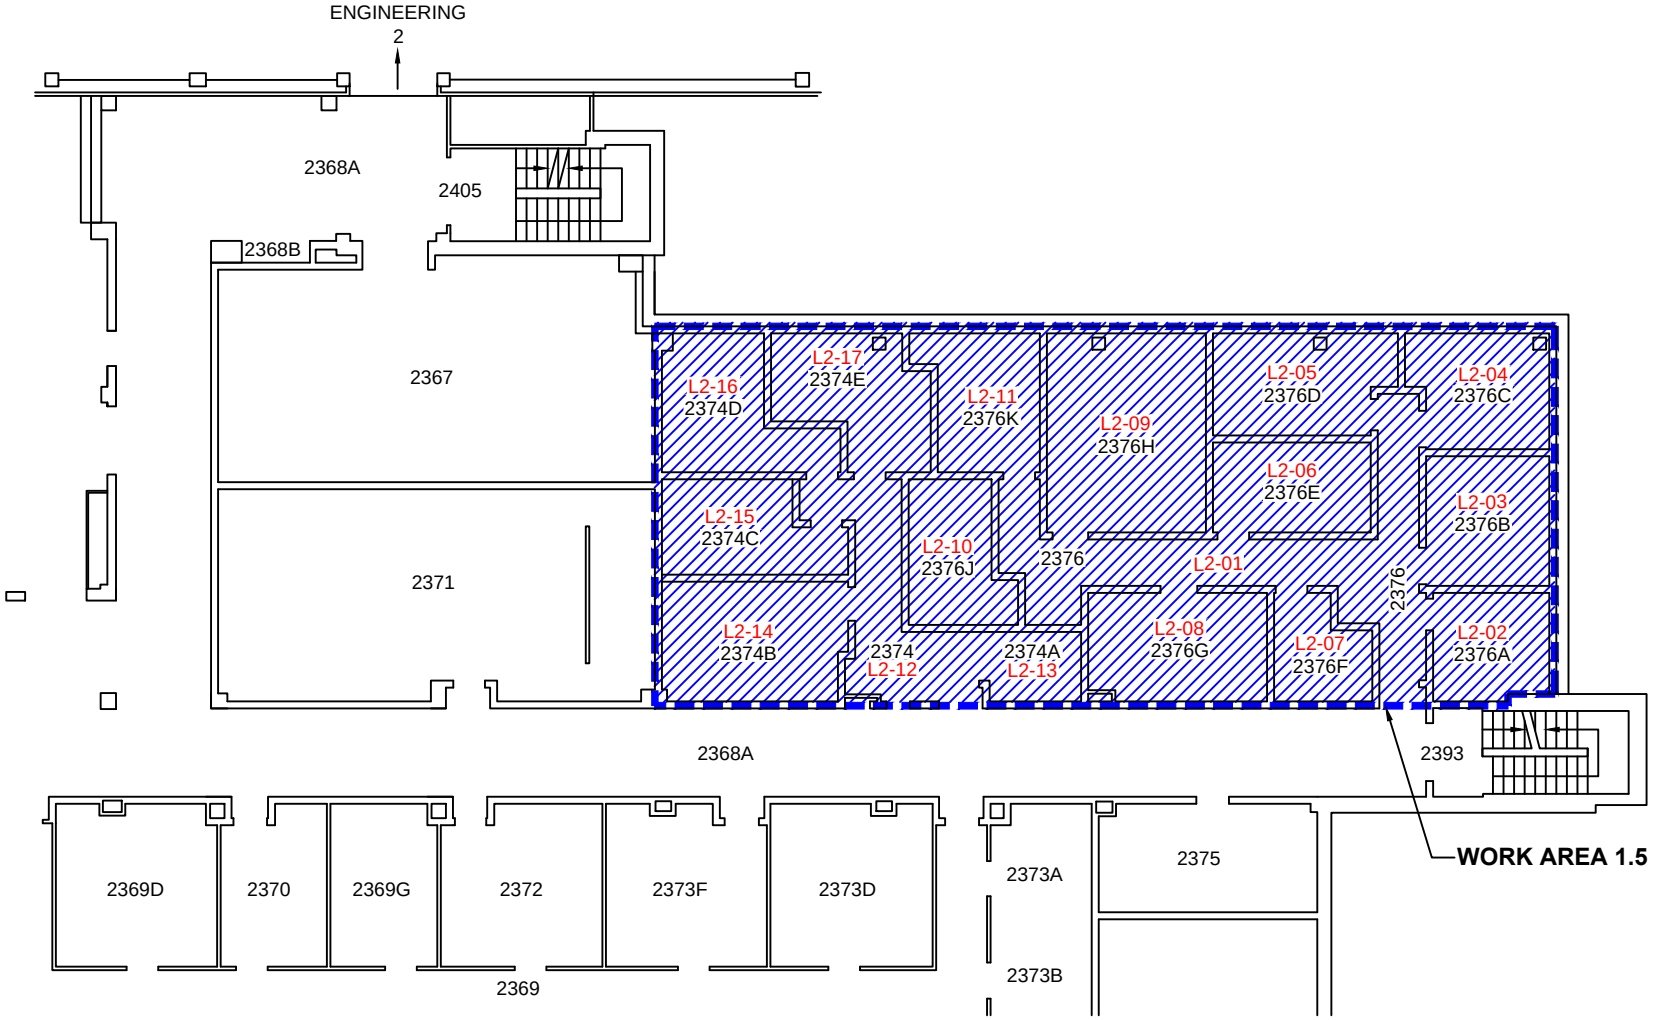

SECOND FLOOR (PARTIAL)

LEGEND

L# LOCATION IDs

WORK AREA 1.5

NOTES: **1. REFER TO THE REPORT & SPECIFICATIONS FOR INFORMATION ON DESIGNATED SUBSTANCES AND HAZARDOUS BUILDING MATERIALS PRESENT WITHIN THE WORK AREAS.**
2. DRAWING CONTAINS COLOURED ELEMENTS THAT MAY NOT BE VISIBLE ON BLACK AND WHITE COPIES.
3. DRAWING ILLUSTRATES SUPPORTING INFORMATION SPECIFIC TO AN ACCESS ENVIRONMENTAL SOLUTIONS REPORT AND MUST NOT BE USED FOR OTHER PURPOSES.

ASBESTOS ABATEMENT WORK AREAS

CARL A. POLLOCK HALL (CPH), BUILDING 29, 200 UNIVERSITY AVENUE WEST, WATERLOO, ONTARIO
THIRD AND FOURTH FLOOR REFRESH WR53073


Client: UNIVERSITY OF WATERLOO, GENERAL SERVICES COMPLEX, 200 UNIVERSITY AVENUE WEST, WATERLOO, ONTARIO N2L 3G1

Project No.:	10107.227
Scale:	N.T.S.
Date:	26/10/29
Dwn. By:	CD AC2026100024 CS/OK
App'd By:	NN

Dwg. No.: 1

Access

Access Environmental Solutions © 2026

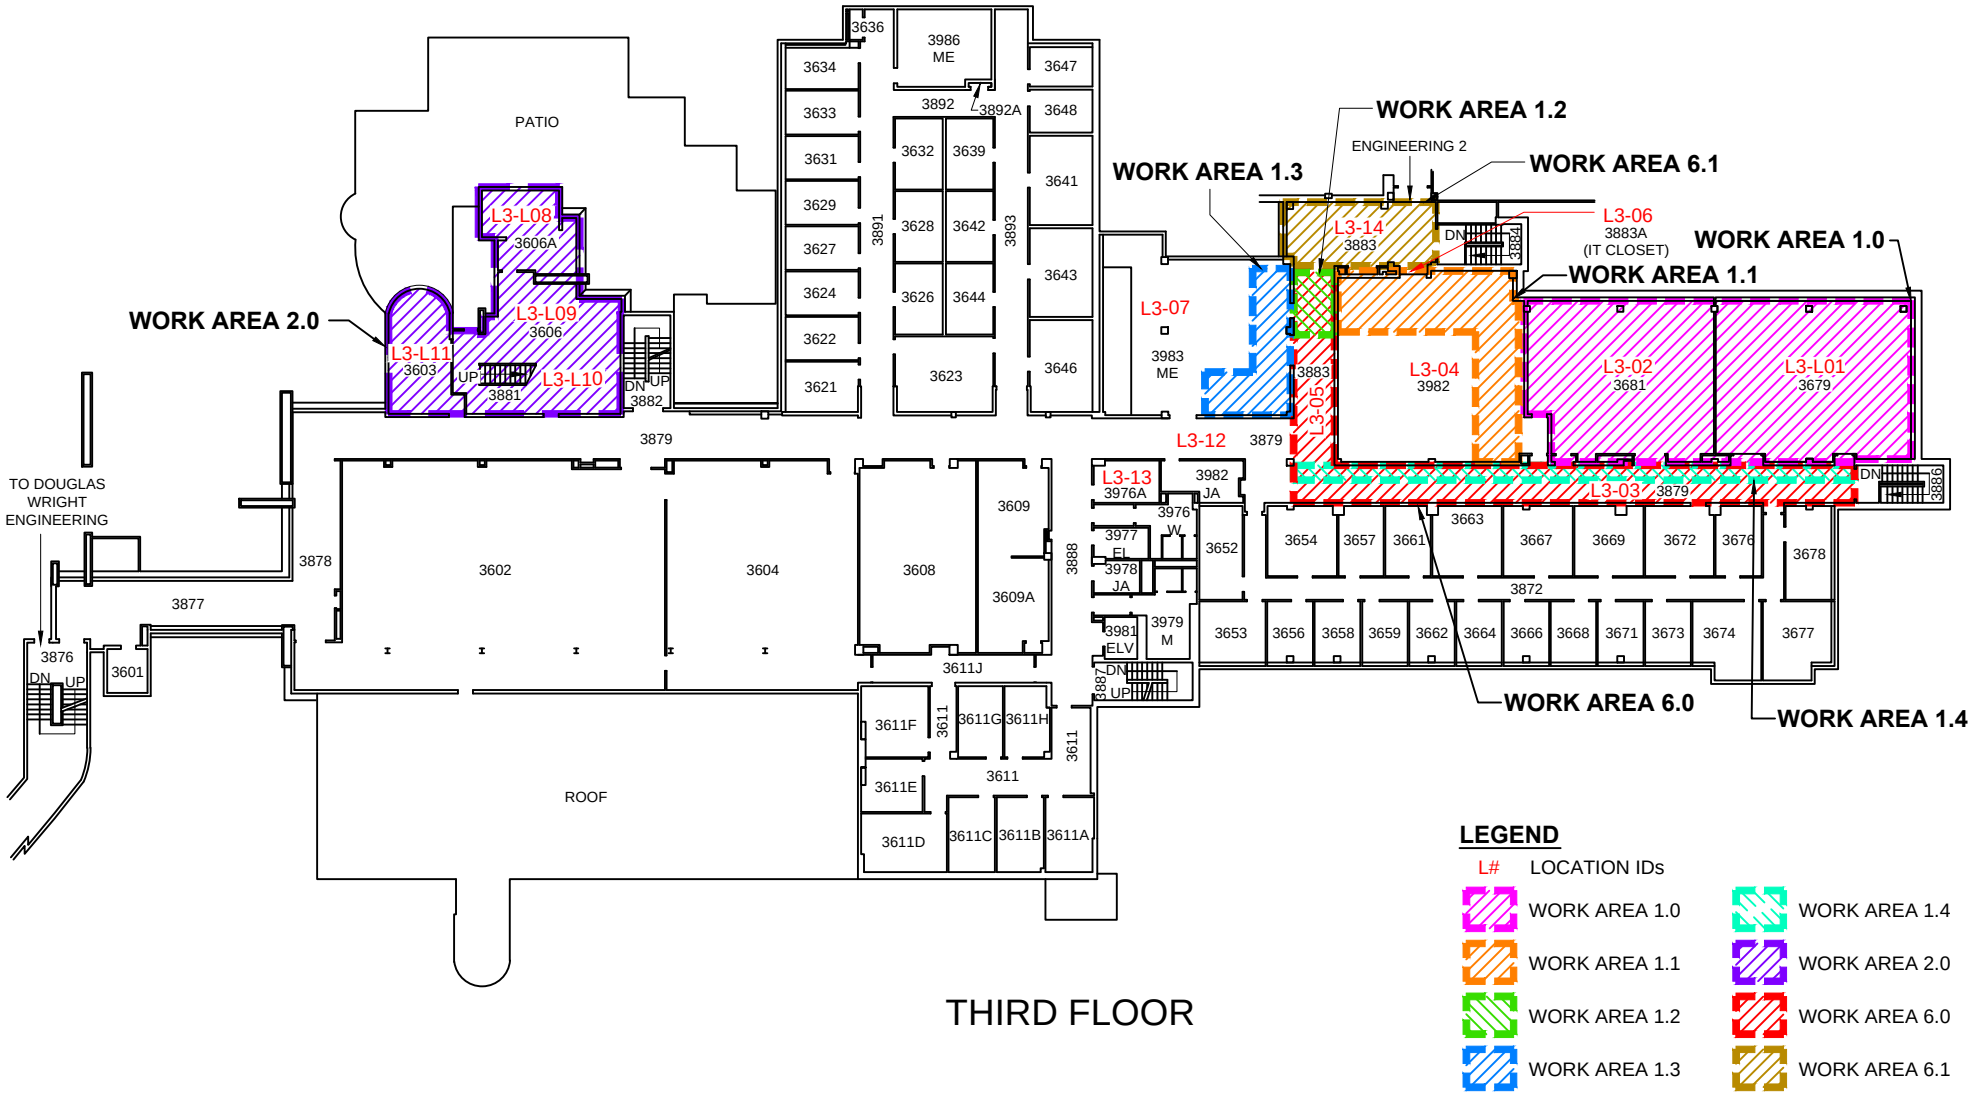

THIRD FLOOR

LEGEND

L# LOCATION IDs

- WORK AREA 1.0
- WORK AREA 1.1
- WORK AREA 1.2
- WORK AREA 1.3
- WORK AREA 1.4
- WORK AREA 2.0
- WORK AREA 6.0
- WORK AREA 6.1

NOTES: **1. REFER TO THE REPORT & SPECIFICATIONS FOR INFORMATION ON DESIGNATED SUBSTANCES AND HAZARDOUS BUILDING MATERIALS PRESENT WITHIN THE WORK AREAS.**
2. DRAWING CONTAINS COLOURED ELEMENTS THAT MAY NOT BE VISIBLE ON BLACK AND WHITE COPIES.
3. DRAWING ILLUSTRATES SUPPORTING INFORMATION SPECIFIC TO AN ACCESS ENVIRONMENTAL SOLUTIONS REPORT AND MUST NOT BE USED FOR OTHER PURPOSES.

ASBESTOS ABATEMENT WORK AREAS

CARL A. POLLOCK HALL (CPH), BUILDING 29, 200 UNIVERSITY AVENUE WEST, WATERLOO, ONTARIO
THIRD AND FOURTH FLOOR REFRESH WR53073


Client: UNIVERSITY OF WATERLOO, GENERAL SERVICES COMPLEX, 200 UNIVERSITY AVENUE WEST, WATERLOO, ONTARIO N2L 3G1

Project No.:	10107.227
Scale:	N.T.S.
Date:	26/10/29
Dwn. By:	CD AC2026100025 CS/OK
App'd By:	NN

Dwg. No.: 2

Access

Access Environmental Solutions © 2026

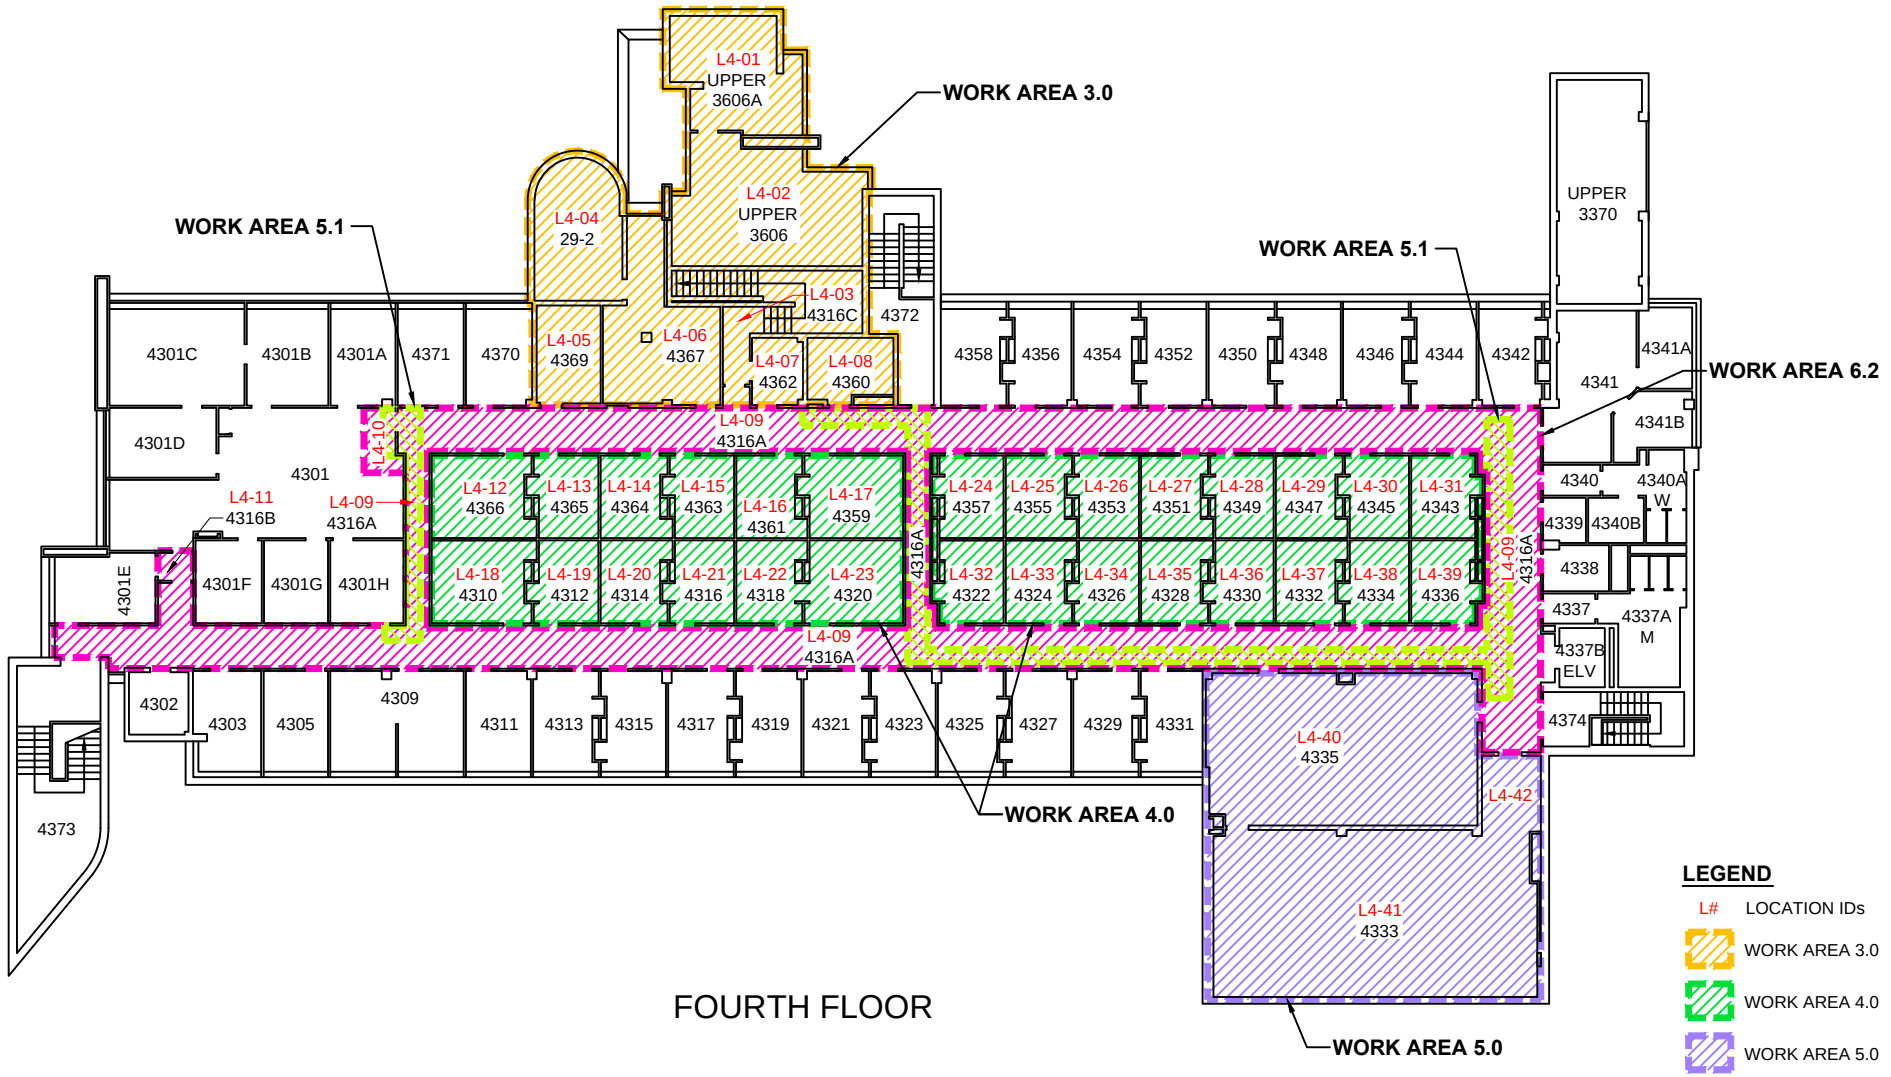

NOTES: **1. REFER TO THE REPORT & SPECIFICATIONS FOR INFORMATION ON DESIGNATED SUBSTANCES AND HAZARDOUS BUILDING MATERIALS PRESENT WITHIN THE WORK AREAS.**
2. DRAWING CONTAINS COLOURED ELEMENTS THAT MAY NOT BE VISIBLE ON BLACK AND WHITE COPIES.
3. DRAWING ILLUSTRATES SUPPORTING INFORMATION SPECIFIC TO AN ACCESS ENVIRONMENTAL SOLUTIONS REPORT AND MUST NOT BE USED FOR OTHER PURPOSES.

ASBESTOS ABATEMENT WORK AREAS

CARL A. POLLOCK HALL (CPH), BUILDING 29, 200 UNIVERSITY AVENUE WEST, WATERLOO, ONTARIO
THIRD AND FOURTH FLOOR REFRESH WR53073

Client: UNIVERSITY OF WATERLOO, GENERAL SERVICES COMPLEX, 200 UNIVERSITY AVENUE WEST, WATERLOO, ONTARIO N2L 3G1

Project No.:	10107.227
Scale:	N.T.S.
Date:	26/10/29
Dwn. By:	CD AC2026100026 CS/OK
App'd By:	NN

Dwg. No.: 3

Access