

Quote# - Version: **WQKV000254-1**
 Printed: **6/1/2026**
 Expires: **8/10/2026**




A-dec, Inc
 2601 Crestview Drive
 Newberg, OR 97132 USA
 Phone: 503.538.9471

Henry Schein Canada - Concord
 1002480
 University of Toronto - Toronto
 U of Toronto- Clinic 2

Quote

Line #	Item #	Description	QTY
1	411	A-dec 411 Chair	73
	V0313.0016	PriceBook 2026 (2/23/26 thru Present)	
	411	Model 411 Patient Chair	
	V0412.0001	Quick Ship Not Eligible	
	V0592.0002	300 Pro / 500 Pro Compatible Yes	
	V0074.0002	Voltage 120 Volts	
	V0009.0002	Base Color White	
	V0195.0083	Foundation Price 411 Chair	
	V0035.0001	Headrest Style Double-articulating with Thumb Lever	
	V0075.0014	Upholstery Color Type Formed/Seamless	
	V0073.0008	Upholstery Style 411 Formed	
	V0072.9998	Upholstery Color To Follow	
	V0037.0002	Duplex and QDs	
	V0327.0010	Packaging Blanket Wrap With Pallet	
	TS Upcharge	Tailored Solutions wall mounted utilities	
	E00002889	ConfigID	
2	332PRO	332PRO TRAD Radius Delivery System	73
	V0313.0016	PriceBook 2026 (2/23/26 thru Present)	
	332PRO	Model 332PRO Radius Traditional Delivery System	
	V0009.0002	Base Color White	
	V0195.0291	Foundation Price 332PRO	
	V0412.0001	Quick Ship Not Eligible	
	V0055.0041	Mounting Style 311B/ 311FLT/ 311XLC/ 411 Chair	
	V0627.0075	Dual Mounting Yes	
	V0070.0016	Tray Holder Standard Side Mount	
	V0573.0001	Stainless Steel Tray One Standard Tray	
	V0074.9999	Voltage None	
	V0080.0001	Second Handle Kit Second Brake Handle Kit	
	V0060.0008	No Power Supply	
	V0327.0010	Packaging Blanket Wrap With Pallet	

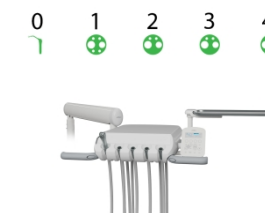

This written material is not intended to be, and should not be, used as a substitute for the compliance with local, state, federal code and Americans with Disabilities Act. It is the responsibility of the user to integrate the A-dec equipment specifications presented herein with the regulations and codes overseen by local planning and inspection authorities. A-dec, Inc. shall not be held liable for any errors contained herein or any consequential or other damages concerning, the furnishings, performance or use this material. All material selections included herein are subject to availability at the time of ordering. The information in this document is subject to change without notice. If you find any problems with this document, please report them to us in writing.

Customer Name: University of Toronto - Toronto
 Reference:
 Quote #: WQKV000254-1

Line #	Item #	Description	QTY
	V0128.0001	Handing Right	
	V0036.0015	Doctor's Control Pad Control Pad 5i (CP5i)	
	V0629.0001	A-dec+ Gateway No	
	V0041.0008	Foot Control Disc (with chip blower/accessory button)	
	V0086.0003	Intraoral Light Source Quad Volt	
	V0267.0005	Position 0 Autoclavable QD Syringe	
	V0267.0001	Position 1 6-Pin Tubing	
	V0267.0002	Position 2 4-Hole Tubing	
	V0267.0002	Position 3 4-Hole Tubing	
	V0267.0002	Position 4 4-Hole Tubing	
	V0101.0006	Additional Block Position (4 Position Control Block)	
	V0504.0002	USB Hub None	
	V0504.0002	Floor Box USB hub None	
	V0598.9999	Preventative Maintenance No Kit	
	V0634.9999	Handpiece Flush None	
	C00021544	ConfigID	

3 551 A-dec 551 ASST Instrumentation 73

V0313.0016	PriceBook 2026 (2/23/26 thru Present)
551	Model 551 Assistant's Instrumentation
V0412.0001	Quick Ship Not Eligible
V0009.0002	Base Color White
V0195.0146	Foundation Price 551 Assistant's Instrumentation
V0055.0009	Mounting Style A-dec 411 Chair
V0030.0004	Arm Length Long Arm
V0327.0010	Packaging Blanket Wrap With Pallet
V0105.0005	Autoclavable QD Syringe
V0004.0014	Satelec Mini LED Curing Light
V0462.0001	Assistant's Curing Light Holder Holder for Curing Light
V0403.0002	No Dual Turret
V0200.0005	HVE Standard 11mm HVE
V0087.0007	Additional HVE 11mm HVE
V0500.0004	Vacuum Tubing Style EasyFlex Tubing
V0090.0002	Support Link Support Link
C00021542	ConfigID



4 572L A-dec 572L LED Dental Light, Radius Mt 73

Customer Name: University of Toronto - Toronto
 Reference:
 Quote #: WQKV000254-1

Line #	Item #	Description	QTY
--------	--------	-------------	-----

V0313.0016	PriceBook 2026 (2/23/26 thru Present)
572L	Model 572L LED Dental Lt, Radius Mt
V0009.0002	Base Color White
V0412.0001	Quick Ship Not Eligible
V0055.0014	Mounting Style Dual Mount - 300 Delivery System
V0096.0017	Chair Style 411 Dental Chair
V0195.0186	Foundation Price 572 LED Light, Radius Mount
V0327.0010	Packaging Blanket Wrap With Pallet
C00005210	ConfigID



5 482 A-dec Monitor MT,482 73

V0313.0016	PriceBook 2026 (2/23/26 thru Present)
482	Model 482 Light Post Monitor Mount
V0009.0002	Base Color White
V0300.0002	Handle Handle
V0034.0004	Dental Light Monitor Mount For Chair Mounted Light
V0055.0058	Mounting Style Monitor Mount With Light
V0096.0014	Chair Style Other Dental Chair
V0195.0094	Foundation Price 482 Monitor Mount – Light Post Mount
V0118.0007	No Post Required
V0327.0004	Packaging Standard (Boxed)
C00000983	ConfigID



6 577L A-dec 577L LED Dental Light, Track Mt 2

V0313.0016	PriceBook 2026 (2/23/26 thru Present)
577L	Model 577L LED Dental Lt, Track Mt
V0009.0002	Base Color White
V0412.0001	Quick Ship Not Eligible
V0055.0031	Mounting Style Track Mount
V0195.0206	Foundation Price 577 LED Light- Track Mount
V0089.0007	Ceiling Height Post To Follow
V0327.0004	Packaging Standard (Boxed)
C00005672	ConfigID



Customer Name: University of Toronto - Toronto
 Reference:
 Quote #: WQKV000254-1

Line #	Item #	Description	QTY
7	421	A-dec 421 Doctor's Stool	73

V0313.0016	PriceBook 2026 (2/23/26 thru Present)
421	Model 421 Doctor's Stool with Contoured Seat
V0195.0244	Foundation Price 421 Doctors Stool
V0009.0002	Base Color White
V0032.0003	Cylinder Type Tall
V0012.0002	Caster Type Tile
V0083.0006	Armrest Options No Armrests
V0075.0010	Upholstery Color Type Formed/Seamless
V0072.9998	Upholstery Color To Follow
V0327.0082	Packaging Padded Van With Pallet (Boxed)
C00005998	ConfigID



8	422	A-dec 422 Asst Stool	73
---	-----	----------------------	----


V0313.0016	PriceBook 2026 (2/23/26 thru Present)
422	Model 422 Assistant's Stool with Contoured Seat
V0195.0245	Foundation Price 422 Assistant's Stool
V0009.0002	Base Color White
V0085.0001	Footring
V0012.0002	Caster Type Tile
V0075.0010	Upholstery Color Type Formed/Seamless
V0072.9998	Upholstery Color To Follow
V0327.0082	Packaging Padded Van With Pallet (Boxed)
C00005997	ConfigID



9	343PRO	343PRO Cart	2
---	--------	-------------	---

Customer Name: University of Toronto - Toronto
Reference:
Quote #: WQKV000254-1

Line #	Item #	Description	QTY
	V0313.0016	PriceBook 2026 (2/23/26 thru Present)	
	343PRO	Model 343PRO Cart	
	V0195.0304	Foundation Price 343PRO Cart	
	V0412.0001	Quick Ship Not Eligible	
	V0161.0002	Work Surface Material Solid Surface	
	V0162.0079	Work Surface Color Frosty White Mirage	
	V0334.0002	Countertop Price Gibraltar Price	
	V0070.0028	Tray Holder Standard	
	V0573.0001	Stainless Steel Tray One Standard Tray	
	V0074.0002	Voltage 120 Volts	
	V0003.0010	Air & Self Contained Water QDs	
	V0037.0007	Duplex	
	V0060.0006	300W 120V Power Supply	
	V0327.0004	Packaging Standard (Boxed)	
	V0036.0015	Doctor's Touchpad Control Pad 5i (CP5i)	
	V0629.0001	A-dec+ Gateway No	
	V0041.0008	Foot Control Disc (with chip blower/accessory button)	
	V0404.0007	Dual HVE with Pivoting Assistant's Arm	
	V0086.0003	Intraoral Light Source Quad Volt	
	V0267.0005	Position 1 Autoclavable QD Syringe	
	V0267.0001	Position 2 6-Pin Tubing	
	V0267.0002	Position 3 4-Hole Tubing	
	V0267.0002	Position 4 4-Hole Tubing	
	V0267.0014	Position 5 Satelec Mini LED Curing Light	
	V0267.0003	Position 6 No Tubing	
	V0101.0006	Additional Block Position (4 Position Control Block)	
	V0504.0002	USB Hub None	
	V0598.9999	Preventative Maintenance No Kit	
	V0634.9999	Handpiece Flush None	
	TS Upcharge	Tailored Solutions wall mounted utilities	
	E00002892	ConfigID	

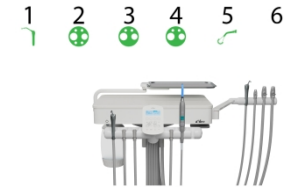

10 396 Mobile Cart 73
Storage Cart

Customer Name: University of Toronto - Toronto
 Reference:
 Quote #: WQKV000254-1



Line #	Item #	Description	QTY
--------	--------	-------------	-----

V0313.0016	PriceBook 2026 (2/23/26 thru Present)
396	Model 396- Mobile Cart
V0589.0301	Package Storage Cart
V0521.0002	Countertop Material Solid Surface
V0542.0143	Countertop Color Solid Surface Color To Follow
V0543.0144	Lower Laminate Color Laminate Color To Follow
V0551.0309	Package Price 396 Storage Cart, Solid Surface
C00003066	ConfigID



11 41.1483.01 UMB,Manifold To Floor Box,Gray3,10 FT 73



12 592 Inspire Central Console 29


Customer Name: University of Toronto - Toronto
Reference:
Quote #: WQKV000254-1

Line #	Item #	Description	QTY
	V0313.0016	PriceBook 2026 (2/23/26 thru Present)	
	592	Model 592- Inspire Central	
	V0452.0001	Product Version A	
	V0335.0005	Starting Point 32" T-Wall	
	V0420.0004	Soap And Sanitizer Option No Soap, No Sanitizer	
	V0357.0002	X-Ray Attenuation No X-Ray Attenuation	
	V0344.0010	Base Module Width 32"	
	V0341.0410	Base Module Name SB2000- Base	
	V0344.0005	Sink Module Width 26"	
	V0415.0002	Faucet Activation Front Only	
	V0341.0217	Sink Module Name SK2001- Sink Module w/Toe Activation	
	V0344.0009	Column Module Width 6"	
	V0341.0225	Column Module Name WA2004- Sink Wall	
	V0567.0004	ICV Configuration Option No ICV	
	V0344.0017	Dispenser Module Width 10"	
	V0347.0003	DS1 Dispenser Door Style Wood Doors with 2 Glove Dispensers	
	V0341.0180	Dispenser Module Name DS2002- T-Wall Dispenser, Wood Doors, 2X Gloves	
	V0344.0005	Countertop Module Width 26"	
	V0352.0002	Countertop Material Solid Surface	
	V0351.0003	Sink Package Undermount Stainless Steel	
	V0600.0001	Countertop Thickness 1/2" Thickness	
	V0341.0441	Countertop Module Name CS2301- 26" Solid Surface Countertop, Under Mount SS, 1/2"	
	V0473.0143	Countertop Color Solid Surface Color To Follow	
	V0466.0144	Cabinet Laminate Color Laminate Color To Follow	
	V0468.0144	Interior Wall Laminate Color Laminate Color To Follow	
	V0470.0144	Exterior Wall Laminate Color Laminate Color To Follow	
	V0421.0002	Air/Water Quick Disconnects None	
	V0422.0001	Packaging Standard	
	C00021543	ConfigID	



13 **593** **Inspire Side Console** **9**
Sink Left

	V0313.0016	PriceBook 2026 (2/23/26 thru Present)	
	593	Model 593- Inspire Side Support	
	V0452.0001	Product Version A	
	V0335.0012	Starting Point 84" Lower Only	
	V0346.0001	Cabinet Depth 19"	
	V0345.0001	Countertop Height 34"	
	V0340.0001	Sink Module Location Left	
	V0336.0002	Delivery System No Delivery	

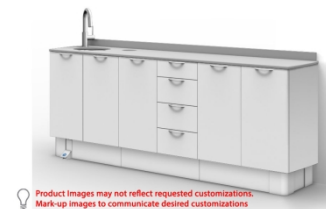

Product images may not reflect requested customizations.
Mark-up images to communicate desired customizations

This written material is not intended to be, and should not be, used as a substitute for the compliance with local, state, federal code and Americans with Disabilities Act. It is the responsibility of the user to integrate the A-dec equipment specifications presented herein with the regulations and codes overseen by local planning and inspection authorities. A-dec, Inc. shall not be held liable for any errors contained herein or any consequential or other damages concerning, the furnishings, performance or use this material. All material selections included herein are subject to availability at the time of ordering. The information in this document is subject to change without notice. If you find any problems with this document, please report them to us in writing.

Customer Name: University of Toronto - Toronto
Reference:
Quote #: WQKV000254-1



Line #	Item #	Description	QTY
	V0204.0193	Left Endcap Flat Left Endcap	
	V0366.0192	Right Endcap Flat Right Endcap	
	V0420.0004	Soap And Sanitizer Option No Soap, No Sanitizer	
	V0344.0008	Base Module Width 84"	
	V0341.0409	Base Module Name SB3000- Base	
	V0344.0003	Lower Position 1 Module Width 28"	
	V0355.0002	Plumbing Location Wall	
	V0341.0218	Lower Position 1 Module Name SK3001- Sink Module	
	V0344.0001	Lower Position 2 Module Width 14"	
	V0413.0009	Lower Position 2 Module Option ICV Storage	
	V0341.0401	Lower Position 2 Module Name DR3204- Door Storage, ICV	
	V0339.0002	Lower Position 2 Hinge Location Left Hinge	
	V0567.0001	ICV Configuration Option 2-11mm HVEs, 1 SE	
	V0344.0001	Lower Position 3 Module Width 14"	
	V0413.0011	Lower Position 3 Module Option 5"- 7.5"- 7.5" 7.5" Drawer Module	
	V0341.0114	Lower Position 3 Module Name DB3004- 5"- 7.5"- 7.5"- 7.5" Drawers	
	V0344.0001	Lower Position 4 Module Width 14"	
	V0413.0007	Lower Position 4 Module Option 1 Shelf	
	V0341.0398	Lower Position 4 Module Name DR3201- Door Storage, 1 Shelf	
	V0339.0002	Lower Position 4 Hinge Location Left Hinge	
	V0567.0004	ICV Configuration Option No ICV	
	V0344.0001	Lower Position 5 Module Width 14"	
	V0413.0007	Lower Position 5 Module Option 1 Shelf	
	V0341.0398	Lower Position 5 Module Name DR3201- Door Storage, 1 Shelf	
	V0339.0002	Lower Position 5 Hinge Location Left Hinge	
	V0567.0004	ICV Configuration Option No ICV	
	V0344.0008	Countertop Module Width 84"	
	V0352.0002	Countertop Material Solid Surface	
	V0351.0003	Sink Package Undermount Stainless Steel	
	V0600.0001	Countertop Thickness 1/2" Thickness	
	V0341.0083	Countertop Module Name CS3124- 84" Solid Surface Countertop, Under Mount SS, 1/2"	
	V0473.0143	Countertop Color Solid Surface Color To Follow	
	V0466.0144	Cabinet Laminate Color Laminate Color To Follow	
	V0421.0002	Air/Water Quick Disconnects None	
	V0422.0002	Packaging Blanket Wrap With Pallet	
	TS Upcharge	Tailored Solutions Rev-A: Custom open space module Custom metal open space feet added	
	E00002891	ConfigID	

14 593
Sink Right

Inspire Side Console

7

This written material is not intended to be, and should not be, used as a substitute for the compliance with local, state, federal code and Americans with Disabilities Act. It is the responsibility of the user to integrate the A-dec equipment specifications presented herein with the regulations and codes overseen by local planning and inspection authorities. A-dec, Inc. shall not be held liable for any errors contained herein or any consequential or other damages concerning, the furnishings, performance or use this material. All material selections included herein are subject to availability at the time of ordering. The information in this document is subject to change without notice. If you find any problems with this document, please report them to us in writing.

Customer Name: University of Toronto - Toronto
Reference:
Quote #: WQKV000254-1

Line #	Item #	Description	QTY
	V0313.0016	PriceBook 2026 (2/23/26 thru Present)	
	593	Model 593- Inspire Side Support	
	V0452.0001	Product Version A	
	V0335.0012	Starting Point 84" Lower Only	
	V0346.0001	Cabinet Depth 19"	
	V0345.0001	Countertop Height 34"	
	V0340.0002	Sink Module Location Right	
	V0336.0002	Delivery System No Delivery	
	V0204.0193	Left Endcap Flat Left Endcap	
	V0366.0192	Right Endcap Flat Right Endcap	
	V0420.0004	Soap And Sanitizer Option No Soap, No Sanitizer	
	V0344.0008	Base Module Width 84"	
	V0341.0409	Base Module Name SB3000- Base	
	V0344.0001	Lower Position 1 Module Width 14"	
	V0413.0007	Lower Position 1 Module Option 1 Shelf	
	V0341.0398	Lower Position 1 Module Name DR3201- Door Storage, 1 Shelf	
	V0339.0002	Lower Position 1 Hinge Location Left Hinge	
	V0567.0004	ICV Configuration Option No ICV	
	V0344.0001	Lower Position 2 Module Width 14"	
	V0413.0007	Lower Position 2 Module Option 1 Shelf	
	V0341.0398	Lower Position 2 Module Name DR3201- Door Storage, 1 Shelf	
	V0339.0001	Lower Position 2 Hinge Location Right Hinge	
	V0567.0004	ICV Configuration Option No ICV	
	V0344.0001	Lower Position 3 Module Width 14"	
	V0413.0012	Lower Position 3 Module Option 5"- 5"- 7.5"- 10" Drawer Module	
	V0341.0113	Lower Position 3 Module Name DB3003- 5"- 5"- 7.5"- 10" Drawers	
	V0344.0001	Lower Position 4 Module Width 14"	
	V0413.0009	Lower Position 4 Module Option ICV Storage	
	V0341.0401	Lower Position 4 Module Name DR3204- Door Storage, ICV	
	V0339.0001	Lower Position 4 Hinge Location Right Hinge	
	V0567.0001	ICV Configuration Option 2-11mm HVEs, 1 SE	
	V0344.0003	Lower Position 5 Module Width 28"	
	V0355.0002	Plumbing Location Wall	
	V0341.0218	Lower Position 5 Module Name SK3001- Sink Module	
	V0344.0008	Countertop Module Width 84"	
	V0352.0002	Countertop Material Solid Surface	
	V0351.0003	Sink Package Undermount Stainless Steel	
	V0600.0001	Countertop Thickness 1/2" Thickness	
	V0341.0083	Countertop Module Name CS3124- 84" Solid Surface Countertop, Under Mount SS, 1/2"	
	V0473.0143	Countertop Color Solid Surface Color To Follow	
	V0466.0144	Cabinet Laminate Color Laminate Color To Follow	
	V0421.0002	Air/Water Quick Disconnects None	
	V0422.0002	Packaging Blanket Wrap With Pallet	



This written material is not intended to be, and should not be, used as a substitute for the compliance with local, state, federal code and Americans with Disabilities Act. It is the responsibility of the user to integrate the A-dec equipment specifications presented herein with the regulations and codes overseen by local planning and inspection authorities. A-dec, Inc. shall not be held liable for any errors contained herein or any consequential or other damages concerning, the furnishings, performance or use this material. All material selections included herein are subject to availability at the time of ordering. The information in this document is subject to change without notice. If you find any problems with this document, please report them to us in writing.

Customer Name: University of Toronto - Toronto
 Reference:
 Quote #: WQKV000254-1



Line #	Item #	Description	QTY
	TS Upcharge	Tailored Solutions Rev-A: Custom open space module Custom metal open space feet added	
	E00002890	ConfigID	
15	595	Inspire Wall-Mounted Cabinet	15
	V0313.0016	PriceBook 2026 (2/23/26 thru Present)	
	595	Model 595- Inspire Storage & Dispensing	
	V0452.0001	Product Version A	
	V0335.0017	Starting Point 28" Wall Hung Upper	
	V0357.0002	X-Ray Attenuation No X-Ray Attenuation	
	V0204.0193	Left Endcap Flat Left Endcap	
	V0366.0192	Right Endcap Flat Right Endcap	
	V0344.0003	Upper Module Width 28"	
	V0414.0002	Upper Doors Style Wood Doors	
	V0341.0314	Upper Module Name UP5002- Upper Storage, Wood Doors	
	V0466.0144	Cabinet Laminate Color Laminate Color To Follow	
	V0422.0001	Packaging Standard	
	C00019374	ConfigID	



Customer Name: University of Toronto - Toronto
Reference:
Quote #: WQKV000254-1



Customer Signature: _____

Customer Name: University of Toronto - Toronto
Reference:
Quote #: WQKV000254-1



Visual Document

Line	Item	Label
4	572L	



This written material is not intended to be, and should not be, used as a substitute for the compliance with local, state, federal code and Americans with Disabilities Act. It is the responsibility of the user to integrate the A-dec equipment specifications presented herein with the regulations and codes overseen by local planning and inspection authorities. A-dec, Inc. shall not be held liable for any errors contained herein or any consequential or other damages concerning, the furnishings, performance or use this material. All material selections included herein are subject to availability at the time of ordering. The information in this document is subject to change without notice. If you find any problems with this document, please report them to us in writing.

Customer Name: University of Toronto - Toronto
Reference:
Quote #: WQKV000254-1



Visual Document

Line	Item	Label
5	577L	



This written material is not intended to be, and should not be, used as a substitute for the compliance with local, state, federal code and Americans with Disabilities Act. It is the responsibility of the user to integrate the A-dec equipment specifications presented herein with the regulations and codes overseen by local planning and inspection authorities. A-dec, Inc. shall not be held liable for any errors contained herein or any consequential or other damages concerning, the furnishings, performance or use this material. All material selections included herein are subject to availability at the time of ordering. The information in this document is subject to change without notice. If you find any problems with this document, please report them to us in writing.

Customer Name: University of Toronto - Toronto
Reference:
Quote #: WQKV000254-1



Visual Document

Line	Item	Label
9	396	Storage Cart



Back View



Front View

This written material is not intended to be, and should not be, used as a substitute for the compliance with local, state, federal code and Americans with Disabilities Act. It is the responsibility of the user to integrate the A-dec equipment specifications presented herein with the regulations and codes overseen by local planning and inspection authorities. A-dec, Inc. shall not be held liable for any errors contained herein or any consequential or other damages concerning, the furnishings, performance or use this material. All material selections included herein are subject to availability at the time of ordering. The information in this document is subject to change without notice. If you find any problems with this document, please report them to us in writing.

Customer Name: University of Toronto - Toronto
Reference:
Quote #: WQKV000254-1



Visual Document

Line	Item	Label
11	592	



A Side



B Side



Hinge Orientation

This written material is not intended to be, and should not be, used as a substitute for the compliance with local, state, federal code and Americans with Disabilities Act. It is the responsibility of the user to integrate the A-dec equipment specifications presented herein with the regulations and codes overseen by local planning and inspection authorities. A-dec, Inc. shall not be held liable for any errors contained herein or any consequential or other damages concerning, the furnishings, performance or use this material. All material selections included herein are subject to availability at the time of ordering. The information in this document is subject to change without notice. If you find any problems with this document, please report them to us in writing.

Customer Name: University of Toronto - Toronto
Reference:
Quote #: WQKV000254-1




Visual Document

Line	Item	Label
14	595	



Treatment Room

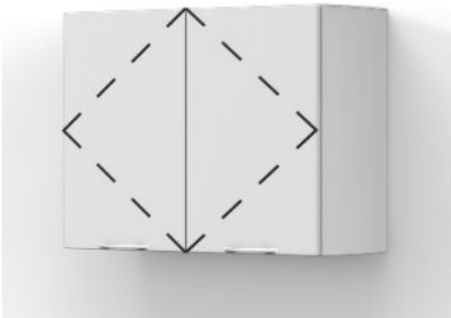

Hinge Orientation


This written material is not intended to be, and should not be, used as a substitute for the compliance with local, state, federal code and Americans with Disabilities Act. It is the responsibility of the user to integrate the A-dec equipment specifications presented herein with the regulations and codes overseen by local planning and inspection authorities. A-dec, Inc. shall not be held liable for any errors contained herein or any consequential or other damages concerning, the furnishings, performance or use this material. All material selections included herein are subject to availability at the time of ordering. The information in this document is subject to change without notice. If you find any problems with this document, please report them to us in writing.

Customer Name: University of Toronto - Toronto
Reference:
Quote #: WQKV000254-1



Technical Document

Line	Item
9	396

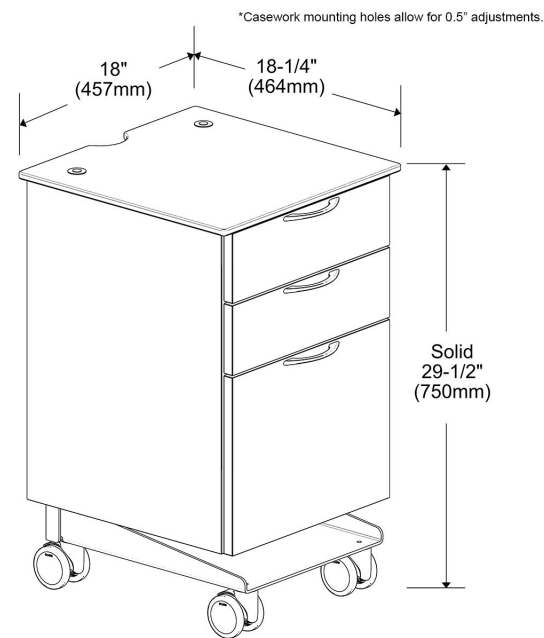

396 Isometric View

This written material is not intended to be, and should not be, used as a substitute for the compliance with local, state, federal code and Americans with Disabilities Act. It is the responsibility of the user to integrate the A-dec equipment specifications presented herein with the regulations and codes overseen by local planning and inspection authorities. A-dec, Inc. shall not be held liable for any errors contained herein or any consequential or other damages concerning, the furnishings, performance or use this material. All material selections included herein are subject to availability at the time of ordering. The information in this document is subject to change without notice. If you find any problems with this document, please report them to us in writing.

Technical Document

Line	Item
11	592

Electrical Specifications

Electrical Rough-In


A contractor should supply the x-ray junction box, wiring, conduit and flex conduit. The conduit must protrude 3" (76 mm) from the finished floor.

Use the 1/2" flex conduit, as required, to connect the 3" (76 mm) piece from the floor to the junction box. Wire as per local and national electrical codes.


The low voltage conduit is used for routing data lines and touchpad wires, not for line voltage.

If you plan on connecting and controlling LED task lights on all cabinets from the Control Center, consider this during the rough-in.


Electrical Rough-In Operatory Example

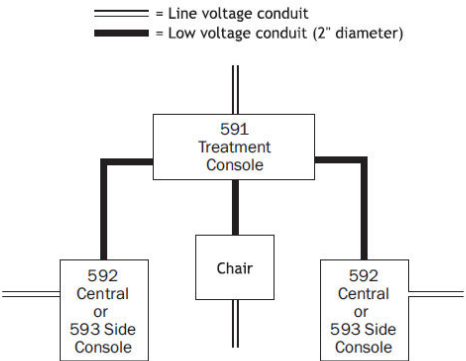

Electrical Rough-In 594 Galley Example

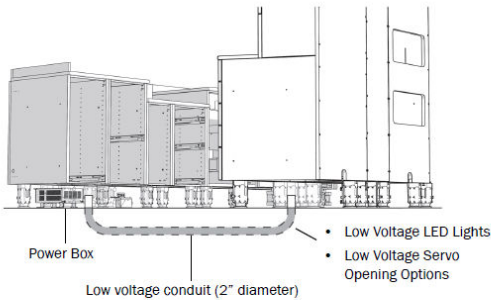

Electrical Rough-In, Sterilization Center Example (galley)

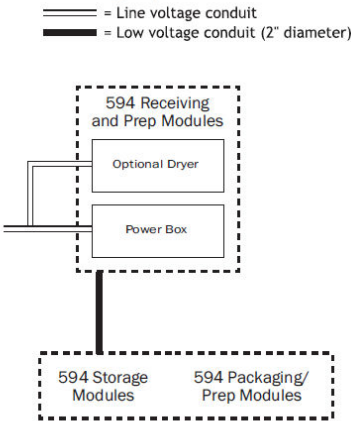


Customer Name: University of Toronto - Toronto
Reference:
Quote #: WQKV000254-1




Technical Document


Line 11 Item 592

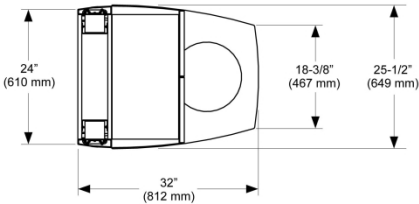

592 Plan

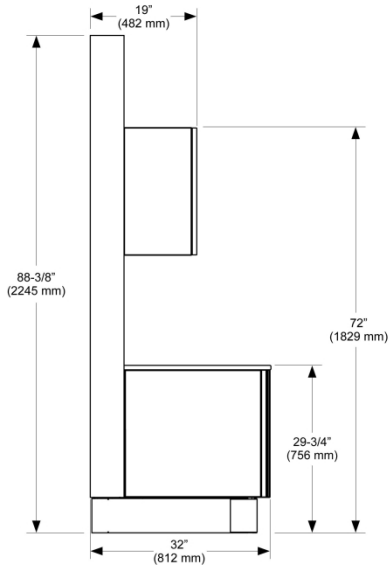

592 Elevation-Side

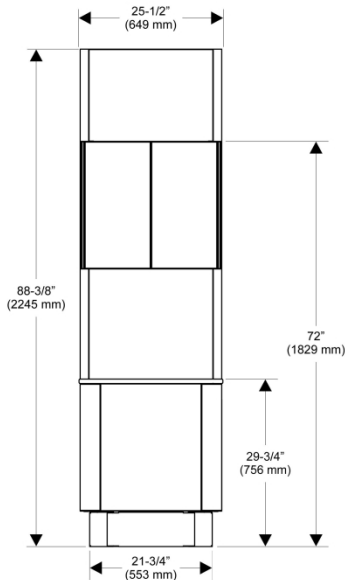

592 Elevation-Front


This written material is not intended to be, and should not be, used as a substitute for the compliance with local, state, federal code and Americans with Disabilities Act. It is the responsibility of the user to integrate the A-dec equipment specifications presented herein with the regulations and codes overseen by local planning and inspection authorities. A-dec, Inc. shall not be held liable for any errors contained herein or any consequential or other damages concerning, the furnishings, performance or use this material. All material selections included herein are subject to availability at the time of ordering. The information in this document is subject to change without notice. If you find any problems with this document, please report them to us in writing.

Customer Name: University of Toronto - Toronto
Reference:
Quote #: WQKV000254-1



Technical Document

Line 11 Item 592

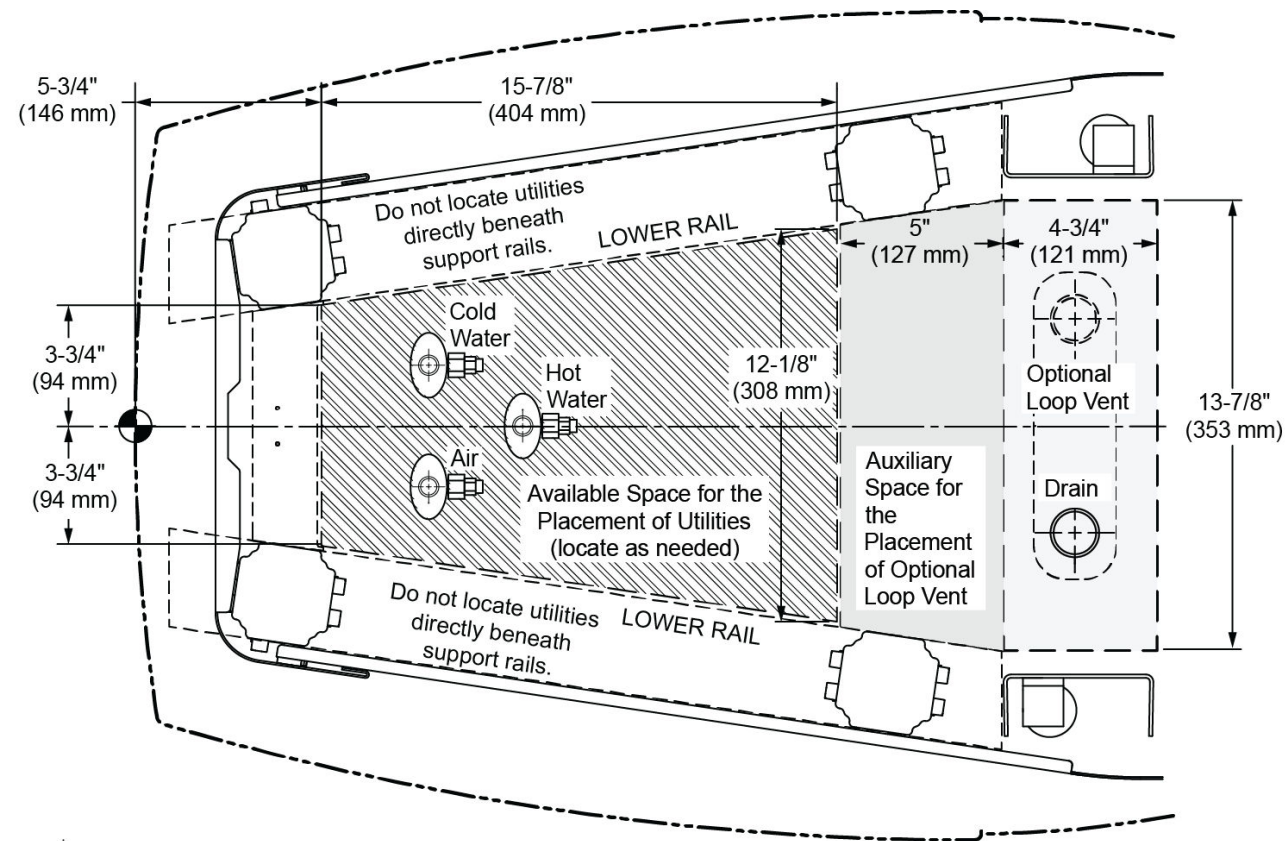

592 Utilities


This written material is not intended to be, and should not be, used as a substitute for the compliance with local, state, federal code and Americans with Disabilities Act. It is the responsibility of the user to integrate the A-dec equipment specifications presented herein with the regulations and codes overseen by local planning and inspection authorities. A-dec, Inc. shall not be held liable for any errors contained herein or any consequential or other damages concerning, the furnishings, performance or use this material. All material selections included herein are subject to availability at the time of ordering. The information in this document is subject to change without notice. If you find any problems with this document, please report them to us in writing.

Customer Name: University of Toronto - Toronto
Reference:
Quote #: WQKV000254-1




Technical Document

Line	Item
11	592

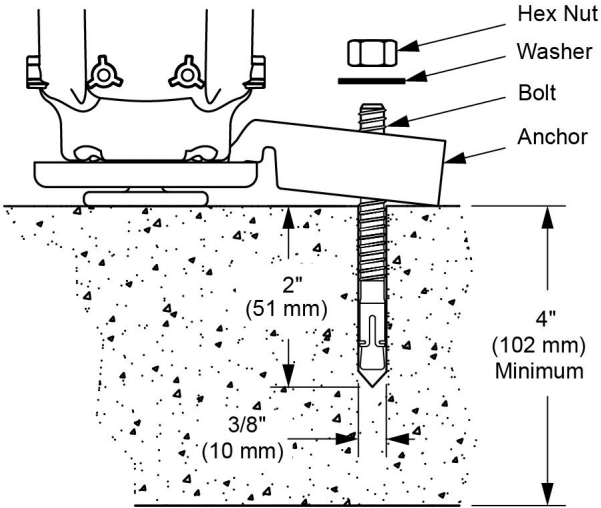

Concrete Floor Anchor

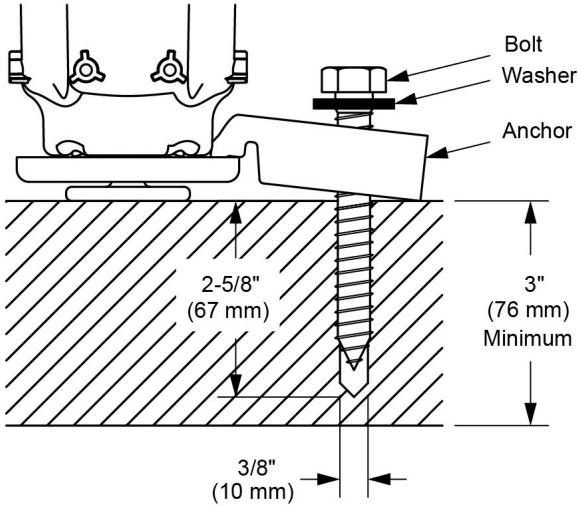


Non-Concrete Floor Anchor

This written material is not intended to be, and should not be, used as a substitute for the compliance with local, state, federal code and Americans with Disabilities Act. It is the responsibility of the user to integrate the A-dec equipment specifications presented herein with the regulations and codes overseen by local planning and inspection authorities. A-dec, Inc. shall not be held liable for any errors contained herein or any consequential or other damages concerning, the furnishings, performance or use this material. All material selections included herein are subject to availability at the time of ordering. The information in this document is subject to change without notice. If you find any problems with this document, please report them to us in writing.

Customer Name: University of Toronto - Toronto
Reference:
Quote #: WQKV000254-1

Technical Document

Line Item
11 592

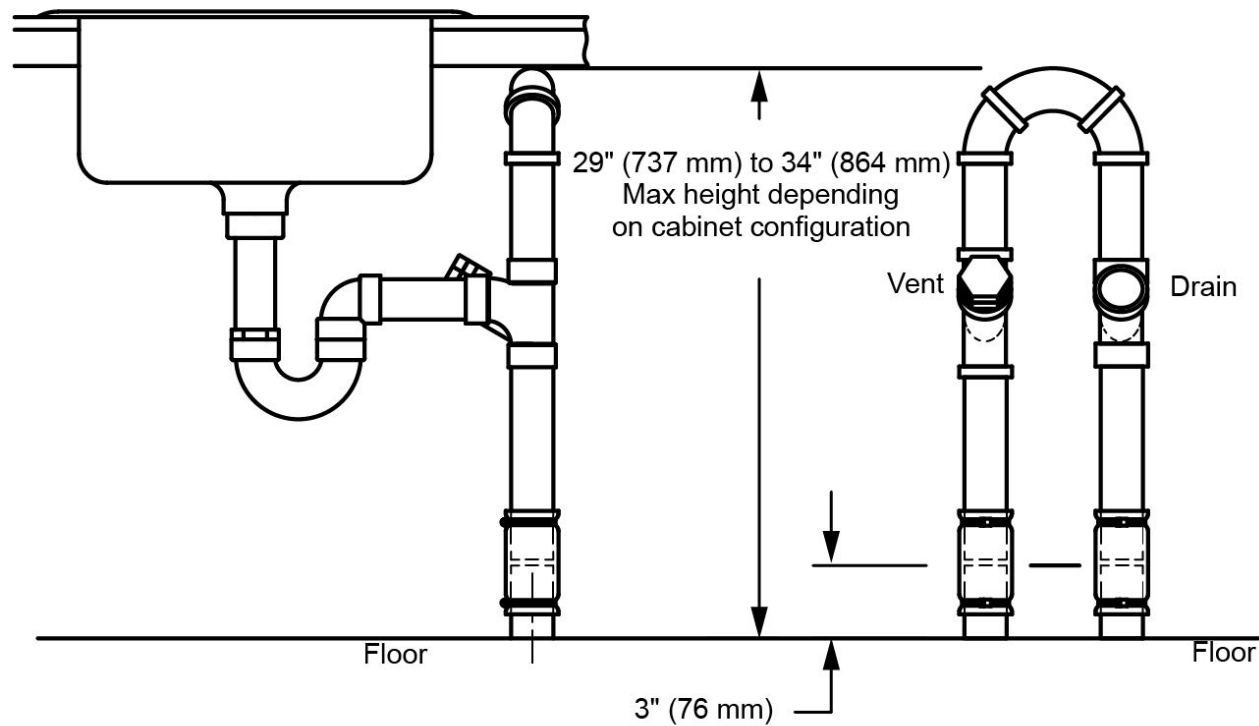


Drain Loop Vent

Customer Name: University of Toronto - Toronto
Reference:
Quote #: WQKV000254-1




Technical Document

Line 11 Item 592

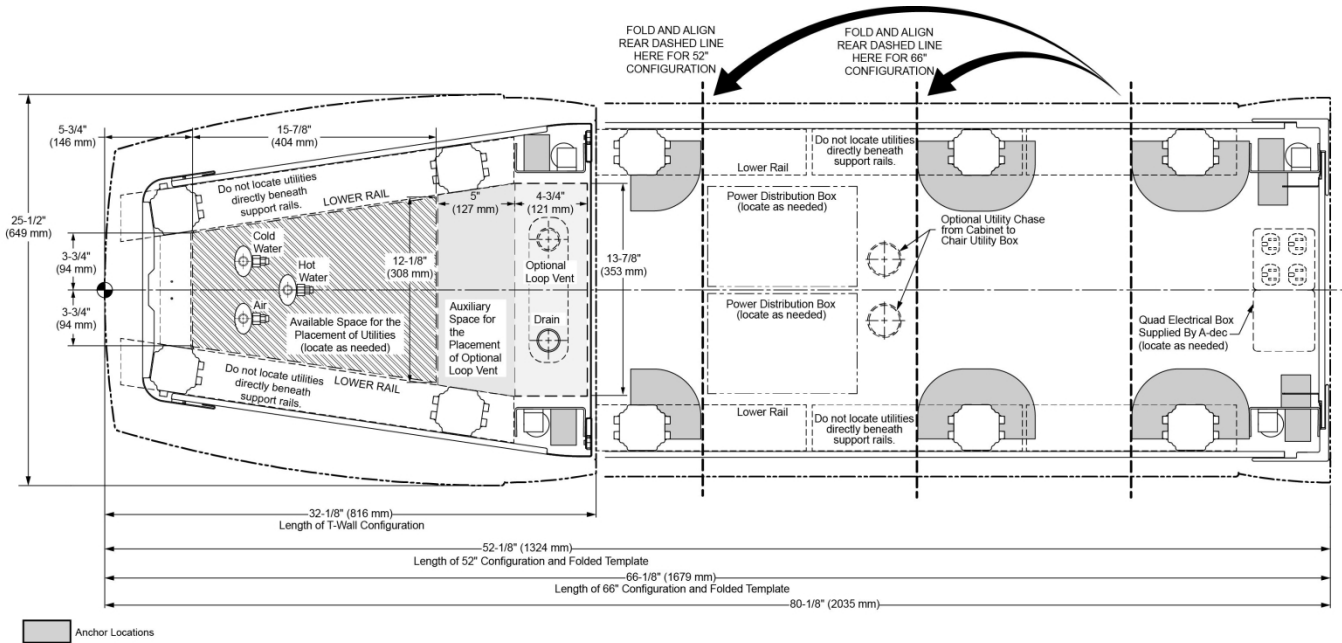

DETAIL FOR DIFFERENT CABINET CONFIGURATIONS

Note:
Location of feet is approximate. For specific feet locations see A-dec CAD blocks.

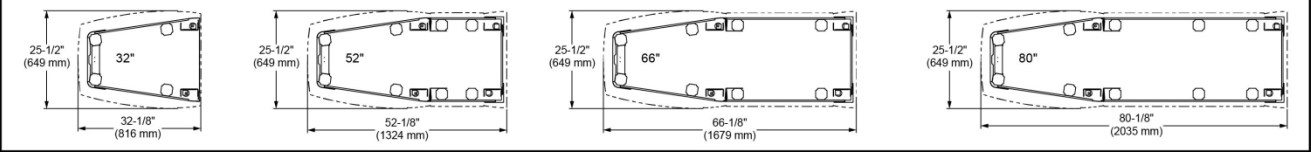


This written material is not intended to be, and should not be, used as a substitute for the compliance with local, state, federal code and Americans with Disabilities Act. It is the responsibility of the user to integrate the A-dec equipment specifications presented herein with the regulations and codes overseen by local planning and inspection authorities. A-dec, Inc. shall not be held liable for any errors contained herein or any consequential or other damages concerning, the furnishings, performance or use this material. All material selections included herein are subject to availability at the time of ordering. The information in this document is subject to change without notice. If you find any problems with this document, please report them to us in writing.

Customer Name: University of Toronto - Toronto
Reference:
Quote #: WQKV000254-1




Technical Document


Line	Item
12	593
13	593

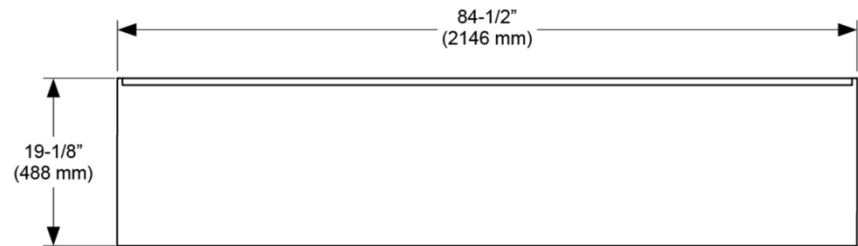

593 Plan

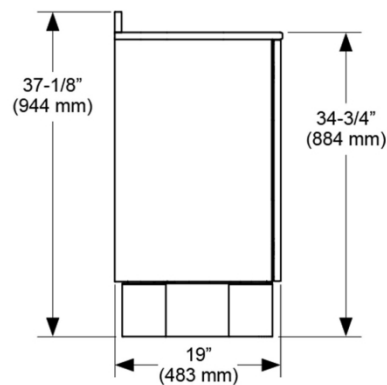

593 Elevation-Side

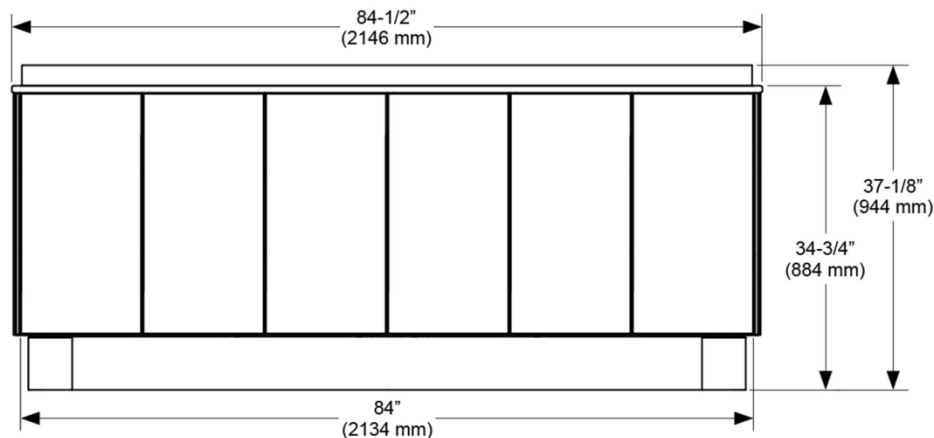

593 Elevation-Front

Product images do not reflect requested customizations.
Mark-up images to communicate customizations needed.

This written material is not intended to be, and should not be, used as a substitute for the compliance with local, state, federal code and Americans with Disabilities Act. It is the responsibility of the user to integrate the A-dec equipment specifications presented herein with the regulations and codes overseen by local planning and inspection authorities. A-dec, Inc. shall not be held liable for any errors contained herein or any consequential or other damages concerning, the furnishings, performance or use this material. All material selections included herein are subject to availability at the time of ordering. The information in this document is subject to change without notice. If you find any problems with this document, please report them to us in writing.

Technical Document

Line	Item
12	593
13	593

Electrical Specifications

Electrical Rough-In


A contractor should supply the x-ray junction box, wiring, conduit and flex conduit. The conduit must protrude 3" (76 mm) from the finished floor.

Use the 1/2" flex conduit, as required, to connect the 3" (76 mm) piece from the floor to the junction box. Wire as per local and national electrical codes.


The low voltage conduit is used for routing data lines and touchpad wires, not for line voltage.

If you plan on connecting and controlling LED task lights on all cabinets from the Control Center, consider this during the rough-in.


Electrical Rough-In Operatory Example

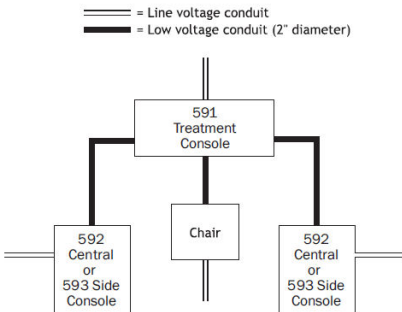

Electrical Rough-In 594 Galley Example

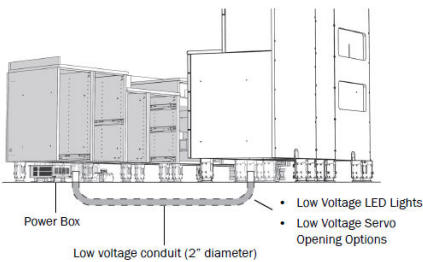

Electrical Rough-In, Sterilization Center Example (galley)

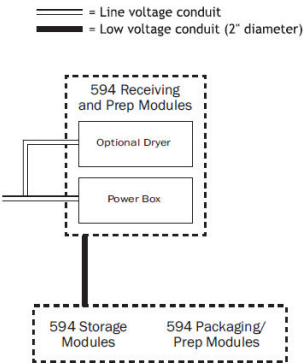


Product images do not reflect requested customizations.
Mark-up images to communicate customizations needed.


Customer Name: University of Toronto - Toronto
Reference:
Quote #: WQKV000254-1

Technical Document

Line	Item
12	593
13	593

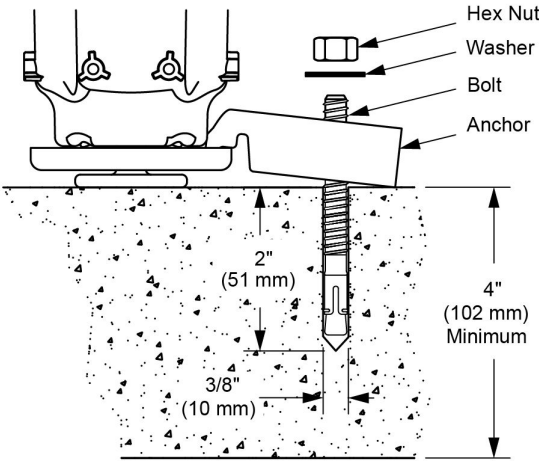

Concrete Floor Anchor

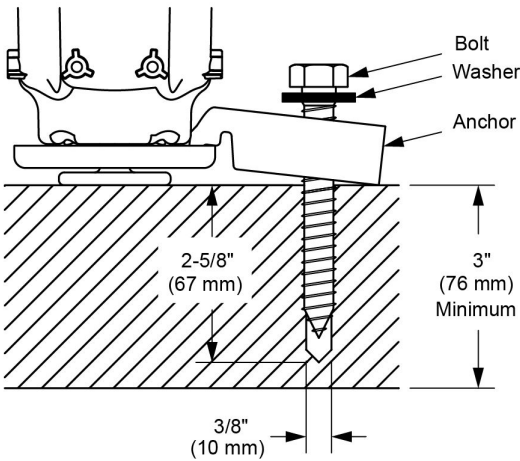

Non-Concrete Floor Anchor

Product images do not reflect requested customizations.
Mark-up images to communicate customizations needed.



This written material is not intended to be, and should not be, used as a substitute for the compliance with local, state, federal code and Americans with Disabilities Act. It is the responsibility of the user to integrate the A-dec equipment specifications presented herein with the regulations and codes overseen by local planning and inspection authorities. A-dec, Inc. shall not be held liable for any errors contained herein or any consequential or other damages concerning, the furnishings, performance or use this material. All material selections included herein are subject to availability at the time of ordering. The information in this document is subject to change without notice. If you find any problems with this document, please report them to us in writing.

Customer Name: University of Toronto - Toronto
Reference:
Quote #: WQKV000254-1



Technical Document

Line 12 Item 593

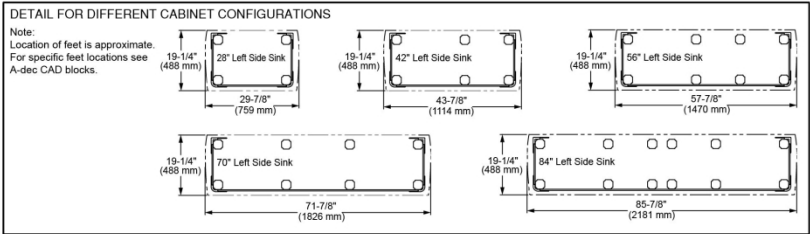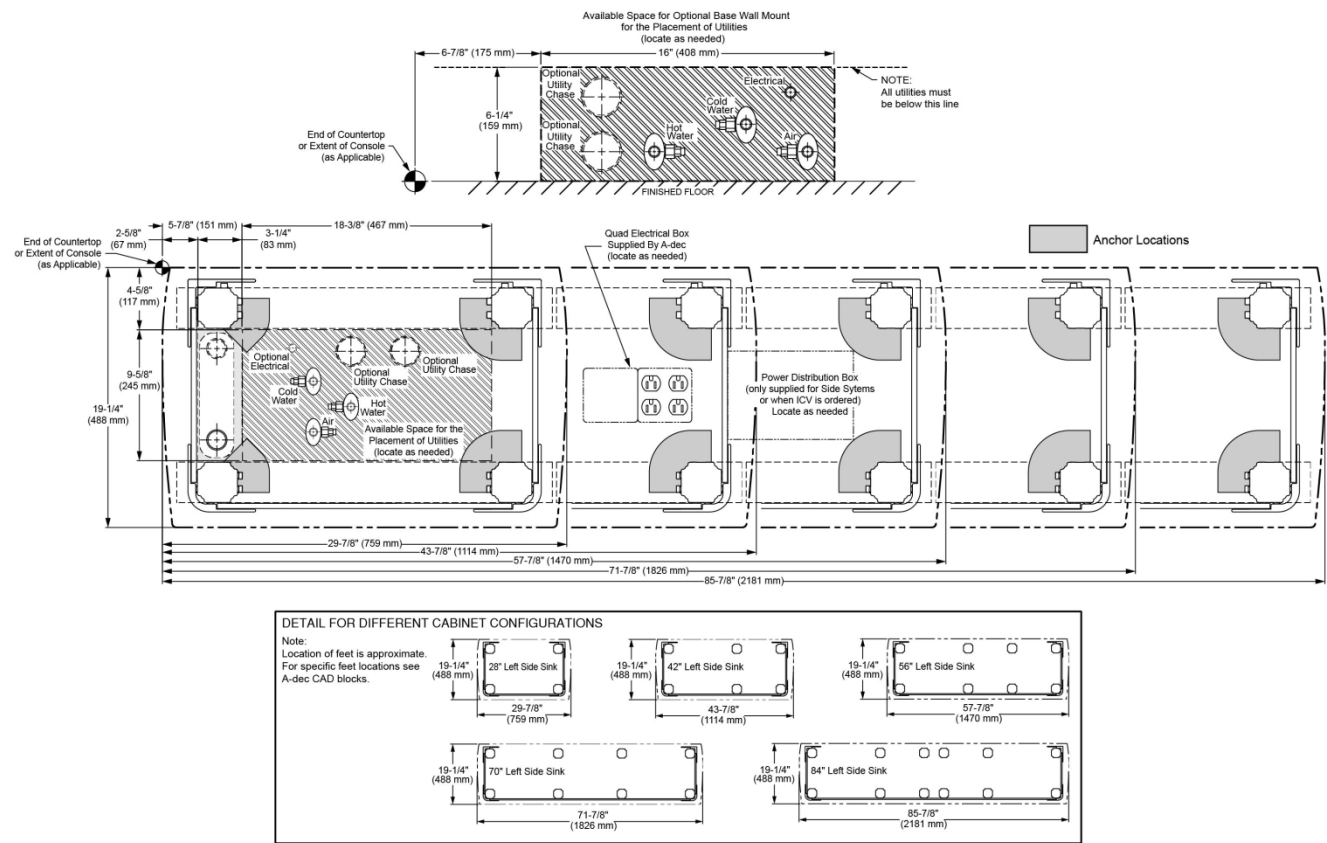

593 Sink Left
Product images do not reflect requested customizations.
Mark-up images to communicate customizations needed.


This written material is not intended to be, and should not be, used as a substitute for the compliance with local, state, federal code and Americans with Disabilities Act. It is the responsibility of the user to integrate the A-dec equipment specifications presented herein with the regulations and codes overseen by local planning and inspection authorities. A-dec, Inc. shall not be held liable for any errors contained herein or any consequential or other damages concerning, the furnishings, performance or use this material. All material selections included herein are subject to availability at the time of ordering. The information in this document is subject to change without notice. If you find any problems with this document, please report them to us in writing.

Customer Name: University of Toronto - Toronto
Reference:
Quote #: WQKV000254-1



Technical Document

Line	Item
12	593
13	593

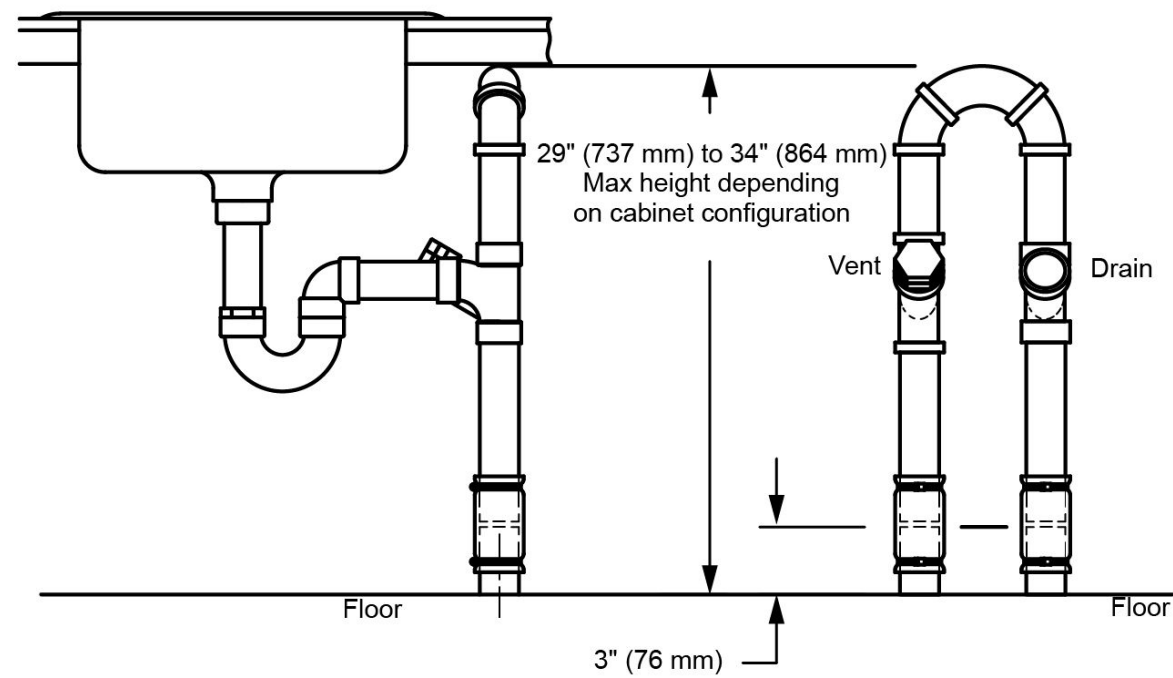

 Product Images may not reflect requested customizations.
Mark-up images to communicate desired customizations

Drain Loop Vent



This written material is not intended to be, and should not be, used as a substitute for the compliance with local, state, federal code and Americans with Disabilities Act. It is the responsibility of the user to integrate the A-dec equipment specifications presented herein with the regulations and codes overseen by local planning and inspection authorities. A-dec, Inc. shall not be held liable for any errors contained herein or any consequential or other damages concerning, the furnishings, performance or use this material. All material selections included herein are subject to availability at the time of ordering. The information in this document is subject to change without notice. If you find any problems with this document, please report them to us in writing.

Customer Name: University of Toronto - Toronto
Reference:
Quote #: WQKV000254-1



Technical Document

Line 13
Item 593

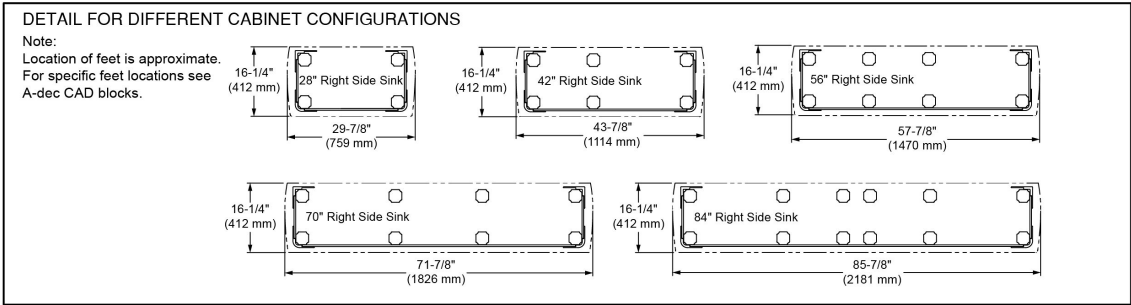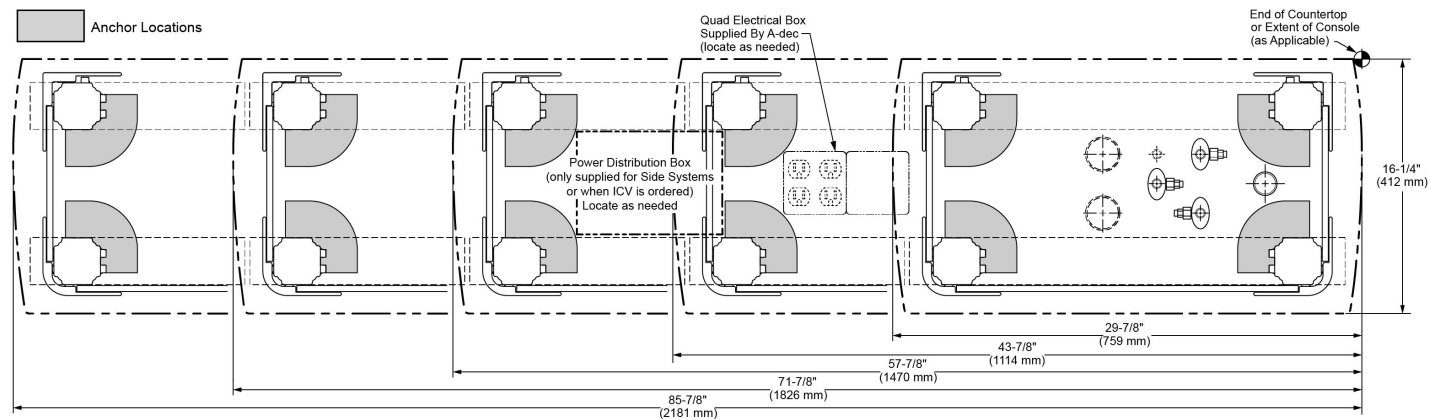

593 Sink Right

Product images do not reflect requested customizations.
Mark-up images to communicate customizations needed.


This written material is not intended to be, and should not be, used as a substitute for the compliance with local, state, federal code and Americans with Disabilities Act. It is the responsibility of the user to integrate the A-dec equipment specifications presented herein with the regulations and codes overseen by local planning and inspection authorities. A-dec, Inc. shall not be held liable for any errors contained herein or any consequential or other damages concerning, the furnishings, performance or use this material. All material selections included herein are subject to availability at the time of ordering. The information in this document is subject to change without notice. If you find any problems with this document, please report them to us in writing.

Customer Name: University of Toronto - Toronto
Reference:
Quote #: WQKV000254-1



Technical Document

Line 13
Item 593

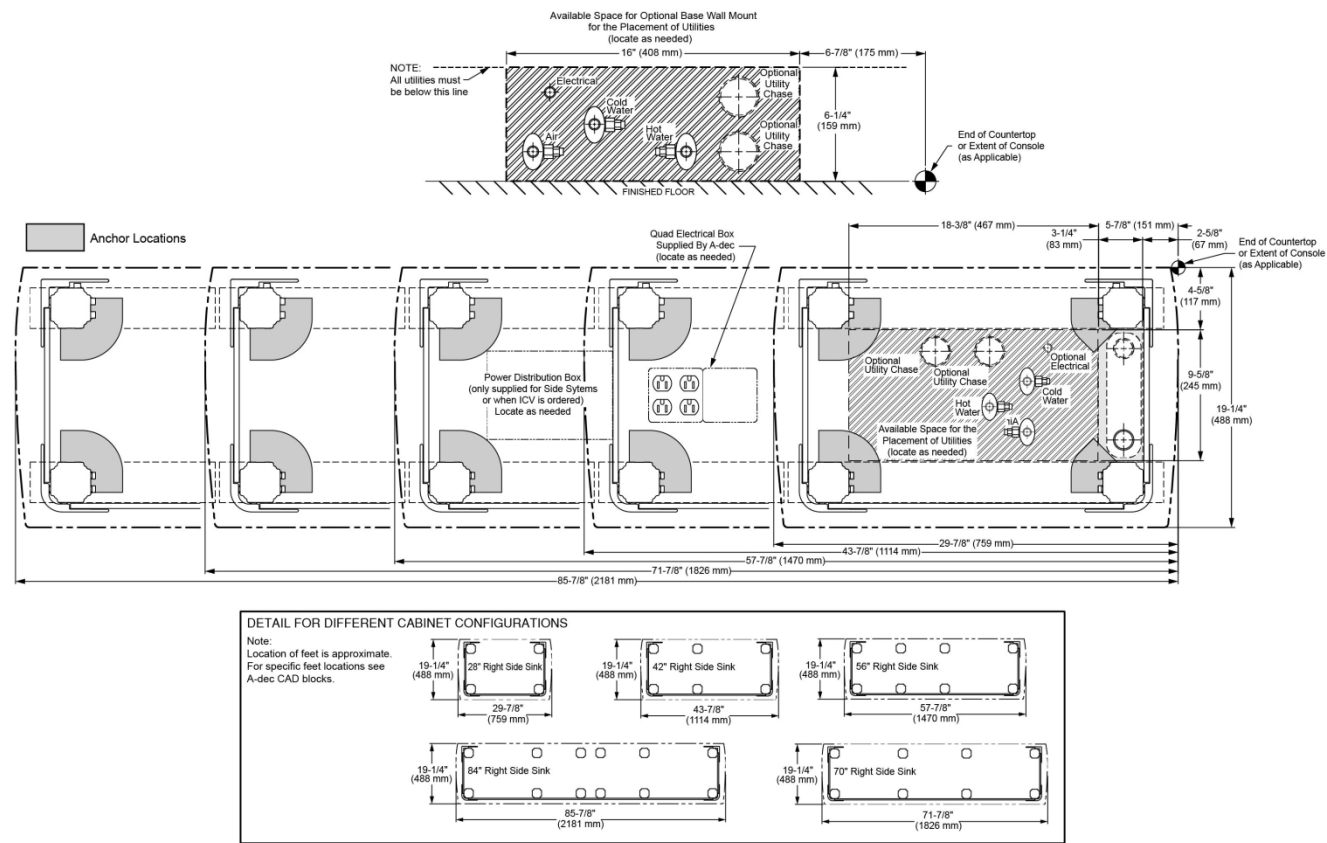

593 Sink Right

Product images do not reflect requested customizations.
Mark-up images to communicate customizations needed.


This written material is not intended to be, and should not be, used as a substitute for the compliance with local, state, federal code and Americans with Disabilities Act. It is the responsibility of the user to integrate the A-dec equipment specifications presented herein with the regulations and codes overseen by local planning and inspection authorities. A-dec, Inc. shall not be held liable for any errors contained herein or any consequential or other damages concerning, the furnishings, performance or use this material. All material selections included herein are subject to availability at the time of ordering. The information in this document is subject to change without notice. If you find any problems with this document, please report them to us in writing.

Customer Name: University of Toronto - Toronto
Reference:
Quote #: WQKV000254-1




Technical Document


Line	Item
14	595

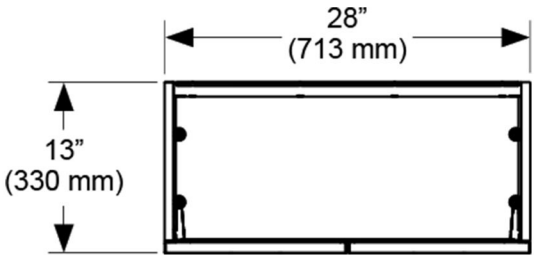

595 Plan

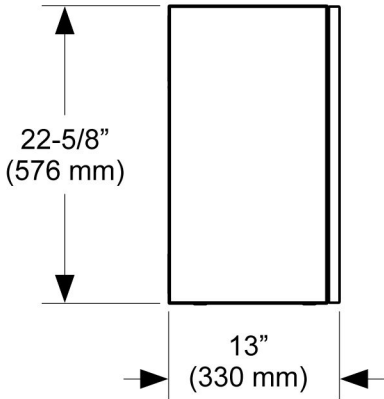

595 Elevation-Side

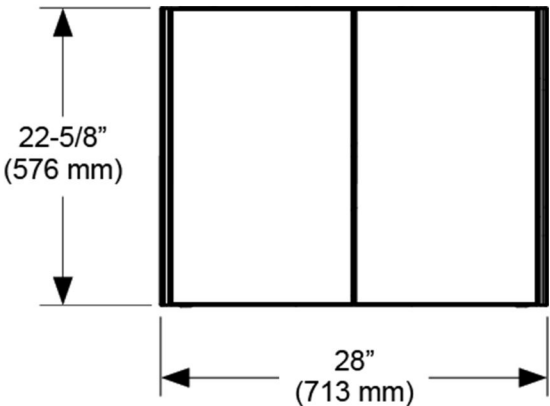

595 Elevation-Front

This written material is not intended to be, and should not be, used as a substitute for the compliance with local, state, federal code and Americans with Disabilities Act. It is the responsibility of the user to integrate the A-dec equipment specifications presented herein with the regulations and codes overseen by local planning and inspection authorities. A-dec, Inc. shall not be held liable for any errors contained herein or any consequential or other damages concerning, the furnishings, performance or use this material. All material selections included herein are subject to availability at the time of ordering. The information in this document is subject to change without notice. If you find any problems with this document, please report them to us in writing.

Technical Document

Line 14 Item 595

Framing/Wall Mounting (cont.)

595 Wall-Mounted Storage

Minimum requirements for attachment and for wall construction have been determined by an independent structural engineering company. Documented detail is available from A-dec Customer Service.

Metal Stud Wall

- Minimum Stud: 1-1/4" x 3-1/2" x 22 ga @ 24" (610 mm) o.c.
- A-dec-Provided Fasteners: 1/4"-20 x 2" button head screw with 1/4"-20 toggle bolt anchor


Wood Stud Wall

- Minimum Stud: standard or better 2" x 4" @ 24" (610 mm) o.c.
- A-dec-Provided Fasteners: #10 x 3" Phillips head screw (for cleat)
1/4" x 4" hex head lag screw (for cabinet)

NOTE Due to seismic and structural requirements, a 2" embedment is required for securing the 595 cabinets to wood studs. If the wood studs cannot be located to allow for this requirement, additional bracing will be required. Contact A-dec Customer Service for specific load requirements and additional information.

Framing and Mounting Requirements


Use the following as a guide to meet minimum framing requirements.

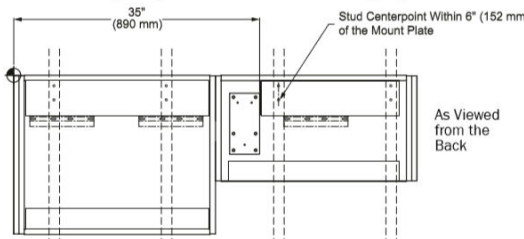

WARNING If the installer cannot make the proper number of stud attachments, the wall framing will require reinforcements. Contact A-dec Customer Service for additional information.

For 595 wall-mounted cabinets, the installation must meet the following mounting requirements:

Cabinet	Minimum Mounting Requirements
Single Cabinet	Cleat anchored to two studs
Connected Cabinets - Dispenser - Storage	Cleat anchored to two studs Cleat anchored to one stud and one toggle anchor

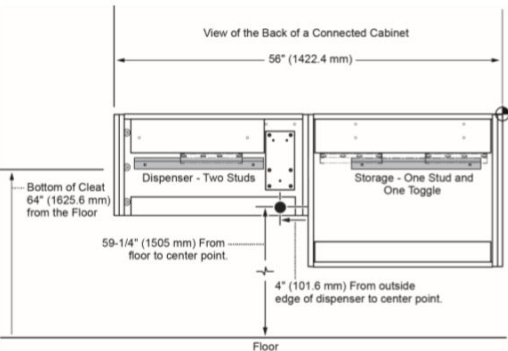

For single 28" modules, the wall cleat must be mounted directly to two wall studs (with one screw for each stud). For dual, connected 56" cabinet combinations, the wall cleat must be mounted directly to two wall studs for the dispenser module, and at least one stud for the storage module, plus an additional toggle bolt anchor installed approximately 10" (254 mm) from the direct stud attachment point in the storage module.



047 ProIII Dental Chair

■ PRO III 047

Folding Legrest Chair

The Pro III's leg folding technology creates a comfortable, conversational atmosphere for before and after your appointments, building trust between patient and doctor. It also creates easy access for patients, especially for the handicapped and elderly.



Comfort and Versatility

Patient comfort is always a top priority for doctors and communication is a key factor in building trust with their patients. The Pro III 047 makes consultations and post procedural communication a seamless process. Rather than segmenting your appointment, the Pro III has four positions that can be used for various stages and types of appointments. This chair ranges from a full recline for procedures of any length to a full upright position, complete with a leg folding feature. This functionality, combined with 210° chair rotation and swinging armrests, makes the Pro III accessible to patients of all heights, as well as handicapped and elderly.



Treatment



Consultation & Education



Seated Examination





Standing Examination



■ Flex Line Side Cabinet

Pro Consultation +

A trusted companion to the Pro III Chair is the Flex Line side cabinet. Customize your consultation set up with a pull out desk that seats customers and their caretakers.

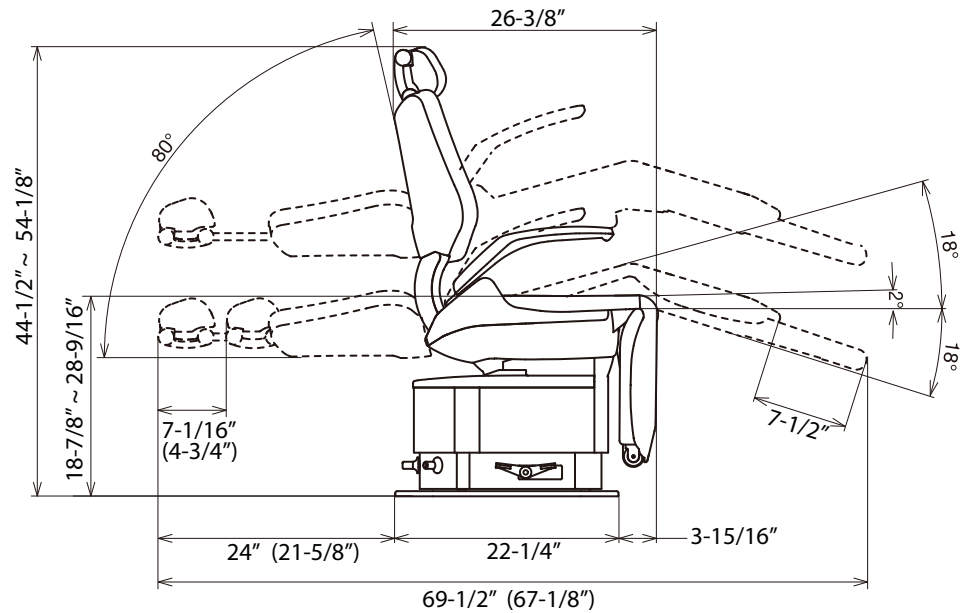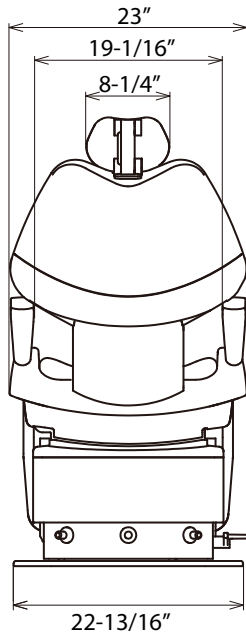

Belmont Equipment
101 Belmont Drive
Somerset, NJ 08873
(800) 223-1192
www.belmontequip.com

Belmont
Delivering Value in Quality

@BelmontEquipUS




Customer Name: University of Toronto
Reference: U of Toronto-Clinic 2
Quote #: WQBEA004927-3






Drawing is not to scale, Unless otherwise specified, dimensions are in inches - Tolerances are: X ± .5, XX ± .25, XXX ± .05

sink left

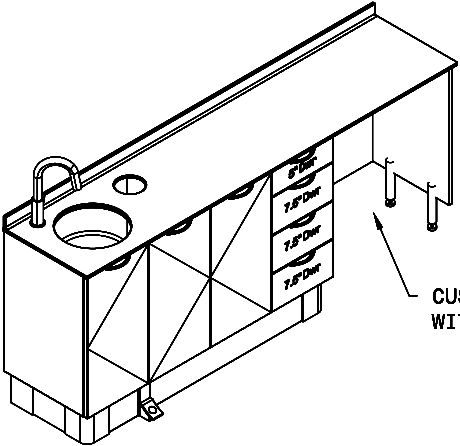

CUSTOM OPEN SPACE
WITH FEET ADDED

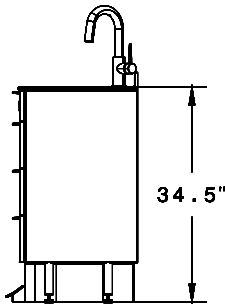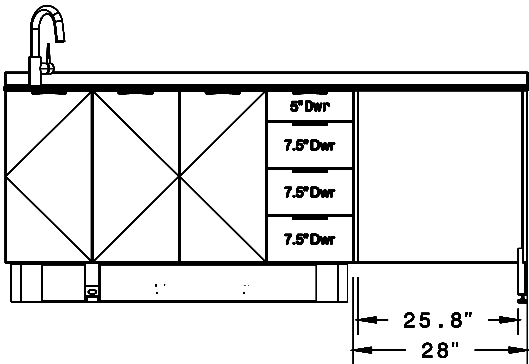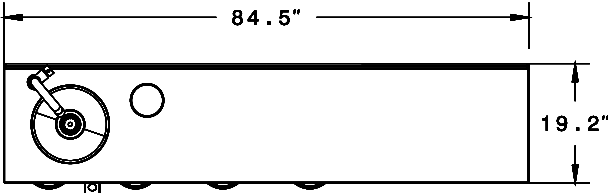

REQUIRED

I AUTHORIZE A-dec TO BUILD
THE CUSTOM PRODUCT AS SHOWN
NAME: _____
DATE: _____

This Quote is the confidential information of A-dec, Inc.. It cannot be disclosed or used except as authorized in writing by A-dec. Inventions and/or customizations represented in this document are the intellectual property of A-dec. A-dec reserves all rights to preserve its intellectual property rights. This Quote is not intended to be, and should not be, used as a substitute for the compliance with local, state, federal code, and Americans with Disabilities Act. It is the responsibility of the user to integrate the A-dec equipment specifications presented herein with the regulations and codes overseen by local planning and inspection authorities. A-dec shall not be held liable for any errors contained herein or any consequential or other damages concerning the furnishings, performance, or use this material. The information in this Quote is subject to change without notice. If you find any problems with this Quote, please report them to us in writing.


CID: 0639276
Drawing Rev: A
Designer: M.OLIVER

Customer Name: University of Toronto
Reference: U of Toronto-Clinic 2
Quote #: WQBEA004927-3







Drawing is not to scale, Unless otherwise specified, dimensions are in inches - Tolerances are: X ± .5, XX ± .25, XXX ± .05

sink right

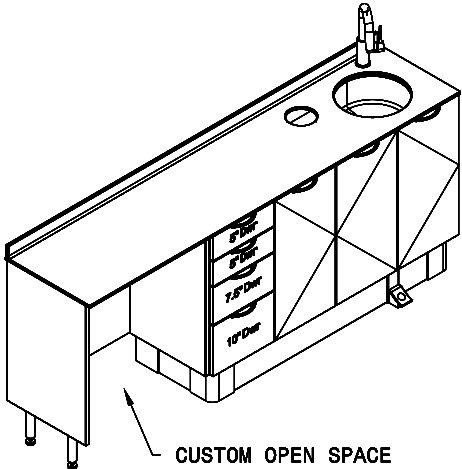

CUSTOM OPEN SPACE
WITH FEET ADDED

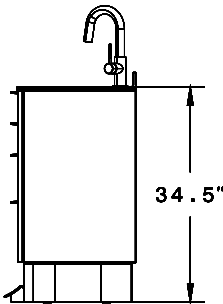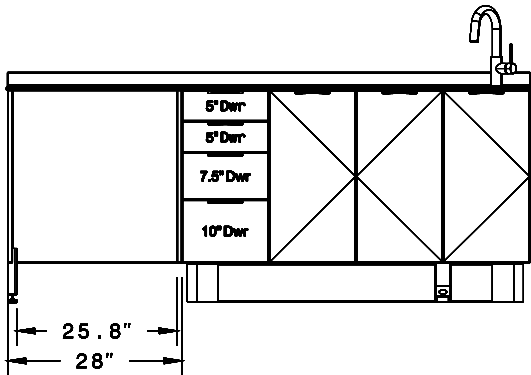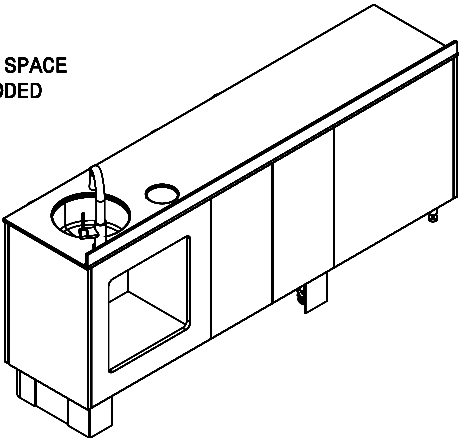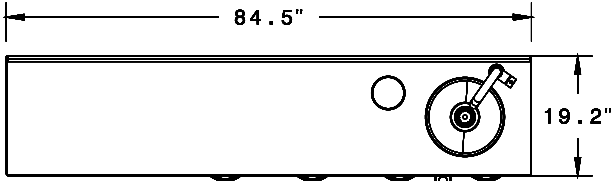

REQUIRED

I AUTHORIZE A-dec TO BUILD
THE CUSTOM PRODUCT AS SHOWN
NAME: _____
DATE: _____

This Quote is the confidential information of A-dec, Inc.. It cannot be disclosed or used except as authorized in writing by A-dec. Inventions and/or customizations represented in this document are the intellectual property of A-dec. A-dec reserves all rights to preserve its intellectual property rights. This Quote is not intended to be, and should not be, used as a substitute for the compliance with local, state, federal code, and Americans with Disabilities Act. It is the responsibility of the user to integrate the A-dec equipment specifications presented herein with the regulations and codes overseen by local planning and inspection authorities. A-dec shall not be held liable for any errors contained herein or any consequential or other damages concerning the furnishings, performance, or use this material. The information in this Quote is subject to change without notice. If you find any problems with this Quote, please report them to us in writing.

CID: 0639277
Drawing Rev: A
Designer: M.OLIVER